

Lidl Ireland

Mixed Use Retail Development Northwood

ABP-314724

11th March 2024

5


AN BORD PLEANÁLA

11 MAR 2024

LTR DATED _____ FROM Lidl Ireland


LDG- Presenter

ABP- 314724-22 Gerney Murphy

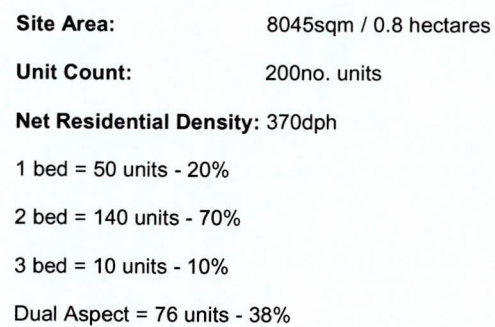


Client:	LIDL	Job No:	Revision:
Project:	LIDL NORTHWOOD	2020.15	
Drawing:	GROUND FLOOR PLAN	Sheet: A1	
		Scale: 1 : 250	
Stage:	PLANNING	Status Code:	
Status:	PRELIMINARY	S0	
Drawing Number:	2020.15-P01		

Bewerbung:

 


ס.ה.

 


Client:	LIDL	Job No:	2020.15
Project:	LIDL NORTHWOOD	Sheet:	A1
Drawing:	L01-04 PLAN	Scale:	1 : 250
Stage:	PLANNING	Status Code:	\$0
Status:	PRELIMINARY		
Drawing Number:	2020.15-P02		

Revision

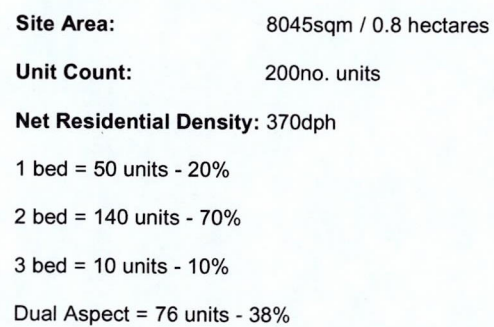


RE DATED _____ FROM _____

GG

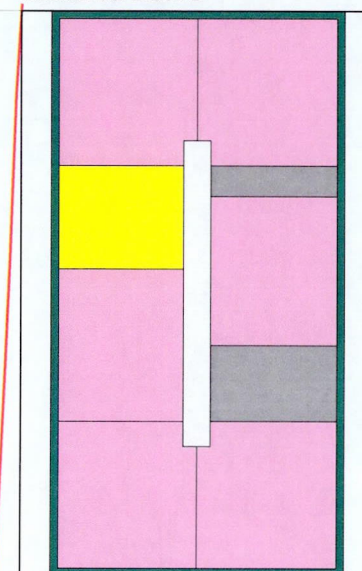

Revision:

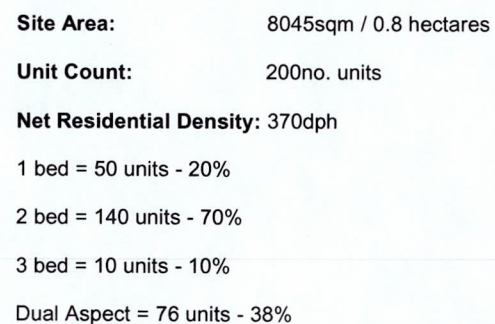

LETTER DATED _____ FROM _____
LDG- _____
APP- _____

[illegible]

Client:	LIDL	Job No:	
Project:	LIDL NORTHWOOD	Sheet:	2020.15
Drawing:	L10-14 PLAN	Scale:	1:250
Stage:	PLANNING	Status Code:	
Status:	PRELIMINARY		S0
Drawing Number	2020.15-P04		

11015199

NOTES:

Check all dimensions on site.
Do not rely on scaled
dimensions. This drawing
must be read in conjunction
with all relevant contract
documents.

This drawing is the property of Michael Collins Associates Ltd. (trading as MCA Architects). The drawing shall not be copied, reproduced or otherwise used without the consent of Michael Collins Associates Ltd.


AN BORD PLEANÁLA

11 MAR 2024

LTR DATED _____ FROM _____

LDG-

APP. 1

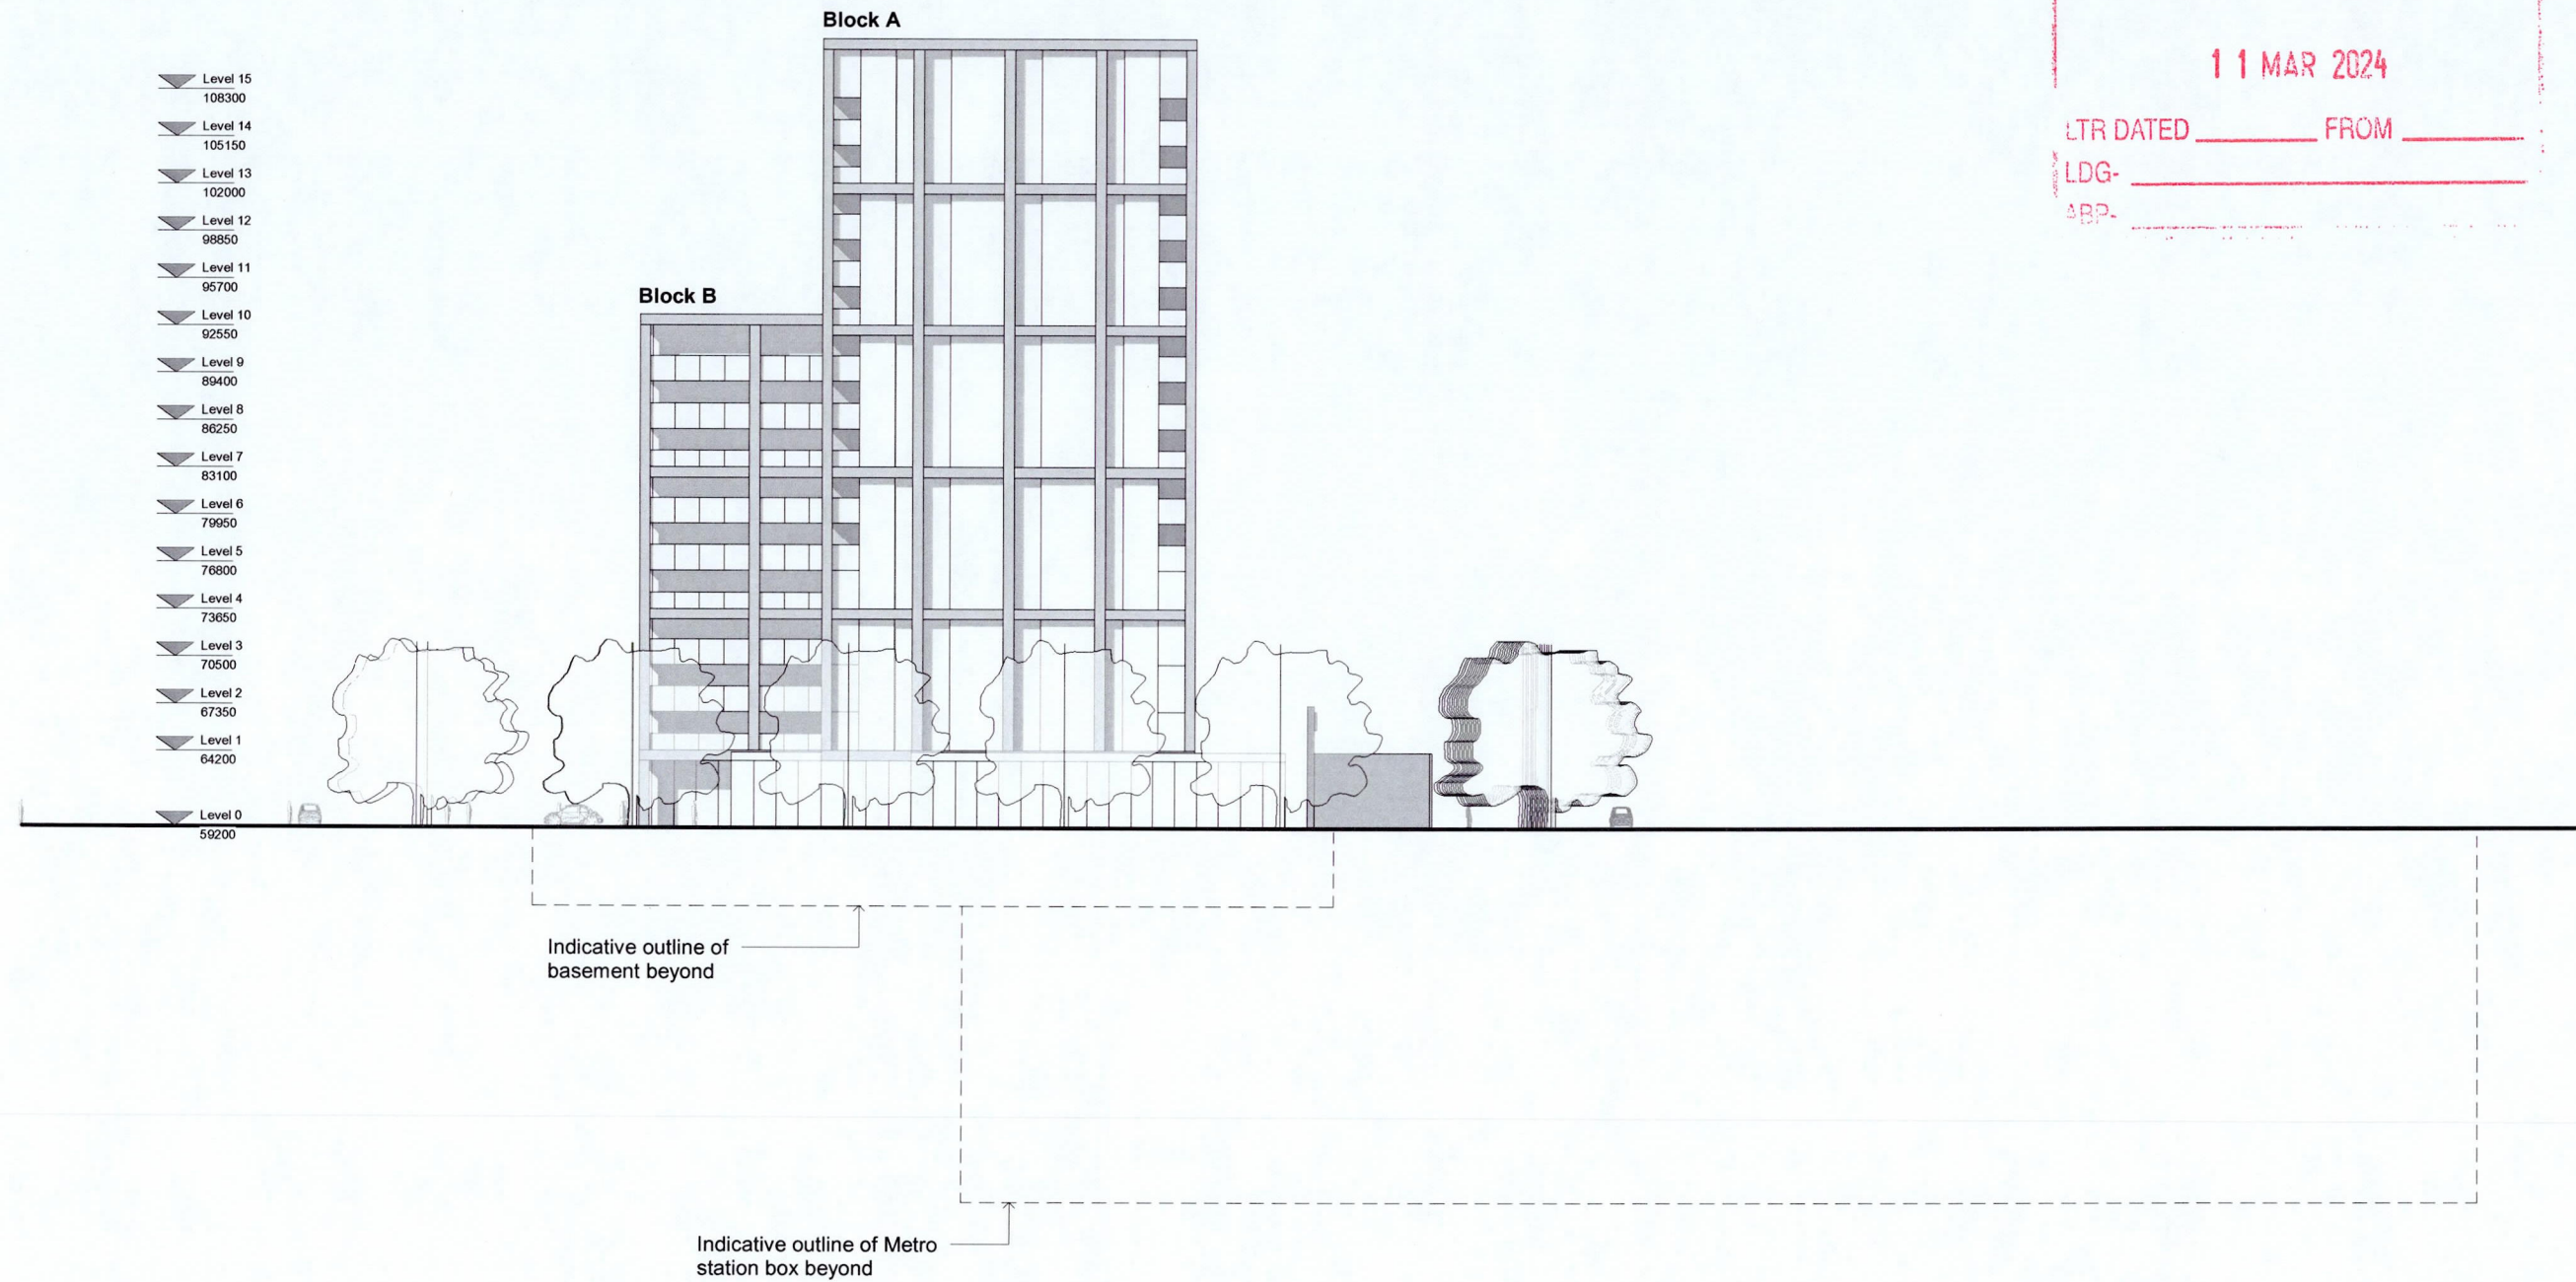

Indicative outline of
basement beyond

Indicative outline of Metro station box beyond

NOTES:

Check all dimensions on site.
Do not rely on scaled dimensions. This drawing must be read in conjunction with all relevant contract documents.

This drawing is the property of Michael Collins Associates Ltd. (trading as MCA Architects). The drawing shall not be copied, reproduced or otherwise used without the consent of Michael Collins Associates Ltd.

[illegible]

Architecture + Interior Design + Masterplanning + Project Management

MCA
ARCHITECTS

4 Hanover Wharf,
Asgard Road,
Dublin 2, Ireland.
+353 1 6780916
info@mca.ie
www.mca.ie

Client:	LIDL	Job No.	
Project:	LIDL NORTHWOOD		2020.15
Drawing:	NORTH ELEVATION	Sheet:	A1
		Scale:	1" = 250'
Stage:	PLANNING	Status Code:	
Status:	PRELIMINARY		\$0
Drawing Number:	2020.15-P06		

Revision:

AN BORD PLEANÁLA

11 MAR 2024

LTR DATED _____ FROM _____

LDG- _____

ABP- _____

AN BORD PLEANÁLA

11 MAR 2024

LTR DATED _____ FROM _____

LDG- _____

ABP- _____

Block A

Block B

Indicative outline of
basement beyond

Indicative outline of Metro station box beyond

Level 15	
108300	
Level 14	
105150	
Level 13	
102000	
Level 12	
98850	
Level 11	
95700	
Level 10	
92550	
Level 9	
89400	
Level 8	
86250	
Level 7	
83100	
Level 6	
79950	
Level 5	
76800	
Level 4	
73650	
Level 3	
70500	
Level 2	
67350	
Level 1	
64200	
Level 0	
59200	

Revision:

NOTES:

Check all dimensions on site.
Do not rely on scaled
dimensions. This drawing
must be read in conjunction
with all relevant contract
documents.

This drawing is the property of Michael Collins Associates Ltd. (trading as MCA Architects). The drawing shall not be copied, reproduced or otherwise used without the consent of Michael Collins Associates Ltd.

[illegible]

MCA
ARCHITECTS

4 Hanover Wharf,
Asgard Road,
Dublin 2, Ireland.

+353 1 6760916
info@mca.ie

Client:	LDI
---------	-----

City:	LID
County:	LID NORTHWOOD

Project:	LIDE NORTHWOOD
Client:	WHEELER NATIONAL

Drawing: WEST ELEVATION


Stage:	PLANNING
--------	----------

Status:	PRELIMINARY
---------	-------------

Drawing 2020-15-P07



LTR DATED _____ FROM _____
LDG- _____
ABP- _____

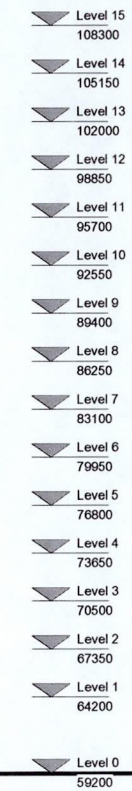

Block A

Block B

Indicative outline of
basement beyond

Indicative outline of Metro station box beyond

NOTES:

Check all dimensions on site.
Do not rely on scaled
dimensions. This drawing
must be read in conjunction
with all relevant contract
documents.

This drawing is the property of Michael Collins Associates Ltd. (trading as MCA Architects). The drawing shall not be copied, reproduced or otherwise used without the consent of Michael Collins Associates Ltd.

[illegible]

Architecture + Interior Design + Masterplanning + Project Management

MCA
ARCHITECTS

4 Hanover Wharf,
Asgard Road,
Dublin 2, Ireland.
+353 1 6760916
info@mca.ie
www.mca.ie

Client:	LIDL	Job No.	Revision:
Project:	LIDL NORTHWOOD	2020.15	
Drawing:	SOUTH ELEVATION	Sheet: A-1	
		Scale: 1" = 250'	
Stage:	PLANNING	Status Code:	
Status:	PRELIMINARY	S0	
Drawing Number:	2020.15-P08		

Revision:

11 MAR 2024

LTR DATED _____ FROM _____

LDG- _____

REF- _____

LTR DATED _____ FROM _____
LDG- _____
APP- _____

LTR DATED _____ FROM _____
LDG- _____
APP- _____

APP.

Block B

Level 15	108300
Level 14	105150
Level 13	102000
Level 12	98850
Level 11	95700
Level 10	92550
Level 9	89400
Level 8	86250
Level 7	83100
Level 6	79950
Level 5	76800
Level 4	73650
Level 3	70500
Level 2	67350
Level 1	64200
Level 0	59200

Indicative outline of Metro station box beyond

Check all dimensions on site.
Do not rely on scaled
dimensions. This drawing
must be read in conjunction
with all relevant contract
documents.

This drawing is the property of Michael Collins Associates Ltd. (trading as MCA Architects). The drawing shall not be copied, reproduced or otherwise used without the consent of Michael Collins Associates Ltd.

[illegible]

MCA
ARCHITECTS

4 Hanover Wharf,
Asgard Road,
Dublin 2, Ireland.
+353 1 6760916
info@mca.ie
www.mca.ie

Client:	LIDL	Job No:	Revision:
Project:	LIDL NORTHWOOD	2020.15	
Drawing:	EAST ELEVATION	Sheet: A1	
		Scale: 1/250	
Stage:	PLANNING	Status Code:	
Status:	PRELIMINARY		\$0
Drawing Number:	2020.15-P09		

Revision

AN BORD PLEANÁLA

11 MAR 2024

LTR DATED _____ FROM _____

LDG-

ABP.

	Level 15	108300
	Level 14	105150
	Level 13	102000
	Level 12	98850
	Level 11	95700
	Level 10	92550
	Level 9	89400
	Level 8	86250
	Level 7	83100
	Level 6	79950
	Level 5	76800
	Level 4	73650
	Level 3	70500
	Level 2	67350
	Level 1	64200
	Level 0	56200

Block B

Basement

Metro Station Box

NOTES:

Check all dimensions on site.
Do not rely on scaled
dimensions. This drawing
must be read in conjunction
with all relevant contract
documents.

This drawing is the property of Michael Collins Associates Ltd. (trading as MCA Architects). The drawing shall not be copied, reproduced or otherwise used without the consent of Michael Collins Associates Ltd.

[illegible]

Architecture + Interior Design + Masterplanning + Project Management

MCA
ARCHITECTS


4 Hanover Wharf,
Asgard Road,
Dublin 2, Ireland.

+353 1 6760916
info@mca.ie
www.mca.ie

Client:	LIDL	Job No:	
Project:	LIDL NORTHWOOD	Sheet:	2020.15 A1
Drawing:	SECTION BB	Scale:	1 : 250
Stage:	PLANNING	Status Code:	
Status:	PRELIMINARY		S0
Drawing Number:	2020.15-P11		

Revision

Rev	Date	Description	Drm	Chkd

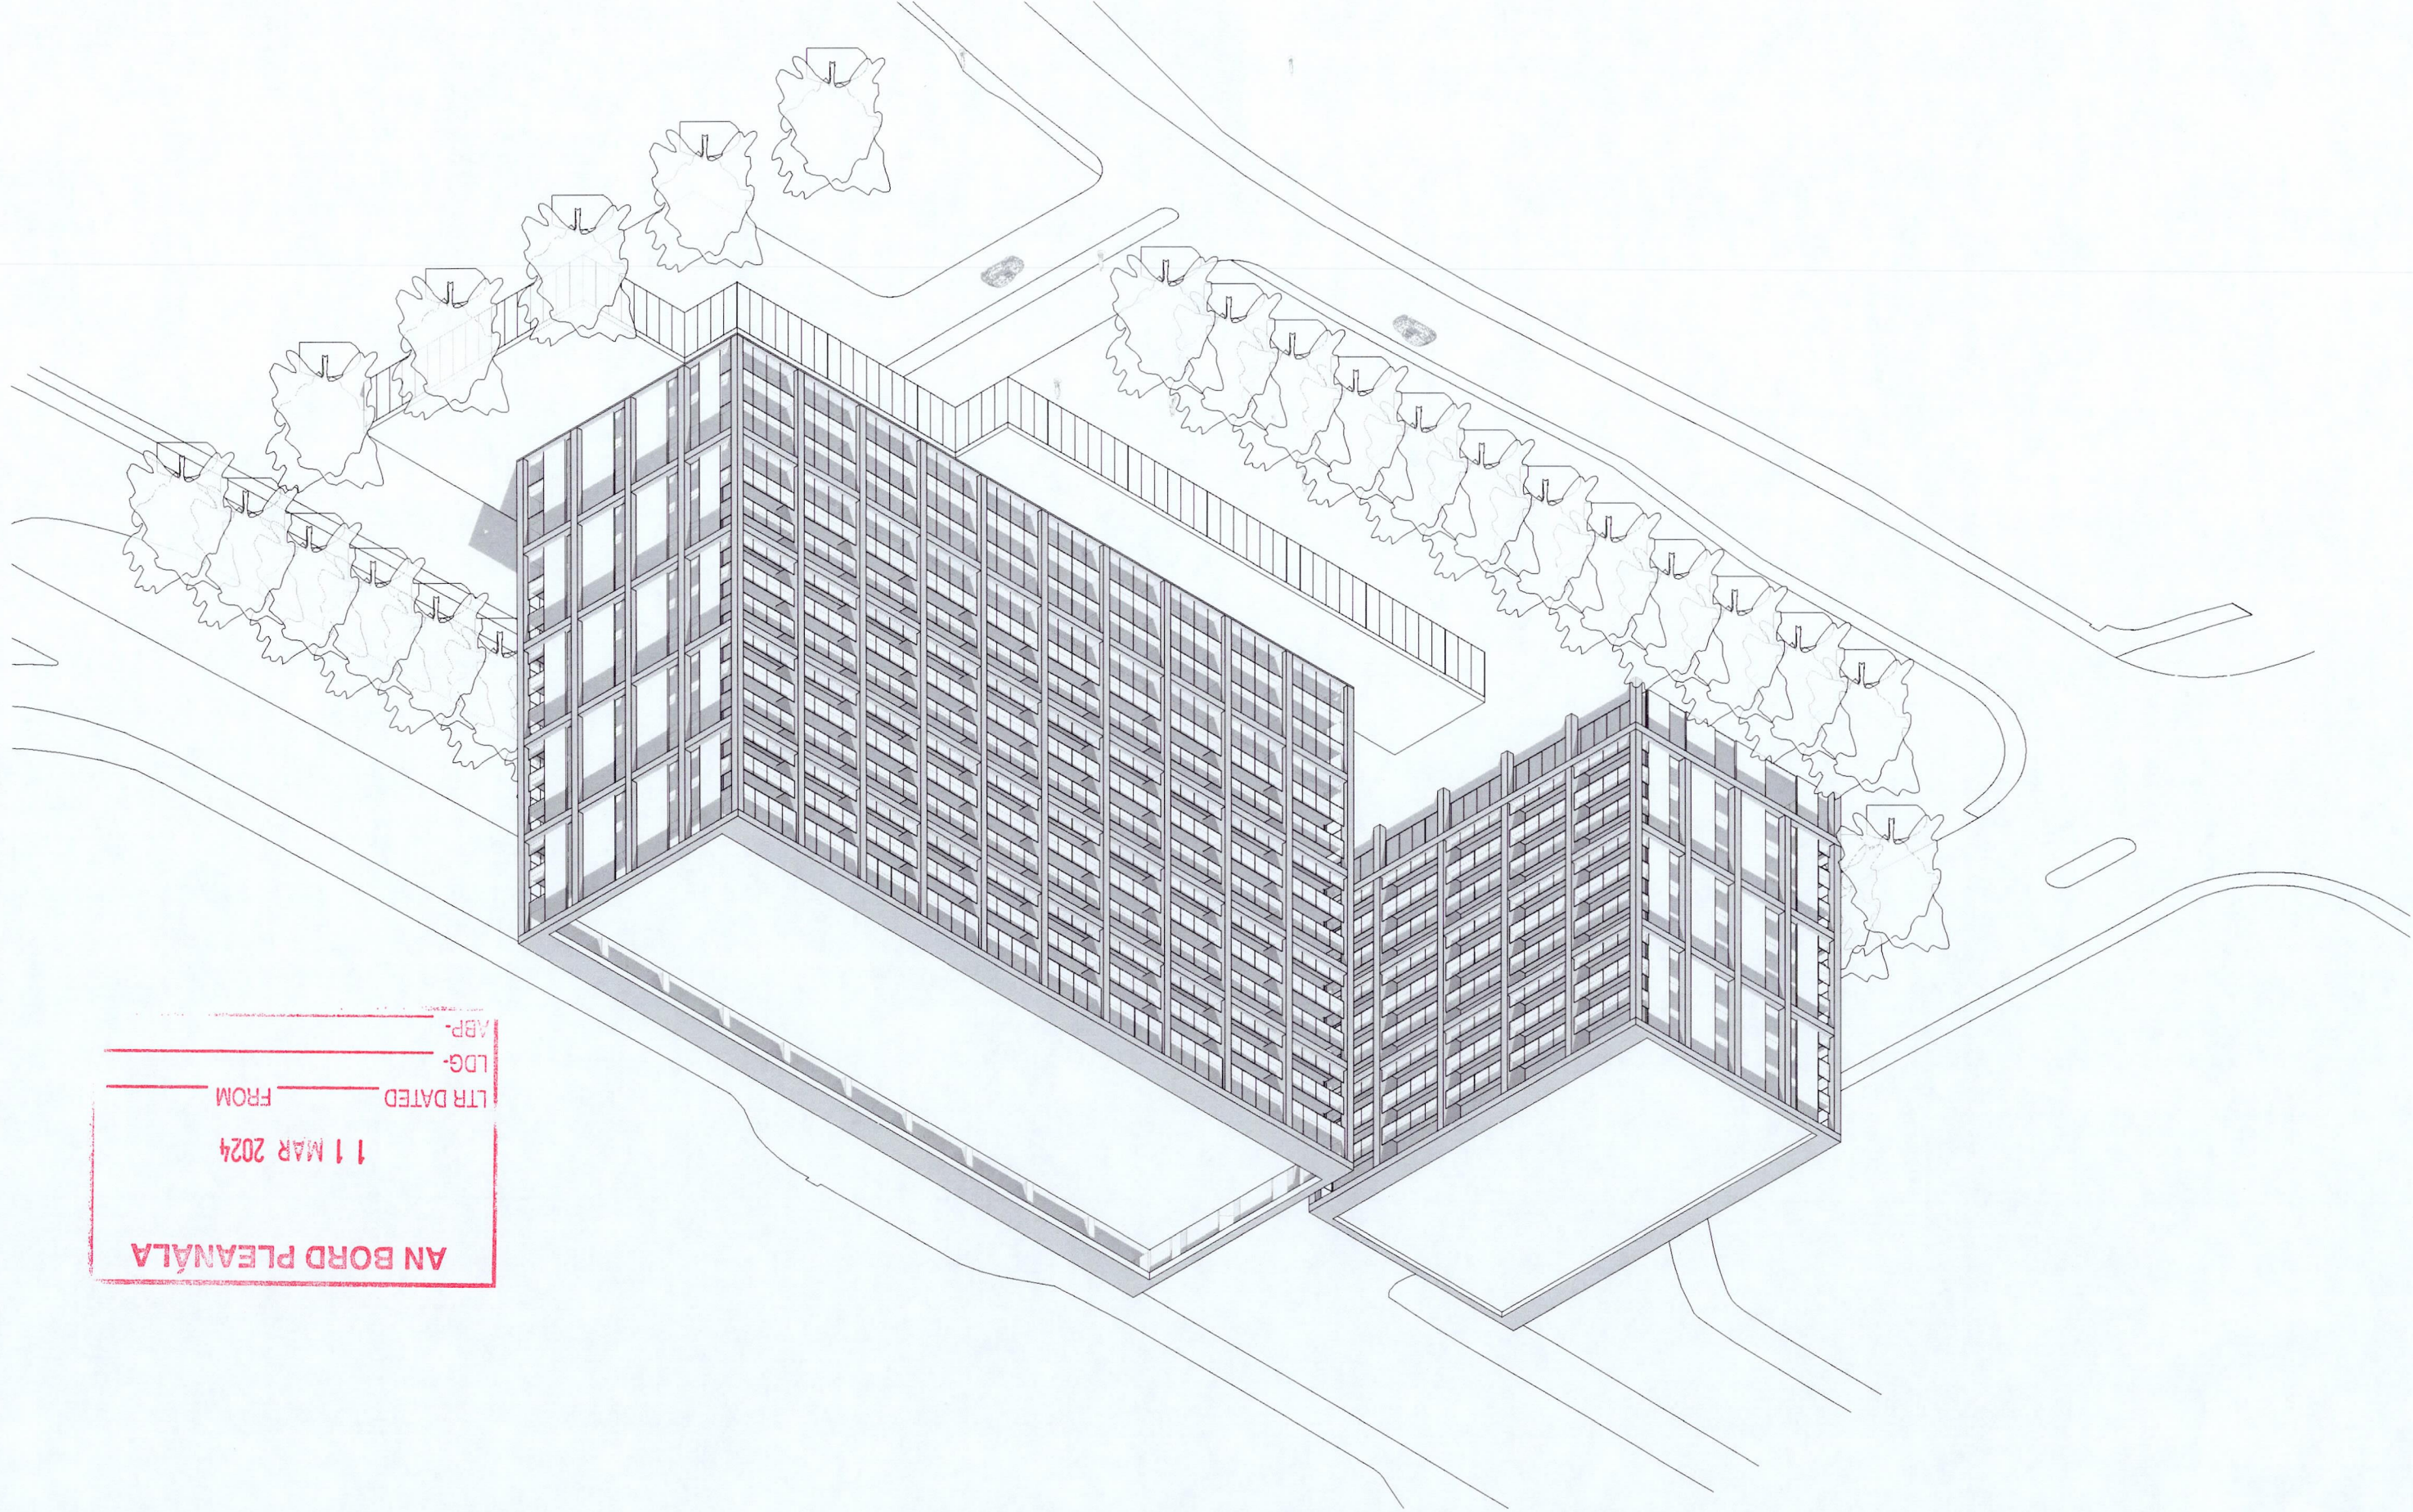


AN BORD PLEANÁLA



LTR DATED _____ FROM _____
LDG- _____
ABP- _____


Revision

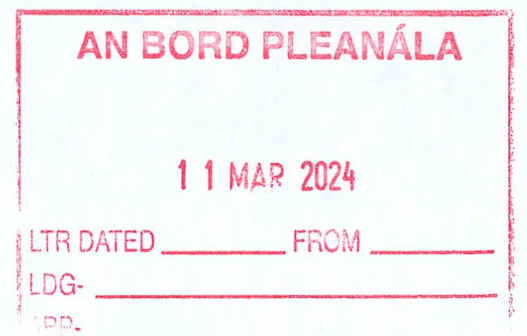

NOTES:	Check all dimensions on site. Do not rely on scaled dimensions. This drawing must be read in conjunction with all relevant contract documents.		<table border="1" style="width:100%; border-collapse: collapse;"> <thead> <tr> <th style="width:5%;">Rev</th> <th style="width:5%;">Date</th> <th style="width:40%;">Description</th> <th style="width:5%;">Dn</th> <th style="width:5%;">Chd</th> </tr> </thead> <tbody> <tr><td> </td><td> </td><td> </td><td> </td><td> </td></tr> <tr><td> </td><td> </td><td> </td><td> </td><td> </td></tr> <tr><td> </td><td> </td><td> </td><td> </td><td> </td></tr> <tr><td> </td><td> </td><td> </td><td> </td><td> </td></tr> <tr><td> </td><td> </td><td> </td><td> </td><td> </td></tr> <tr><td> </td><td> </td><td> </td><td> </td><td> </td></tr> <tr><td> </td><td> </td><td> </td><td> </td><td> </td></tr> <tr><td> </td><td> </td><td> </td><td> </td><td> </td></tr> <tr><td> </td><td> </td><td> </td><td> </td><td> </td></tr> <tr><td> </td><td> </td><td> </td><td> </td><td> </td></tr> </tbody> </table>	Rev	Date	Description	Dn	Chd	Architecture • Interior Design • Masterplanning • Project Management 4 Harcourt Street, Alegard Road, Dublin 2, Ireland. +353 1 6760916 info@mca.ie www.mca.ie <table border="1" style="width:100%; border-collapse: collapse;"> <tr> <td style="width:30%;">Client:</td> <td>LIDL</td> <td style="width:30%;">Job No:</td> <td></td> </tr> <tr> <td>Project:</td> <td>LIDL NORTHWOOD</td> <td>Date:</td> <td>20.20.15</td> </tr> <tr> <td>Drawing:</td> <td>TYPICAL 2 BED APARTMENT</td> <td>Sheet:</td> <td>A1</td> </tr> <tr> <td>Stage:</td> <td>PLANNING</td> <td>Scale:</td> <td>1 : 25</td> </tr> <tr> <td>Status:</td> <td>PRELIMINARY</td> <td>Status Code:</td> <td>S0</td> </tr> <tr> <td>Drawing Number:</td> <td>2020.15-P21</td> <td></td> <td></td> </tr> </table>	Client:	LIDL	Job No:		Project:	LIDL NORTHWOOD	Date:	20.20.15	Drawing:	TYPICAL 2 BED APARTMENT	Sheet:	A1	Stage:	PLANNING	Scale:	1 : 25	Status:	PRELIMINARY	Status Code:	S0	Drawing Number:	2020.15-P21		
	Rev	Date	Description	Dn	Chd	
Client:	LIDL	Job No:	
Project:	LIDL NORTHWOOD	Date:	20.20.15	
Drawing:	TYPICAL 2 BED APARTMENT	Sheet:	A1	
Stage:	PLANNING	Scale:	1 : 25	
Status:	PRELIMINARY	Status Code:	S0	
Drawing Number:	2020.15-P21	
This drawing is the property of Michael Collins Associates Ltd. (trading as MCA Architects). The drawing shall not be copied, reproduced or otherwise used without the consent of Michael Collins Associates Ltd.	



LANDSCAPE PLAN

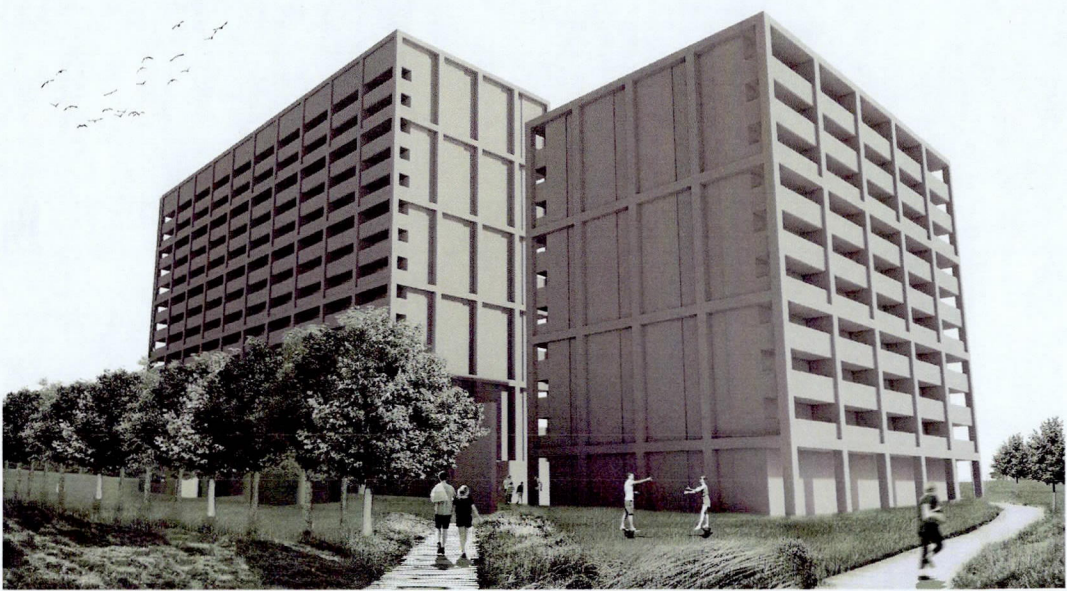

SOUTH WEST STREET VIEW

AN BORD PLEANÁLA

11 MAR 2024

LTR DATED _____ FROM _____

LDG- _____

ASP- _____