


COMPOSITE PLANNING MAP LEGEND					
KEY	REFERENCE NO.	APPLICANT	DECISION DATE	DESCRIPTION	STATUS
	97166	John Nulty Ltd.	31/07/1977	Erect offices, material testing laboratory, canteen, toilets, store and machinery work-shop, the provision of weigh-bridge, wheel wash facility and 2 no. Mobile crushers	CavanCC - Granted with Conditions

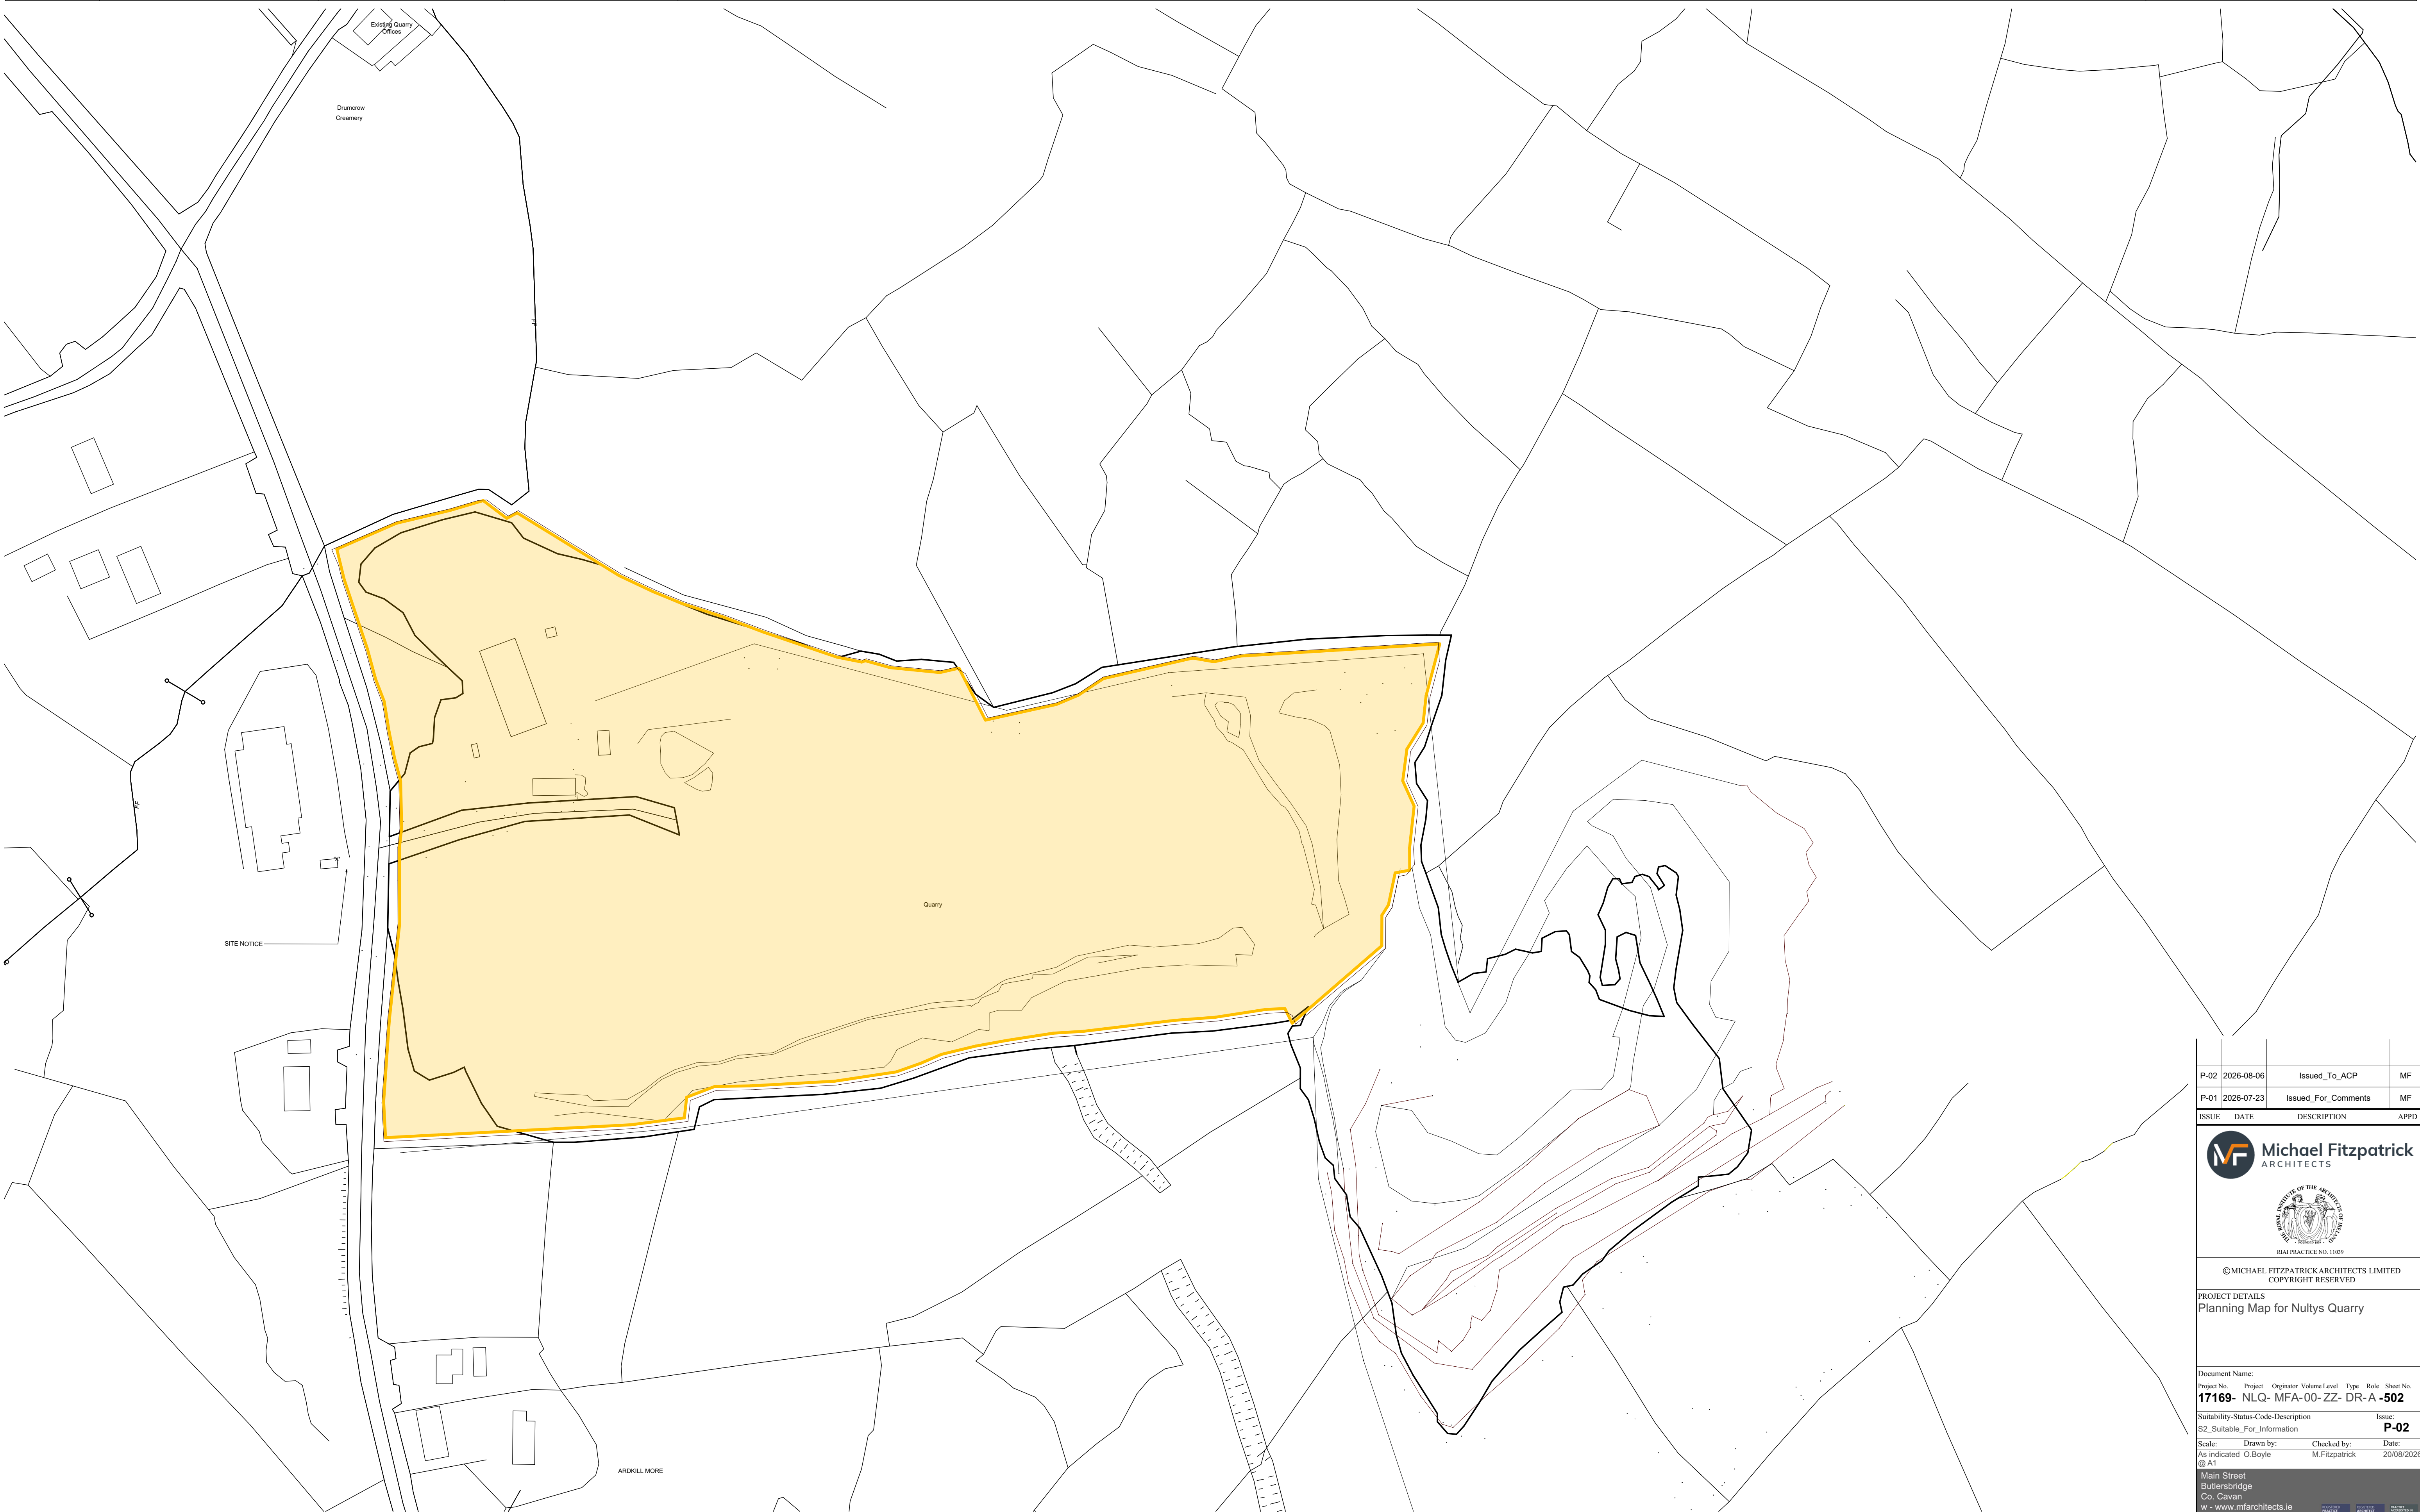

P-02	2026-08-06	Issued_To_ACP	MF
P-01	2026-07-23	Issued_For_Comments	MF

ISSUE	DATE	DESCRIPTION	APPD
		Michael Fitzpatrick ARCHITECTS	
		ROYAL INSTITUTE OF THE ARCHITECTS OF IRELAND R.I.A.I. PRACTICE NO. 11039	
©MICHAEL FITZPATRICK ARCHITECTS LIMITED COPYRIGHT RESERVED			
PROJECT DETAILS Planning Map for Nultys Quarry			
Document Name:			
Project No.	Project	Originator	Volume Level Type Role Sheet No.
17169-	NLQ-	MFA-00-	ZZ- DR-A -502
Suitability-Status-Code-Description			Issue:
S2_Suitable_For_Information			P-02
Scale:	Drawn by:	Checked by:	Date:
As indicated	O.Boyle	M.Fitzpatrick	20/08/2026
@ A1			
Main Street Butlersbridge Co. Cavan			
w - www.mfarchitects.ie			
e - info@mfarchitects.ie			
t - 049 4355800			
REGISTERED PRACTICE	REGISTERED PRACTICE	REGISTERED PRACTICE	REGISTERED PRACTICE
RIA1	RIA1	G3	RIA1