
 


COMPOSITE PLANNING MAP LEGEND					STATUS
KEY	REFERENCE NO.	APPLICANT	DECISION DATE	DESCRIPTION	
	Cavan CoCo - 051801 ACP - PL 02 219928	John Nulty Ltd.	CavanCC - 13/09/2006 ACP - 27/04/2007	include additional 3.37 hectares of land within the existing quarry envelope - planning reg. no. 7325 & 97/166, new entrance onto county road and all ancillary site works	CavanCC - Granted with Conditions ACP - Granted with Conditions

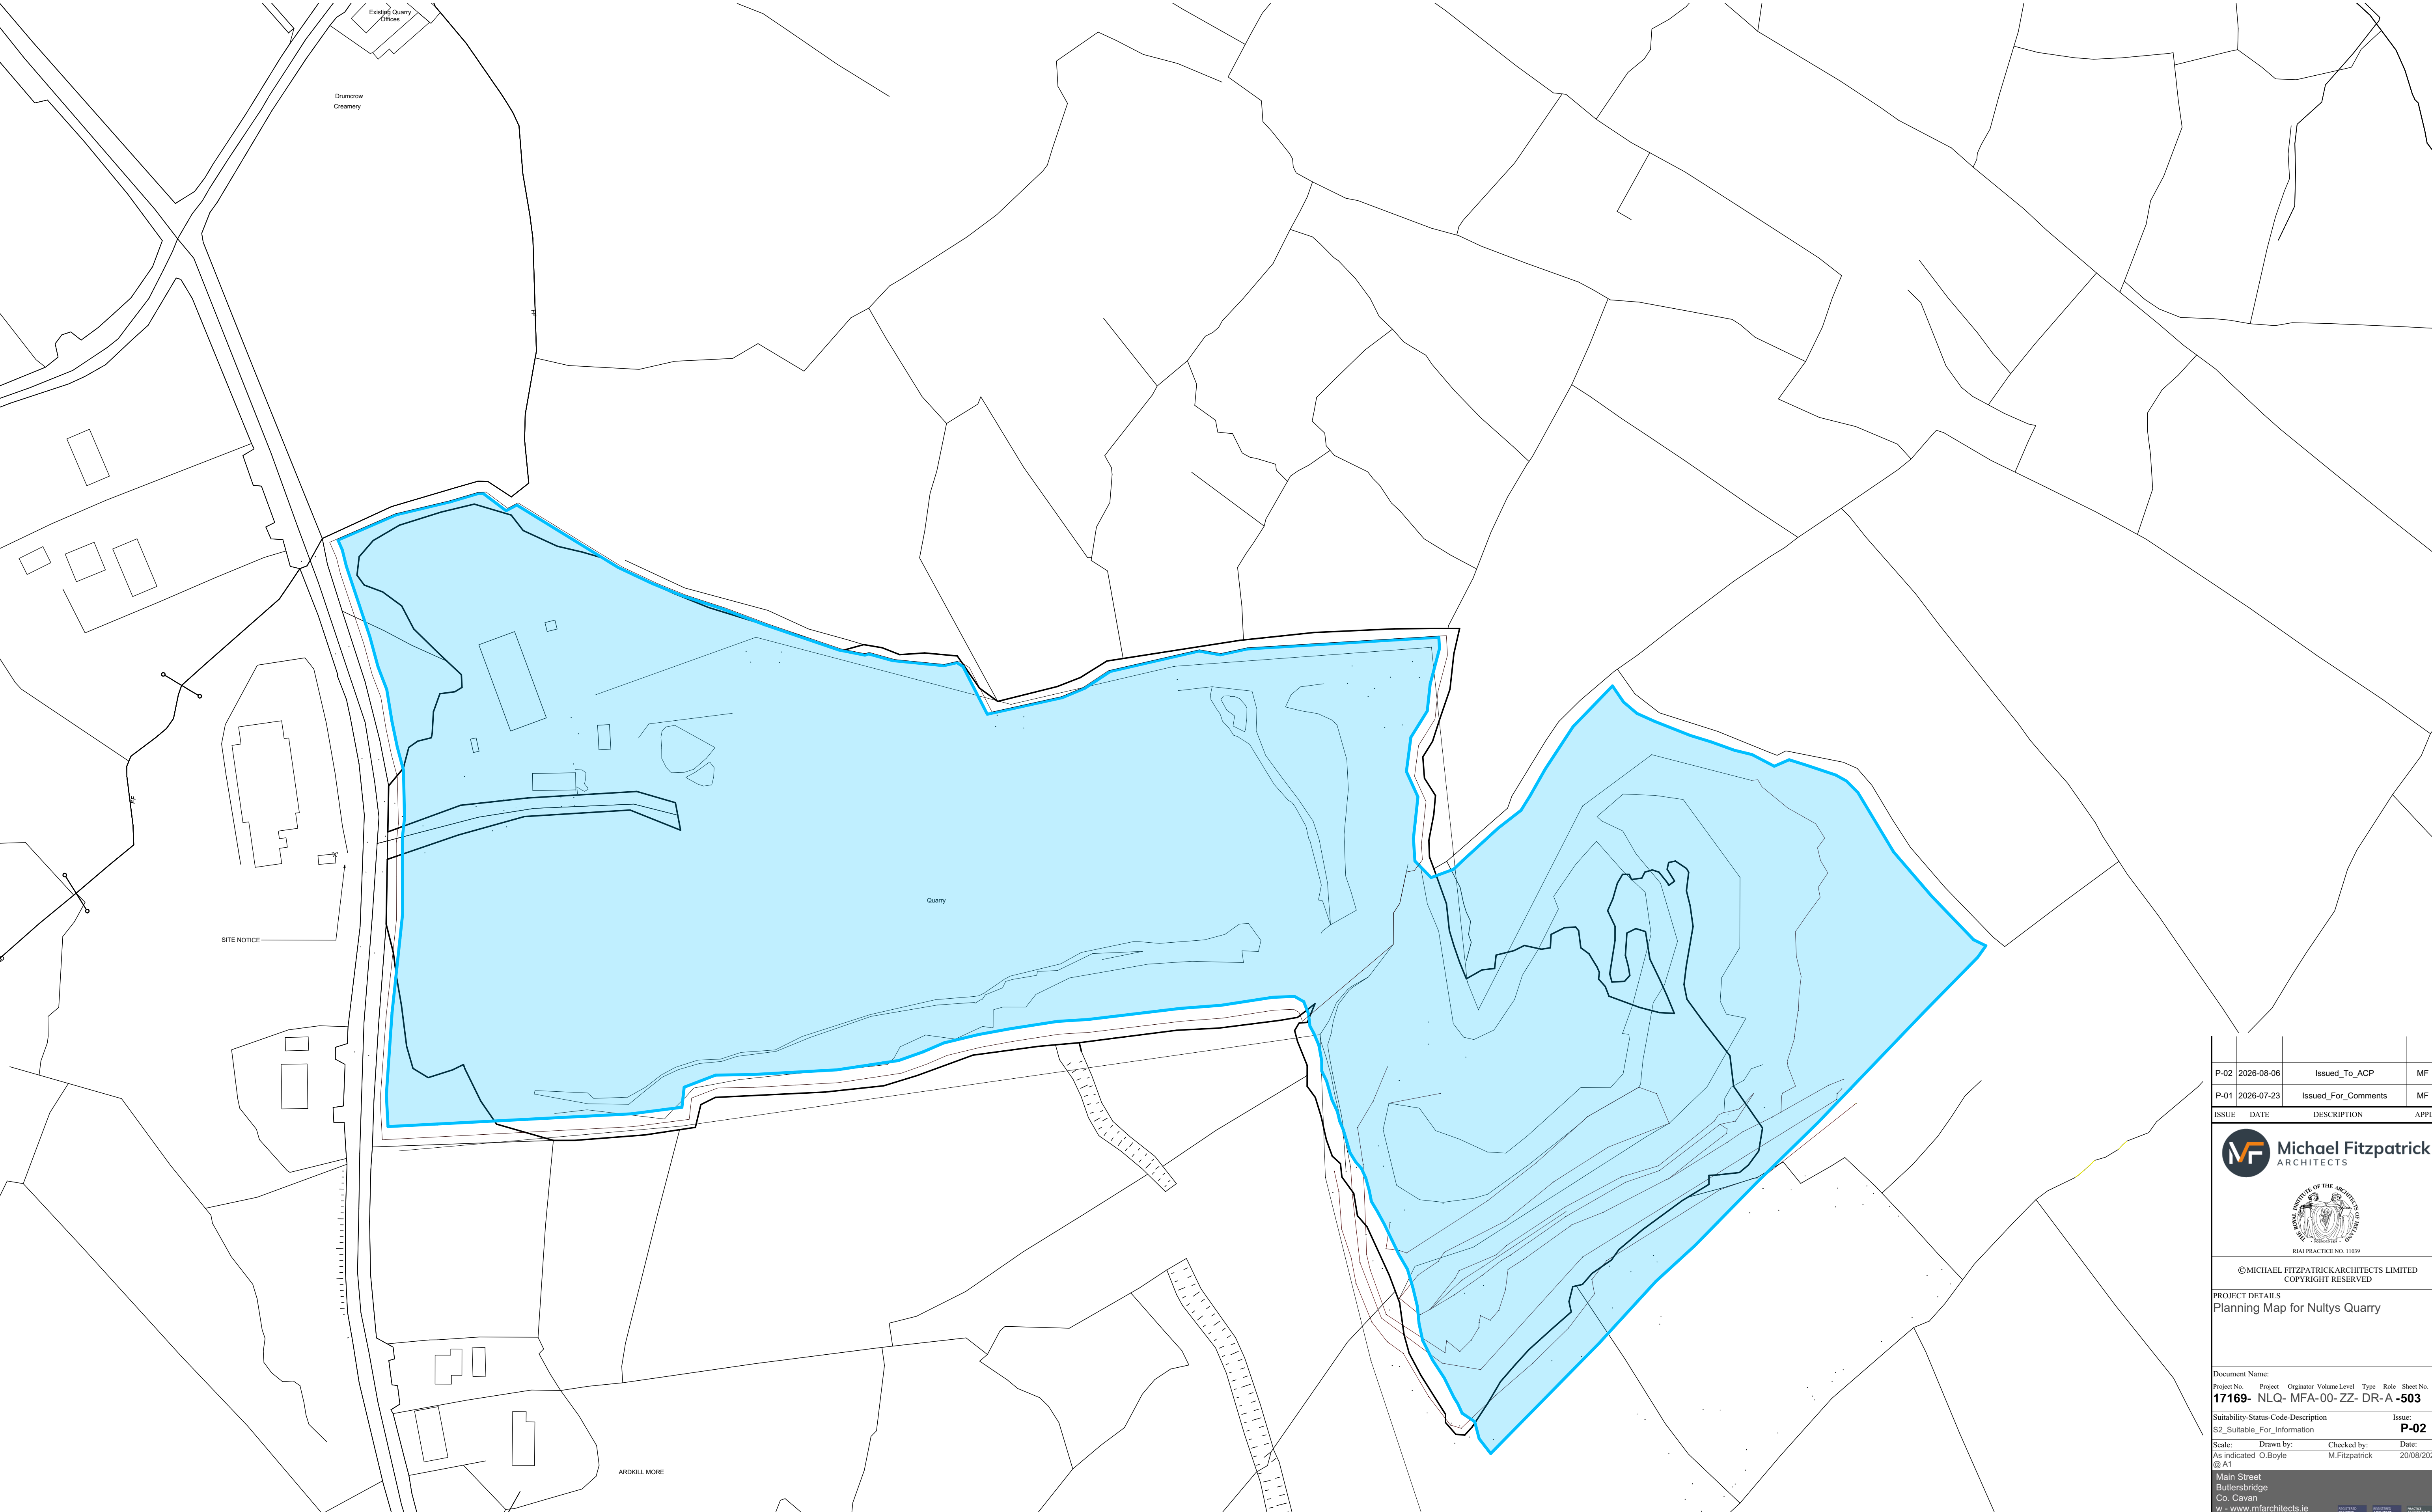

P-02	2026-08-06	Issued_To_ACP	MF
P-01	2026-07-23	Issued_For_Comments	MF

ISSUE	DATE	DESCRIPTION	APPD
		Michael Fitzpatrick ARCHITECTS	
		©MICHAEL FITZPATRICK ARCHITECTS LIMITED COPYRIGHT RESERVED	

PROJECT DETAILS
Planning Map for Nultys Quarry

Document Name:
Project No. Project Originator Volume Level Type Role Sheet No.
17169- NLQ- MFA-00- ZZ- DR-A -503

Suitability-Status-Code-Description S2_Suitable_For_Information	Issue: P-02
--	-----------------------

Scale: As indicated	Drawn by: O.Boyle	Checked by: M.Fitzpatrick	Date: 20/08/2026
---------------------	-------------------	---------------------------	------------------

Main Street
Butlersbridge
Co. Cavan
w - www.mfarchitects.ie
e - info@mfarchitects.ie
t - 049 4355800

PROJECT MANAGER RIM	PROJECT ARCHITECT RIM	PROJECT CONSULTANT G3 RIM
------------------------	--------------------------	---------------------------------