


COMPOSITE PLANNING MAP LEGEND					
KEY	REFERENCE NO.	APPLICANT	DECISION DATE	DESCRIPTION	STATUS
	1162	John Nulty Ltd.	18/04/2011	Retention to retain and complete partially constructed structure and all ancillary works at quarry development. The structure will be used as a conveyor system to transfer crushed materials from the upper levels to the quarry floor. The site is within the vicinity of a registered monument CV031-004, the Worm Ditch or Black Pig's Race.	CavanCC - Granted with Conditions

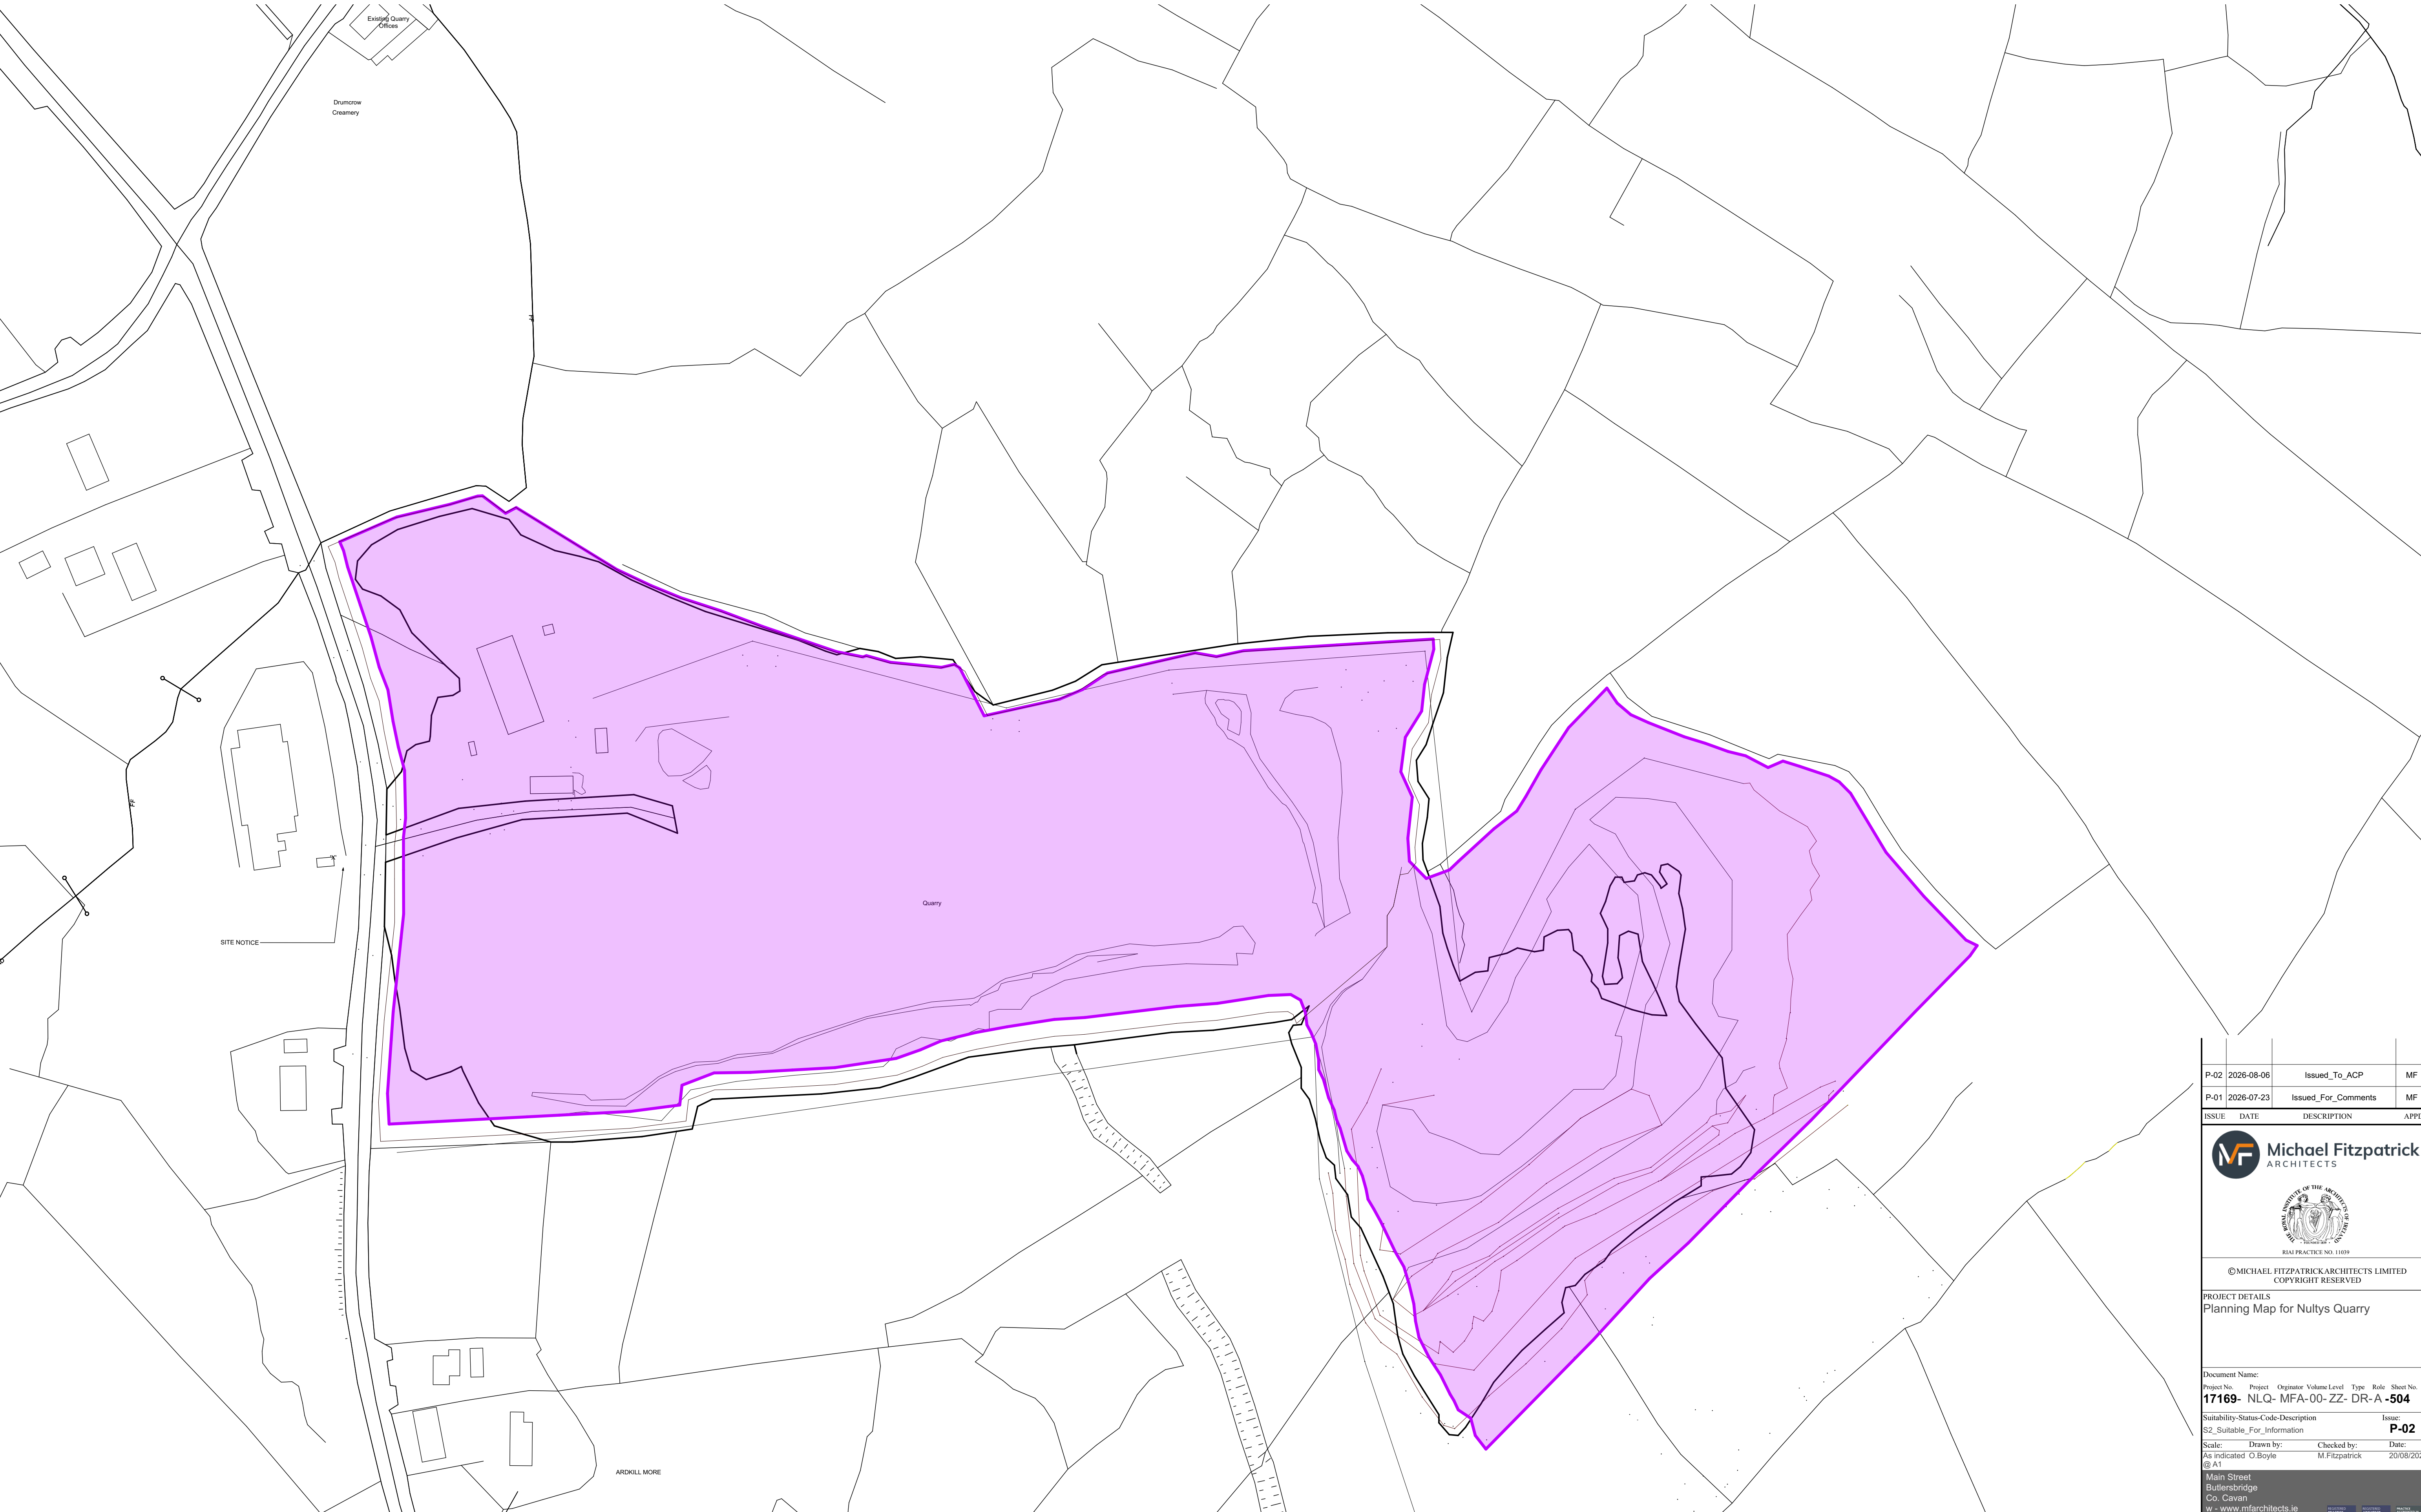

P-02	2026-08-06	Issued_To_ACP	MF
P-01	2026-07-23	Issued_For_Comments	MF

ISSUE	DATE	DESCRIPTION	APPD
			
			
©MICHAEL FITZPATRICK ARCHITECTS LIMITED COPYRIGHT RESERVED			
PROJECT DETAILS Planning Map for Nultys Quarry			
Document Name:			
Project No.	Project	Originator	Volume Level Type Role Sheet No.
17169-	NLQ-	MFA-00-	ZZ- DR-A -504
Suitability-Status-Code-Description S2_Suitable_For_Information			Issue: P-02
Scale:	Drawn by:	Checked by:	Date:
As indicated	O.Boyle	M.Fitzpatrick	20/08/2026
@ A1			
Main Street Butlersbridge Co. Cavan			
w - www.mfarchitects.ie e - info@mfarchitects.ie t - 049 4365800			
REGISTERED PRACTICE	REGISTERED ARCHITECT	REGISTERED PLANNING G3	RIA RIA RIA