


COMPOSITE PLANNING MAP LEGEND					
KEY	REFERENCE NO.	APPLICANT	DECISION DATE	DESCRIPTION	STATUS
	647325	John Nulty Ltd.	01/03/1977	Quarry production of stone asphalt tarmacadam plant, storage and office accommodation, carpark and machinery repair workshop	CavanCC - Granted with Conditions

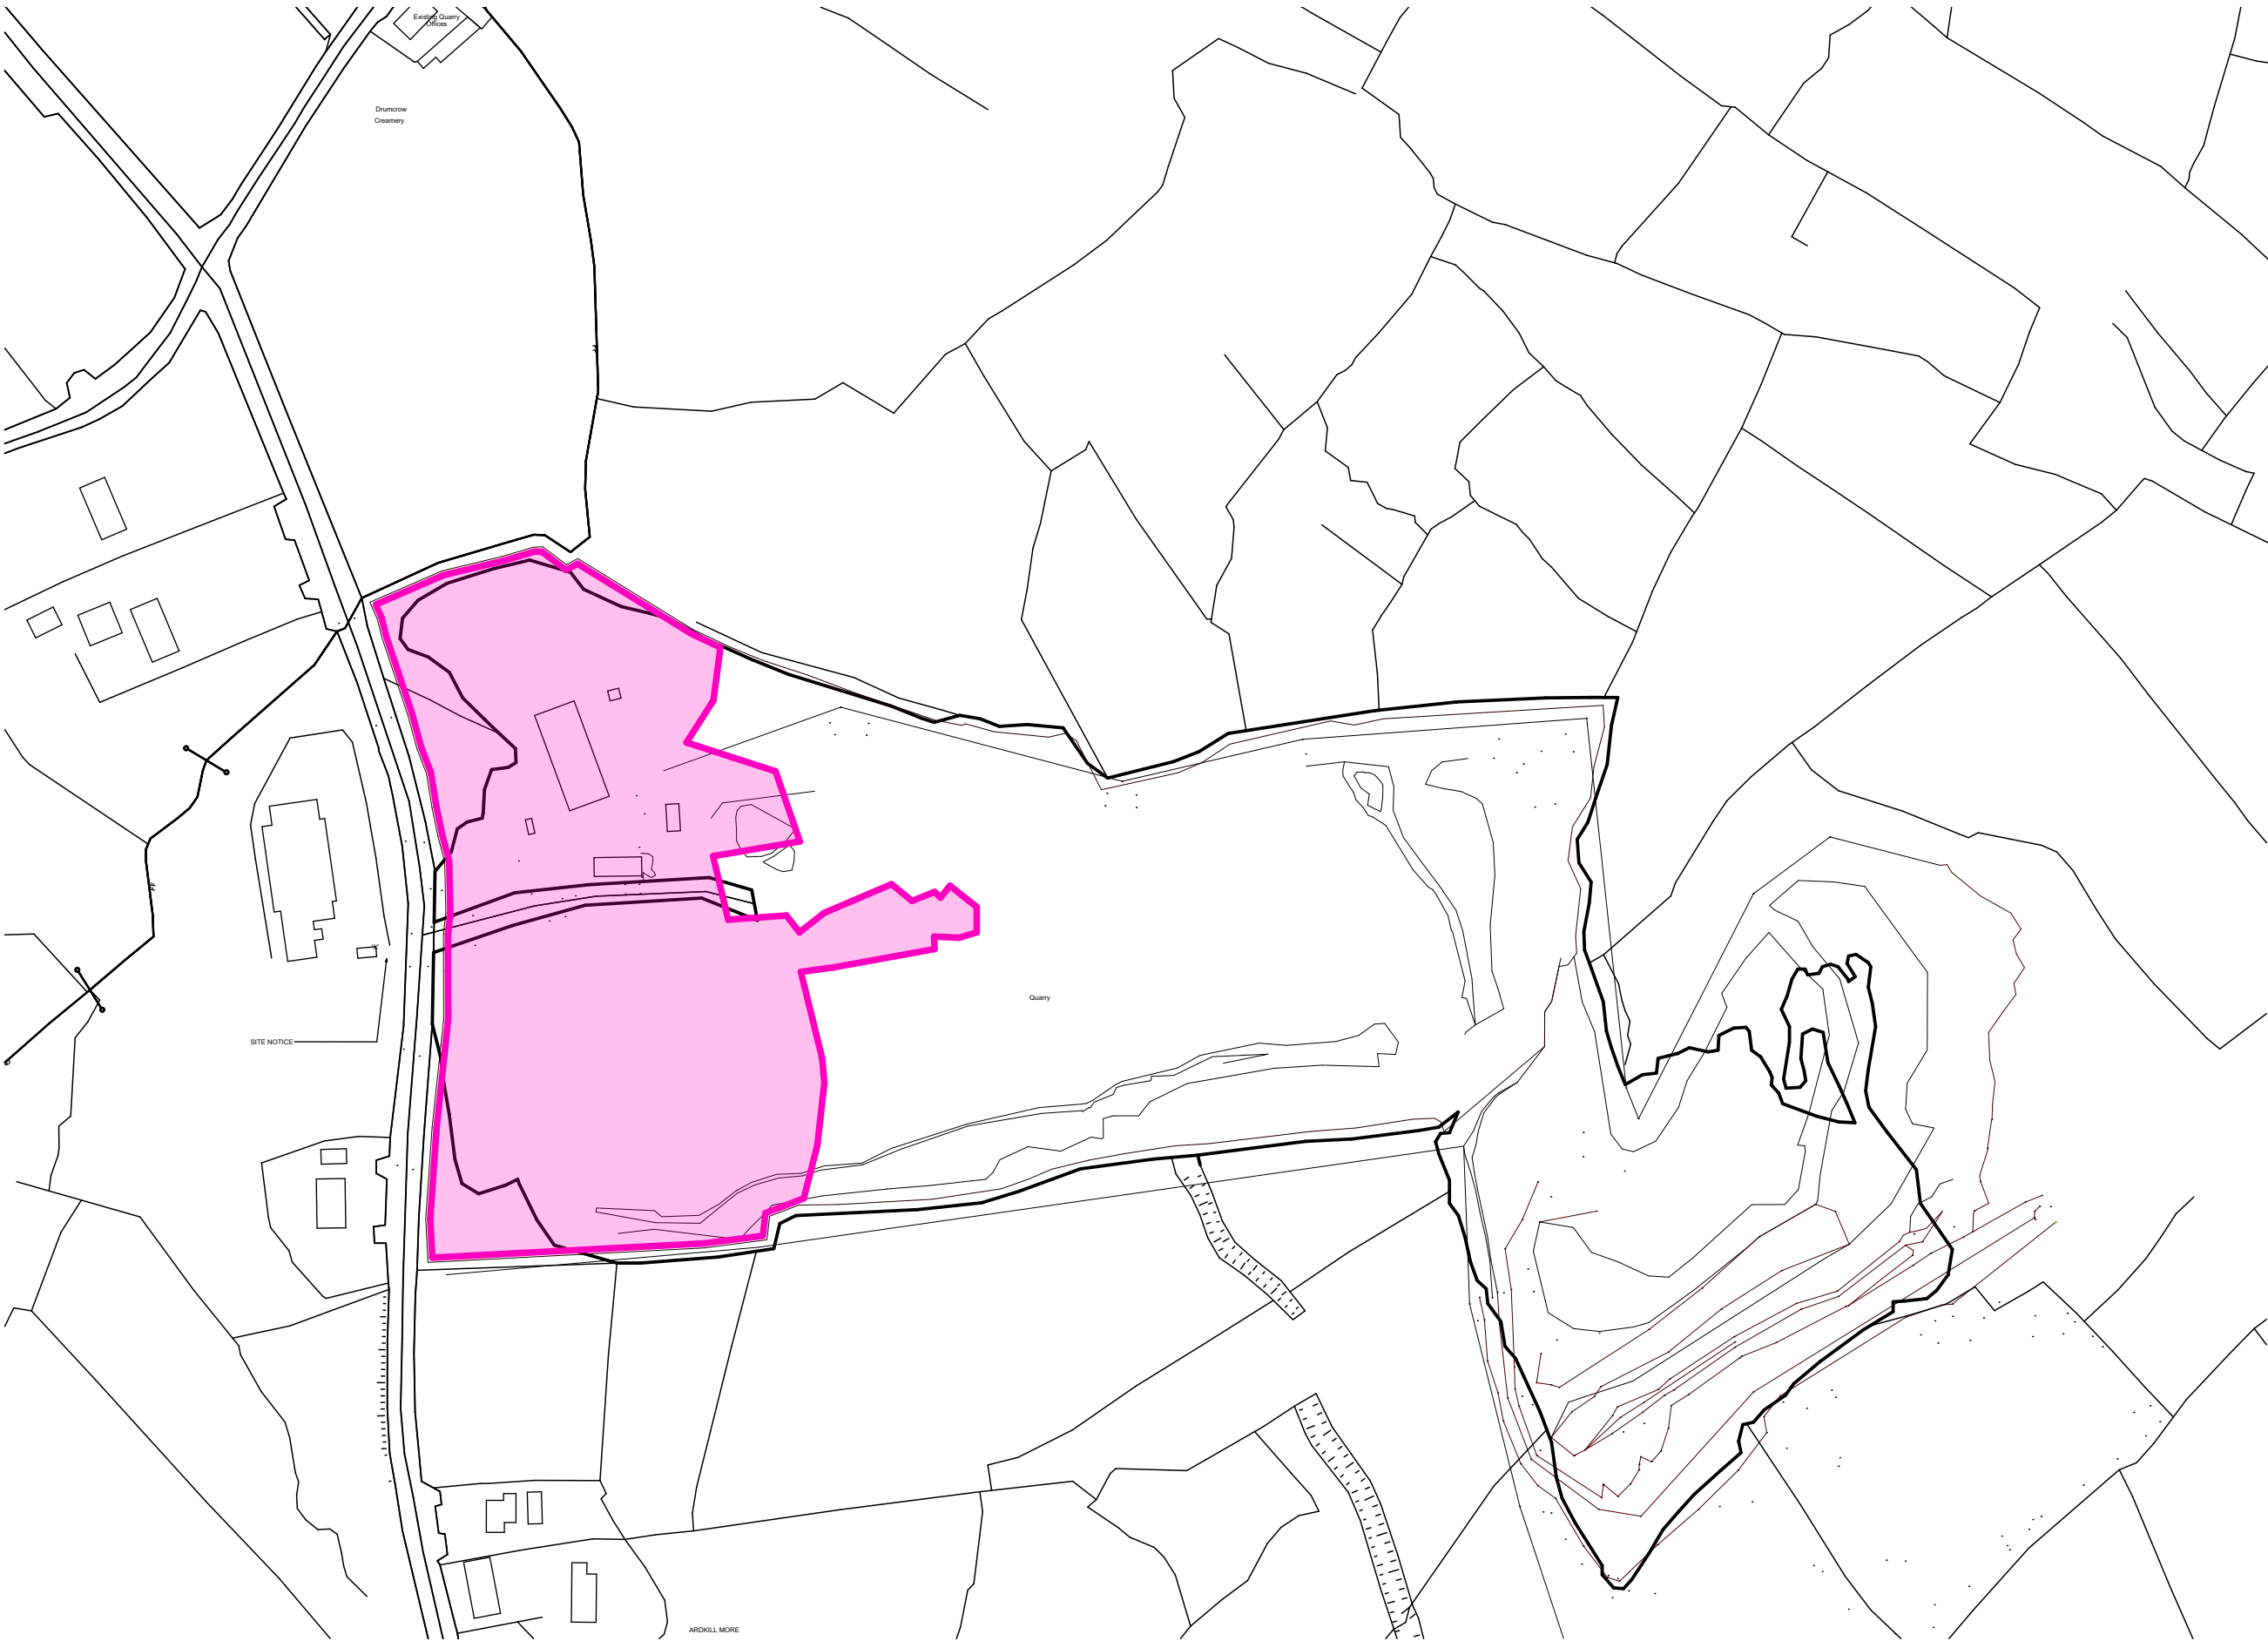

PLANNING REFERENCE - 647325

1:2000

P-02	2026-08-06	Issued_To_ACP	MF
P-01	2026-07-23	Issued_For_Comments	MF
ISSUE	DATE	DESCRIPTION	APPD

**Michael Fitzpatrick**
ARCHITECTS


RIAI PRACTICE NO. 11039

©MICHAEL FITZPATRICK ARCHITECTS LIMITED
COPYRIGHT RESERVED

PROJECT DETAILS
Planning Map for Nultys Quarry

Document Name:
Project No. Project Originator Volume Level Type Role Sheet No.
17169- NLQ- MFA-00- ZZ- DR-A -508

Suitability-Status-Code-Description Issue:
S2_ **P-02**

Scale: Drawn by: Checked by: Date:
As indicated O.Boyle M.Fitzpatrick 20/08/2026
@ A3

Main Street
Butlersbridge
Co. Cavan
w - www.mfarchitects.ie
e - info@mfarchitects.ie
t - 049 4365800

REGISTERED
PRACTICE
RIAI

REGISTERED
ARCHITECT
RIAI

PRACTICE
REGISTERED IN
CONSERVATION
G3
RIAI