


COMPOSITE PLANNING MAP LEGEND					
KEY	REFERENCE NO.	APPLICANT	DECISION DATE	DESCRIPTION	STATUS
	Cavan CoCo - 051801 ACP - PL 02 219928	John Nulty Ltd.	CavanCC - 13/09/2006 ACP - 27/04/2007	include additional 3.37 hectares of land within the existing quarry envelope - planning reg. no. 7325 & 97/166, new entrance onto county road and all ancillary site works	CavanCC - Granted with Conditions ACP - Granted with Conditions

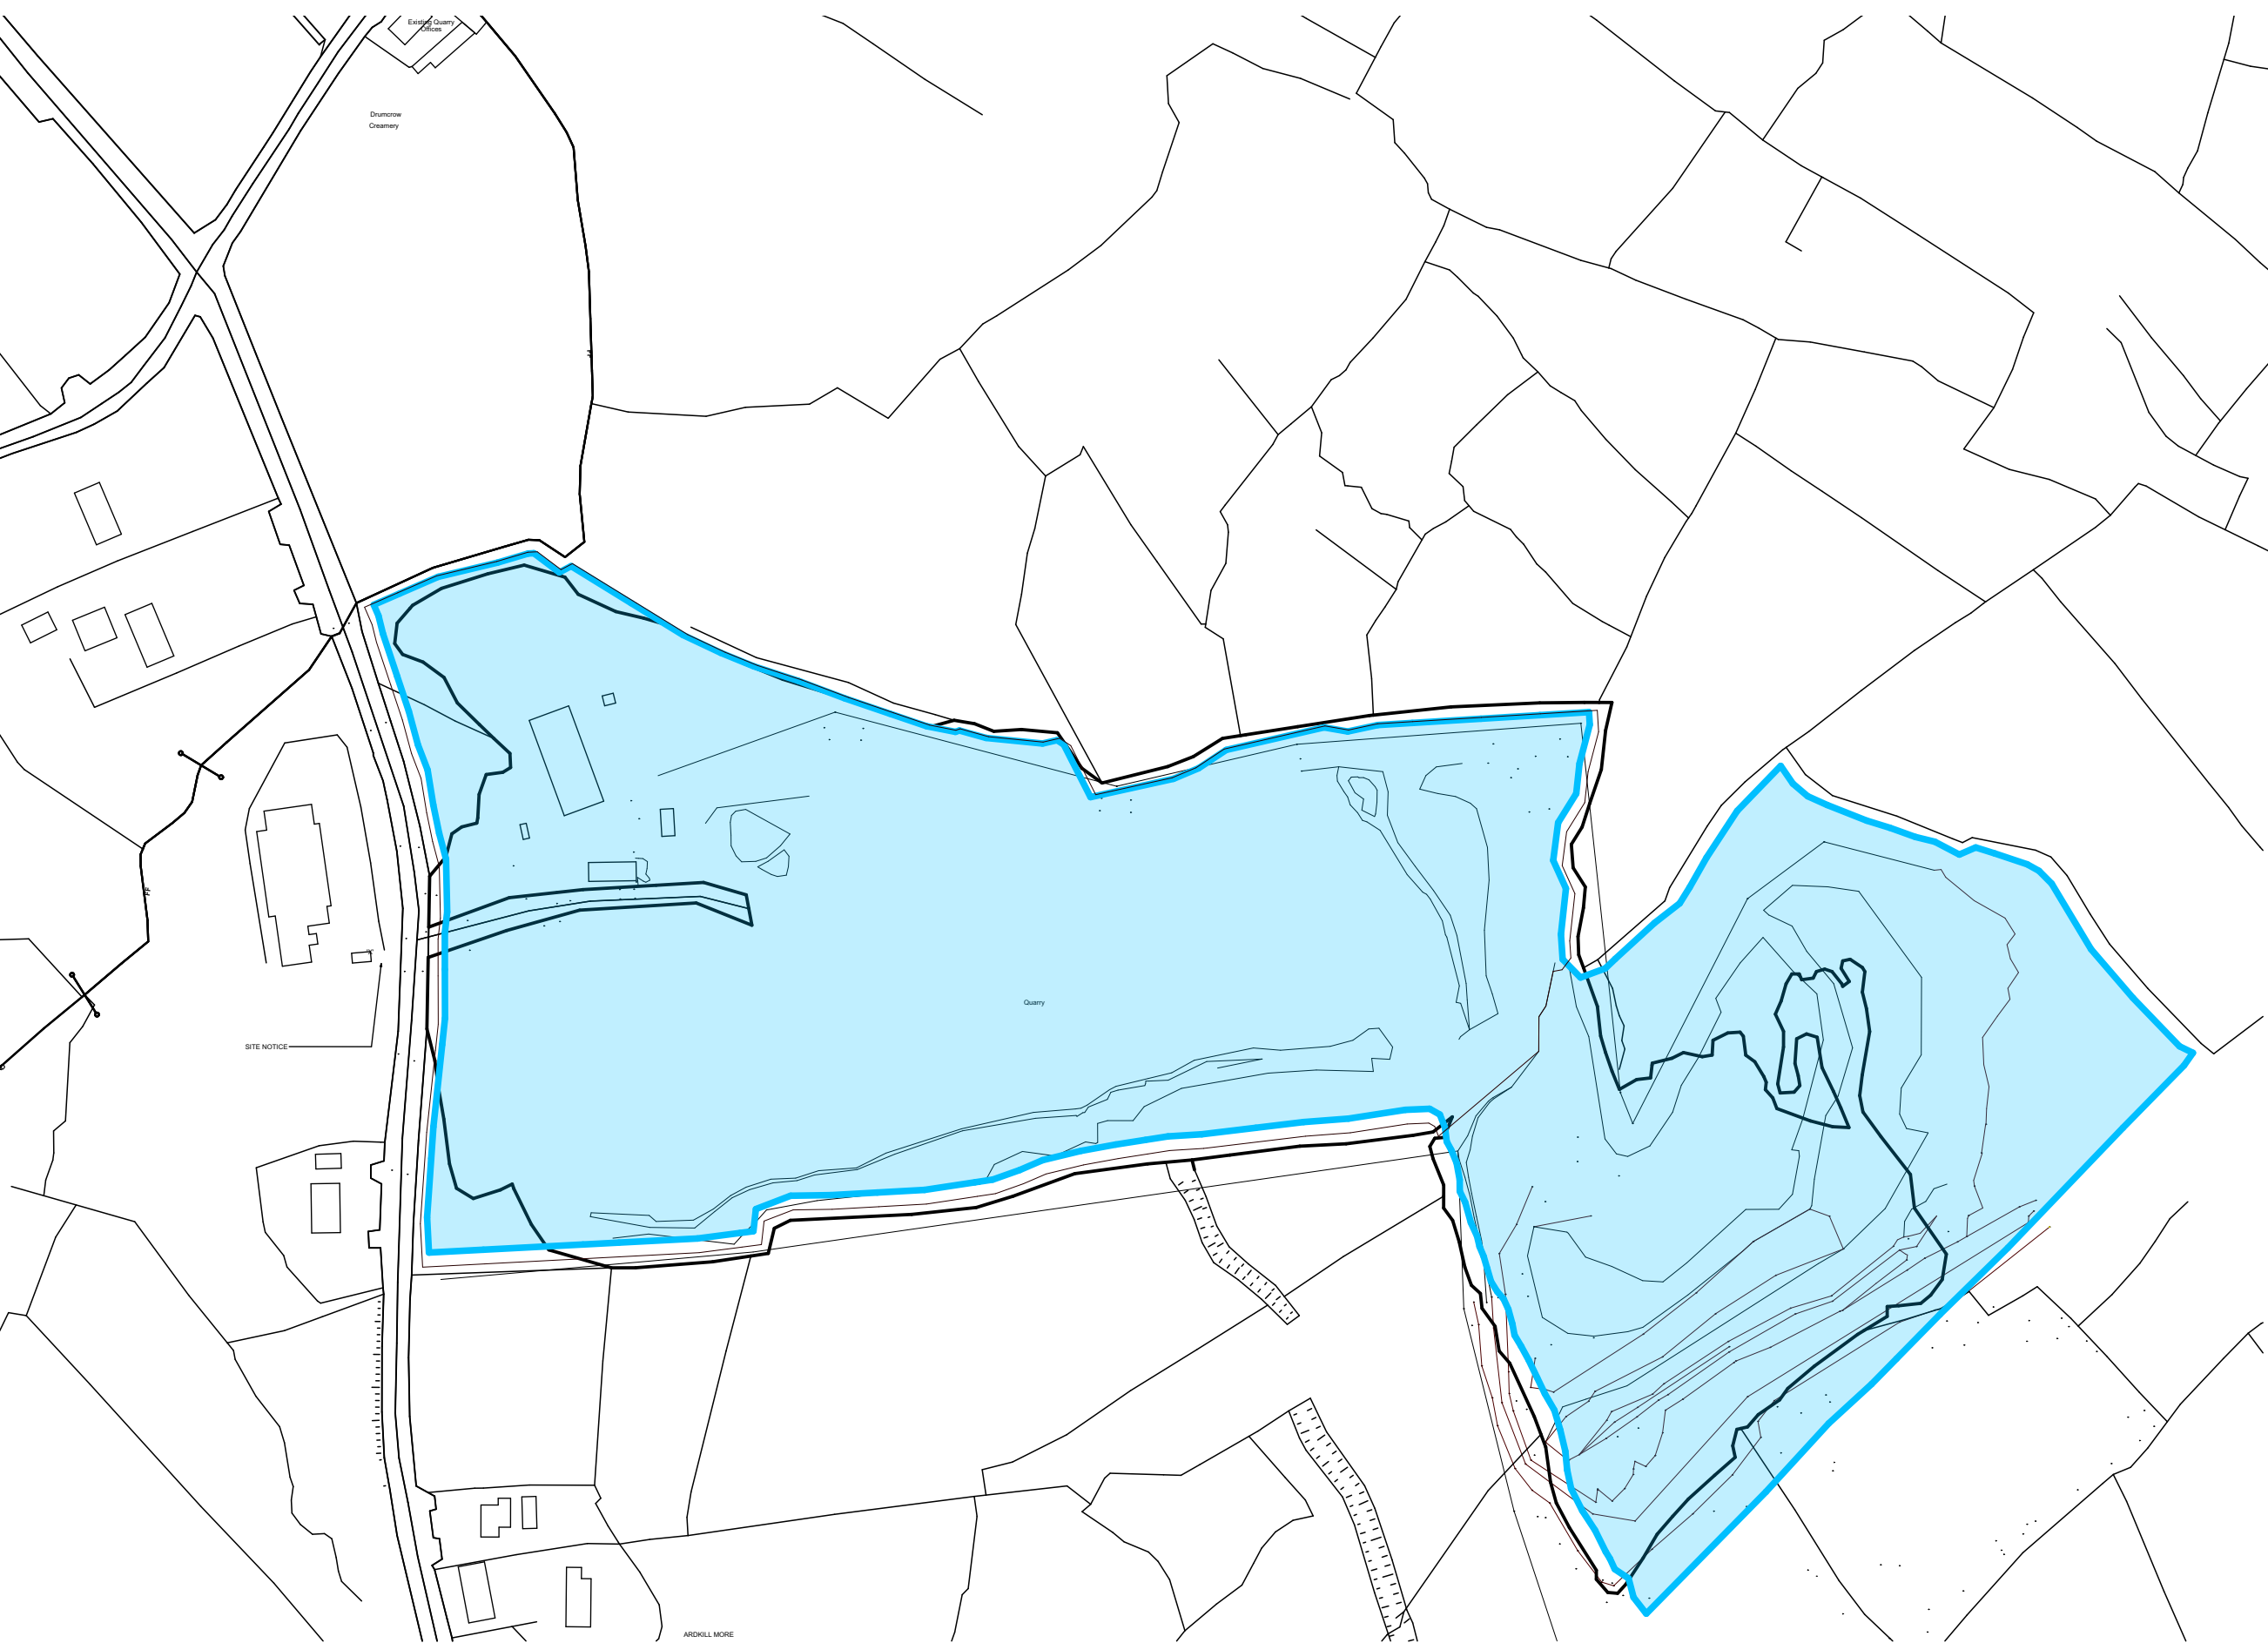

P-02	2026-08-06	Issued_To_ACP	MF
P-01	2026-07-23	Issued_For_Comments	MF

ISSUE	DATE	DESCRIPTION	APPD
-------	------	-------------	------



Michael Fitzpatrick
ARCHITECTS



THE INSTITUTE OF THE ARCHITECTS OF IRELAND
FOUNDED 1831
RIA1 PRACTICE NO. 11039

©MICHAEL FITZPATRICK ARCHITECTS LIMITED
COPYRIGHT RESERVED

PROJECT DETAILS
Planning Map for Nultys Quarry

Document Name:						
Project No.	Project	Originator	Volume	Level	Type	Role
17169-	NLQ-	MFA-00-	ZZ-	DR-A	-510	
Suitability-Status-Code-Description						Issue:
S2_						P-02
Scale:	Drawn by:	Checked by:	Date:			
As indicated @ A3	O.Boyle	M.Fitzpatrick	20/08/2026			

Main Street
Butlersbridge
Co. Cavan
w - www.mfarchitects.ie
e - info@mfarchitects.ie
t - 049 4365800

REGISTERED PRACTICE

REGISTERED ARCHITECT

PRACTICE ASSOCIATED IN CONSERVATION

RIA1

RIA1

G3 RIA1

PLANNING REFERENCE - 051801

1:2000