


COMPOSITE PLANNING MAP LEGEND					
KEY	REFERENCE NO.	APPLICANT	DECISION DATE	DESCRIPTION	STATUS
	1162	John Nulty Ltd.	18/04/2011	Retention to retain and complete partially constructed structure and all ancillary works at quarry development. The structure will be used as a conveyor system to transfer crushed materials from the upper levels to the quarry floor. The site is within the vicinity of a registered monument CV031-004, the Worm Ditch or Black Pig's Race.	CavanCC - Granted with Conditions

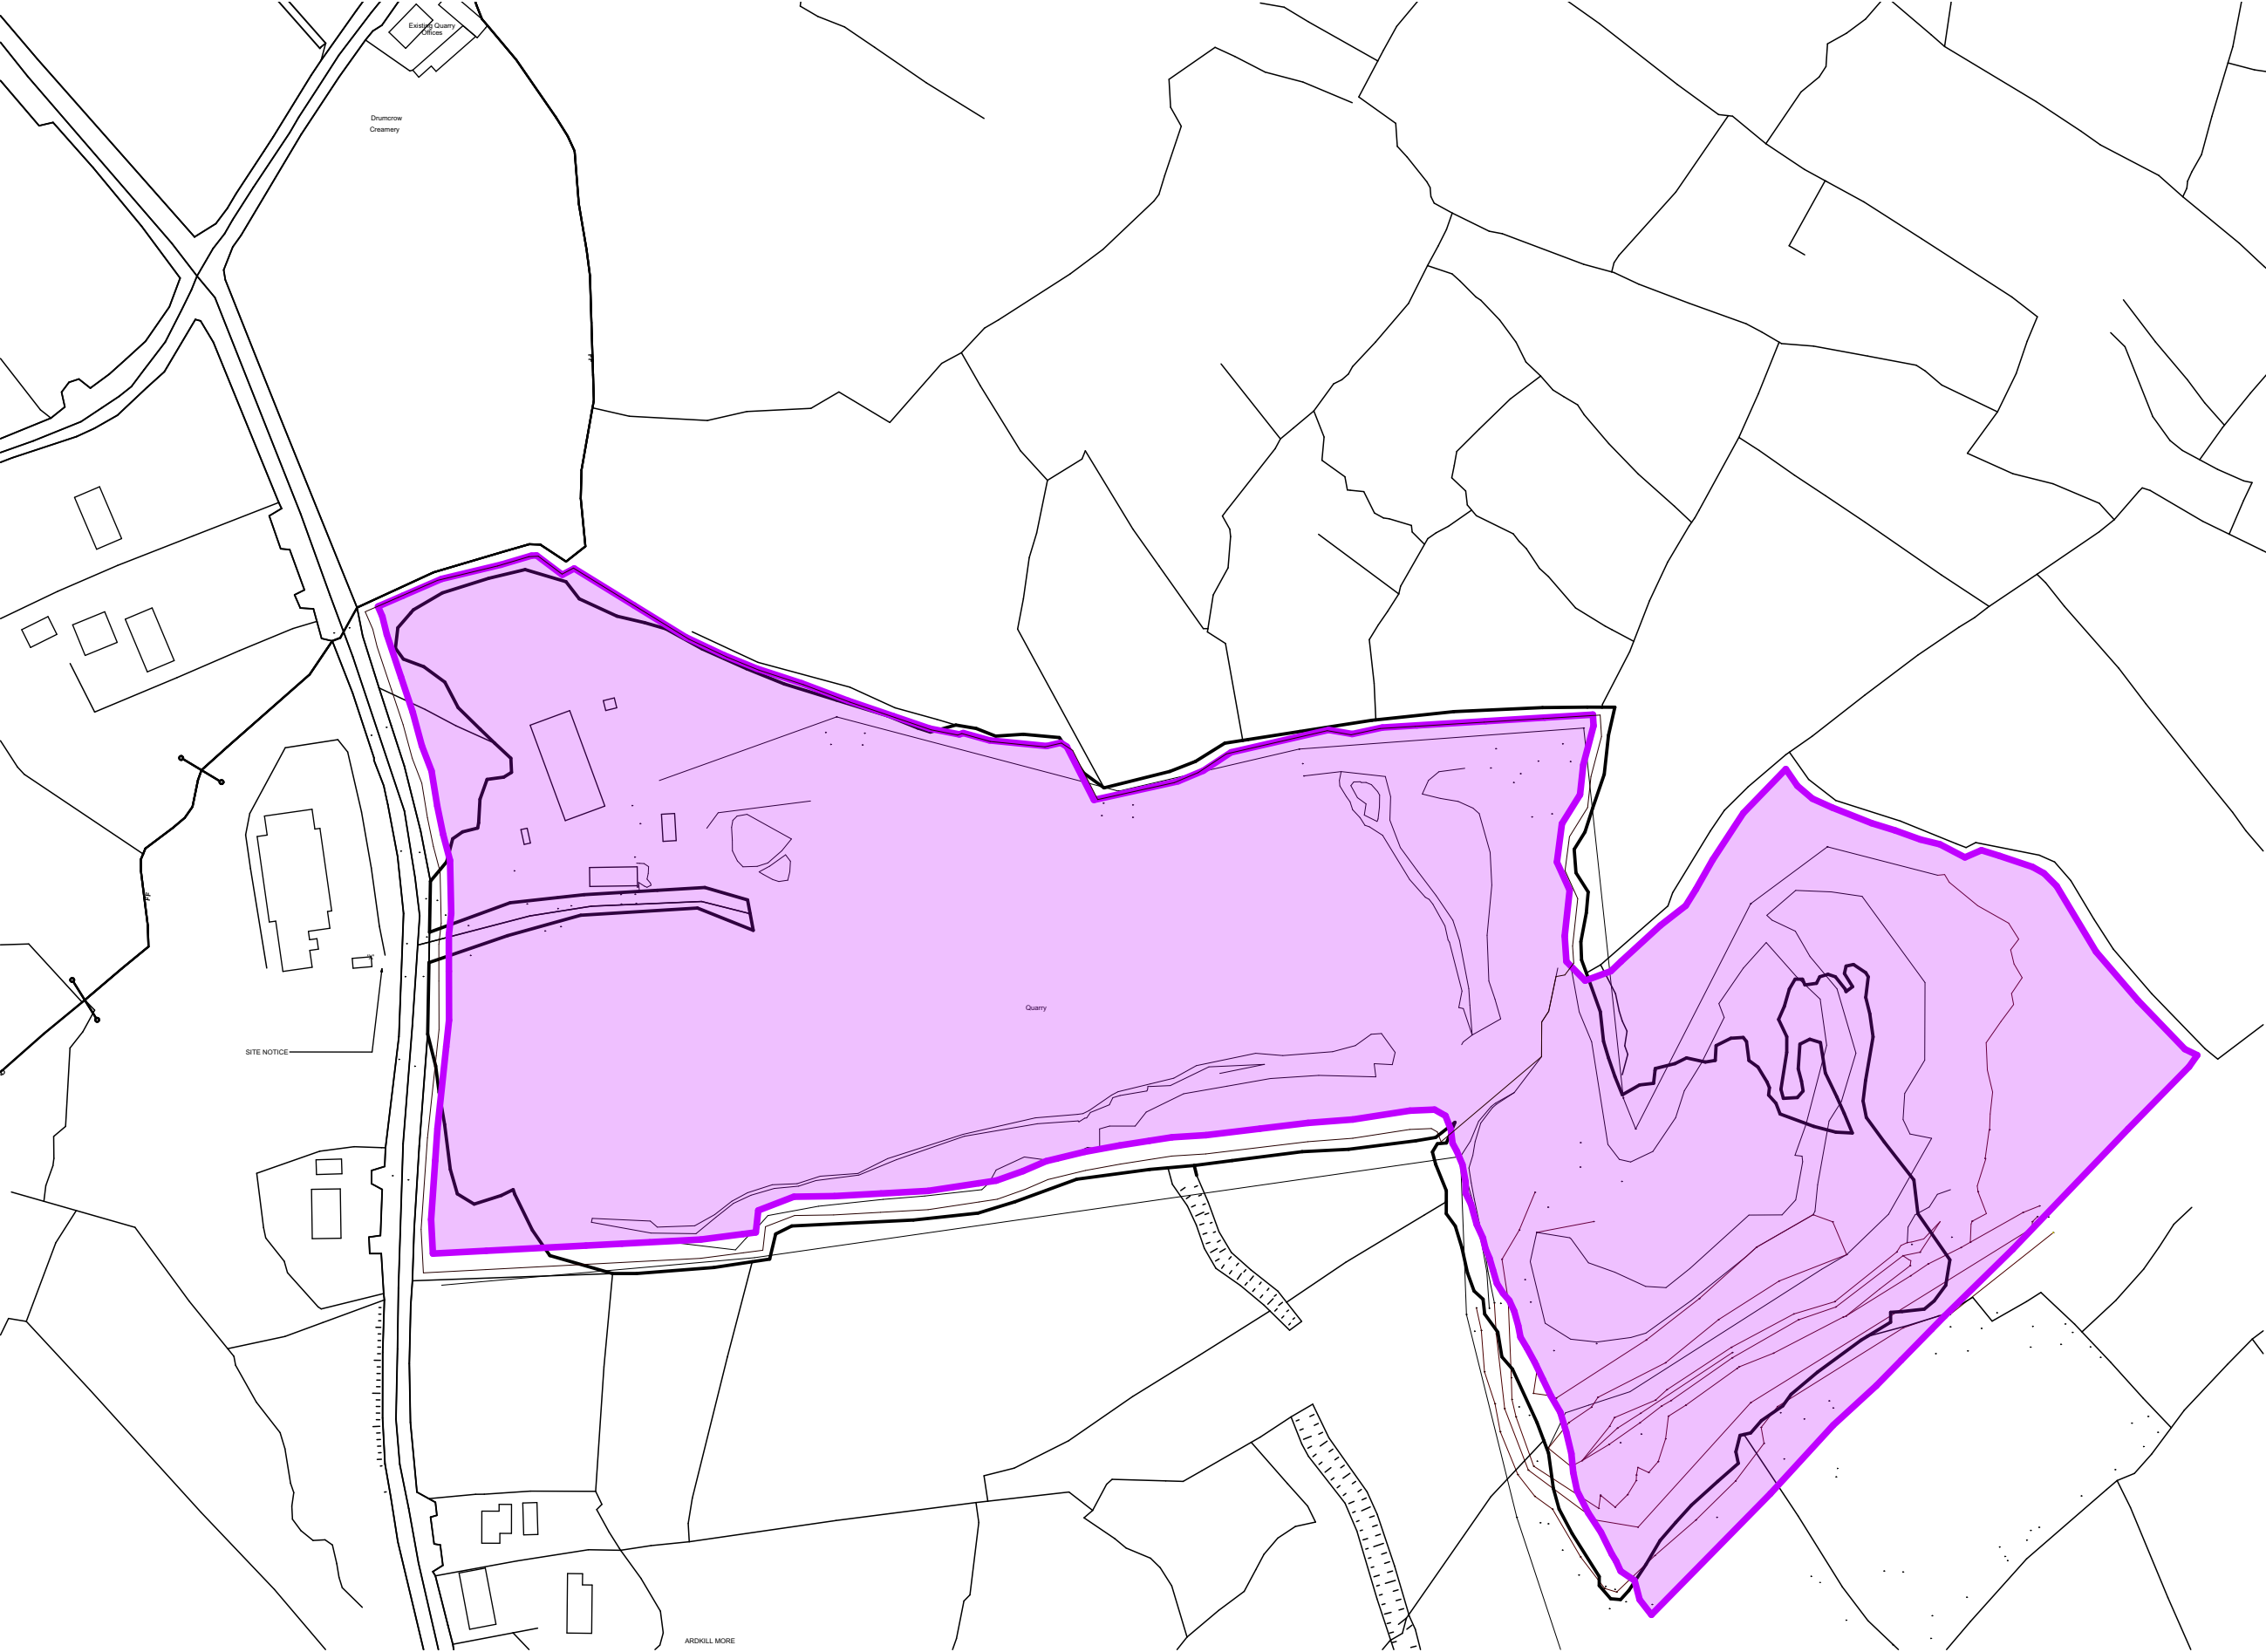

P-02	2026-08-06	Issued_To_ACP	MF
P-01	2026-07-23	Issued_For_Comments	MF
ISSUE	DATE	DESCRIPTION	APPD



Michael Fitzpatrick
ARCHITECTS



THE INSTITUTE OF THE ARCHITECTS OF IRELAND
FOUNDED 1831
RIA1 PRACTICE NO. 11039

©MICHAEL FITZPATRICK ARCHITECTS LIMITED
COPYRIGHT RESERVED

PROJECT DETAILS
Planning Map for Nultys Quarry

Document Name:
Project No. Project Originator Volume Level Type Role Sheet No.
17169- NLQ- MFA-00- ZZ- DR-A -511

Suitability-Status-Code-Description Issue:
S2_ **P-02**

Scale: Drawn by: Checked by: Date:
As indicated O.Boyle M.Fitzpatrick 20/08/2026
@ A3

Main Street
Butlersbridge
Co. Cavan
w - www.mfarchitects.ie
e - info@mfarchitects.ie
t - 049 4365800

REGISTERED
PRACTICE
RIA1

REGISTERED
ARCHITECT
RIA1

PRACTICE
REGISTERED IN
CONSERVATION
G3
RIA1