


| COMPOSITE PLANNING MAP LEGEND                                                    |                                             |                 |                   |   |                                                            |
|----------------------------------------------------------------------------------|---------------------------------------------|-----------------|-------------------|---|------------------------------------------------------------|
| KEY                                                                              | REFERENCE NO.                               | APPLICANT       | DECISION DATE     | DESCRIPTION   | STATUS                                                     |
|  | Cavan CoCo - 2360027<br>ACP - ABP:319457:24 | John Nulty Ltd. | N/A - In Progress | For a 20-year permission for quarrying and extraction of rock that will include drilling, blasting, crushing and screening along with alterations to boundaries & all associated site works. Works will also include for the provision of new settlement ponds and installation of associated site drainage infrastructure and surface water pump to proposed new settlement ponds along with provision of discharge outlet via a Klargester Interceptor. Ancillary site works to include for landscape works, planting restoration of the quarry perimeter and reprofiling of overburden as required to facilitate development of the quarry and restoration of the associated site area. An Environmental Impact Assessment Report (EIAR) and a Natura Impact Statement (NIS) have been prepared and accompanies this application, significant further information has been received | CavanCC - Granted with Conditions<br>ACP - <u>Appealed</u> |

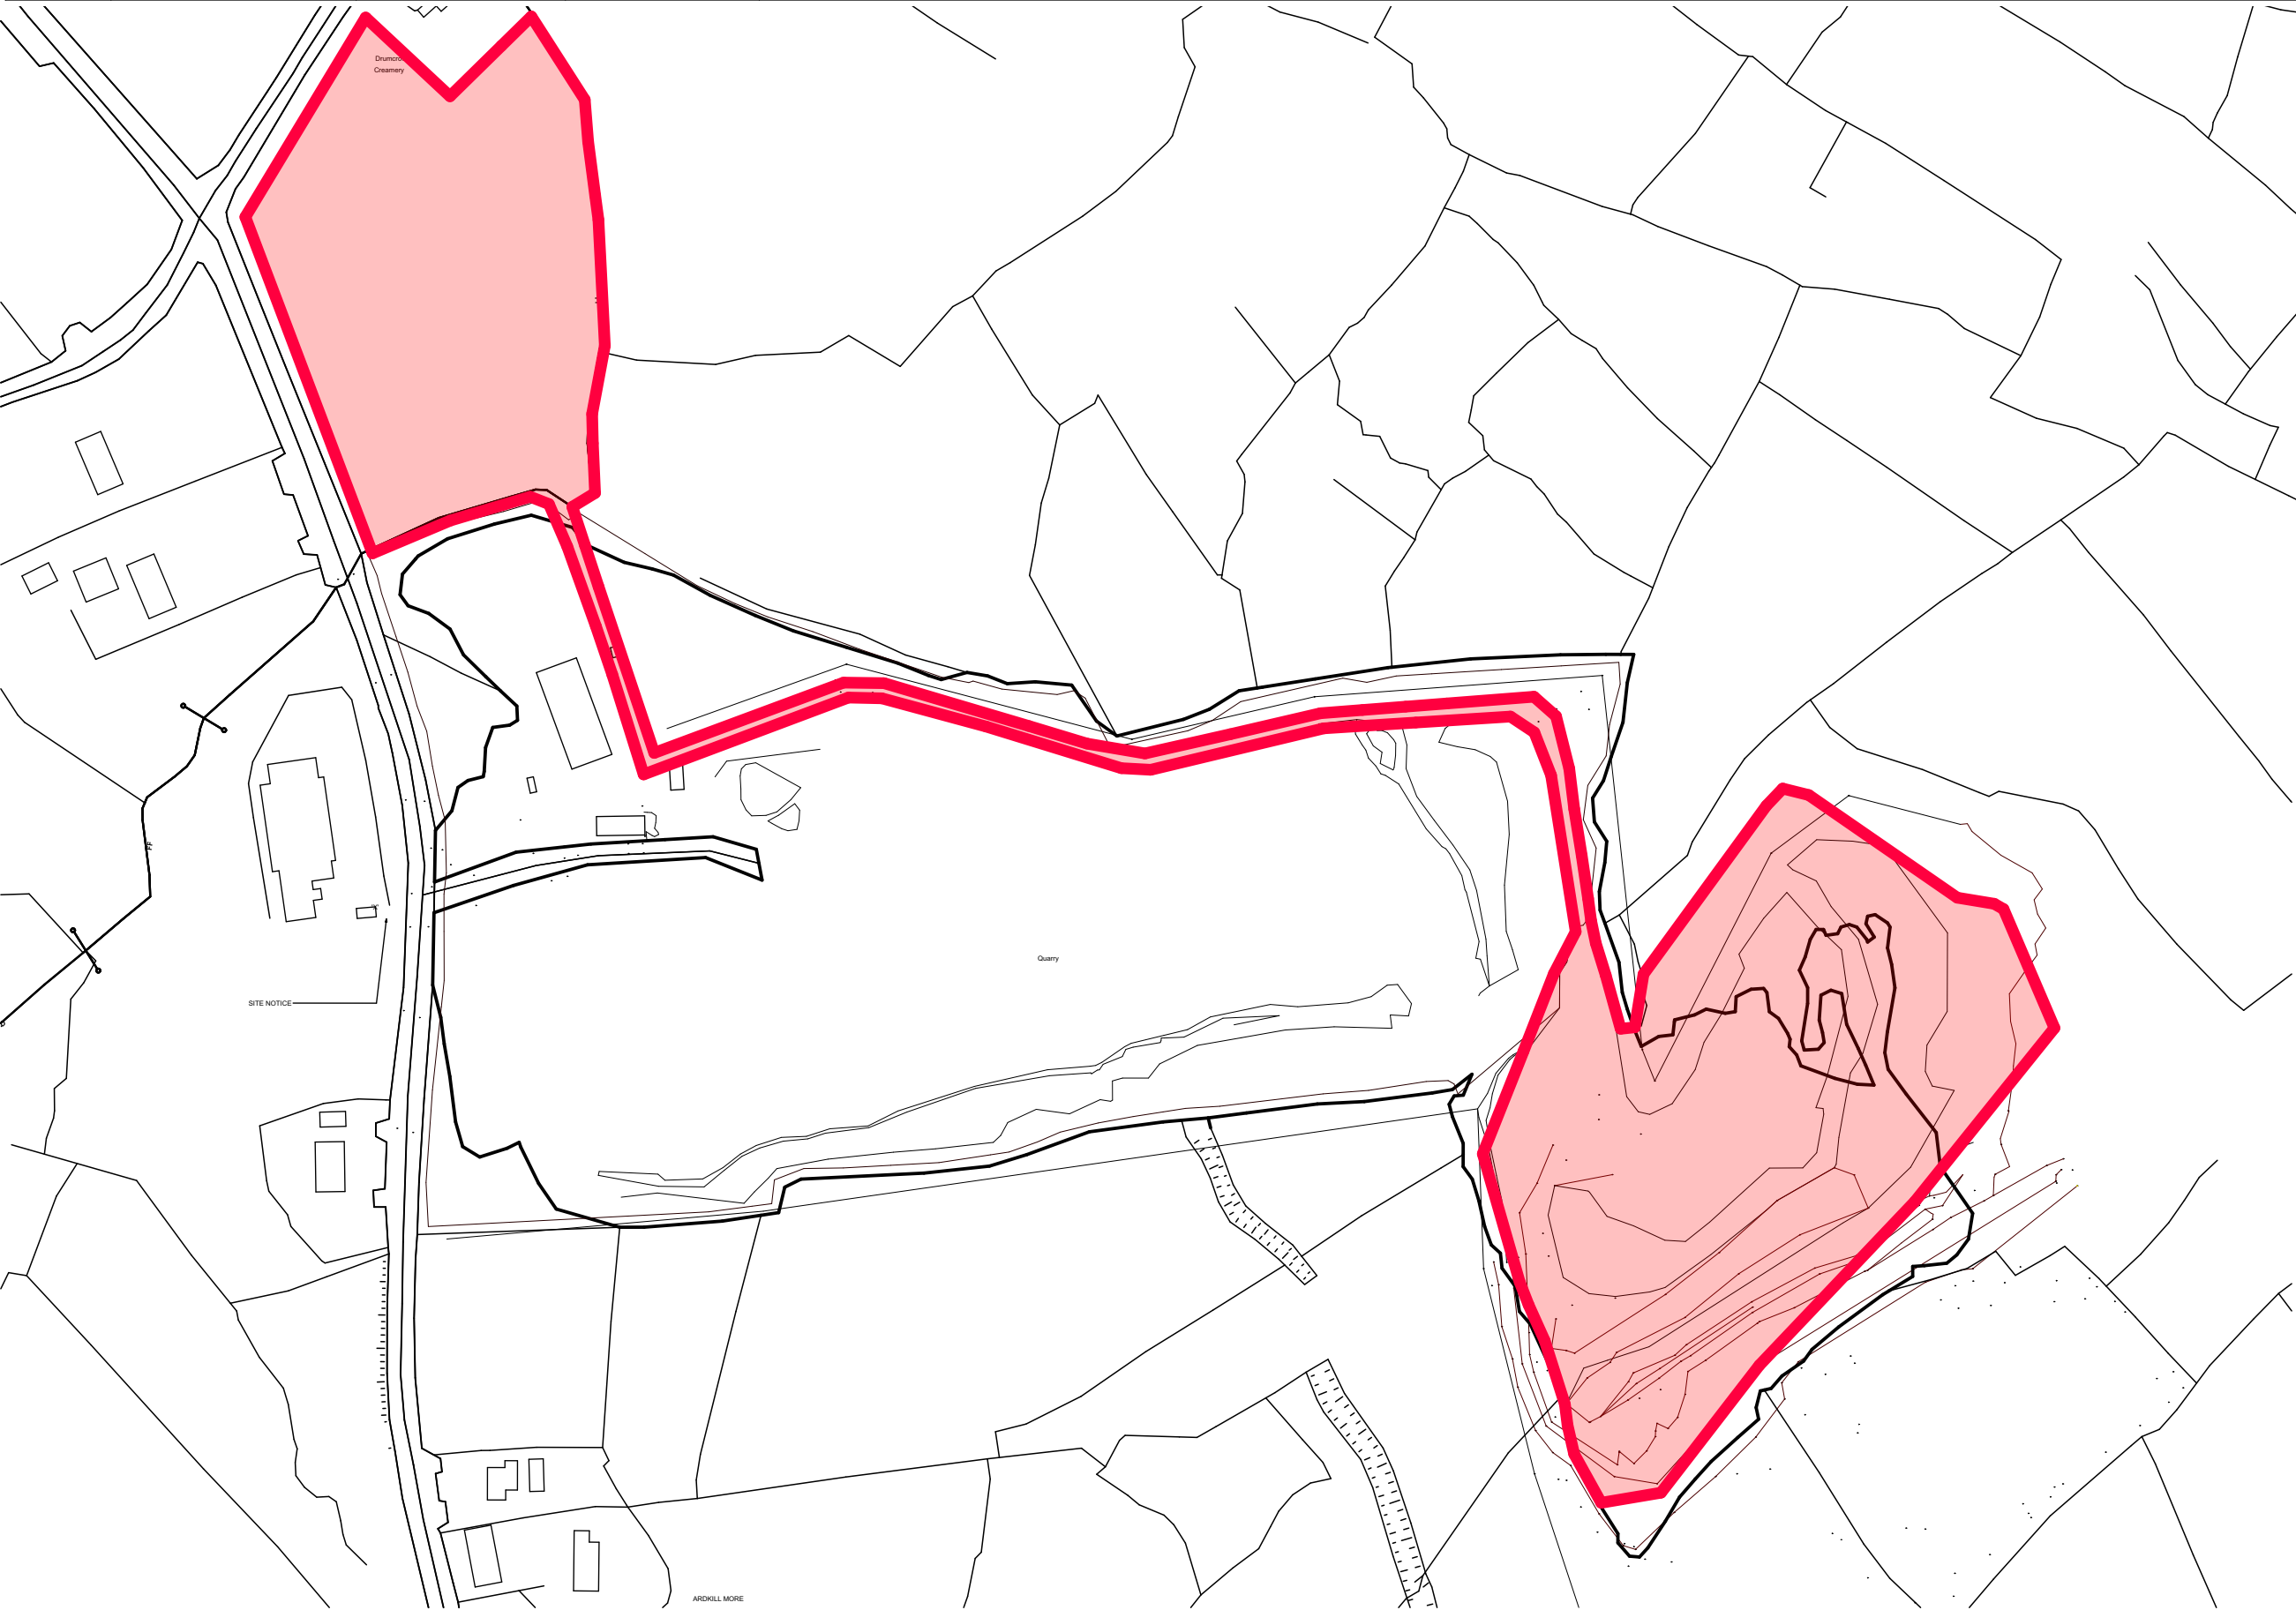

PLANNING REFERENCE - 2360027

1:2000

|       |            |                     |      |
|-------|------------|---------------------|------|
|       |            |                     |      |
| P-02  | 2026-08-06 | Issued_To_ACP       | MF   |
| P-01  | 2026-07-23 | Issued_For_Comments | MF   |
| ISSUE | DATE       | DESCRIPTION         | APPD |



Michael Fitzpatrick  
ARCHITECTS



THE ROYAL INSTITUTE OF THE ARCHITECTS OF IRELAND  
FOUNDED 1831  
RIA I PRACTICE NO. 11039

©MICHAEL FITZPATRICK ARCHITECTS LIMITED  
COPYRIGHT RESERVED

PROJECT DETAILS  
Planning Map for Nultys Quarry

Document Name:  
Project No. Project Originator Volume Level Type Role Sheet No.  
**17169- NLQ- MFA-00- ZZ- DR-A -512**

Suitability-Status-Code-Description Issue:  
S2\_ **P-02**

Scale: Drawn by: Checked by: Date:  
As indicated O.Boyle M.Fitzpatrick 20/08/2026  
@ A3

Main Street  
Butlersbridge  
Co. Cavan  
w - [www.mfarchitects.ie](http://www.mfarchitects.ie)  
e - [info@mfarchitects.ie](mailto:info@mfarchitects.ie)  
t - 049 4365800

REGISTERED  
PRACTICE  
RIA I

REGISTERED  
ARCHITECT  
RIA I

PRACTICE  
REGISTERED IN  
CONSERVATION  
G3  
RIA I