


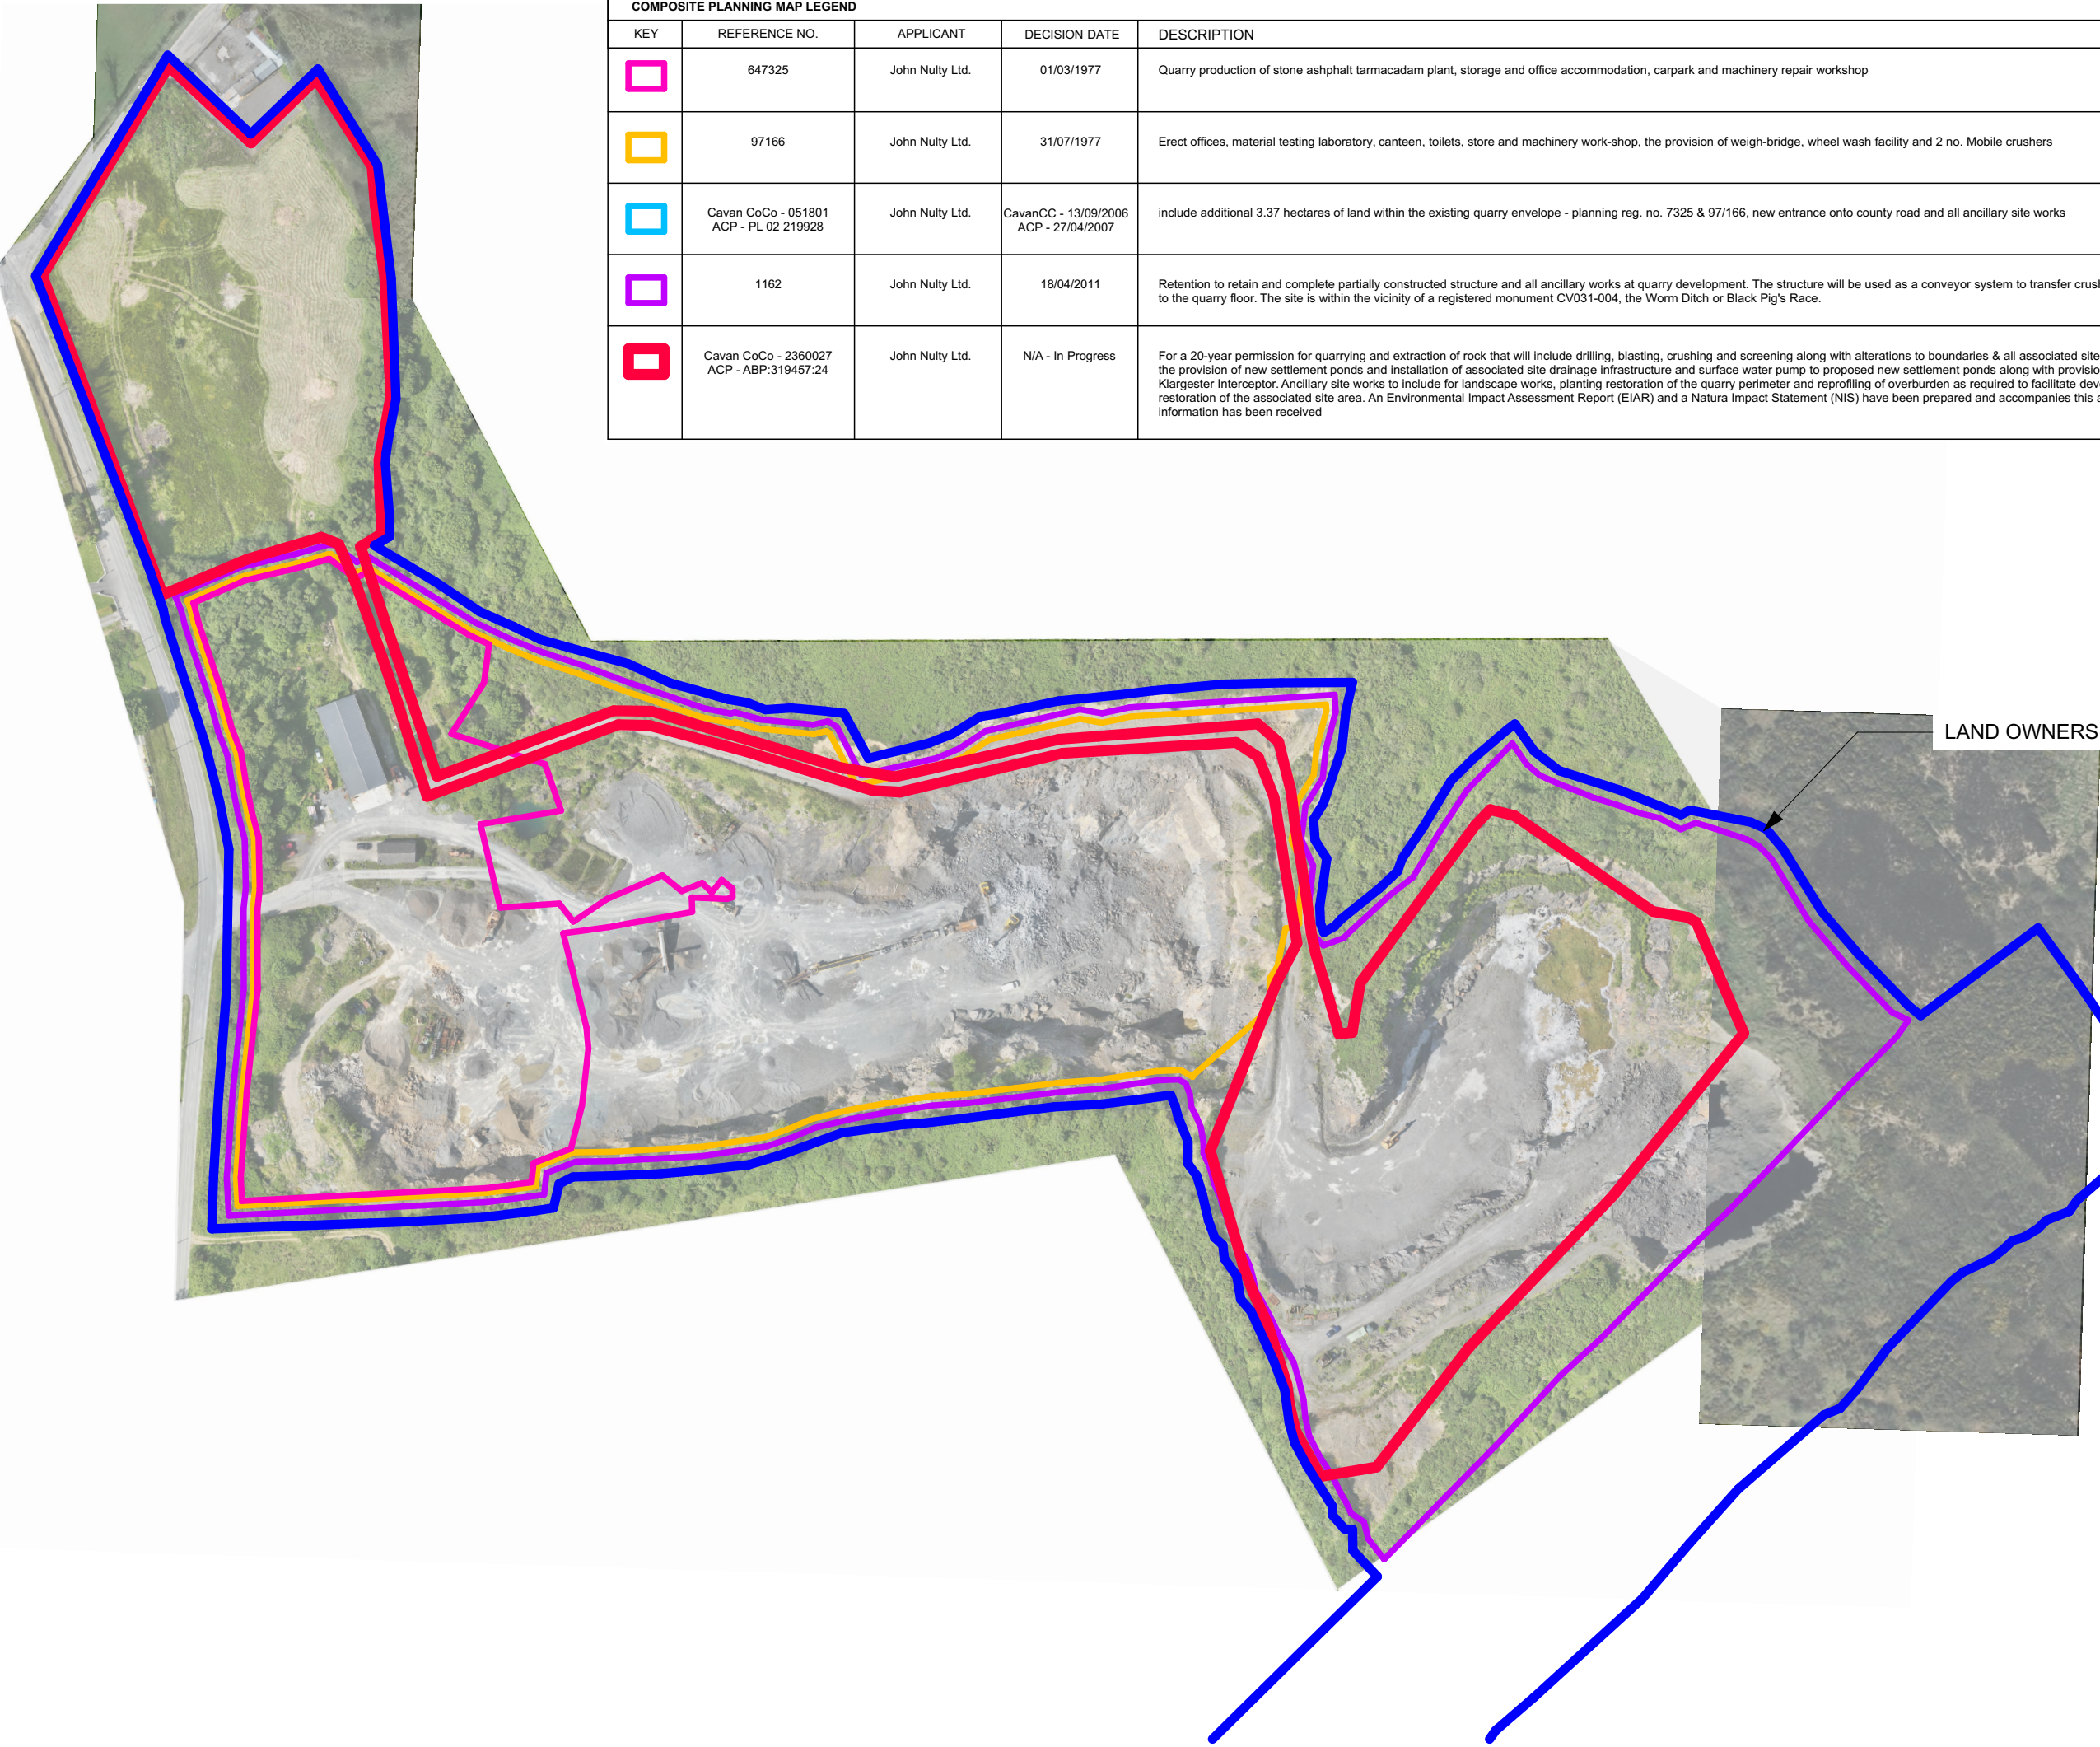

COMPOSITE PLANNING MAP LEGEND					
KEY	REFERENCE NO.	APPLICANT	DECISION DATE	DESCRIPTION	STATUS
	647325	John Nulty Ltd.	01/03/1977	Quarry production of stone asphalt tarmacadam plant, storage and office accommodation, carpark and machinery repair workshop	CavanCC - Granted with Conditions
	97166	John Nulty Ltd.	31/07/1977	Erect offices, material testing laboratory, canteen, toilets, store and machinery work-shop, the provision of weigh-bridge, wheel wash facility and 2 no. Mobile crushers	CavanCC - Granted with Conditions
	Cavan CoCo - 051801 ACP - PL 02 219928	John Nulty Ltd.	CavanCC - 13/09/2006 ACP - 27/04/2007	include additional 3.37 hectares of land within the existing quarry envelope - planning reg. no. 7325 & 97/166, new entrance onto county road and all ancillary site works	CavanCC - Granted with Conditions ACP - Granted with Conditions
	1162	John Nulty Ltd.	18/04/2011	Retention to retain and complete partially constructed structure and all ancillary works at quarry development. The structure will be used as a conveyor system to transfer crushed materials from the upper levels to the quarry floor. The site is within the vicinity of a registered monument CV031-004, the Worm Ditch or Black Pig's Race.	CavanCC - Granted with Conditions
	Cavan CoCo - 2360027 ACP - ABP:319457:24	John Nulty Ltd.	N/A - In Progress	For a 20-year permission for quarrying and extraction of rock that will include drilling, blasting, crushing and screening along with alterations to boundaries & all associated site works. Works will also include for the provision of new settlement ponds and installation of associated site drainage infrastructure and surface water pump to proposed new settlement ponds along with provision of discharge outlet via a Klargester Interceptor. Ancillary site works to include for landscape works, planting restoration of the quarry perimeter and reprofiling of overburden as required to facilitate development of the quarry and restoration of the associated site area. An Environmental Impact Assessment Report (EIAR) and a Natura Impact Statement (NIS) have been prepared and accompanies this application, significant further information has been received	CavanCC - Granted with Conditions ACP - Appealed

LAND OWNERSHIP LINE SHOWN IN BLUE

P-02	2026-08-06	Issued_To_ACP	MF
P-01	2026-07-23	Issued_For_Comments	MF
ISSUE	DATE	DESCRIPTION	APPD

**Michael Fitzpatrick**
ARCHITECTS


RIAI PRACTICE NO. 11039

©MICHAEL FITZPATRICK ARCHITECTS LIMITED
COPYRIGHT RESERVED

PROJECT DETAILS
Planning Map for Nultys Quarry

Document Name:

Project No.	Project	Originator	Volume	Level	Type	Role	Sheet No.
17169-	NLQ-	MFA-00-	ZZ-	DR-A	-	514	

Suitability-Status-Code-Description	Issue:
S2_	P-02

Scale:	Drawn by:	Checked by:	Date:
As indicated	O.Boyle	M.Fitzpatrick	20/08/2026

@ A3

Main Street
Butlersbridge
Co. Cavan

w - www.mfarchitects.ie
e - info@mfarchitects.ie
t - 049 4365800

REGISTERED
PRACTICE
RIAI

REGISTERED
ARCHITECT
RIAI

PRACTICE
REGISTERED IN
CONSERVATION
G3
RIAI