




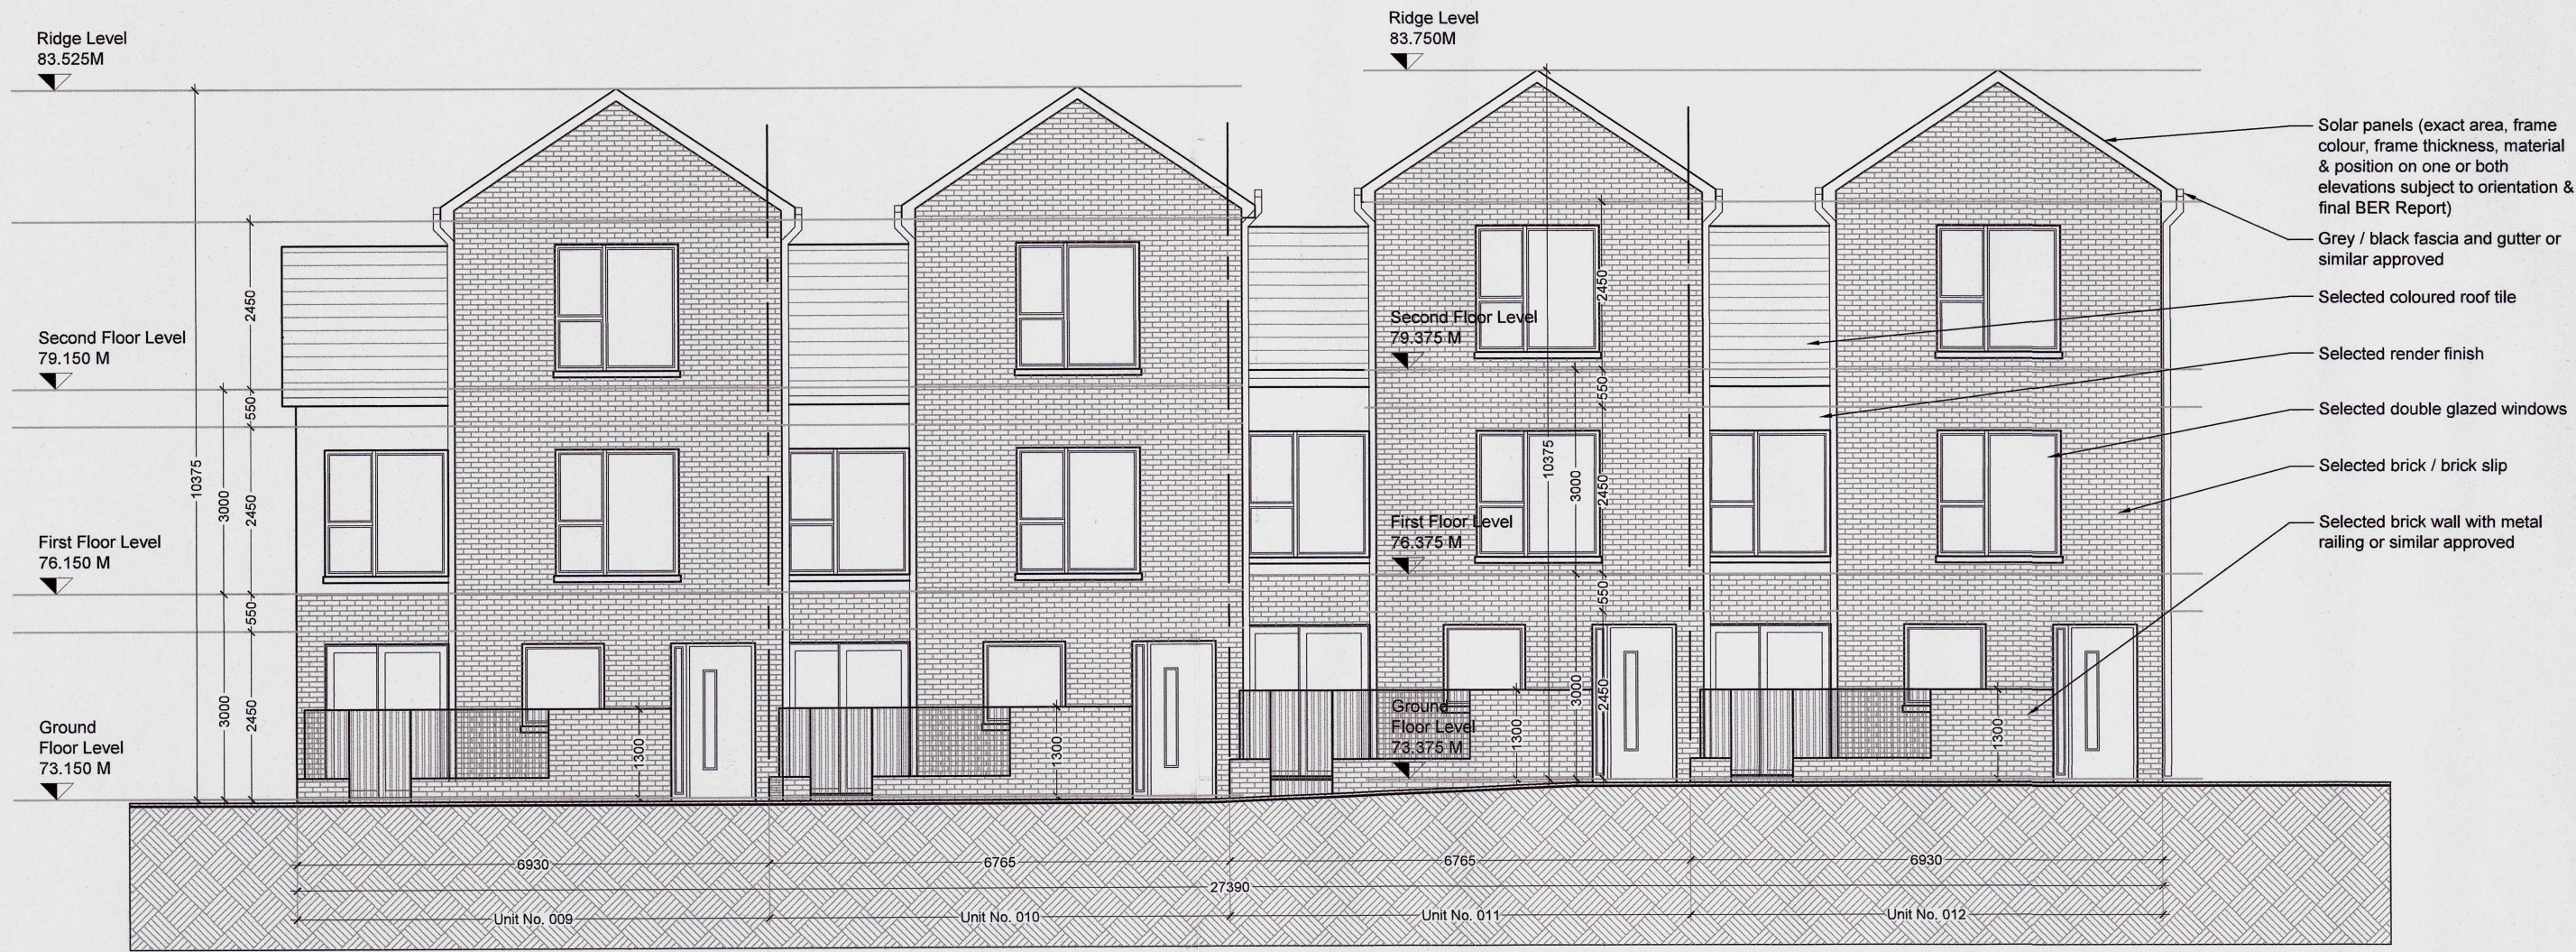


01 East Elevation
1:100 @ A1

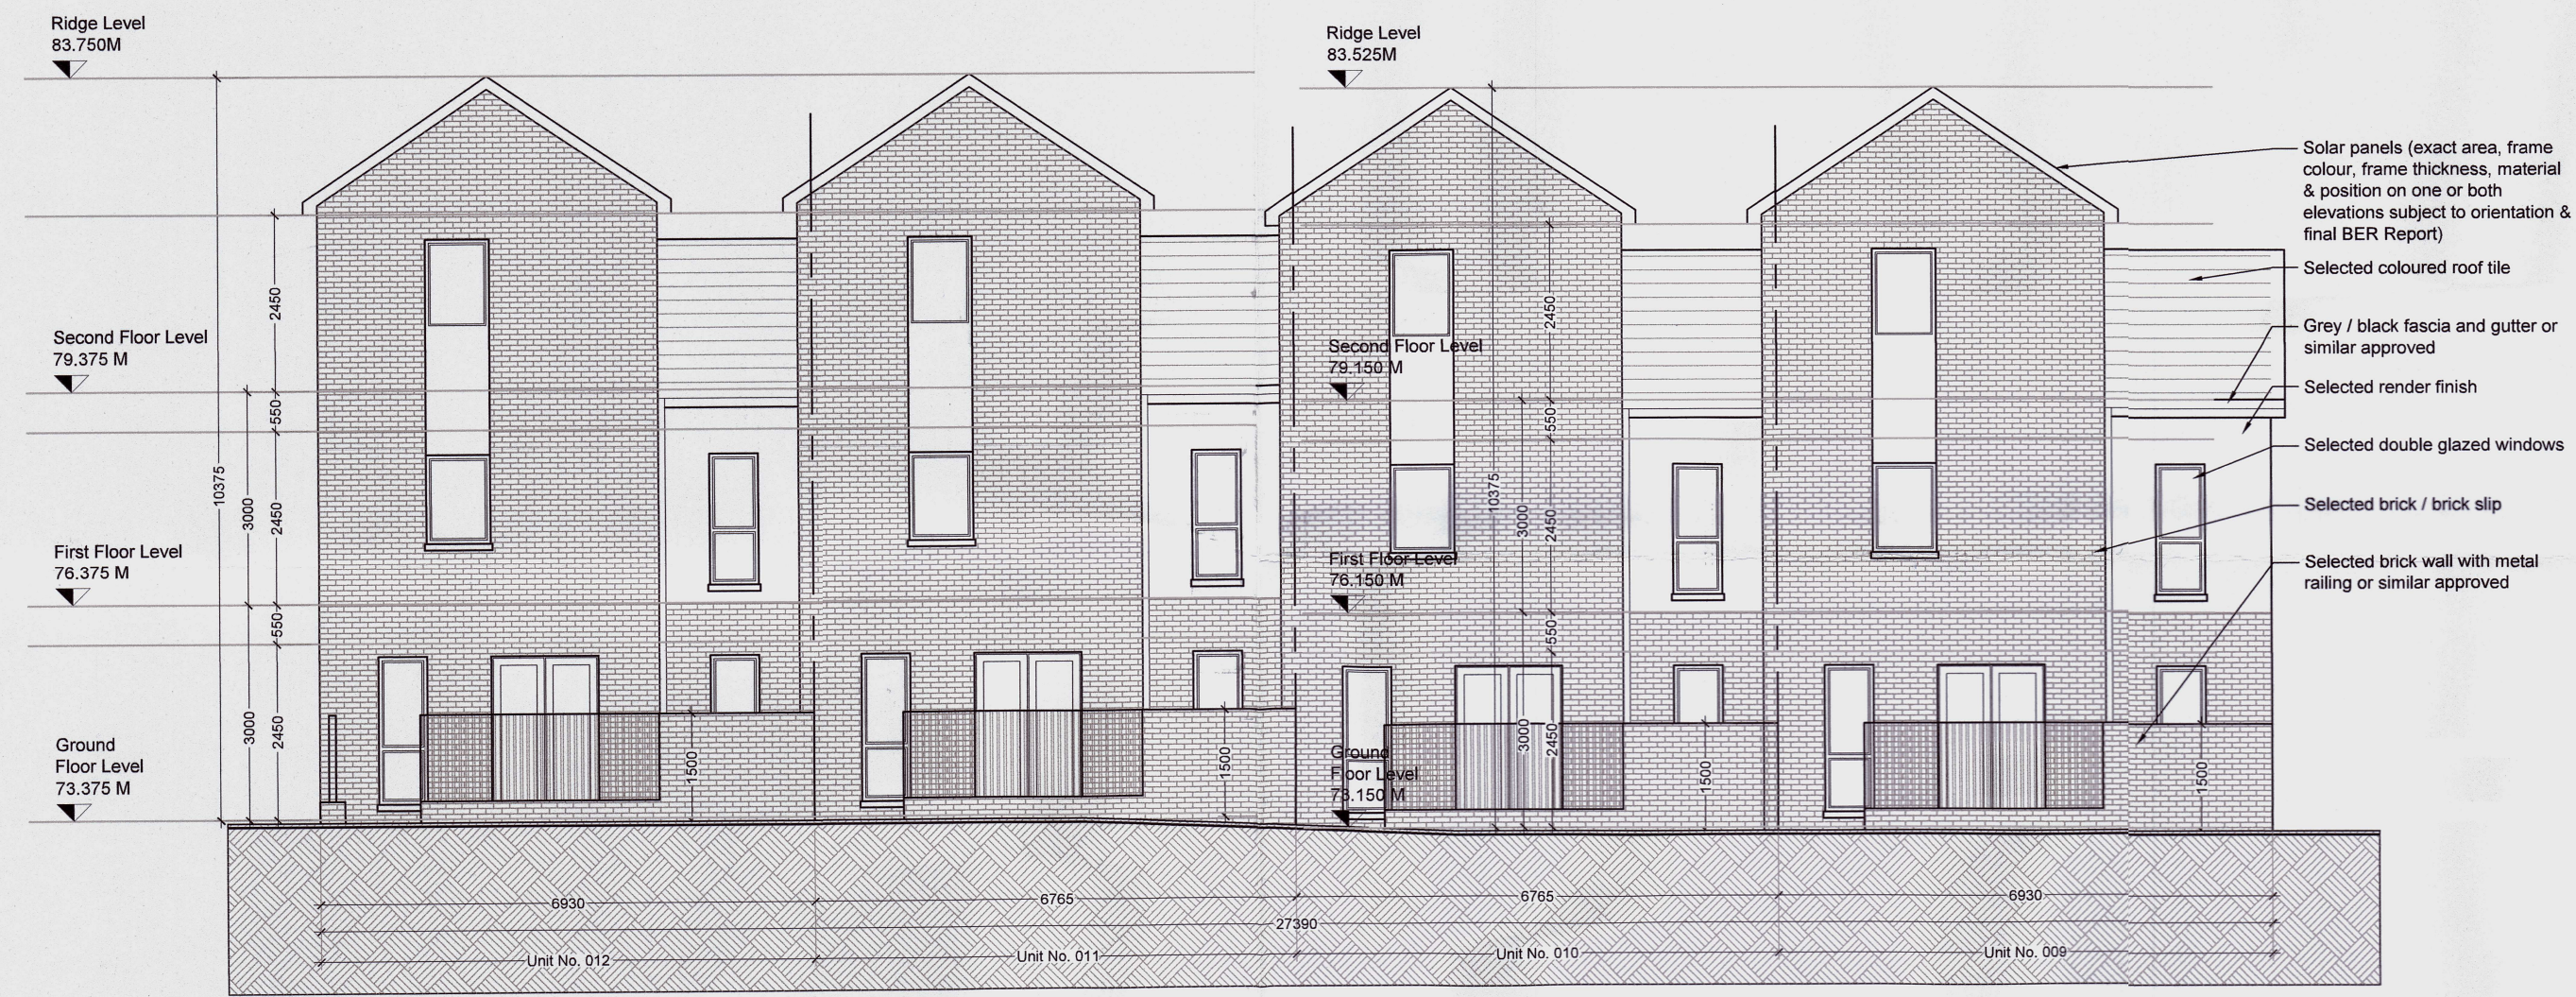


03 West Elevation
1:100 @ A1

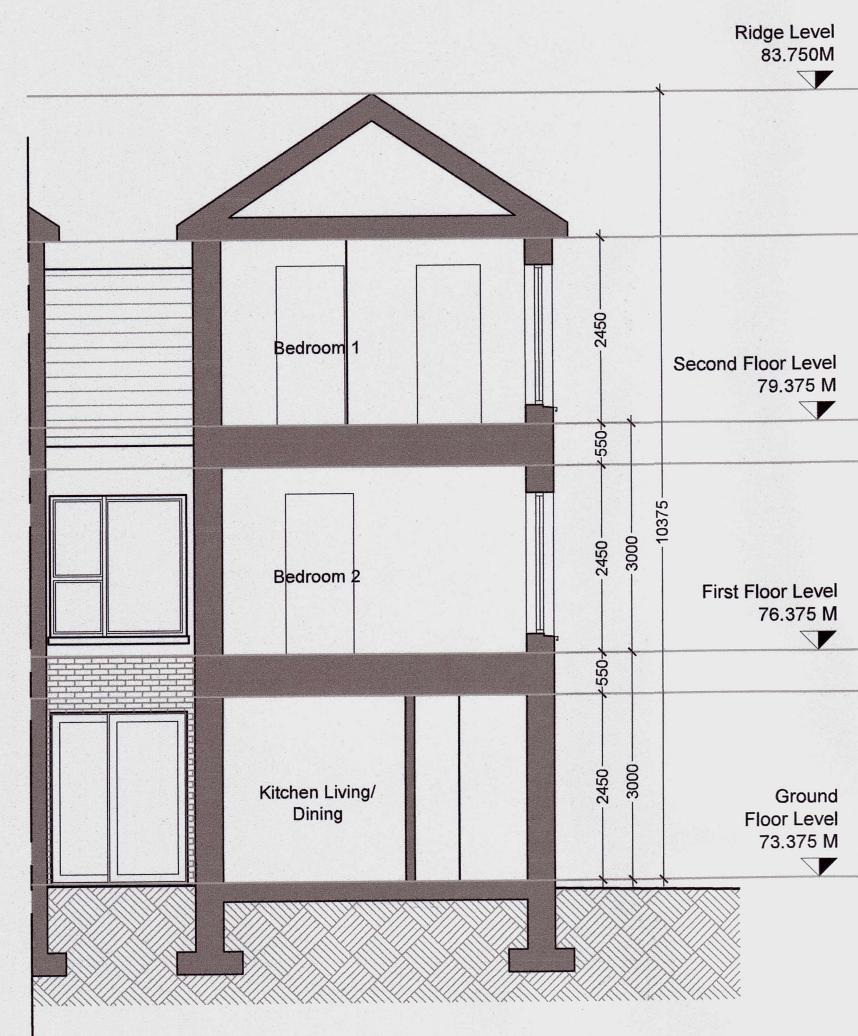


05 Section A-A
1:100 @ A1

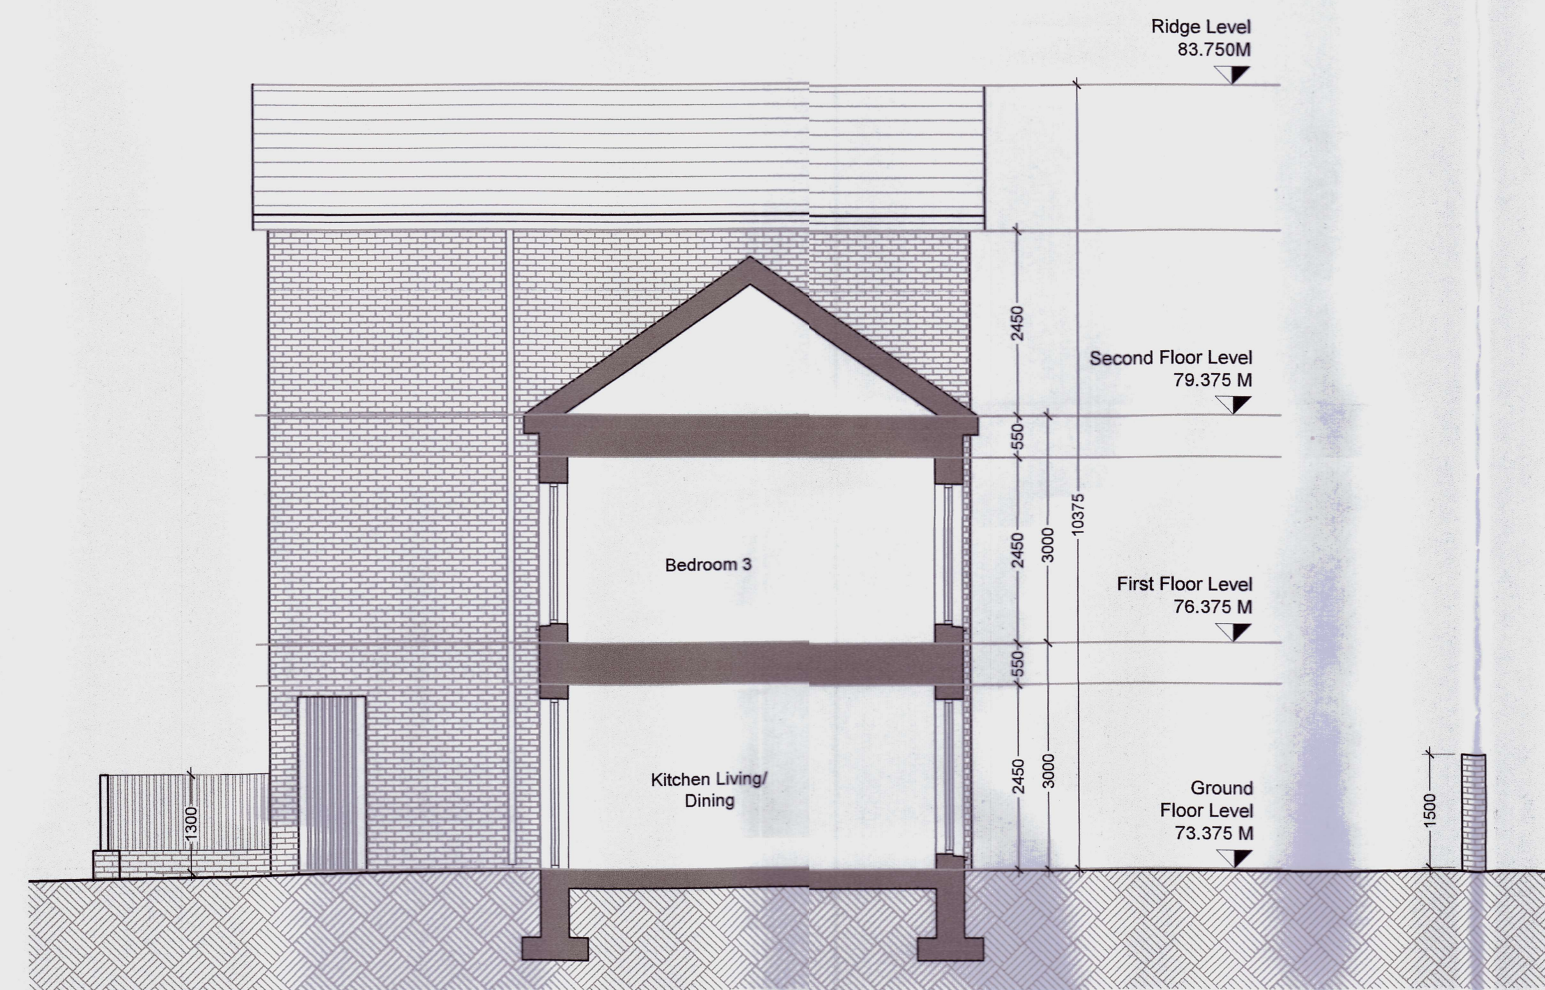


06 Section B-B
1:100 @ A1

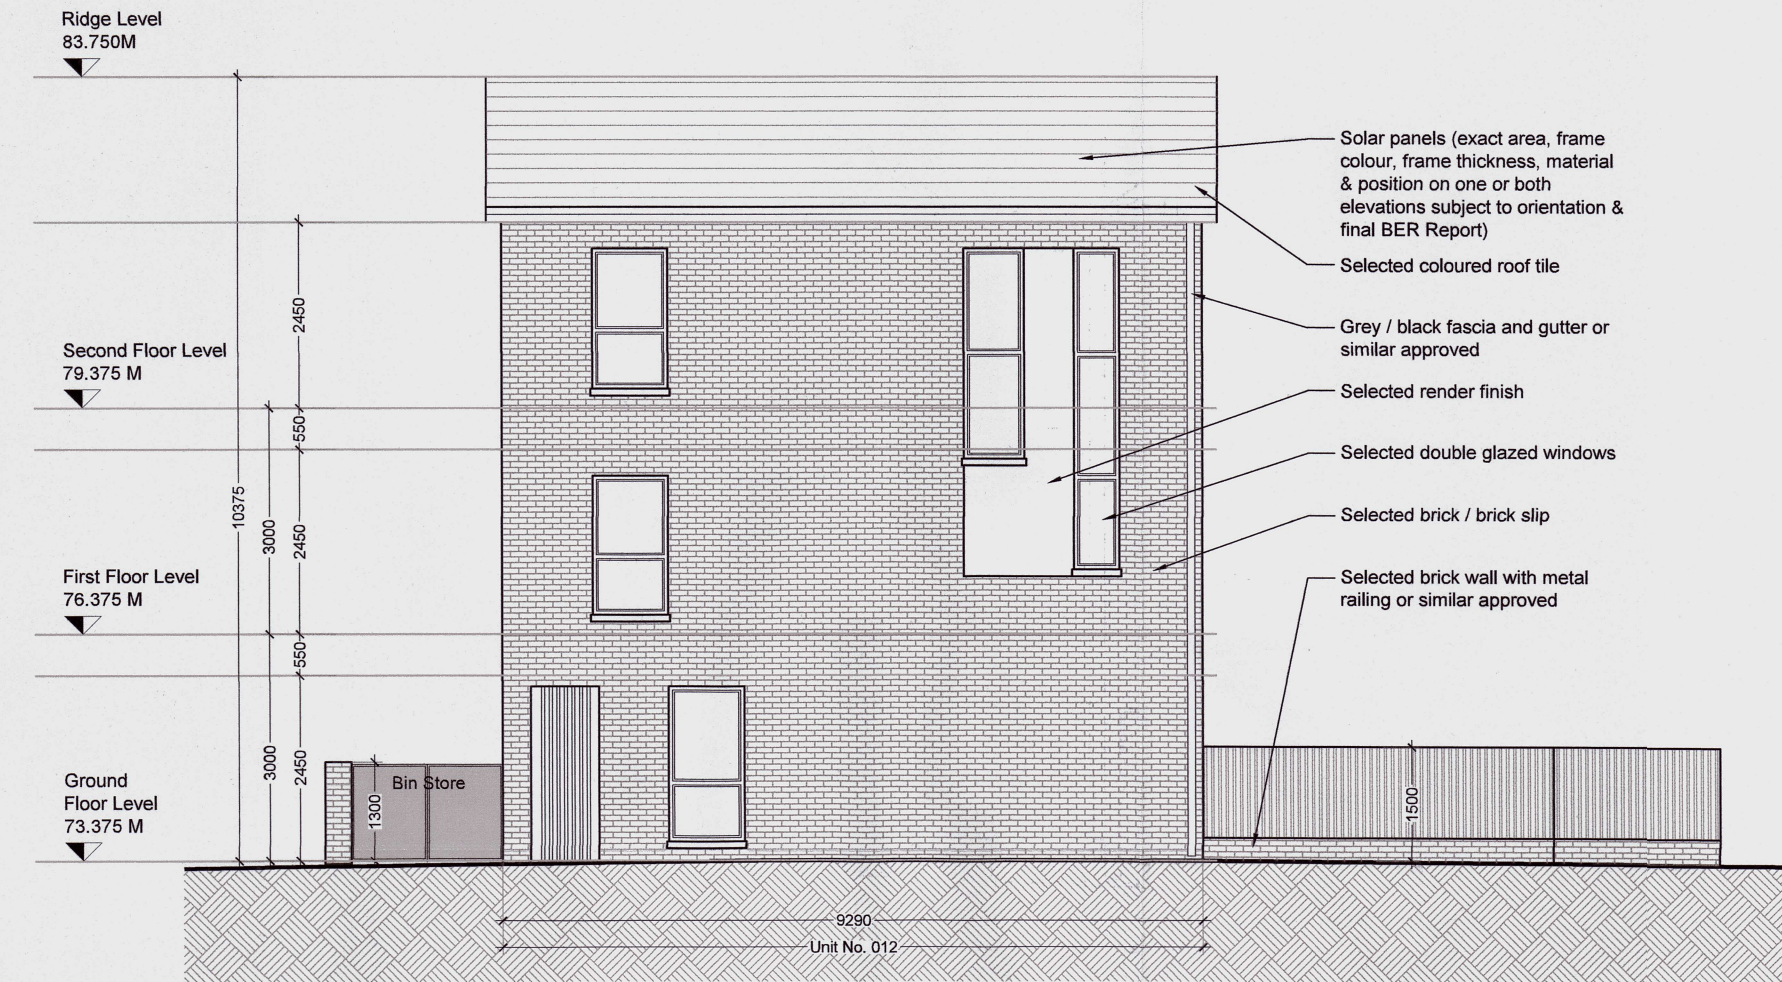

02 North Elevation
1:100 @ A1

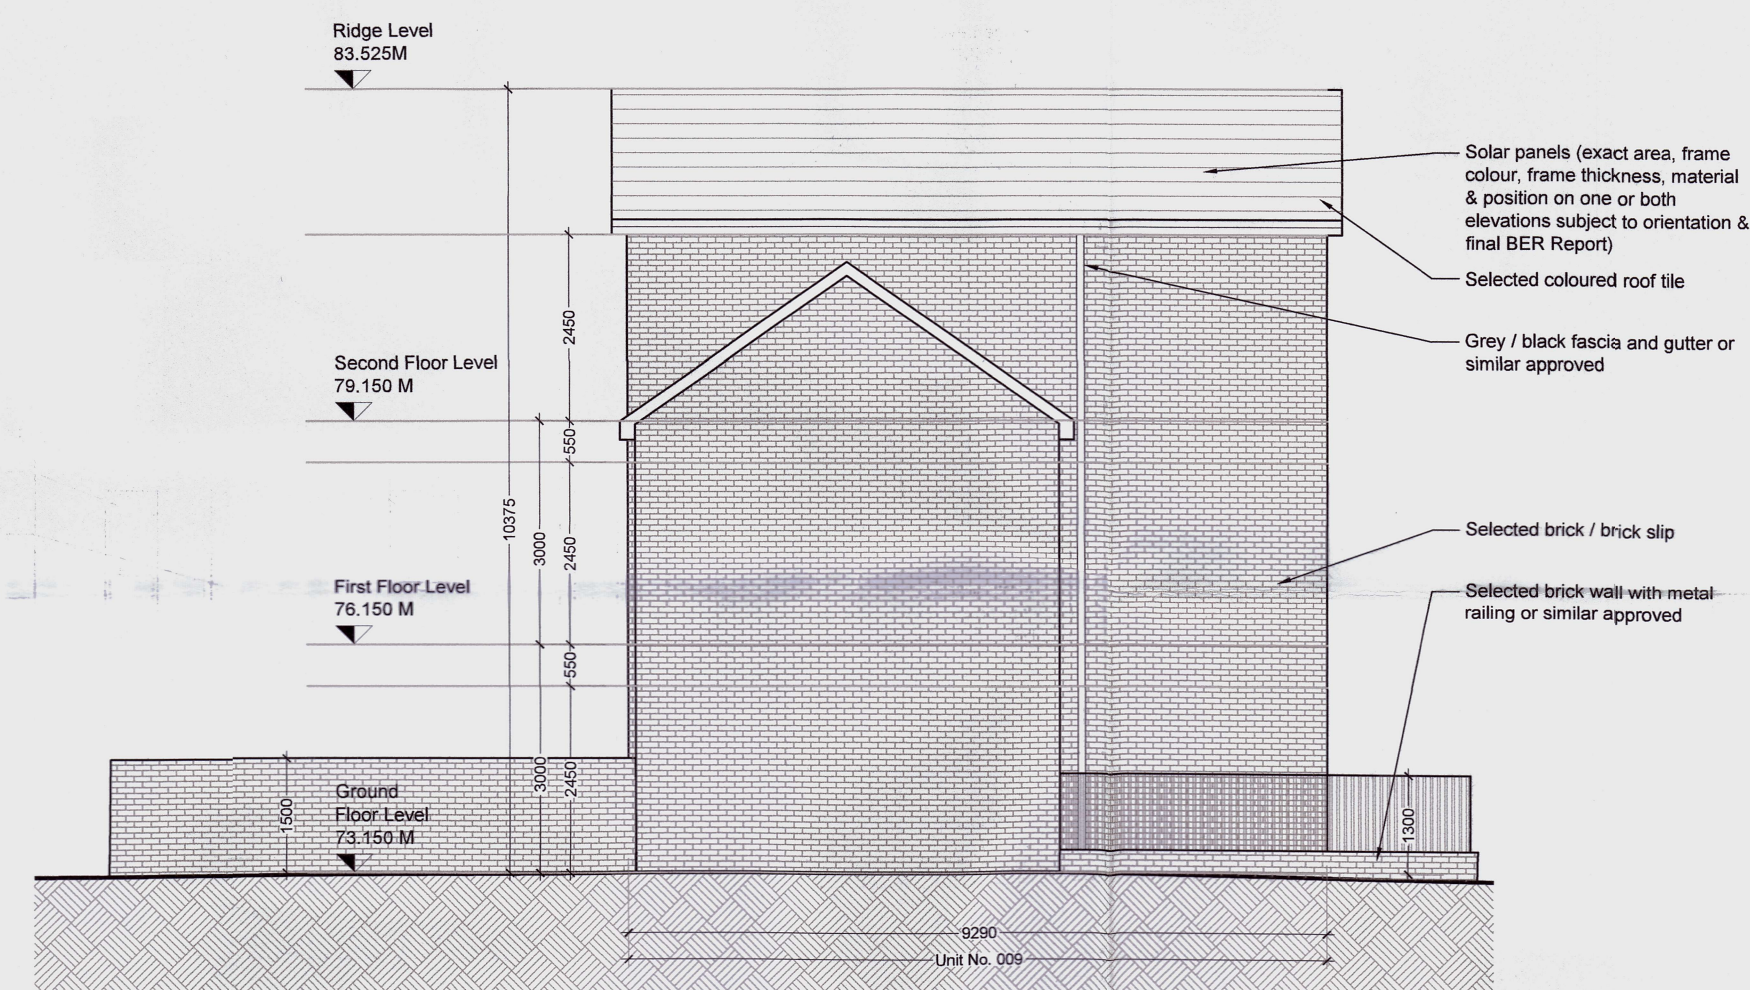

04 South Elevation
1:100 @ A1

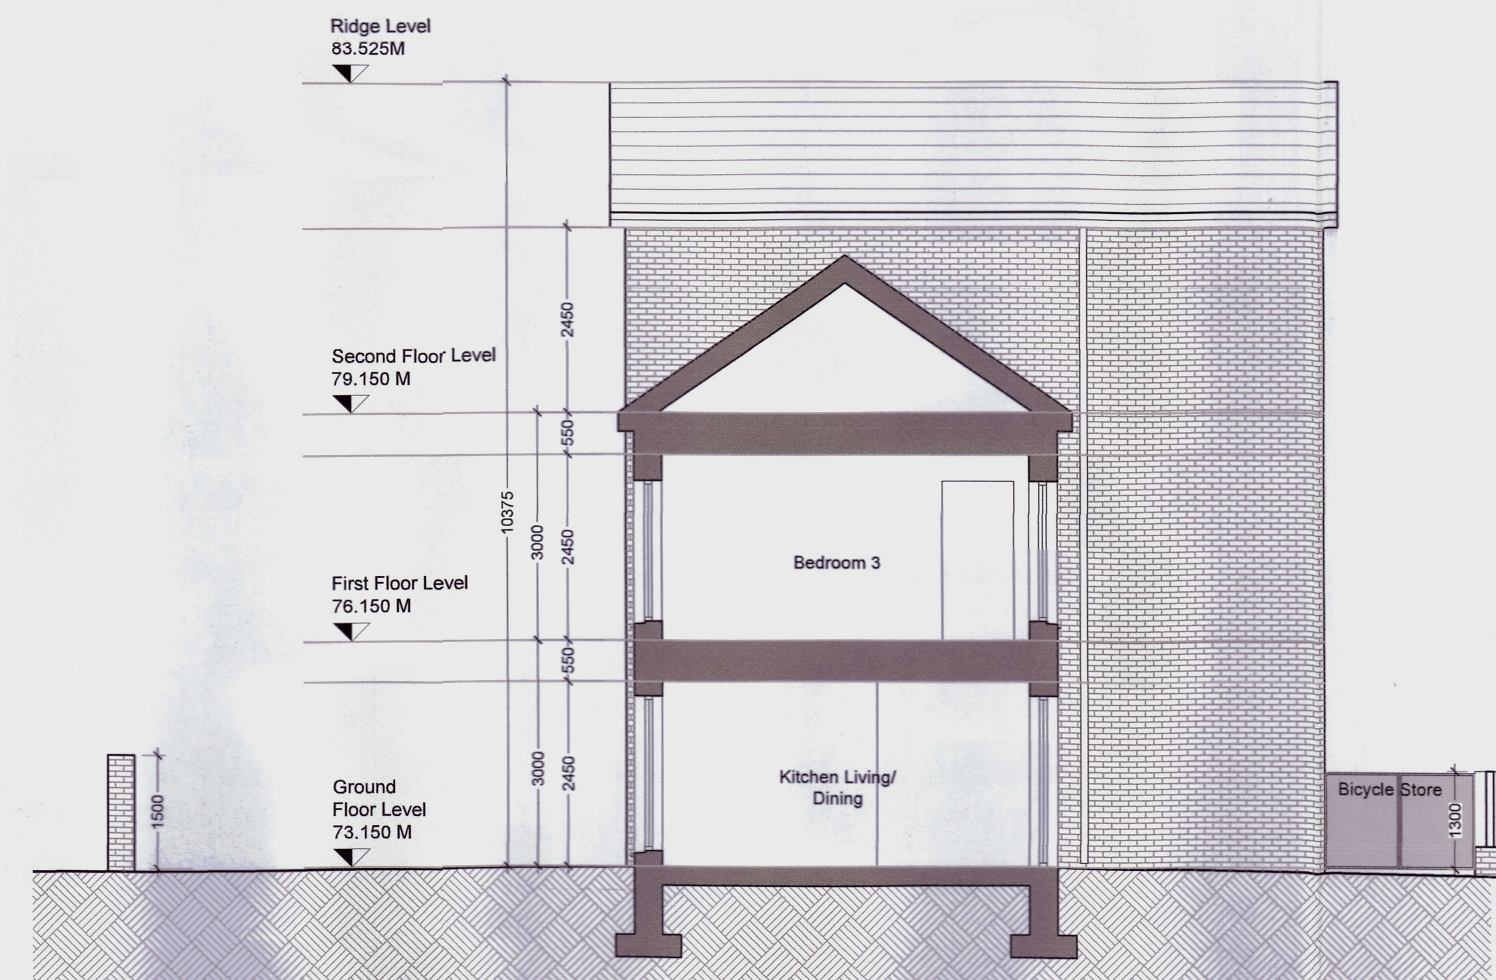

07 Section C-C
1:100 @ A1

- GENERAL NOTES
1. COPYRIGHT RESERVED
 2. DO NOT SCALE DRAWINGS. USE FIGURED DIMENSIONS ONLY.
 3. ALL DISCREPANCIES TO BE REPORTED TO ARCHITECT.
 4. THE CONTRACTOR IS RESPONSIBLE FOR CHECKING ALL LEVELS AND DIMENSIONS.
 5. ALL STRUCTURE TO BE TO STRUCTURAL ENGINEERS DETAILS.
 6. ALL MECH & ELEC SERVICES TO SERVICES ENGINEERS DETAILS.
 7. ALL PROVISIONARY ITEMS TO BE INSTALLED IN ACCORDANCE WITH MANUFACTURERS INSTRUCTIONS.
 8. CONTRACTOR IS RESPONSIBLE FOR THE COORDINATION OF STRUCTURE, FINISHES AND SERVICES.

REV	DATE	DESCRIPTION	BY

HOUSE NUMBERS:
009, 010, 011, 012

JFA
ARCHITECTS

THE TREE HOUSE, 17 RICHVIEW OFFICE PARK
CLONSKEAGH, D14 XR82, IRELAND
T: (01) 6689888 E: info@jfa.ie W: www.jfa.ie

CLIENT
Marina Quarter Ltd

PROJECT
Residential Development
Bennettstown, Dunboyne North, Co. Meath.

DRAWING
Terrace D - House Type G
Elevations & Sections

SCALE
1:100 @ A1
JOB NO.
2237

DRAWN BY
JFAC

DATE
Oct 2024

DRAWING NUMBER
DBN-TDG-ZZ-DR-JFA-AR-P4001

REVISION

DRAWING LOCATION
w:\22 Jfa\2237- dunboyne\00-current drawings\

DRAWING STATUS
Further Information

