




NOTES:
1. All rights reserved. All drawings and written material appearing herein constitute original and confidential works of ARC:MC. Confidentiality may not be implied, used or disclosed without written consent.
2. All dimensions shown are in millimetres.
3. This drawing shall be read in conjunction with all specifications and schedules.
4. All dimensions shall be checked by Contractor prior to any works commencing on site.
5. The contractor shall fully comply with all relevant British standards, regulations, approved codes of practice, methods of working, and good practice.
6. Dimensions shall not be scaled from the drawing and the contractor shall be responsible for obtaining all dimensions and levels on site for the actual setting out of the works.

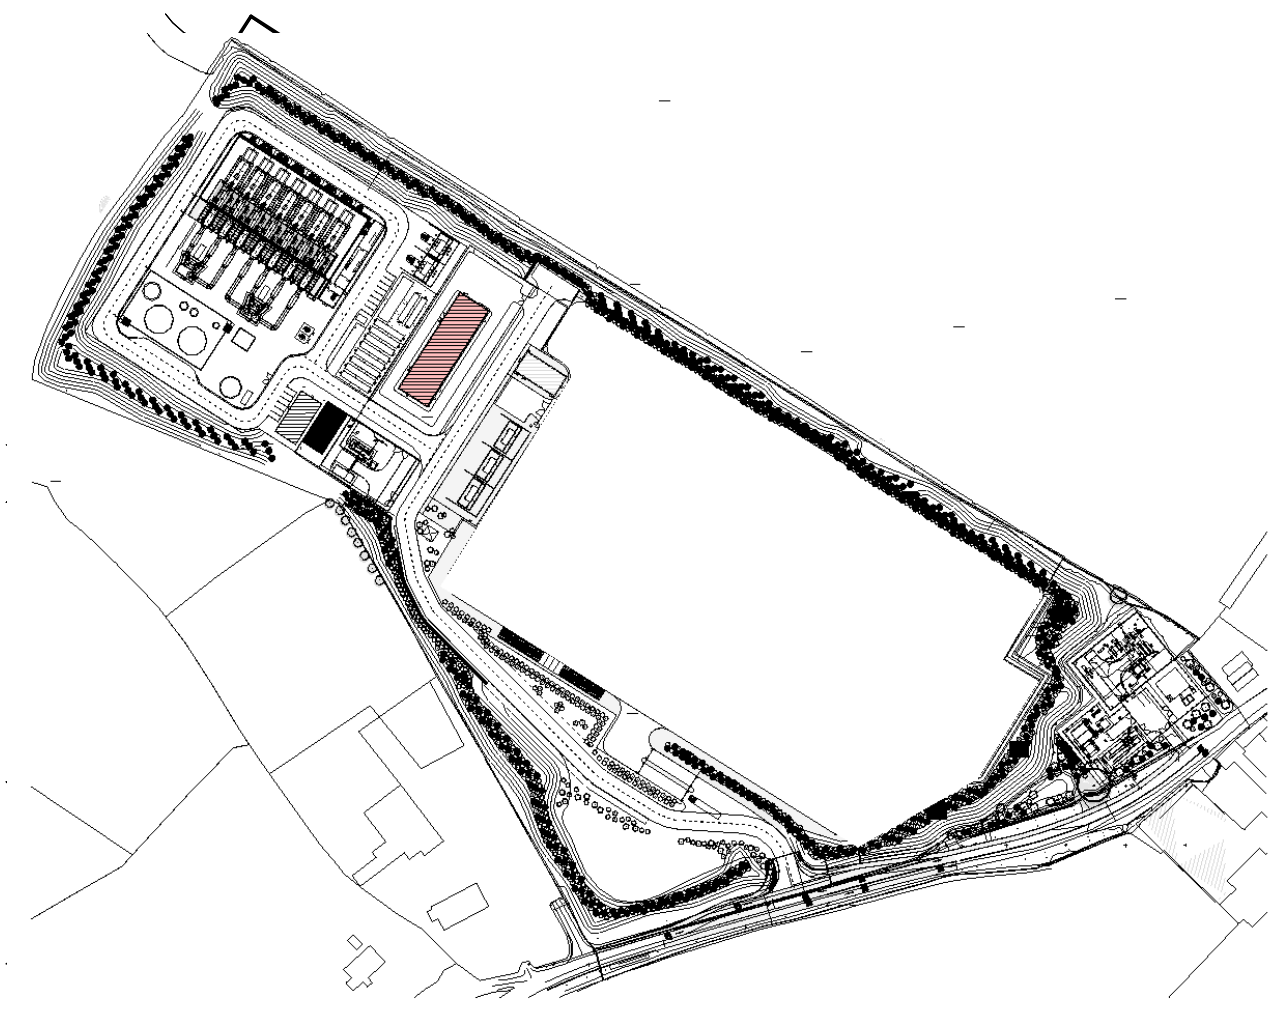

KEY PLAN:

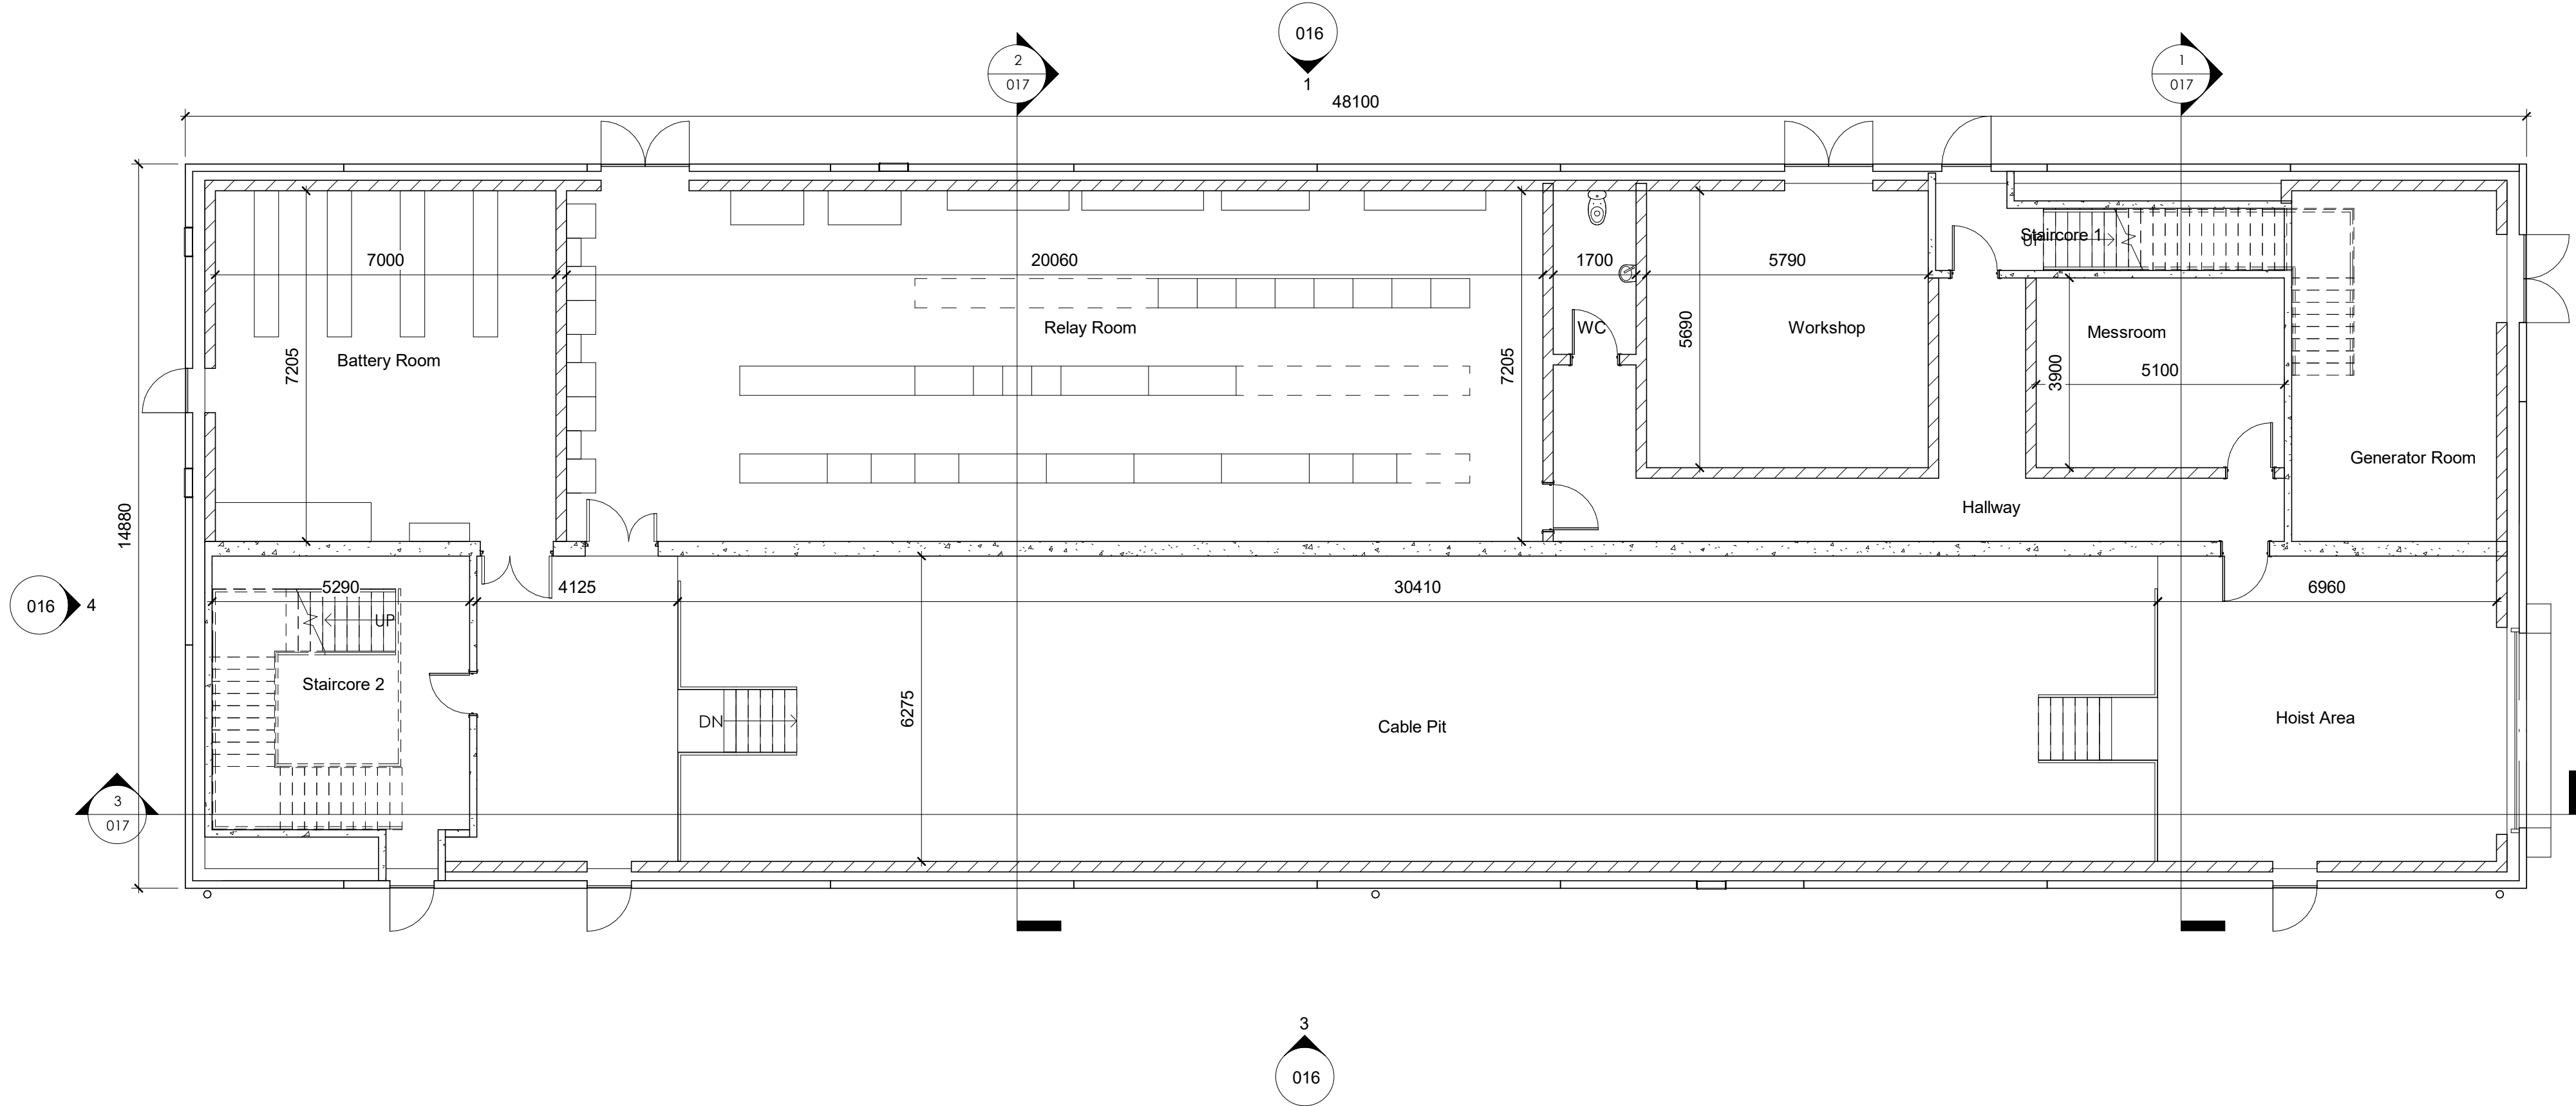


1 SUBSTATION - GROUND FLOOR PLAN
1 : 100

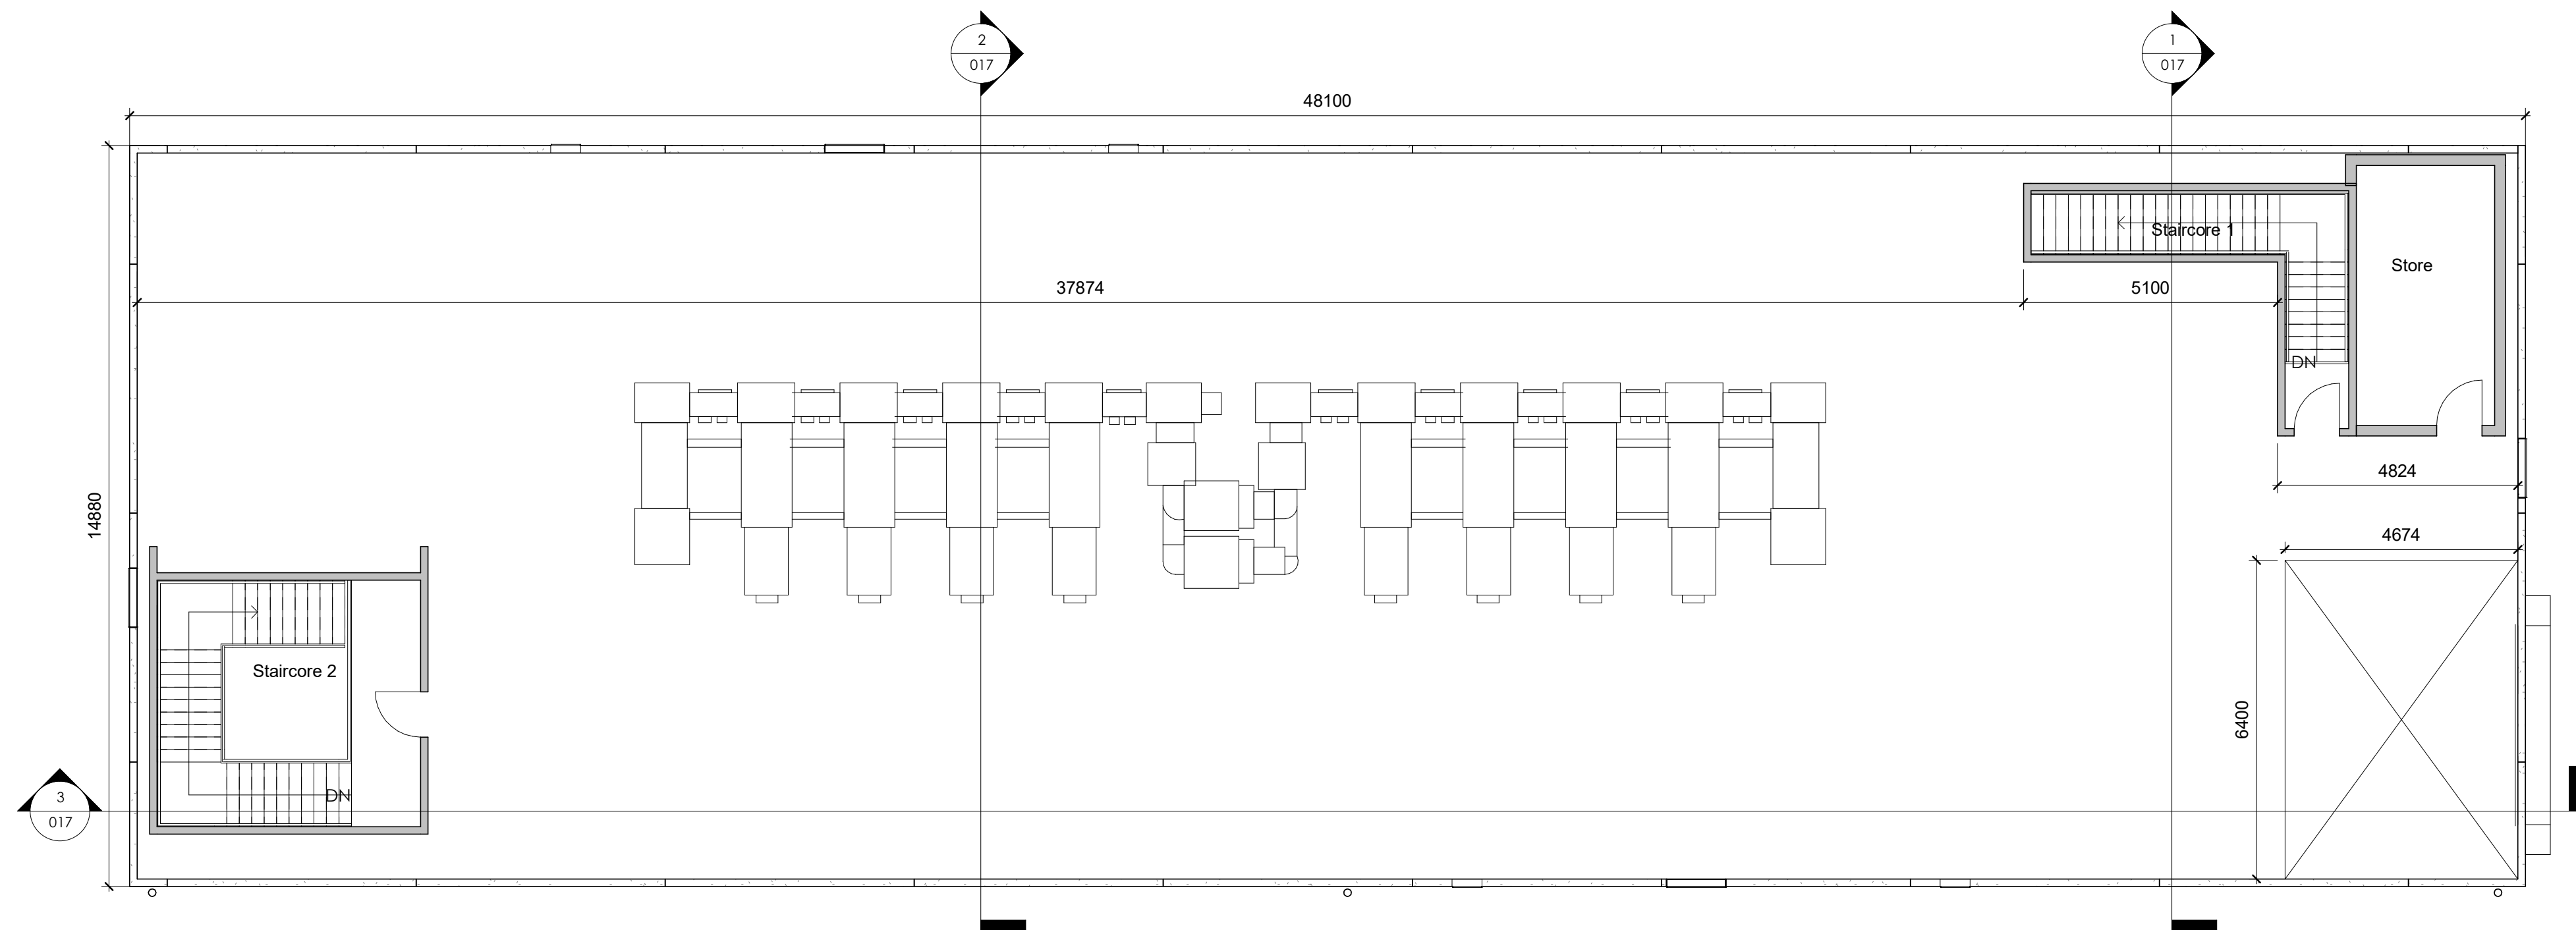

2 SUBSTATION - FIRST FLOOR PLAN
1 : 100



3 SUBSTATION - ROOF PLAN
1 : 100

 

A	ISSUED FOR PLANNING	REV	DATE	REV	DATE
FOR PLANNING		S2 ISSUED FOR INFORMATION			
ARC:MC		MISSION CRITICAL			
140-142 St John Street, London EC1V 4UB		T 020 34112571			
REGISTERED IN ENGLAND / COMPANY REG. NO. 7083299					
CLIENT:					

Data and Power Hub Services Limited

PROJECT: DUB 40

PROJECT NO: 3183.00

DESCRIPTION: DUB 40 - SUBSTATION - GA PLANS - PERMITTED

SCALE: As Indicated @ A0

DRAWING NO:

D40-ARC-SS-ZZ-DR-A-015

REVISION:

A