


DO NOT SCALE FROM THIS DRAWING. USE FIGURED DIMENSIONS
IN ALL CASES.
VERIFY DIMENSIONS ON SITE AND REPORT ANY DISCREPANCIES
TO THE DESIGNERS IMMEDIATELY.
THIS DRAWING TO BE READ IN CONJUNCTION WITH THE
DESIGNERS SPECIFICATION.
© THIS DRAWING IS COPYRIGHT AND MAY ONLY BE
REPRODUCED WITH THE DESIGNERS PERMISSION.

NOTES:

- ALL DRAWINGS ARE TO BE READ IN CONJUNCTION WITH ALL RELEVANT SPECIFICATIONS, BILLS OF QUANTITIES, ARCHITECTURAL SERVICES AND ENGINEERING DRAWINGS.
- ALL LEVELS ARE IN METRES RELATED TO; DATUM: ORDNANCE DATUM MALIN HEAD REFERENCE SYSTEM: IRISH TRANSVERSE MERCATOR (ITM) GRID: OSGM15
- ALL DIMENSIONS ARE IN MILLIMETRES, UNLESS NOTED OTHERWISE:
- ALL COORDINATES ARE TO (m)
- ANY DISCREPANCIES BETWEEN THESE DOCUMENTS SHALL BE BROUGHT TO THE ATTENTION OF THE ENGINEER.
- DRAWINGS ARE NOT TO BE SCALED.
- AERIAL IMAGERY, WHEN USED, IS SOURCED FROM MICROSOFT BING MAPS THROUGH THE OPEN LICENSING AGREEMENT WITH AUTODESK.

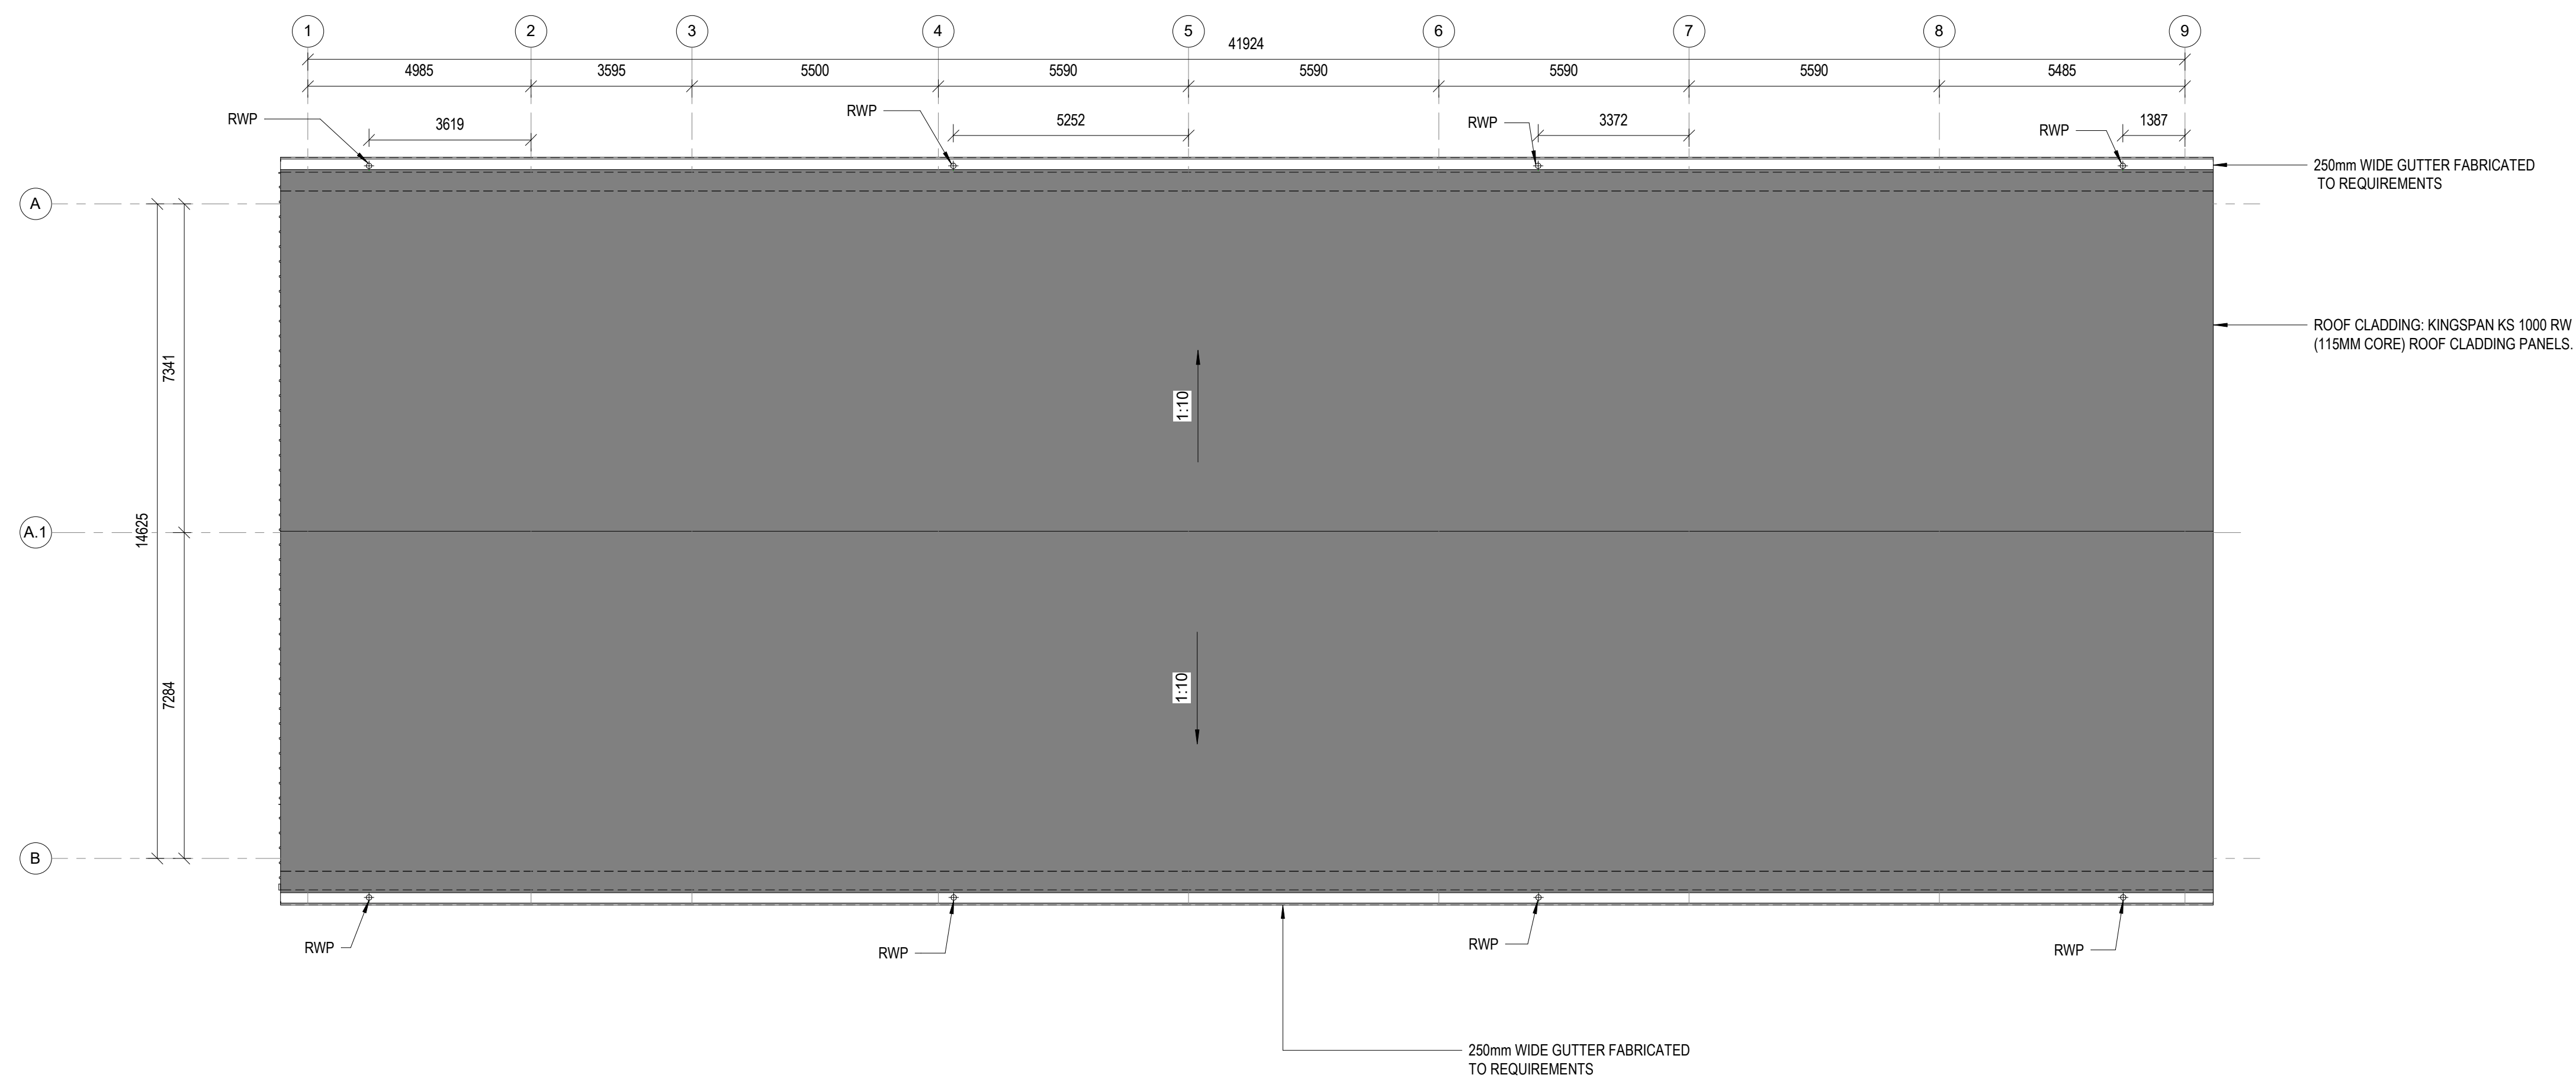

ROOF LAYOUT

SCALE 1 : 100

[illegible]

0	02/06/26	ISSUED FOR INFORMATION	EP	IB
REV	DATE	DESCRIPTION	BY	APP

PROJECT:

DUB40 110kV GIS SUBSTATION

TITLE:

DUB40 SUBSTATION - PROPOSED ROOF PLAN

CLIENT:



DRAWN: ODE		CHECKED: BK	APPROVED: IB
PROJECT NUMBER: 27135		DATE: MAR '26	SCALE @ A1: AS INDICATED
ACCEPTANCE CODE: S	PURPOSE OF ISSUE: ISSUED FOR INFORMATION		PURPOSE CODE: P1

DRAWING NUMBER: 27135-S1-RFL-DR-MWP-SE-5112	REV: 0
--	-----------