




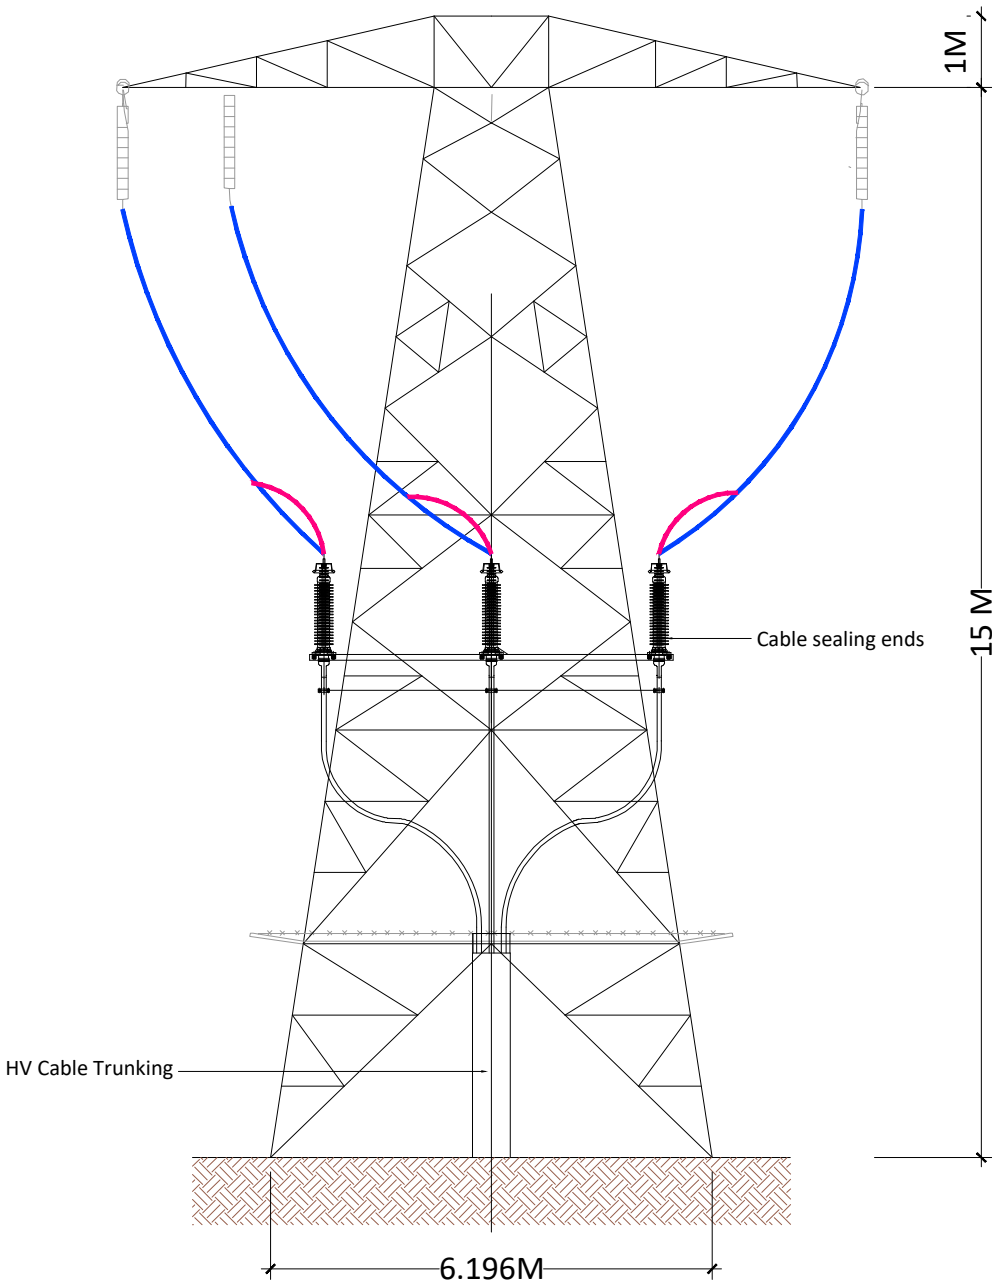

FRONT ELEVATION
(Rear Platform Removed for Clarity)

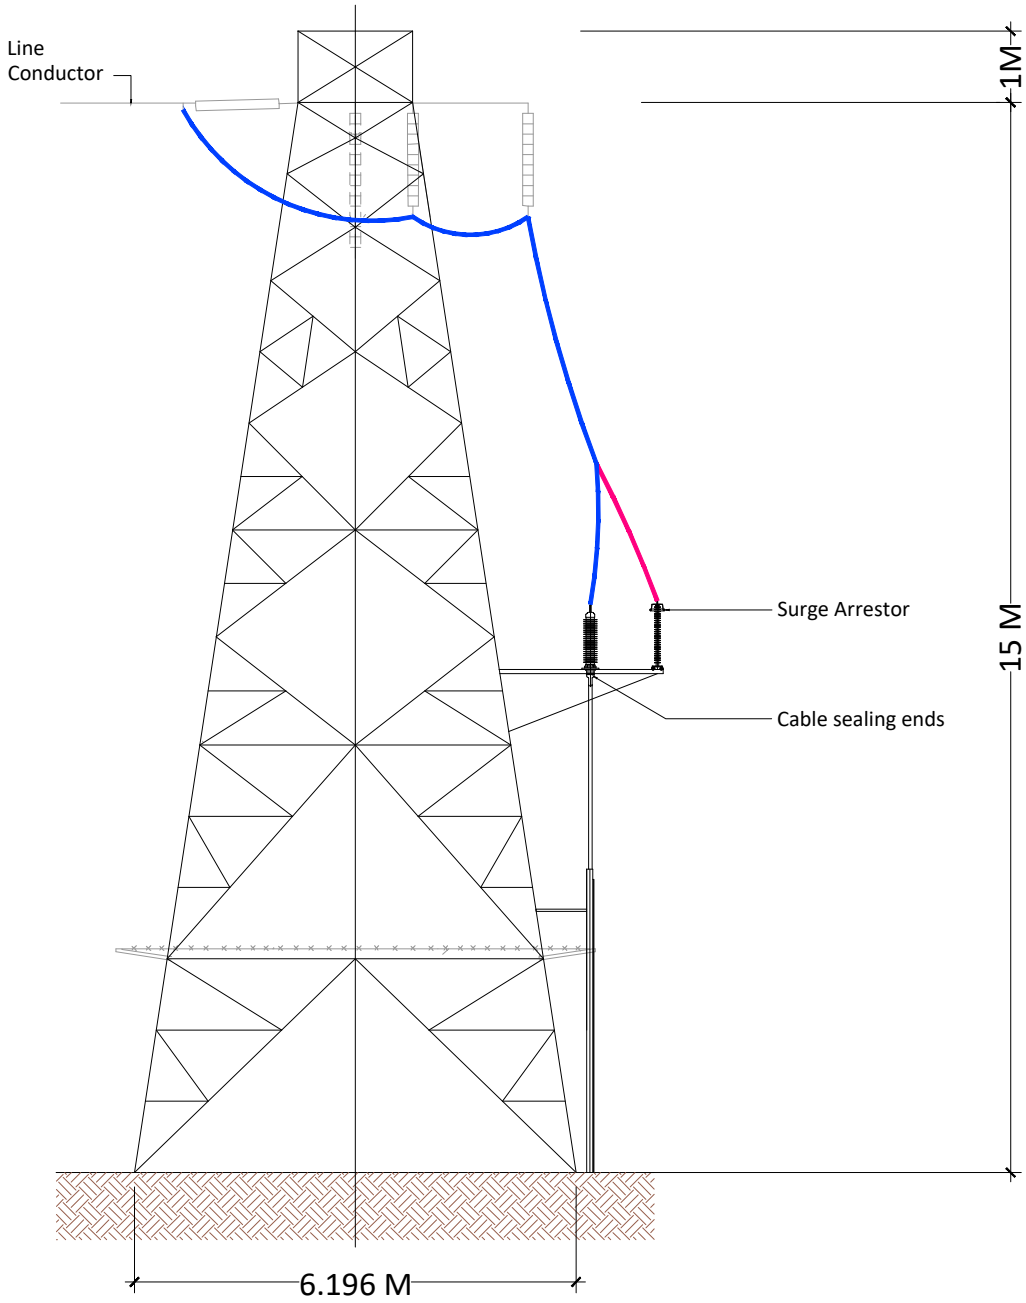

SIDE ELEVATION

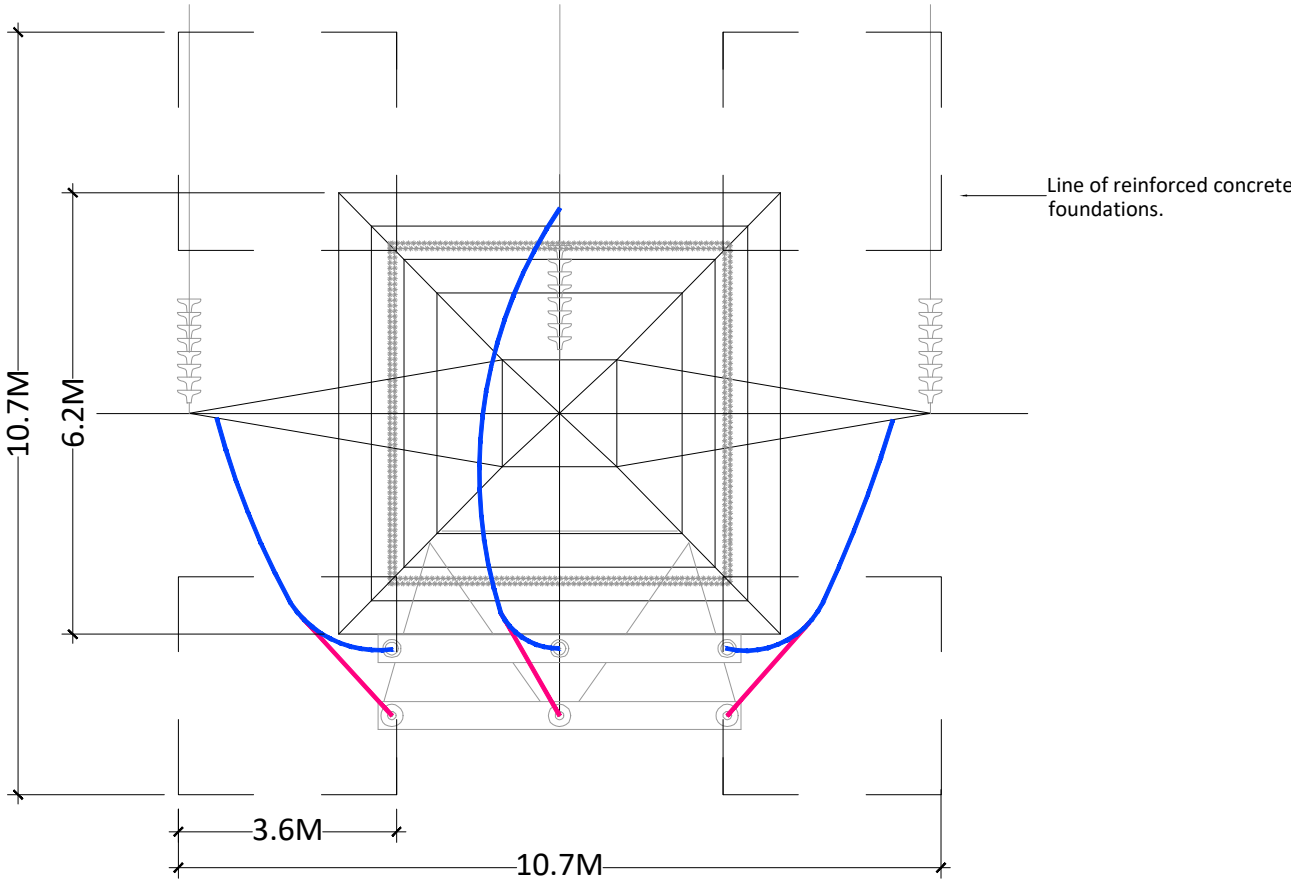

PLAN VIEW

Interface Masts Details
SCALE 1:150

- NOTES: -**
- This drawing is to be read in conjunction with relevant engineering drawings, specifications and reports
 - Dimensions are in millimeters, unless noted otherwise
 - Drawings are not to be scaled use figured dimensions only



Head Office
Beenreigh,
Abbeydorney,
Tralee, Co. Kerry
Ireland
Tel: 00353 66 7135710

CLIENT



PROJECT

Reask Solar Park
110kV Loop In Grid Connection

PROJECT NUMBER
05-706

SHEET NUMBER
05706-DR-218

SHEET TITLE

End Mast Details

DRAWING STATUS

For Information

ISSUE/REVISION

P00	07.12.21	For Pre-SID Application
I/R	DATE	DESCRIPTION