

TABLE - SPACE PROVISION AND ROOM SIZES FOR TYPICAL DWELLINGS

House Block 10 - 3 Bedroom Detached House (Med. Needs) - A19 Adapted	TARGET GROSS FLOOR AREA (m ²)	MINIMUM - MAIN LIVING ROOM (m ²)	AGGREGATE LIVING AREA (m ²)	AGGREGATE BEDROOM (m ²)	STORAGE (m ²)
3 BED, 5P HOUSE (1 STOREY)	90.2m ² (82m ² + 10% = 90.2m ²)	13m ²	34m ²	32m ²	5m ²
	96.4m ²	13m ²	34.2m ²	33m ²	5.6m ²


House designed in accordance with Design Manual for Quality Housing DOEHLG 2022




2 Front Elevation
1 : 100



3 Side Elevation
1 : 100

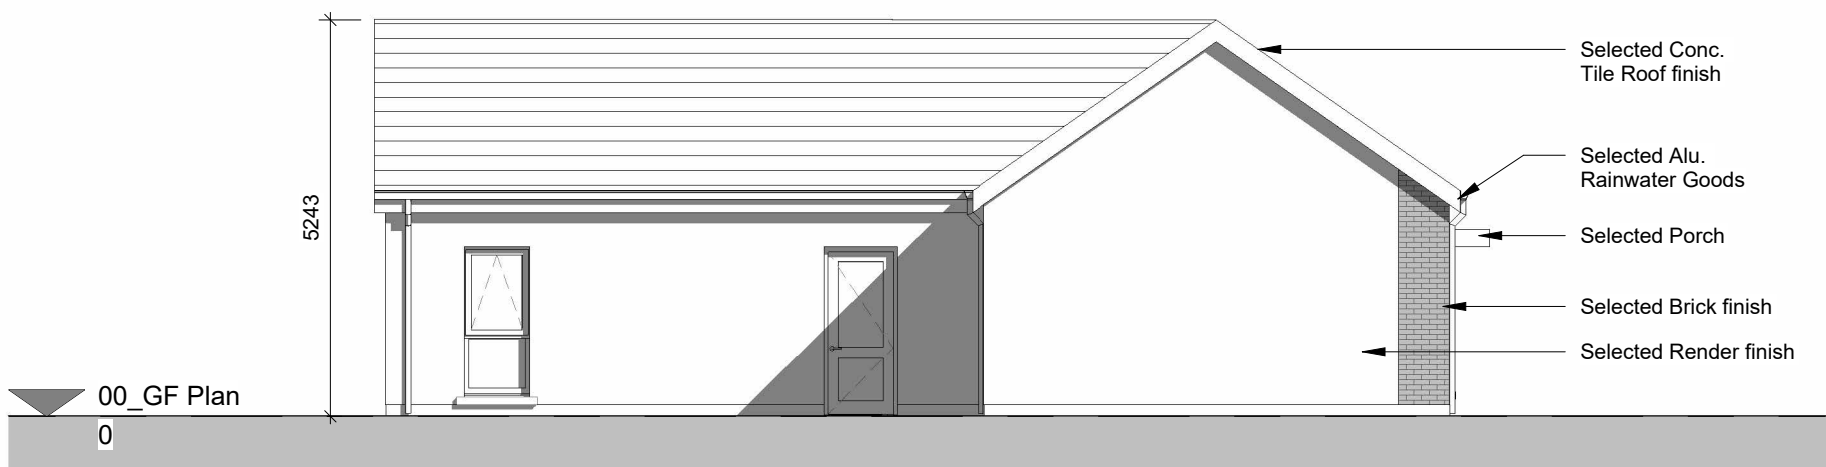


4 Rear Elevation
1 : 100

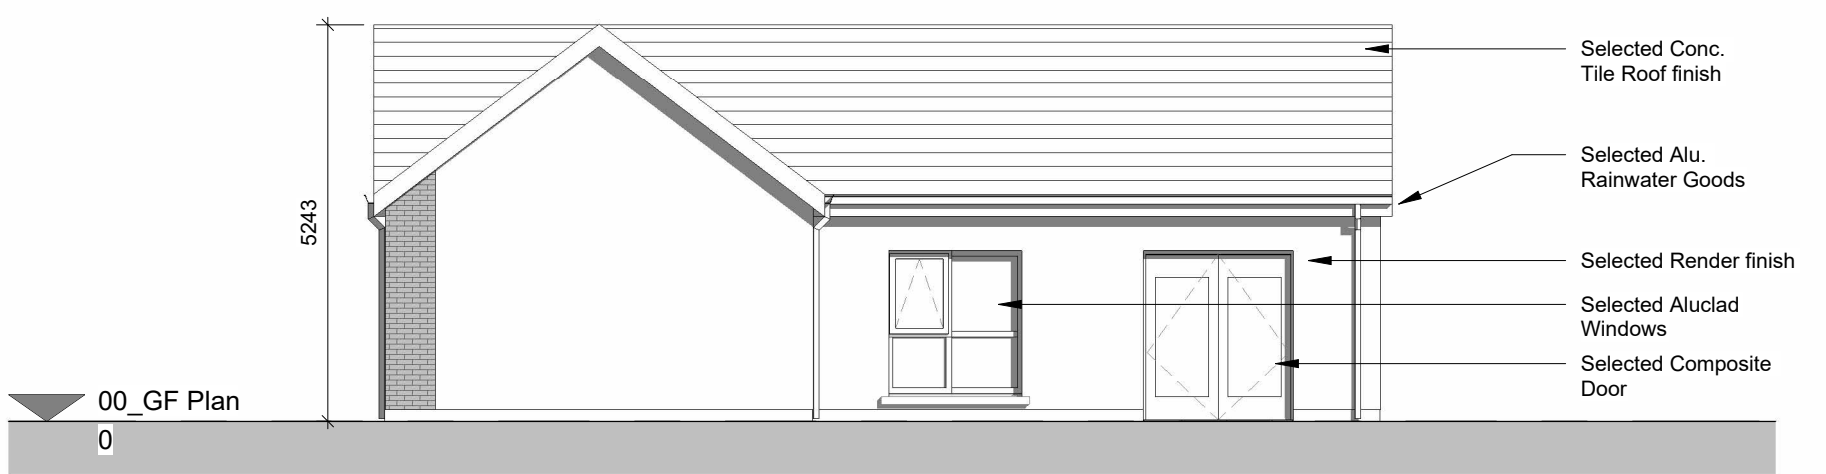


5 Rear Elevation 2
1 : 100



6 Section 1
1 : 100

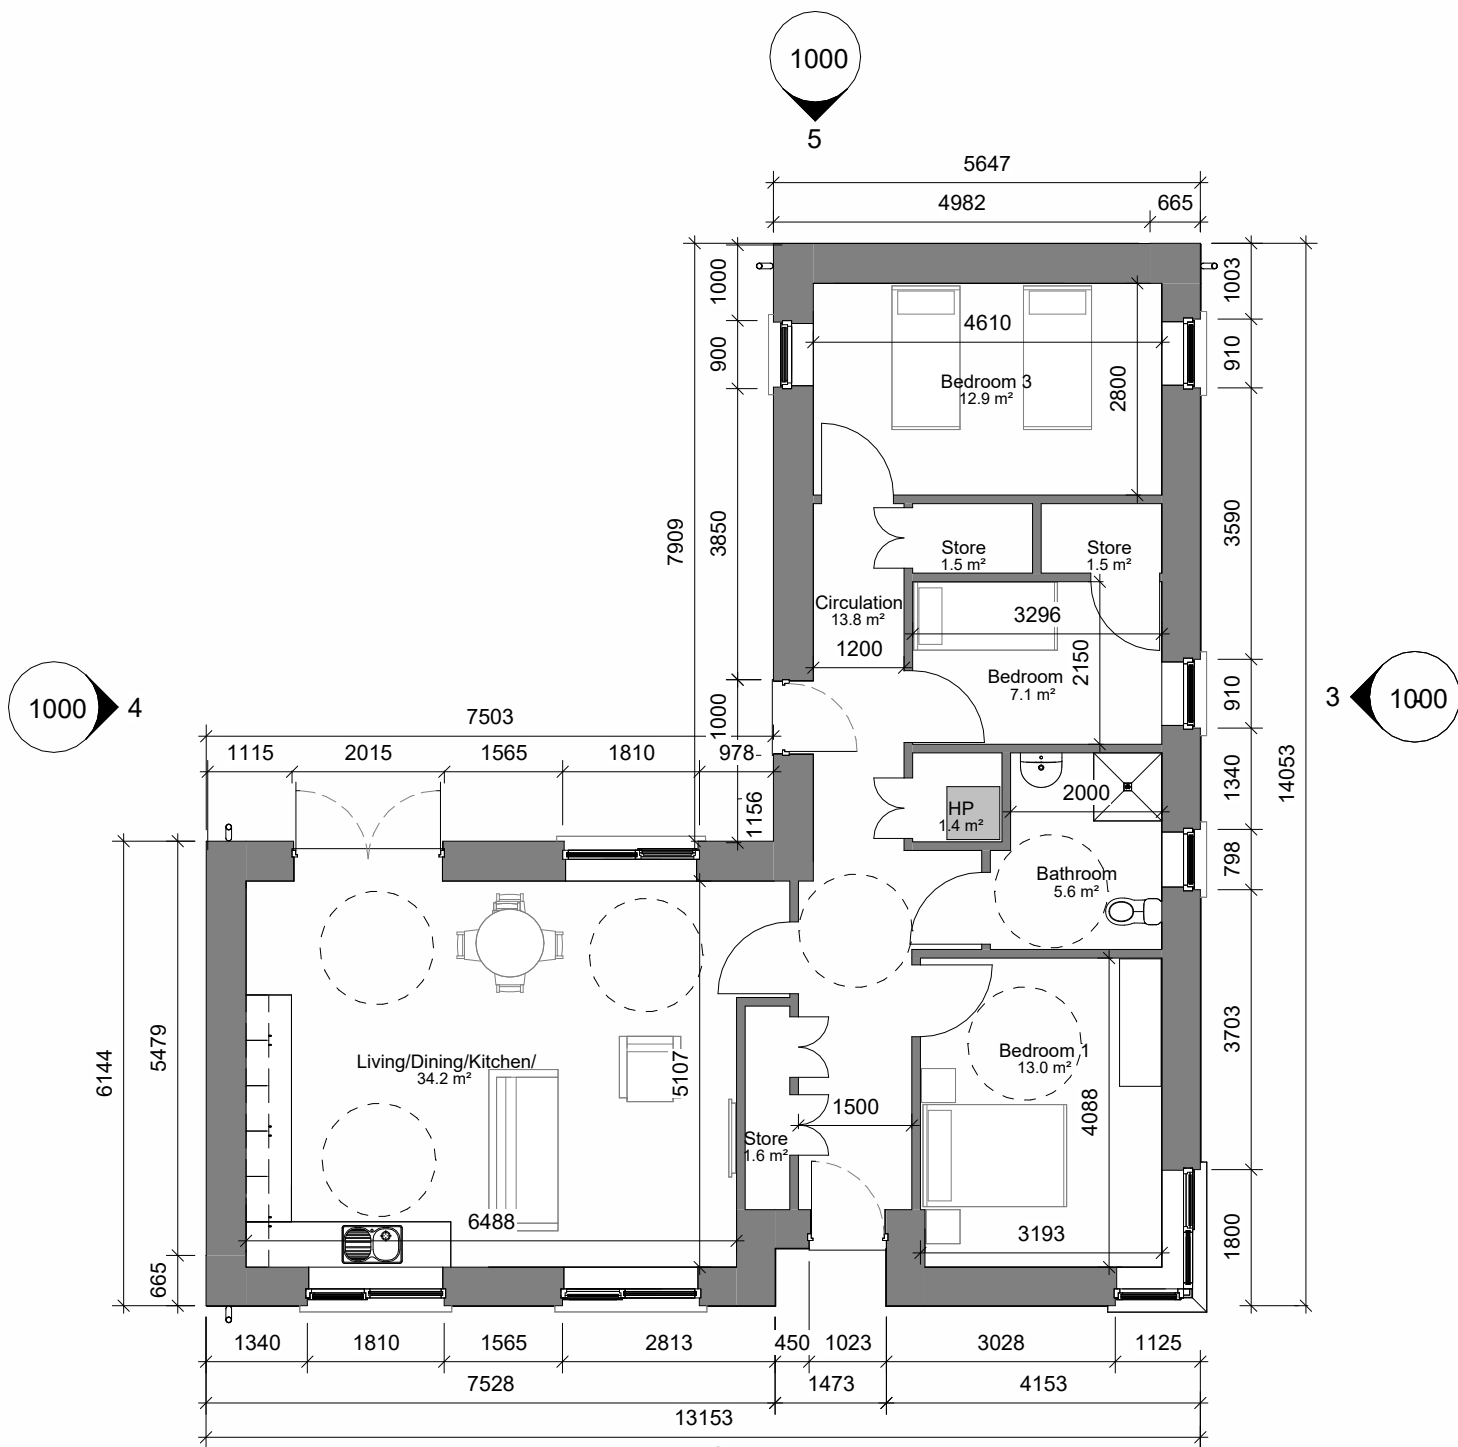

1 00_GF Plan
1 : 100

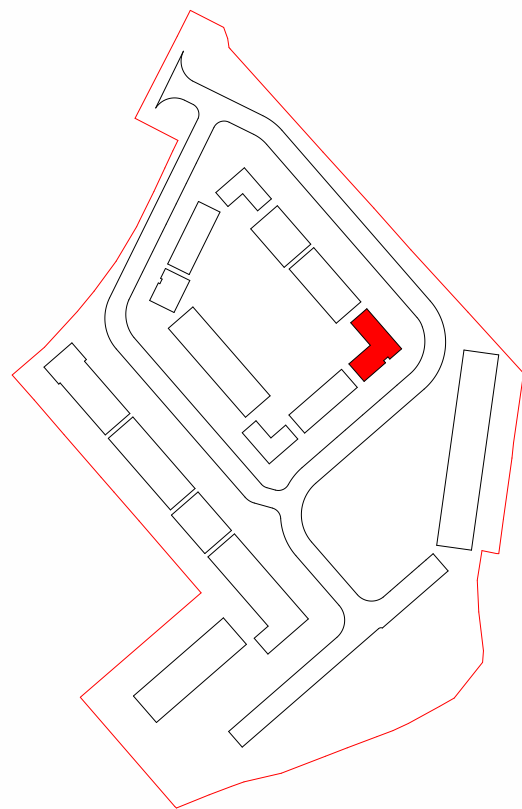

7 Key Plan
1 : 2000

PLANNING - PART 8
Not For Construction

Do not scale drawings.
Use figured dimensions only.

Revision Schedule

Rev No.	Rev Description	Rev Date	Issued by	Issued to
P01	Planning Submission	17/07/2028	WCC	WCC



WESTMEATH HOUSING DESIGN TEAM

CIVIC CENTRE, CHURCH ST, ATHLONE, N37 P2T5
Phone: 09064 42100
Web: www.westmeathcoco.ie

PROJECT:

50 no. Social Housing Units Harbour Rd.
Mullingar

TITLE:

BLOCK 10 - DETACHED HOUSE (BUNGALOW)

HOUSE NUMBER: 7.

Drawing No:	Scale:	Designed
139-WCC- B10- ZZ- DR- A- 1000	As indicated	WCC
Stage:	Datum:	Drawn
PLANNING - PART 8	MALIN	MC / AC
Status	Rev	Checked
A2b	P01	NMG
	Date:	Approved
	09/01/26	Approver

File Name and Directory:

H:\CAPITAL HOUSING DESIGN TEAM\1-Capital Schemes\139- Harbour Road Mullingar\5-
Planning\Architectural\Rev\139-WCC-B10-ZZ-M3-A-0011.rvt