




4 Front Elevation
1 : 100

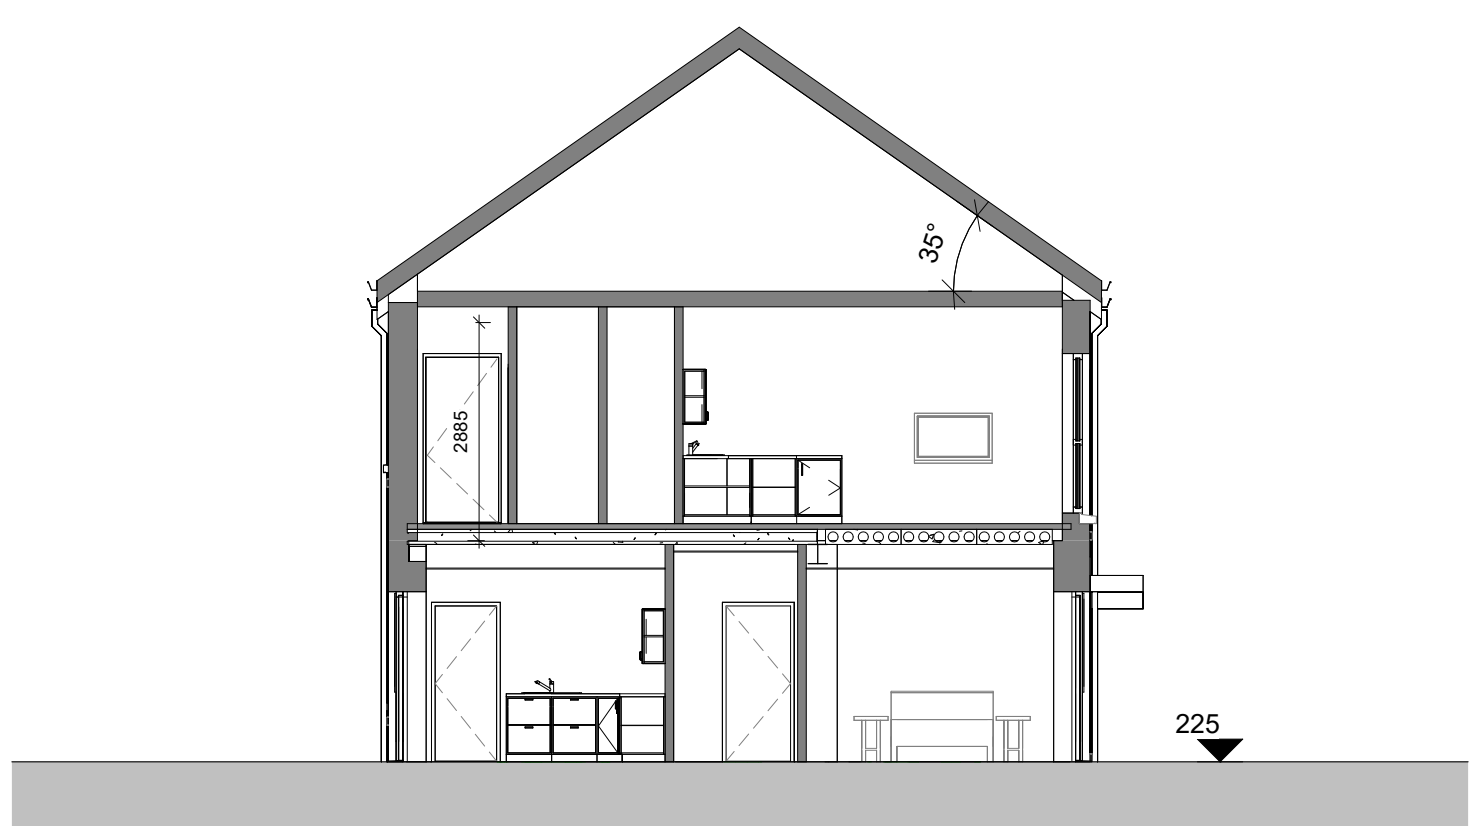


5 Section 1
1 : 100




1 Rear Elevation
1 : 100



2 Side Elevation 2
1 : 100

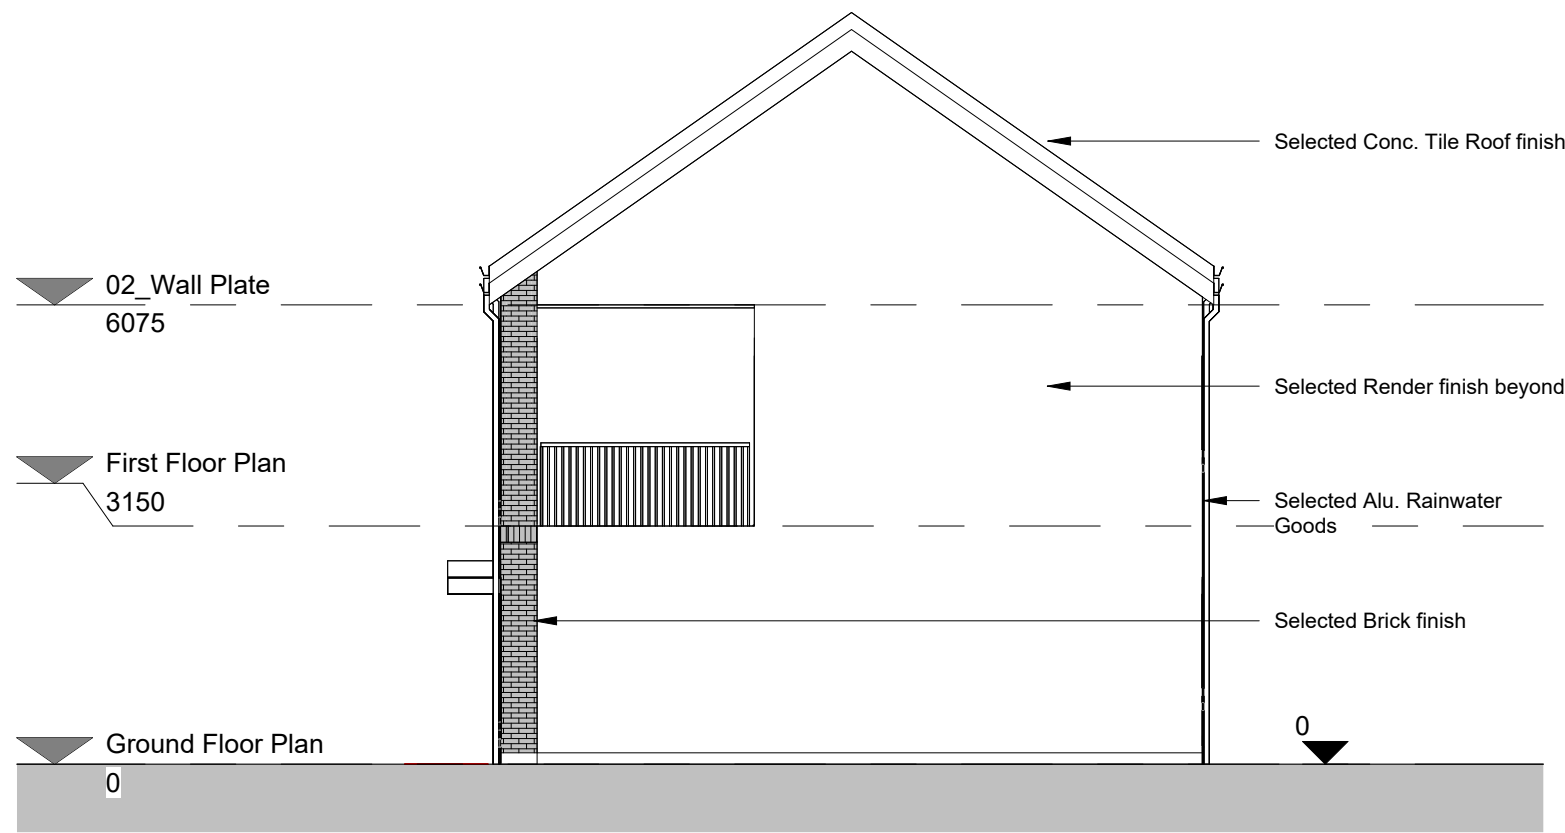

3 Side Elevation
1 : 100

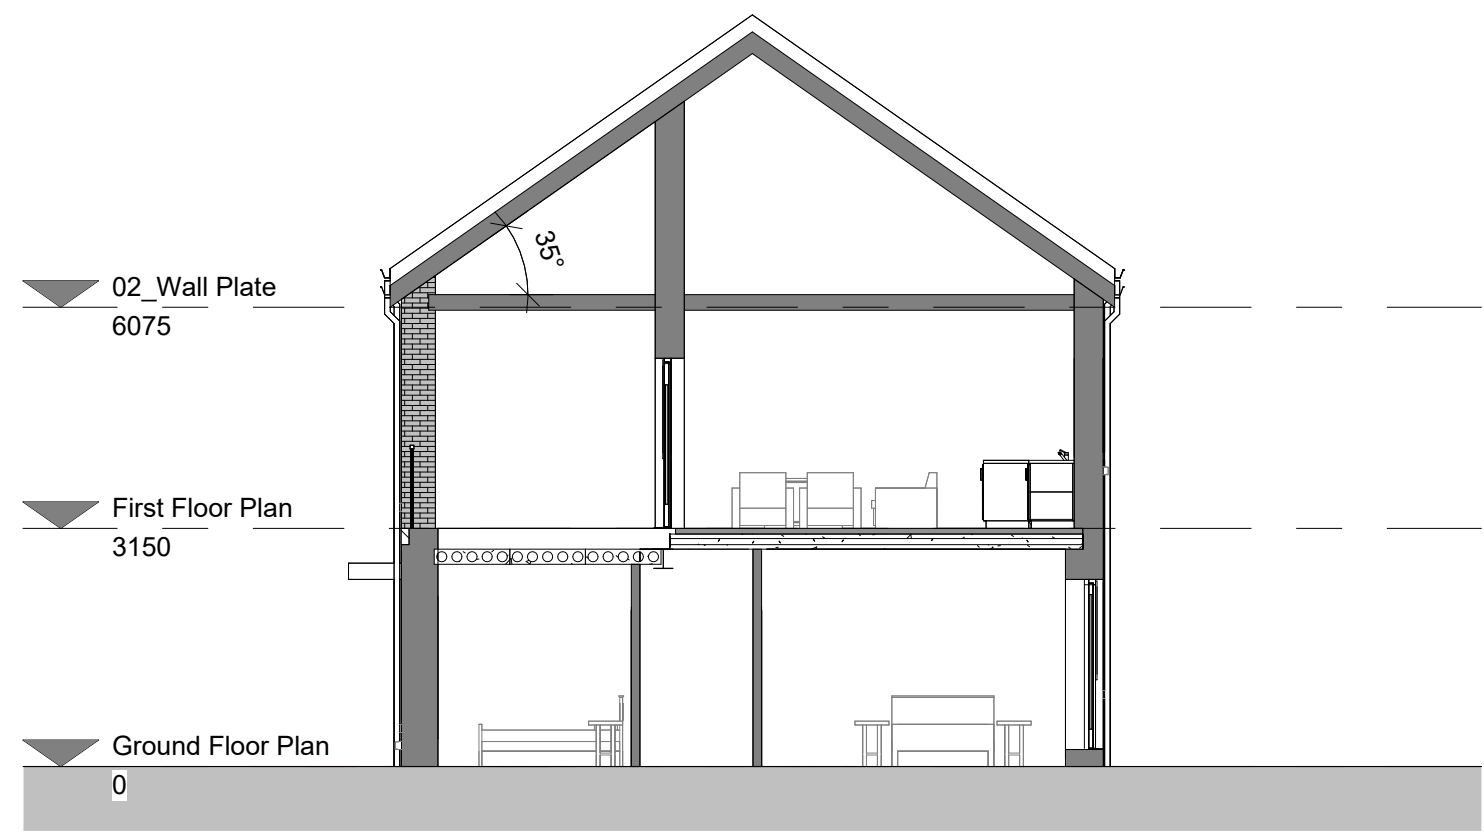

6 Section 2
1 : 100

PLANNING - PART 8
Not For Construction

Do not scale drawings.
Use figured dimensions only.

Revision Schedule

Rev No.	Rev Description	Rev Date	Issued by	Issued to
P01	Planning Submission	17/07/2028	WCC	WCC



WESTMEATH HOUSING DESIGN TEAM
CIVIC CENTRE, CHURCH ST, ATHLONE, N37 P2T5
Phone: 09064 42100
Web: www.westmeathcoco.ie

PROJECT:
50 no. Social Housing Units Harbour Rd.
Mullingar

TITLE:
BLOCK 2 - APARTMENT BLOCK 2 -
ELEVATIONS AND SECTIONS

HOUSE NUMBERS: 35, 36, 37, 38, 39, 40.

Drawing No:	Scale:	Designed
139-WCC- B2- ZZ- DR- A- 2000	1 : 100	WCC
Stage:	@ A1	Drawn
PLANNING - PART 8	Datum:	MC / AC
Status	Rev	Checked
A2b	P01	NMG
Date:	06/06/26	Approved
		N.McG

File Name and Directory:
H:\CAPITAL HOUSING DESIGN TEAM\1-Capital Schemes\139- Harbour Road Mullingar\5.
Planning\Architectural\Rev\139-WCC-B2-ZZ-A2-A-0003.rvt