



4 Front Elevation
1 : 100



5 Section 1
1 : 100




1 Rear Elevation
1 : 100



6 Section 2
1 : 100



2 Side Elevation 2
1 : 100

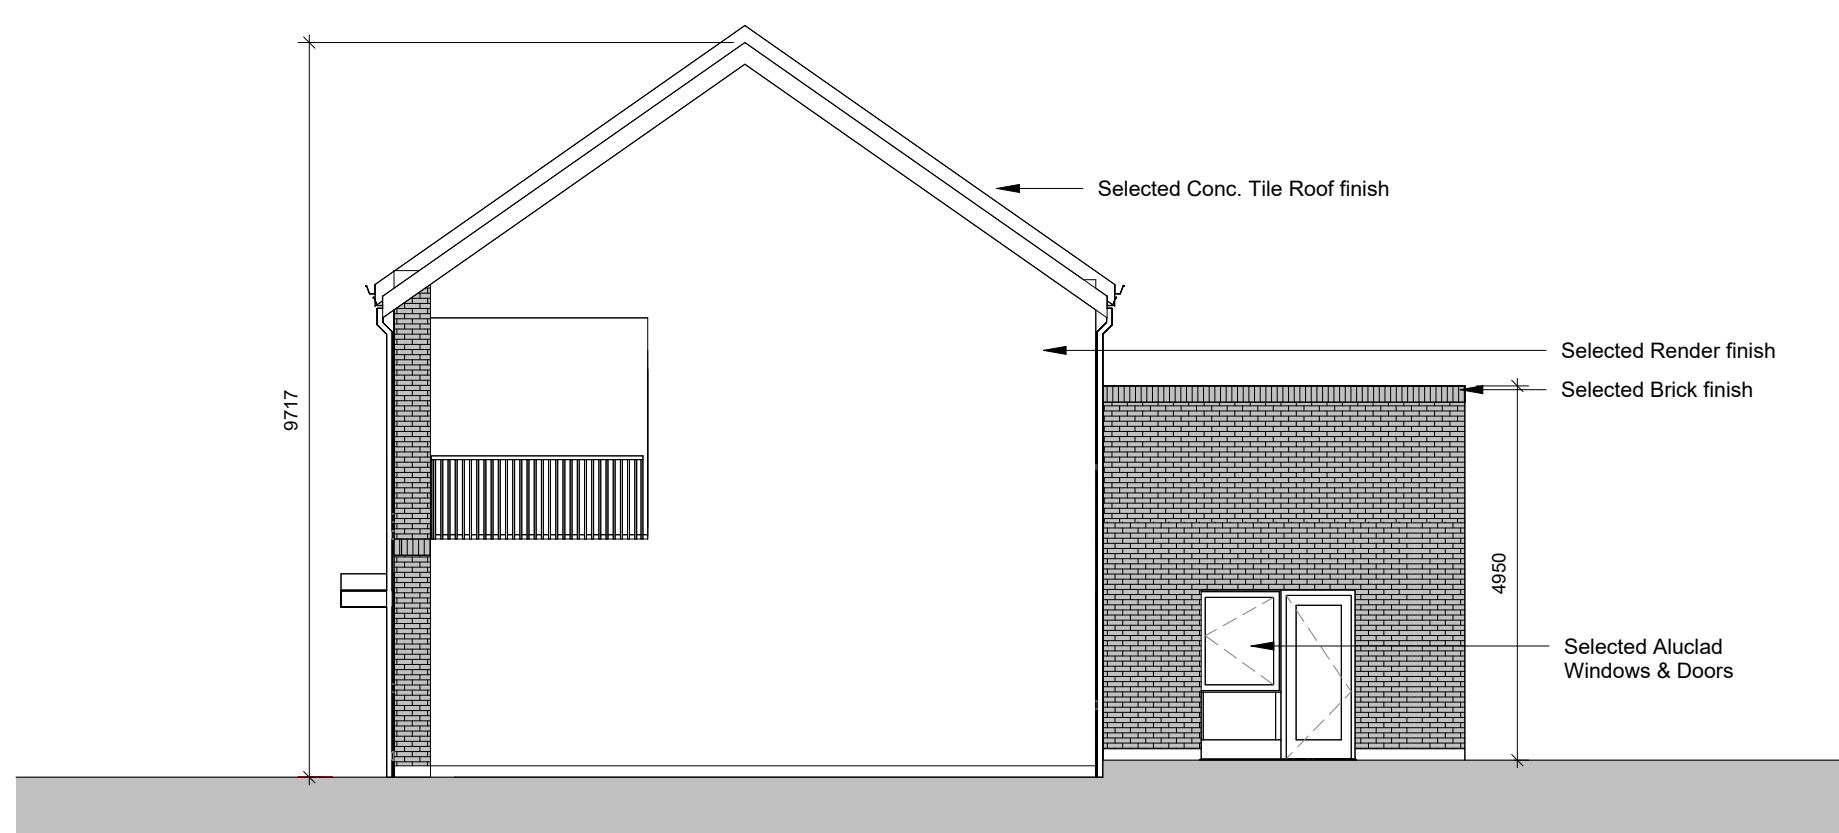

3 Side Elevation
1 : 100

PLANNING - PART 8
Not For Construction

Do not scale drawings.
Use figured dimensions only.

Revision Schedule

Rev No.	Rev Description	Rev Date	Issued by	Issued to
P01	Planning Submission	17/07/2028	WCC	WCC



WESTMEATH HOUSING DESIGN TEAM
CIVIC CENTRE, CHURCH ST, ATHLONE, N37 P2T5
Phone: 09064 42100
Web: www.westmeathcoco.ie

PROJECT:
50 no. Social Housing Units Harbour Rd.
Mullingar

TITLE:
BLOCK 3 - APARTMENT BLOCK 3 -
ELEVATIONS AND SECTIONS

HOUSE NUMBERS: 29, 30, 31, 32, 33, 34.

Drawing No: 139-WCC- B3- ZZ- DR- A- 2000	Scale: 1 : 100 @ A1	Designed WCC
Stage: PLANNING - PART 8	Datum: MALIN	Drawn MC / AC
Status A2b	Rev P01	Checked NMG
	Date: 06/06/26	Approved N.McG

File Name and Directory:
H:\CAPITAL HOUSING DESIGN TEAM\1-Capital Schemes\139- Harbour Road Mullingar\5-
Planning\Architectural\Revit\139-WCC-B3-ZZ-A3-A-0008.rvt