


Multiple orientations,
refer to site plan for setting out




3 Front Elevation
1 : 100



4 Rear Elevation
1 : 100

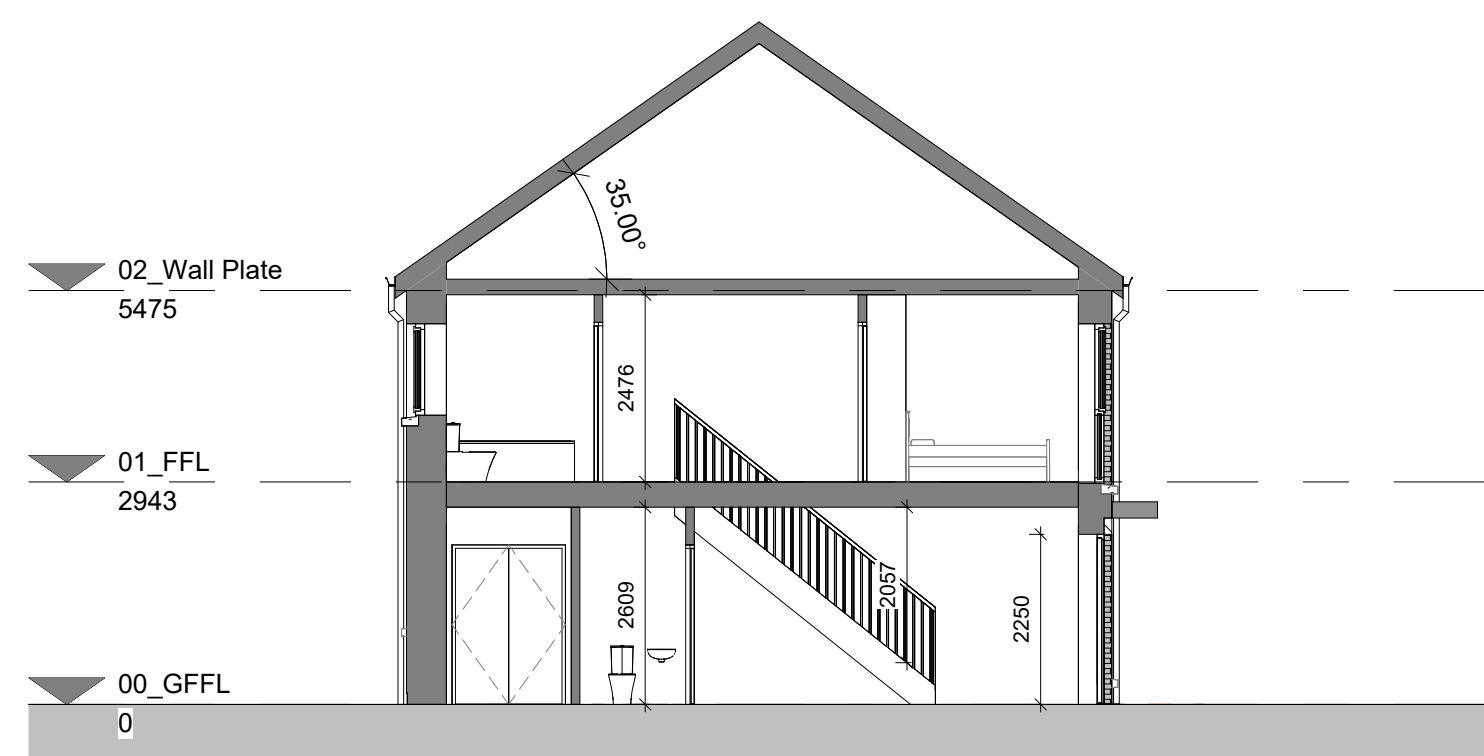

7 Section A-A
1 : 100

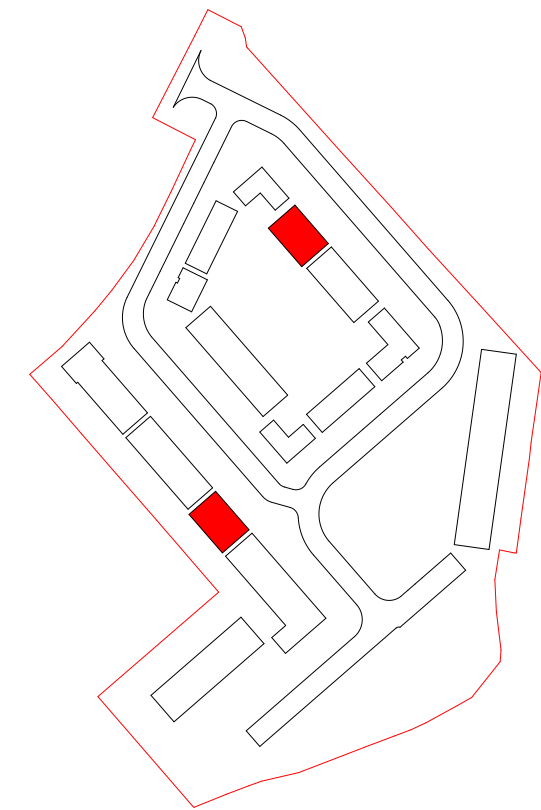

9 Key Plan
1 : 2000

PLANNING - PART 8
Not For Construction

Do not scale drawings.
Use figured dimensions only.

Revision Schedule

Rev No.	Rev Description	Rev Date	Issued by	Issued to
P01	Planning Submission	17/07/2026	WCC	WCC



Tionscadal Éireann
Project Ireland
2040



WESTMEATH HOUSING DESIGN TEAM
CIVIC CENTRE, CHURCH ST, ATHLONE, N37 P2T5
Phone: 09064 42100
Web: www.westmeathcoco.ie


PROJECT:
50 no. Social Housing Units Harbour Rd.
Mullingar

TITLE:
BLOCK 4 - SEMI DETACHED HOUSES -
PLANS, ELEVATIONS, SECTIONS


HOUSE NUMBERS: 2 + 3 AND 27 + 28

Drawing No: 139-WCC- B4- ZZ- DR- A- 1000	Scale: As indicated @ A1	Designed WWC
Stage: PLANNING - PART 8	Datum: MALIN	Drawn MC / AC
Status A2b	Rev P01	Checked NMG
	Date: 06/06/2026	Approved Approver


File Name and Directory:
H:\CAPITAL HOUSING DESIGN TEAM\1-Capital Scheme\139- Harbour Road Mullingar\5.
Planning\Architectural\Rev01\139-WCC-B4-ZZ-A3-A-0005.rvt

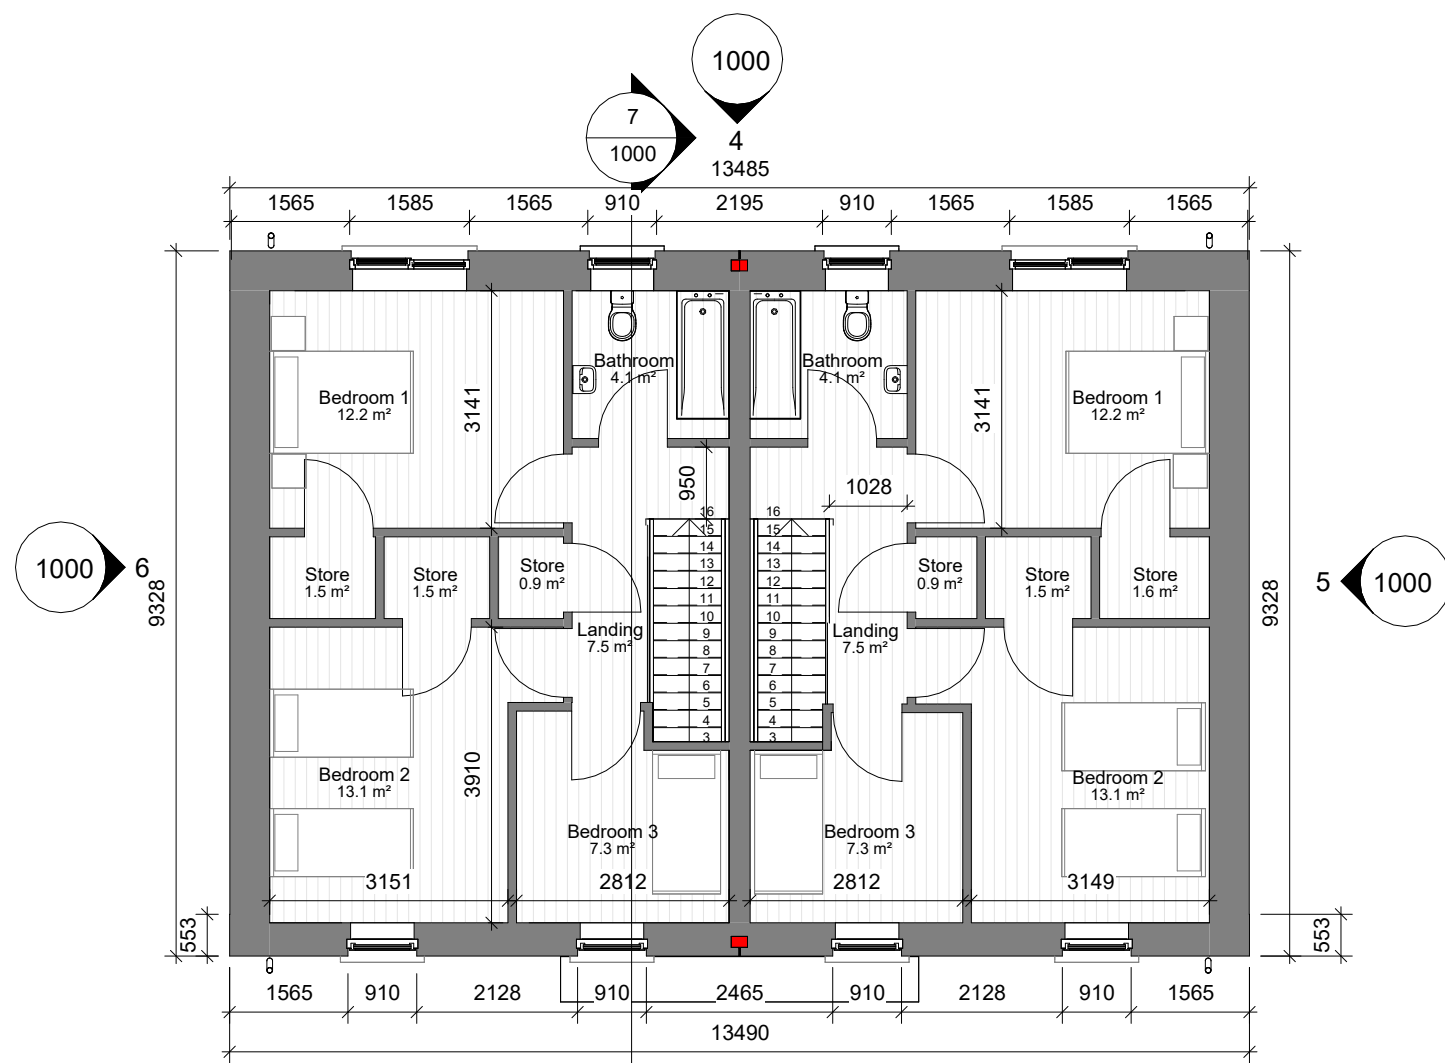


2 01_FFL
1 : 100

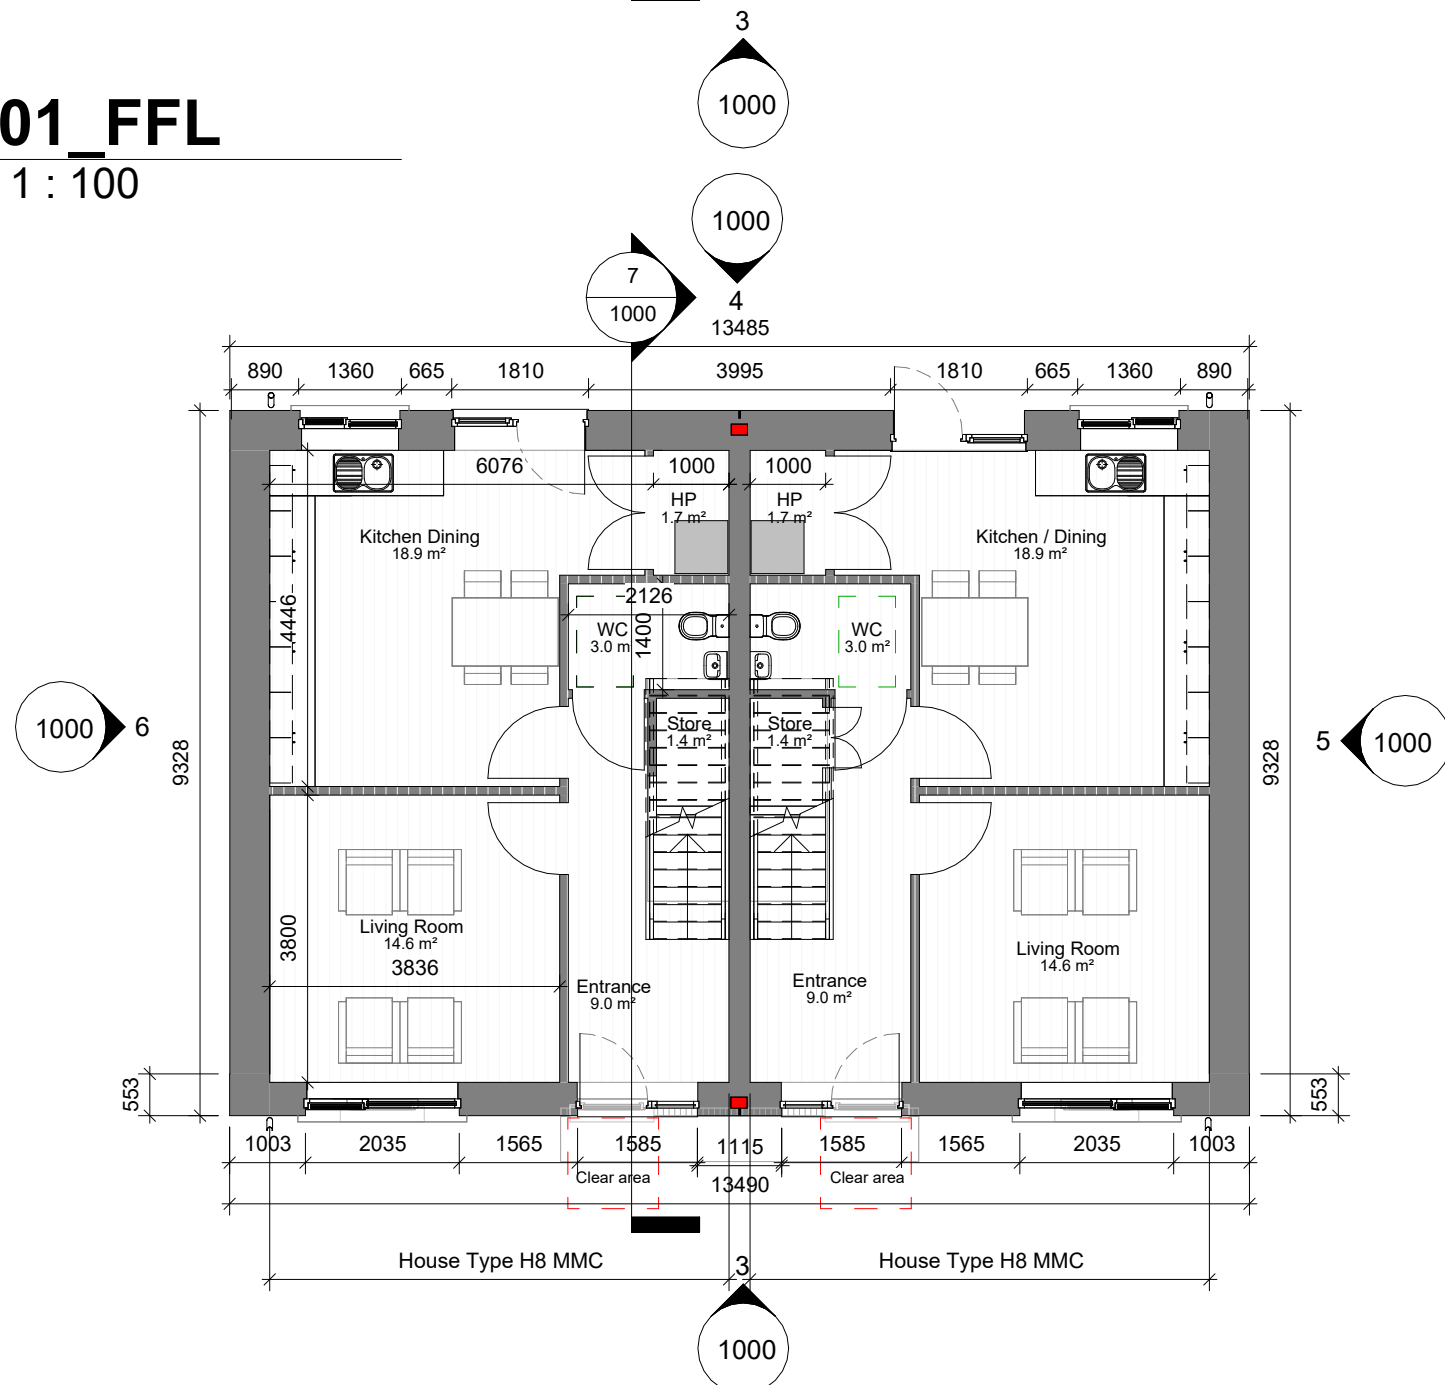

1 00_GFFL
1 : 100

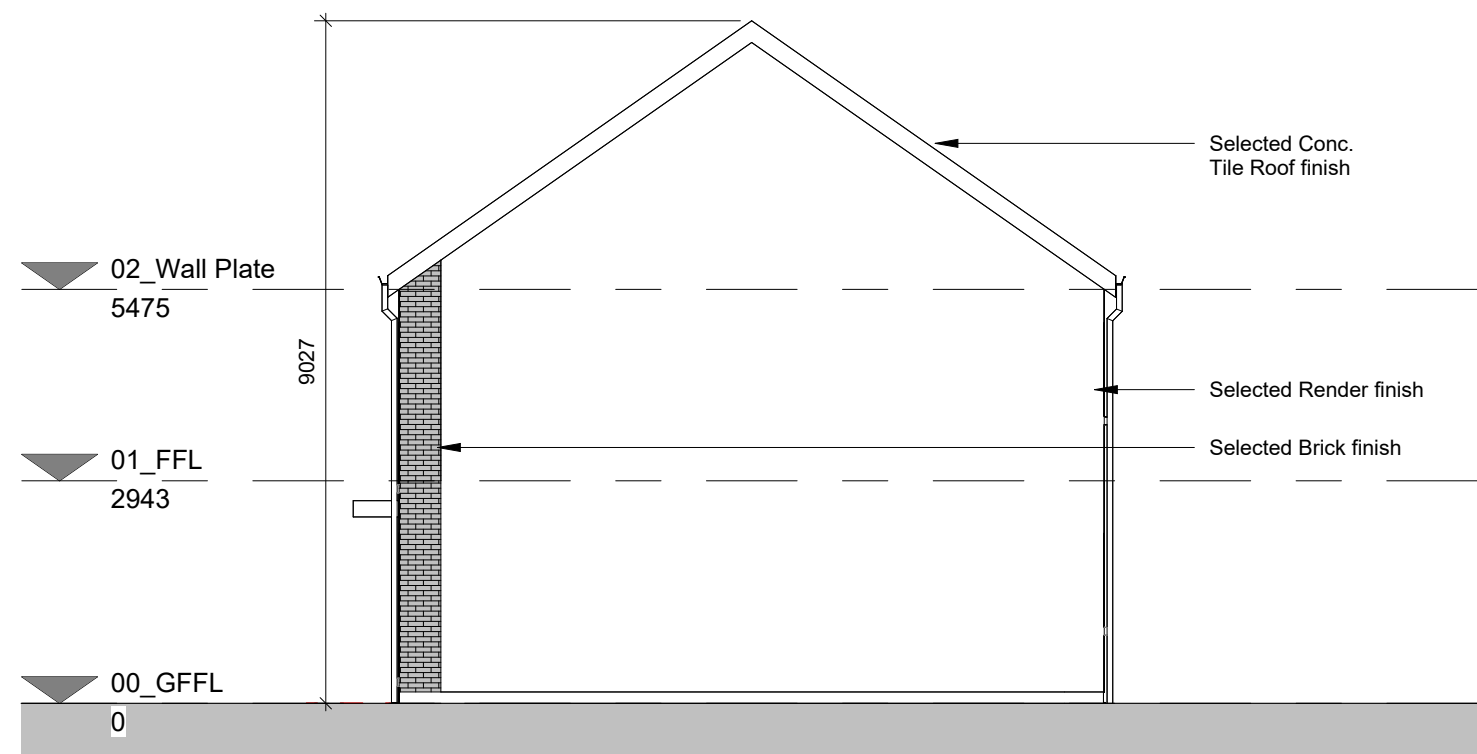

5 Side Elevation
1 : 100

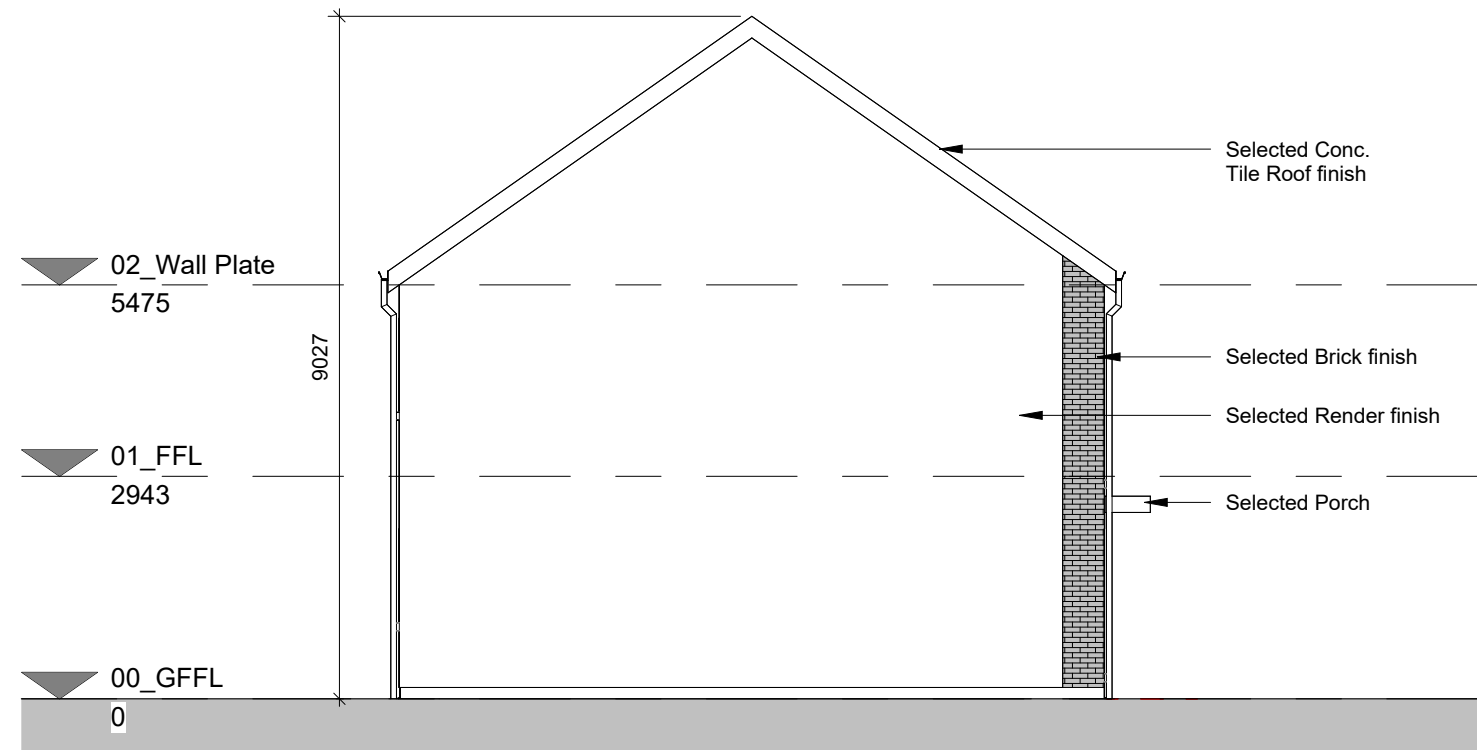

6 Side Elevation 2
1 : 100