


Finishes Key			
1	Buff Brick Finish:	1ststock Tradesman Light brick or similarly approved in stretcher bond	
2	Red Brick Finish:	1ststock Hardwicke Welbeck Red brick or similarly approved in stretcher bond	
3	Black Brick Finish:	1ststock Primley Ebony Black brick or similarly approved in stretcher bond	
4	Coloured Brick Pattern:	Feature panels of flush brick detail	
5	Painted Cement Render or through colour render system:	5A - off white colour, 5B - grey colour, 5C - Mint blue colour (RAL6034)	
6	Windows:	Aluminium or Alucad window system with integral aluminium clis 6A - Mint blue colour(RAL6034), 6B - beige red colour (RAL3012), 6C - dark grey colour(RAL7012), 6D - beige colour (RAL9001)	
7	Doors & Screens:	Aluminium or Alucad window system with integral aluminium clis 7A- Mint blue colour(RAL6034), 7B - beige red colour(RAL3012), 7C - dark grey colour(RAL7012), 7D - beige colour(RAL9001)	
8	Balconies:	Polyester powder coated, galvanized mild steel balcony system 8A- beige (railings and fascia RAL9011), 8B - Mint blue (railings and fascia RAL6034), 8C- beige red (railings and fascia RAL3012) Under sole of all the balcony types - beige (RAL3001)	
9	Metal cladding:	9 - burgundy colour (RAL3004)	
1			
2			
3			
4			
5			
6			
7			
8			
9			



Indicative 3D image

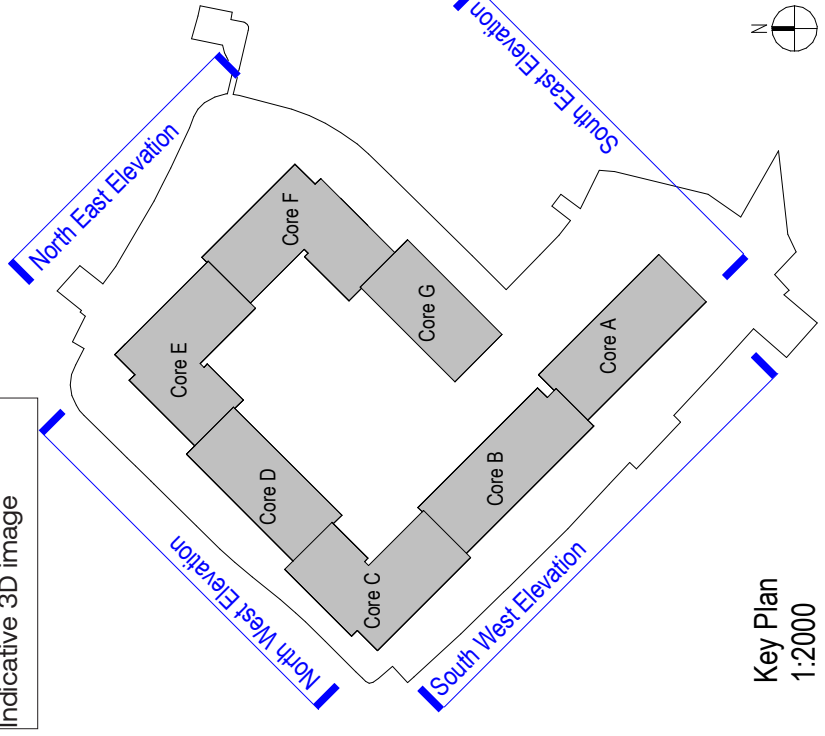

Key Plan 1:2000

REV. NO.	ISSUED BY	REV. DESCRIPTION	REV. DATE
----------	-----------	------------------	-----------



In joint venture with

CONROY CROWE KELLY
Architects & Urban Designers

Drawn: 166	Phase 3 Elevations
------------	--------------------

Project Name	2535-COP-PHG-BL-ZZZ-DR-IDA-A-201	Drawn By	1
PA	AT	As indicated	Cherry Orchard Point
MS	AP	U l y	LDA

This work is for the stated building project and is not to be used for any other project without the written consent of van Dijk Architects. The drawings are the property of van Dijk Architects and are not to be used for any other project without the written consent of van Dijk Architects.



North West Elevation (Cedar Brook Way)
Scale 1: 200



NORTHWEST CORNER STREET VIEW



RESIDENTIAL FACADE COMPOSITION



STEPPED FACADE



North East Elevation (Cherry Orchard Park)
Scale 1: 200