


Finishes Key			
1	Buff Brick Finish:	Istosck - tradesman light brick or similarly approved in stretcher bond	
2	Red Brick Finish:	Istosck - Hardwicke Welbeck Red brick or similarly approved in stretcher bond	
3	Black Brick Finish:	Istosck - minney Ebony Black brick or similarly approved in stretcher bond	
4	Coloured Brick Pattern:	Feature panels of flush brick detail	
5	Painted Cement Render or through colour render system:	5A - off white colour, 5B - grey colour, 5C - Mint blue colour (RAL6034)	
6	Windows:	Aluminium or Alucad window system with integral aluminium clis 6A - Mint blue colour(RAL6034), 6B - beige red colour (RAL3012), 6C - dark grey colour(RAL7012), 6D - beige colour (RAL9001)	
7	Doors & Screens:	Aluminium or Alucad window system with integral aluminium clis 7A - Mint blue colour(RAL6034), 7B - beige red colour(RAL3012), 7C - dark grey colour(RAL7012), 7D - beige colour(RAL9001)	
8	Balconies:	Polyester powder coated, galvanized mild steel balcony system 8A - beige (railings and fascia RAL9001), 8B - Mint blue (railings and fascia RAL6034), 8C - beige red (railings and fascia RAL3012) Under-slab or all the balcony types - beige (RAL3001)	
9	Metal cladding:	9 - burgundy colour (RAL3004)	
1		2	3
4		5	6
7		8	9

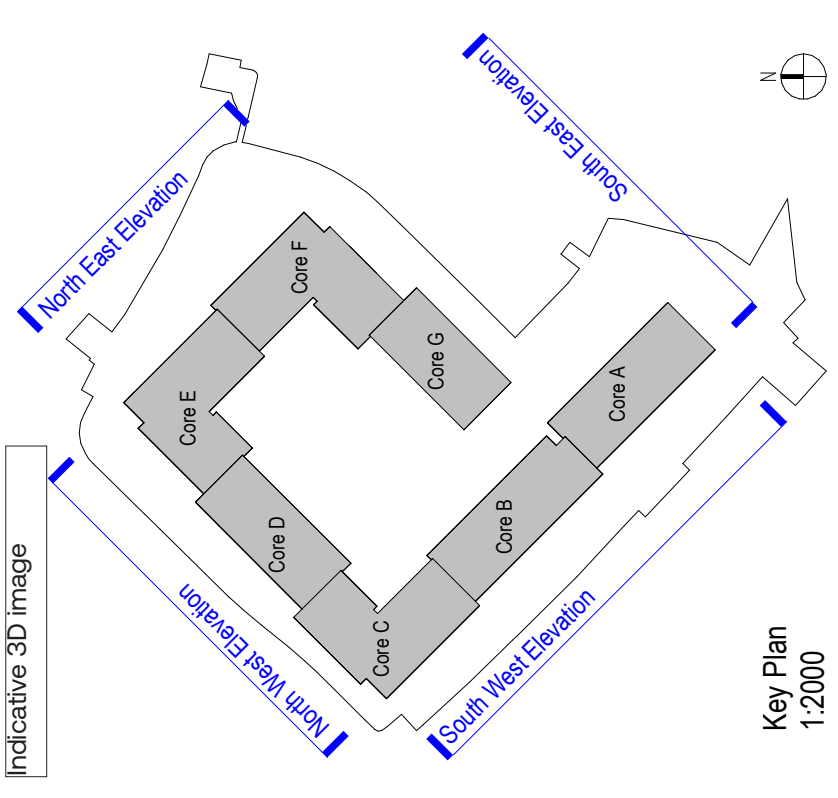

REV. NO.	ISSUED BY	REV. DESCRIPTION	REV. DATE
----------	-----------	------------------	-----------



In joint venture with
CONROY CROWE KELLY
Architects & Urban Designers

Drawing No:		Phase 3 Elevations, Sheet 1	
-------------	--	-----------------------------	--

Project Name:		253B-VDA-A-202	
PA	AO	As Indicated	Cherry Orchard Point
CS	AO	J U I Y	LDA

Any works to be carried out during construction shall be in full compliance with the conditions of the relevant planning consent. The design and construction of the development shall be in full compliance with the relevant planning consent.



South West Elevation (Park West Avenue)
Scale 1: 200



STREETSCAPE ALONG PARK WEST AVENUE




COMMUNITY ARTS & CULTURE SHOPFRONT



BALCONY FACADE COMPOSITION



VARIETY OF MATERIALS & BALCONIES

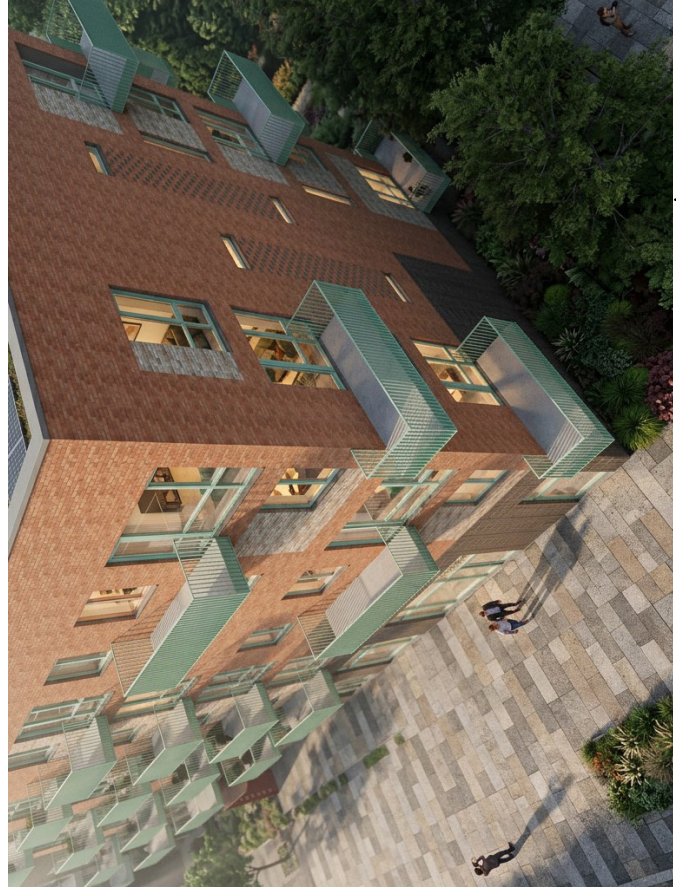

SOUTHWEST CORNER



106528

South East Elevation (Barnville Park)
Scale 1:200