


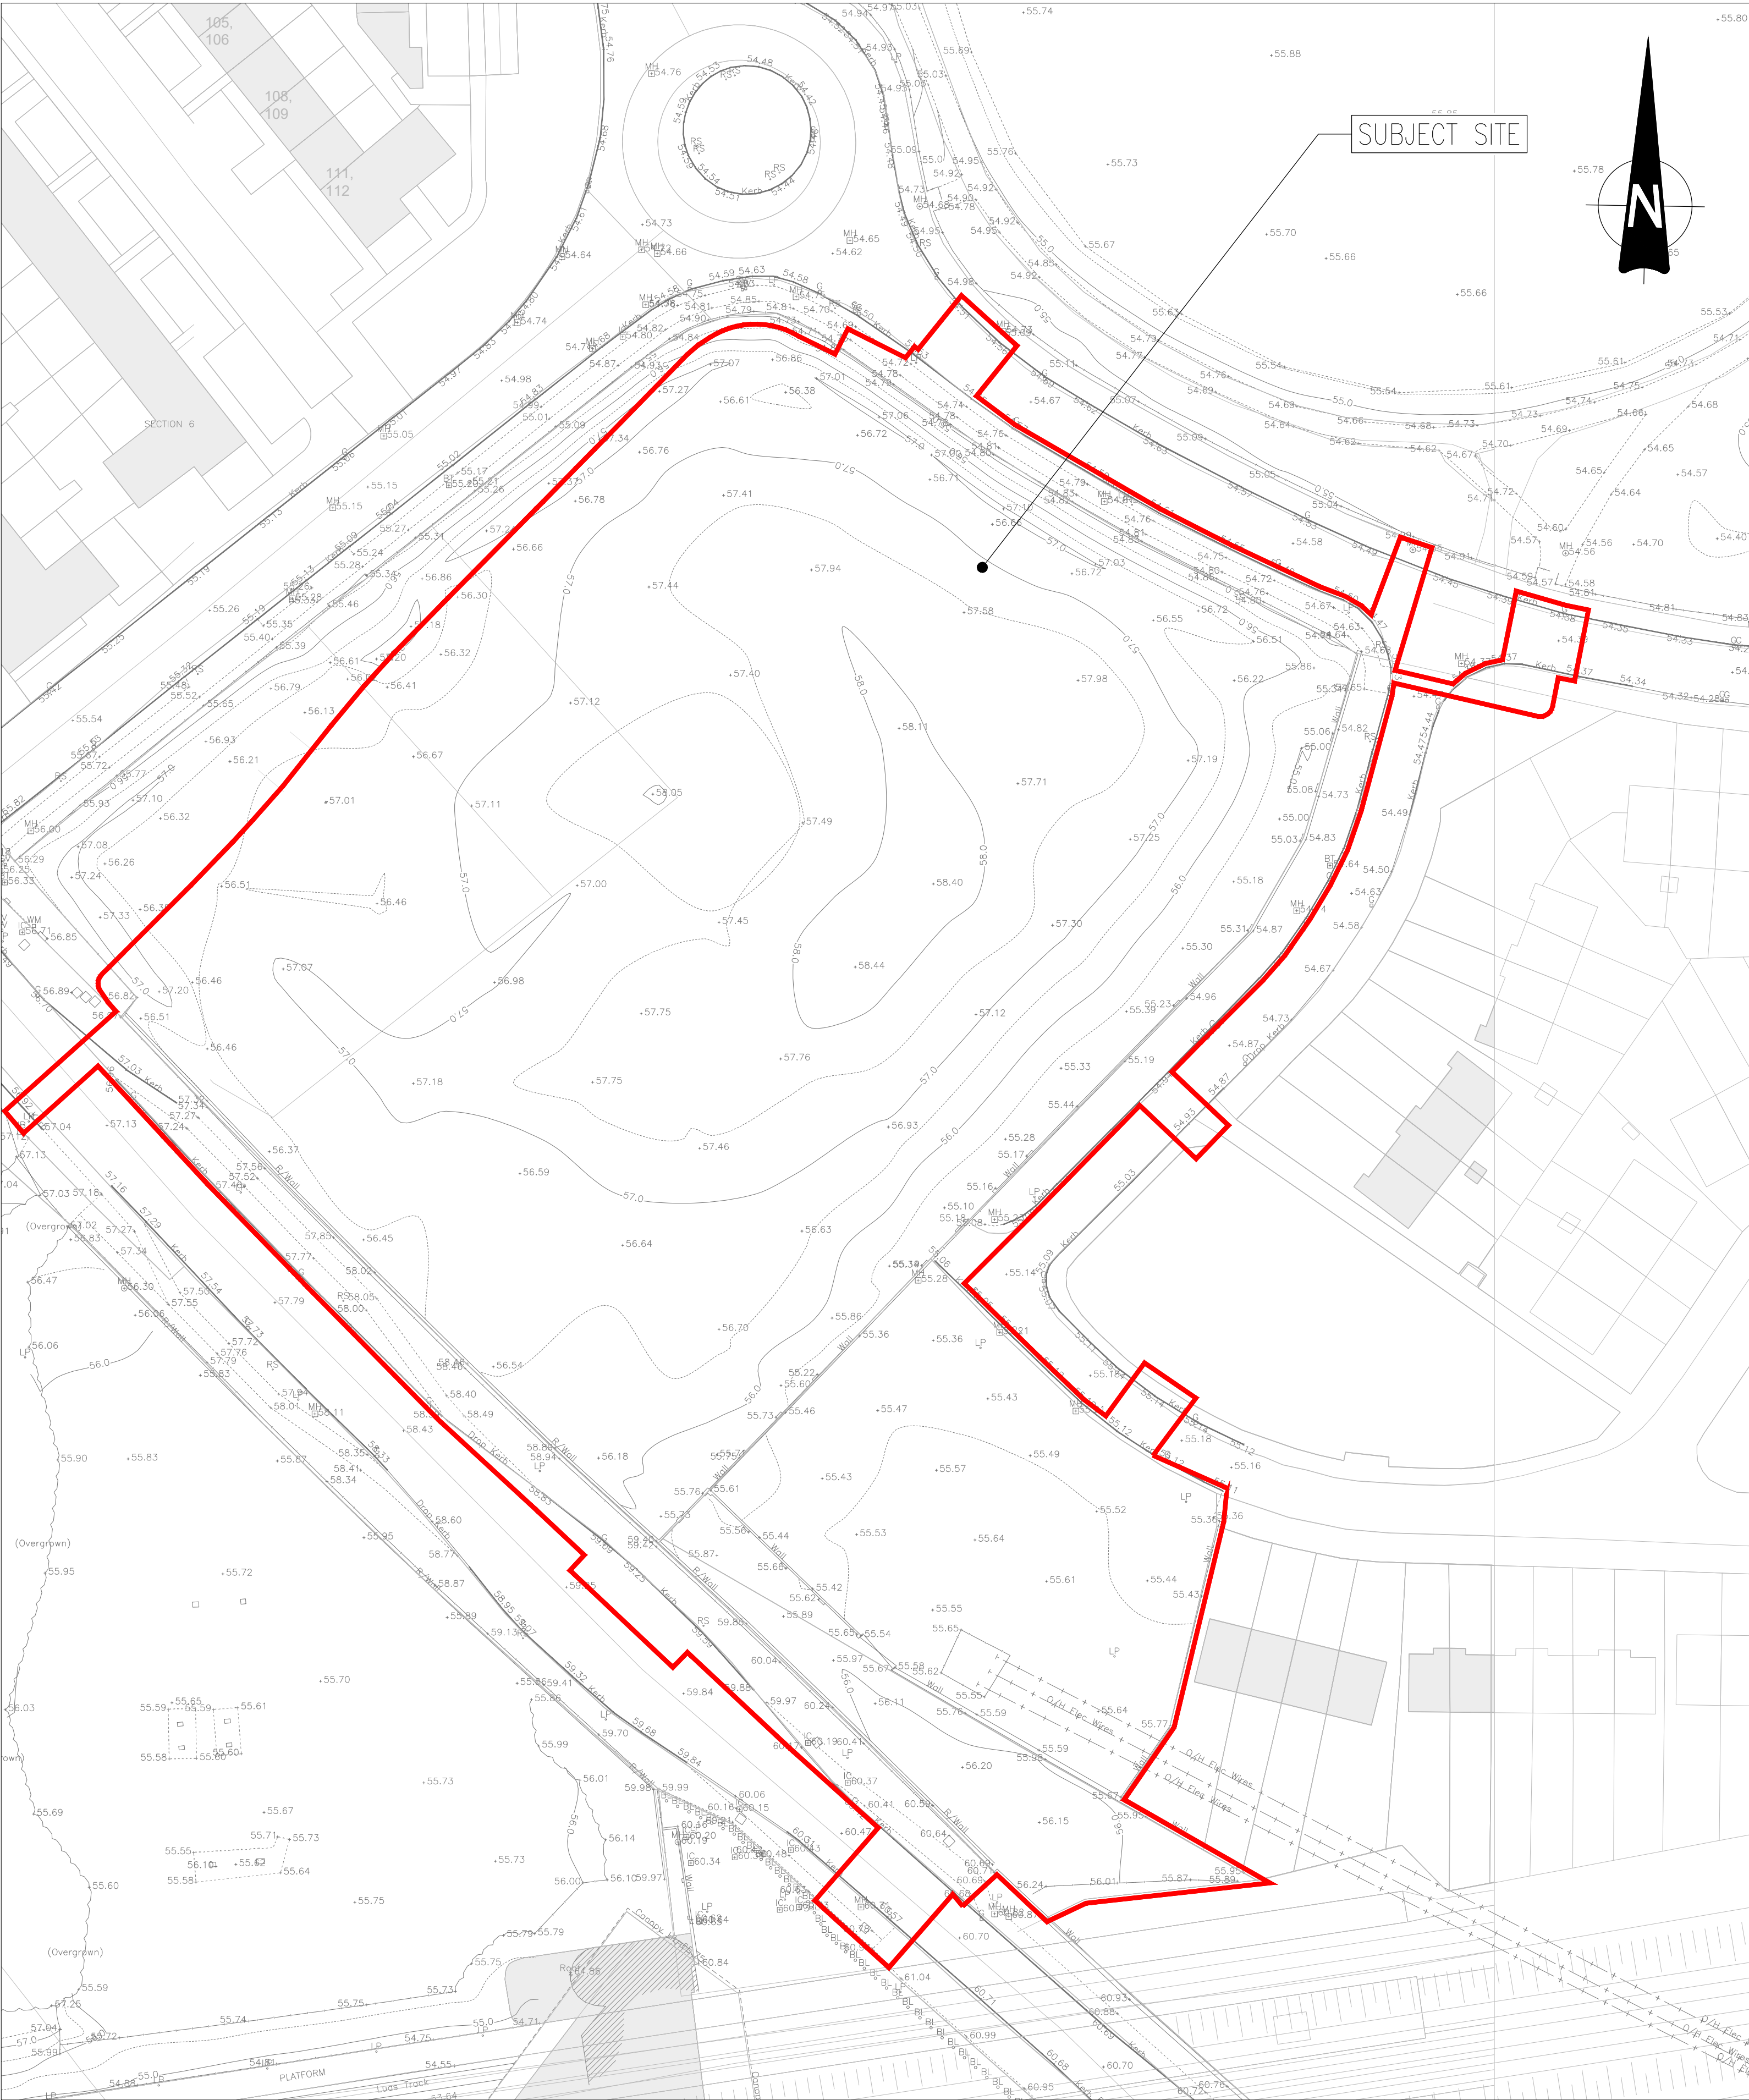

SITE PLAN
SCALE 1:500



SITE LOCATION MAP
SCALE 1:2500


This drawing should not be scaled. Dimensions to be verified on site.
Any discrepancies should be referred to the Engineer prior to work being put in hand.
This drawing is the property of Waterman Moylan Consulting Engineers Limited and is
issued on the condition that it is not copied, reproduced, retained or disclosed to any unauthorized person, either
wholly or in part without the consent in writing of
Waterman Moylan Consulting Engineers Limited
Block S East Point Business Park Dublin D03 H3F4 Ireland t+353 1 664 8900

NOTES:

- DO NOT SCALE. USE FIGURED DIMENSIONS ONLY.
- THIS DRAWING IS TO BE READ IN CONJUNCTION WITH ALL OTHER RELEVANT ARCHITECTURAL AND ENGINEERING DRAWINGS.

LEGEND

— SITE BOUNDARY

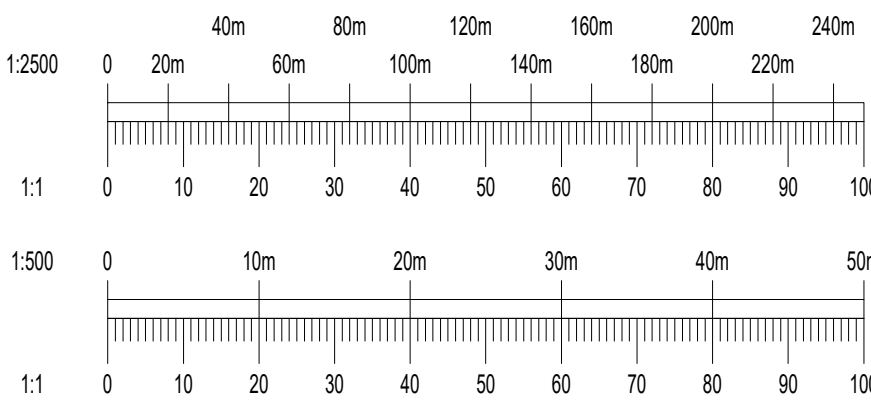

PD1	14/09/25	ISSUED FOR PLANNING	IG	IW	
Rev	Date	Description	By	Chk	

Amendments					
Project					
CHERRY ORCHARD POINT PHASE 3					
Title					
PROPOSED SITE LOCATION MAP					
Client					
LAND DEVELOPMENT AGENCY					



BLOCK S, EASTPOINT BUSINESS PARK, ALFIE BYRNE ROAD,
DUBLIN D03 H3F4 IRELAND. Tel: (01) 664 8900
Email: info@waterman-moylan.ie www.waterman-moylan.ie

Status					
PLANNING					
Designed By	PI	Approved	IW	Waterman Ref	22-010
Drawn By	IG	Date	SEPT. 2026	Scales @ A1	AS SHOWN
Project - Originator - Volume - Level - Type - Role - Number					Revision
COP-WMC-PH3-00- DR- C - P0010					P01