




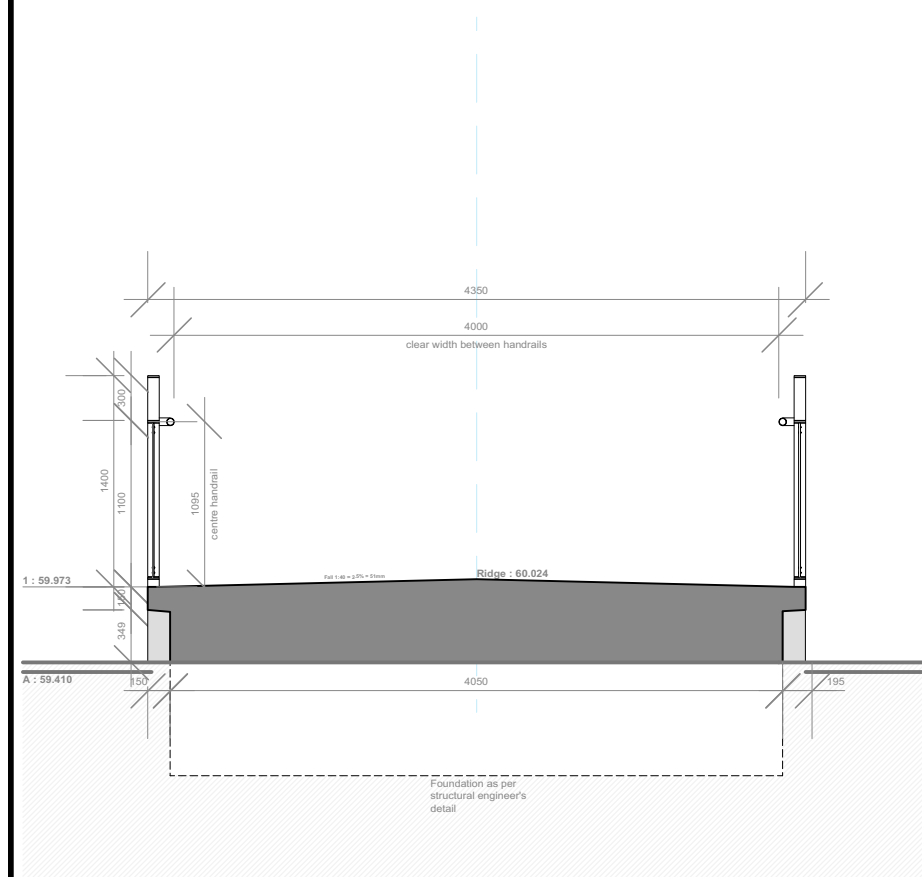


Section 1-1

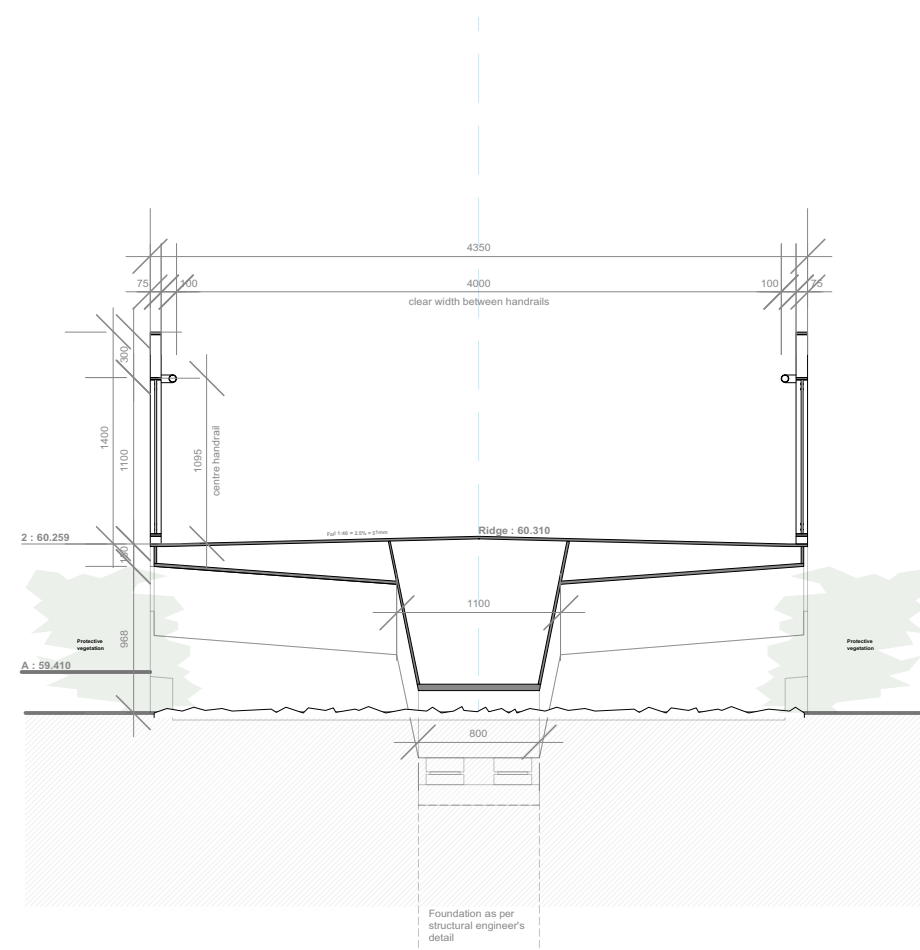

Section 2-2

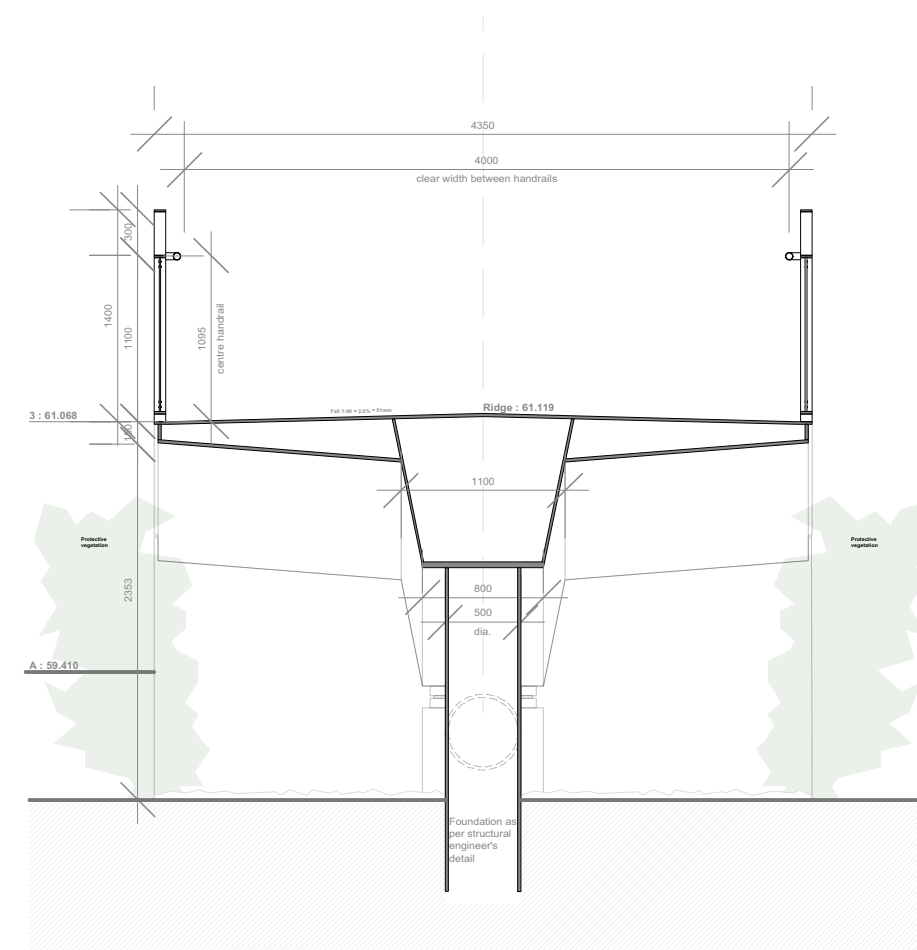


Section 3-3

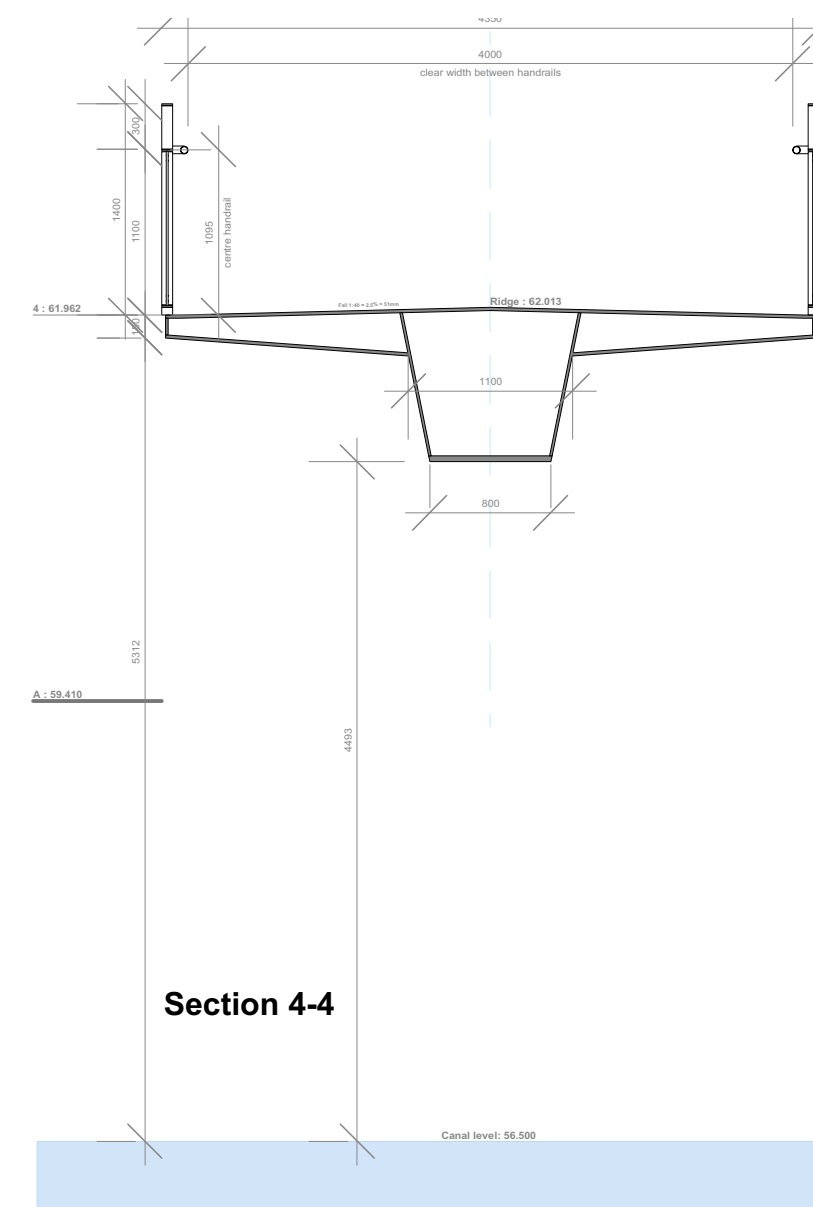

Section 4-4


1) Cross Sections 1 - 4
Scale: 1:50

Scale: 1:50

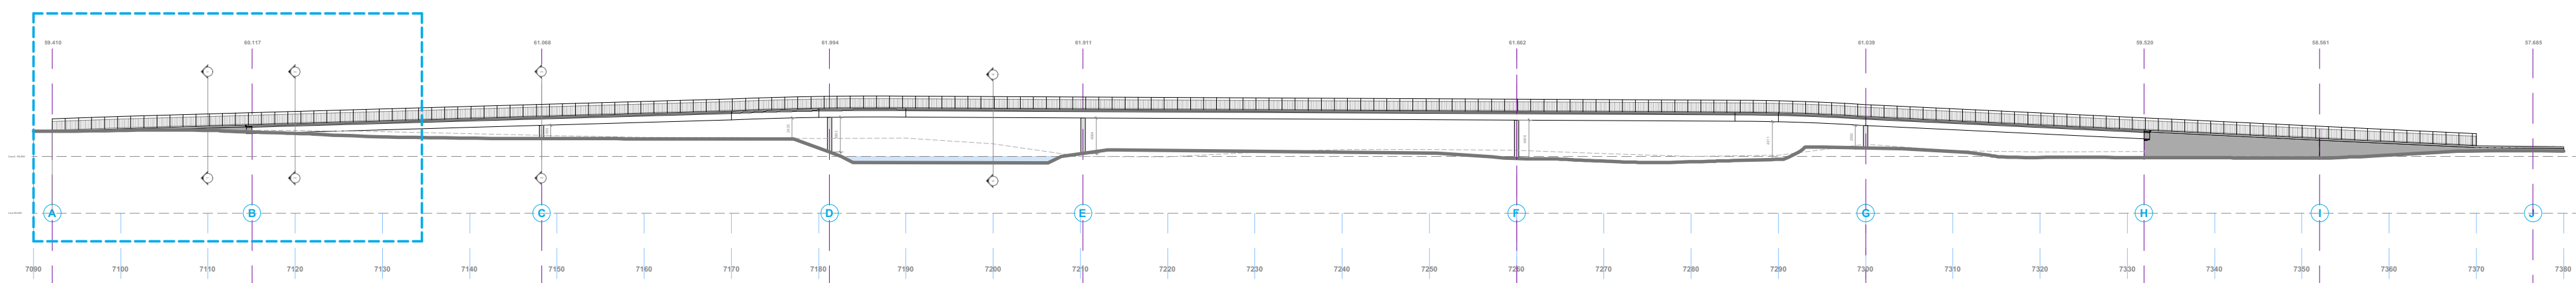

2 South Elevation (projection)

Scale: 1:550

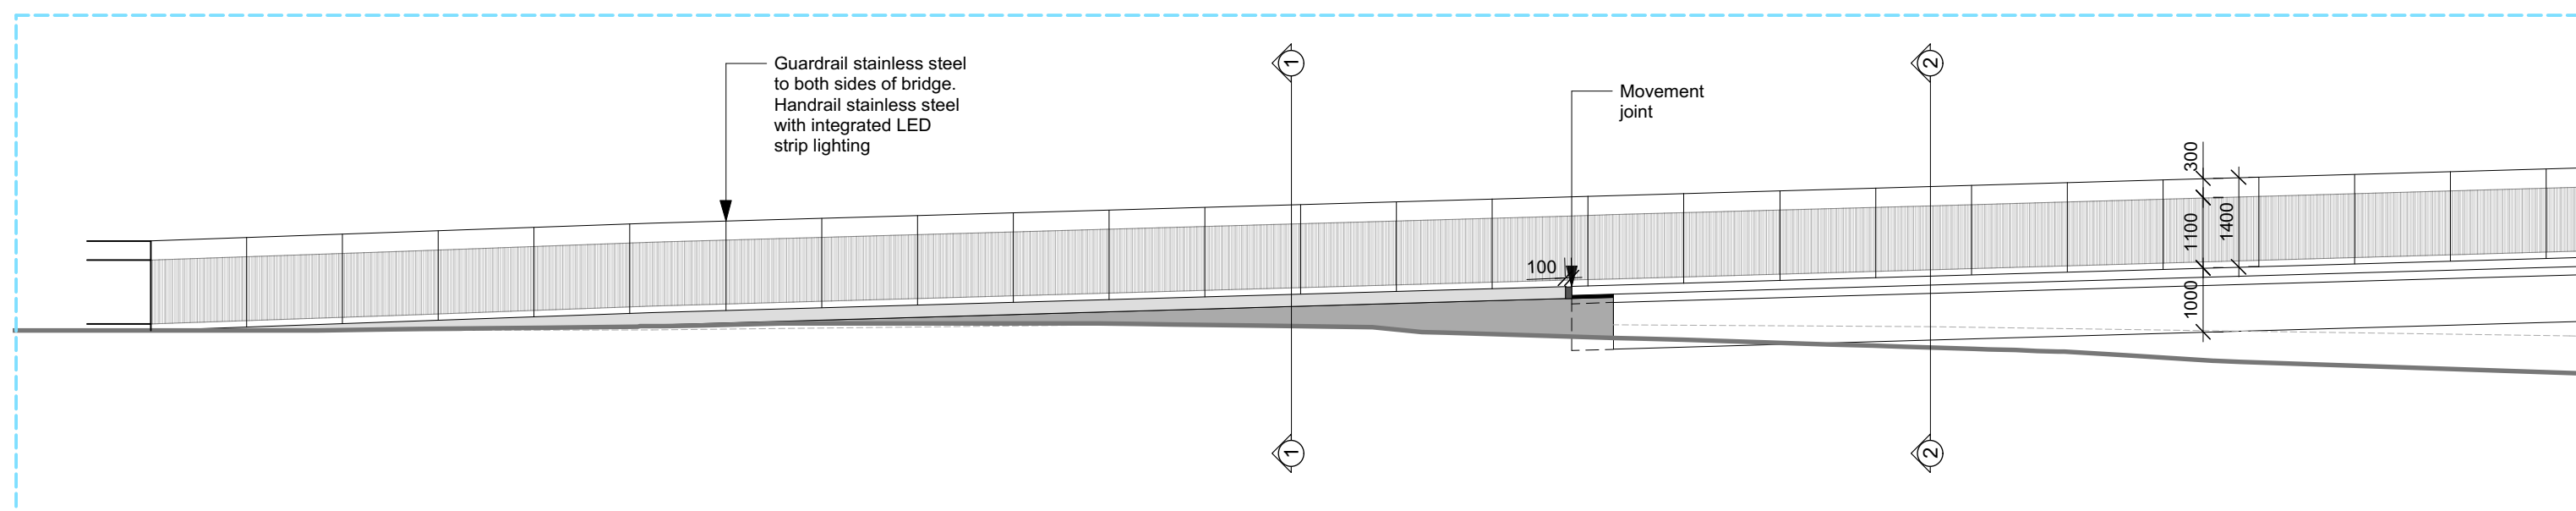

3 South Elevation (northern approach projection)

Scale: 1:100

Use figured dimensions only. Do not scale drawings. Read in conjunction with specification and consultants drawings. Report any discrepancies in drawings to Architect before putting work in hand. Check all dimensions on site. This drawing is the copy-right of Sean Harrington Architects, and may not be reproduced, in whole or part, without prior agreement.

REV	NOTES	DATE

**SEÁN
HARRINGTON
ARCHITECTS**

3rd Floor
121/122 Capel Street
Dublin 1, Ireland

t 01 8733 422
e info@sha.ie

PROJECT:
Royal Canal Urban Greenway
CLIENT:
NTA / Waterways Ireland

DRAWING TITLE:

Bridge Elevation and Sections

PROJECT STAGE: Planning	SCALE: Varies	DATE: May 2021	Project - Orig - Vol - Level - Type - Rate - No.	REV
SUITABILITY CODE:	DRAWN BY: TP	CHECKED BY: SH	358JJ-SHA-XX-XX-DR-A-0601	