




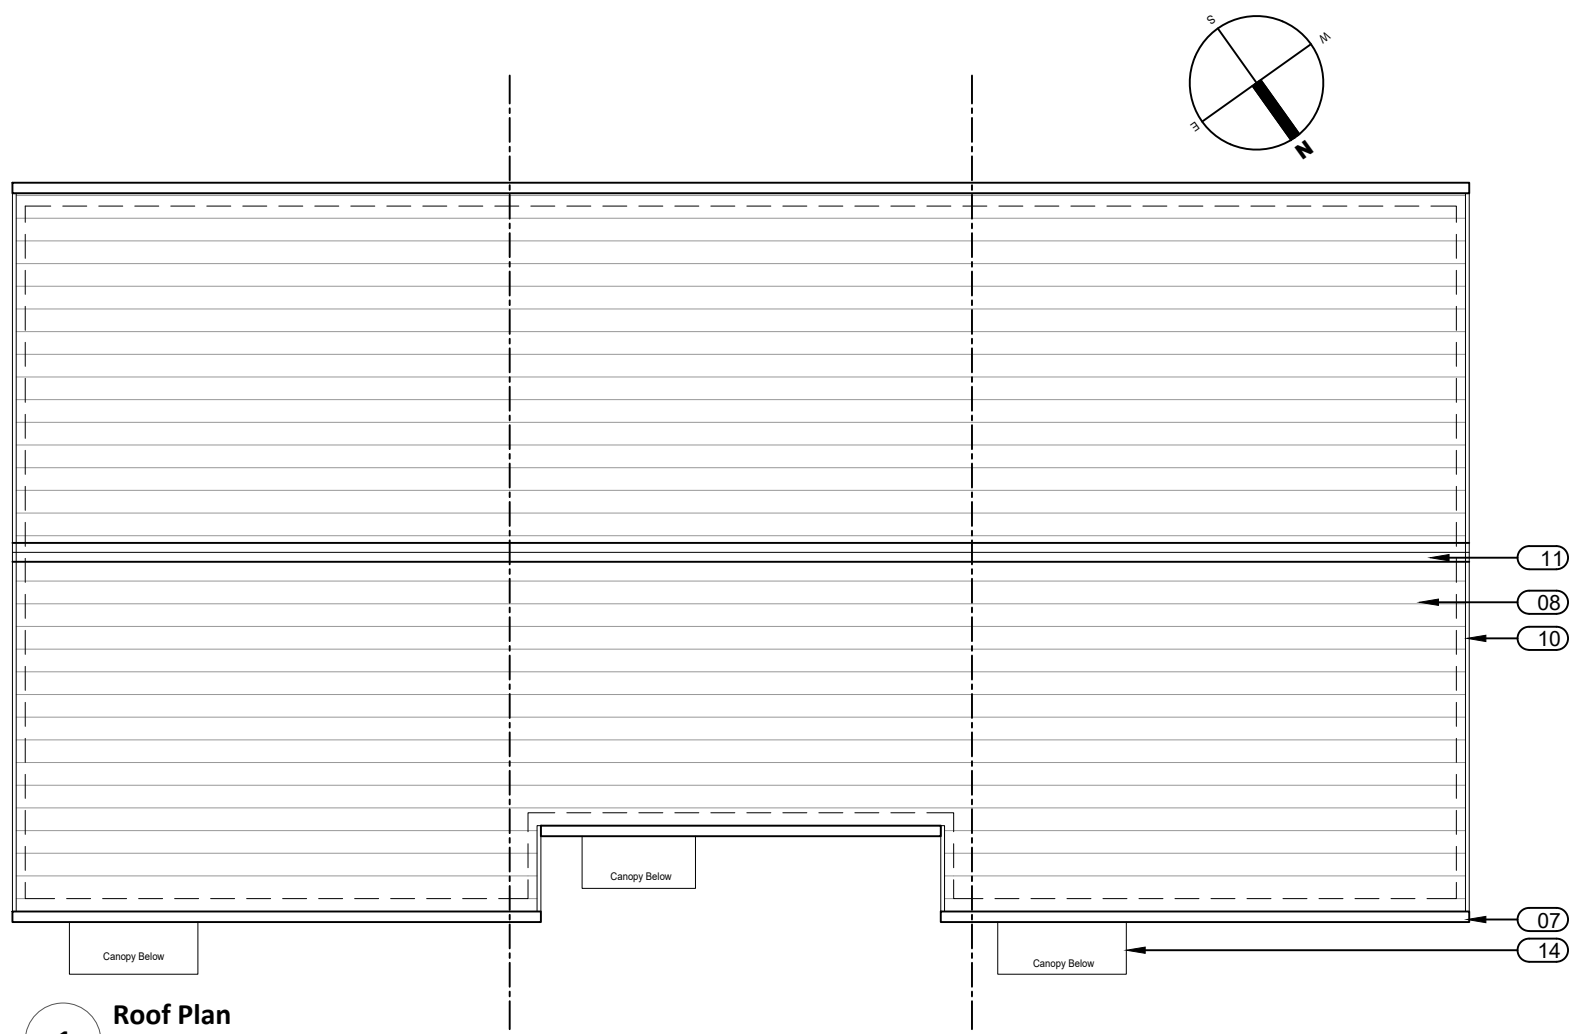

1 Roof Plan
1:100

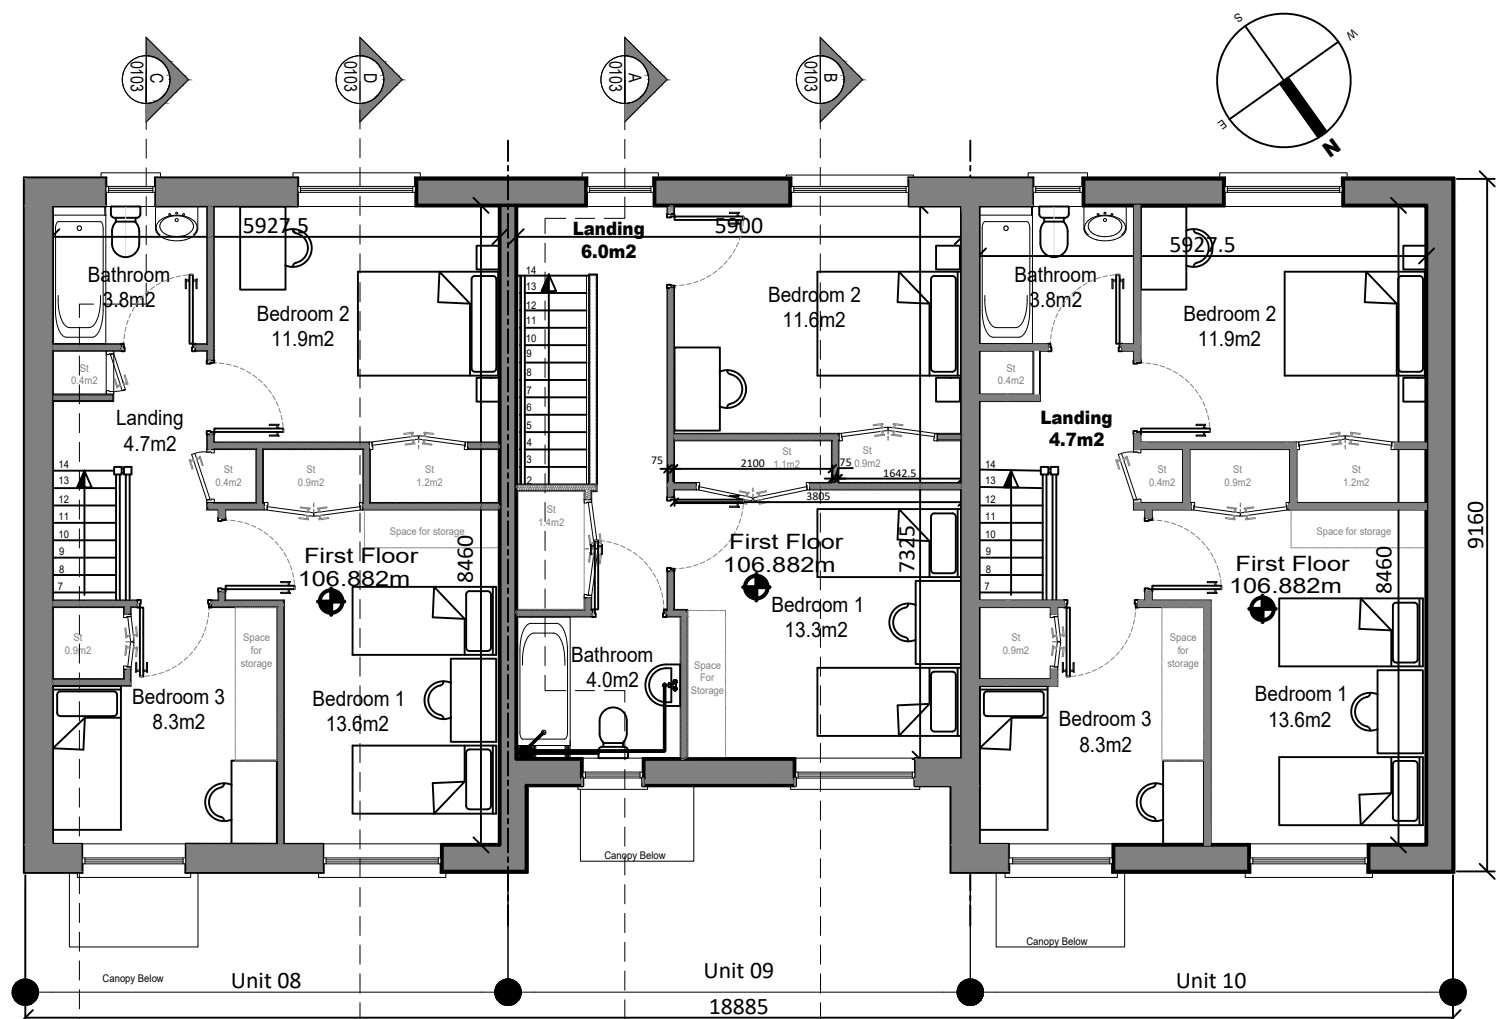

2 First floor Plans
1:100

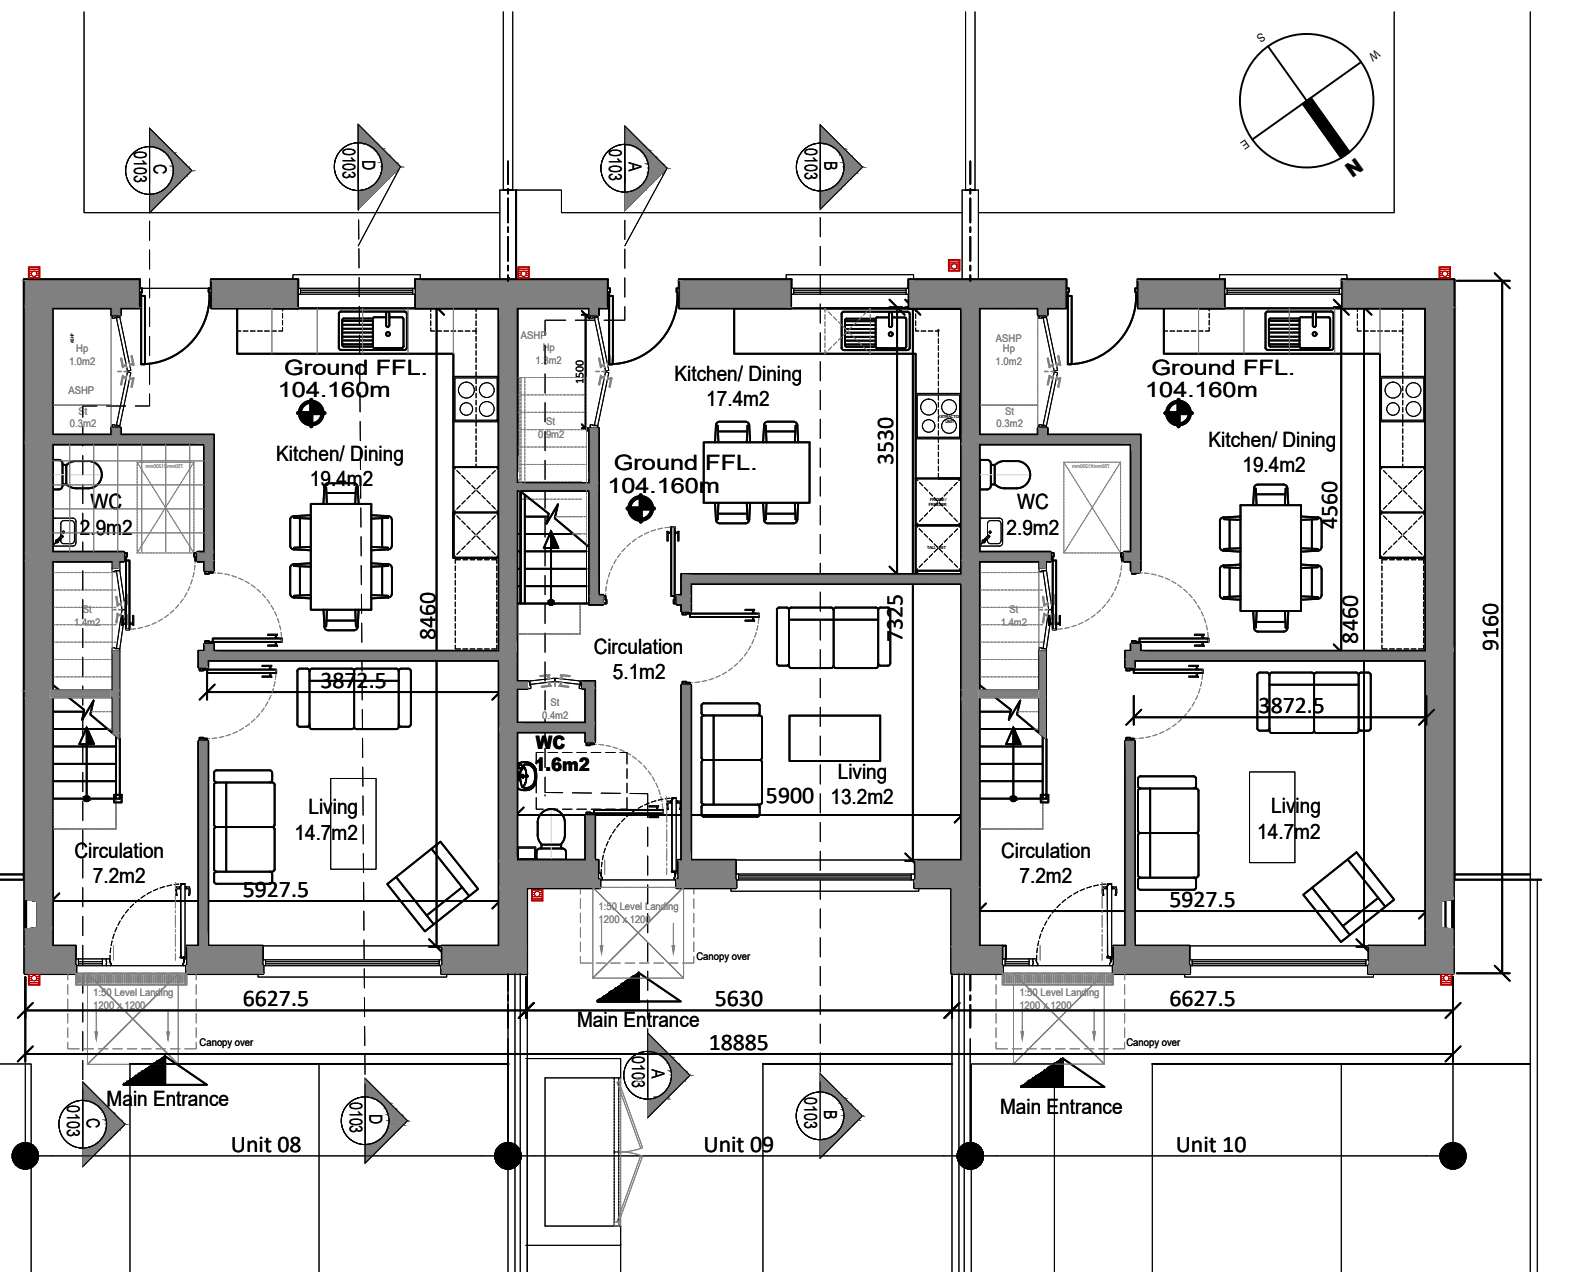


3 Ground floor Plans
1:100




4 Front Elevation
1:100




5 Rear Elevation
1:100

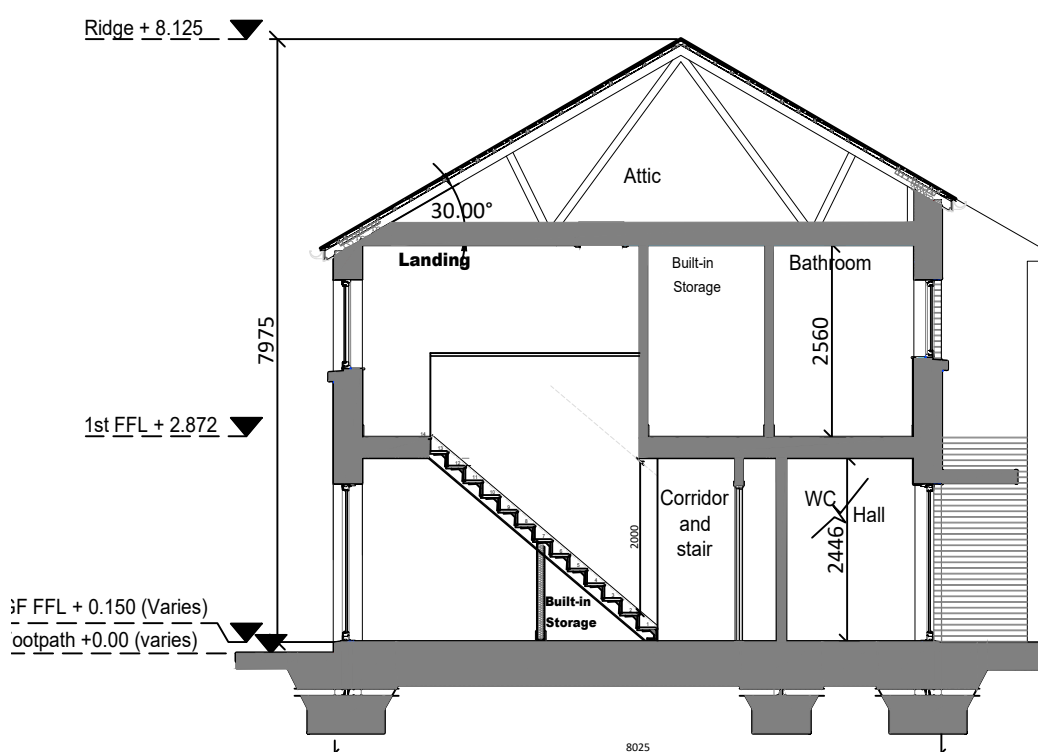


8 Section A-A
1:100

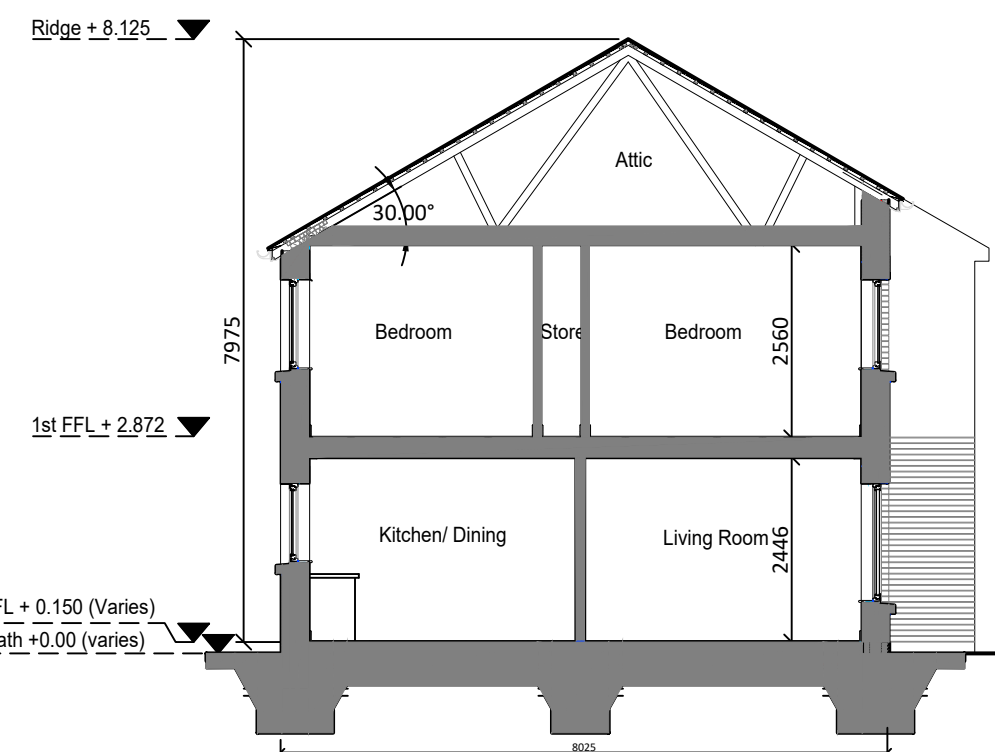


9 Section B-B
1:100

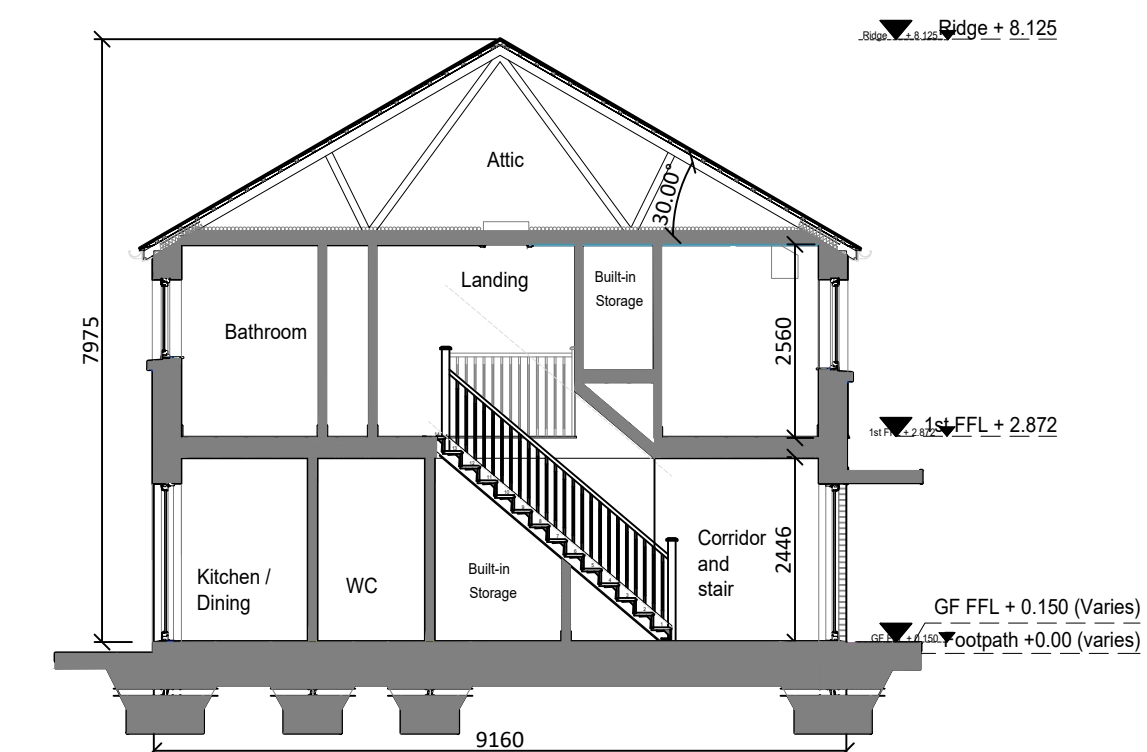


10 Section C-C
1:100

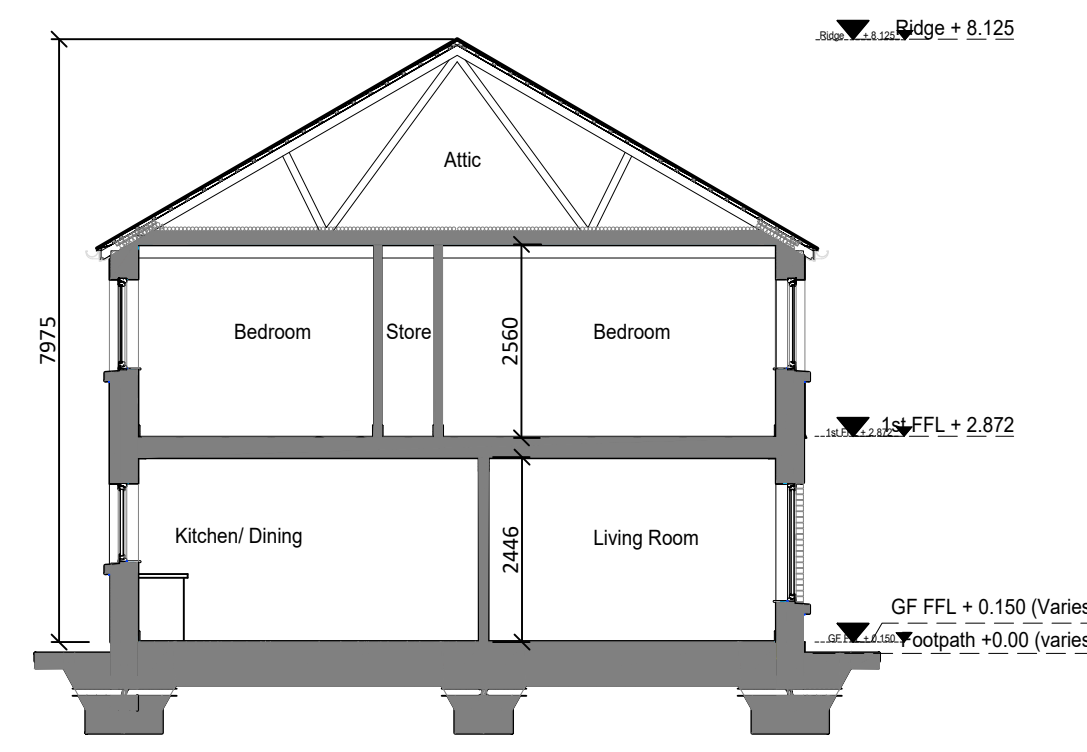

11 Section D-D
1:100

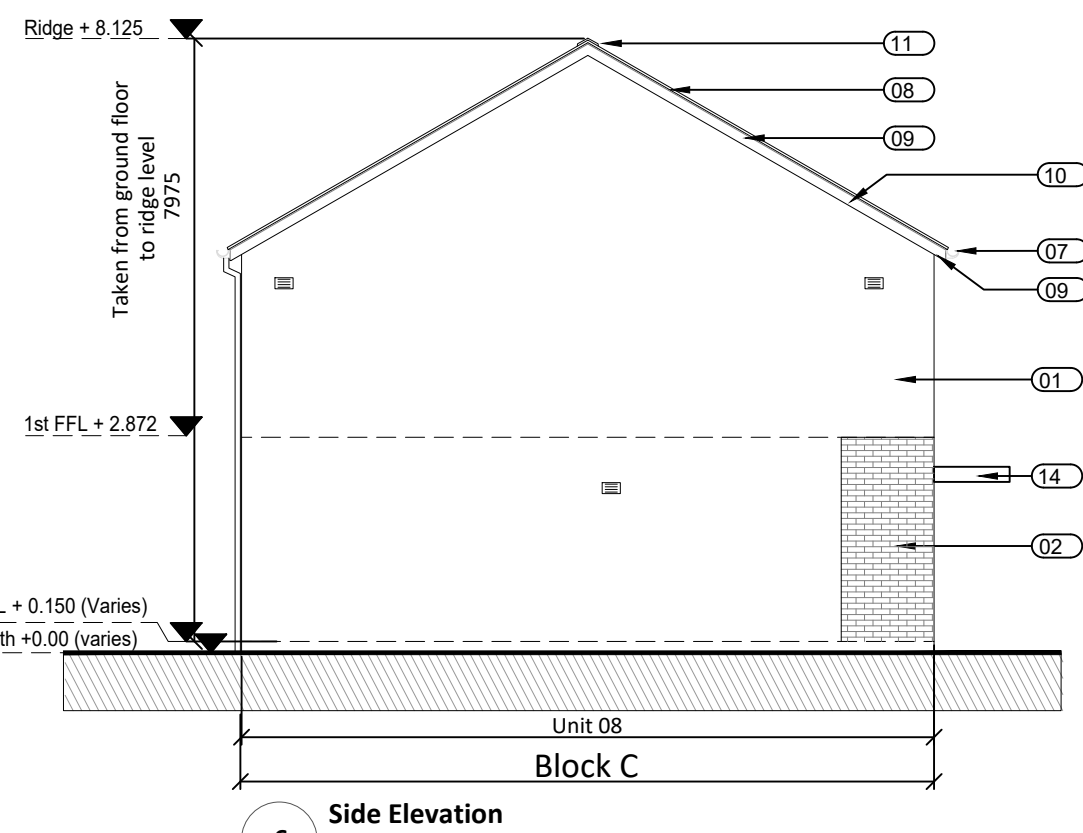

6 Side Elevation
1:100

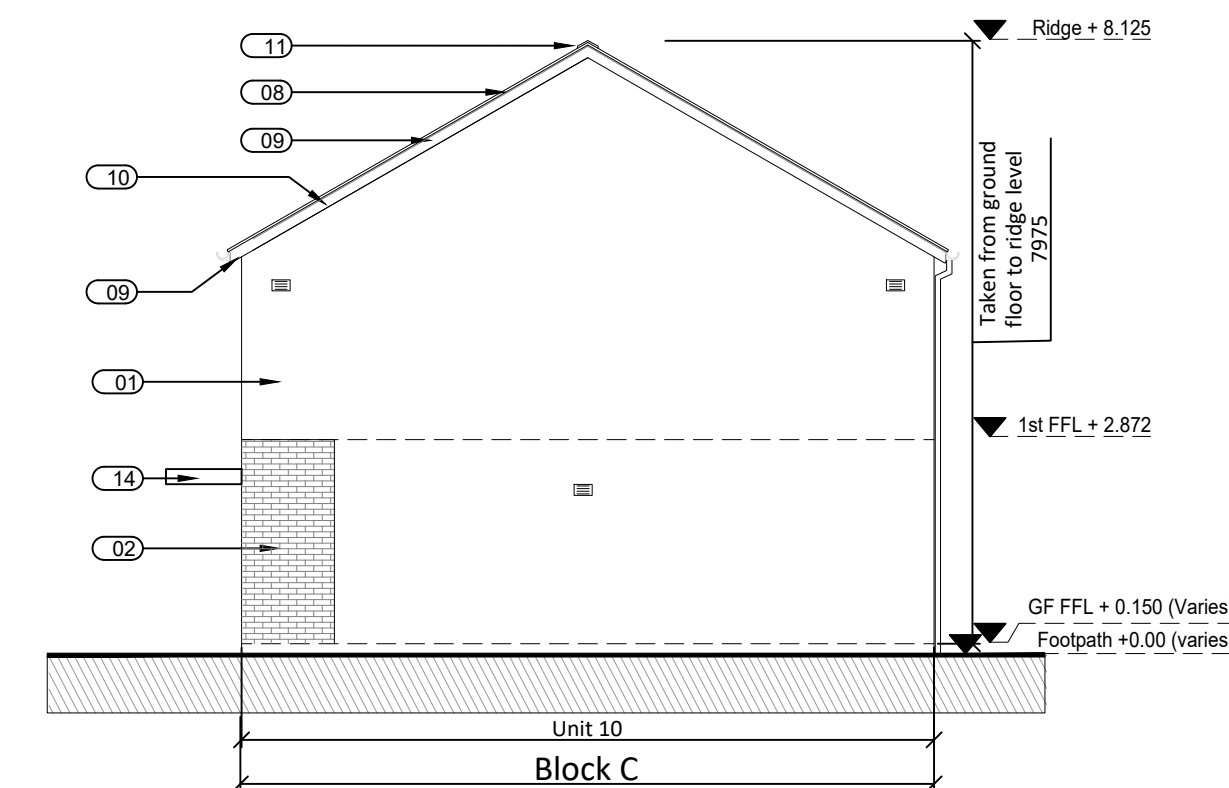

7 Side Elevation
1:100

GENERAL NOTES:

A. THIS DRAWING IS TO BE READ IN CONJUNCTION WITH ALL RELEVANT ARCHITECTURAL DRAWINGS, THE SPECIFICATION, AND ALL RELEVANT STANDARD DETAIL DRAWINGS.

B. THIS DRAWING IS TO BE READ IN CONJUNCTION WITH ALL RELEVANT CIVIL, STRUCTURAL, MECHANICAL AND ELECTRICAL DRAWINGS TOGETHER WITH THE SPECIFICATIONS AND SCHEDULES.

C. ALL DIMENSIONS IN MILLIMETRES. DO NOT SCALE FROM THIS DRAWING. USE FIGURED DIMENSIONS ONLY.

D. CONTRACTOR MUST VERIFY ALL DIMENSIONS ON SITE BEFORE SETTING OUT, COMMENCING WORK, OR PRODUCING ANY SHOP DRAWINGS.

Dwelling H12 2Bed - 4P- 2S				
Relevant Area	Proposed Unit 2B		Design Manual H12 - 2Bed - 4P- 2S	
	Actual Width	Actual Area (SQM)	Actual Width	Actual Area (SQM)
Bedroom1	3.57	13.3	3.50	13.1
Bedroom 2	3.02	11.6	3.00	11.5
Living Room	3.60	13.2	3.60	13.1
Total Storage		6.00		4.5
Total Living / Kitchen / Dining Area		30.60		30.5
Gross Internal Area		86.42		85.0

Dwelling H8 3Bed - 5P- 2S				
Relevant Area	Proposed Unit 3B		Design Manual H8 3Bed - 5P- 2S	
	Actual Width	Actual Area (SQM)	Actual Width	Actual Area (SQM)
Bedroom1	2.86	13.6	2.85	13.3
Bedroom 2	3.14	11.9	3.10	11.6
Bedroom 3	3.00	8.3	2.90	8.4
Living Room	3.80	14.7	3.80	14.6
Total Storage		6.50		4.9
Total Living / Kitchen / Dining Area		34.10		34.0
Gross Internal Area		100.28		98.2

Materials legend

1: Wall Finish Render:
Sand/cement smooth plastered finish to all external walls. External painting as per spec.

2: Wall Finish Brick:
Selected Clay brick finish where shown. Smooth plaster plinth (to selected colour).
Allow for checked reveals at all opes.
Allow for movement joints where brick meets plasterwork.
Refer to spec for details

3: Windows:
uPVC windows to selected RAL, with argon filled double glazed units with U-value of 1.2W/m2K. Refer to schedules for details. Obscure glazing to all bathroom windows.

4: Window Sills:
Concrete window sills as per spec. 100mm face with 75mm overhang.
Painted to selected RAL colour.

5: External Entrance Doors:
Engineered Timber Composite doors, to selected RAL. U-value of 1.4W/m2K. Refer to schedules for details

6: External Rear Door:
uPVC double glazed Door to selected RAL with argon filled double glazed units with U-value of 1.2W/m2K. Refer to schedules for details

7: Rainwater Gutters & Downpipes:
Powder Coated aluminium half round gutters with 70mm round Powder Coated aluminium downpipes with all associated bends, brackets etc. Colour to match windows to selected Ral.

8: Roof :
Flat Fibre Cement roof slates as per spec on treated timber battens on breathable sarking membrane on prefabricated truss roof.

9: Eaves & Barge:
Aluminium soffit, fascia and bargeboard to selected ral colour.

10: Roof Verge:
Continuous slate dry verge aluminium flashing to be used on all gables. Colour to selected Ral.

11: Roof Ridge:
525mm Fibre cement ridge mechanically fixed to metal roll weathertight membrane on ridge batten

13: Selected clay brick wall panel.

14: Aluminium clad Canopy . Refer to detail and specification.

15: 1100mm high railing with vertical flat bar balusters/rails as per spec with stainless steel posts as per Structural Engineer's documentation.
Guarding to be a protective barrier in compliance with TGDK.
Allow for stainless steel glazing clips to steel posts- to maintain the max. loadings of the overall guarding.
Sample of system required to be approved by architect.

P01	Part VIII-Planning Issue	RF	tSb	19/06/26
Rev	Description	By	Ckd	Date

e

ml

ARCHITECTS

20 Cruises Street
Limerick
V94 R6P9
Ireland
(Registered Office)

37 Fitzwilliam Pl.
Dublin 2
D02 YT52
Ireland
(01) 312 249
limerick@eml.ie
dublin@eml.ie
www.eml.ie

eml Job No.	Job Name
3621	Housing Development Glean Caoin, Borrisoleigh Co. Tipperary

Client
Tipperary County Council

Sheet Title
General Arrangement Drawings
Block C, Units 8, 9 & 10

Stage
Planning

Suitability
S1

Date	Scale @ A1	Drawn by	Checked by
22/07/2025	1:100	CS	tSb

Drawing No.	Rev
3621-EML-ZZ-ZZ-DR- A-0103	P01
Project - Originator - Volume - Level - Form - Role - Number	