


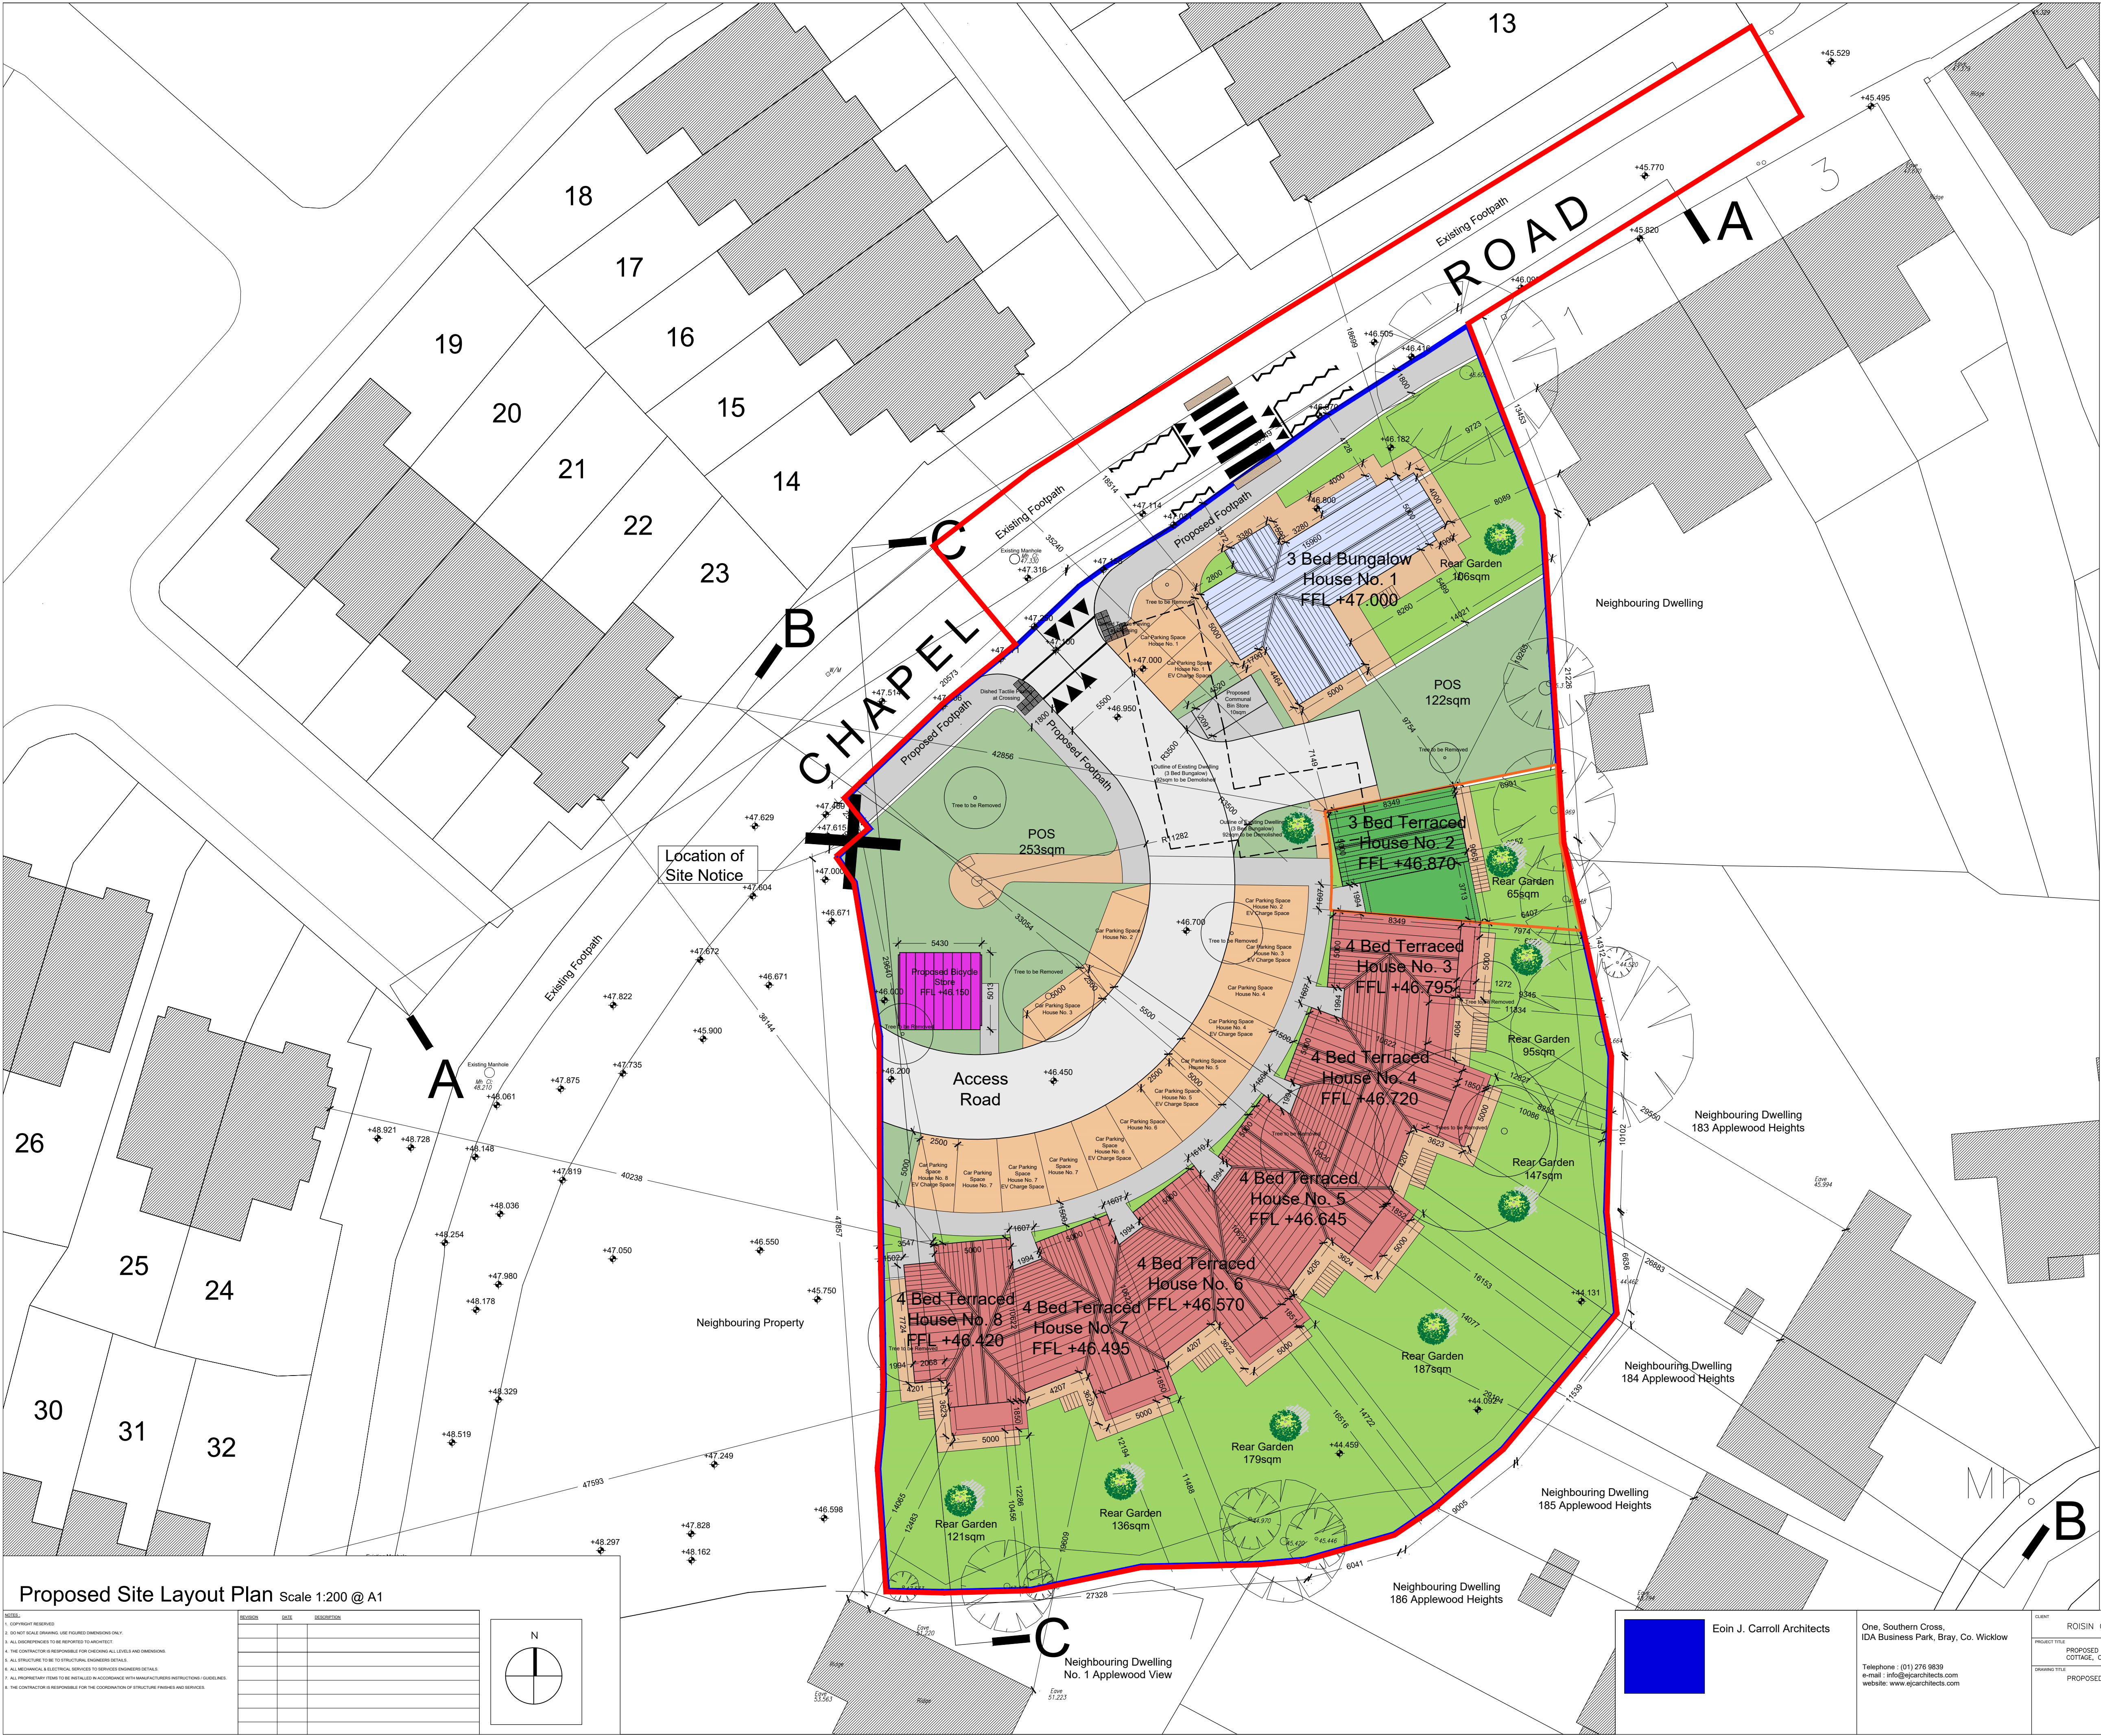

LEGEND:

Type 1: House No. 1
1 x 3 Bed Detached House

Type 2: Houses No. 2
1 x 3 Bed Terraced House

Type 3: House No.s 3, 4, 5, 6, 7, & 8
6 x 4 Bed Terraced House

8 Total = Total Floor Area 954sqm

Site Area: Approx 3,067 sqm (0.307 Ha)

Density:
Proposed Density: 8 Houses on 0.307Ha = 26 Units /Ha

Application Site Boundary

Ownership Boundary

Proposed Part V Unit: No. 2
(3 Bed Terraced House 85sqm)

Existing Tree to be Removed

Existing Tree to be Retained

Proposed Site Layout Plan scale 1:200 @ A1

1. COPYRIGHT RESERVED

2. DO NOT SCALE DRAWING, USE POLYLINE DIMENSIONS ONLY

3. ALL DIMENSIONS ARE TO BE SHOWN TO THE CENTERLINE

4. THE CONTRACTOR IS RESPONSIBLE FOR CHECKING ALL LEVELS AND DIMENSIONS

5. ALL STRUCTURES TO BE TO STRUCTURAL ENGINEER'S DETAILS

6. ALL MECHANICAL, ELECTRICAL, SANITARY TO BE SHOWN TO THE CONTRACTOR'S DETAILS


7. ALL PROPRIETARY ITEMS TO BE INSTALLED IN ACCORDANCE WITH MANUFACTURER'S INSTRUCTIONS / GUIDELINES

8. THE CONTRACTOR IS RESPONSIBLE FOR THE COORDINATION OF STRUCTURAL FINISHES AND SERVICES

REVISION	DATE	DESCRIPTION


N

0 1 2 2

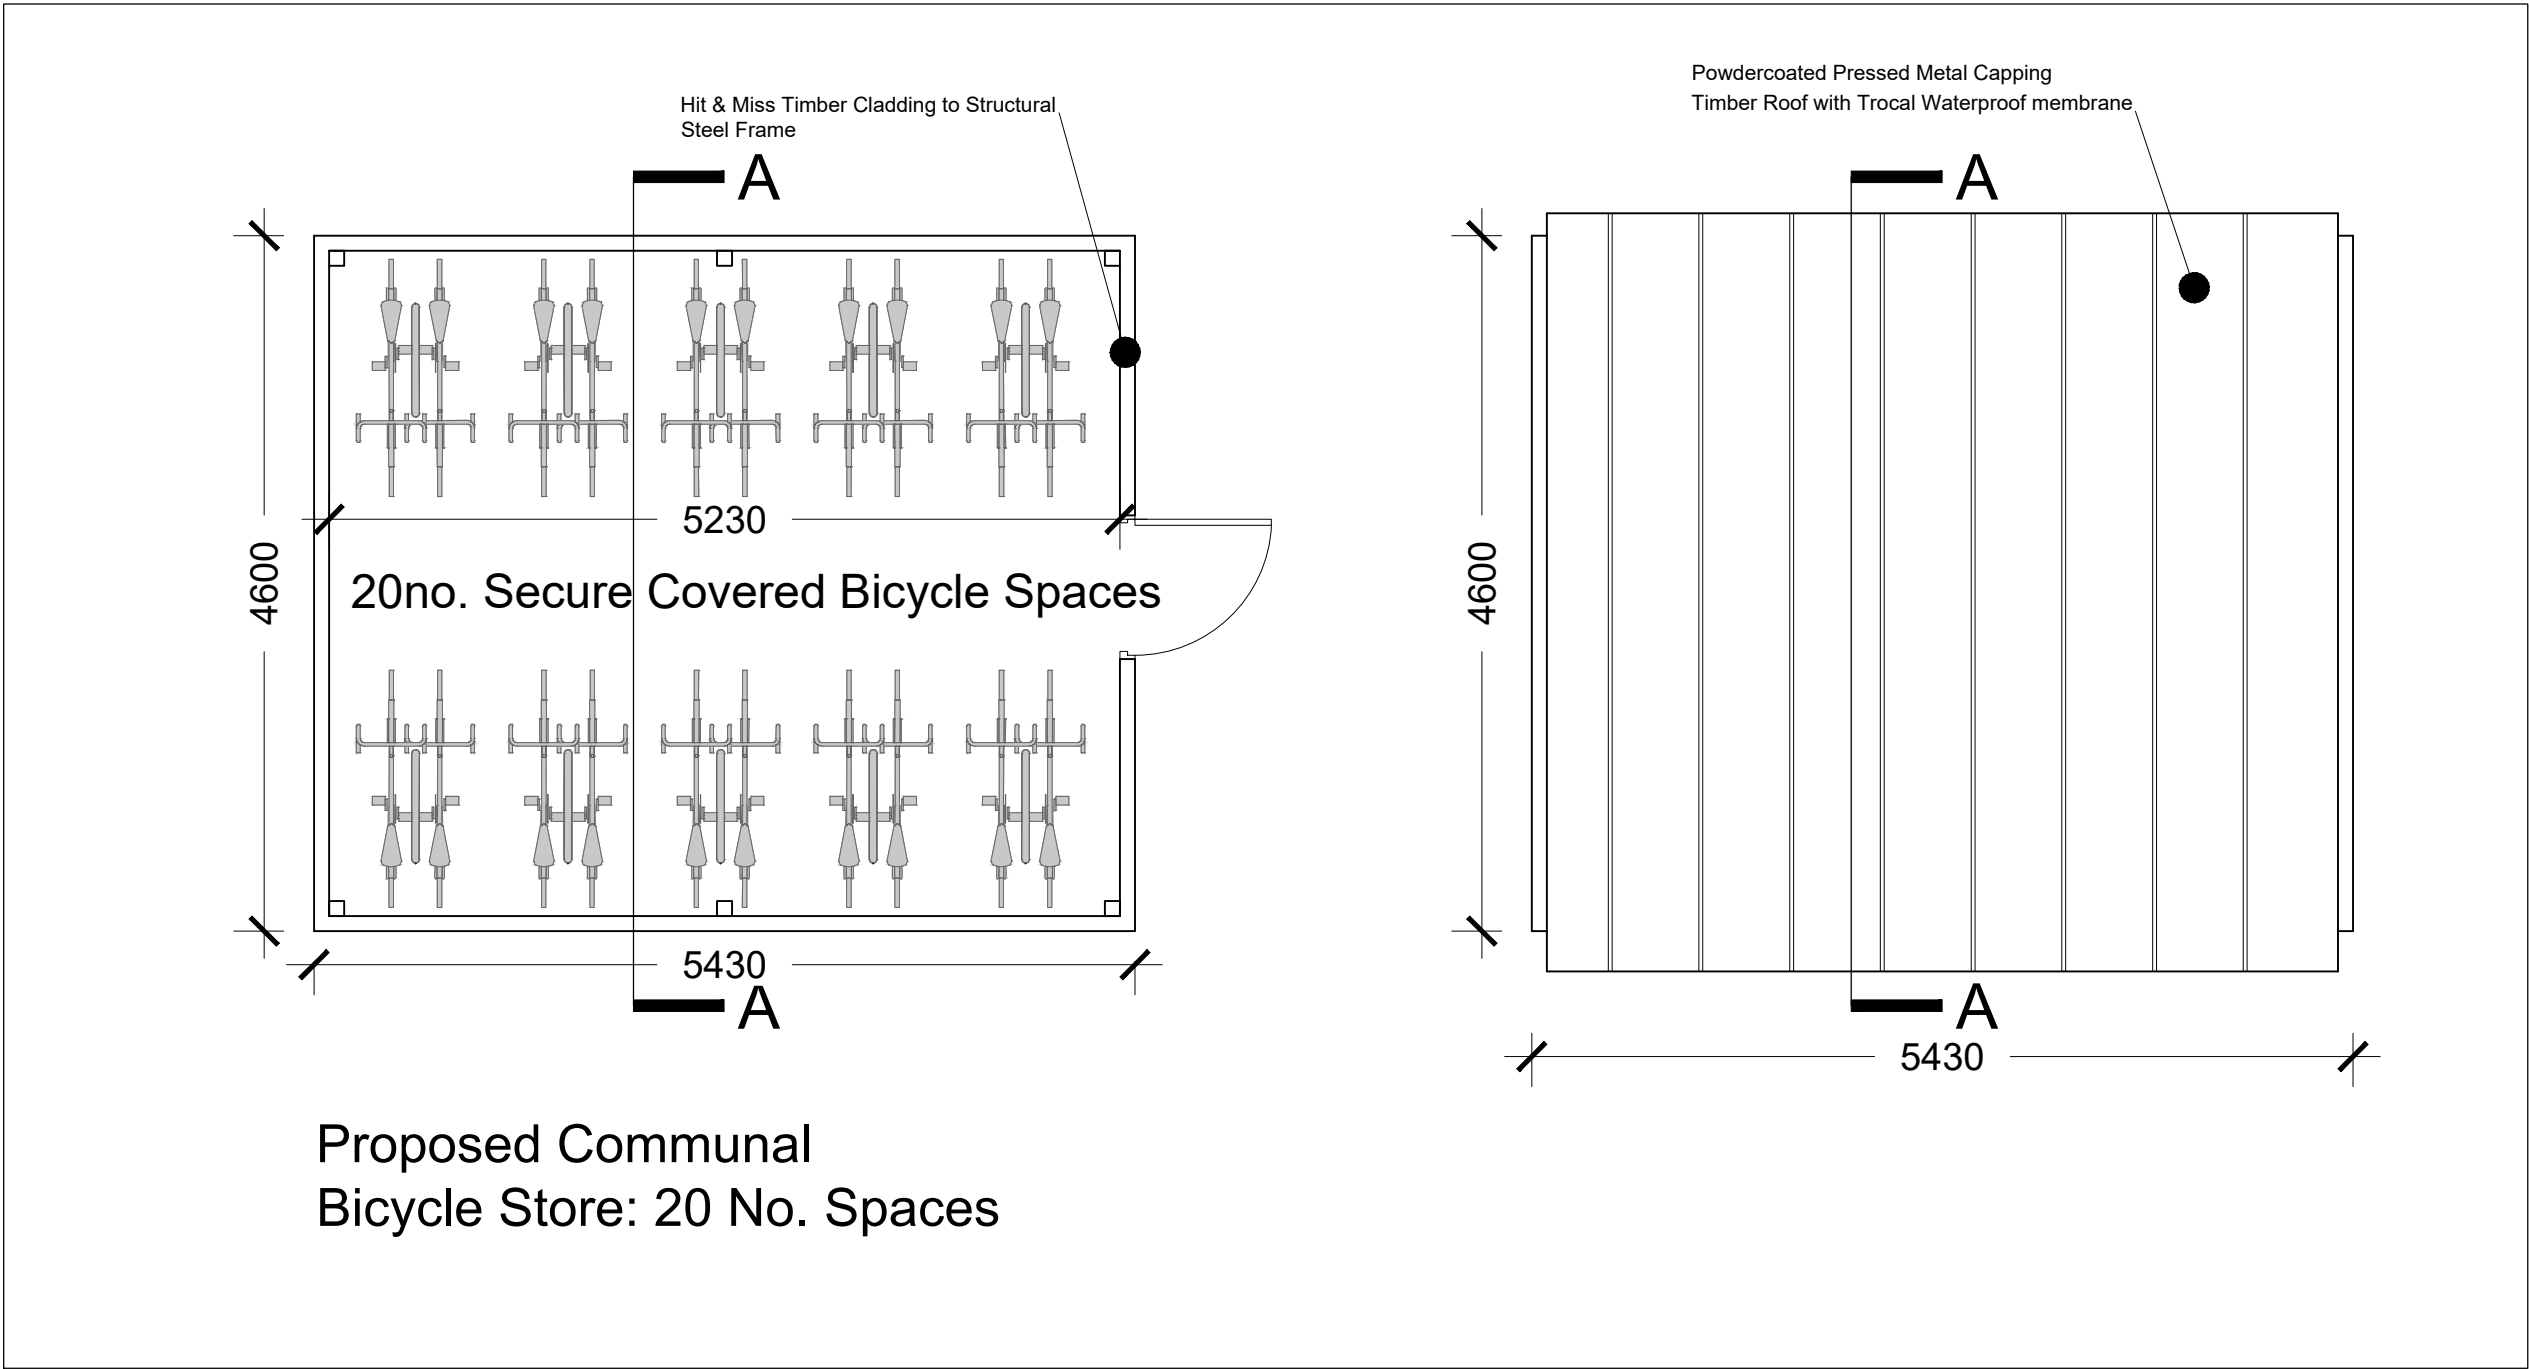


Plan

Roof Plan

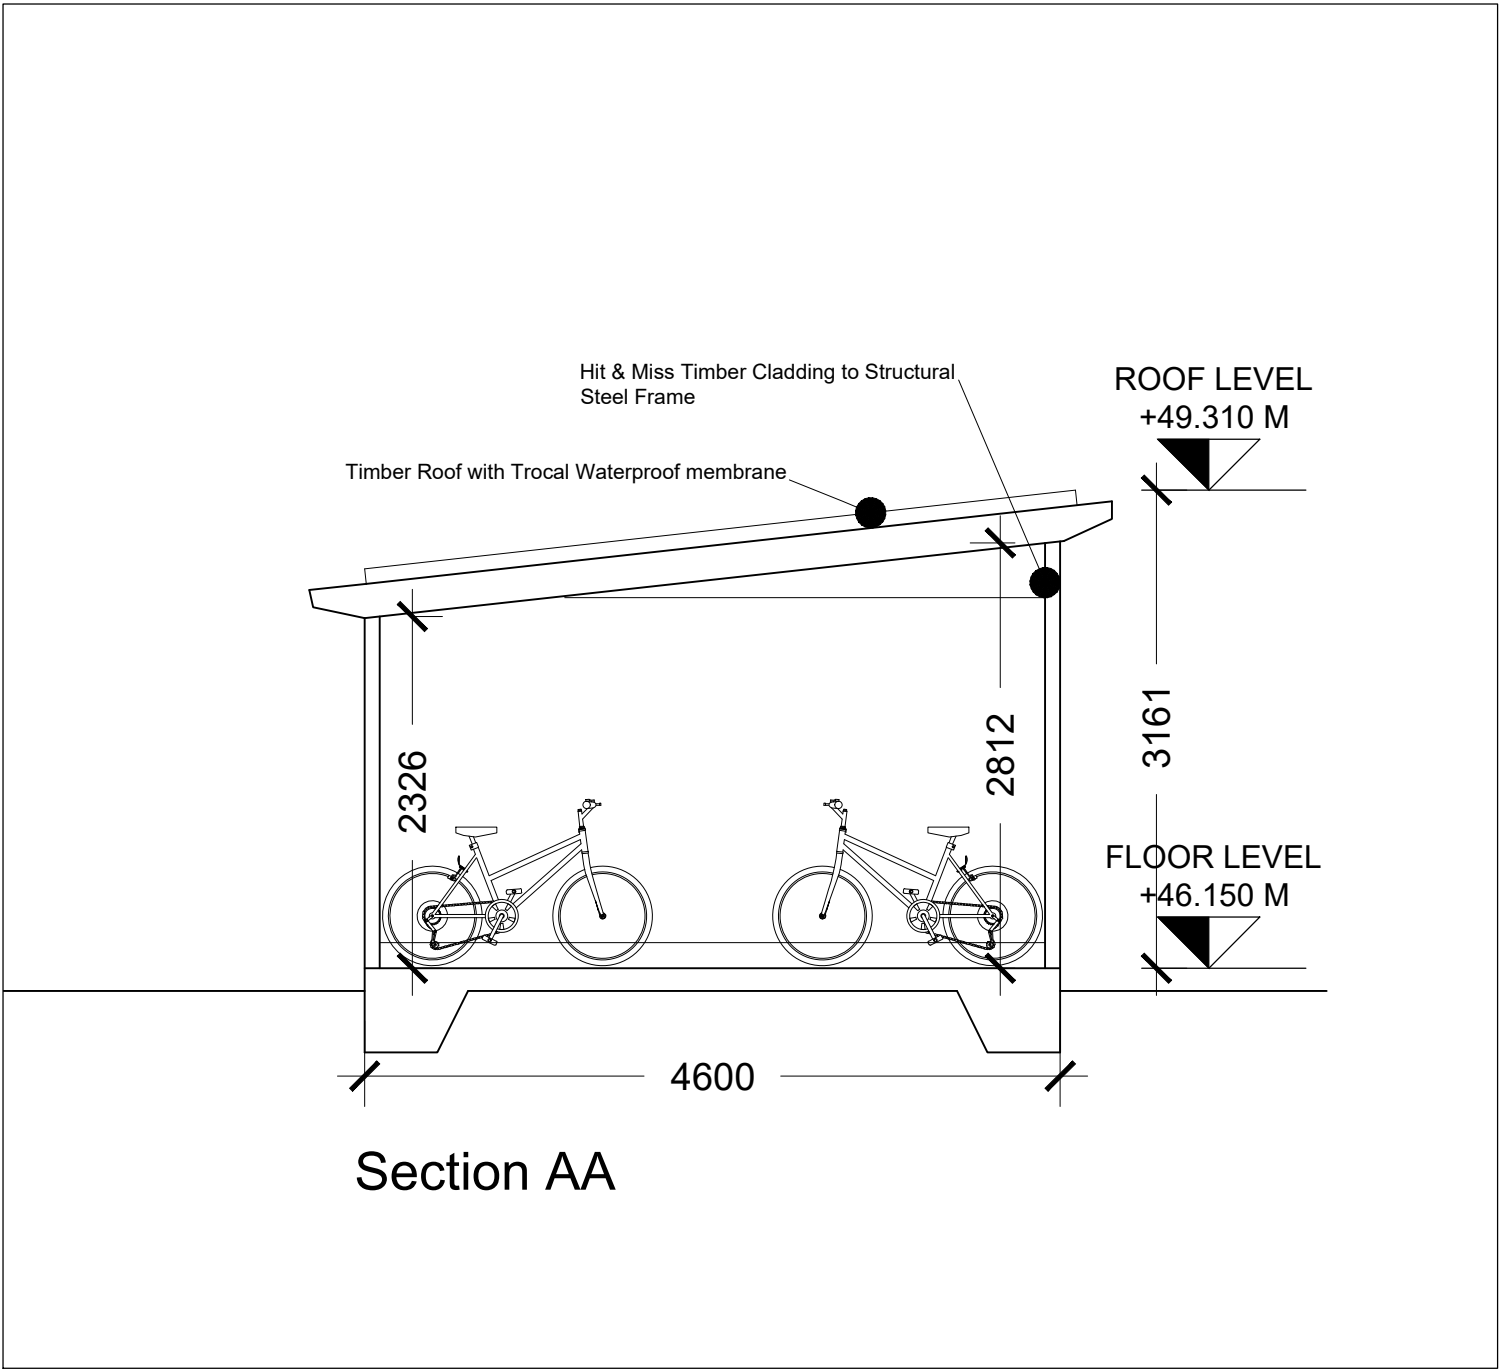

Section AA

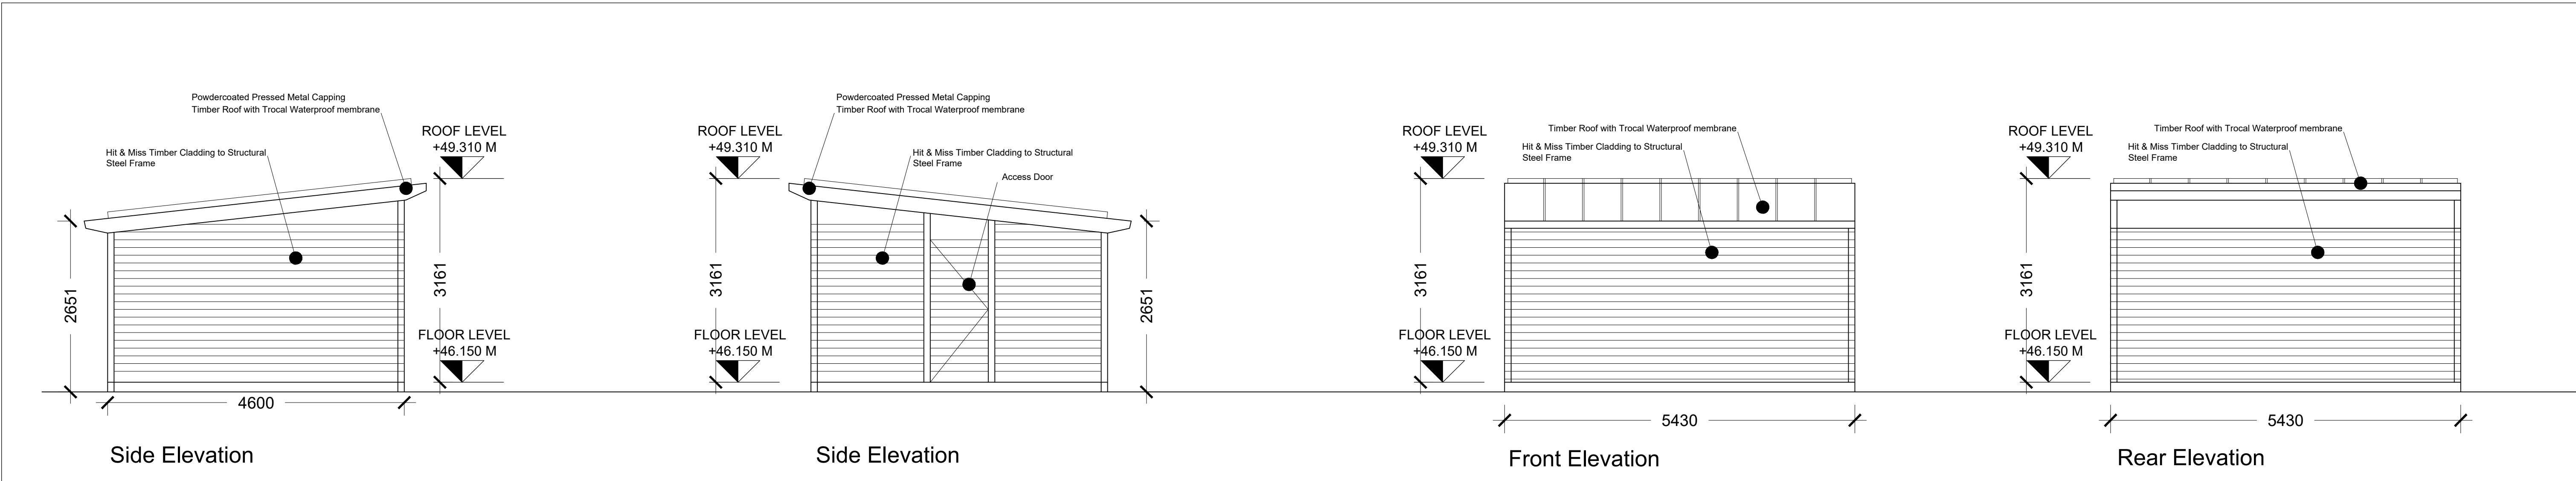

Side Elevation

Side Elevation

Front Elevation

Rear Elevation

NO.	REVISION	DATE	DESCRIPTION
1.			
2.			
3.			
4.			
5.			
6.			
7.			
8.			

Proposed Bicycle Store Scale 1:50 @ A1

	Eoin J. Carroll Architects		One, Southern Cross, IDA Business Park, Bray, Co. Wicklow		CLIENT ROISIN O'BOYLE	DATE SEPTEMBER 2026	PROJECT NO. 14-34
	Telephone : (01) 276 9839 e-mail : info@ejcarroll.com website : www.ejcarroll.com				PROJECT TITLE PROPOSED RESIDENTIAL DEVELOPMENT AT CHRYSANTHEMUM COTTAGE, CHAPEL ROAD, GREYSTONES, CO. WICKLOW.	SCALE 1 : 50 @ A1	SCALE W:JOBS
					DRAWING TITLE PROPOSED BICYCLE STORE PLANS, SECTIONS, ELEVATIONS	DRAWN BY EC	DRAWING NUMBER ACP-002