
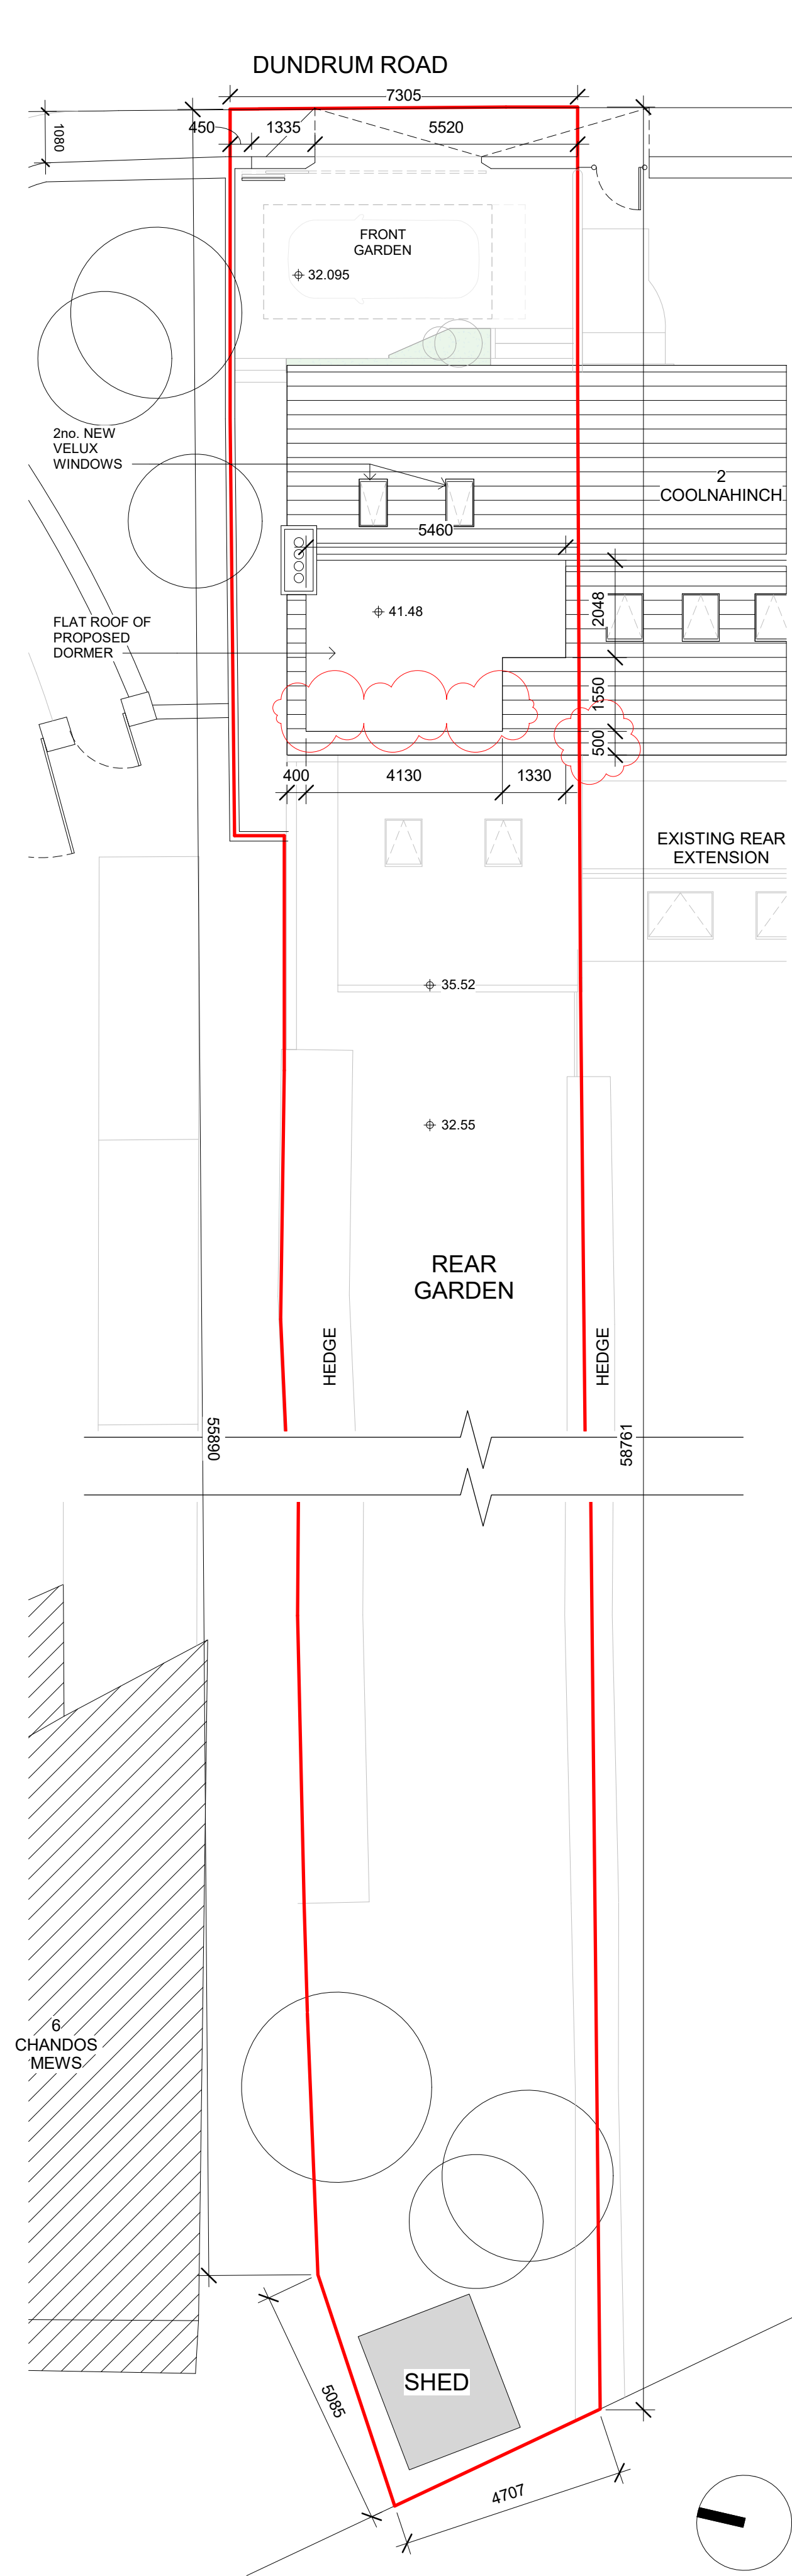
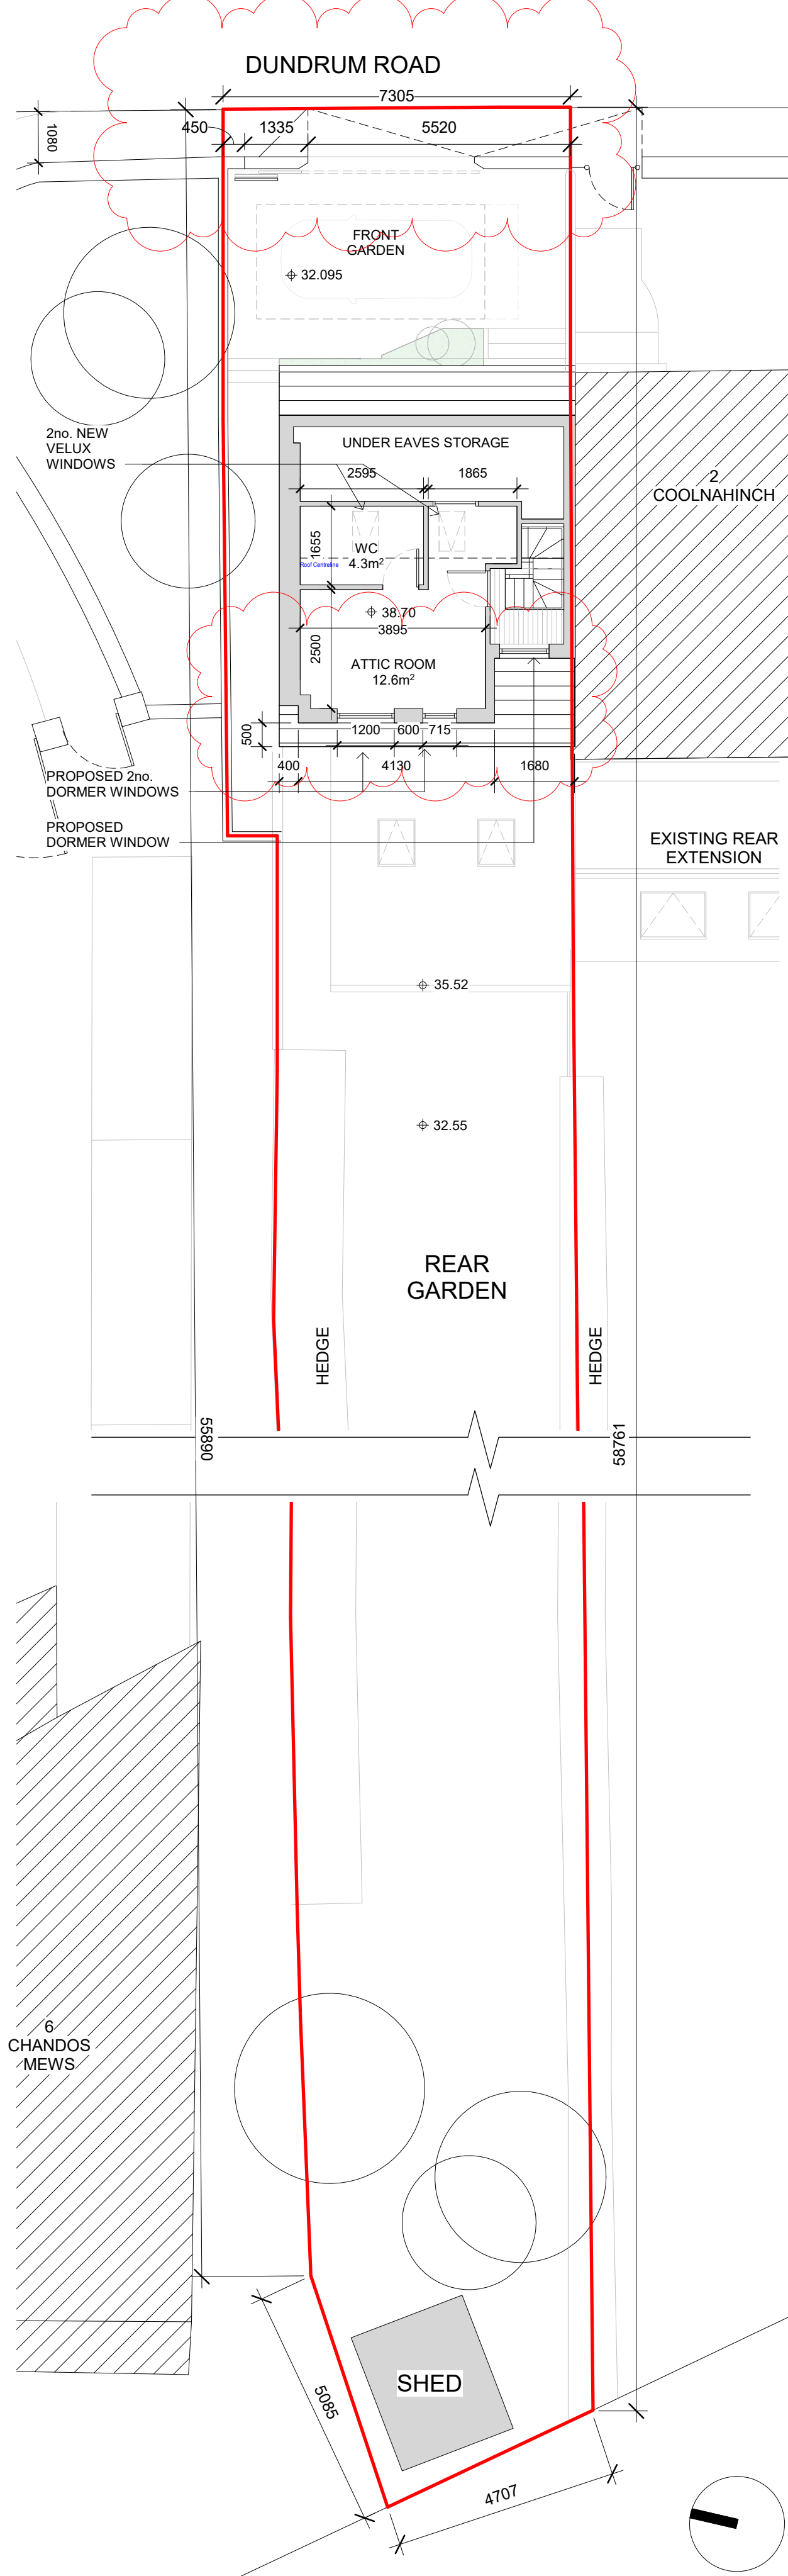
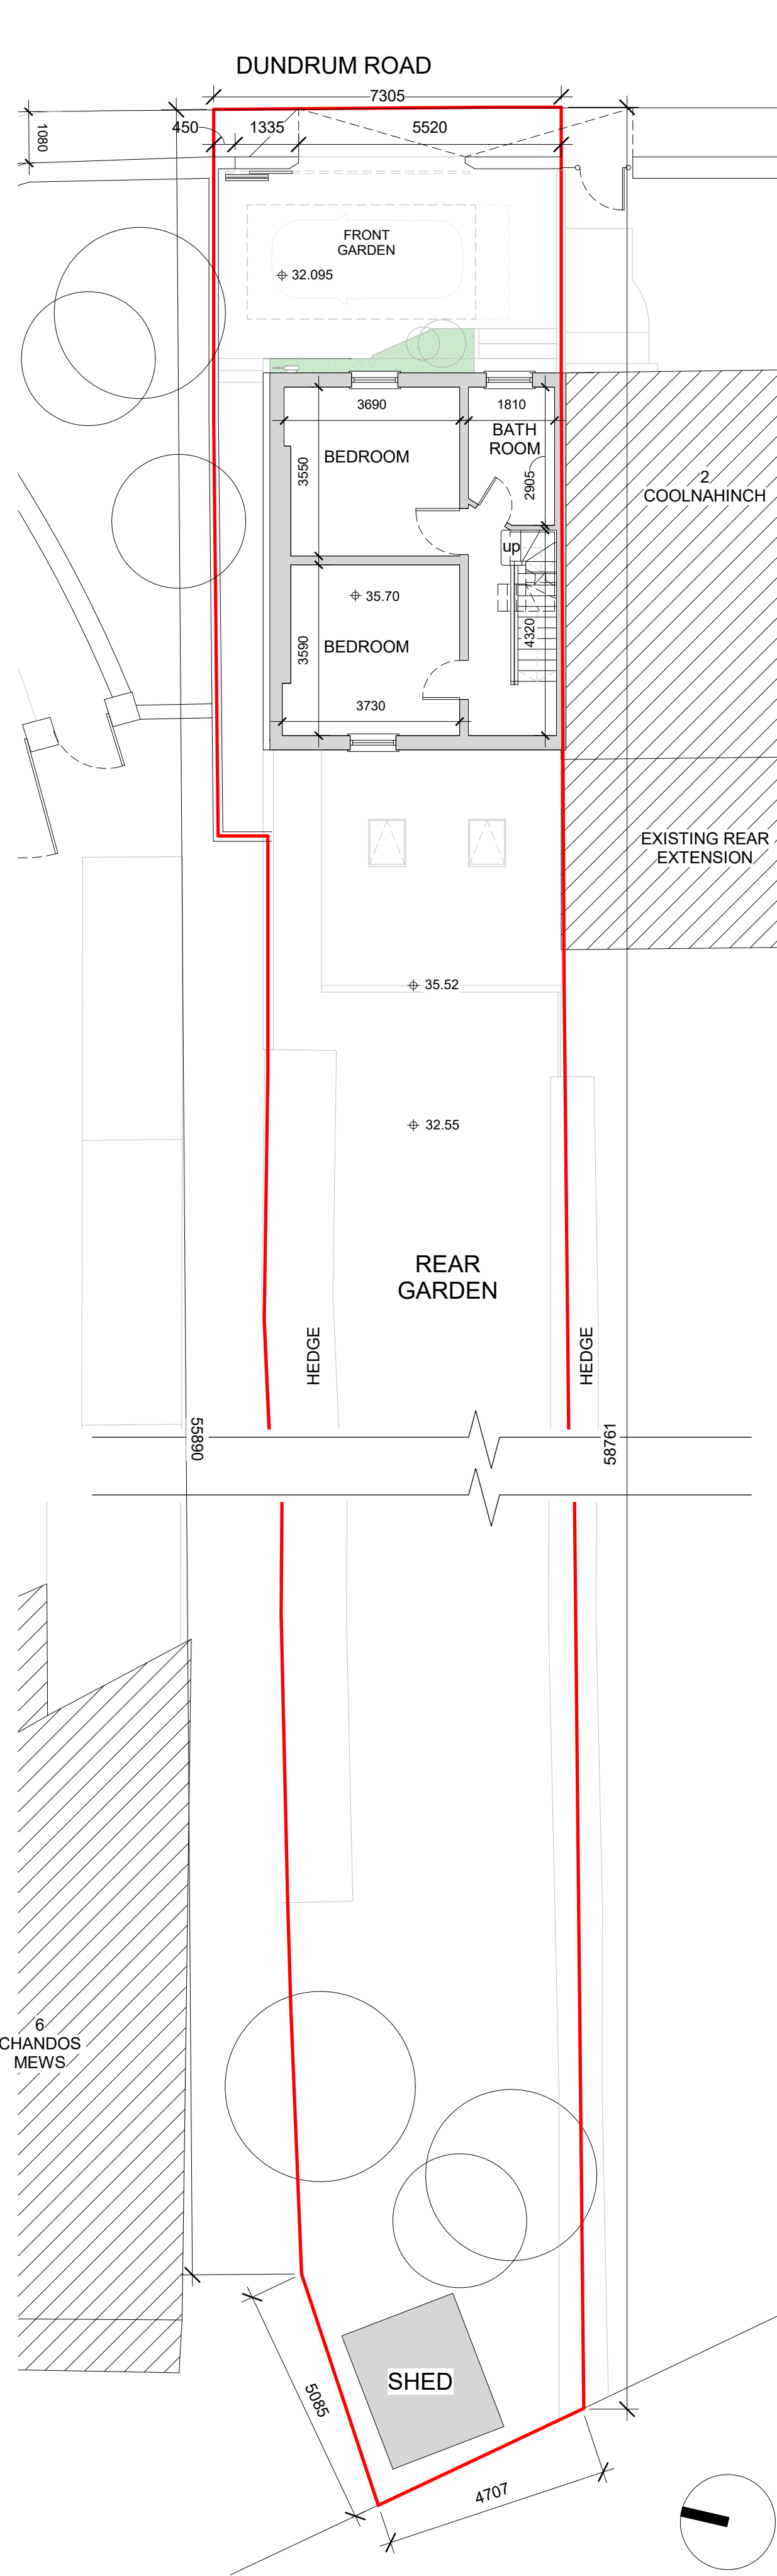


ALL DIMENSIONS TO BE CHECKED ON SITE.
THESE DRAWINGS HAVE BEEN USED FOR PLANNING APPLICATION
PURPOSES ONLY AND MAY NOT BE USED FOR ANY OTHER PURPOSE.

— SITE BOUNDARY

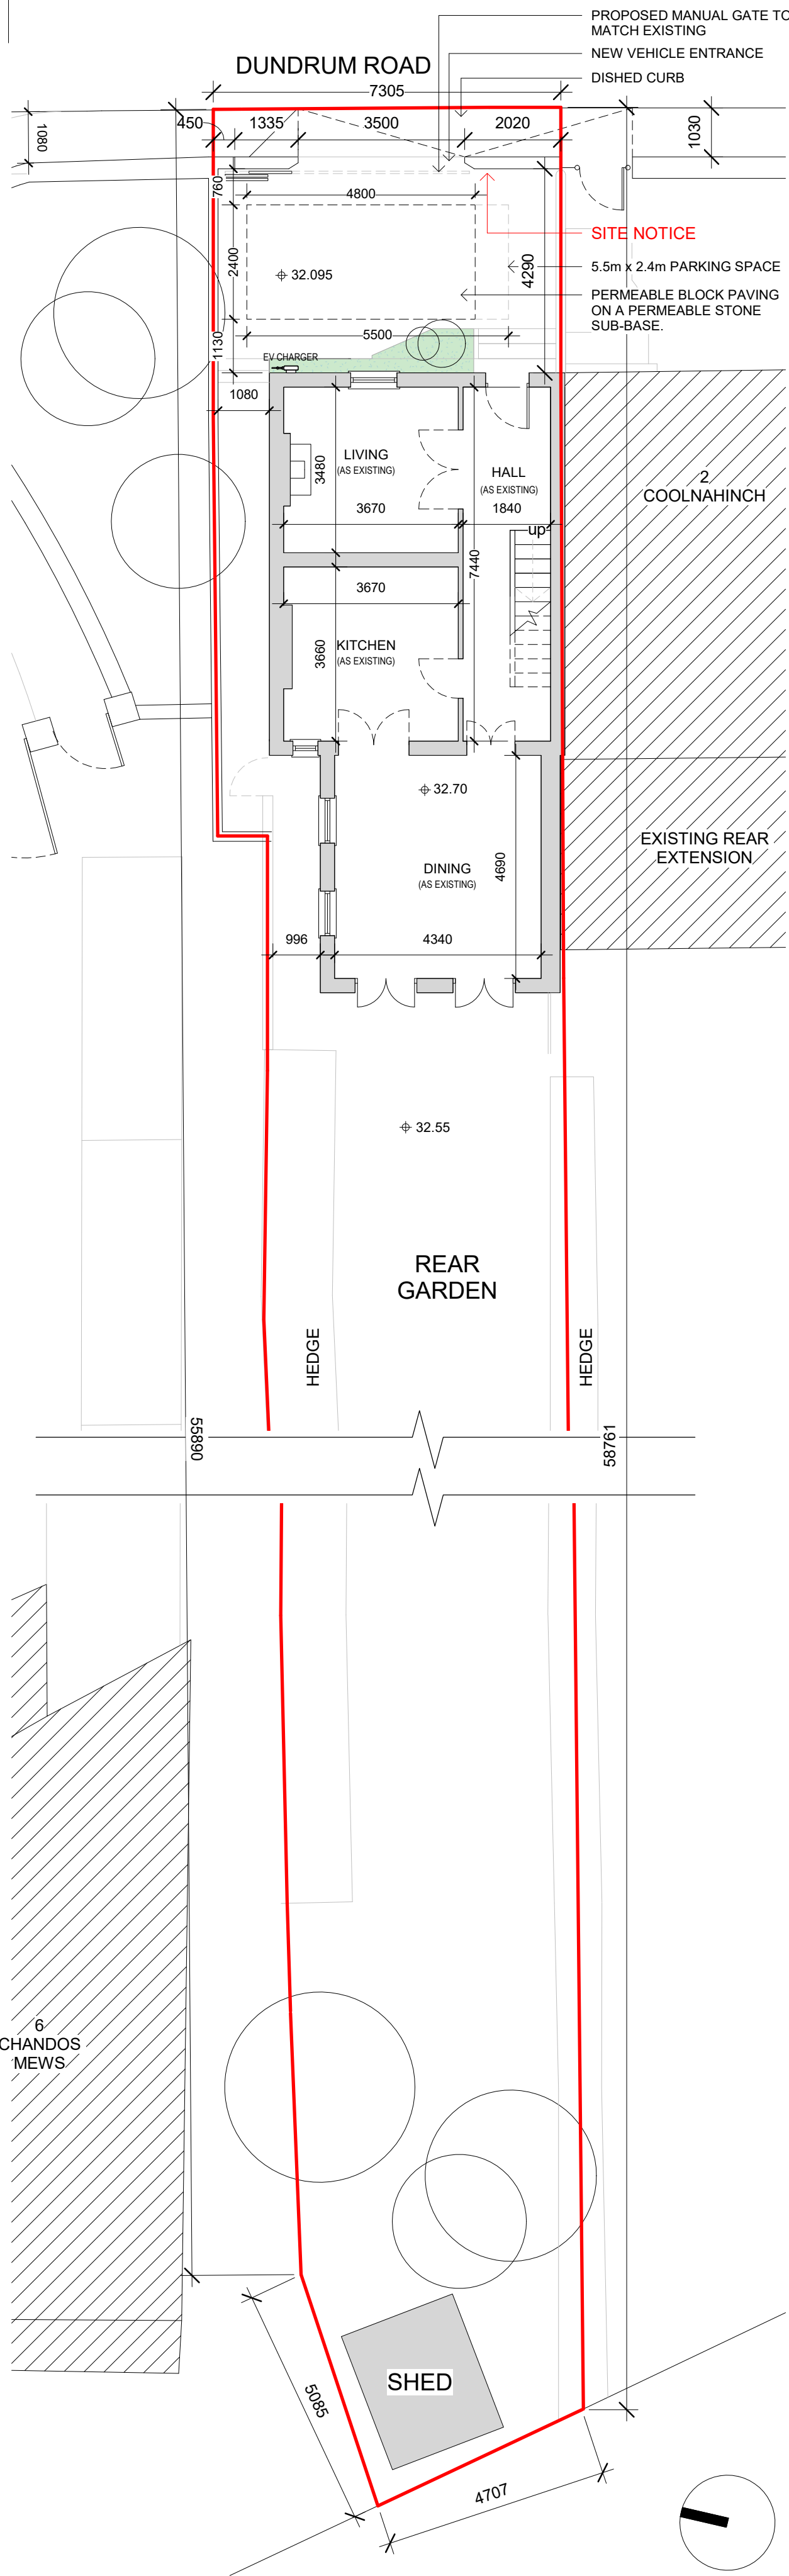

B	ACP APPEAL	08/10/2026
A	PLANNING PERMISSION	21/07/2026
Rev	Description	Date

STATUS CODE DESCRIPTION
PLANNING PERMISSION

CLIENT
BARBARA O'BRIEN

PROJECT
1 COOLNAHINCH

TITLE
PROPOSED FLOOR PLANS

PROJECT NUMBER 25-003	DATE July 2026
SCALE (8 A1) 1:100	DRAWN BY DK
STATUS 0005	REVISION B

BARBARA O'BRIEN
RAIA

1 COOLNAHINCH,
DUNDURUM ROAD,
DUBLIN 14

Registered
Architect
RAIA
2026