



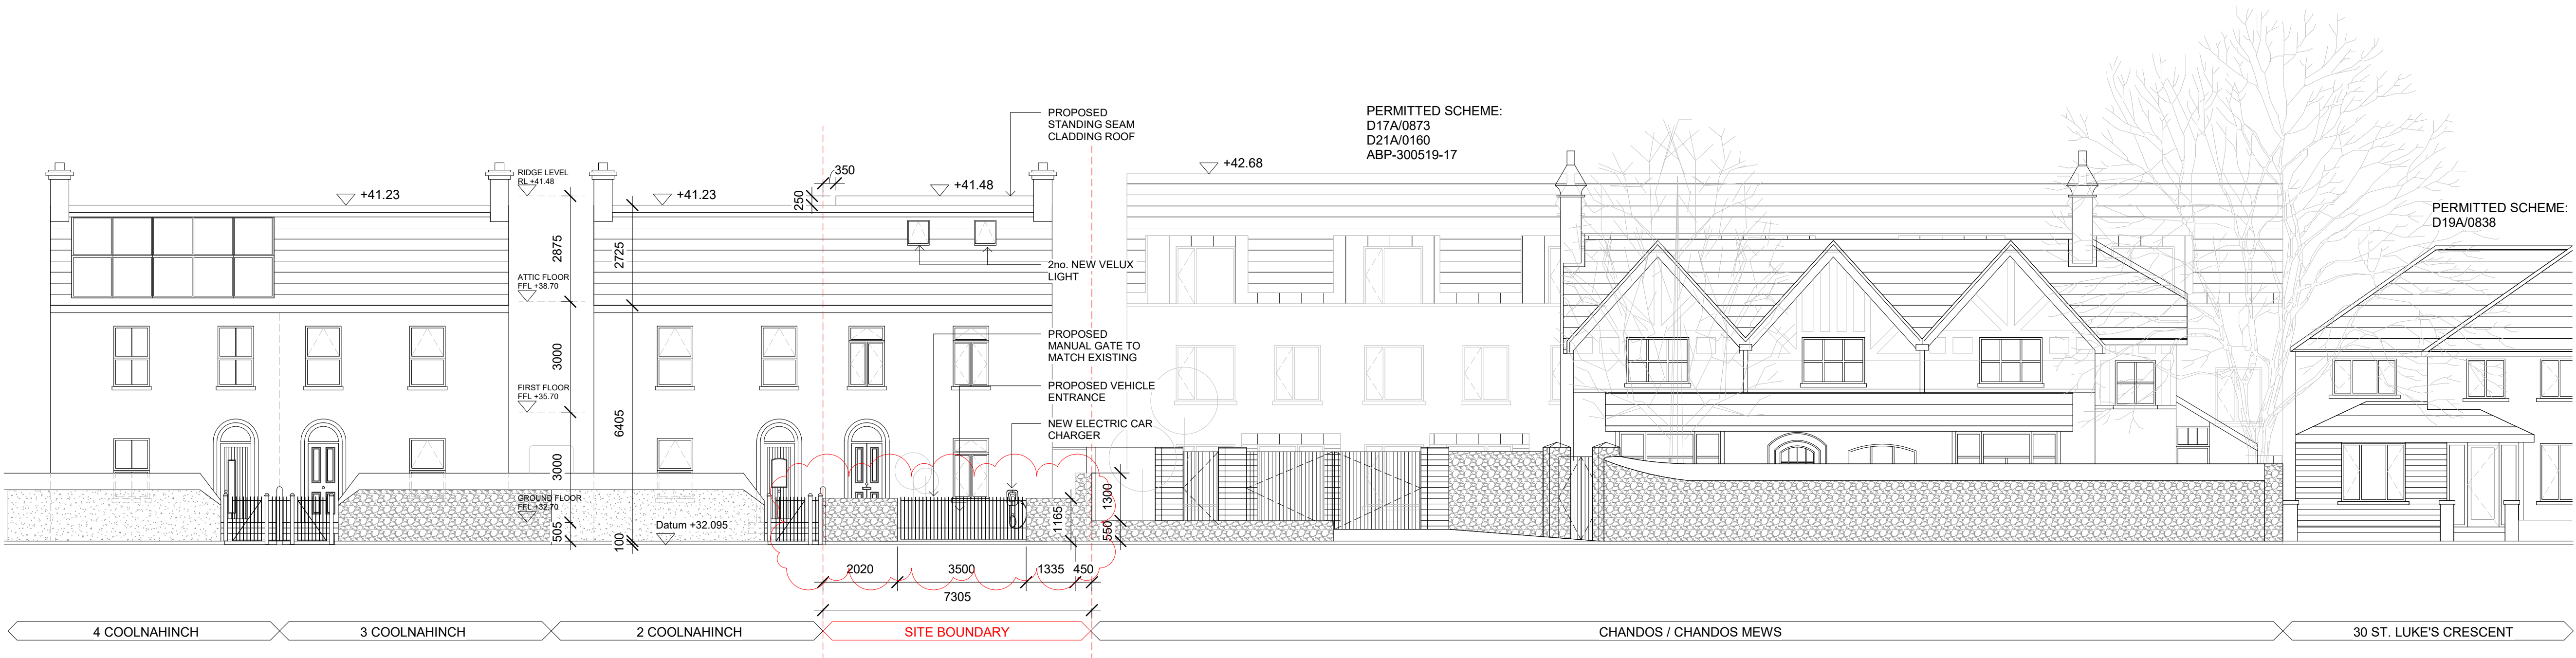


1 PROPOSED EAST ELEVATION

1 : 100

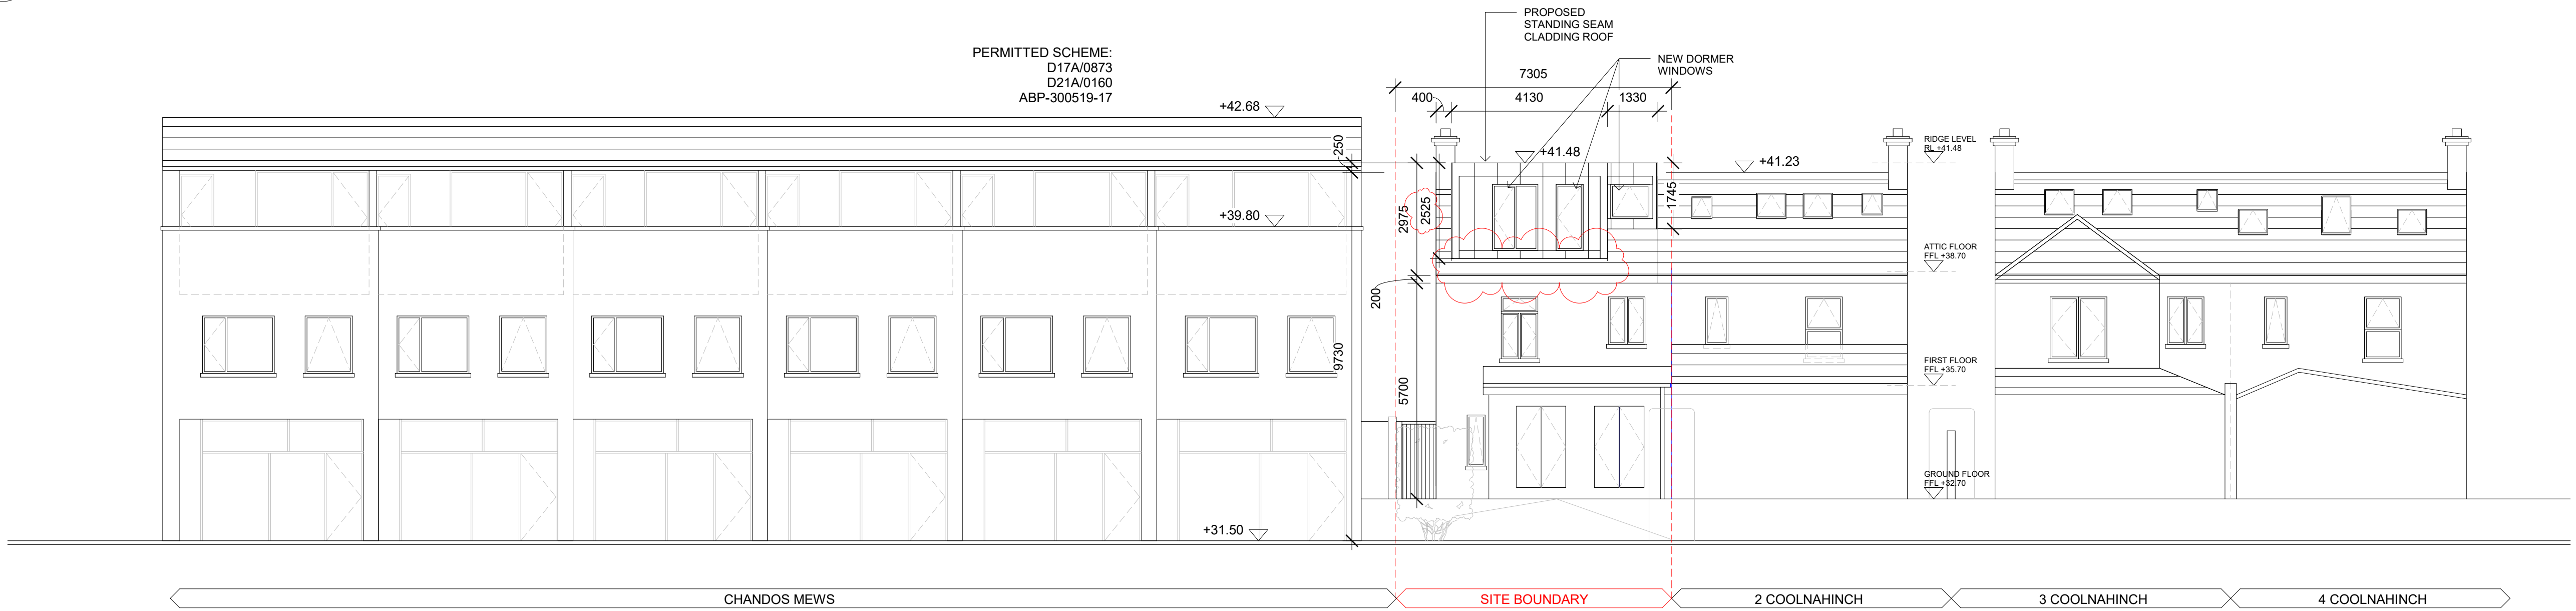

2 PROPOSED WEST ELEVATION

1 : 100

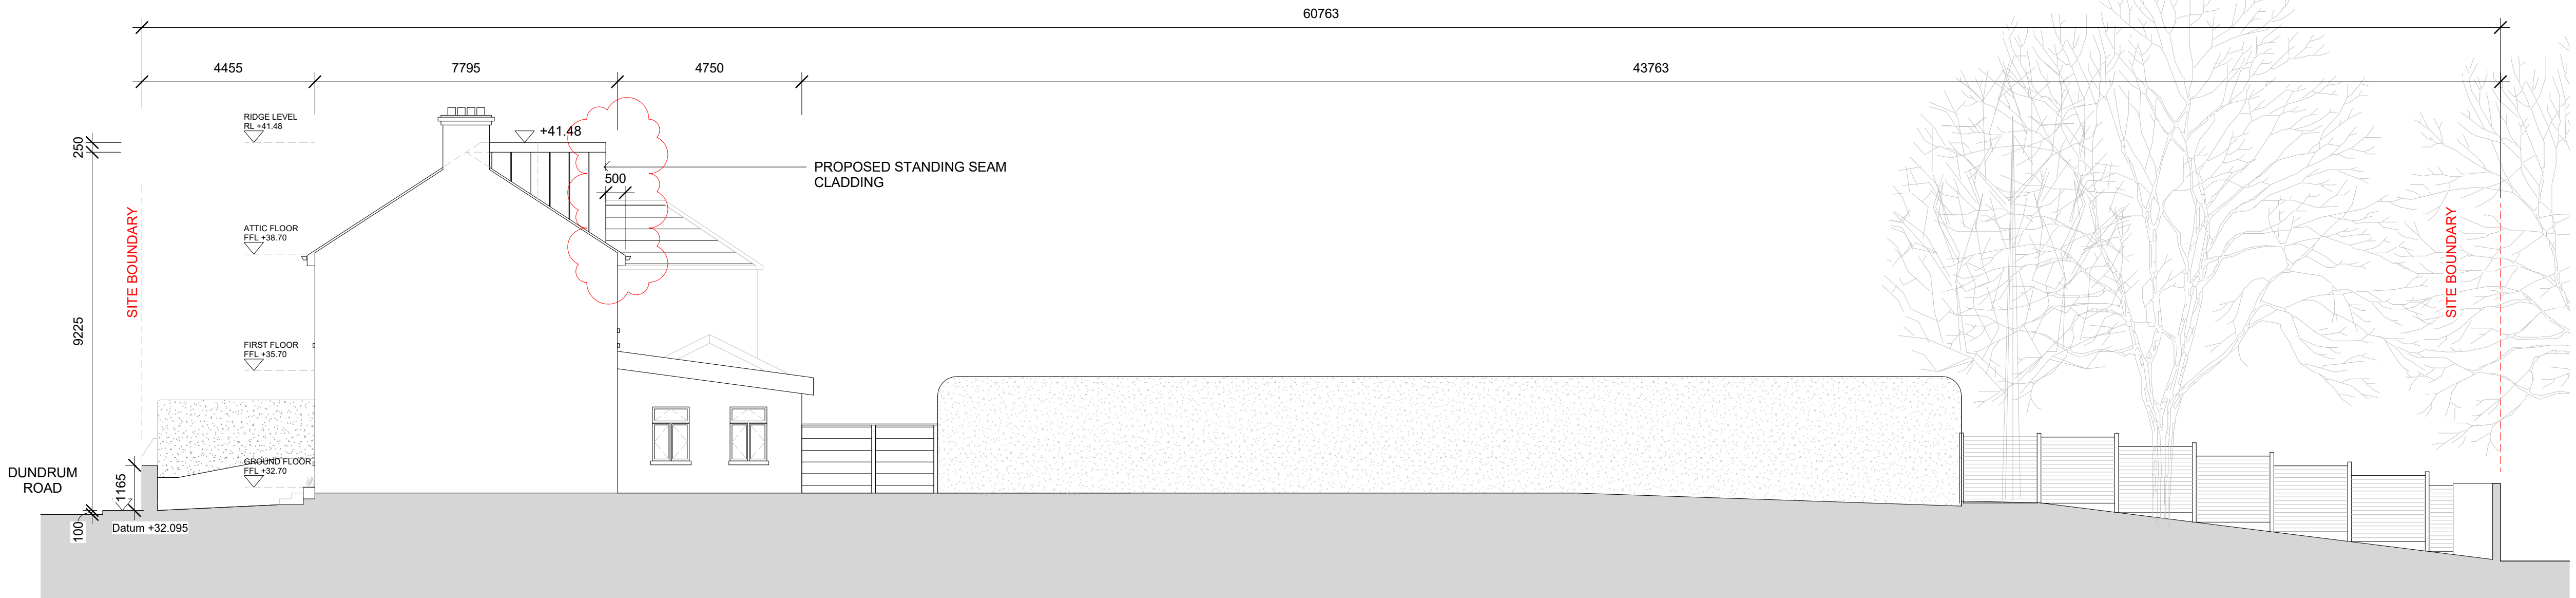

3 PROPOSED NORTH ELEVATION

1 : 100

B	ACP APPEAL	08/10/2026
A	PLANNING PERMISSION	21/07/2026
Rev	Description	Date

STATUS CODE DESCRIPTION

PLANNING PERMISSION

CLIENT
BARBARA O'BRIEN

PROJECT
1 COOLNAHINCH

TITLE
PROPOSED ELEVATIONS

PROJECT NUMBER 25-003	DATE July 2026
SCALE (8 A1) 1 : 100	DRAWN BY B O'B
STATUS 0006	REVISION B

BARBARA O'BRIEN
RIAI

1 COOLNAHINCH,
DUNDRUM ROAD,
DUBLIN 14

Registered
Architect
RIAI
2026