
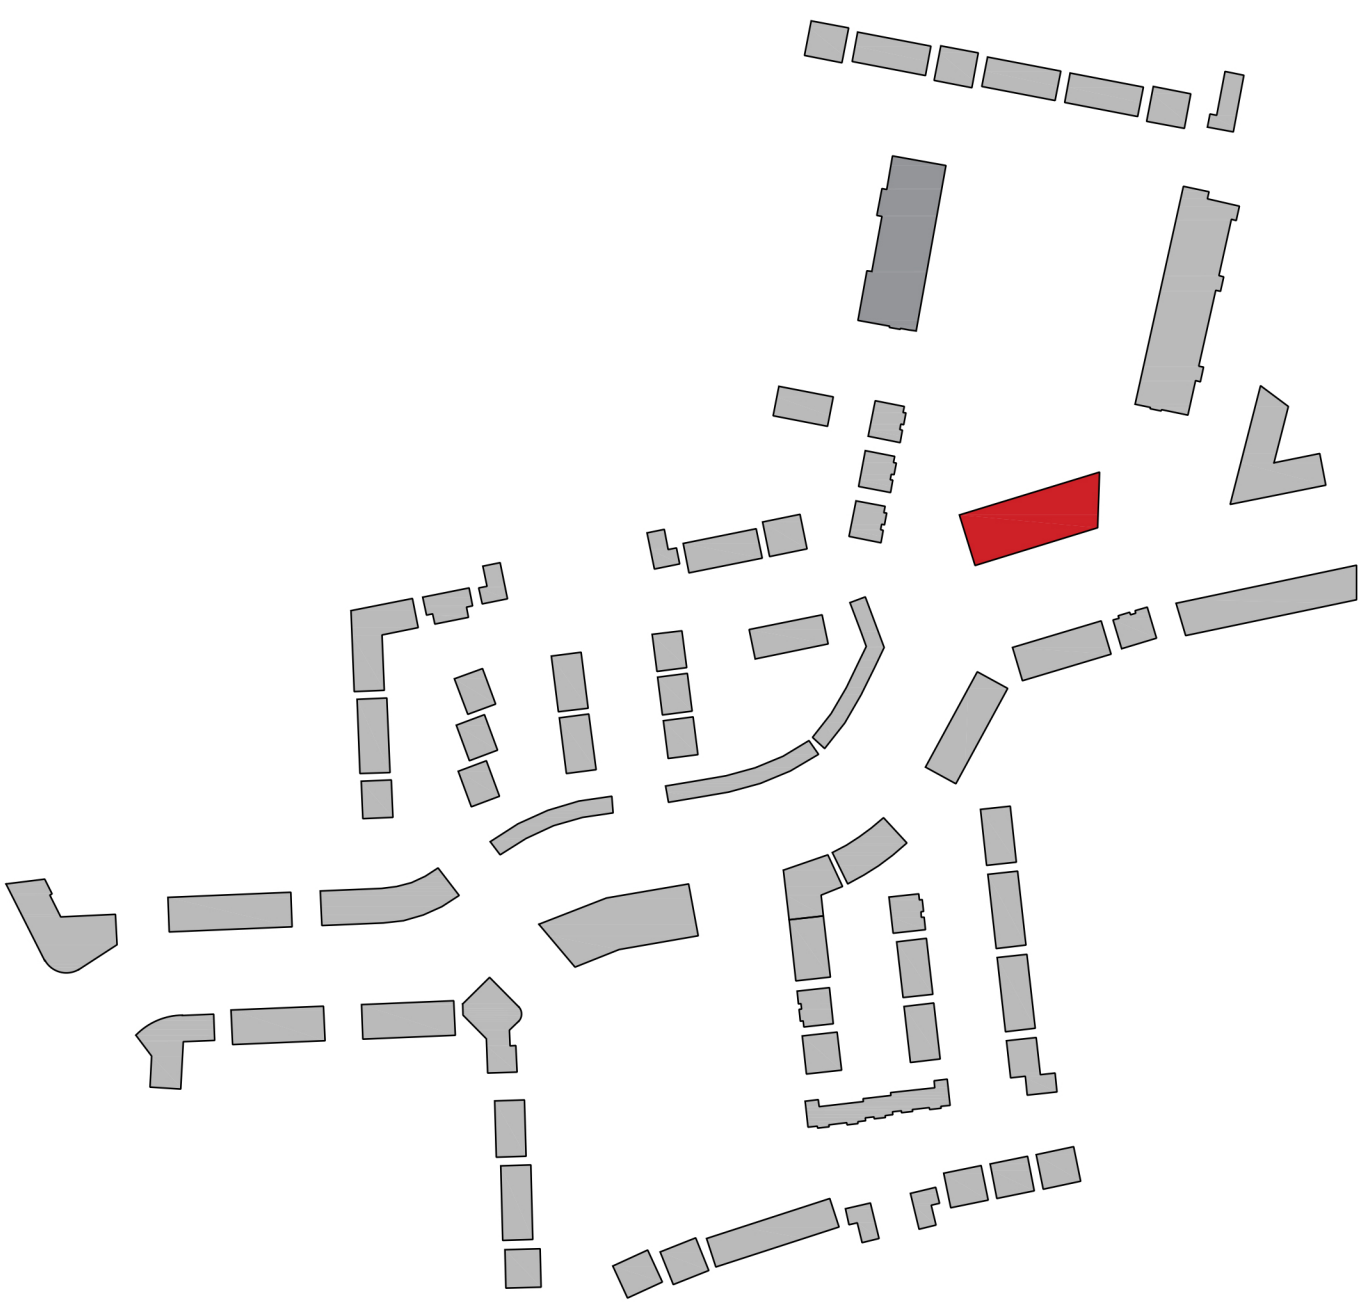


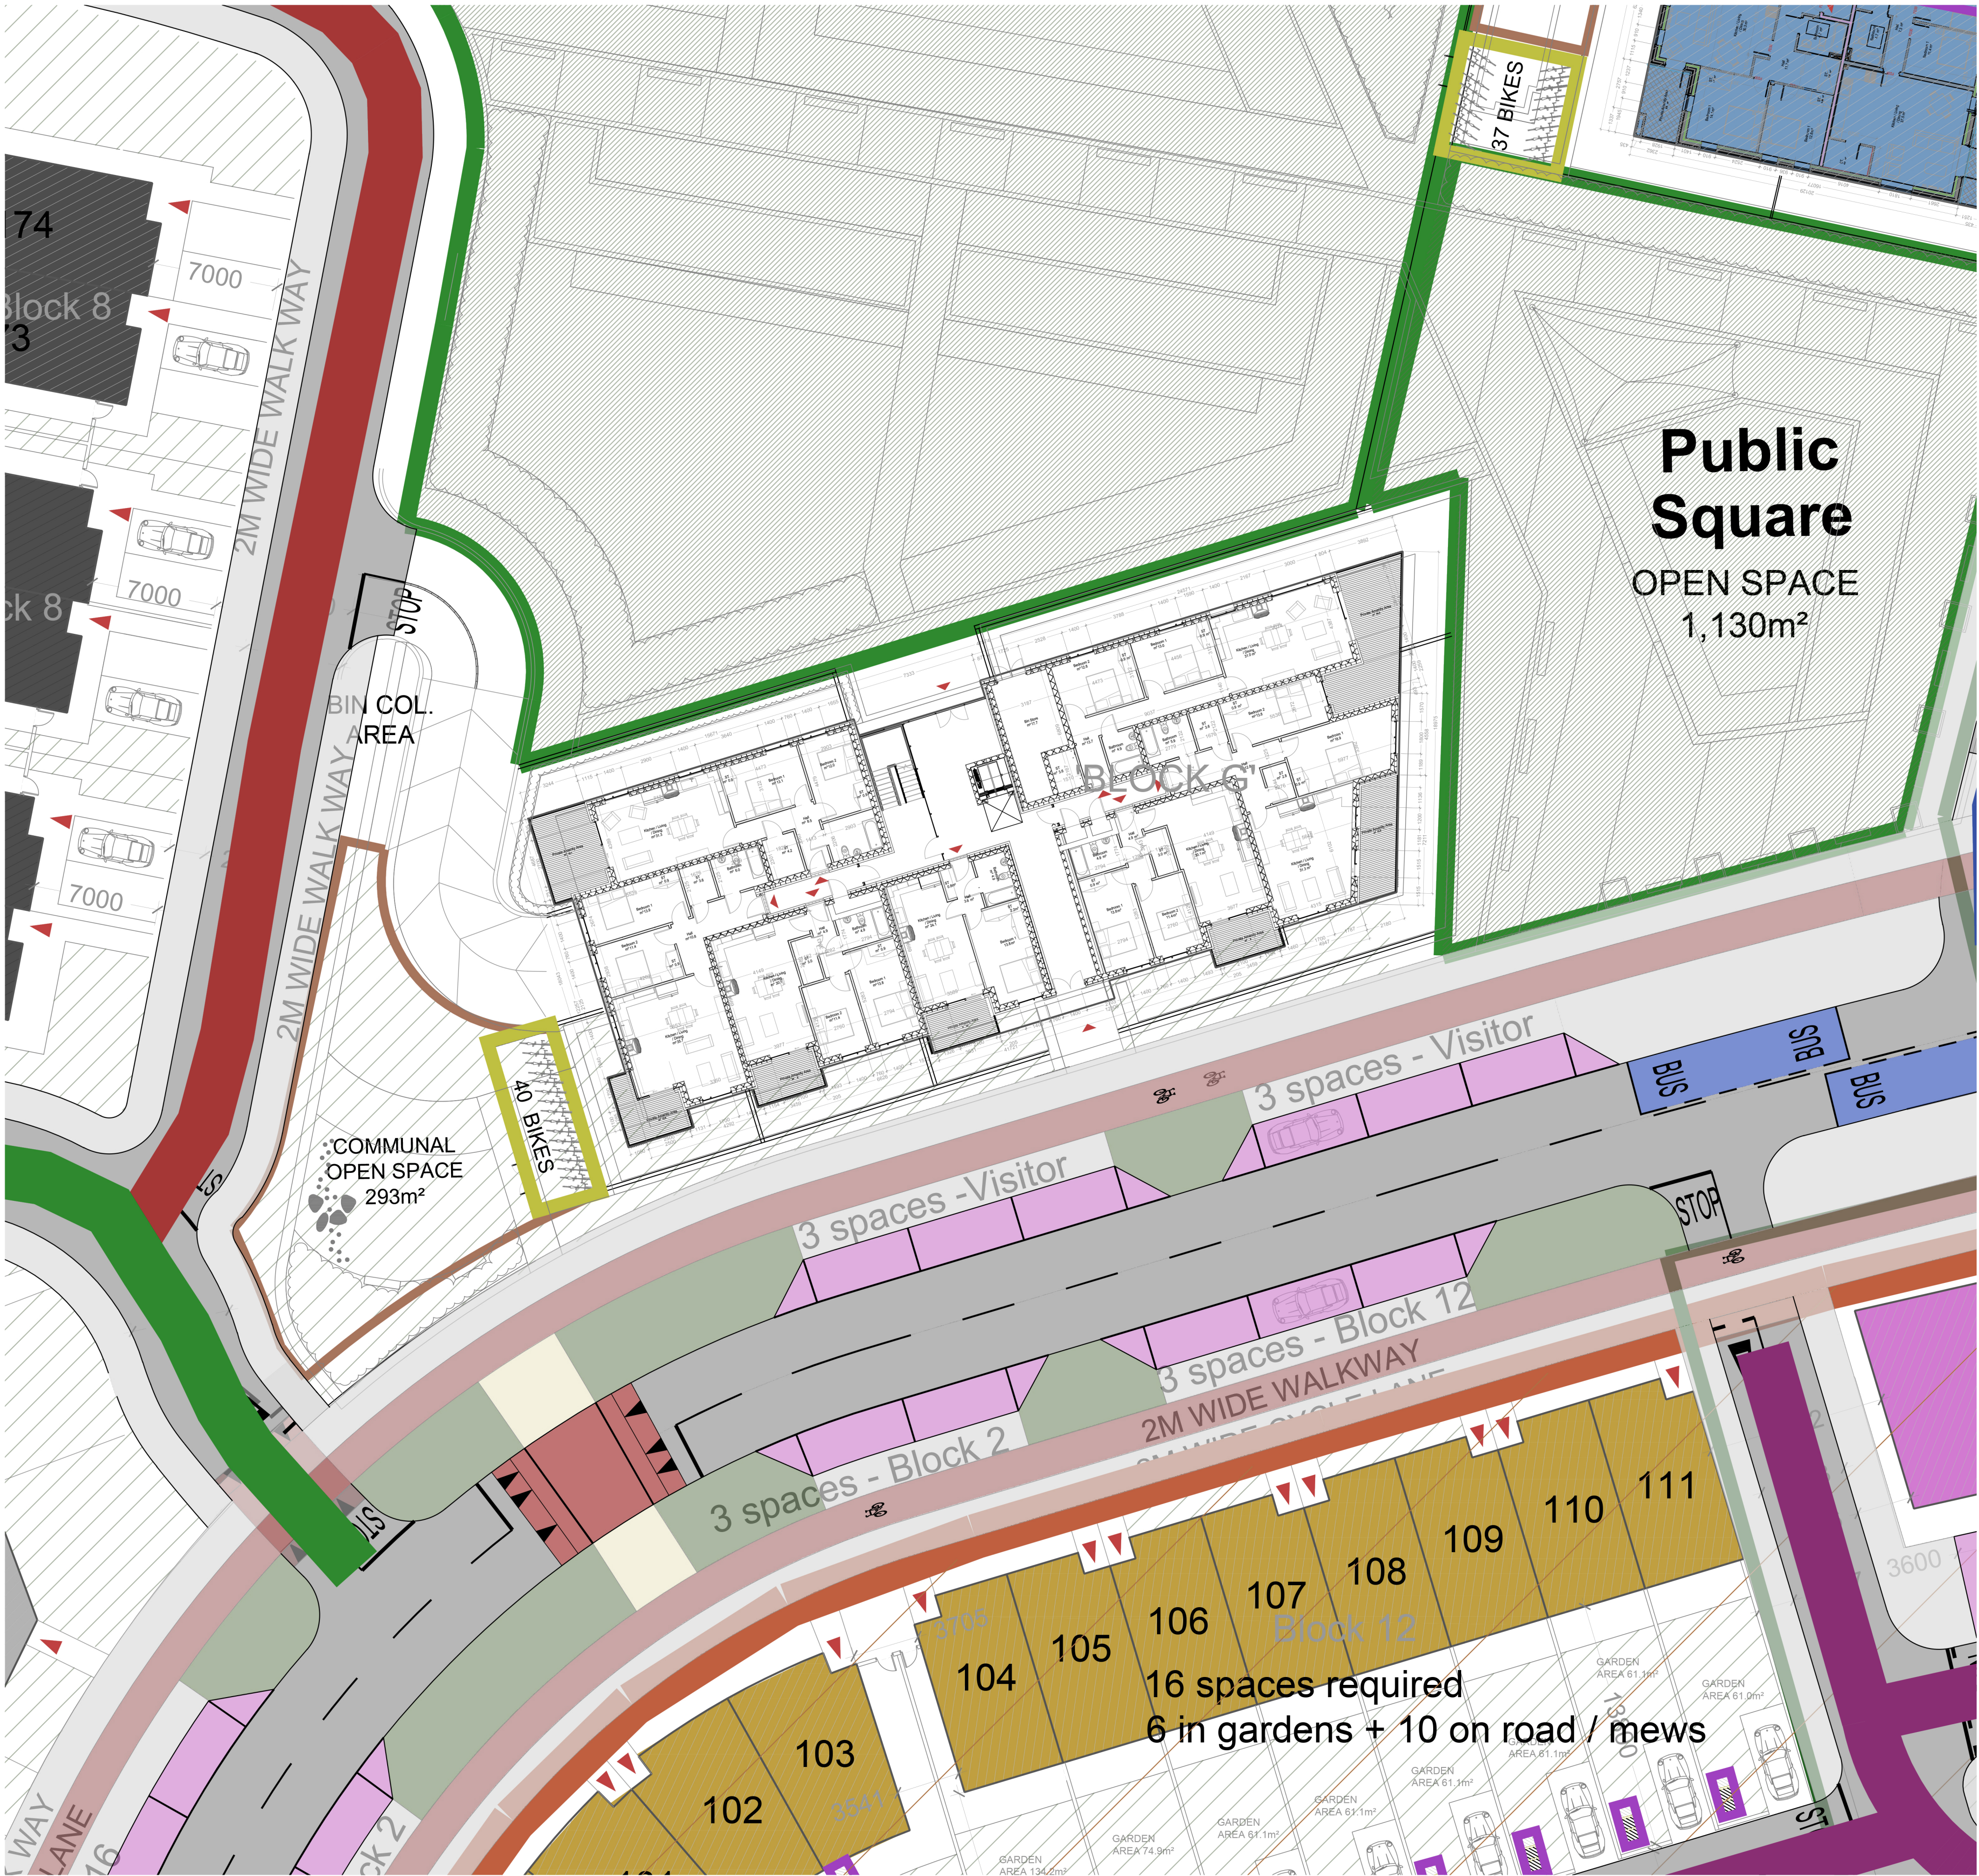

CPR Note:
All works to be carried out using proper materials which are fit for the use they are intended and for the condition in which they are to be used.

All materials used in connection with the works to comply with the Construction Products Regulation (EU) No. 305/2011 and the harmonised technical specification/standards that fall within the remit of the CPR No. 305/2011

		van Dijk Architects MILL HOUSE, MILL STREET, DUNDALK, CO. DUBLIN PH. 042-9354666 FAX. 042-9354666 INFO@VANDIJKARCHITECTS.COM	
DRAWING TITLE APRIMENT BLOCK G - GROUND FLOOR PLAN IN CONTEXT			
SCALE AS INDICATED	PROJECT NO. 1757-PA-106-BLG	JOB CLONMINTH TULLAMORE	CLIENT STEINFORT INVESTMENT
DESIGNER AI	DATE JUNE 2021	REVIEWER AC	DATE JUNE 2021
NOTE: FIGURED DIMENSIONS MUST BE USED IN PREFERENCE TO SCALED DIMENSIONS. ANY DIMENSIONAL DISCREPANCIES MUST BE REPORTED TO THE ARCHITECT IMMEDIATELY. THIS DRAWING REMAINS THE COPYRIGHT OF VAN DIJK ARCHITECTS. IT MUST NOT BE USED FOR ANY PURPOSE BUILDING OR OTHERWISE WITHOUT THE EXPRESS PERMISSION OF THIS PRACTICE. DO NOT COPY OR REPRODUCE THESE DRAWINGS OR ANY ADDITIONAL INFORMATION WITHOUT THE EXPRESSED APPROVAL OF vanDijk Architects			