
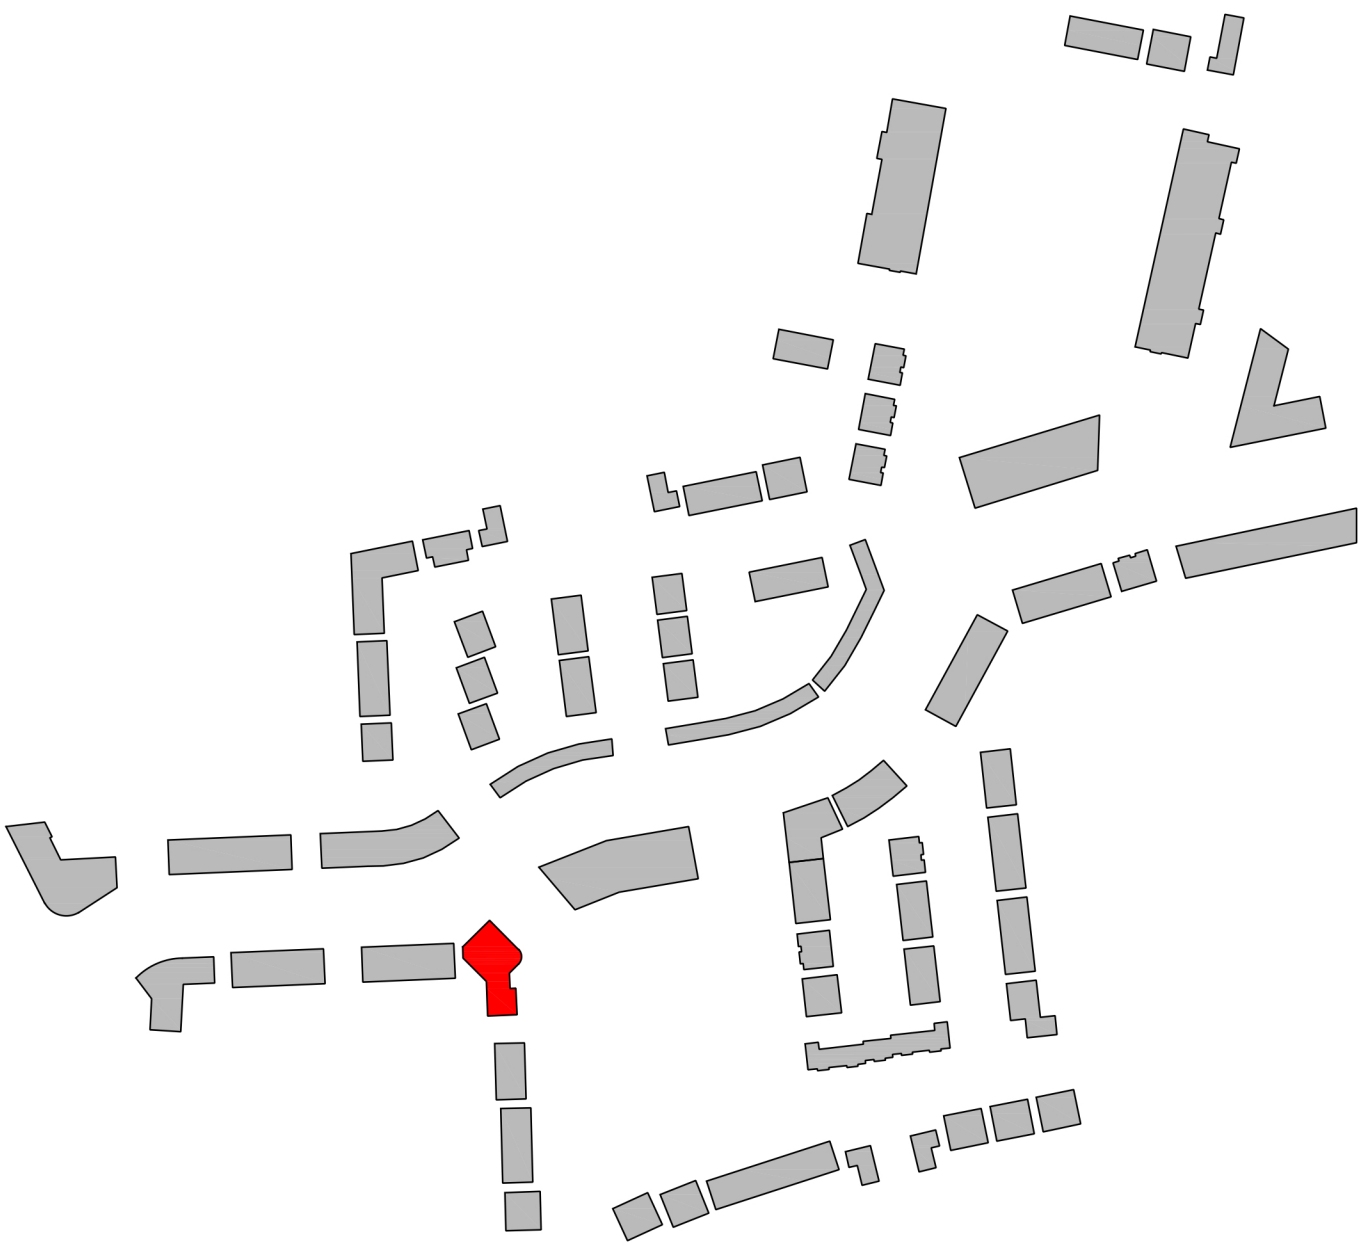


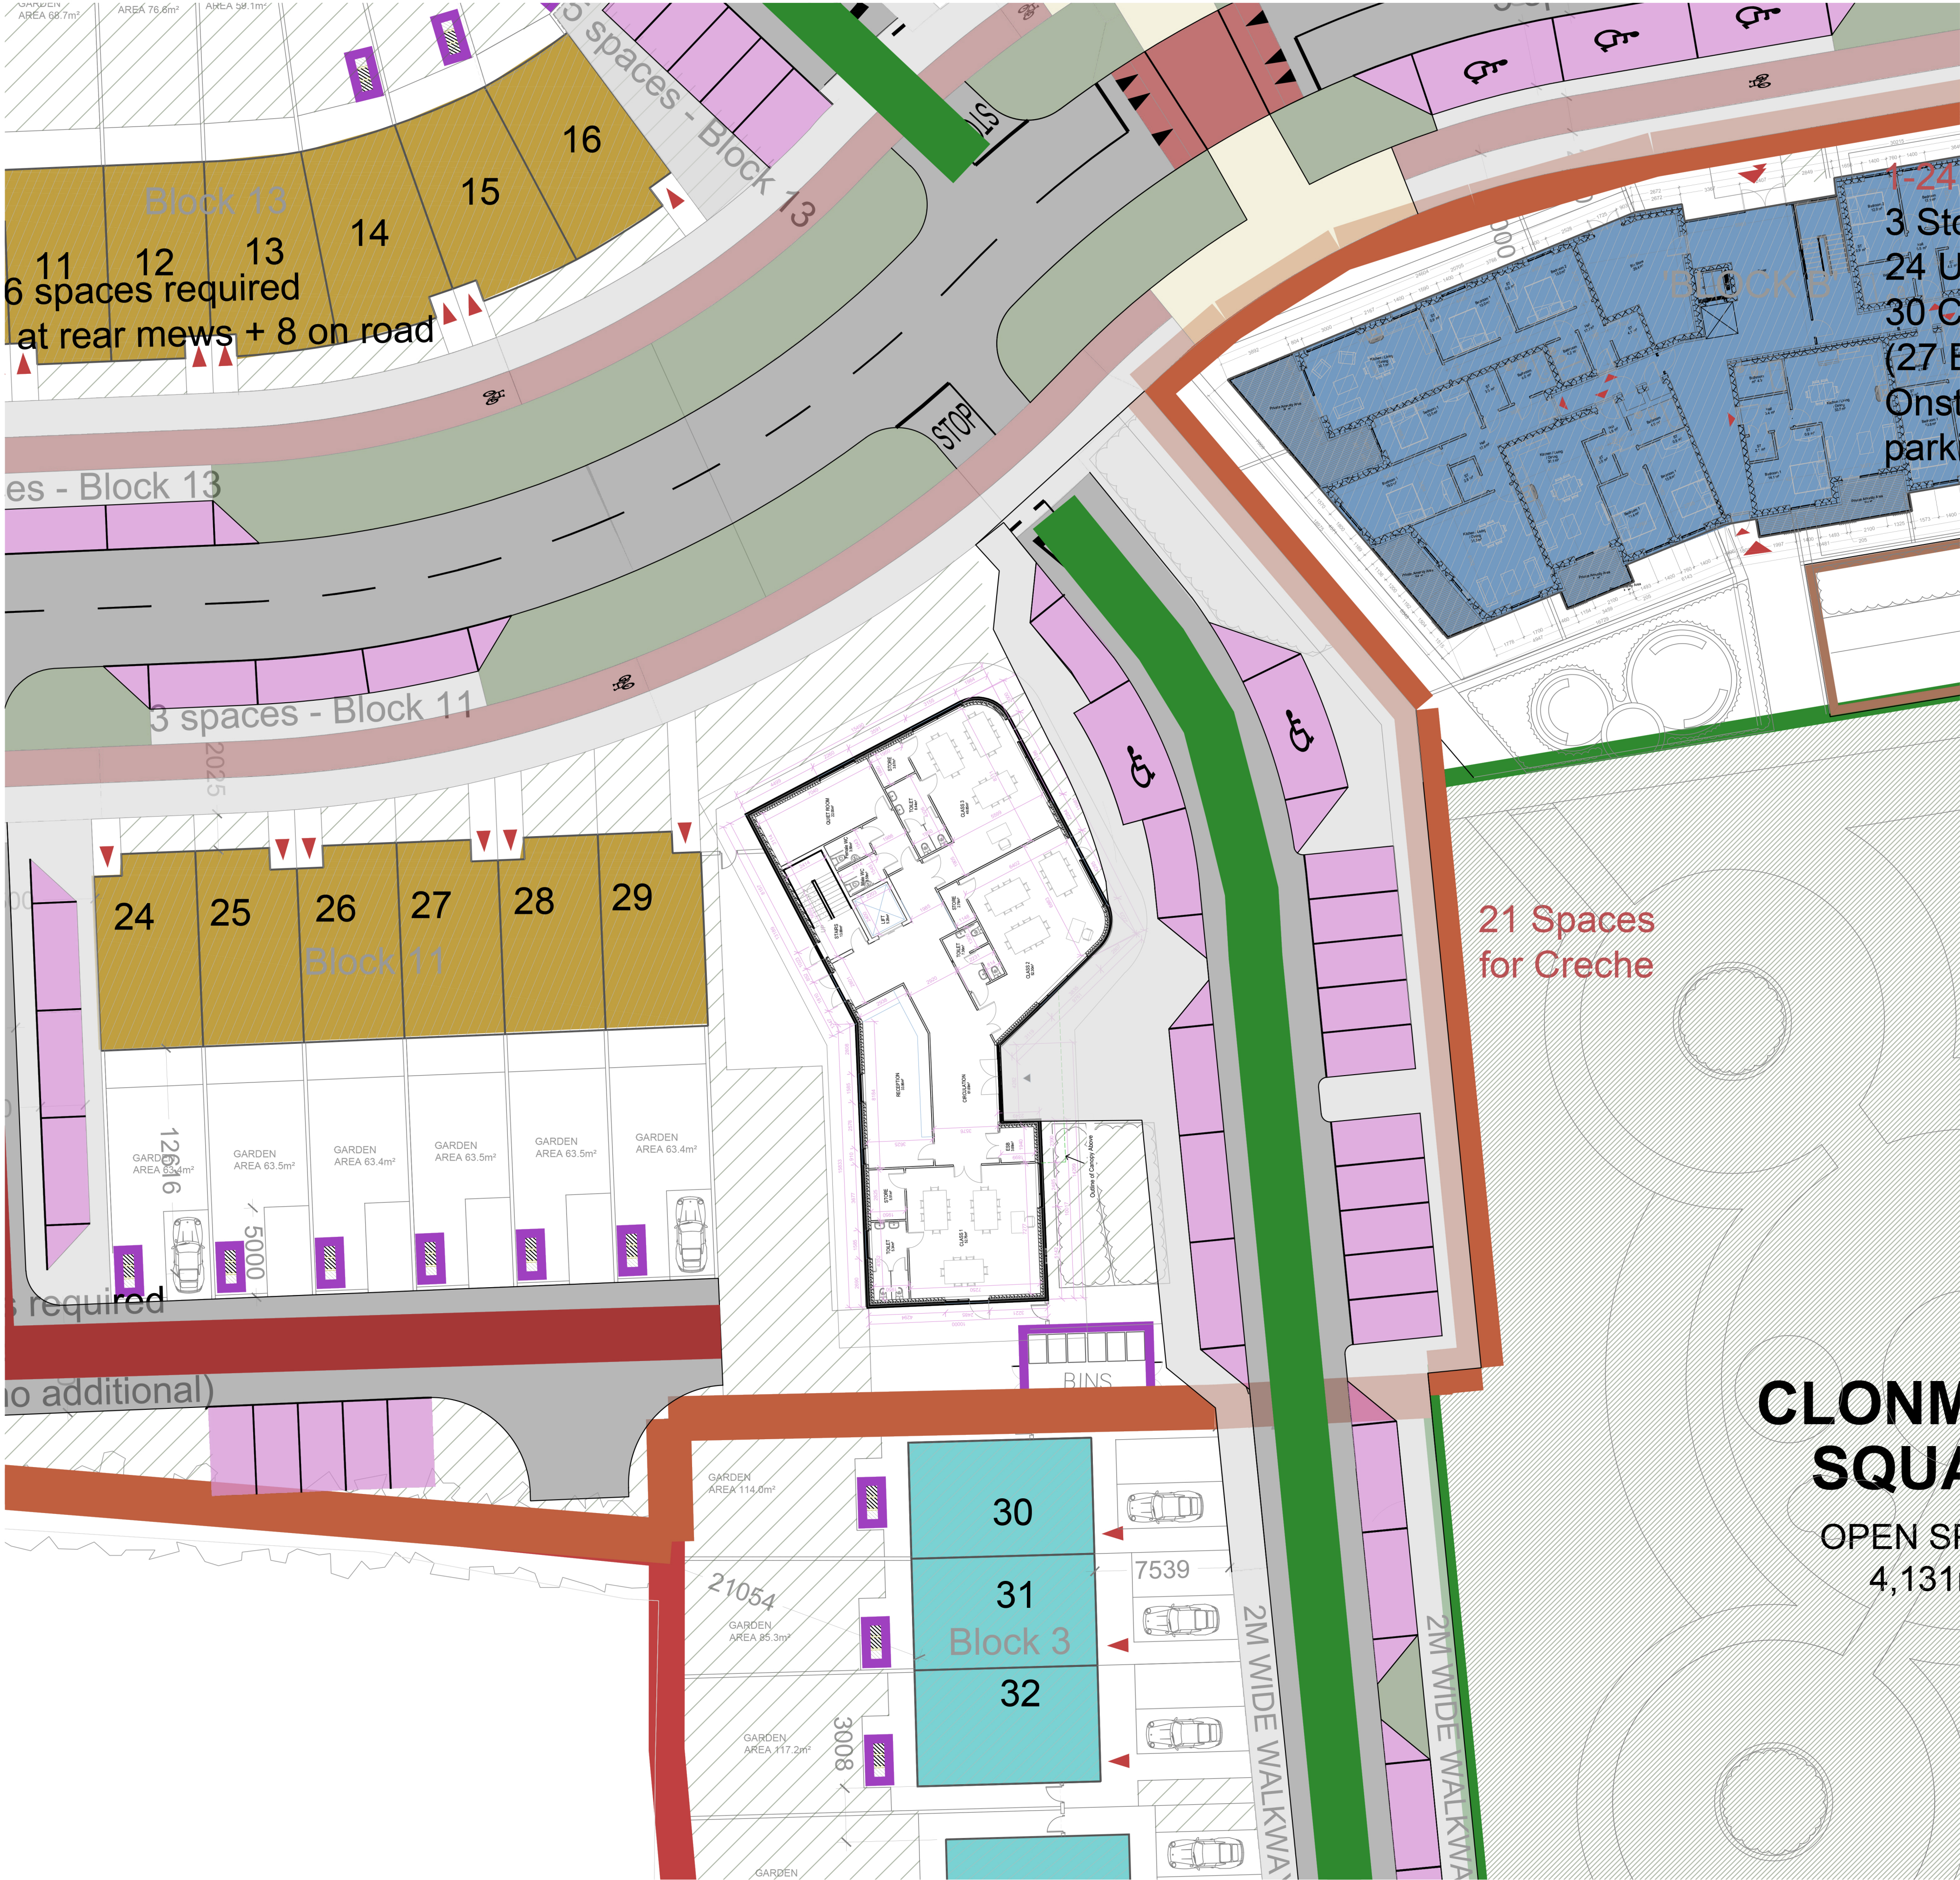


Creche
1:200

Rev.	By	Date	Description

NORTH

CPR Note:
All works to be carried out using proper materials which are fit for the use they are intended and for the condition in which they are to be used.

All materials used in connection with the works to comply with the Construction Products Regulation (EU) No. 305/2011 and the harmonised technical specification/standards that fall within the remit of the CPR No. 305/2011

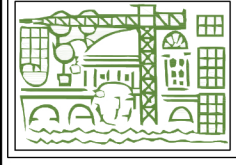

van Dijk Architects
MILL HOUSE, MILL STREET, DUNDALK, CO. DUBLIN
PH. 012-9354466 FAX. 012-9354466
INFO@VANDIJKARCHITECTS.COM

DRAWING TITLE			
CRECHE GROUND FLOOR PLAN IN CONTEXT			

SCALE	DRAWING NUMBER	JOB	CLIENT
AS INDICATED	1757-PA-101-CRE	CLONMINTOSH TULLAMORE	STEINFORT INVESTMENT

PROVIDED BY	DESIGNED BY	DATE
AI	1757-PA-CRE	JUNE 2021

NOTE
FIGURED DIMENSIONS MUST BE USED IN PREFERENCE TO SCALED DIMENSIONS. ANY DIMENSIONAL DISCREPANCIES MUST BE REPORTED TO THE ARCHITECT IMMEDIATELY. THIS DRAWING REMAINS THE COPYRIGHT OF VAN DIJK ARCHITECTS. IT MUST NOT BE USED FOR ANY PURPOSE BUILDING OR OTHERWISE WITHOUT THE EXPRESS PERMISSION OF THIS PRACTICE. DO NOT COPY OR REPRODUCE THESE DRAWINGS OR ANY ADDITIONAL INFORMATION WITHOUT THE EXPRESSED APPROVAL OF **vanDijk Architects**