





3 Block 10 - Front Elevation
1 : 100

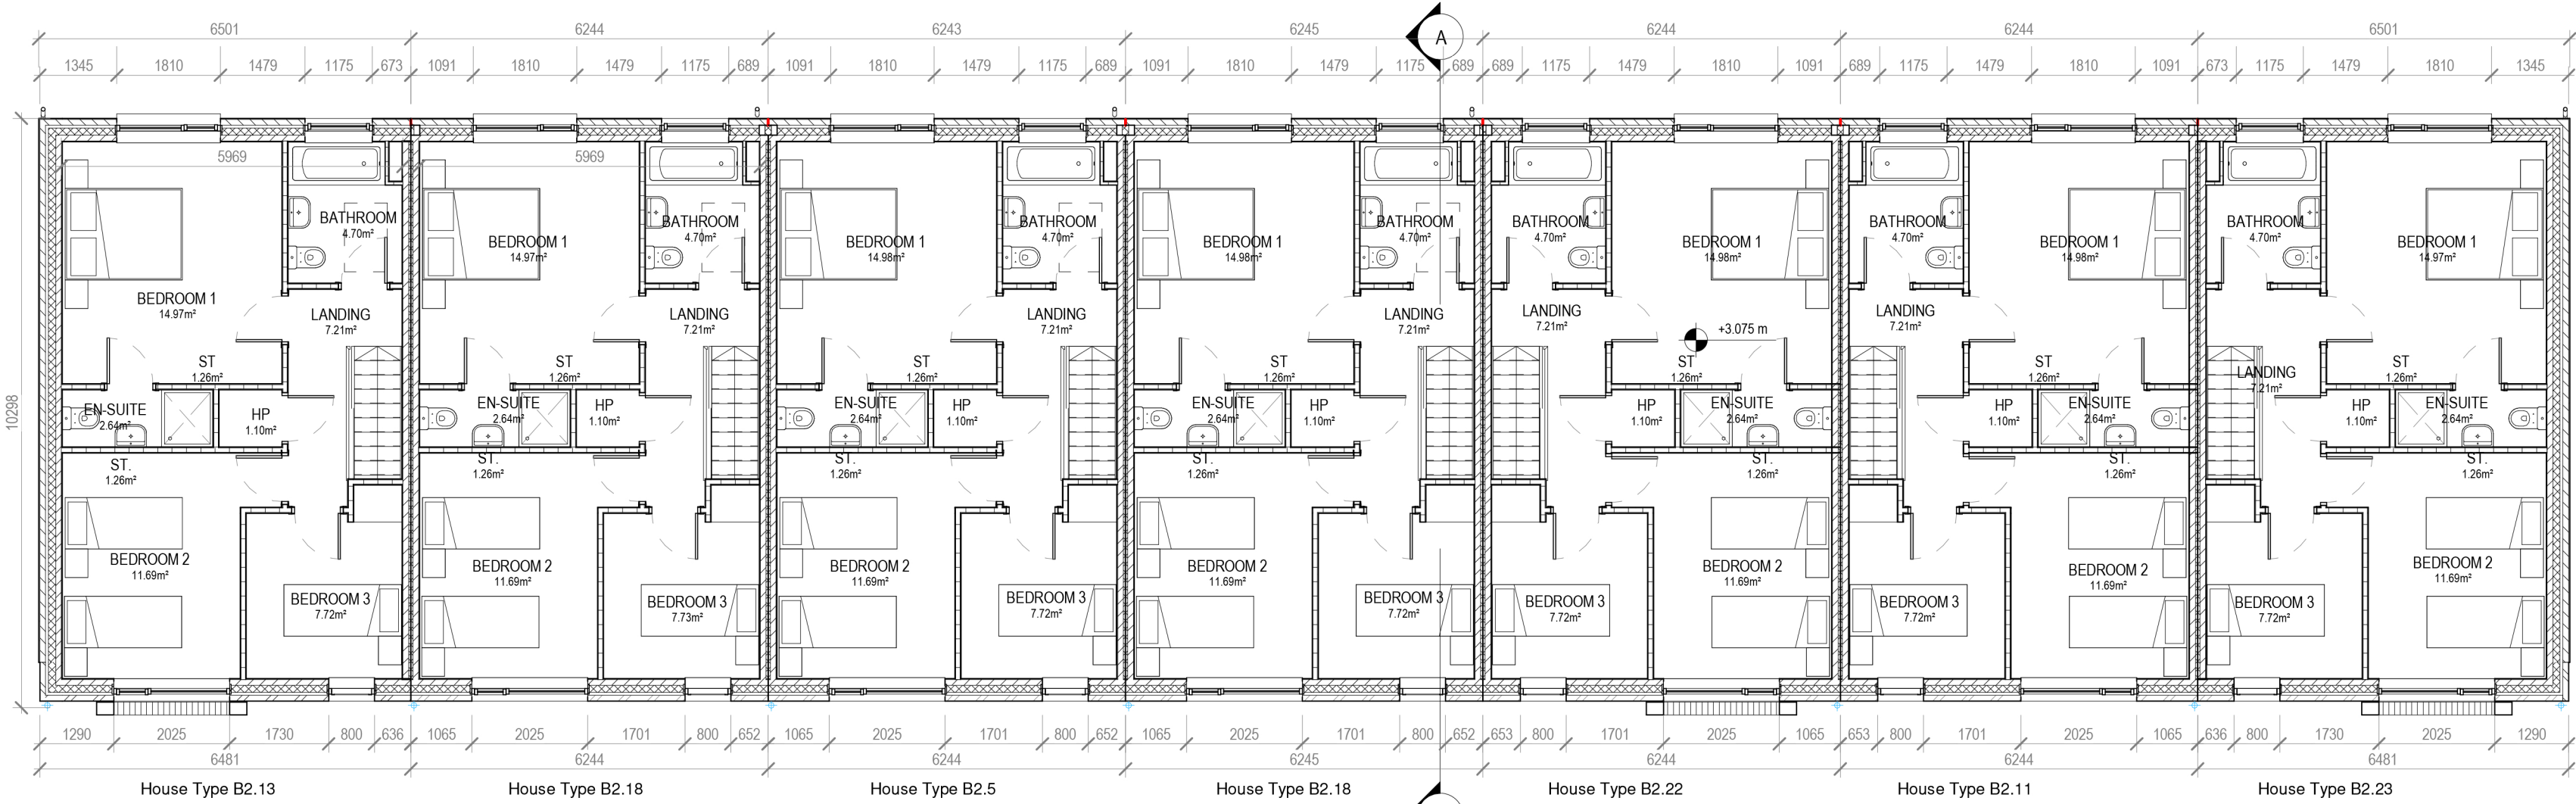

2 Block 10 - First Floor Plan
1 : 100

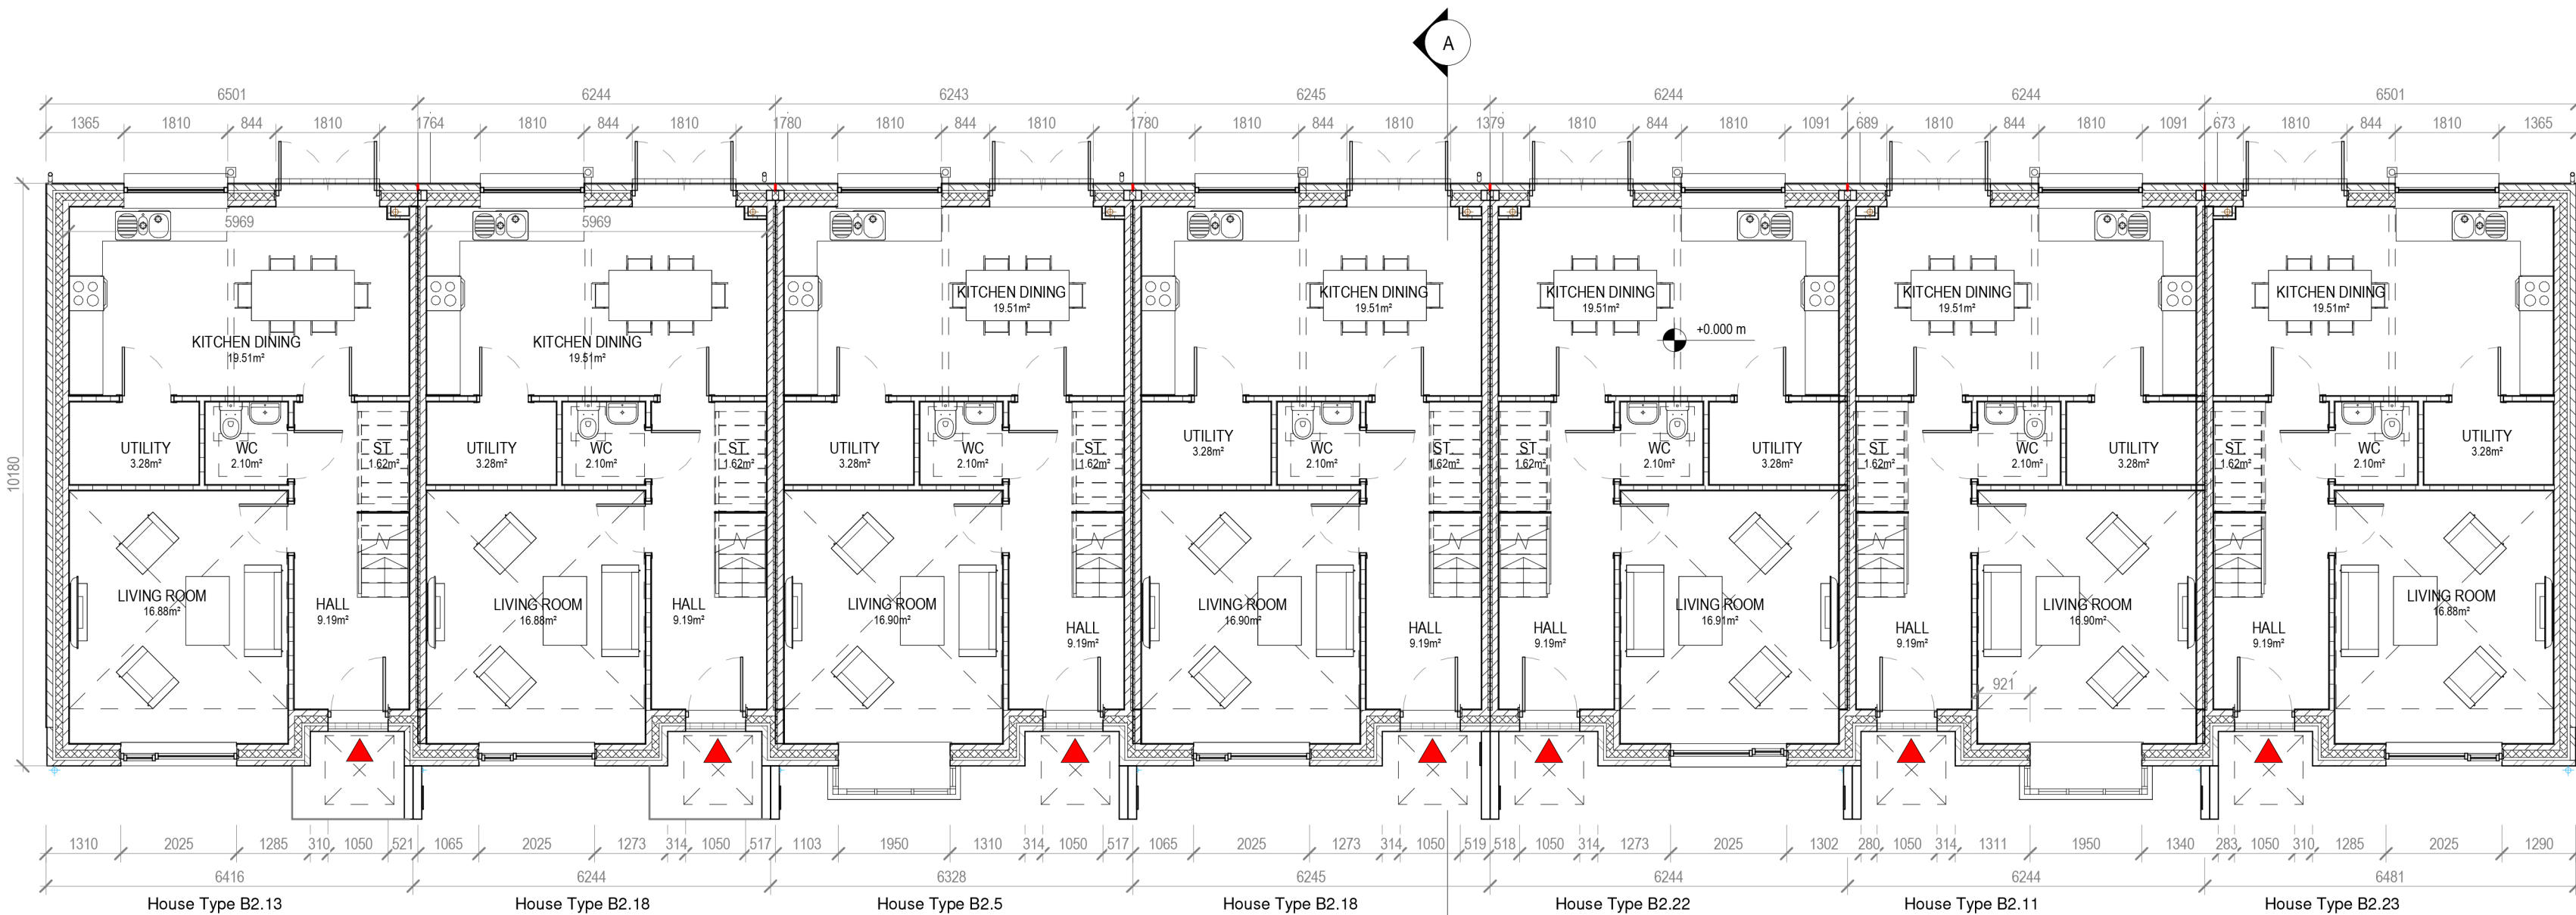


1 Block 10- Ground Floor Plan
1 : 100

HOUSE TYPE B2.13 / B2.18 / B2.5 / B2.18 / B2.22 / B2.11 / B2.23 TERRACE
3 BEDROOM / 5 PERSON
FLOOR AREA 110 M²

	Dwelling Type	Gross Floor Area	Minimum Main Living room	Aggregate living area	Aggregate bedroom area of	Storage
Target	3 Bed 5P house	92	13	34	32	5
Proposed	3 Bed 5P house	110	16.9	36.4	34.3	5

PLEASE NOTE:
Minimum unobstructed living room width 3.8m.
Main bedroom area 13m2, Double room 11.4m2 (2.8m minimum width), Single 7.1m2 (2.1m minimum width)

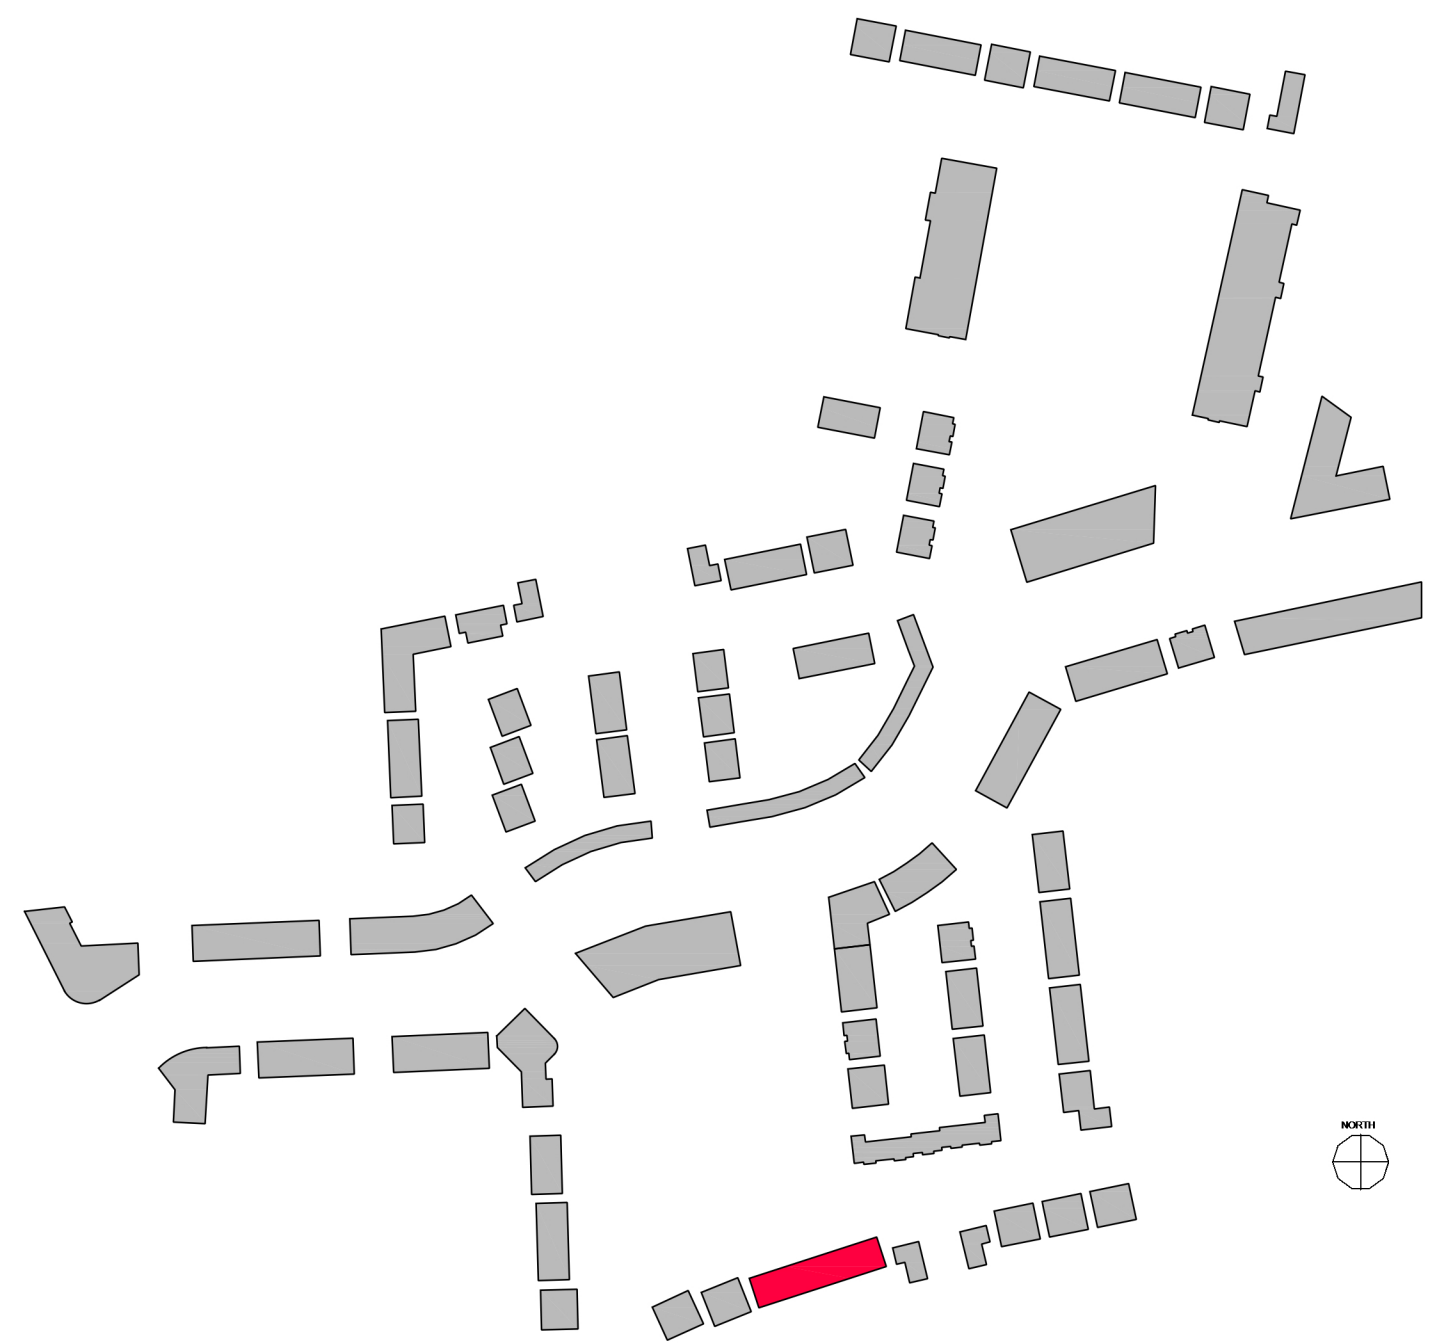

CPR Note:
All works to be carried out using proper materials which are fit for the use they are intended and for the condition in which they are to be used.

All materials used in connection with the works to comply with the Construction Products Regulation (EU) No. 305/2011 and the harmonised technical specification/standards that fall within the remit of the CPR No. 305/2011



DRAWING TITLE
BLOCK 10 - UNITS - B2.5 / B2.11 / B2.13 / B2.18 / B2.22 / B2.23
PLANS & ELEVATIONS

SCALE AS INDICATED PROJECT NUMBER 1757-PA-BL10-100 JOB CLONMINTCH TULLAMORE
REVISION A1 CLIENT STEINER INVESTMENT
DRAWING DW DATE OCTOBER 2021

NOTE
FLUORID DIMENSIONS MUST BE USED IN PREFERENCE TO DECIMAL DIMENSIONS. ANY DIMENSIONAL DISCREPANCIES MUST BE REPORTED TO THE ARCHITECT IMMEDIATELY. THIS DRAWING REMAINS THE COPYRIGHT OF VAN DIJK ARCHITECTS. IT MUST NOT BE USED FOR ANY PURPOSES WITHOUT THE EXPRESSED PERMISSION OF THE ARCHITECT. NO PART OF THIS DRAWING OR ANY ADDITIONAL INFORMATION WITHOUT THE EXPRESSED APPROVAL OF VAN DIJK ARCHITECTS