


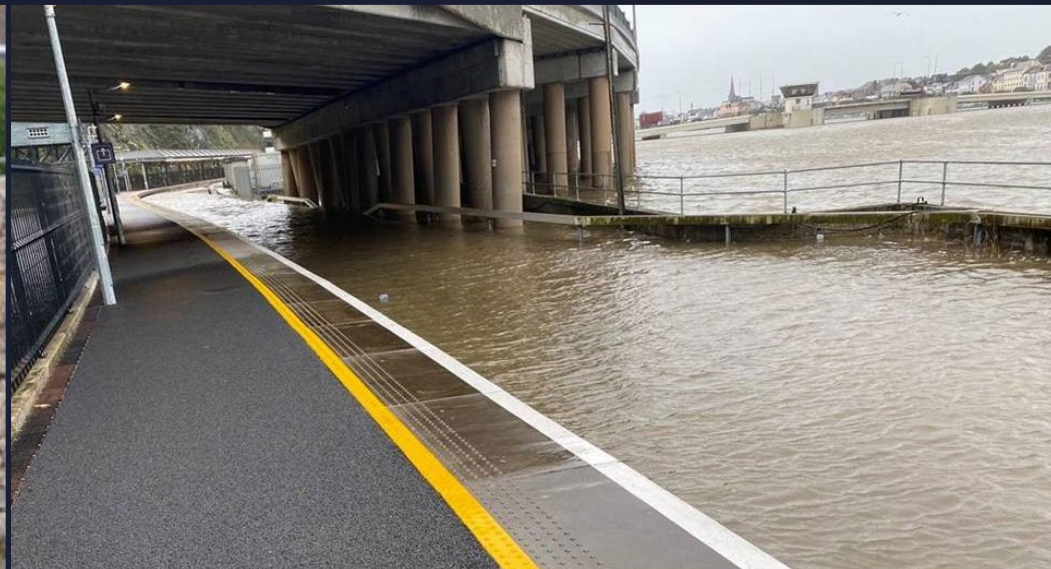

Waterford City Public Infrastructure Project

Flood Defences West

.....
Environmental Impact Assessment Report
Volume 3 Figures | October 2021
.....



List of Volumes comprising this Environmental Impact Assessment Report

Volume 1 Non-Technical Summary

Volume 2 Main Text

Volume 3 Figures

Note:

These EIAR Drawings have been prepared by the Project Team for the purposes of undertaking the Environmental Impact Assessment of the proposed development. The project design led by Roughan & O'Donovan has been developed by a multidisciplinary team with inputs from the following team members:

- Roughan & O'Donovan Consulting Engineers – Team Leaders, Report Authors and Scheme Designers
- Waterford City and County Council – Overall Project Management
- G-NET 3D – Photomontages



Roughan & O'Donovan have led the preparation of this EIAR with the assistance of the Design Team members listed above and the following specialist environmental consultants, who have undertaken studies for the following environmental topics.

- AWN Consulting – Noise & Vibration and Air Quality & Climate
- IAC Archaeology – Archaeology, Architecture & Cultural Heritage
- Murray and Associates – Landscape & Visual Assessment

**Waterford City Public Infrastructure Project
Flood Defences West
Environmental Impact Assessment Report
Volume 3**

EIAR Figures Table of Contents

Figure Number	Drawing Title	Figure Number	Drawing Title
1.1	Location Plan of Proposed Development	16.1	Landownership within the Site Boundary - Key Plan
3.1	Alternatives Considered Options A and B	16.2	Landownership within the Site Boundary - Sheet 1 of 5
3.2	Sheet Pile Layout for Options A and B	16.3	Landownership within the Site Boundary - Sheet 2 of 5
4.1	Proposed Extents of Structural Works Sheet - Key Plan	16.4	Landownership within the Site Boundary - Sheet 3 of 5
4.2	Proposed Extents of Structural Works Sheet 1 of 5	16.5	Landownership within the Site Boundary - Sheet 4 of 5
4.3	Proposed Extents of Structural Works Sheet 2 of 5	16.6	Landownership within the Site Boundary - Sheet 5 of 5
4.4	Proposed Extents of Structural Works Sheet 3 of 5	16.7	Existing Drainage and Utilities Layout - Key Plan
4.5	Proposed Extents of Structural Works Sheet 4 of 5	16.8	Existing Drainage and Utilities Layout - Sheet 1 of 5
4.6	Proposed Extents of Structural Works Sheet 5 of 5	16.9	Existing Drainage and Utilities Layout - Sheet 2 of 5
4.7	Indicative Cross Sections of Structural Works - Key Plan	16.10	Existing Drainage and Utilities Layout - Sheet 3 of 5
4.8	Indicative Cross Sections of Structural Works - Sheet 1 of 2	16.11	Existing Drainage and Utilities Layout - Sheet 4 of 5
4.9	Indicative Cross Sections of Structural Works - Sheet 2 of 2	16.12	Existing Drainage and Utilities Layout - Sheet 5 of 5
4.10	Indicative Elevation & Section of Glass Flood Barriers		
4.11	Existing Drainage Catchments		
4.12	Proposed Drainage Layout - Key Plan		
4.13	Proposed Drainage Layout Sheet 1 of 5		
4.14	Proposed Drainage Layout Sheet 2 of 5		
4.15	Proposed Drainage Layout Sheet 3 of 5		
4.16	Proposed Drainage Layout Sheet 4 of 5		
4.17	Proposed Drainage Layout Sheet 5 of 5		
4.18	Proposed Pumping Station Ch+380 Sheet 1 of 2		
4.19	Proposed Pumping Station Ch+550 Sheet 2 of 2		
4.20	Proposes Surface Water Outfall Structures		
4.21	Location of Temporary Construction Compound Areas		
7.1	Location of Designated Sites		
7.2	Habitat Map		
8.1	Bedrock Geology		
9.1	Quaternary Geology		
9.2	Groundwater Vulnerability		
11.1	Photomontage Methodology		
11.2	Viewpoint Locations		
11.3	Viewpoint 01 Existing view at High Tide		
11.4	Viewpoint 01 Proposed view at High Tide		
11.5	Viewpoint 01 Existing view at Low Tide		
11.6	Viewpoint 01 Proposed view at Low Tide		
11.7	Viewpoint 02 Existing view at High Tide		
11.8	Viewpoint 02 Proposed view at High Tide		
11.9	Viewpoint 02 Existing view at Low Tide		
11.10	Viewpoint 02 Proposed view at Low Tide		
11.11	Viewpoint 03 Existing view		
11.12	Viewpoint 03 Proposed view		

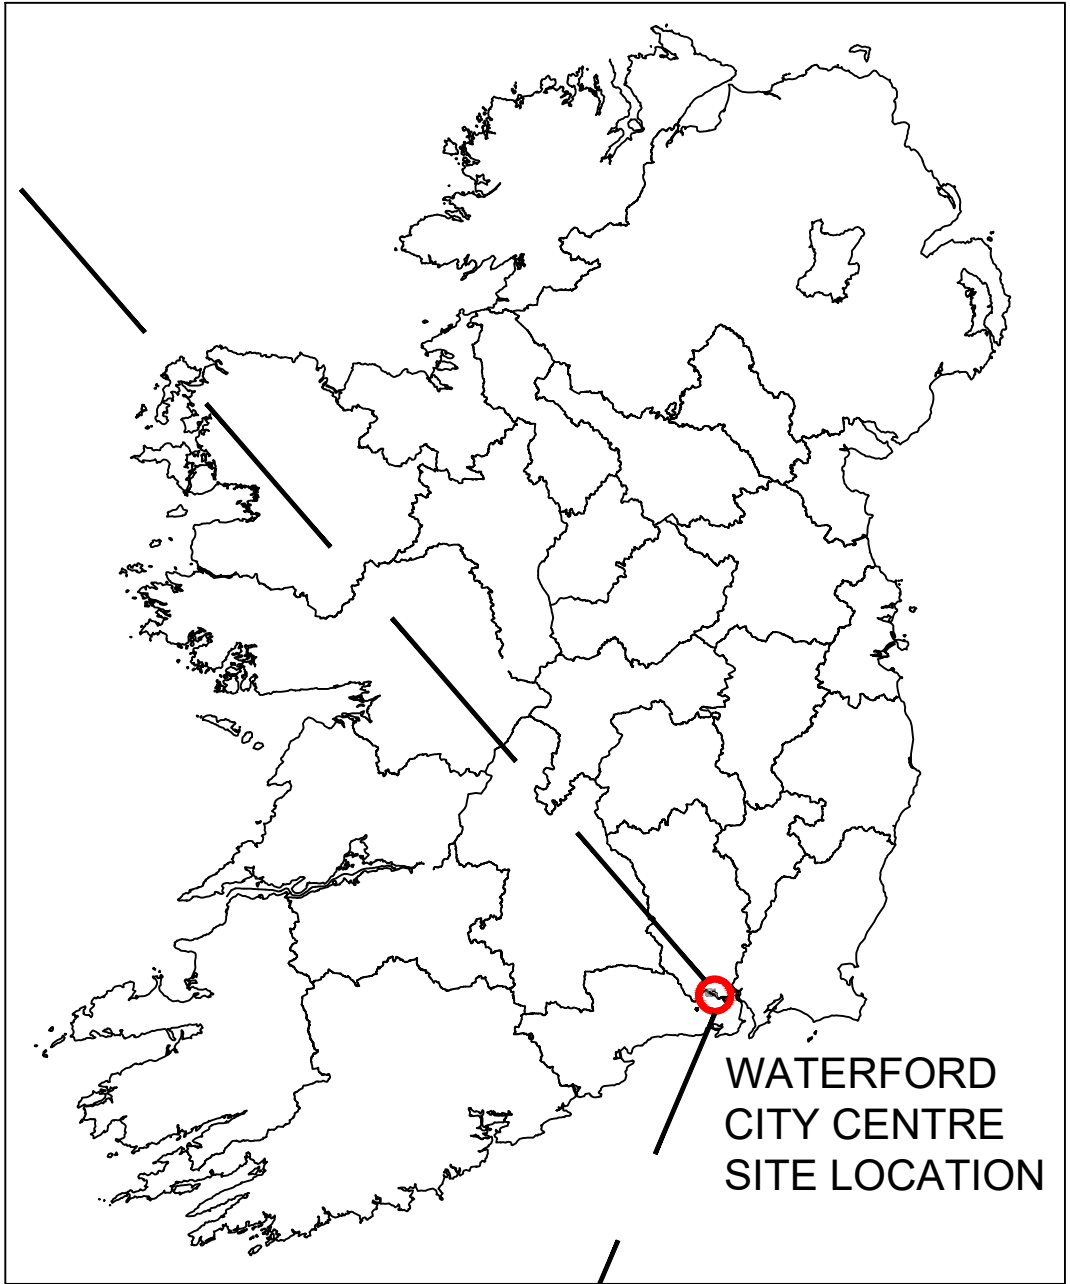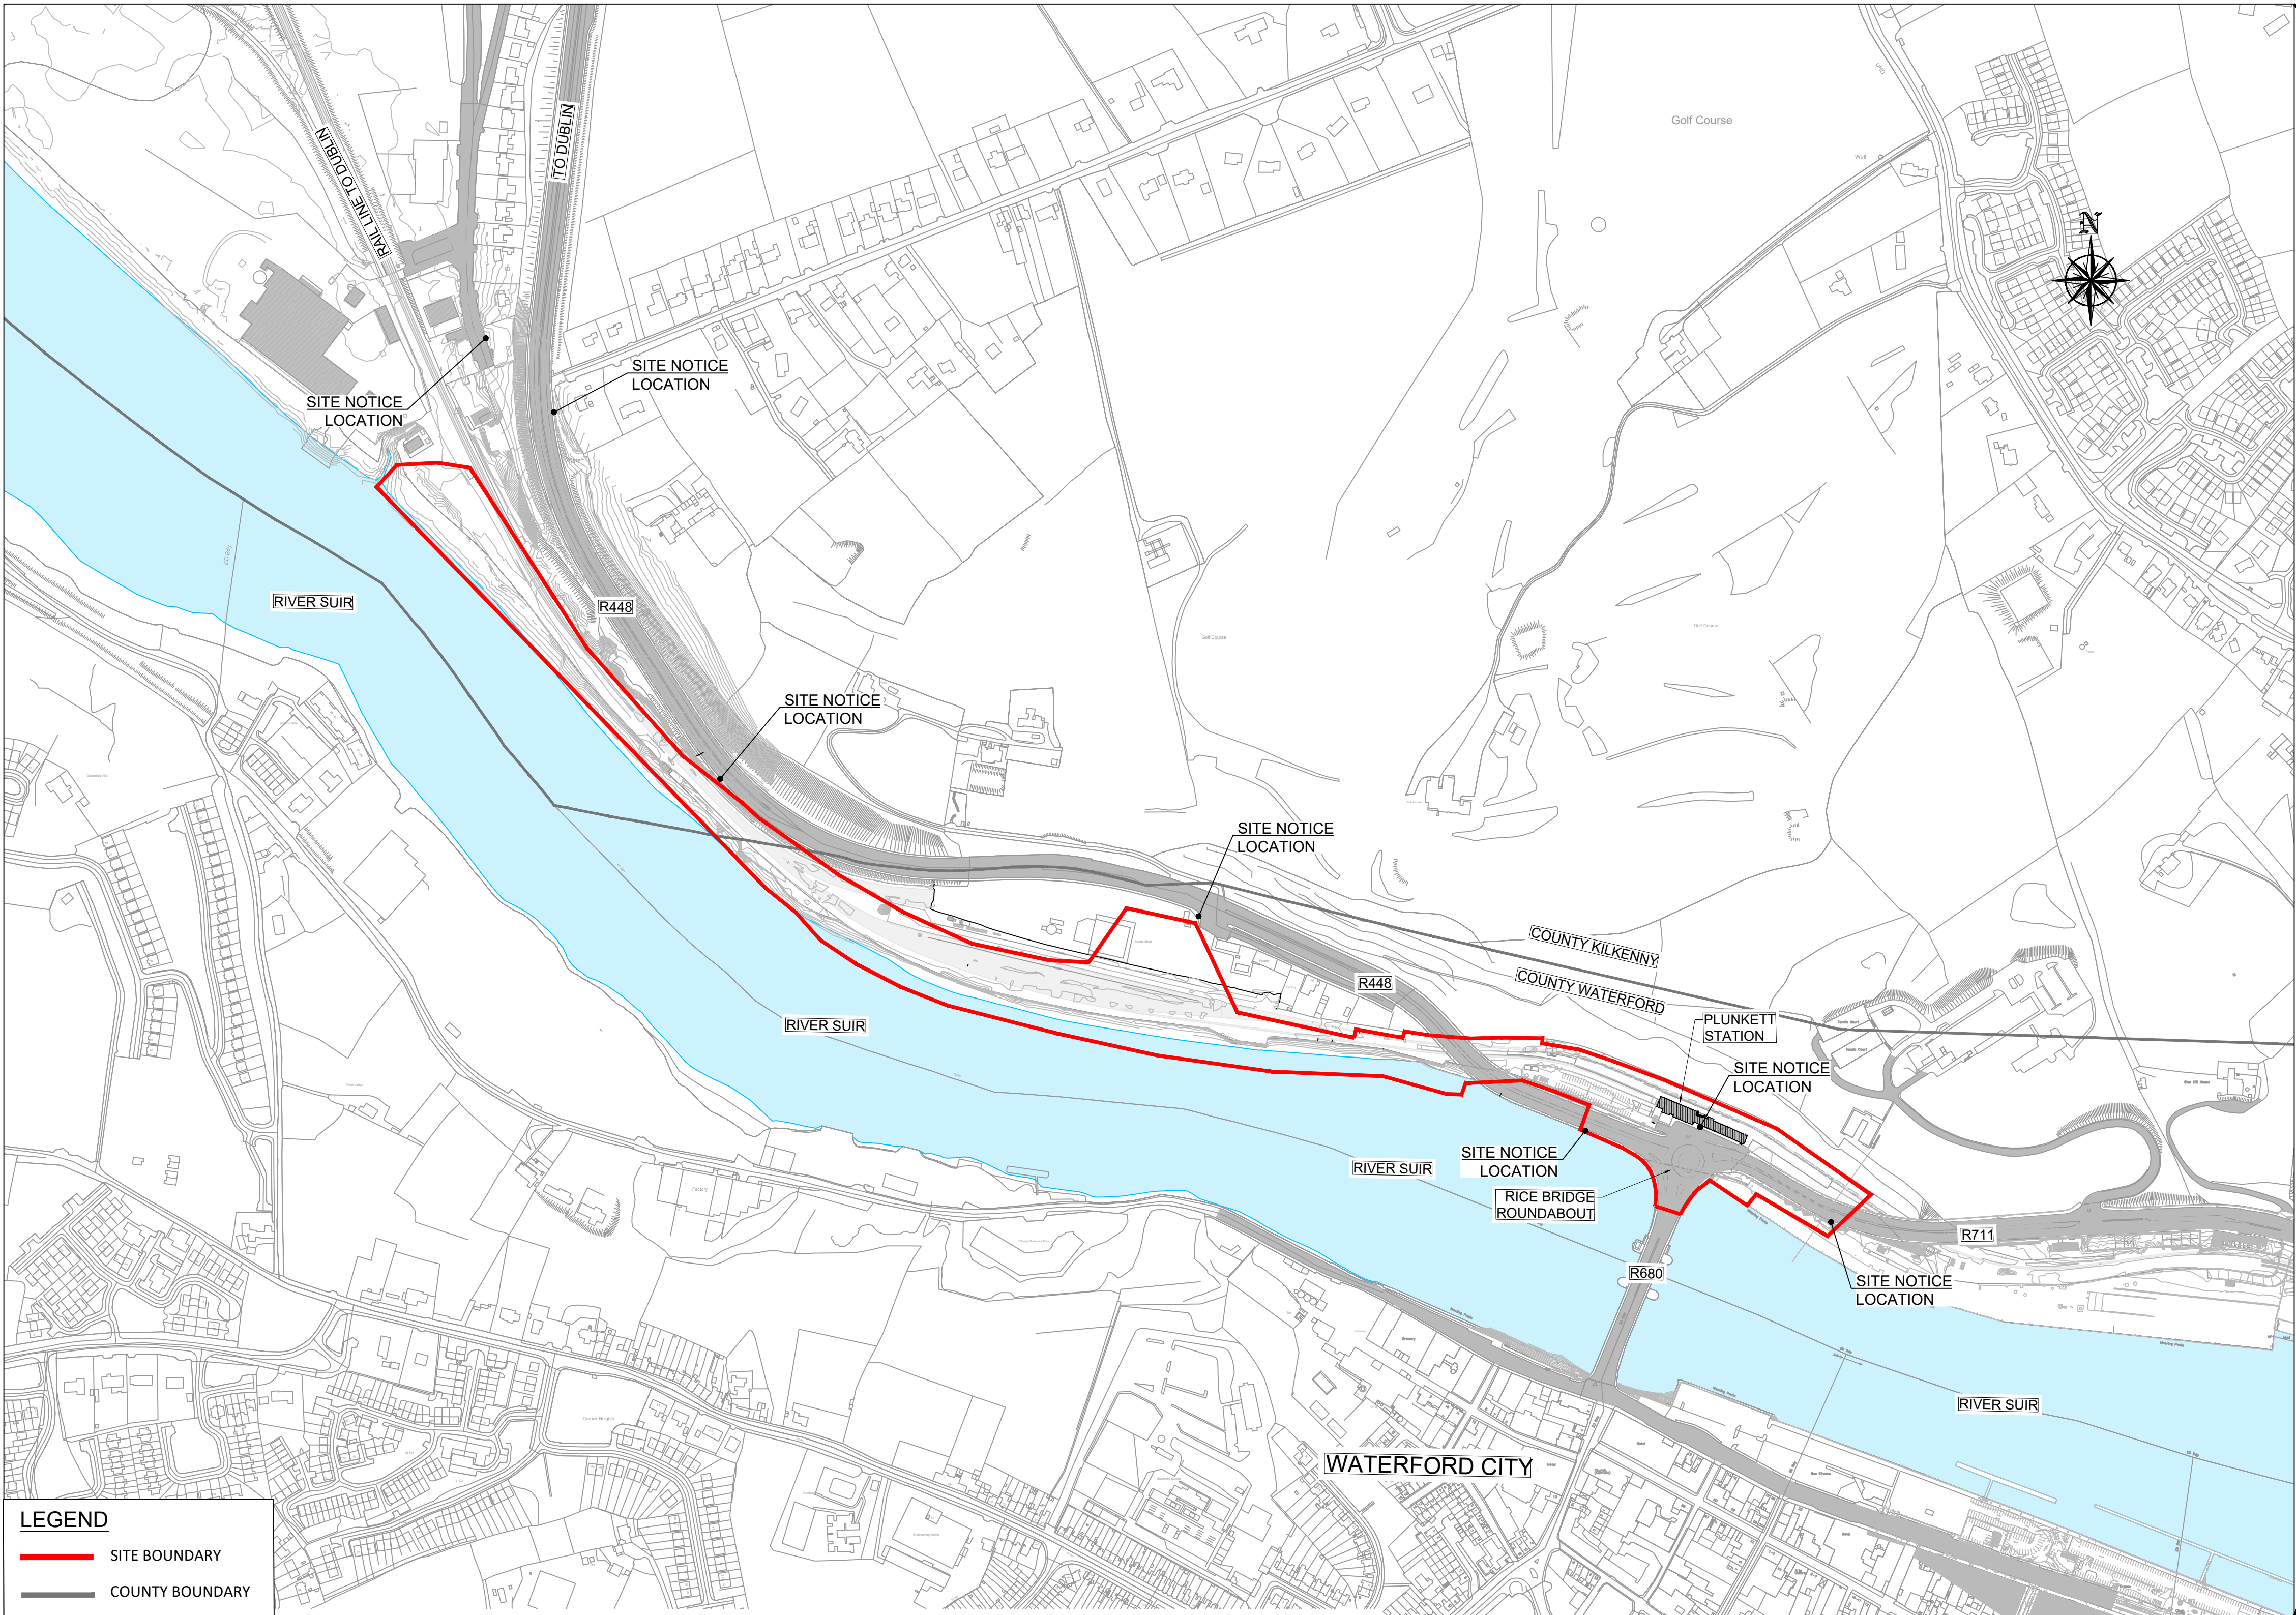

LOCATION MAP

N.T.S.

EIAR NOTE:

The design has been developed to a stage to permit a fully informed Environmental Impact Assessment to be carried out on the proposed development. Modifications may be made to avail of opportunities to improve the design at the detailed design stage in light of experience on the ground or other innovations, provided this has no significant adverse environmental impacts over and above those considered in the current Environmental Impact Assessment.

LOCATION PLAN

A1 SCALE 1:7000
A3 SCALE 1:3500

Ordnance Survey Ireland License Number 2015/18/CCMA/WaterfordCity&CountyCouncil. © Ordnance Survey Ireland and Government of Ireland.



Consulting Engineers
Civil - Structural - Transportation - Environmental

Arena House, Arena
Road, Sandycroft,
Dublin 18, Ireland
t +353 (0) 1 294 0800
f +353 (0) 1 294 0820
www.rod.ie

Project
Title

WATERFORD CITY PUBLIC INFRASTRUCTURE PROJECT
FLOOD DEFENCES WEST


ENVIRONMENTAL IMPACT ASSESSMENT REPORT

Drawing Title:

Location Plan of Proposed Development

Designed: YB	File: 18.141	Status: E.I.A.R.
Drawn: IM	Job No: 18.141	
Checked: BC	Scale: AS SHOWN	Drawing No: FIG 1.1
Approved: TD	Date: OCTOBER 2021	Rev: -

DO NOT SCALE USE FIGURED DIMENSIONS ONLY

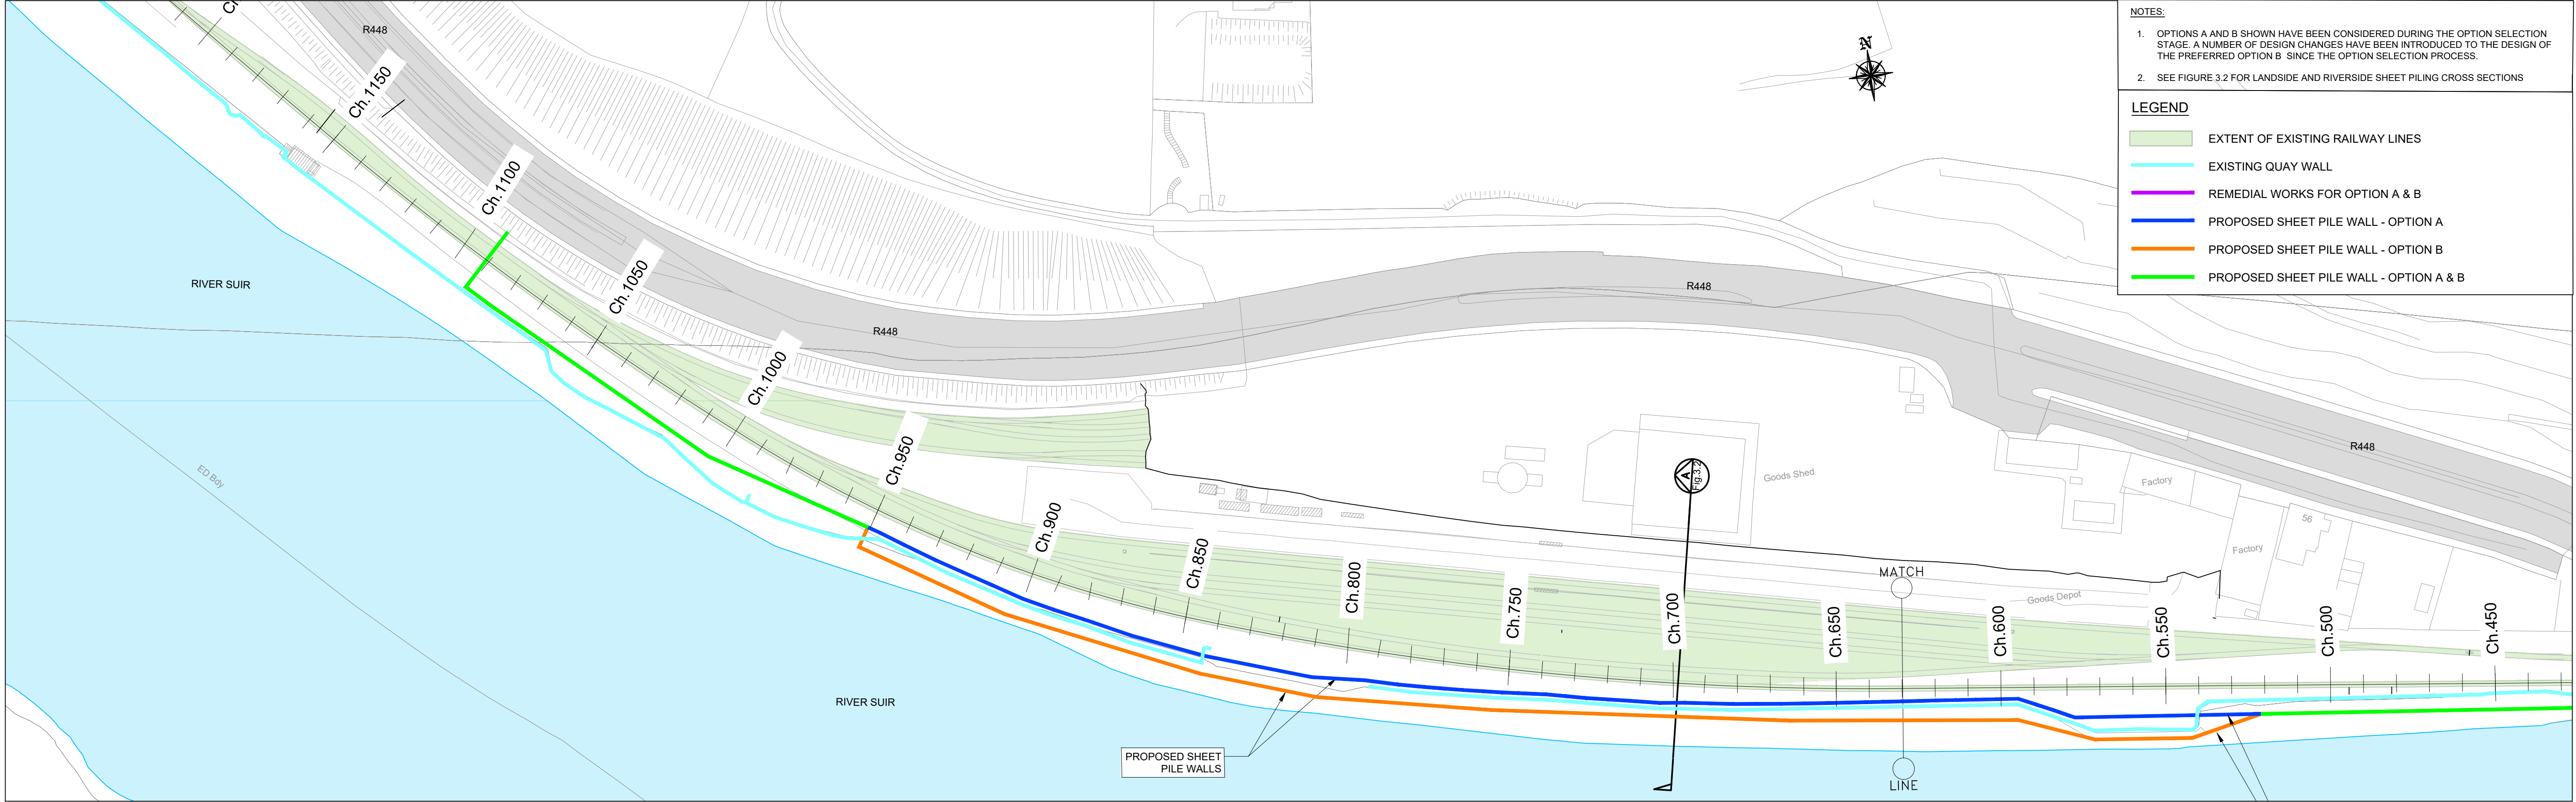

NOTES:

1. OPTIONS A AND B SHOWN HAVE BEEN CONSIDERED DURING THE OPTION SELECTION STAGE. A NUMBER OF DESIGN CHANGES HAVE BEEN INTRODUCED TO THE DESIGN OF THE PREFERRED OPTION B SINCE THE OPTION SELECTION PROCESS.

2. SEE FIGURE 3.2 FOR LANDSIDE AND RIVERSIDE SHEET PILING CROSS SECTIONS

LEGEND

EXTENT OF EXISTING RAILWAY LINES


EXISTING QUAY WALL

REMEDIAL WORKS FOR OPTION A & B

PROPOSED SHEET PILE WALL - OPTION A

PROPOSED SHEET PILE WALL - OPTION B

PROPOSED SHEET PILE WALL - OPTION A & B

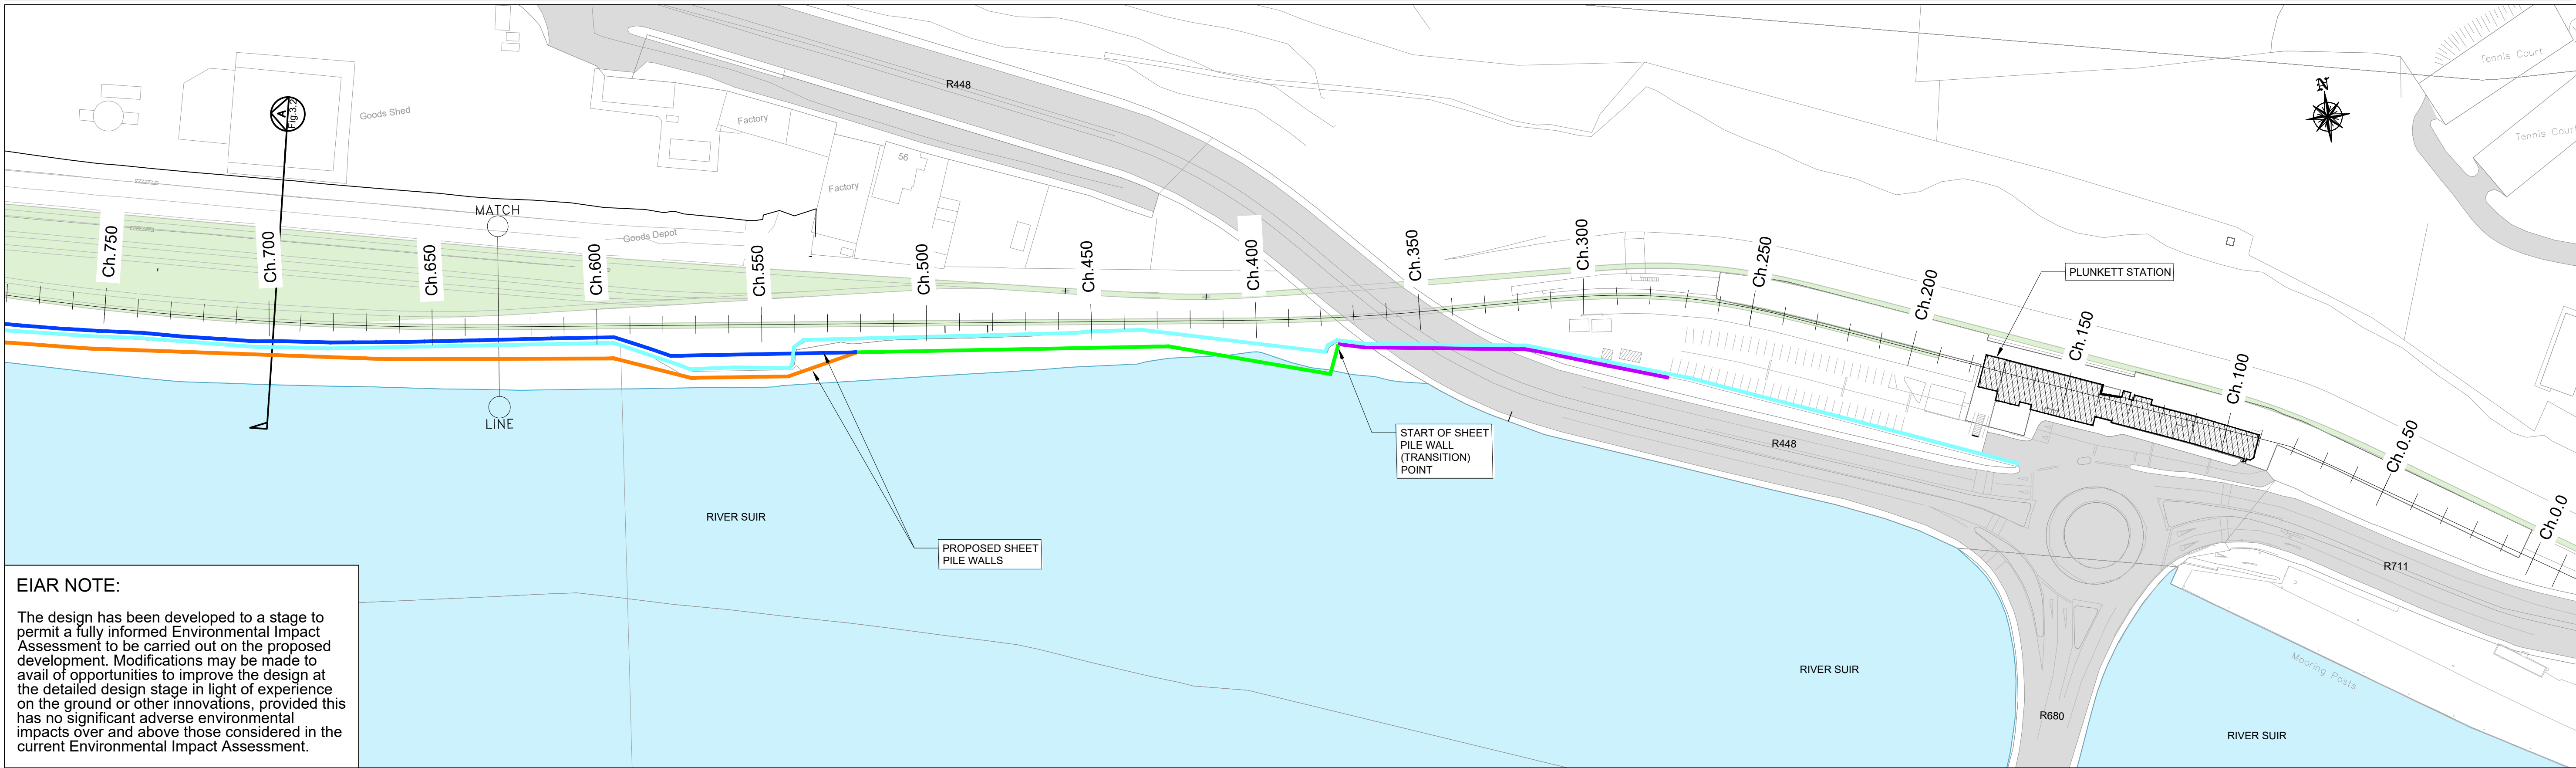

EIAR NOTE:

The design has been developed to a stage to permit a fully informed Environmental Impact Assessment to be carried out on the proposed development. Modifications may be made to avail of opportunities to improve the design at the detailed design stage in light of experience on the ground or other innovations, provided this has no significant adverse environmental impacts over and above those considered in the current Environmental Impact Assessment.

Ordnance Survey Ireland License Number 2015/18/CCMA/WaterfordCity&CountyCouncil. © Ordnance Survey Ireland and Government of Ireland.




Consulting Engineers
Civil - Structural - Transportation - Environmental

Arena House, Arena Road, Sandford, Dublin 18, Ireland
t +353 (0) 1 294 0800
f +353 (0) 1 294 0820
www.rod.ie


Project Title		Drawing Title:	
WATERFORD CITY PUBLIC INFRASTRUCTURE PROJECT FLOOD DEFENCES WEST		Alternatives Considered Options A and B	
ENVIRONMENTAL IMPACT ASSESSMENT REPORT			
Designed: YB	File:	Status:	E.I.A.R.
Drawn: IM	Job No: 18.141		
Checked: BC	Scale: 1:1000 (@ A3)	Drawing No:	FIG 3.1
Approved: TD	Date: OCTOBER 2021	Rev:	-

DO NOT SCALE USE FIGURED DIMENSIONS ONLY

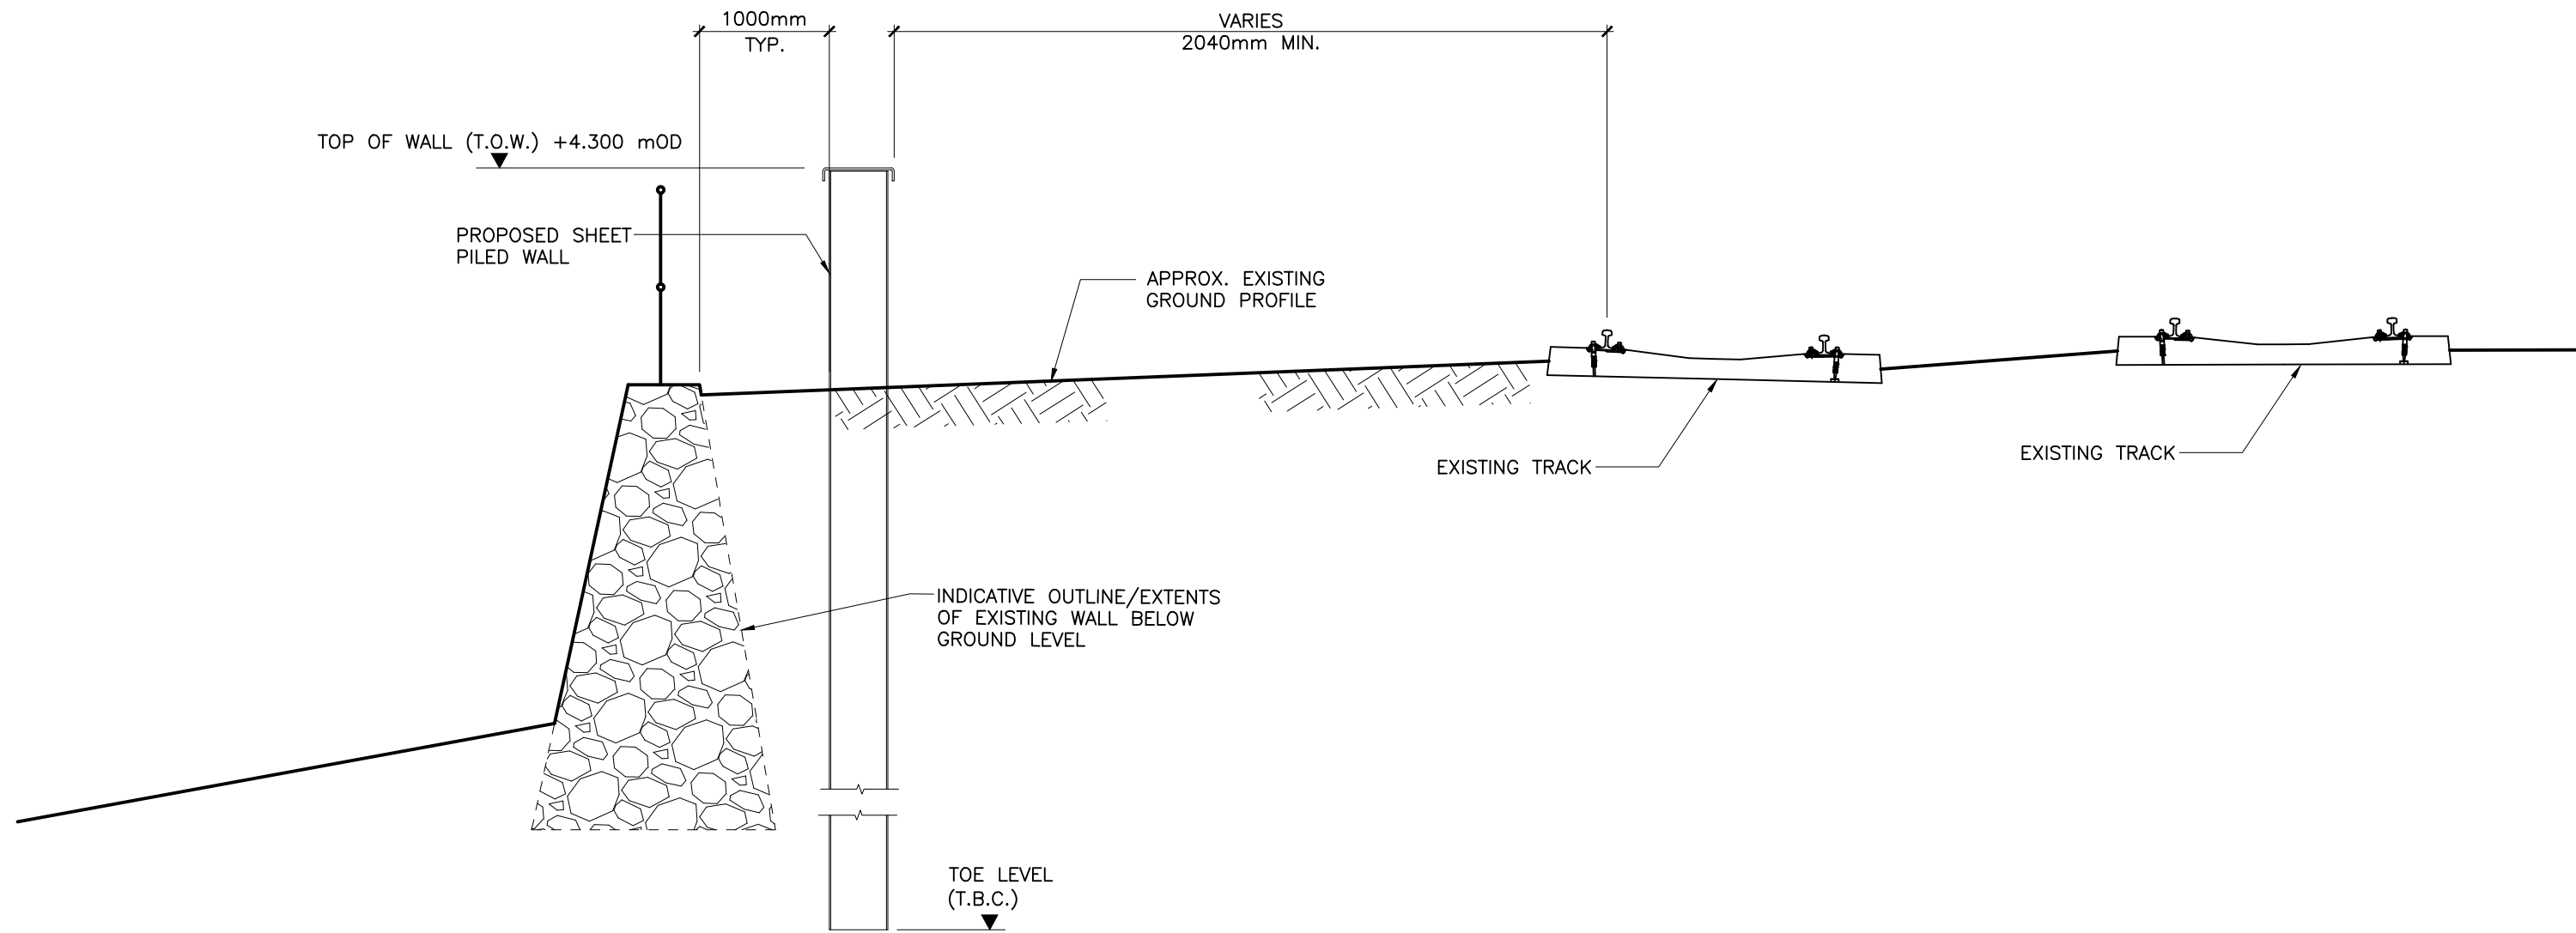

SECTION A
A1 SCALE 1:100
A3 SCALE 1:50

TYPICAL CROSS SECTION OF LANDSIDE INSTALLATION (OPTION A)

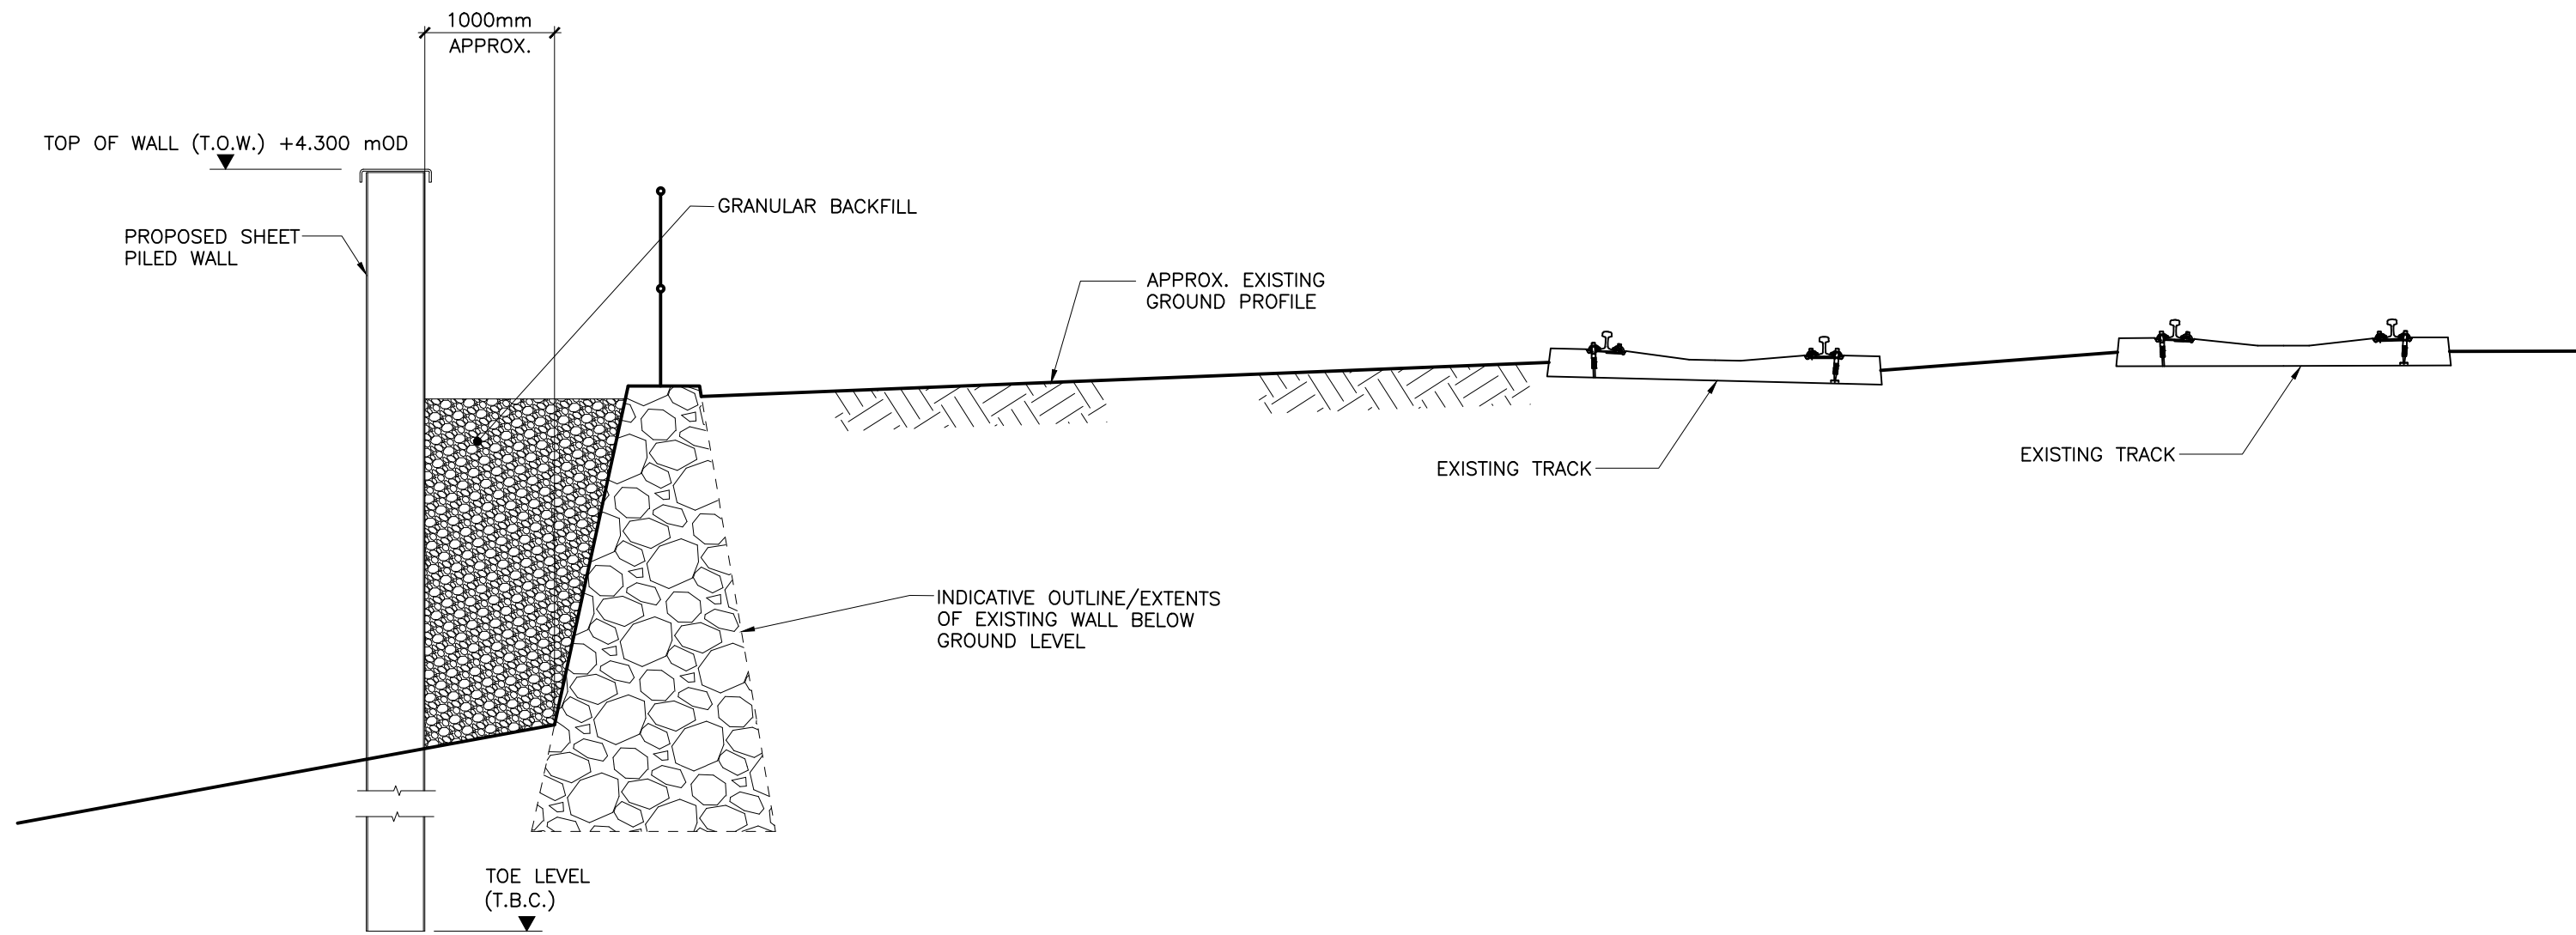

SECTION A
A1 SCALE 1:100
A3 SCALE 1:50

TYPICAL CROSS SECTION OF RIVERSIDE INSTALLATION (OPTION B)

NOTES:

1. PROPOSED TOP OF SHEET PILE (+4.300MOD) TO PROVIDE 1:200 YEAR COMBINED TIDAL/ FLUVIAL PROTECTION DURING FLOOD EVENT INCLUDING 300MM FREEBOARD ALLOWANCE.
2. SHEET PILE SECTION DEPTH OF 450MM ASSUMED. PRESSED STEEL CAPPING BEAM PROPOSED.
3. THE PROPOSED SHEET PILE ALIGNMENT ON PLAN AND THE CLEARANCES TO NEAREST RUNNING EDGE OF RAILWAY IS SUBJECT TO AGREEMENT WITH IARNRÓD ÉIREANN.
4. A MINIMUM WIDTH 1000MM SHALL BE PROVIDED, WHERE FEASIBLE, BETWEEN THE BACK OF EXISTING QUAY WALL AND THE NEAREST FACE OF THE PROPOSED SHEET PILE TO MINIMISE RISK OF CLASHES WITH THE EXISTING WALL.
5. WHERE FEASIBLE, A MINIMUM 2040MM DISTANCE FROM NEAREST RUNNING EDGE OF RAILWAY TO THE PROPOSED SHEET PILE SHALL BE PROVIDED TO ACCOMMODATE A LINESIDE WALLWAY.
6. THE PROPOSED SHEET PILE WALL WILL NOT BE DESIGNED TO RESIST NOTIONAL IMPACT FORCES ARISING FROM A DERAILMENT.

EIAR NOTE:

The design has been developed to a stage to permit a fully informed Environmental Impact Assessment to be carried out on the proposed development. Modifications may be made to avail of opportunities to improve the design at the detailed design stage in light of experience on the ground or other innovations, provided this has no significant adverse environmental impacts over and above those considered in the current Environmental Impact Assessment.

Ordnance Survey Ireland License Number 2015/18/CCMA/WaterfordCity&CountryCouncil. © Ordnance Survey Ireland and Government of Ireland.




Consulting Engineers
Civil - Structural - Transportation - Environmental

Arena House, Arena
Road, Sandford,
Dublin 18, Ireland
t +353 (0) 1 294 0800
f +353 (0) 1 294 0820
www.rod.ie

Project Title		Drawing Title:			
WATERFORD CITY PUBLIC INFRASTRUCTURE PROJECT FLOOD DEFENCES WEST		Sheet Pile Layout for Options A and B at Ch.700			
ENVIRONMENTAL IMPACT ASSESSMENT REPORT	Designed:	YB	File:	Status:	
	Drawn:	IM	Job No:	E.I.A.R.	
	Checked:	BC	Scale:	AS SHOWN	
	Approved:	TD	Date:	OCTOBER 2021	
			Drawing No:	FIG 3.2	Rev:
					-

DO NOT SCALE USE FIGURED DIMENSIONS ONLY

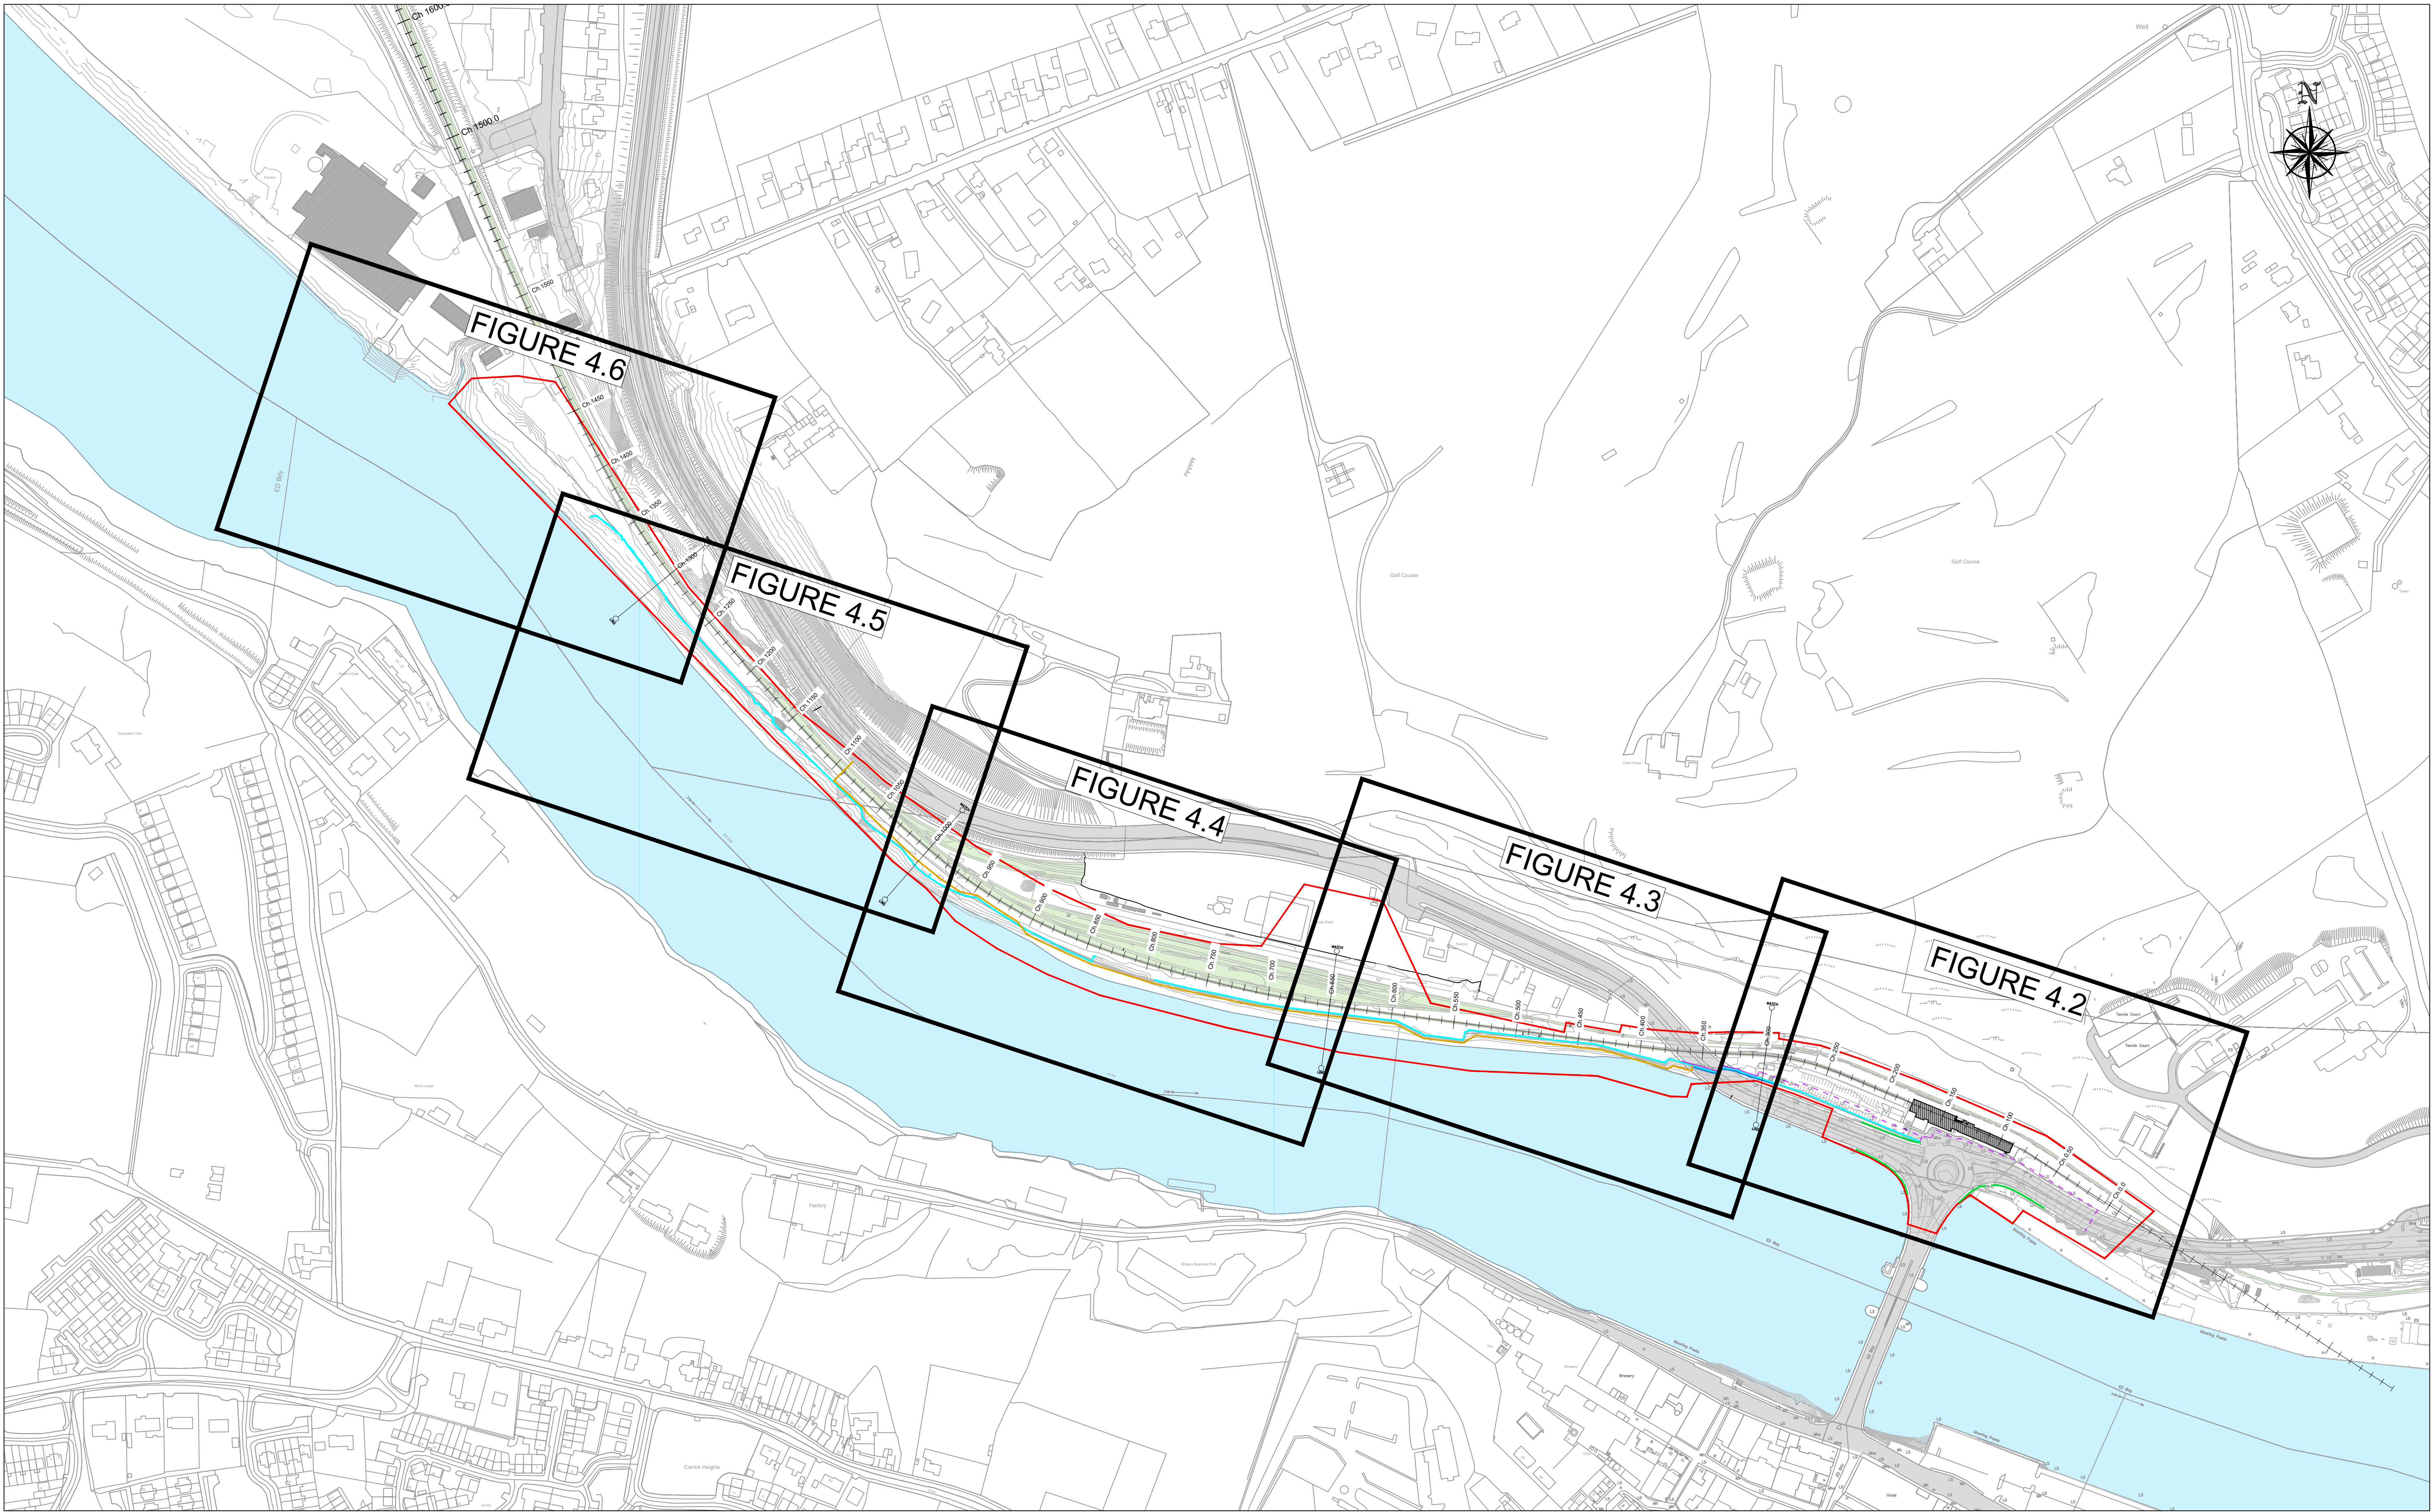

Ordnance Survey Ireland License Number 2015/18/CCMA/WaterfordCity&CountryCouncil. © Ordnance Survey Ireland and Government of Ireland.



Arena House, Arena
Road, Sandyford,
Dublin 18, Ireland
t +353 (0) 1 294 0800
f +353 (0) 1 294 0820
www.rod.ie

Consulting Engineers
Civil - Structural - Transportation - Environmental

Project
Title
**WATERFORD CITY PUBLIC INFRASTRUCTURE PROJECT
FLOOD DEFENCES WEST**

ENVIRONMENTAL IMPACT ASSESSMENT REPORT

Drawing Title:
Proposed Extents of Structural Works Sheet - Key Plan

Designed: YB	File:	Status: E.I.A.R.
Drawn: IM	Job No: 18.141	
Checked: BC	Scale: 1:2500 (@ A3)	Drawing No: FIG 4.1
Approved: TD	Date: OCTOBER 2021	Rev: -

DO NOT SCALE USE FIGURED DIMENSIONS ONLY

NOTES:


1. REFER TO FIGURES 4.7 TO 4.10 FOR NOTES ON CROSS SECTION DETAILS.
2. THE WESTERN END OF FLOOD DEFENCES AT CH.1090 IS SET AT A NATURAL HIGH POINT OF THE TERRAIN AND THE RAIL TRACK.
3. A C.20M UNDERGROUND ISOLATION STRUCTURE WILL BE CONSTRUCTED AT CH.1090. TEMPORARY OVERGROUND FLOOD BARRIERS WILL BE PROVIDED ALONG THE STRUCTURE SHOULD THESE BE REQUIRED TO BE IMPLEMENTED DURING A FLOOD EVENT.

LEGEND

- EXTENT OF EXISTING RAILWAY LINES
- EXISTING QUAY WALL
- EXTENT OF PROPOSED SHEET PILE FLOOD DEFENCE WALL
- PROPOSED SHALLOW IMPERMEABLE UNDERGROUND TRENCH
- POTENTIAL SHALLOW IMPERMEABLE UNDERGROUND TRENCH
- SITE BOUNDARY
- EXTENT OF PROPOSED GLASS FLOOD PARAPETS
- EXTENT OF PROPOSED DEMOUNTABLE FLOOD BARRIERS
- EXTENT OF PROPOSED REMEDIAL WORKS
- COUNTY BOUNDARY

EIAR NOTE:

The design has been developed to a stage to permit a fully informed Environmental Impact Assessment to be carried out on the proposed development. Modifications may be made to avail of opportunities to improve the design at the detailed design stage in light of experience on the ground or other innovations, provided this has no significant adverse environmental impacts over and above those considered in the current Environmental Impact Assessment.

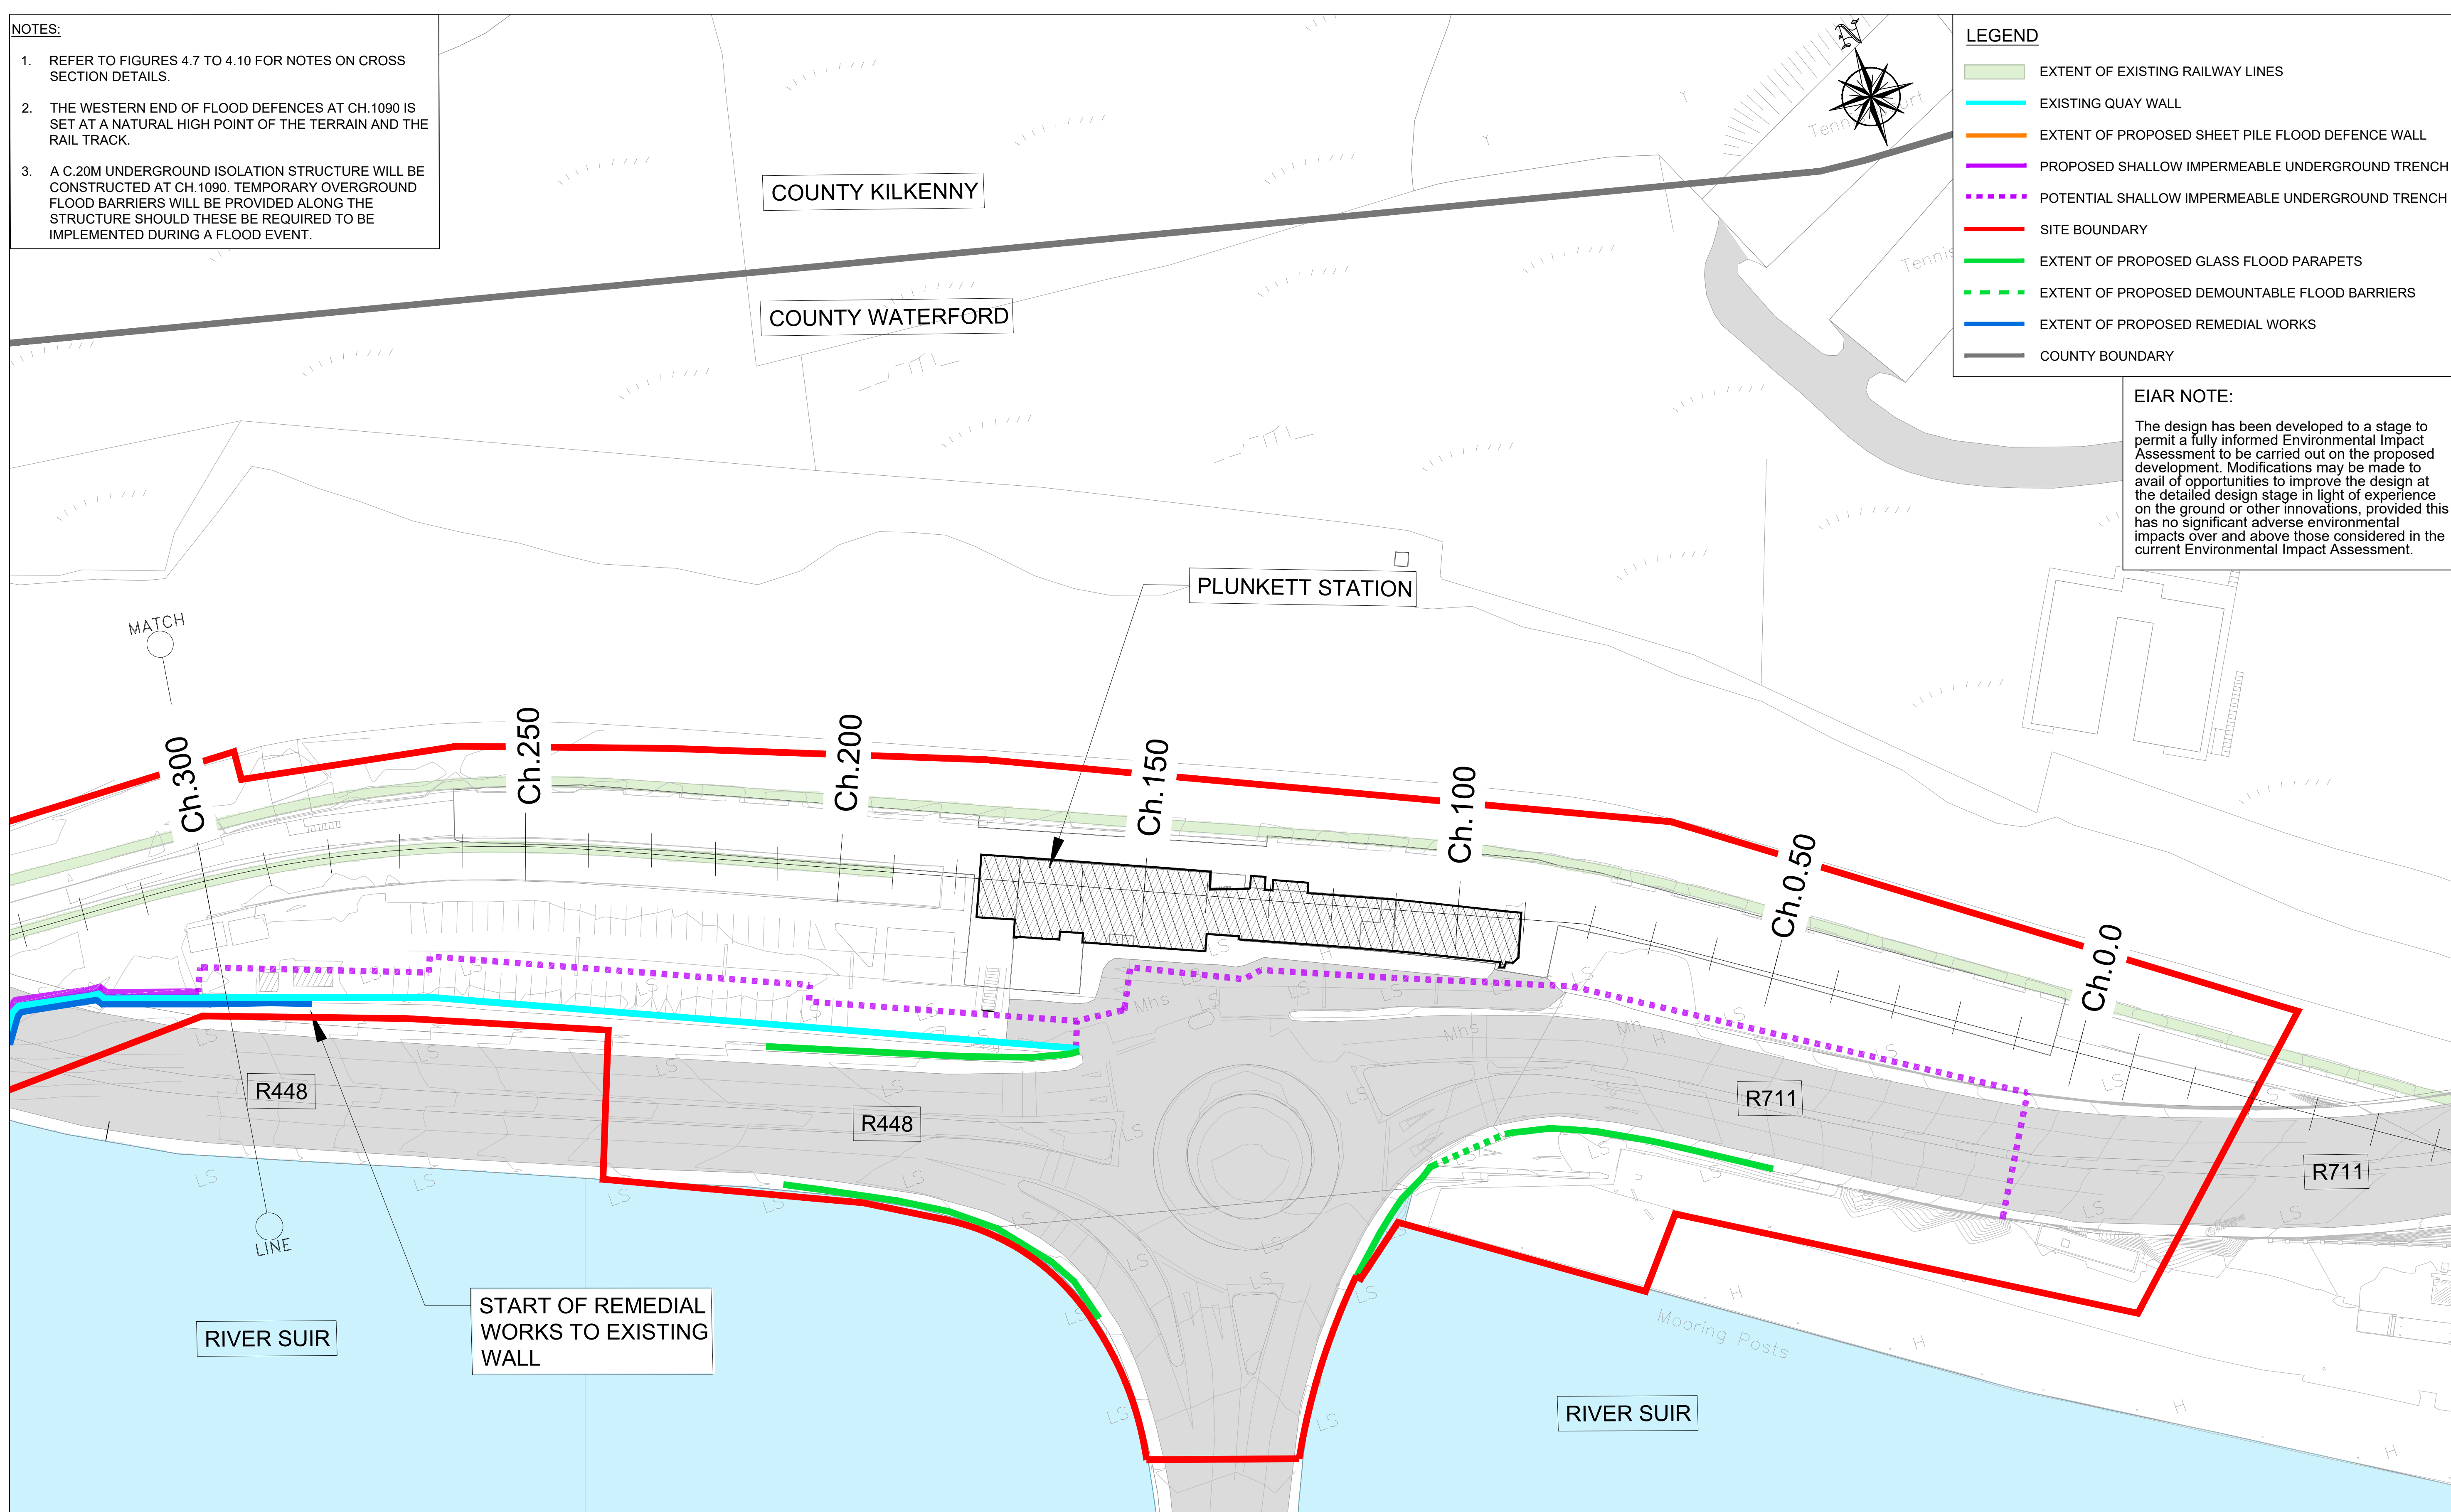

Ordnance Survey Ireland License Number 2015/18/CCMA/WaterfordCity&CountryCouncil. © Ordnance Survey Ireland and Government of Ireland.



Consulting Engineers
Civil - Structural - Transportation - Environmental

Arena House, Arena
Road, Sandyford,
Dublin 18, Ireland
t +353 (0) 1 294 0800
f +353 (0) 1 294 0820
www.rod.ie

Project Title

**WATERFORD CITY PUBLIC INFRASTRUCTURE PROJECT
FLOOD DEFENCES WEST**

ENVIRONMENTAL IMPACT ASSESSMENT REPORT

Drawing Title:

**Proposed Extents of Structural Work
Sheet 1 of 5**

Designed: YB	File:	Status: E.I.A.R.
Drawn: IM	Job No: 18.141	
Checked: BC	Scale: 1:500 (@ A3)	Drawing No: FIG 4.2
Approved: TD	Date: OCTOBER 2021	Rev: -


DO NOT SCALE USE FIGURED DIMENSIONS ONLY

NOTES:

1. REFER TO FIGURES 4.7 TO 4.10 FOR NOTES ON CROSS SECTION DETAILS.
2. THE WESTERN END OF FLOOD DEFENCES AT CH.1090 IS SET AT A NATURAL HIGH POINT OF THE TERRAIN AND THE RAIL TRACK.
3. A C.20M UNDERGROUND ISOLATION STRUCTURE WILL BE CONSTRUCTED AT CH.1090. TEMPORARY OVERGROUND FLOOD BARRIERS WILL BE PROVIDED ALONG THE STRUCTURE SHOULD THESE BE REQUIRED TO BE IMPLEMENTED DURING A FLOOD EVENT.

EIAR NOTE:

The design has been developed to a stage to permit a fully informed Environmental Impact Assessment to be carried out on the proposed development. Modifications may be made to avail of opportunities to improve the design at the detailed design stage in light of experience on the ground or other innovations, provided this has no significant adverse environmental impacts over and above those considered in the current Environmental Impact Assessment.

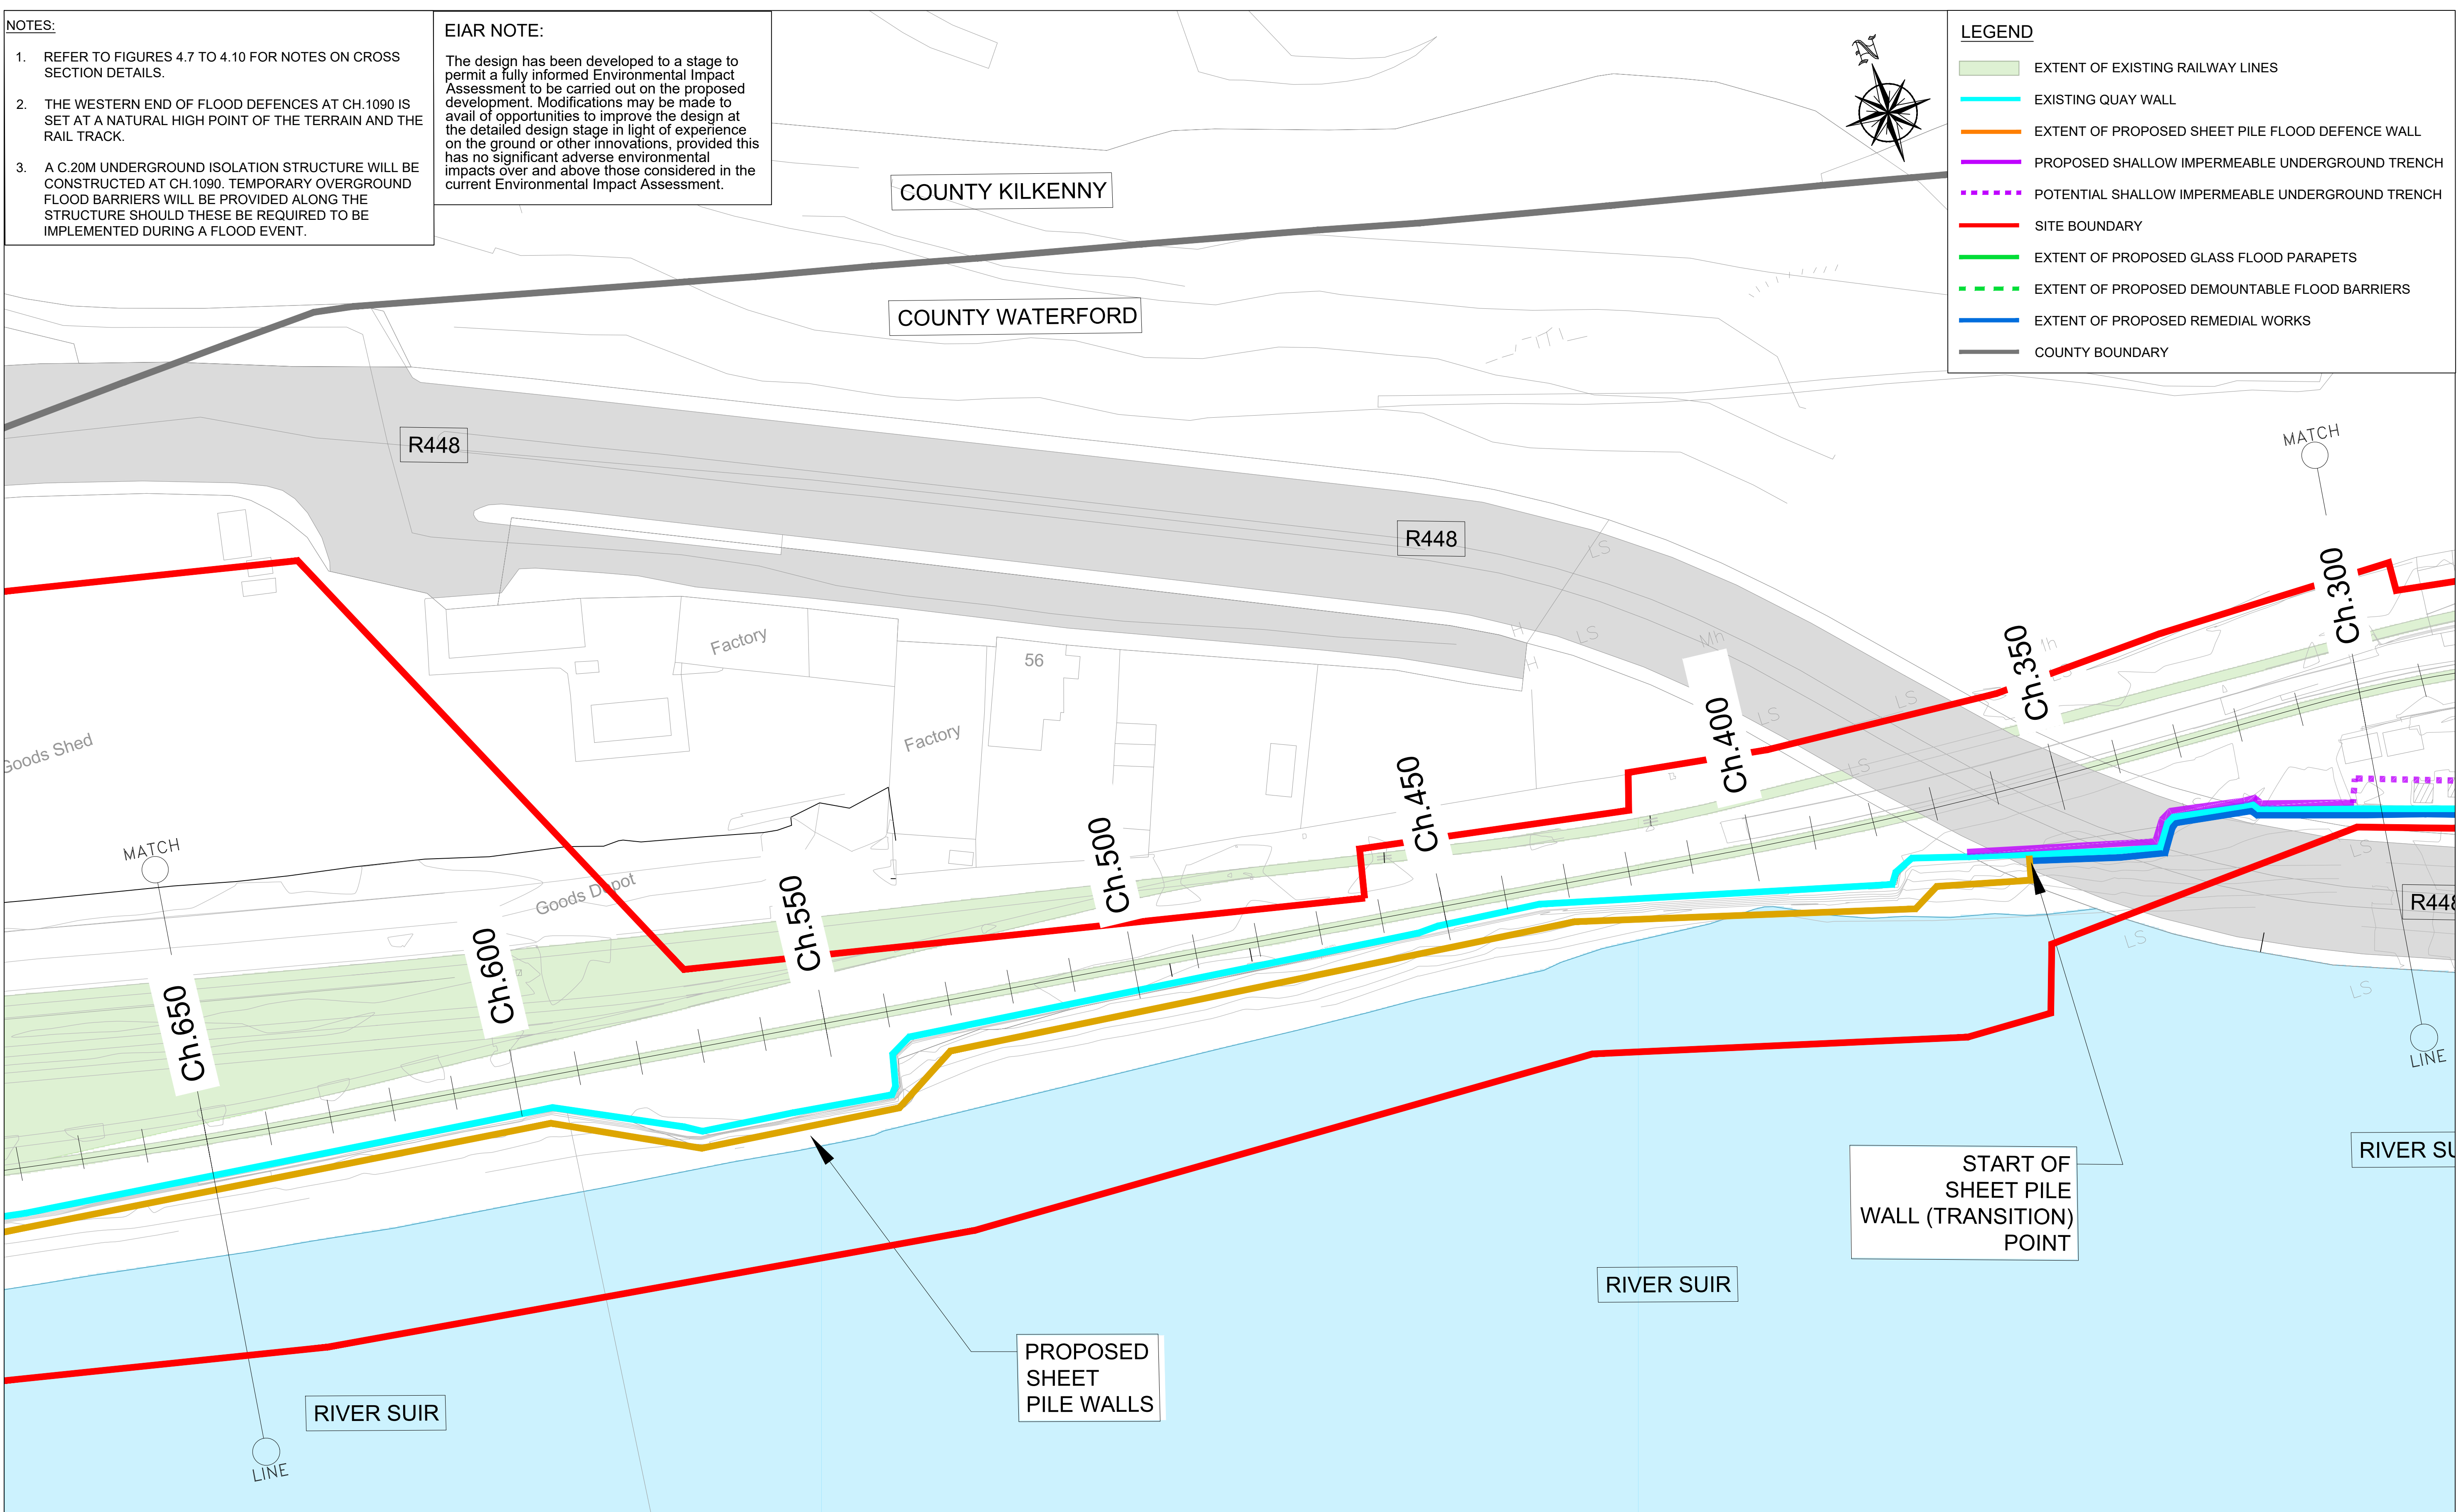

Ordnance Survey Ireland License Number 2015/18/CCMA/WaterfordCity&CountryCouncil. © Ordnance Survey Ireland and Government of Ireland.



Consulting Engineers
Civil - Structural - Transportation - Environmental

Arena House, Arena
Road, Sandycroft,
Dublin 18, Ireland
t +353 (0) 1 294 0800
f +353 (0) 1 294 0820
www.rod.ie


Project Title	WATERFORD CITY PUBLIC INFRASTRUCTURE PROJECT FLOOD DEFENCES WEST	
	ENVIRONMENTAL IMPACT ASSESSMENT REPORT	

Drawing Title: Proposed Extents of Structural Works Sheet 2 of 5			
Designed: YB	File:	Status: E.I.A.R.	
Drawn: IM	Job No: 18.141		
Checked: BC	Scale: 1:500 (@ A3)	Drawing No: FIG 4.3	Rev: -
Approved: TD	Date: OCTOBER 2021		

DO NOT SCALE USE FIGURED DIMENSIONS ONLY

NOTES:

1. REFER TO FIGURES 4.7 TO 4.10 FOR NOTES ON CROSS SECTION DETAILS.
2. THE WESTERN END OF FLOOD DEFENCES AT CH.1090 IS SET AT A NATURAL HIGH POINT OF THE TERRAIN AND THE RAIL TRACK.
3. A C.20M UNDERGROUND ISOLATION STRUCTURE WILL BE CONSTRUCTED AT CH.1090. TEMPORARY OVERGROUND FLOOD BARRIERS WILL BE PROVIDED ALONG THE STRUCTURE SHOULD THESE BE REQUIRED TO BE IMPLEMENTED DURING A FLOOD EVENT.

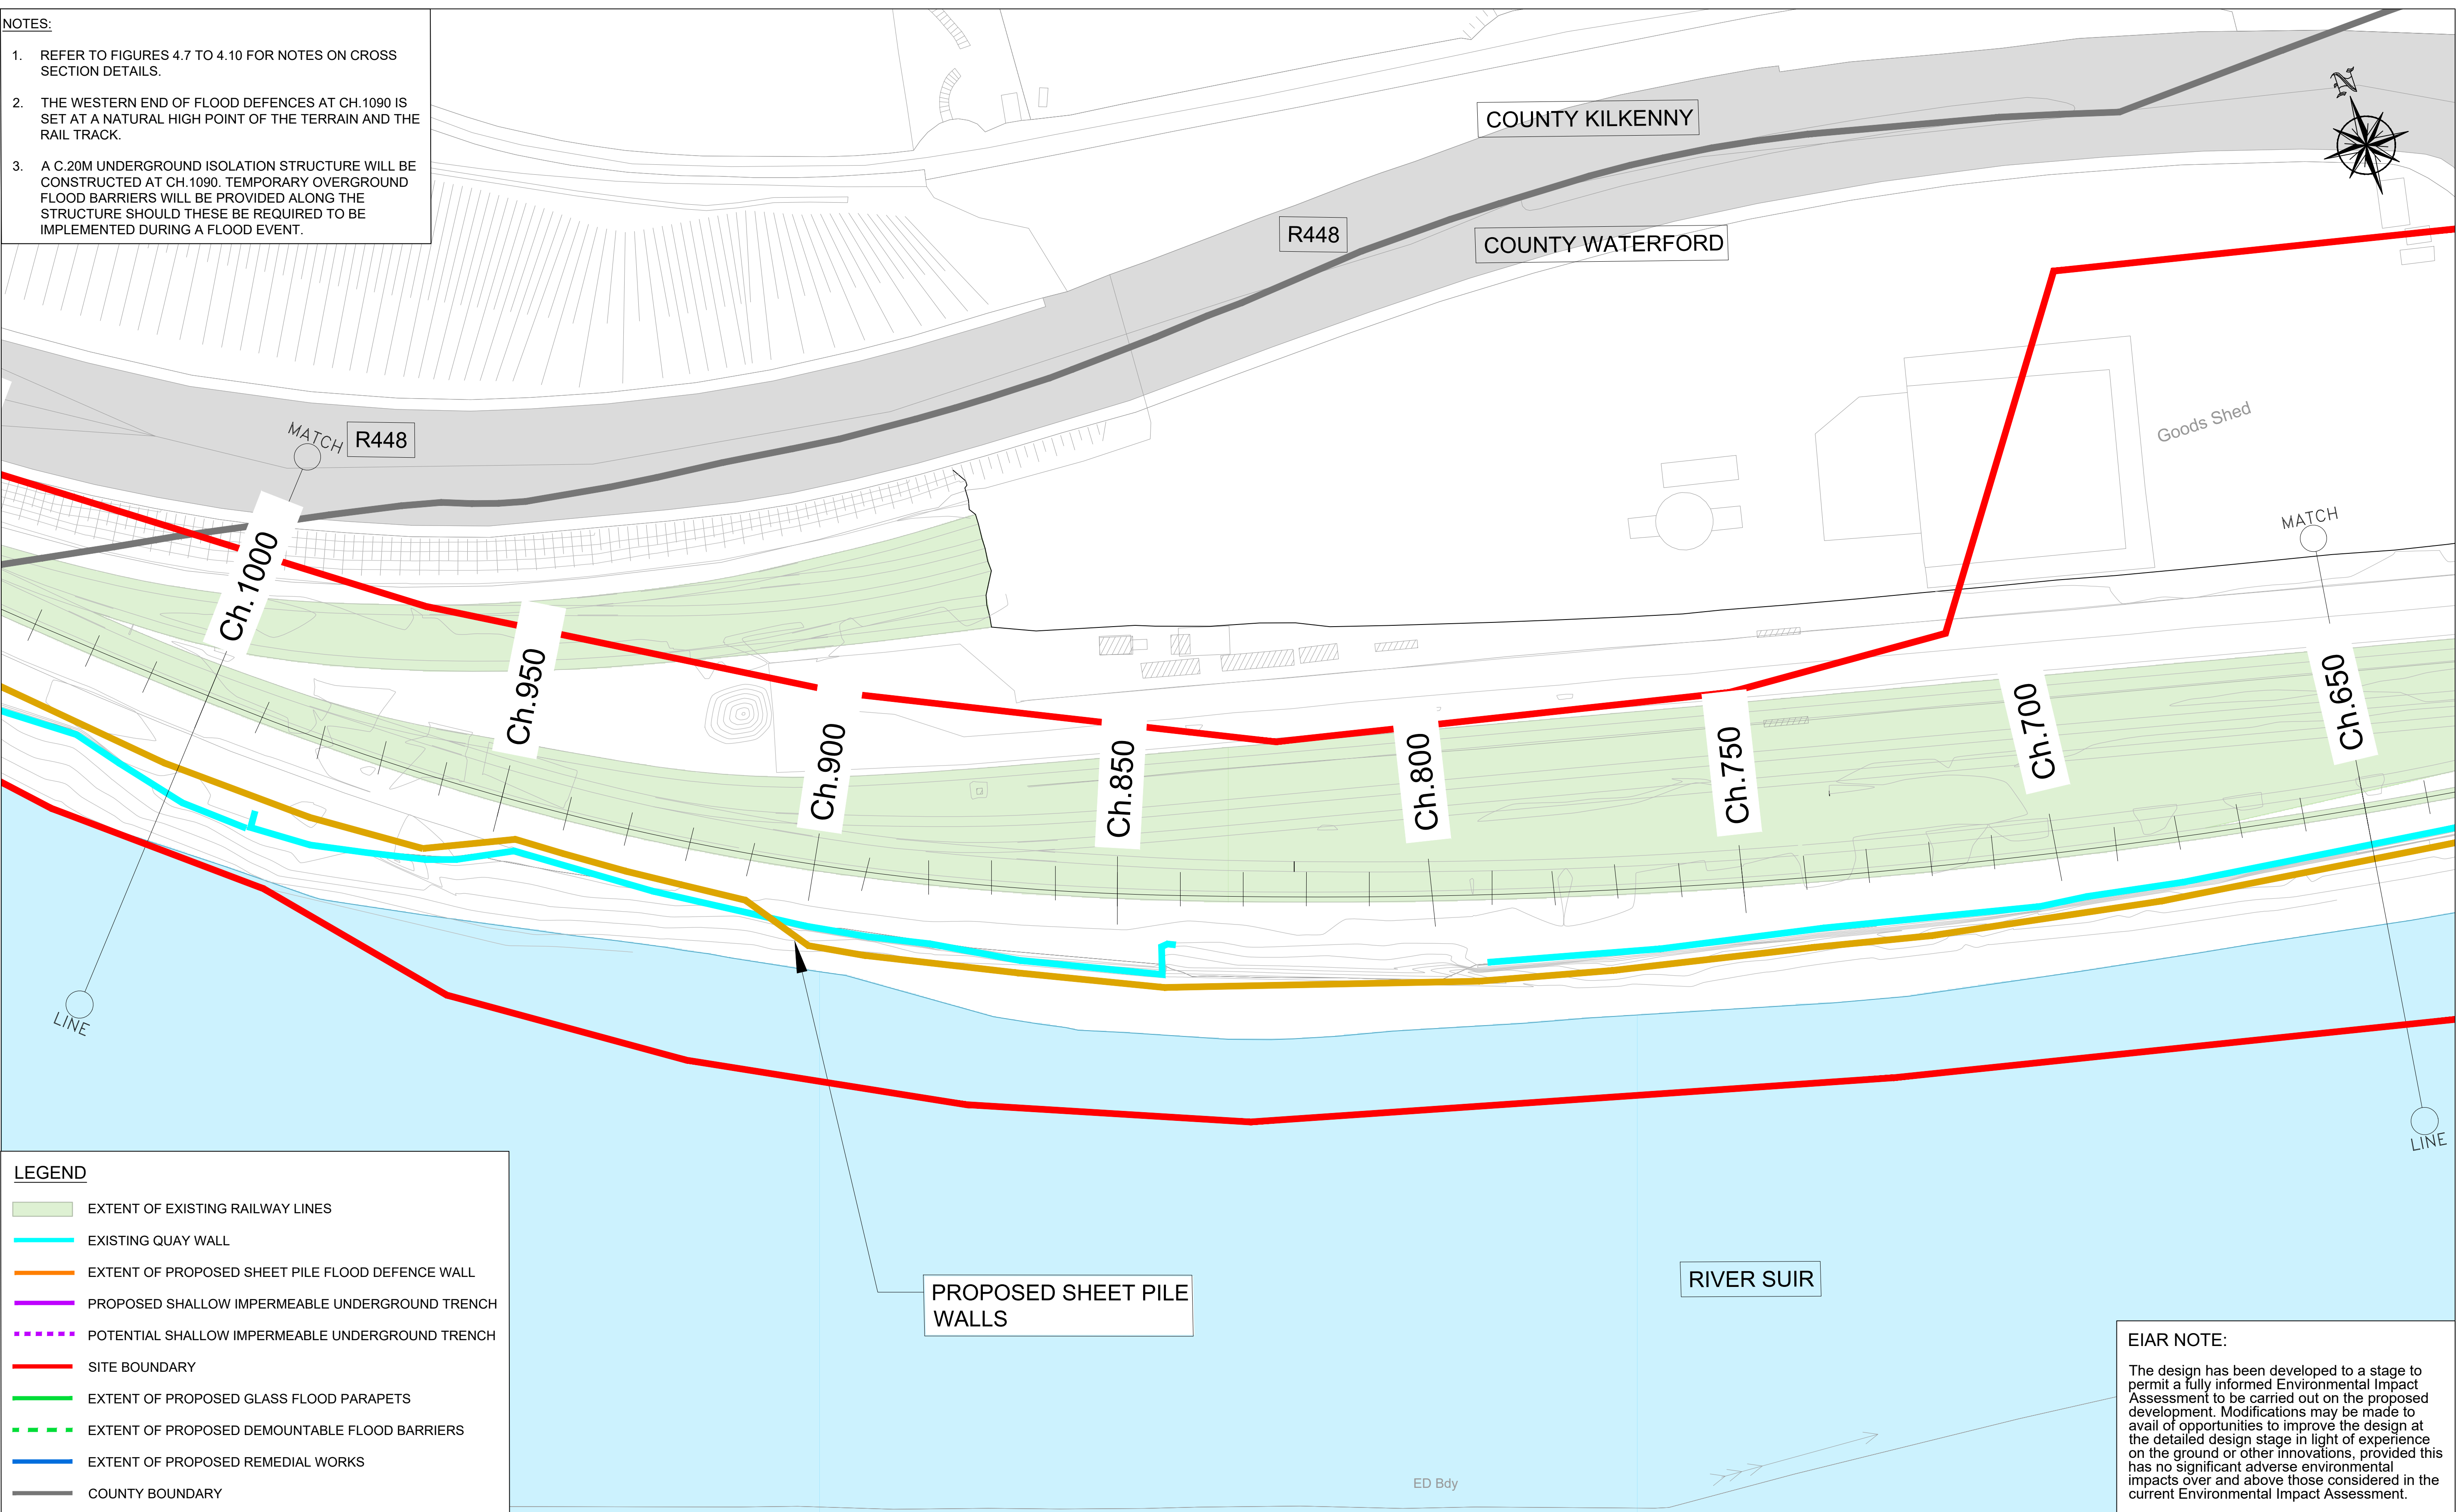

Ordnance Survey Ireland License Number 2015/18/CCMA/WaterfordCity&CountryCouncil. © Ordnance Survey Ireland and Government of Ireland.



Consulting Engineers
Civil - Structural - Transportation - Environmental

Arena House, Arena
Road, Sandyford,
Dublin 18, Ireland
t +353 (0) 1 294 0800
f +353 (0) 1 294 0820
www.rod.ie

Project
Title

WATERFORD CITY PUBLIC INFRASTRUCTURE PROJECT
FLOOD DEFENCES WEST


ENVIRONMENTAL IMPACT ASSESSMENT REPORT

Drawing Title:

Proposed Extents of Structural Works
Sheet 3 of 5

Designed: YB	File:	Status: E.I.A.R.
Drawn: IM	Job No: 18.141	
Checked: BC	Scale: 1:500 (@ A3)	Drawing No: FIG 4.4
Approved: TD	Date: OCTOBER 2021	Rev: -

DO NOT SCALE USE FIGURED DIMENSIONS ONLY

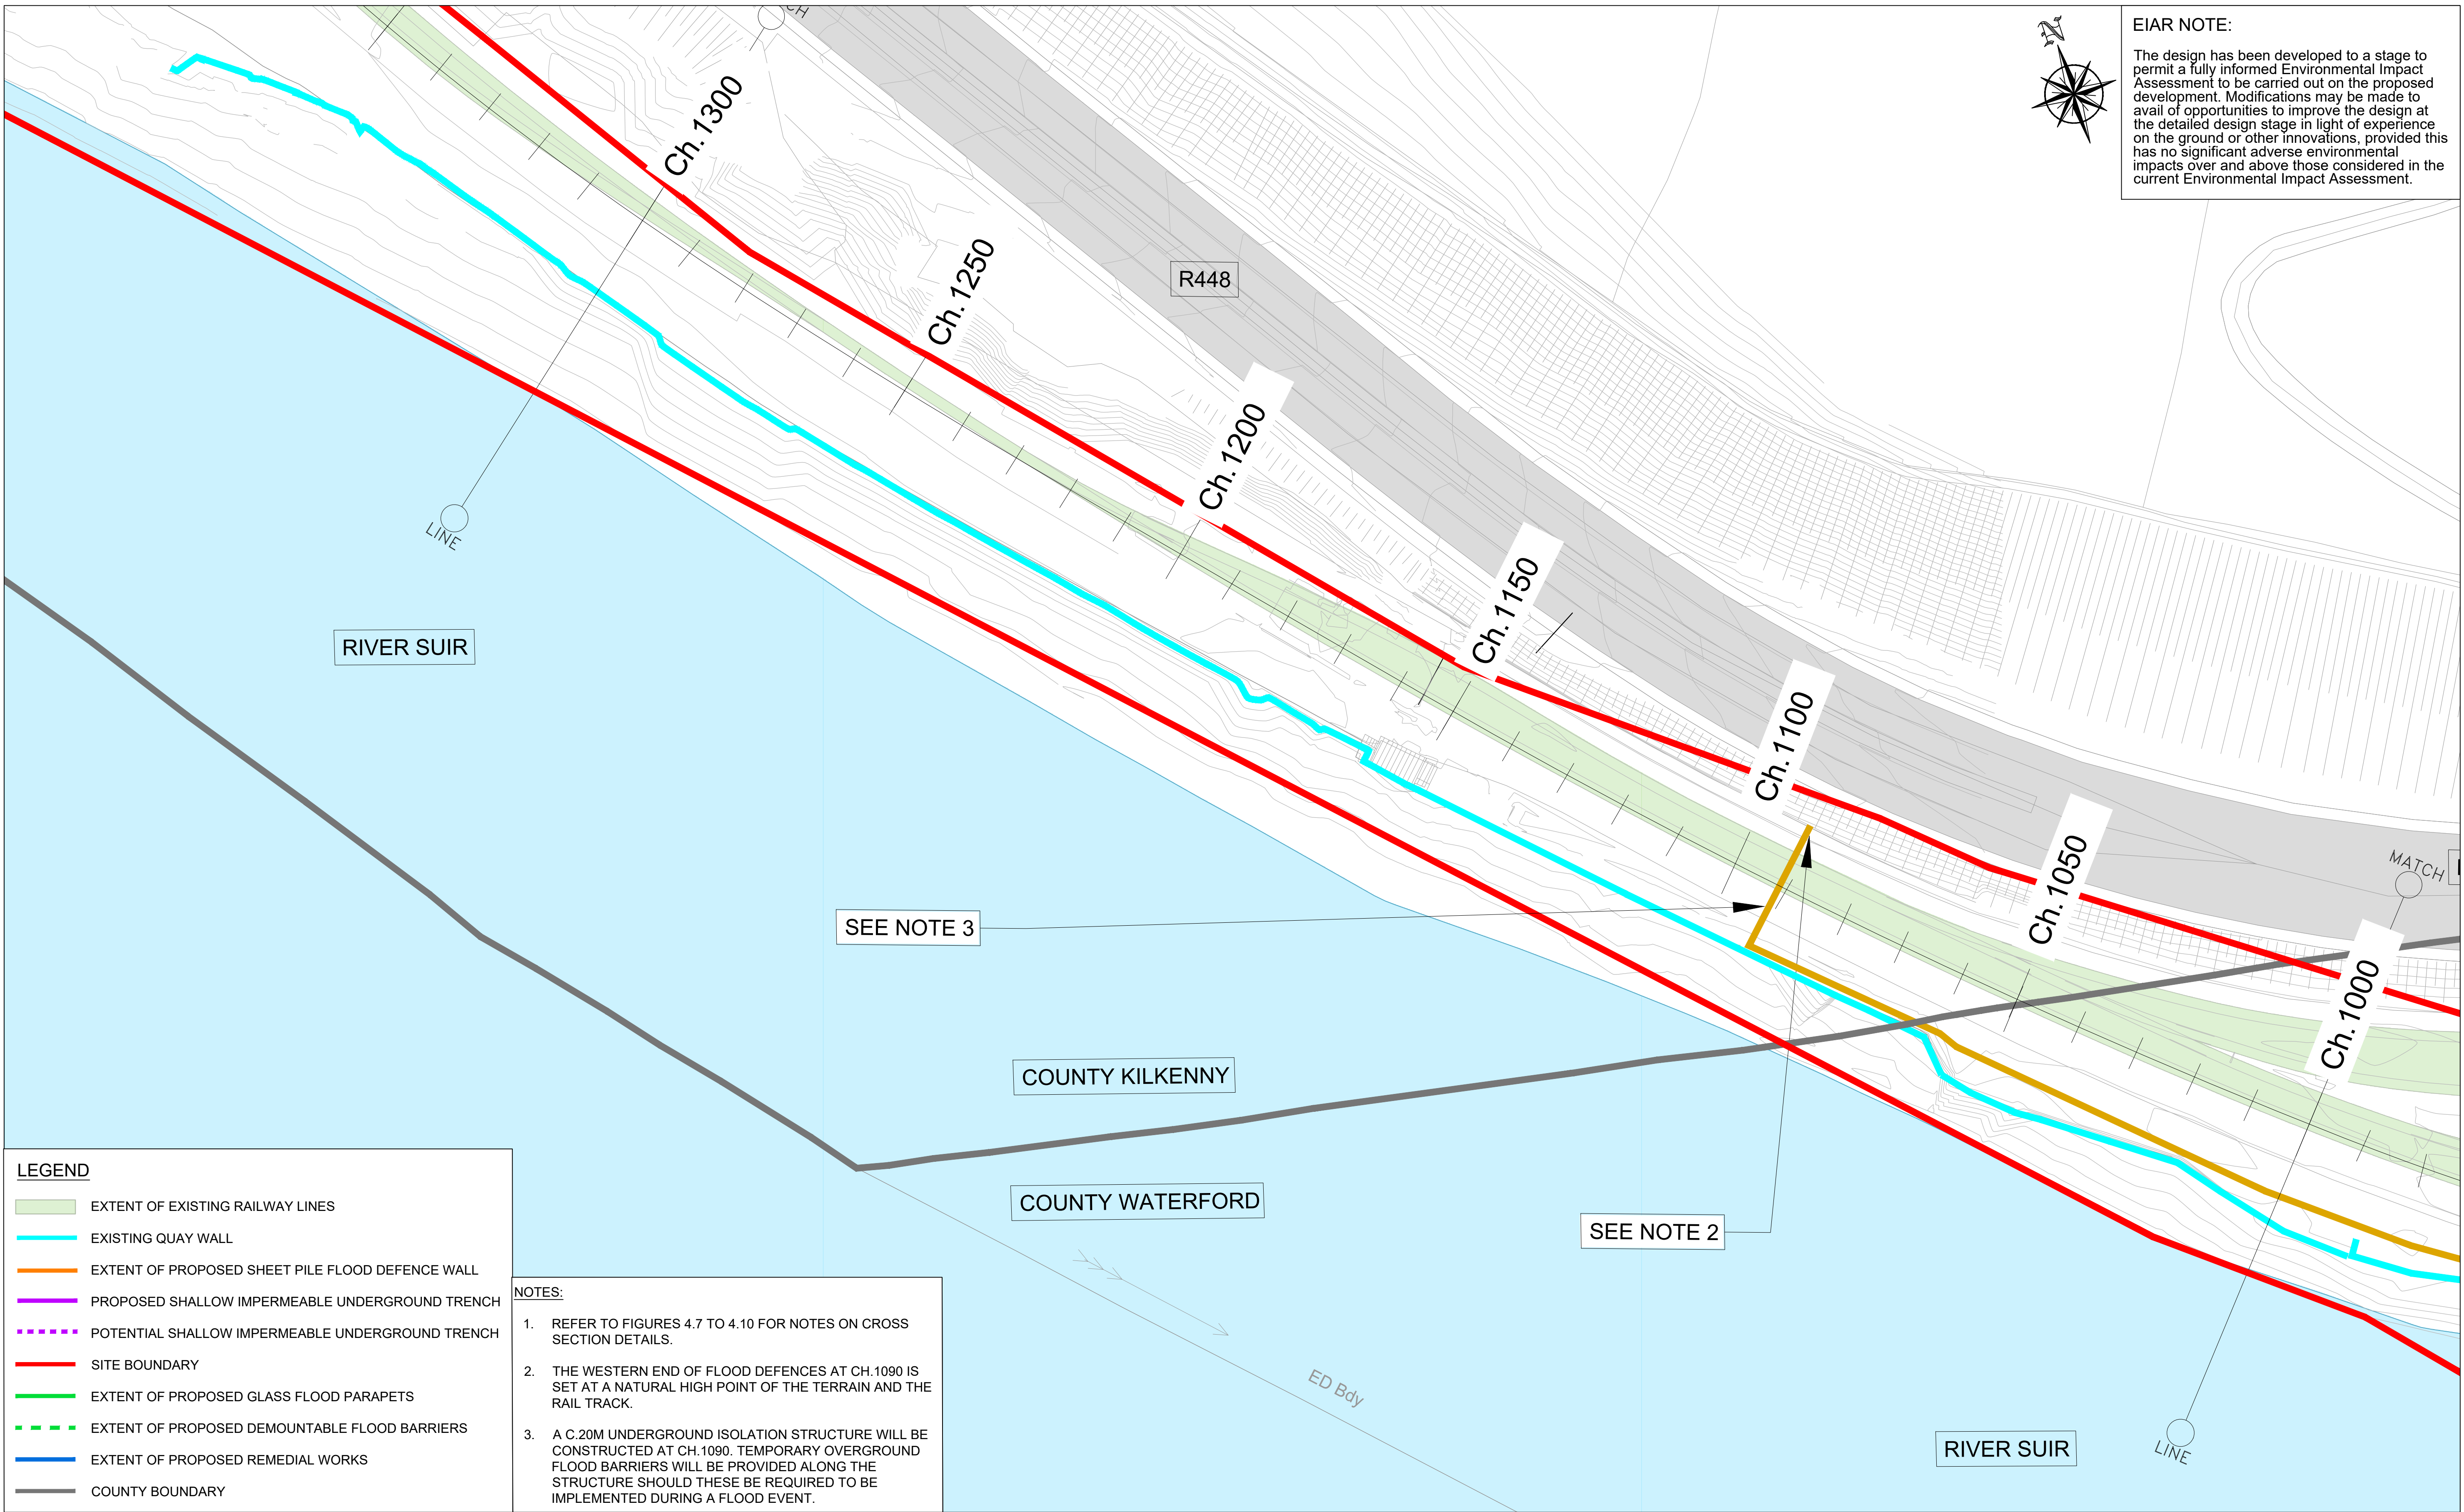

EIAR NOTE:

The design has been developed to a stage to permit a fully informed Environmental Impact Assessment to be carried out on the proposed development. Modifications may be made to avail of opportunities to improve the design at the detailed design stage in light of experience on the ground or other innovations, provided this has no significant adverse environmental impacts over and above those considered in the current Environmental Impact Assessment.

LEGEND

- EXTENT OF EXISTING RAILWAY LINES
- EXISTING QUAY WALL
- EXTENT OF PROPOSED SHEET PILE FLOOD DEFENCE WALL
- PROPOSED SHALLOW IMPERMEABLE UNDERGROUND TRENCH
- POTENTIAL SHALLOW IMPERMEABLE UNDERGROUND TRENCH
- SITE BOUNDARY
- EXTENT OF PROPOSED GLASS FLOOD PARAPETS
- EXTENT OF PROPOSED DEMOUNTABLE FLOOD BARRIERS
- EXTENT OF PROPOSED REMEDIAL WORKS
- COUNTY BOUNDARY

- NOTES:**
- REFER TO FIGURES 4.7 TO 4.10 FOR NOTES ON CROSS SECTION DETAILS.
 - THE WESTERN END OF FLOOD DEFENCES AT CH.1090 IS SET AT A NATURAL HIGH POINT OF THE TERRAIN AND THE RAIL TRACK.
 - A C.20M UNDERGROUND ISOLATION STRUCTURE WILL BE CONSTRUCTED AT CH.1090. TEMPORARY OVERGROUND FLOOD BARRIERS WILL BE PROVIDED ALONG THE STRUCTURE SHOULD THESE BE REQUIRED TO BE IMPLEMENTED DURING A FLOOD EVENT.

Ordnance Survey Ireland License Number 2015/18/CCMA/WaterfordCity&CountyCouncil. © Ordnance Survey Ireland and Government of Ireland.



ROD
ROUGHAN & O'DONOVAN

Consulting Engineers
Civil - Structural - Transportation - Environmental

Arena House, Arena Road, Sandyford, Dublin 18, Ireland
t +353 (0) 1 294 0800
f +353 (0) 1 294 0820
www.rod.ie

Project Title

**WATERFORD CITY PUBLIC INFRASTRUCTURE PROJECT
FLOOD DEFENCES WEST**

ENVIRONMENTAL IMPACT ASSESSMENT REPORT


Drawing Title:

**Proposed Extents of Structural Works
Sheet 4 of 5**

Designed: YB	File:	Status: E.I.A.R.
Drawn: IM	Job No: 18.141	
Checked: BC	Scale: 1:500 (@ A3)	Drawing No: FIG 4.5
Approved: TD	Date: OCTOBER 2021	Rev: -

DO NOT SCALE USE FIGURED DIMENSIONS ONLY

EIAR NOTE:
The design has been developed to a stage to permit a fully informed Environmental Impact Assessment to be carried out on the proposed development. Modifications may be made to avail of opportunities to improve the design at the detailed design stage in light of experience on the ground or other innovations, provided this has no significant adverse environmental impacts over and above those considered in the current Environmental Impact Assessment.

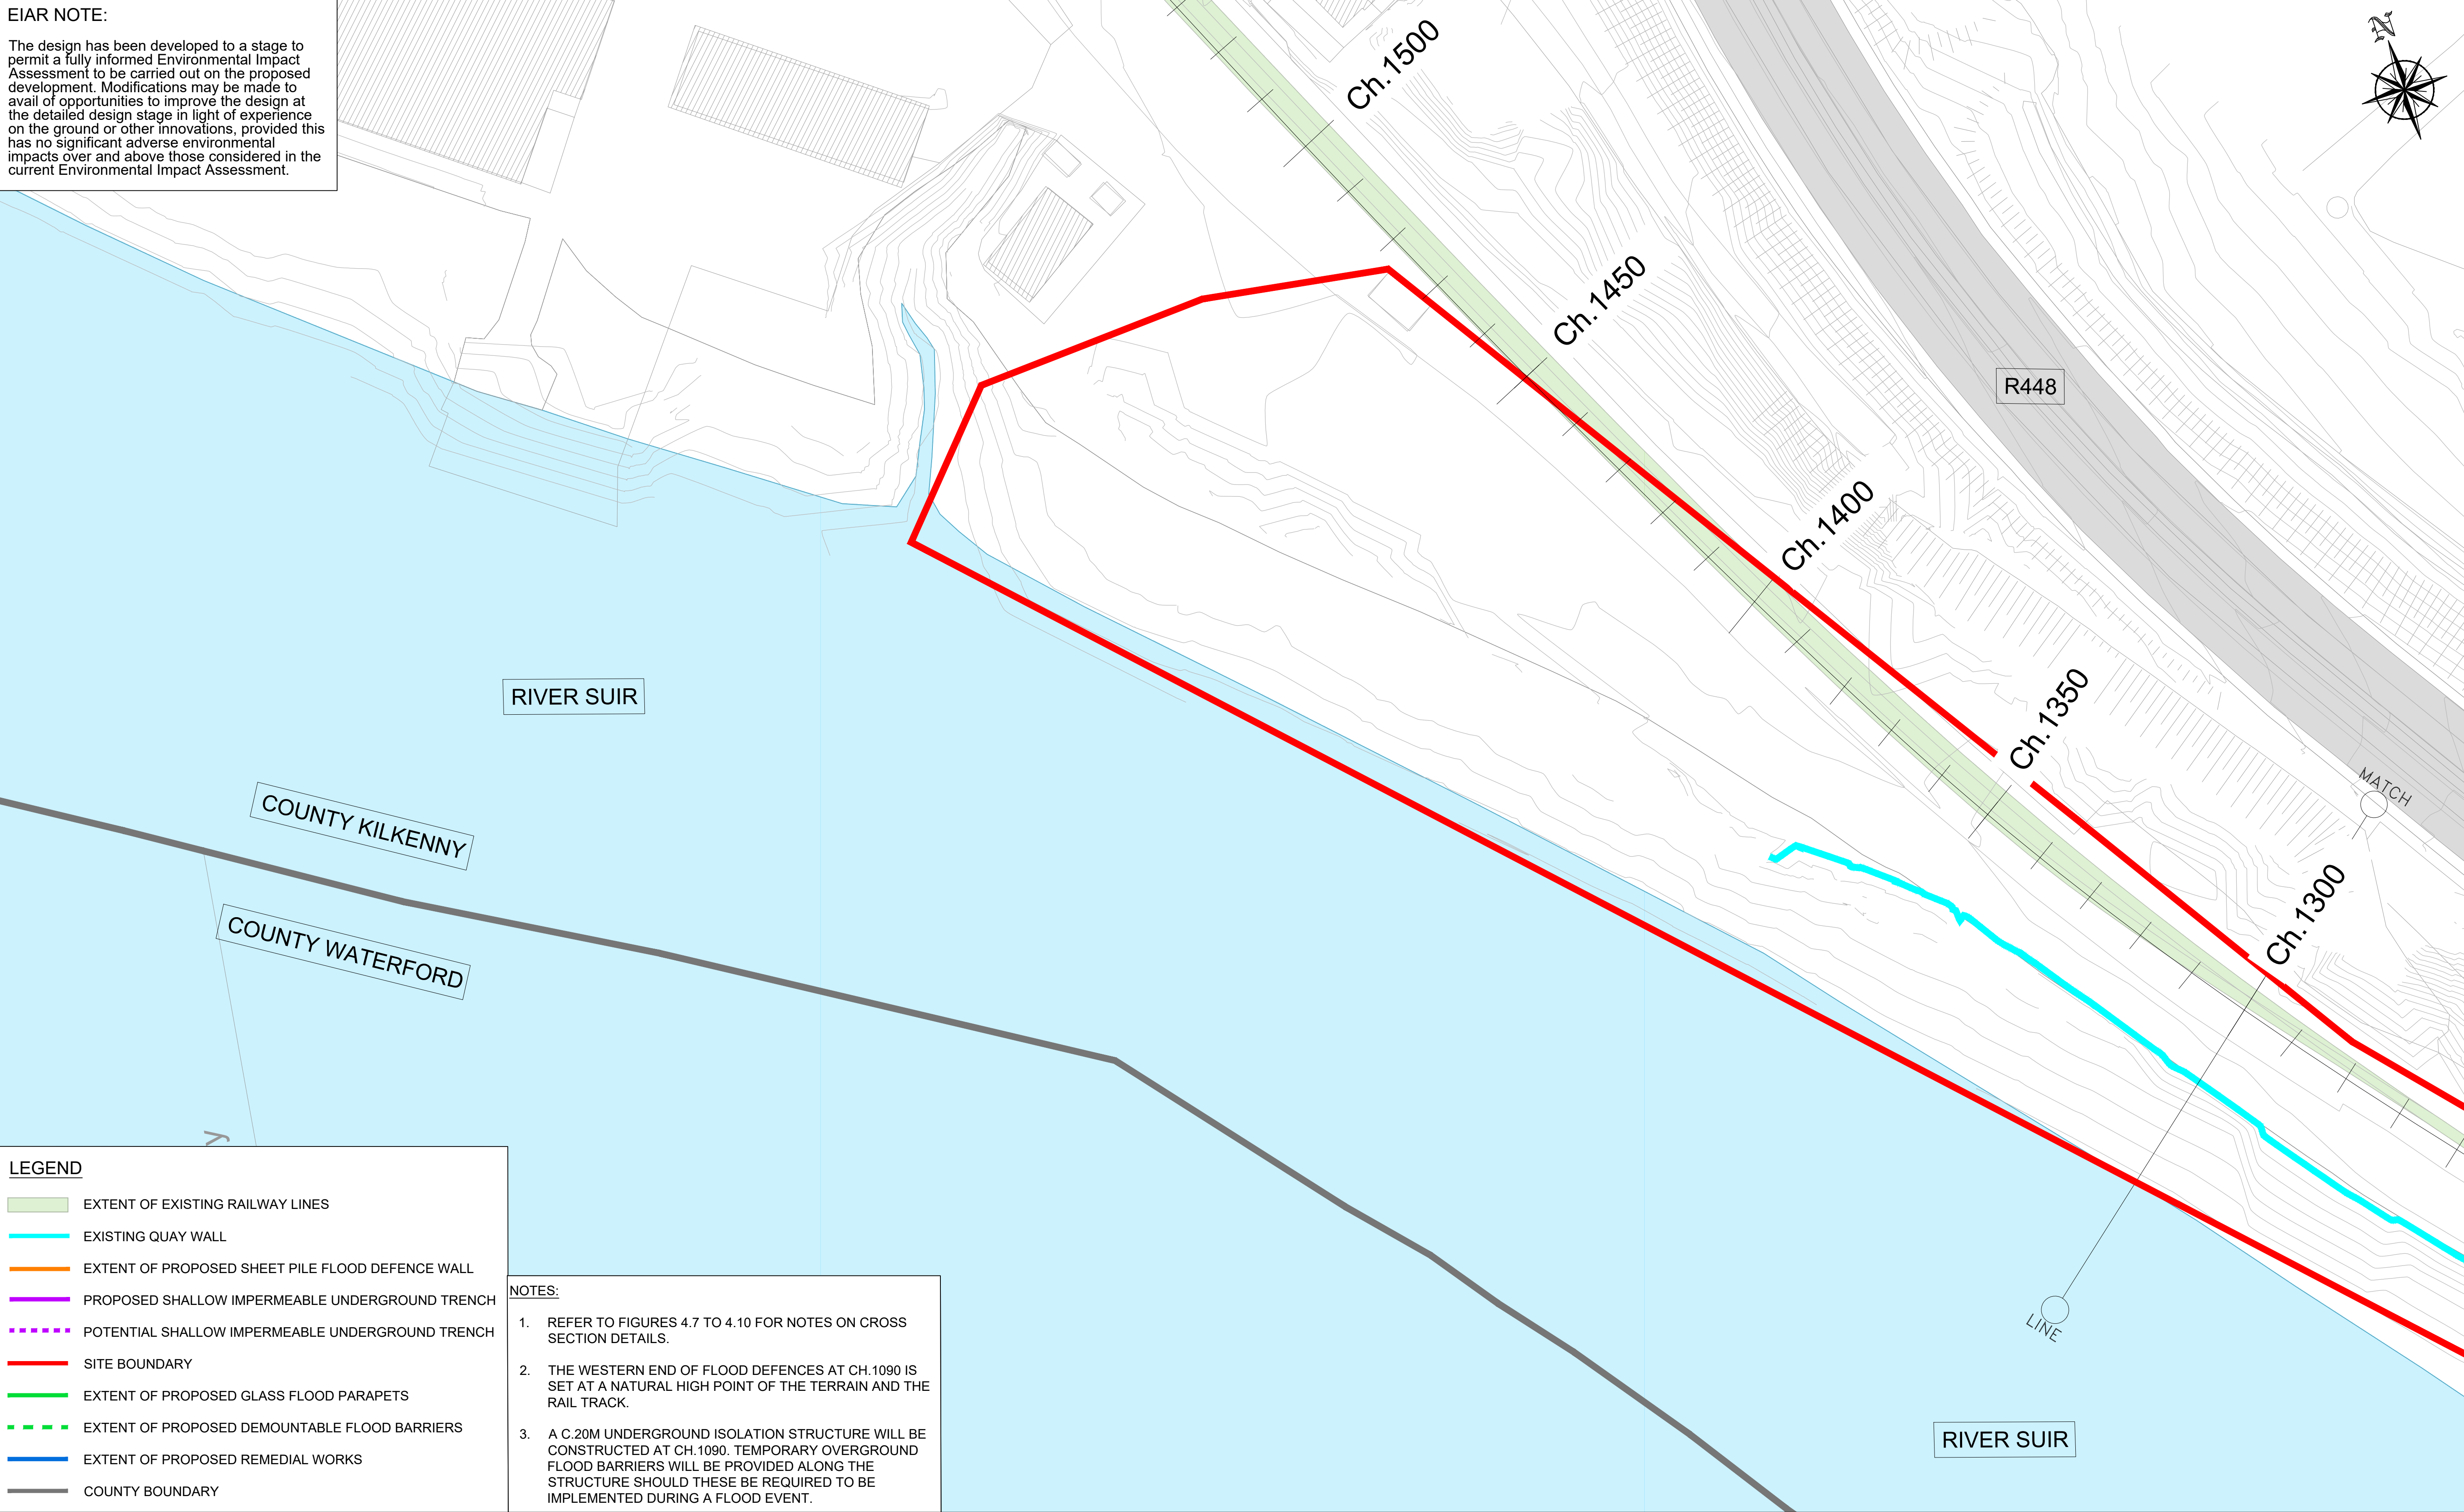

Ordnance Survey Ireland License Number 2015/18/CCMA/WaterfordCity&CountryCouncil. © Ordnance Survey Ireland and Government of Ireland.



Arena House, Arena Road, Sandyford, Dublin 18, Ireland
t +353 (0) 1 294 0800
f +353 (0) 1 294 0820
www.rod.ie

Consulting Engineers
Civil - Structural - Transportation - Environmental

Project Title
WATERFORD CITY PUBLIC INFRASTRUCTURE PROJECT FLOOD DEFENCES WEST


ENVIRONMENTAL IMPACT ASSESSMENT REPORT

Drawing Title:
Proposed Extents of Structural Works Sheet 5 of 5




Designed: YB	File:	Status: E.I.A.R.
Drawn: IM	Job No: 18.141	
Checked: BC	Scale: 1:500 (@ A3)	Drawing No: FIG 4.6
Approved: TD	Date: OCTOBER 2021	Rev: -

DO NOT SCALE USE FIGURED DIMENSIONS ONLY

FLOOD PROTECTION SHEET LAYOUT (WEST)						
	ZONE 1	ZONE 2	ZONE 3	ZONE 4	ZONE 5	ZONE 6
	CHAINAGE 360-530	CHAINAGE 530-590	CHAINAGE 590-790	CHAINAGE 790-840	CHAINAGE 840-910	CHAINAGE 910-1090
PILE TOE (mOD)	-11.000	-17.000	-10.000	-11.500	-9.500	-6.000
TOTAL HEIGHT OF SHEET PILE	15.300	21.300	14.300	15.800	13.800	10.300
PILE SECTION	AZ20-700	AZ42-700	AZ20-700	AZ42-700	AZ20-700	AZ20-700
DISTANCE TO NEAREST RAIL	5.400 (MIN) 13.900 (MAX)	7.200 (MIN) 15.000 (MAX)	6.800 (MIN) 12.800 (MAX)	12.800 (MIN) 13.800 (MAX)	10.100 (MIN) 13.800 (MAX)	9.25 (MIN) (*) 10.100 (MAX)
(*) NOTE = DOES NOT INCLUDE TRANSVERSE STRUCTURE						

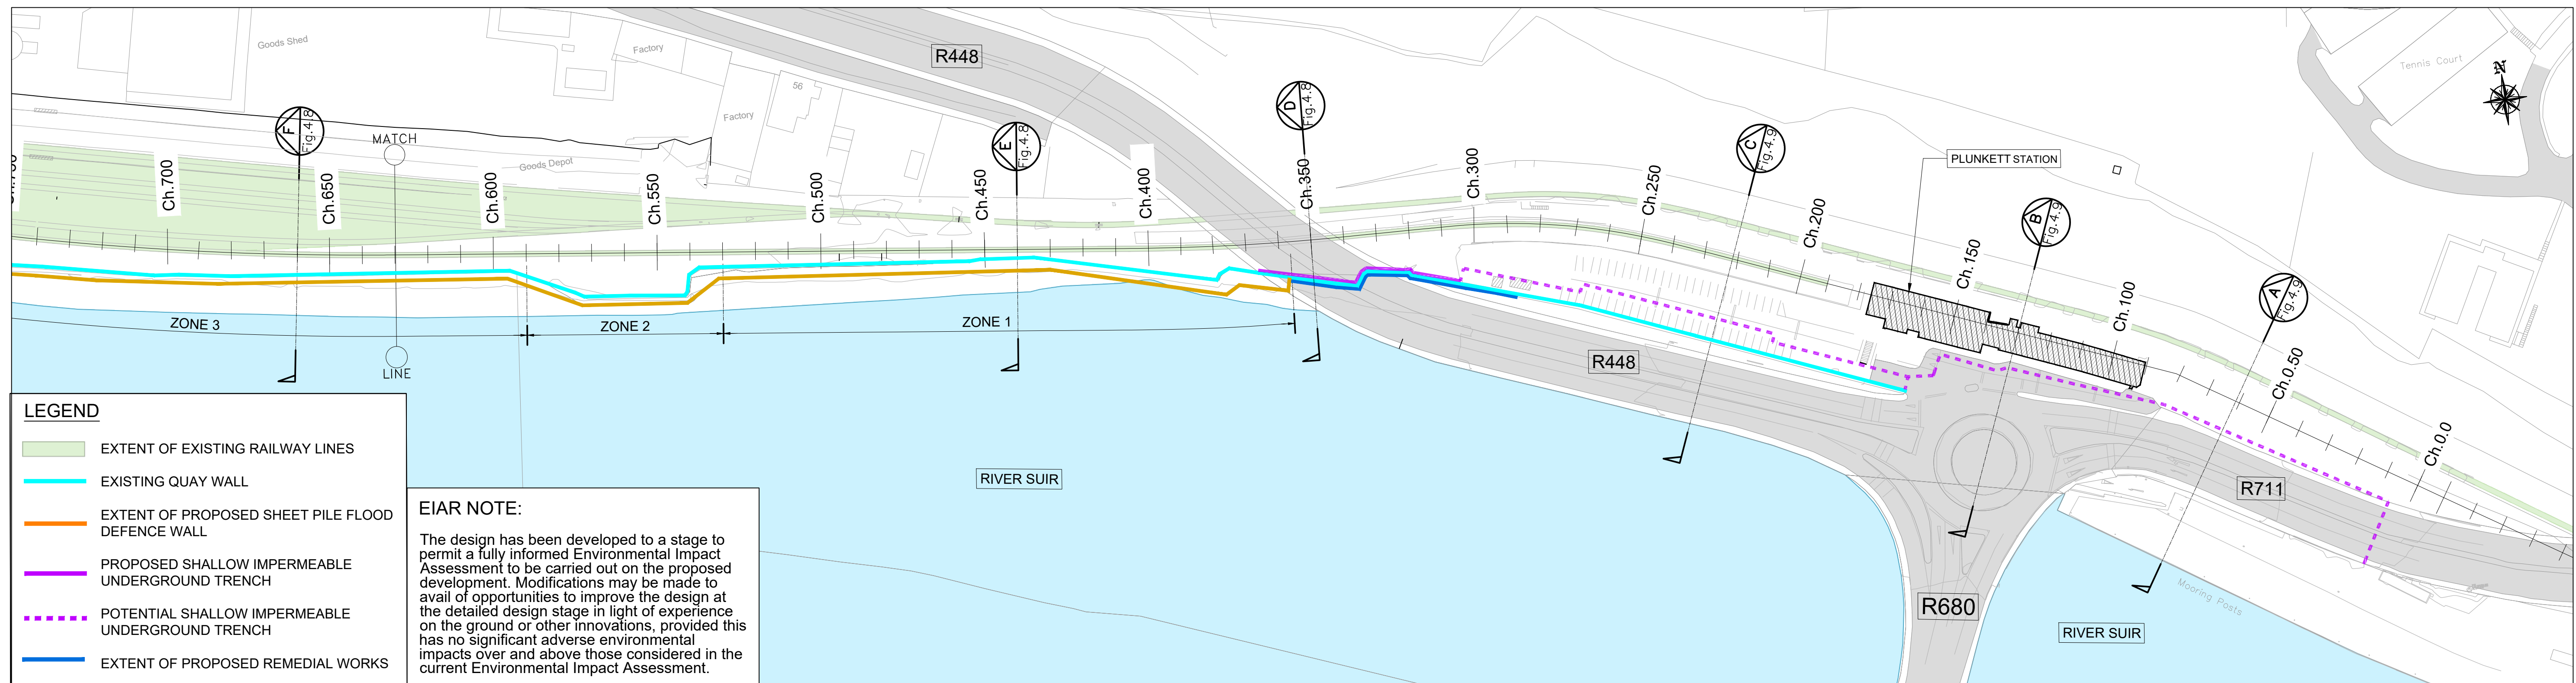

- NOTES:
- HAND DIGGING TO BE EMPLOYED AROUND UTILITIES TO ADEQUATELY PROTECT SERVICES AND UTILITES.
 - TRENCH TO BE CONSTRUCTED IN SHORT SECTIONS TO MINIMISE THE TIME TRENCH IS LEFT OPEN.

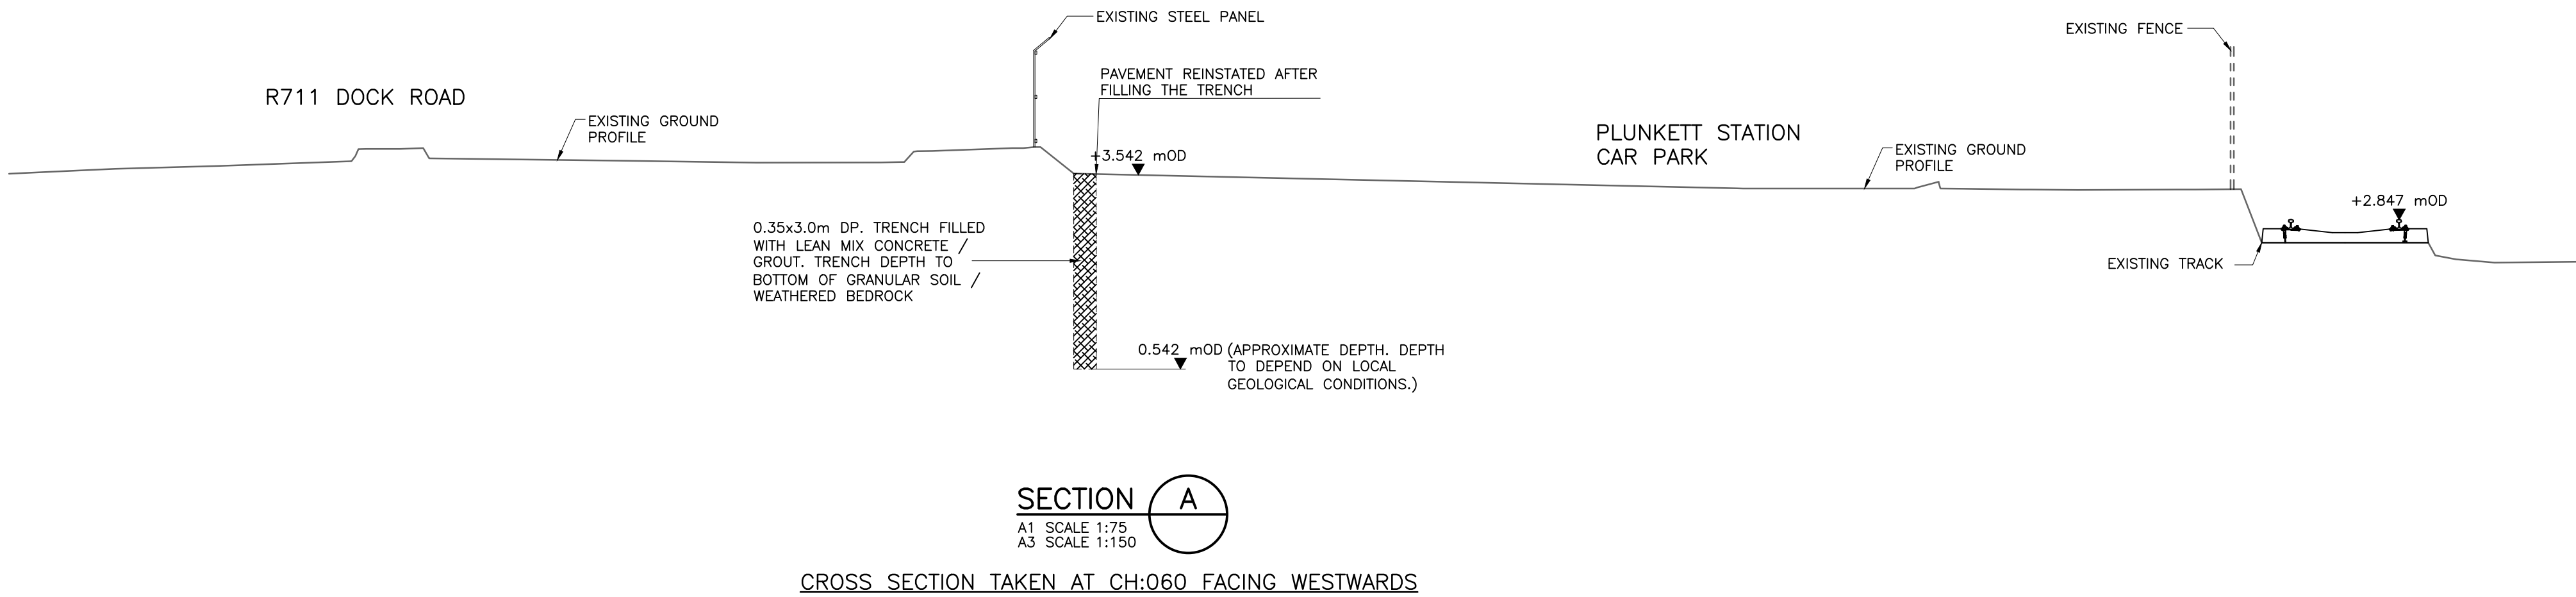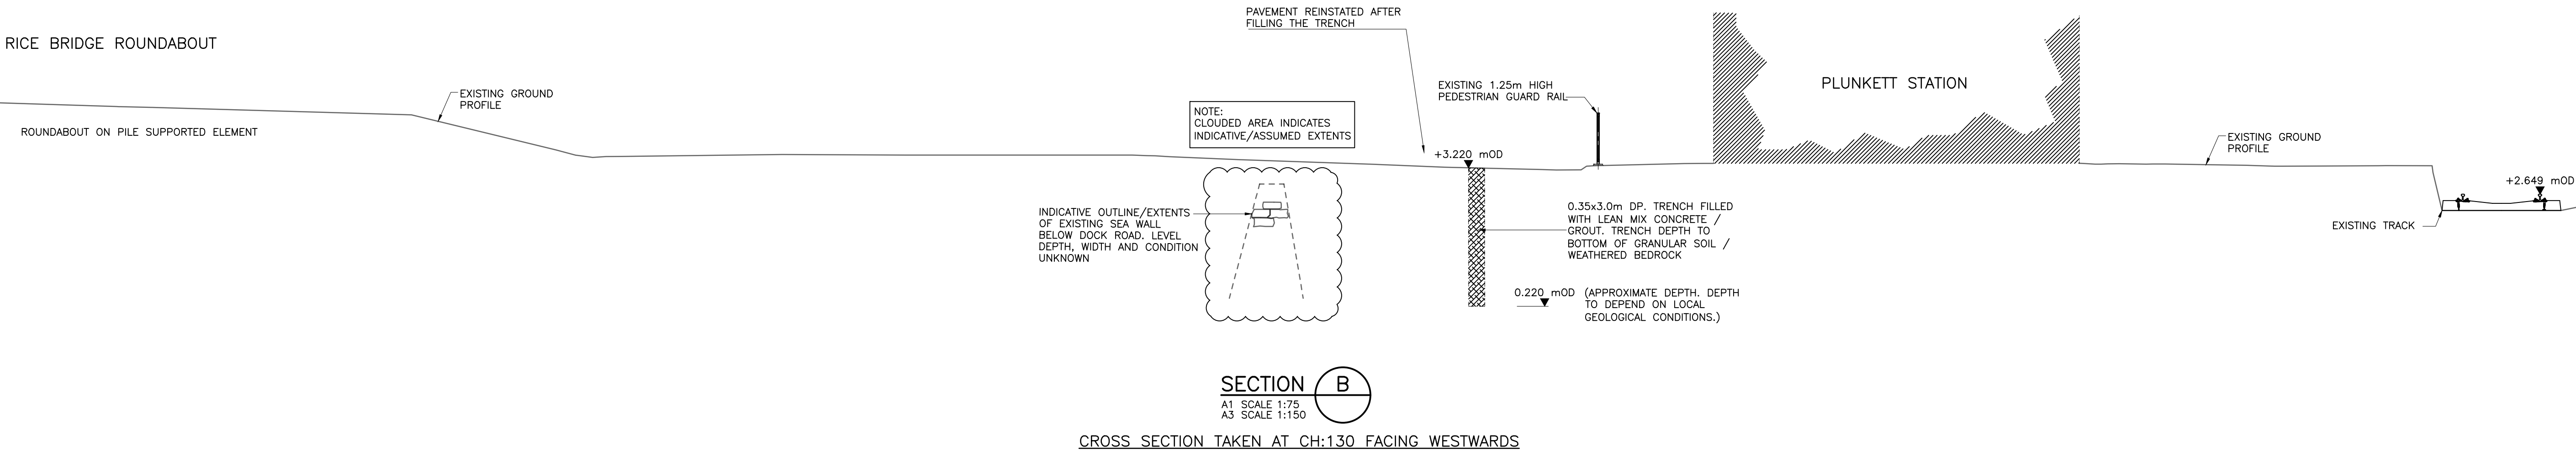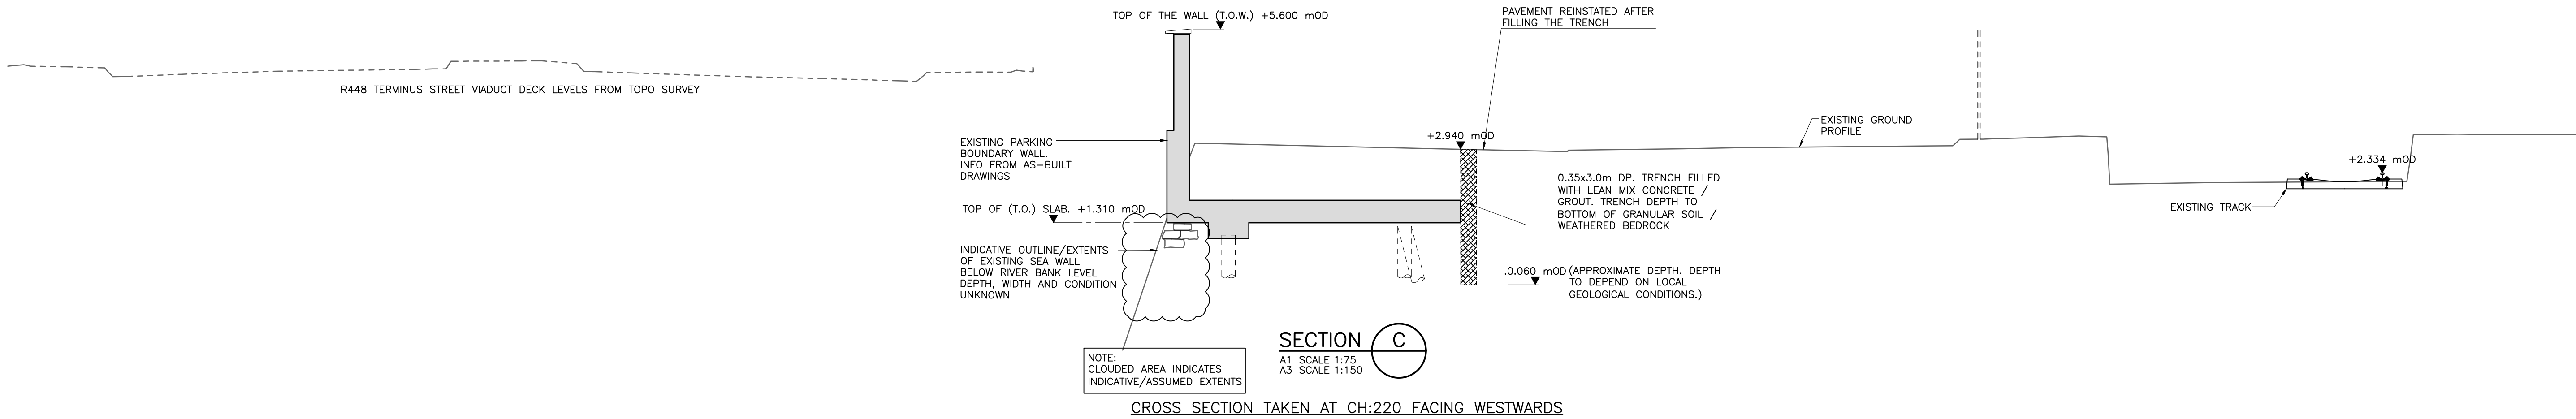

EIAR NOTE:

The design has been developed to a stage to permit a fully informed Environmental Impact Assessment to be carried out on the proposed development. Modifications may be made to avail of opportunities to improve the design at the detailed design stage in light of experience on the ground or other innovations, provided this has no significant adverse environmental impacts over and above those considered in the current Environmental Impact Assessment.

Ordnance Survey Ireland License Number 2015/18/CCMA/WaterfordCity&CountyCouncil. © Ordnance Survey Ireland and Government of Ireland.




Arena House, Arena Road, Sandycove, Dublin 18, Ireland
t +353 (0) 1 294 0800
f +353 (0) 1 294 0820
www.rod.ie

Project Title	WATERFORD CITY PUBLIC INFRASTRUCTURE PROJECT FLOOD DEFENCES WEST		
	ENVIRONMENTAL IMPACT ASSESSMENT REPORT		


Drawing Title: Indicative Cross Sections of Structural Works - Sheet 1 of 2			
Designed: YB	File:	Status: E.I.A.R.	
Drawn: IM	Job No: 18.141		
Checked: BC	Scale: AS SHOWN	Drawing No: FIG 4.8	Rev: -
Approved: TD	Date: OCTOBER 2021		

DO NOT SCALE USE FIGURED DIMENSIONS ONLY

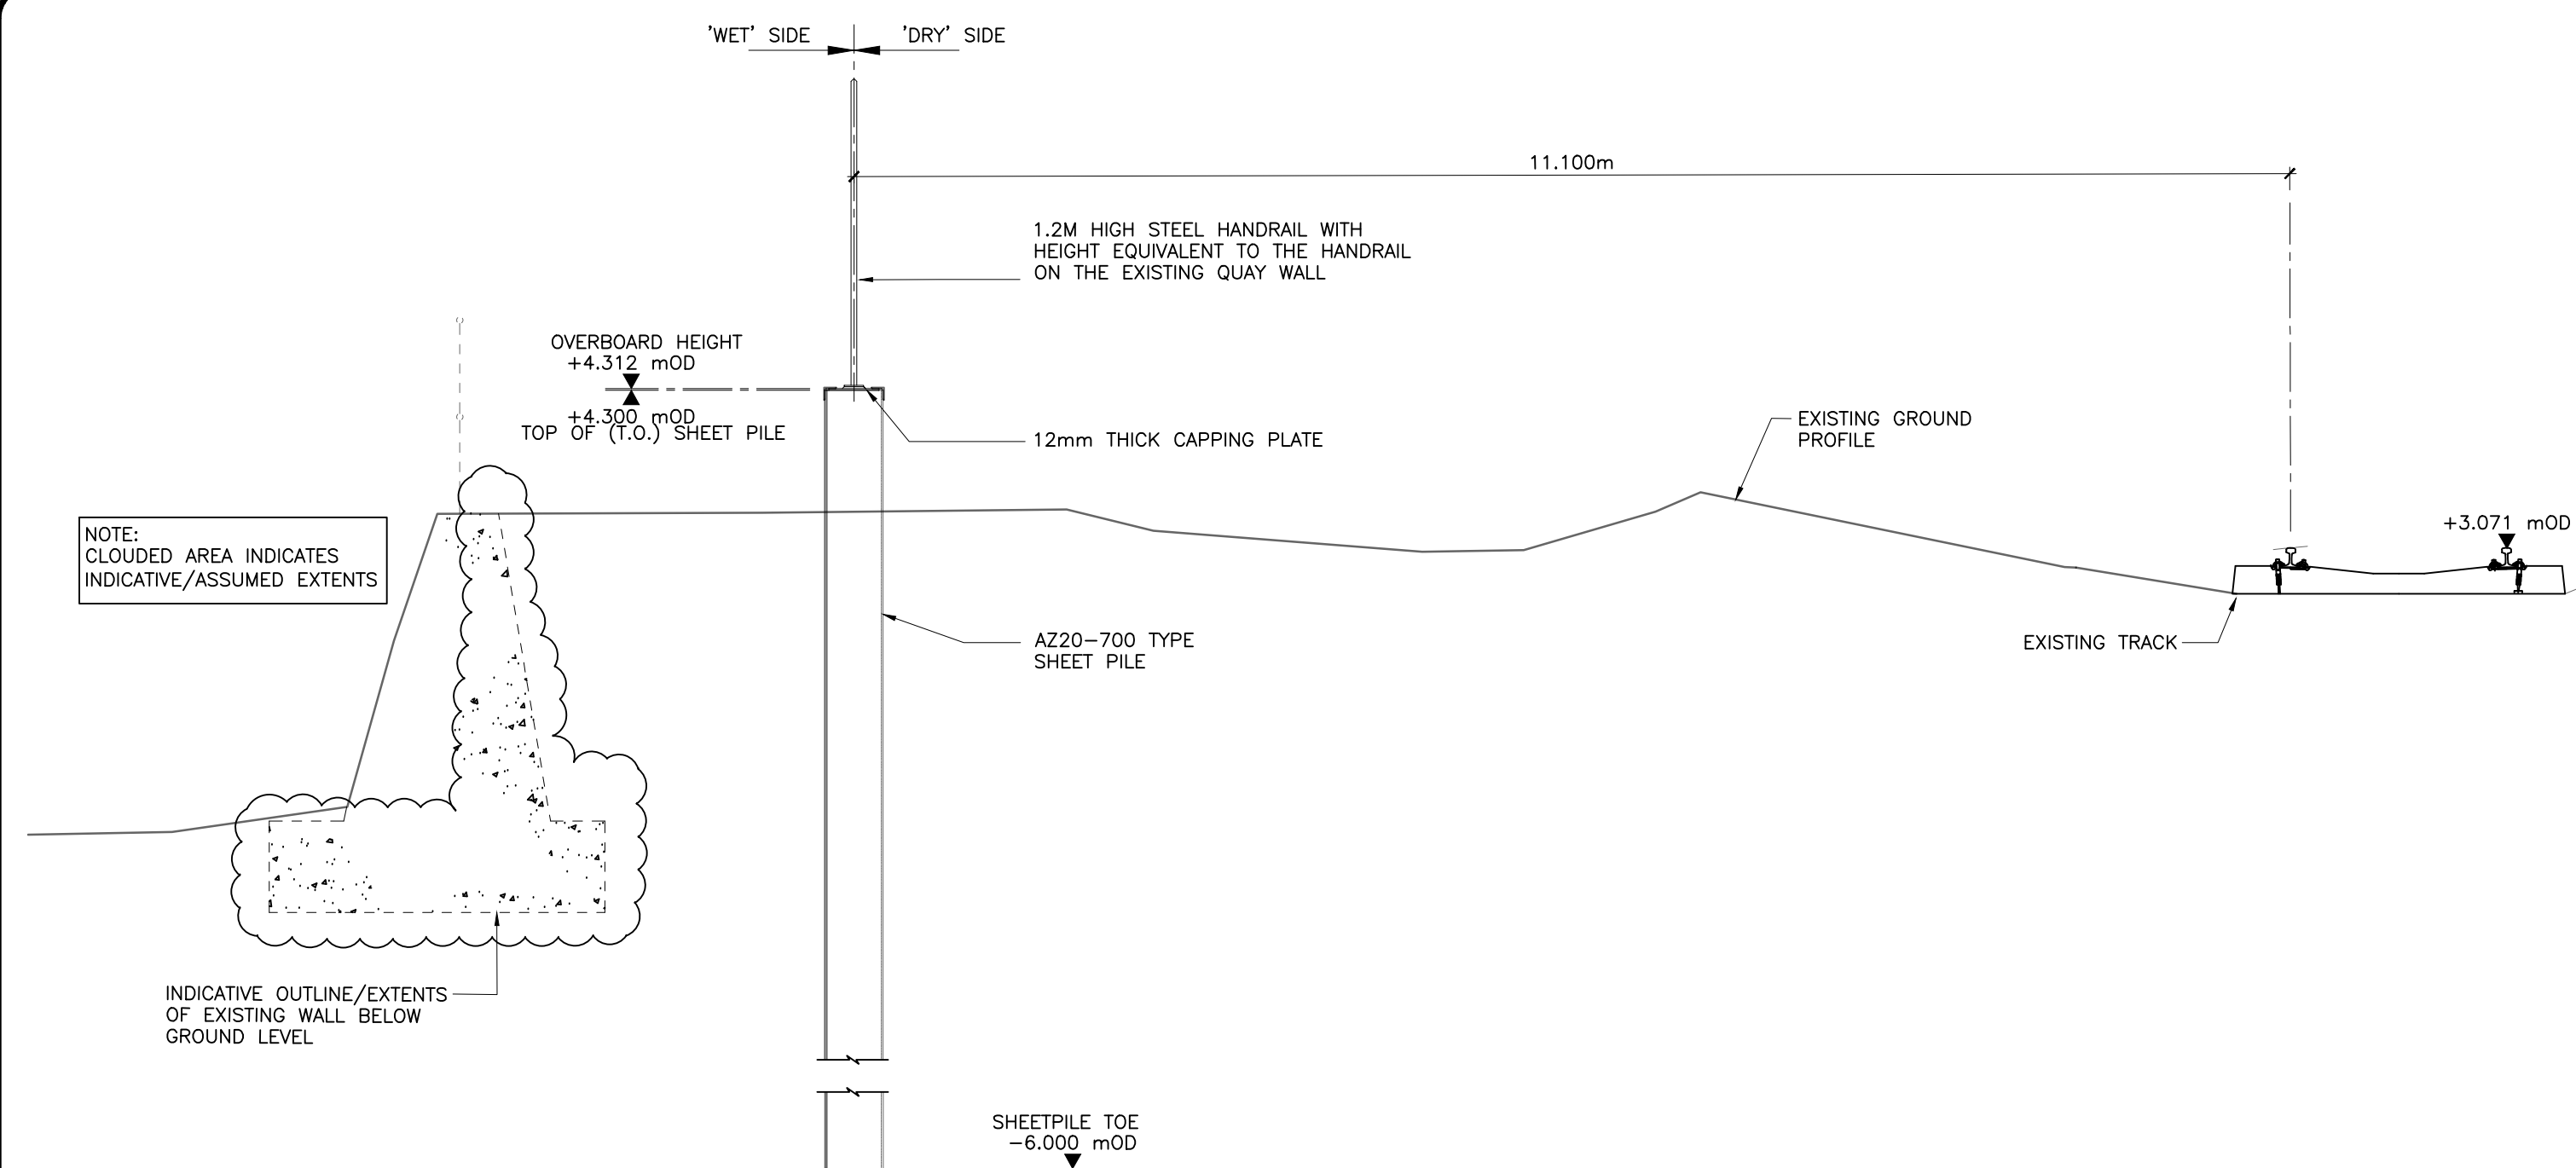


SECTION **G**
A1 SCALE 1:50
A3 SCALE 1:100

SECTION TAKEN AT CH:970 FACING WESTWARDS

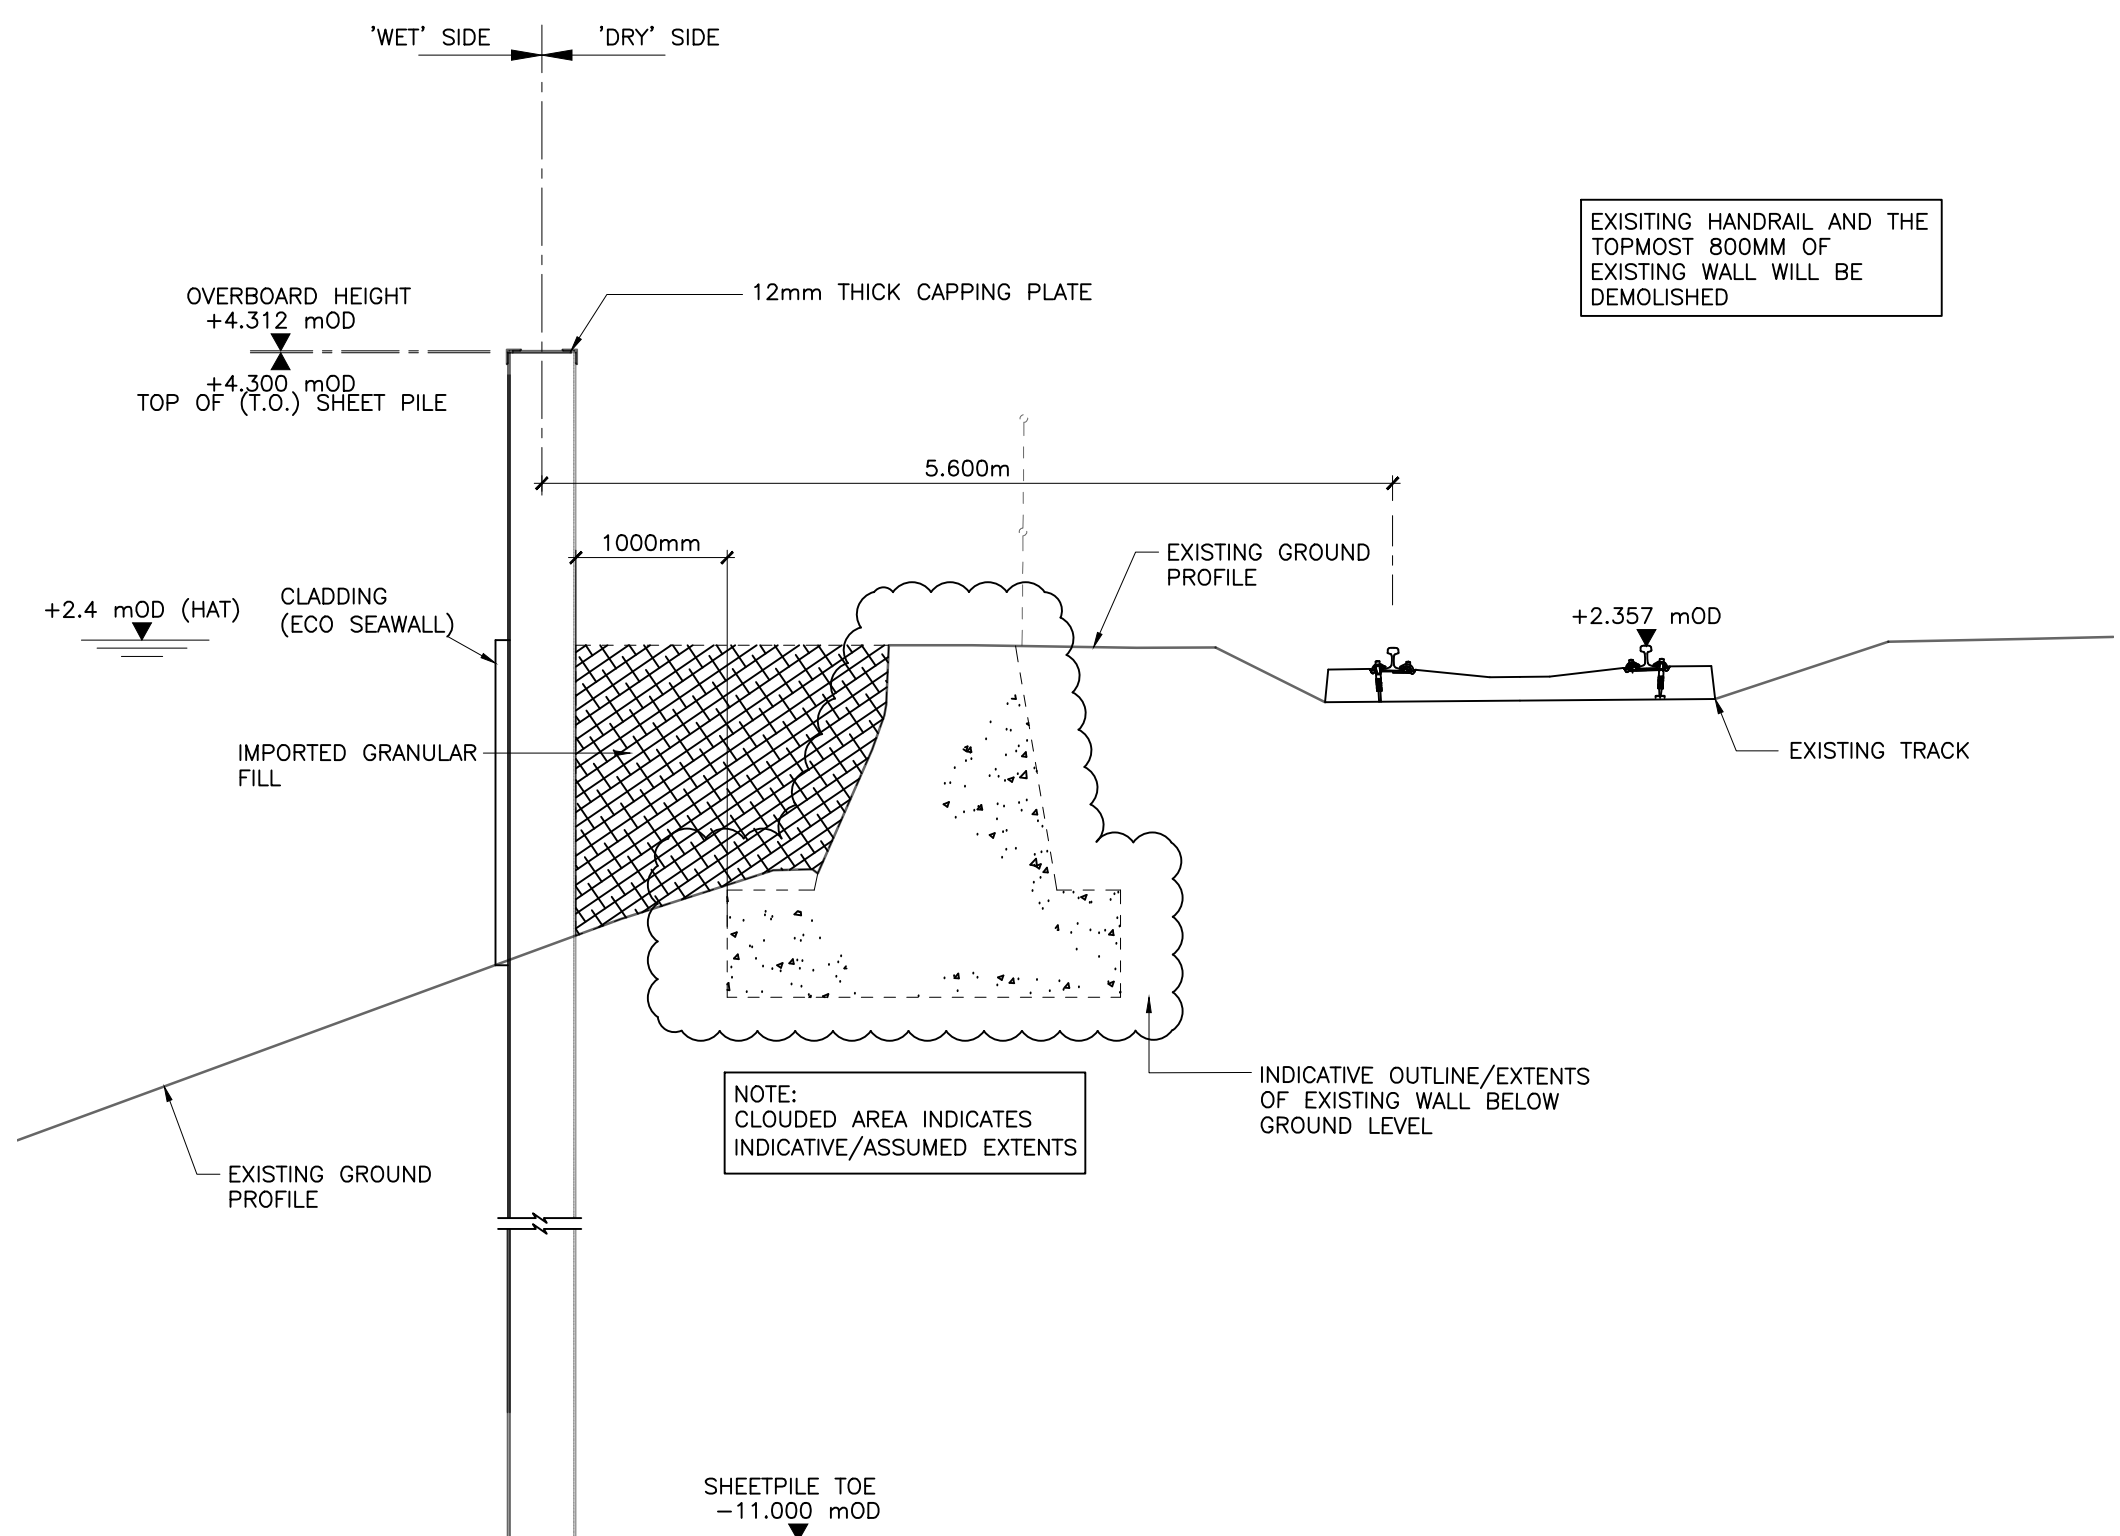


SECTION **E**
A1 SCALE 1:50
A3 SCALE 1:100

SECTION TAKEN AT CH:440 FACING WESTWARDS

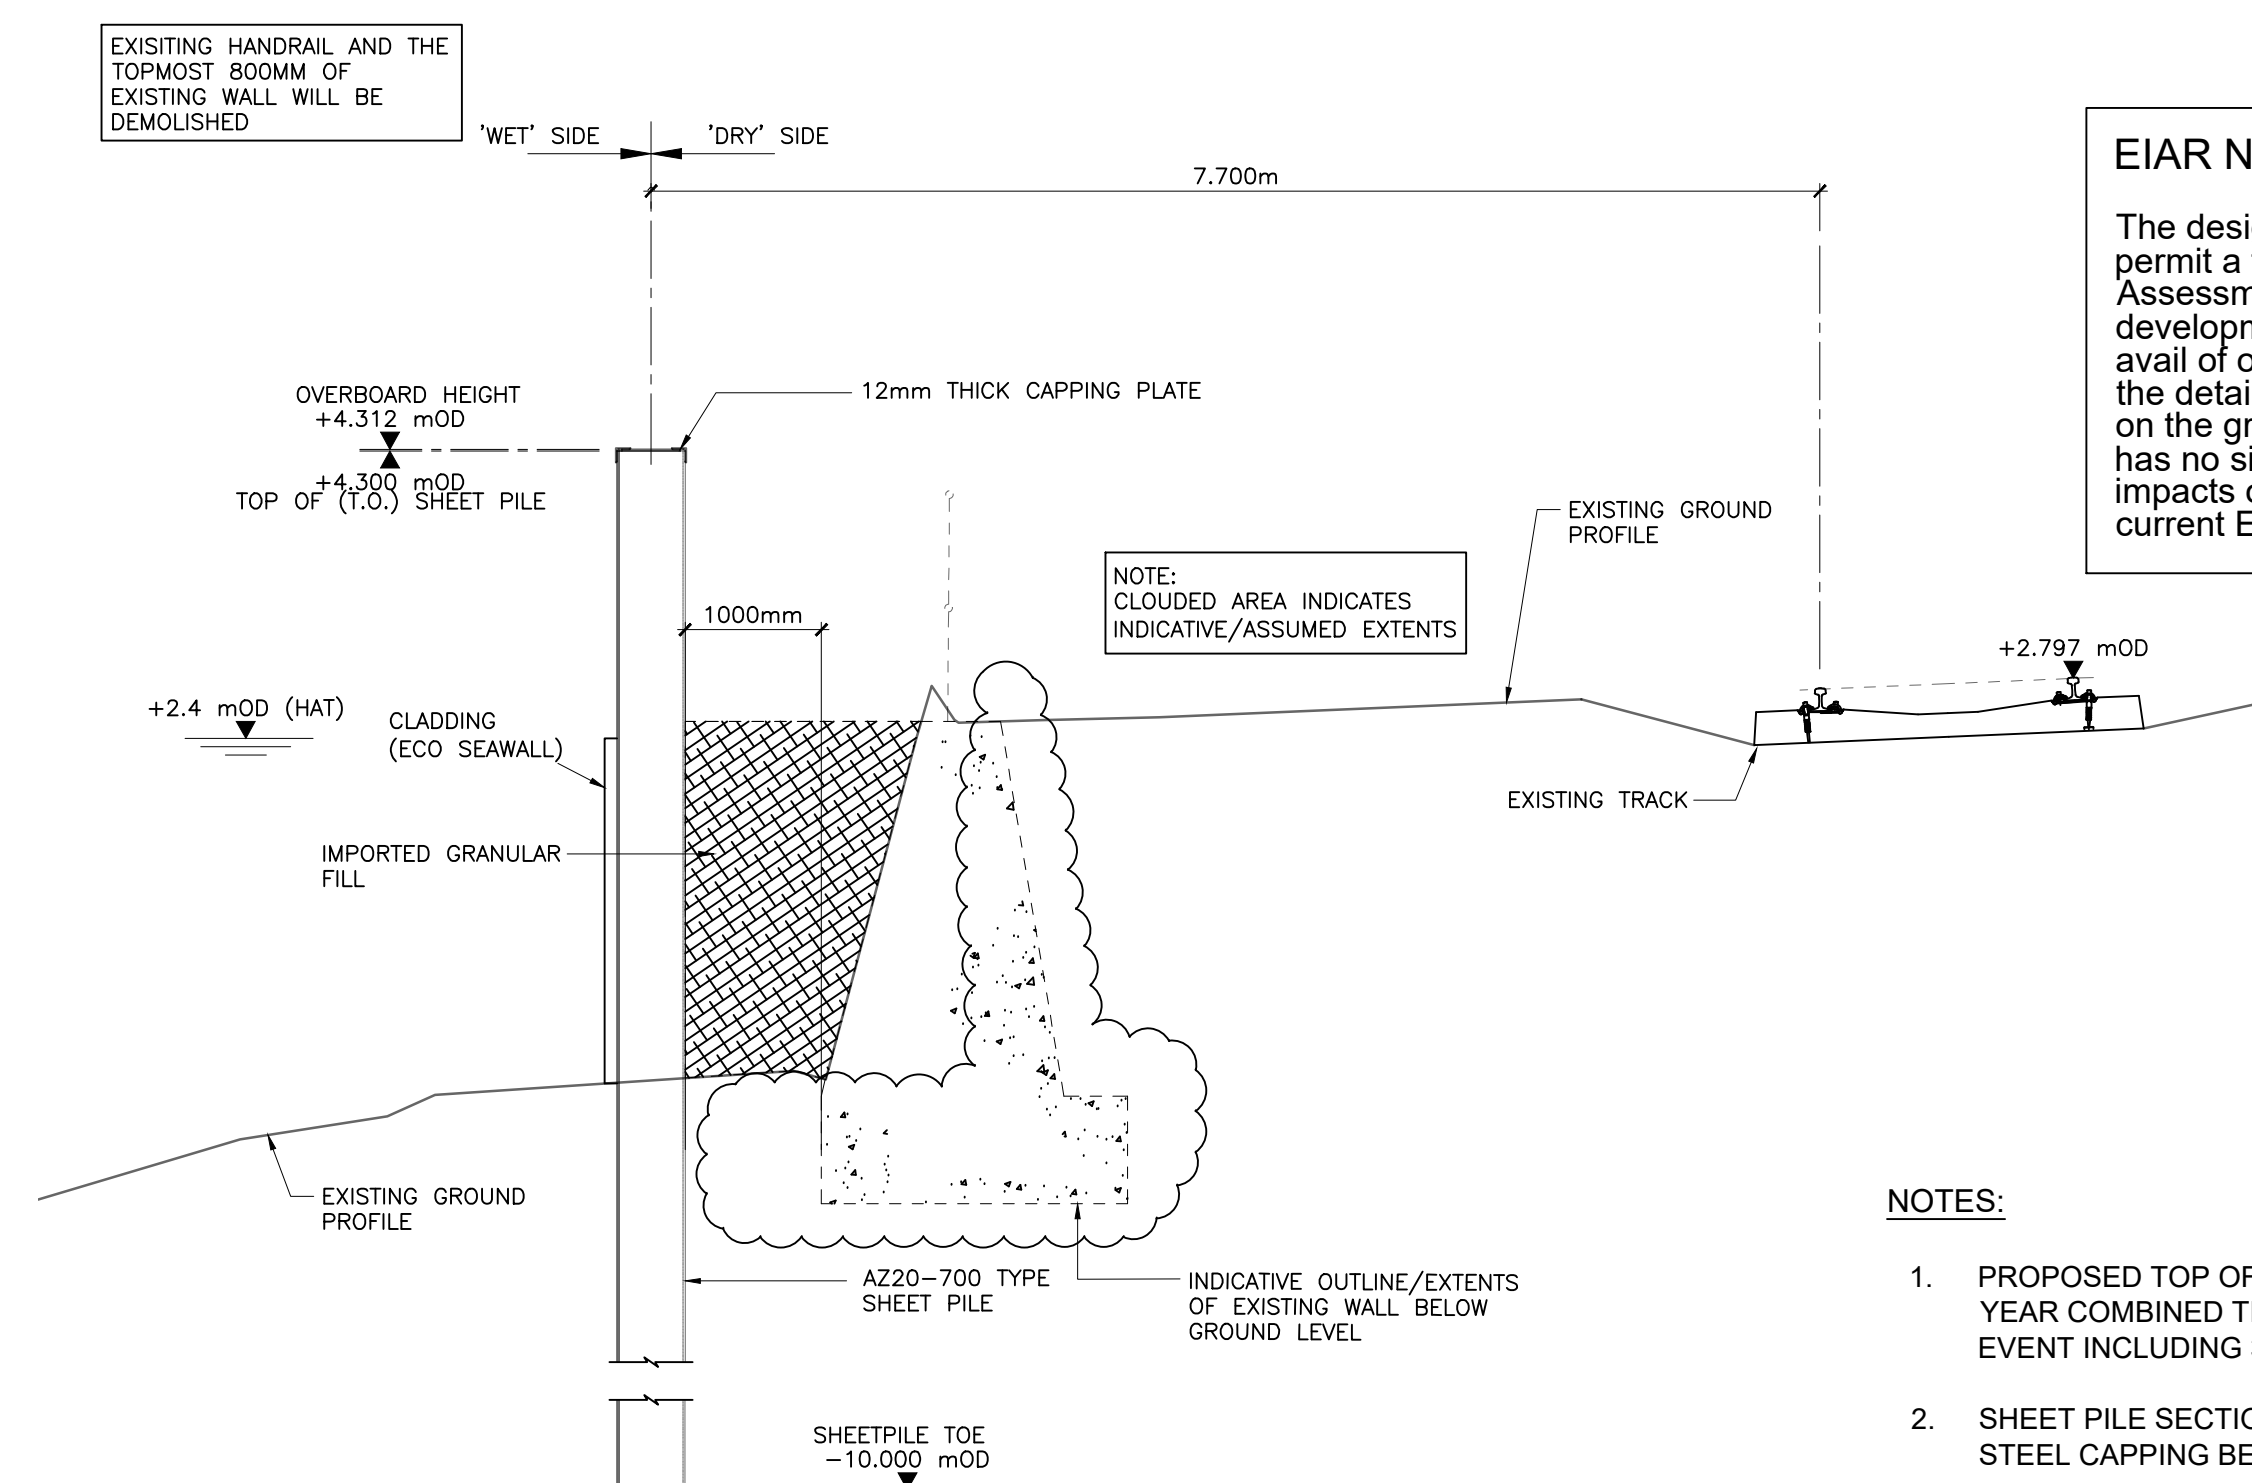

SECTION **F**
A1 SCALE 1:50
A3 SCALE 1:100

SECTION TAKEN AT CH:660 FACING WESTWARDS

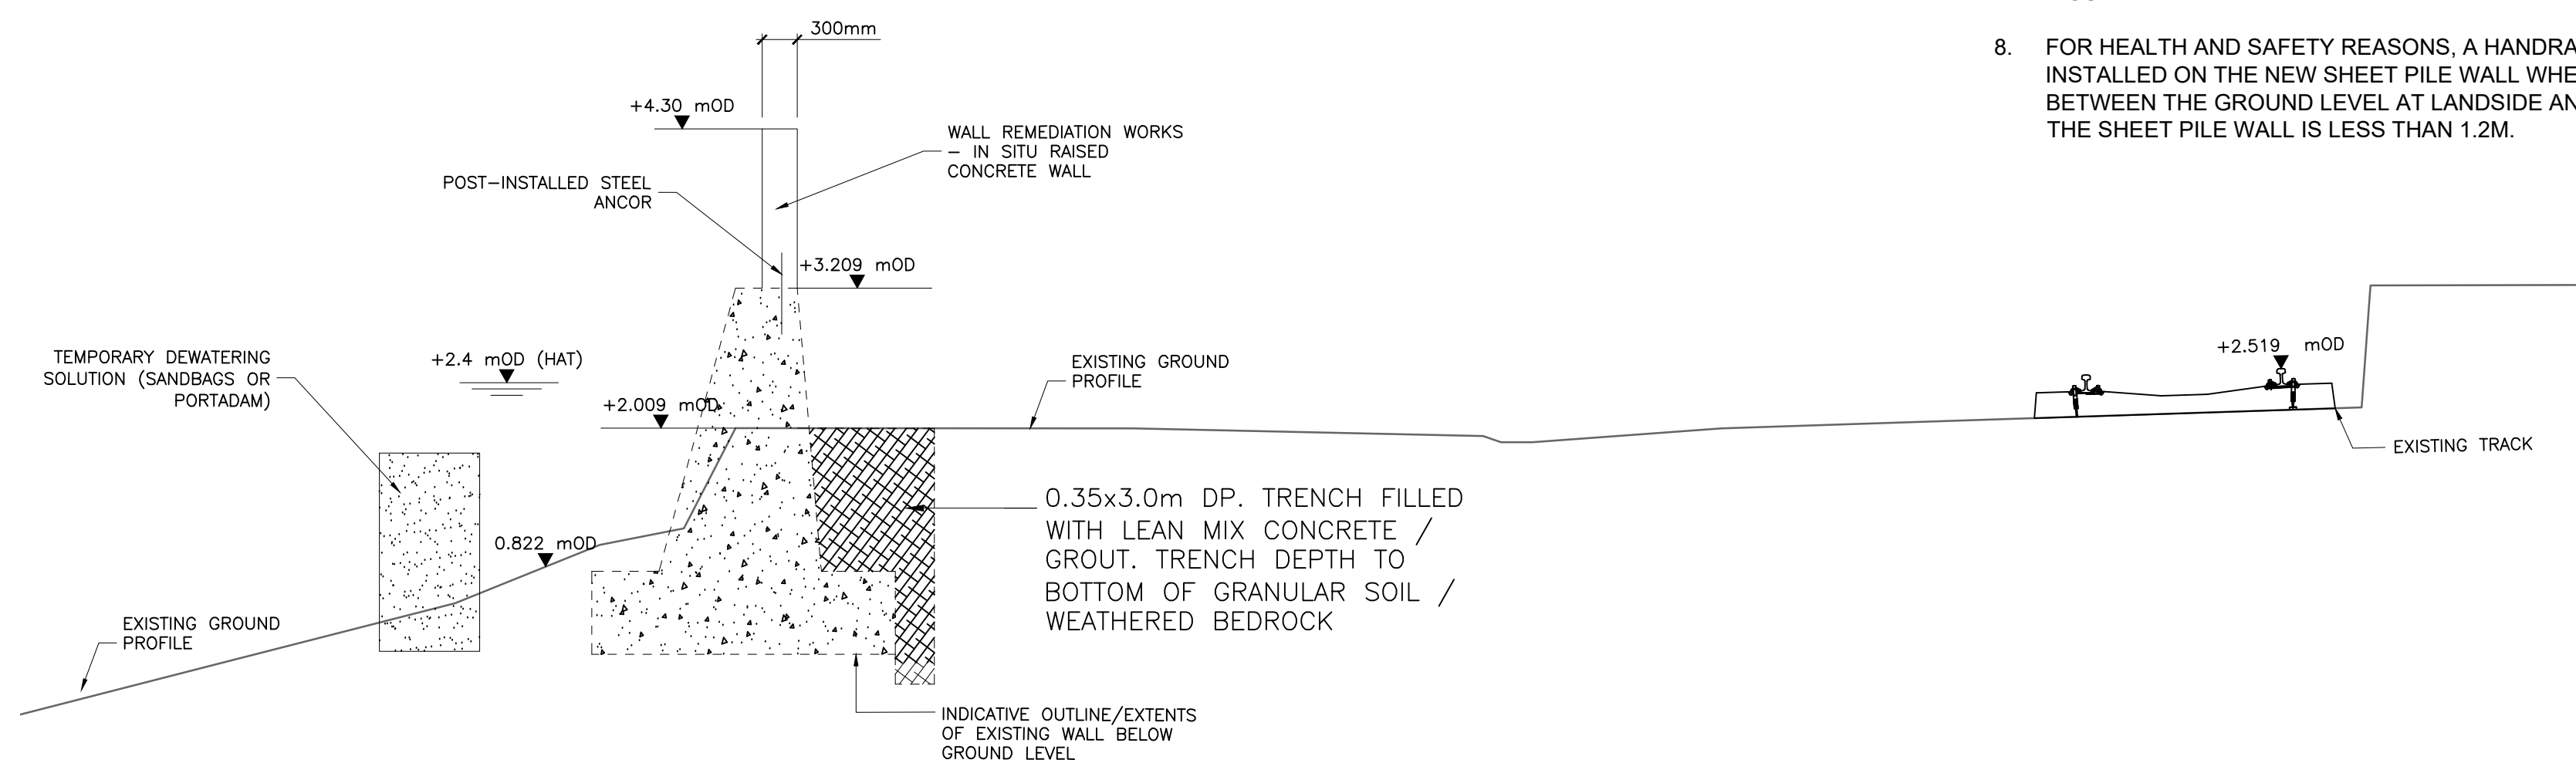

SECTION **D**
A1 SCALE 1:50
A3 SCALE 1:100

SECTION TAKEN AT CH:350 FACING WESTWARDS

EIAR NOTE:

The design has been developed to a stage to permit a fully informed Environmental Impact Assessment to be carried out on the proposed development. Modifications may be made to avail of opportunities to improve the design at the detailed design stage in light of experience on the ground or other innovations, provided this has no significant adverse environmental impacts over and above those considered in the current Environmental Impact Assessment.

NOTES:

1. PROPOSED TOP OF SHEET PILE (+4.300MOD) TO PROVIDE 1:200 YEAR COMBINED TIDAL/ FLUVIAL PROTECTION DURING FLOOD EVENT INCLUDING 300MM FREEBOARD ALLOWANCE.
2. SHEET PILE SECTION DEPTH OF 450mm ASSUMED. PRESSED STEEL CAPPING BEAM PROPOSED.
3. A MINIMUM WIDTH 1000mm SHALL BE PROVIDED, WHERE FEASIBLE, BETWEEN THE FRONT AND BACK OF EXISTING QUAY WALL AND THE NEAREST FACE OF THE PROPOSED SHEET PILE TO MINIMIZE RISK OF CLASHES WITH THE EXISTING WALL.
4. THE PROPOSED SHEET PILE WALL WILL NOT BE DESIGNED TO RESIST NOTIONAL IMPACT FORCES ARISING FROM A DERAILMENT.
5. RIVERSIDE SHEET PILE WALL INSTALLATION WILL BE UNDERTAKEN FROM BARGE. BARGE IS EXPECTED TO BE SET-UP A MINIMUM OF 6M FROM THE FRONT OF FACE OF EXISTING MASONRY QUAY WALL.
6. PRE-CAST CONCRETE CLADDING ("ECO-SEAWALL") WILL BE INSTALLED TO THE INTERTIDAL ZONE OF THE RIVERSIDE SHEET PILE WALL TO ENHANCE MARINE BIODIVERSITY.
7. NO DRAINAGE WORKS ARE SHOWN ON THESE CROSS SECTIONS. REFER TO FIG. 4.11. TO 4.20 FOR DRAINAGE WORKS FIGURES.
8. FOR HEALTH AND SAFETY REASONS, A HANDRAIL WILL BE INSTALLED ON THE NEW SHEET PILE WALL WHERE HEIGHT BETWEEN THE GROUND LEVEL AT LANDSIDE AND THE TOP OF THE SHEET PILE WALL IS LESS THAN 1.2M.

Ordnance Survey Ireland License Number 2015/18/CCMA/WaterfordCity&CountryCouncil. © Ordnance Survey Ireland and Government of Ireland.



Consulting Engineers
Civil - Structural - Transportation - Environmental

Arena House, Arena
Road, Sandyford,
Dublin 18, Ireland
t +353 (0) 1 294 0800
f +353 (0) 1 294 0820
www.rod.ie

Project
Title

**WATERFORD CITY PUBLIC INFRASTRUCTURE PROJECT
FLOOD DEFENCES WEST**


ENVIRONMENTAL IMPACT ASSESSMENT REPORT

Drawing Title:

Indicative Cross Sections of Structural Works - Sheet 2 of 2


Designed: YB	File:	Status: E.I.A.R.
Drawn: IM	Job No: 18.141	
Checked: BC	Scale: AS SHOWN	Drawing No: FIG 4.9
Approved: TD	Date: OCTOBER 2021	Rev: -

DO NOT SCALE USE FIGURED DIMENSIONS ONLY

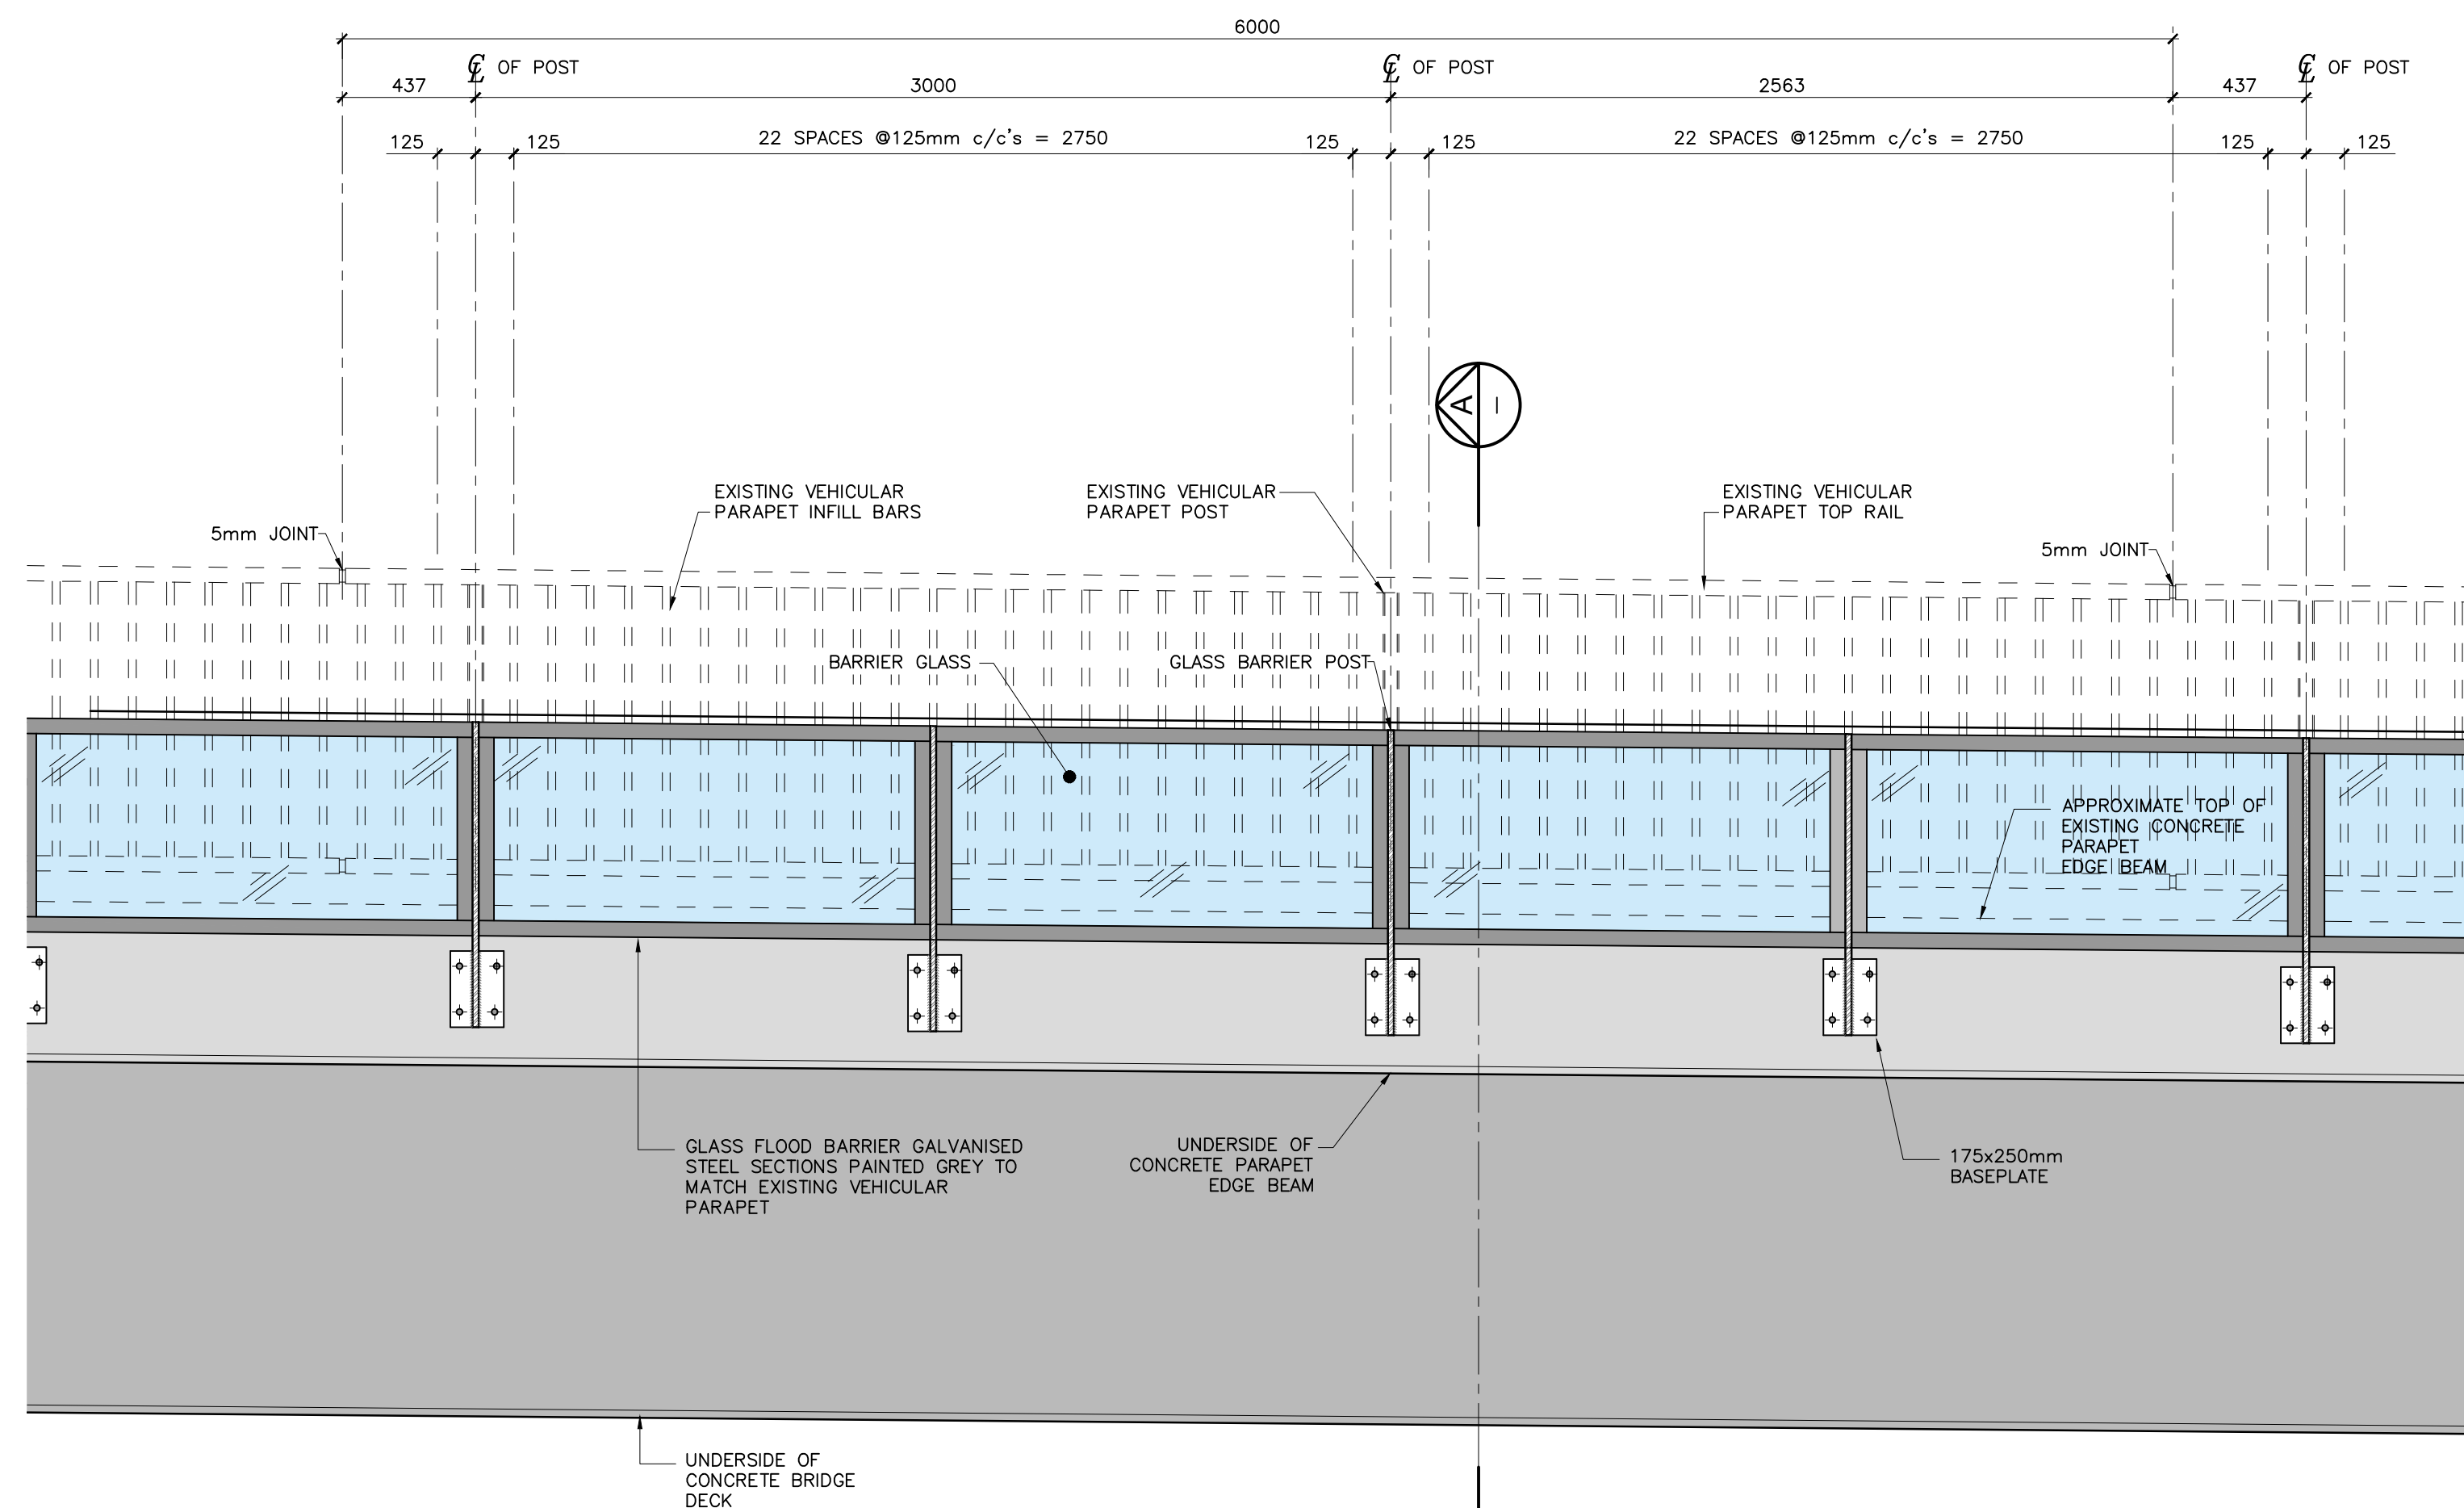

ELEVATION-TYPICAL GLASS FLOOD BARRIER ARRANGEMENT

A1 SCALE 1:20
A3 SCALE 1:40

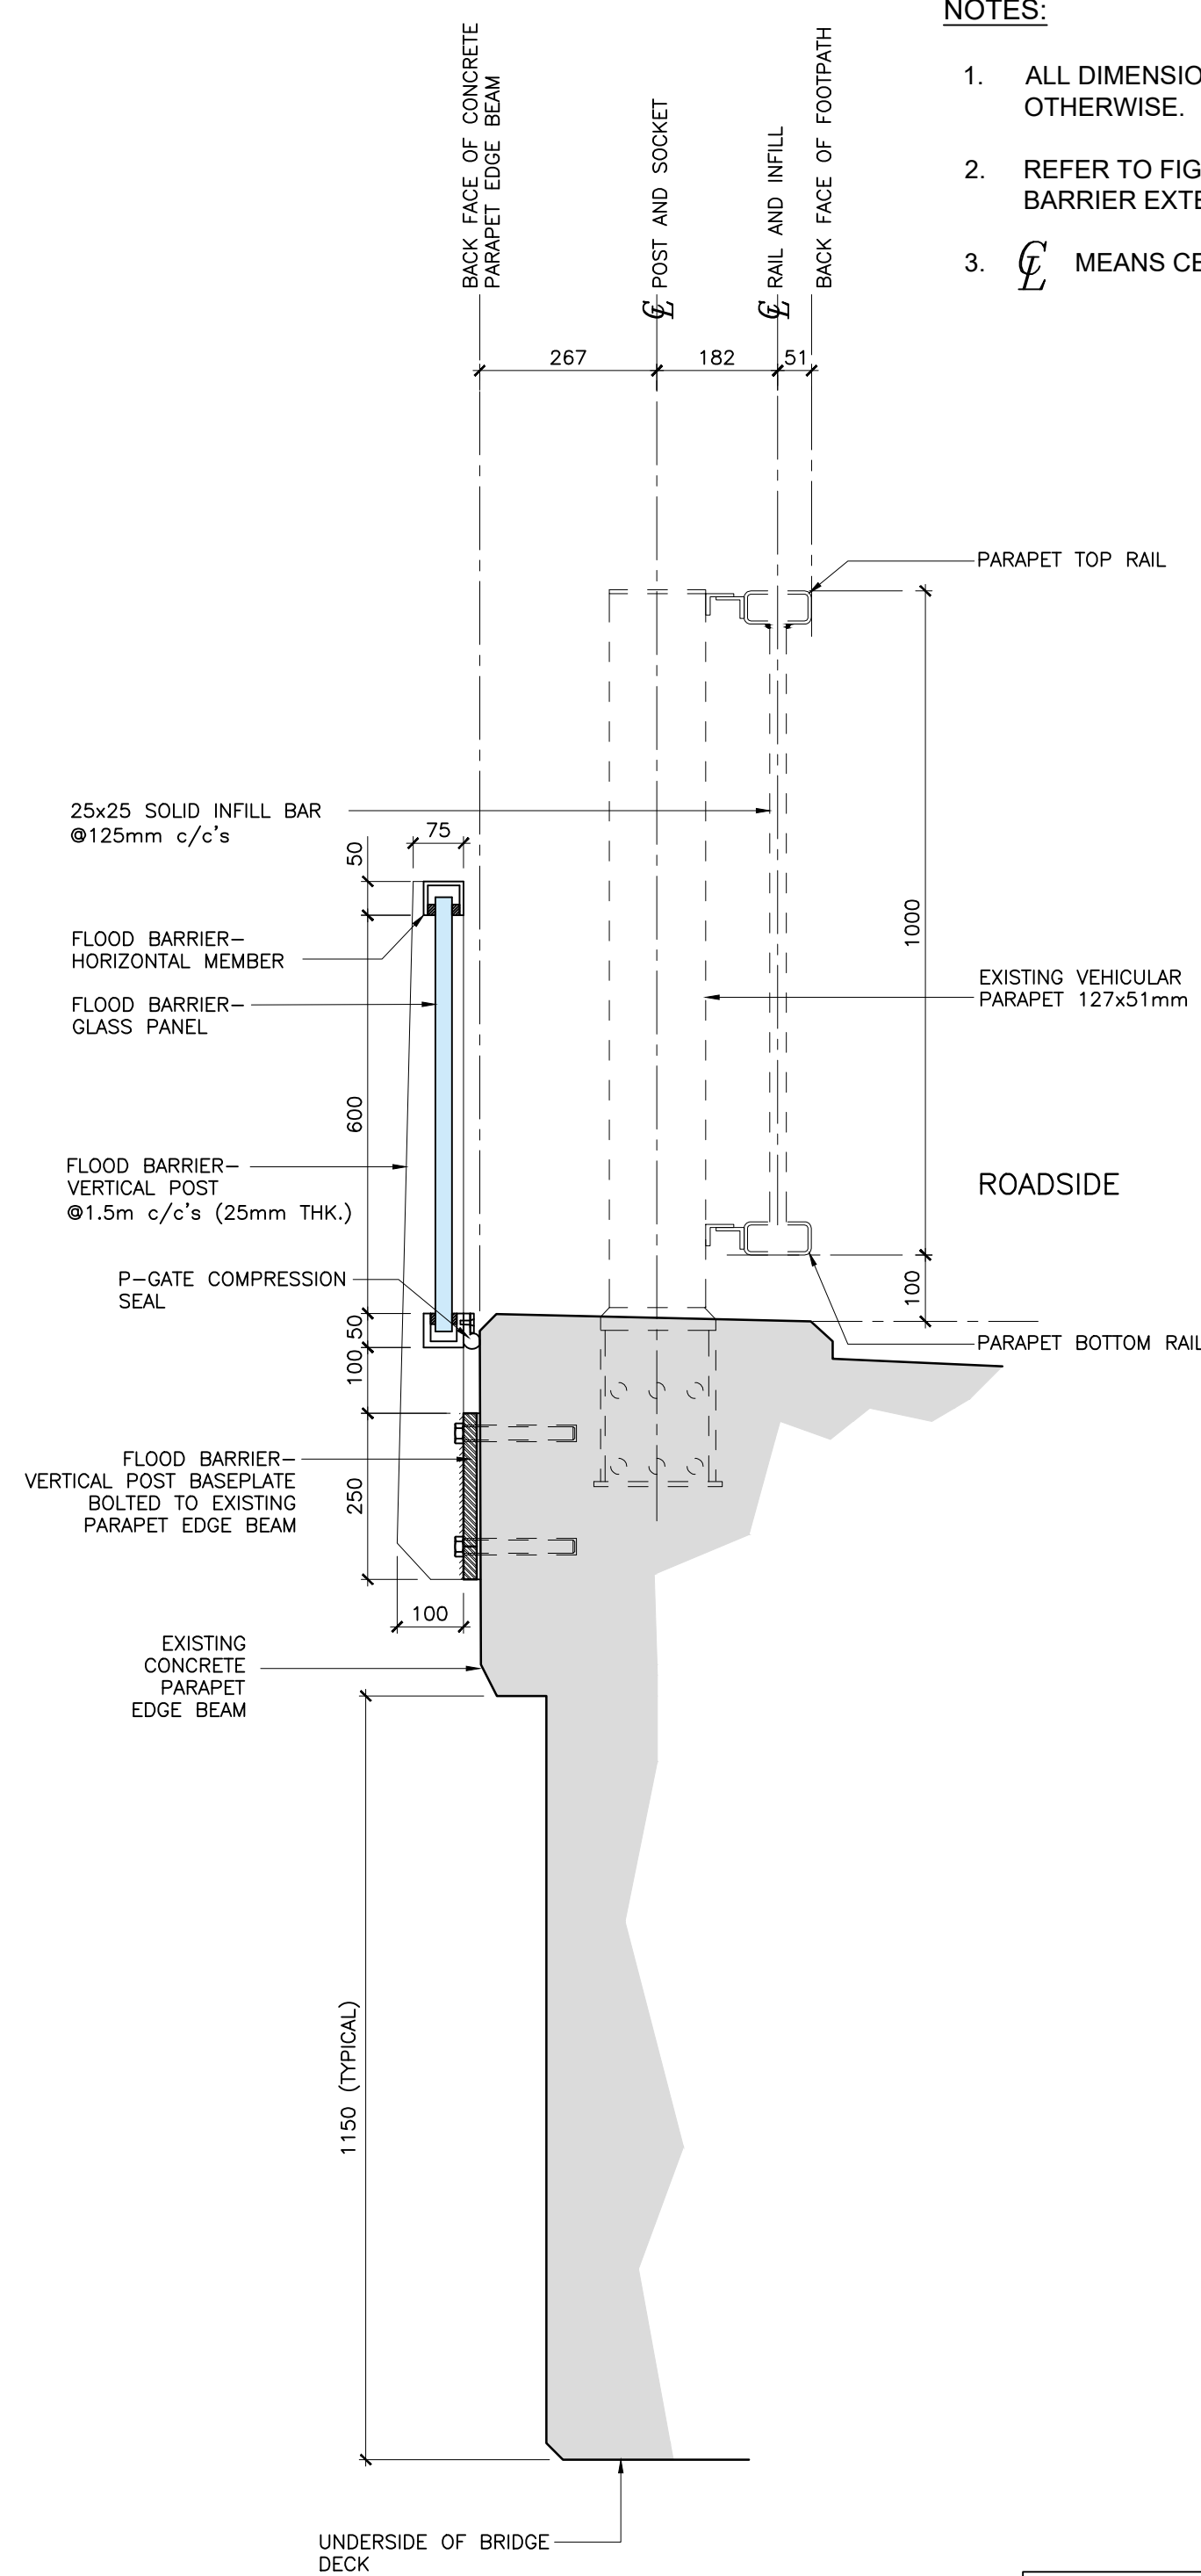

SECTION A
A1 SCALE 1:10
A3 SCALE 1:20

- NOTES:
- ALL DIMENSIONS IN MILLIMETRES UNLESS NOTED OTHERWISE.
 - REFER TO FIGURES 4.1 & 4.2 FOR PROPOSED GLASS FLOOD BARRIER EXTENTS.
 - MEANS CENTRE LINE

EIAR NOTE:

The design has been developed to a stage to permit a fully informed Environmental Impact Assessment to be carried out on the proposed development. Modifications may be made to avail of opportunities to improve the design at the detailed design stage in light of experience on the ground or other innovations, provided this has no significant adverse environmental impacts over and above those considered in the current Environmental Impact Assessment.

Ordnance Survey Ireland License Number 2015/18/CCMA/WaterfordCity&CountyCouncil. © Ordnance Survey Ireland and Government of Ireland.




Consulting Engineers
Civil - Structural - Transportation - Environmental

Arena House, Arena Road, Sandycroft, Dublin 18, Ireland
t +353 (0) 1 294 0800
f +353 (0) 1 294 0820
www.rod.ie

Project Title		WATERFORD CITY PUBLIC INFRASTRUCTURE PROJECT FLOOD DEFENCES WEST		Drawing Title:	
ENVIRONMENTAL IMPACT ASSESSMENT REPORT				Indicative Elevation & Section of Glass Flood Barriers	
Designed:	CS	File:		Status:	E.I.A.R.
Drawn:	AR	Job No:	18.141		
Checked:	BC	Scale:	AS SHOWN	Drawing No:	FIG 4.10
Approved:	TD	Date:	OCTOBER 2021	Rev:	

DO NOT SCALE USE FIGURED DIMENSIONS ONLY

EIAR NOTE:
The design has been developed to a stage to permit a fully informed Environmental Impact Assessment to be carried out on the proposed development. Modifications may be made to avail of opportunities to improve the design at the detailed design stage in light of experience on the ground or other innovations, provided this has no significant adverse environmental impacts over and above those considered in the current Environmental Impact Assessment.

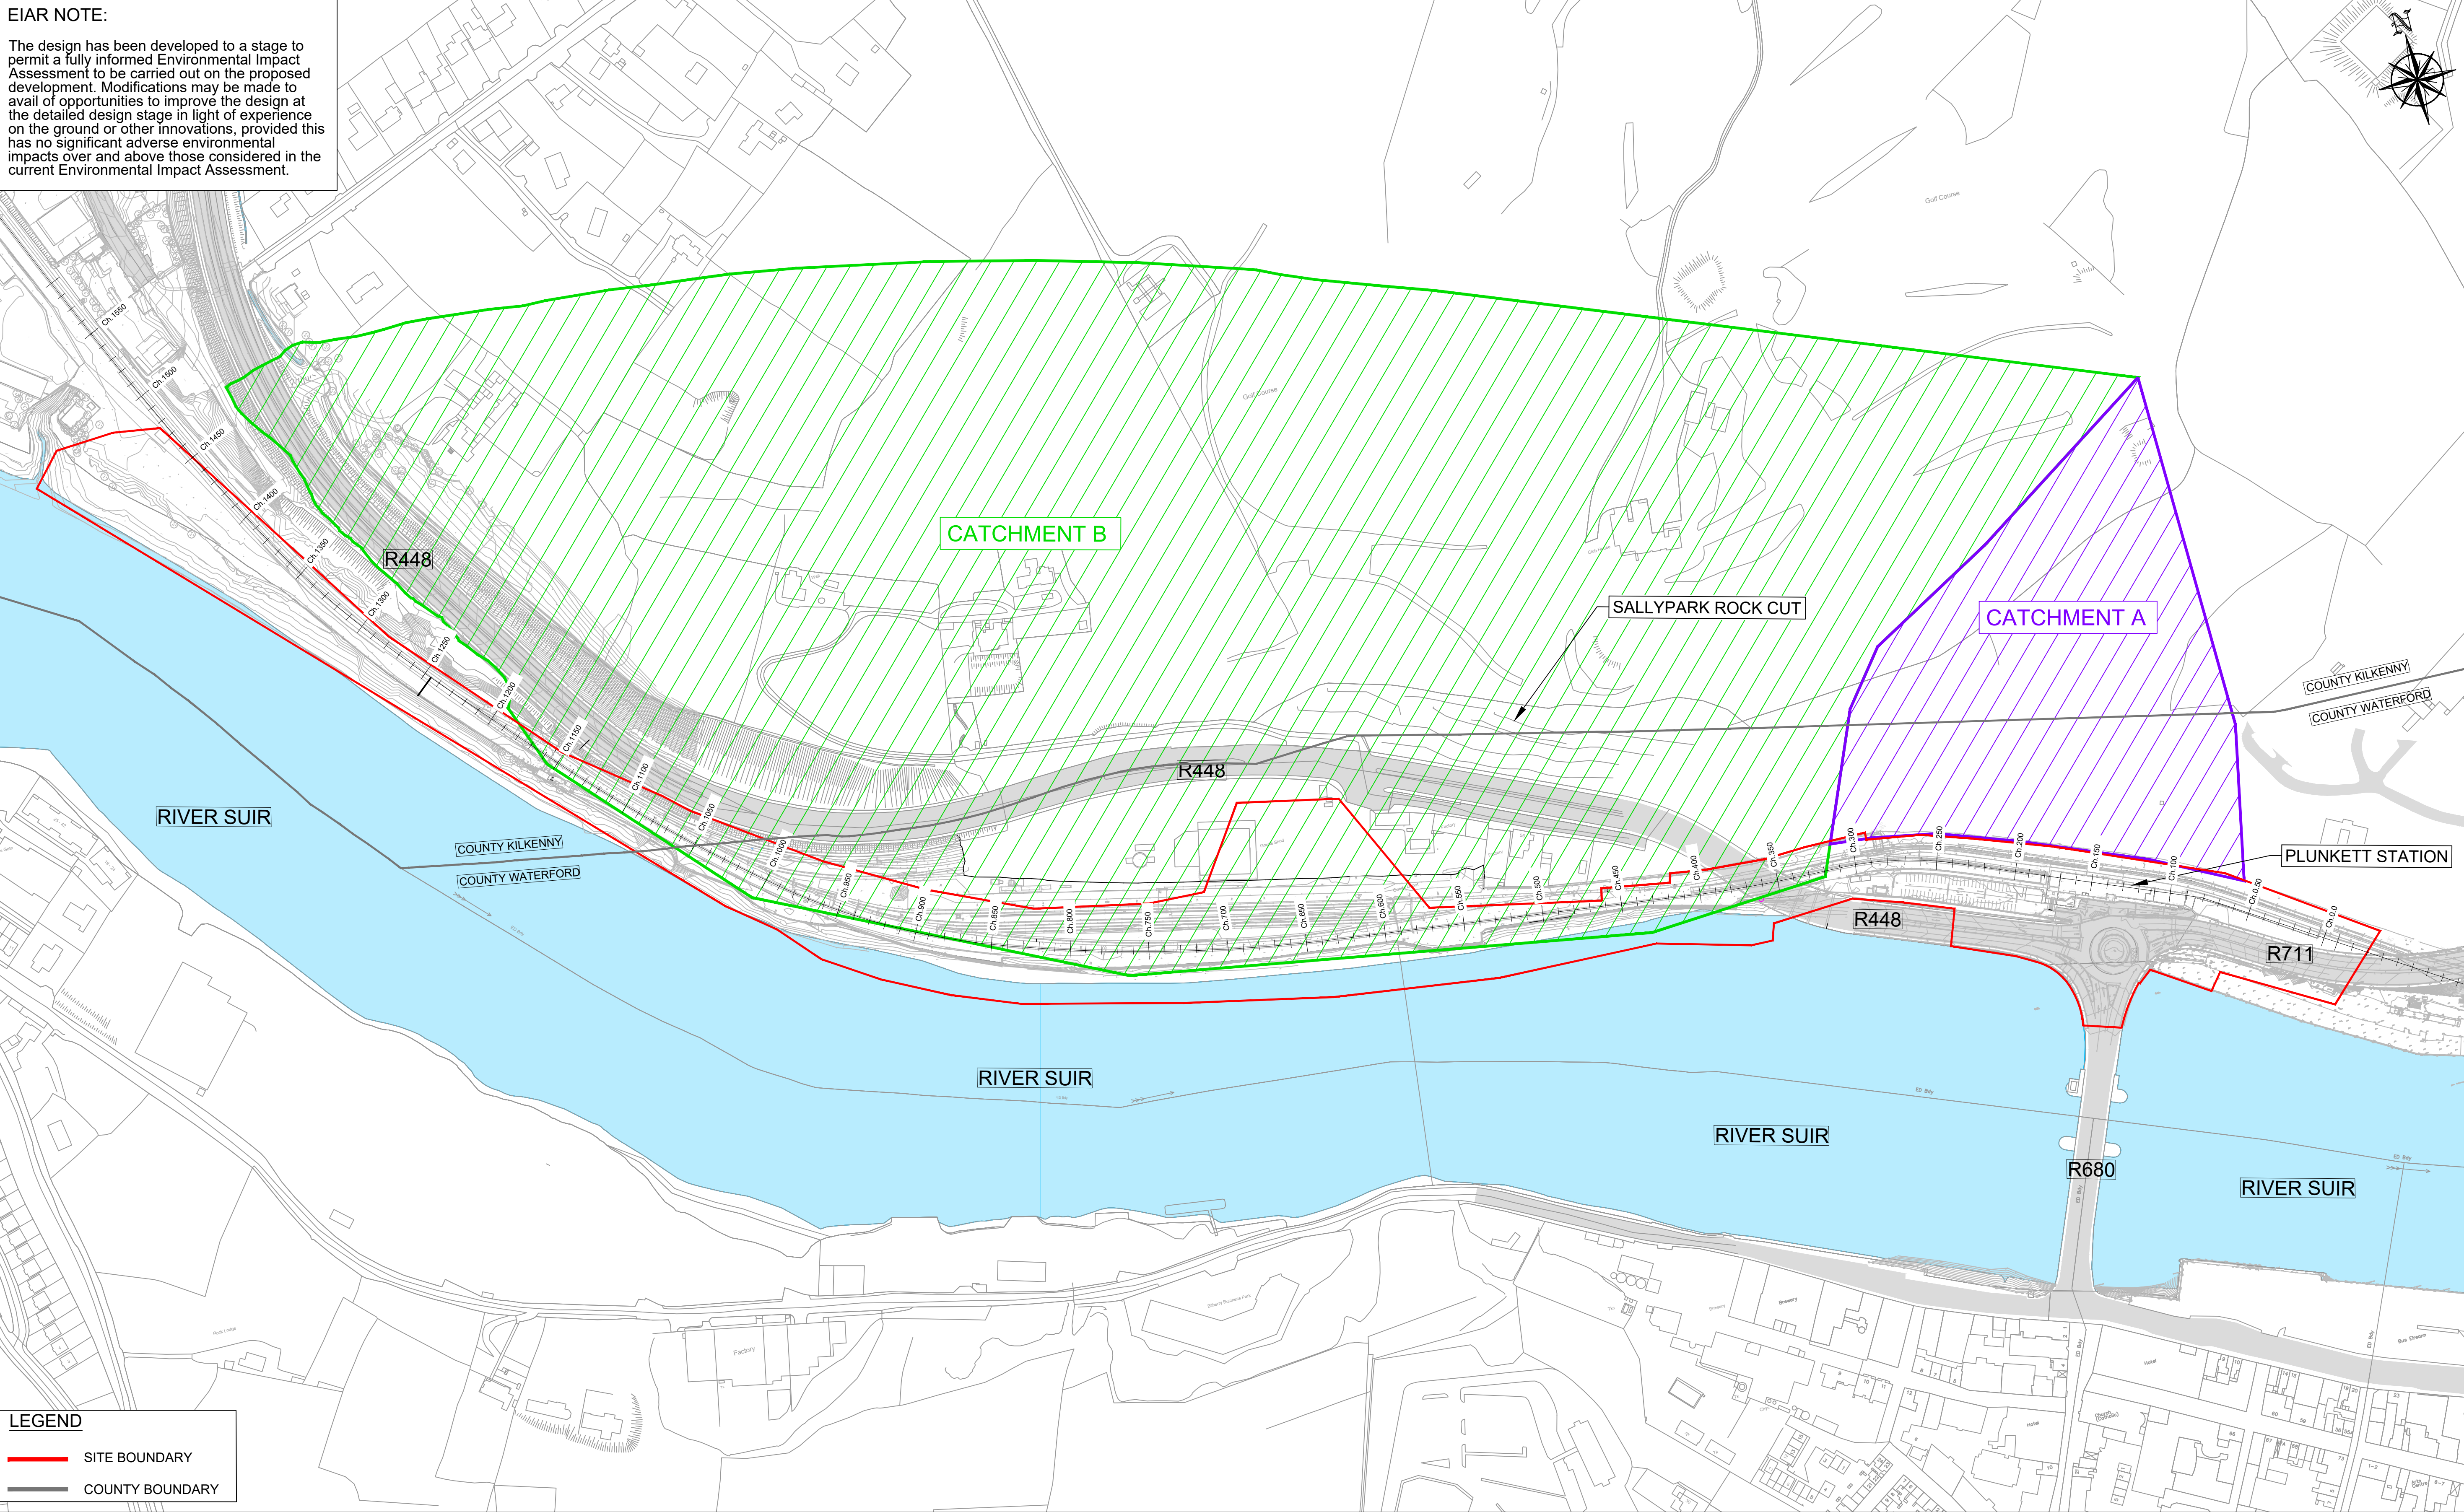

LEGEND

— SITE BOUNDARY

— COUNTY BOUNDARY

Ordnance Survey Ireland License Number 2015/18/CCMA/WaterfordCity&CountryCouncil. © Ordnance Survey Ireland and Government of Ireland.




ROD
ROUGHAN & O'DONOVAN

Consulting Engineers
Civil - Structural - Transportation - Environmental

Arena House, Arena
Road, Sandford,
Dublin 18, Ireland
t +353 (0) 1 294 0800
f +353 (0) 1 294 0820
www.rod.ie

Project Title WATERFORD CITY PUBLIC INFRASTRUCTURE PROJECT FLOOD DEFENCES WEST		Drawing Title: Existing Drainage Catchments	
ENVIRONMENTAL IMPACT ASSESSMENT REPORT		Designed: CD Drawn: SC Checked: CD Approved: TD	File: 18.141 Job No: 1:2000 (@ A3) Date: OCTOBER 2021 Status: E.I.A.R. Drawing No: FIG 4.11 Rev: -

DO NOT SCALE USE FIGURED DIMENSIONS ONLY

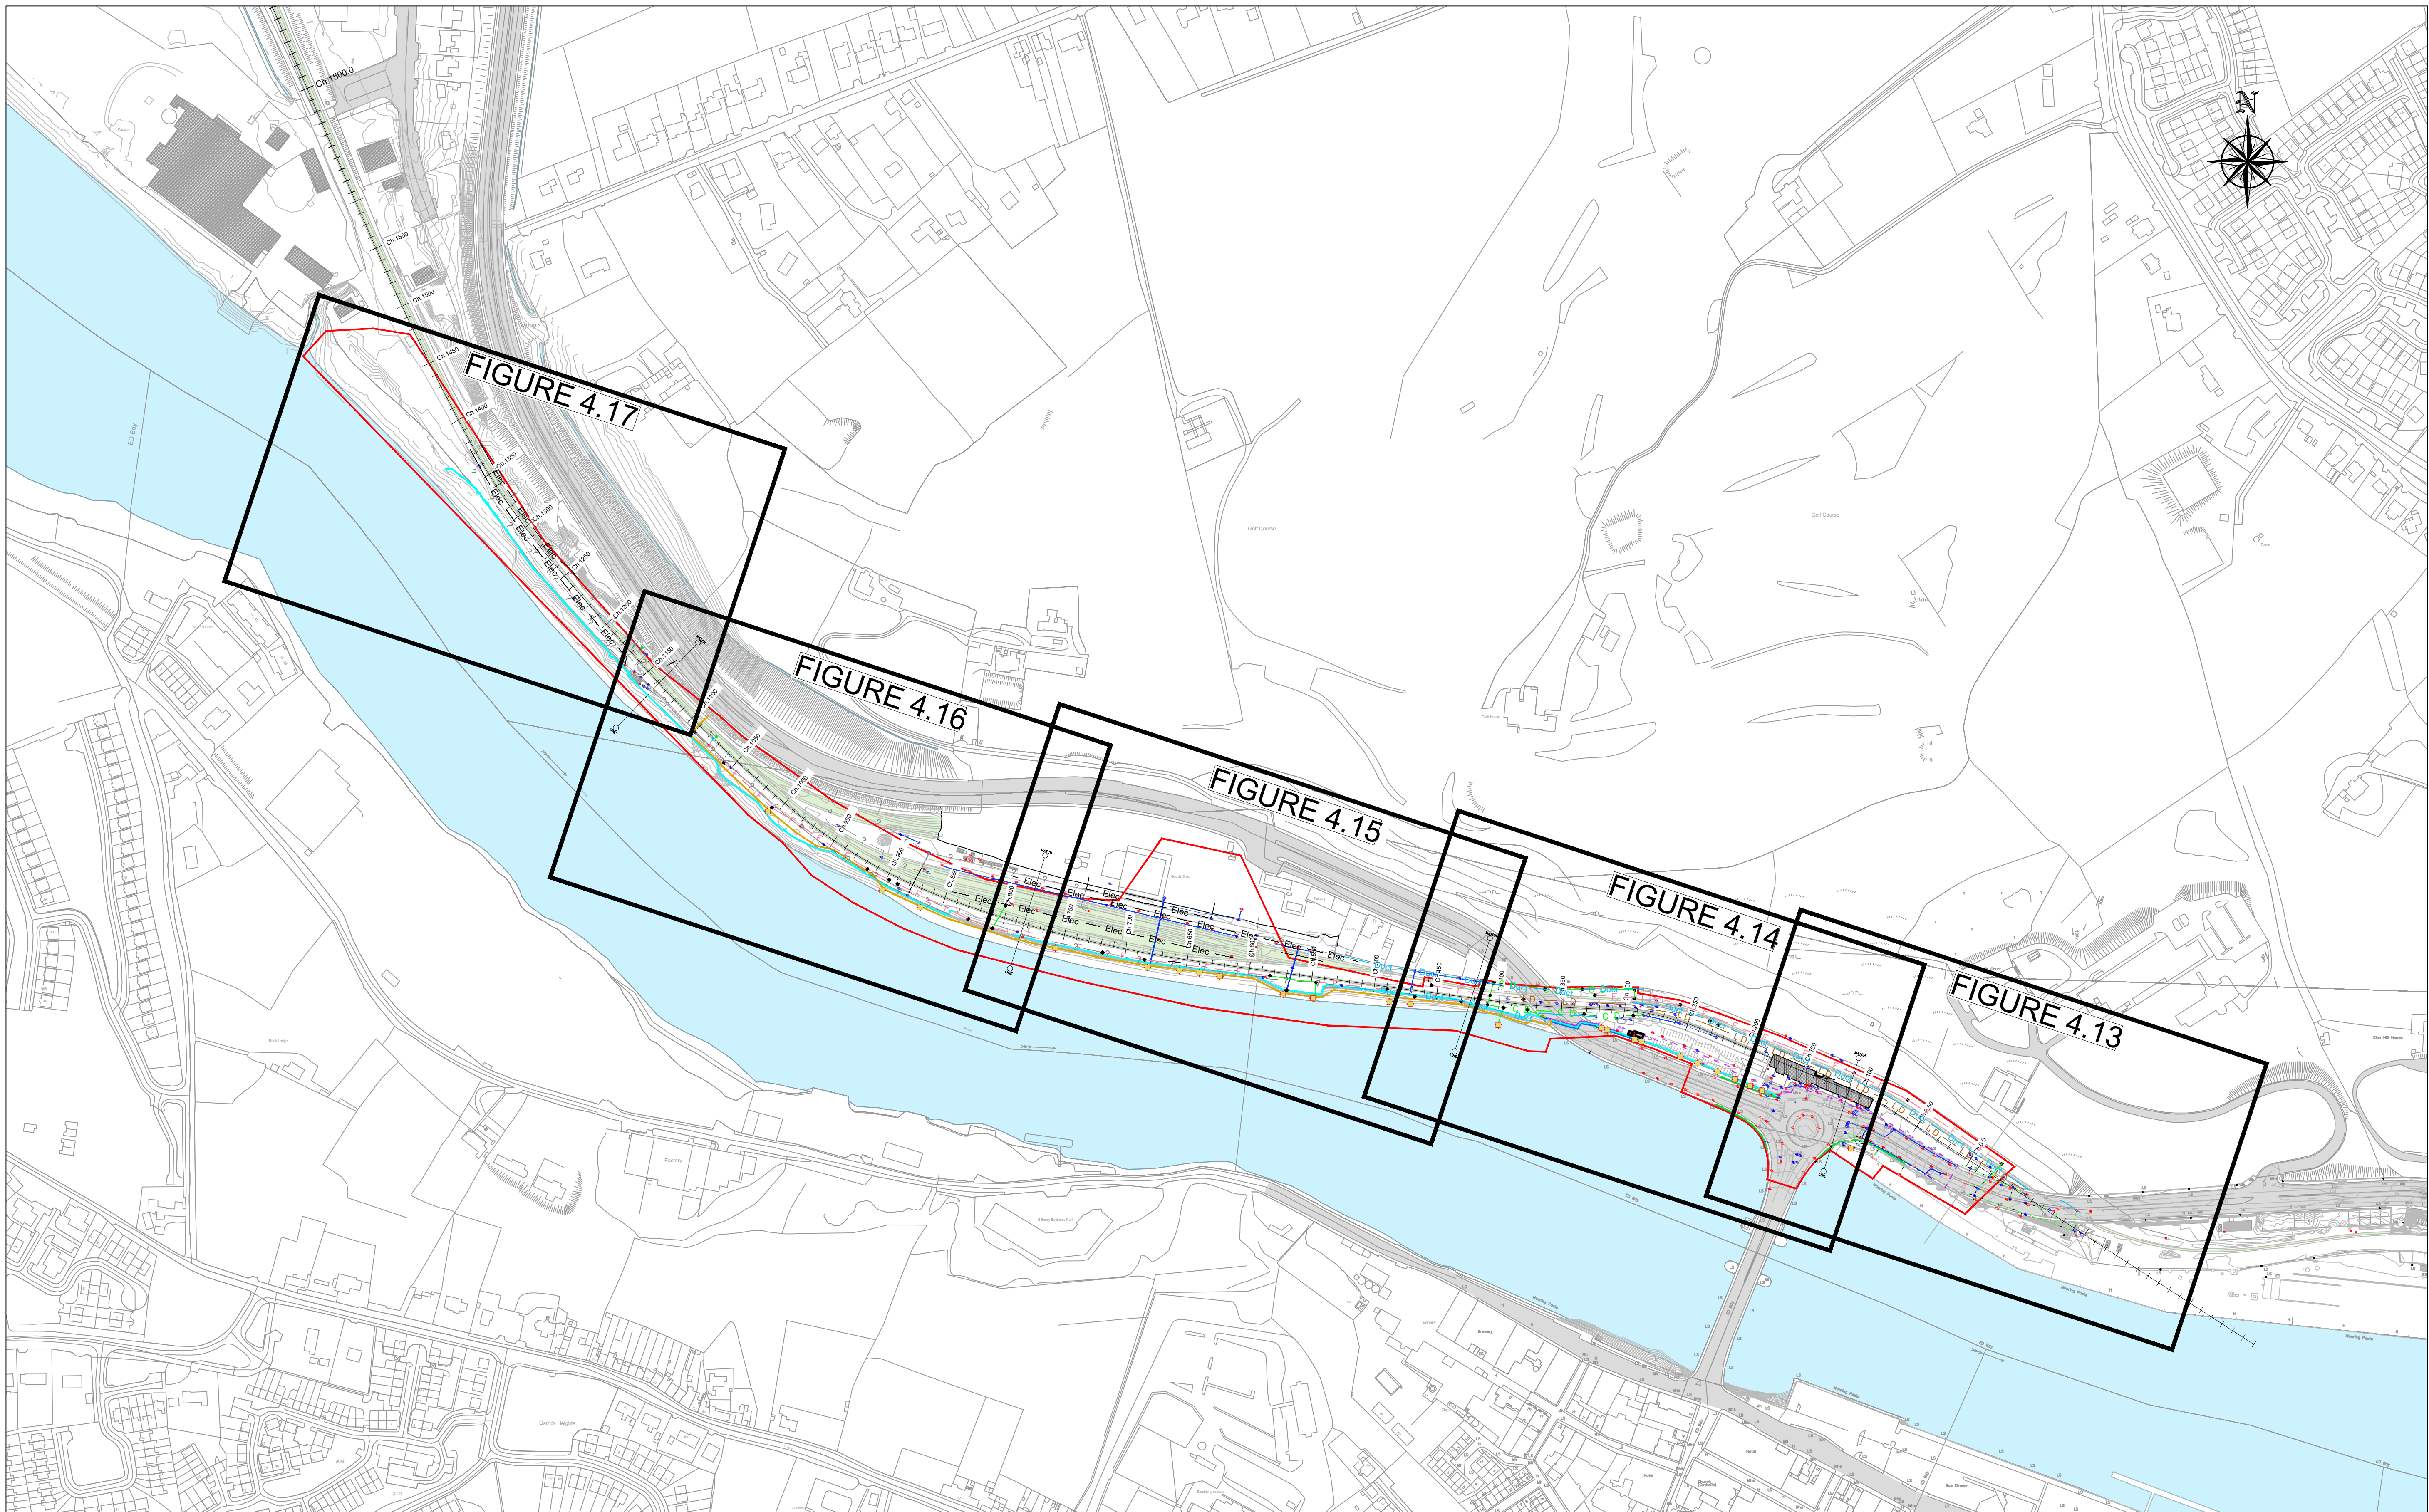

Ordnance Survey Ireland License Number 2015/18/CCMA/WaterfordCity&CountyCouncil. © Ordnance Survey Ireland and Government of Ireland.



Arena House, Arena
Road, Sandyford,
Dublin 18, Ireland
t +353 (0) 1 294 0800
f +353 (0) 1 294 0820
www.rod.ie

Consulting Engineers
Civil - Structural - Transportation - Environmental

Project
Title
**WATERFORD CITY PUBLIC INFRASTRUCTURE PROJECT
FLOOD DEFENCES WEST**

ENVIRONMENTAL IMPACT ASSESSMENT REPORT

Drawing Title:
Proposed Drainage Layout - Key Plan

Designed: YB	File:	Status: E.I.A.R.
Drawn: IM	Job No: 18.141	
Checked: BC	Scale: 1:2500 (@ A3)	Drawing No: FIG 4.12
Approved: TD	Date: OCTOBER 2021	Rev: -

DO NOT SCALE USE FIGURED DIMENSIONS ONLY

LEGEND

EXTENT OF RAILWAY LINES

SITE BOUNDARY

PROPOSED SHEET PILE WALL

PROPOSED WALL - REMEDIAL WORKS

EXISTING QUAY WALL

EXISTING STORM WATER DRAIN

EXISTING MANHOLE/ INSPECTION CHAMBER

EXISTING GULLY

EXISTING DRAINAGE OUTFALL IDENTIFIED BY VISUAL INSPECTION (exact location & invert level to be confirmed)

PROPOSED FILTER DRAIN

PROPOSED CARRIER DRAIN

PROPOSED SURFACE WATER CARRIER DRAIN

PROPOSED MANHOLE

PROPOSED NON-RETURN VALVE

PROPOSED CLASS 1- BY-PASS SEPARATOR

NOTES:

1. SEE FIGURES 4.18 AND 4.19 FOR PUMPING STATION DETAILS.

2. SEE FIGURE 4.20 FOR OUTFALL STRUCTURE DETAILS.

3. A C.20M UNDERGROUND ISOLATION STRUCTURE WILL BE CONSTRUCTED AT CH.1090. TEMPORARY OVERGROUND FLOOD BARRIERS WILL BE PROVIDED ALONG THE STRUCTURE SHOULD THESE BE REQUIRED TO BE IMPLEMENTED DURING A FLOOD EVENT.

Ordnance Survey Ireland License Number 2015/18/CCMA/WaterfordCity&CountryCouncil. © Ordnance Survey Ireland and Government of Ireland.

Arena House, Arena Road, Sandyford, Dublin 18, Ireland
t +353 (0) 1 294 0800
f +353 (0) 1 294 0820
www.rod.ie

Project Title		Drawing Title:	
WATERFORD CITY PUBLIC INFRASTRUCTURE PROJECT FLOOD DEFENCES WEST		PROPOSED DRAINAGE LAYOUT SHEET 1 OF 5	
ENVIRONMENTAL IMPACT ASSESSMENT REPORT		Status: E.I.A.R.	
Designed: CD	File:	Job No: 18.141	Drawing No: FIG 4.13 Rev: -
Drawn: SC	Scale: 1:500 (@ A3)	Date: OCTOBER 2021	
Checked: CD	Date:		
Approved: TD			

DO NOT SCALE USE FIGURED DIMENSIONS ONLY

LEGEND

EXTENT OF RAILWAY LINES

SITE BOUNDARY

PROPOSED SHEET PILE WALL

PROPOSED WALL - REMEDIAL WORKS

EXISTING QUAY WALL

EXISTING STORM WATER DRAIN

EXISTING MANHOLE/ INSPECTION CHAMBER

EXISTING GULLY

EXISTING DRAINAGE OUTFALL IDENTIFIED BY VISUAL INSPECTION (exact location & invert level to be confirmed)

PROPOSED FILTER DRAIN

PROPOSED CARRIER DRAIN

PROPOSED SURFACE WATER CARRIER DRAIN

PROPOSED MANHOLE

PROPOSED NON-RETURN VALVE

PROPOSED CLASS 1- BY-PASS SEPARATOR

NOTES:

1. SEE FIGURES 4.18 AND 4.19 FOR PUMPING STATION DETAILS.

2. SEE FIGURE 4.20 FOR OUTFALL STRUCTURE DETAILS.

3. A C.20M UNDERGROUND ISOLATION STRUCTURE WILL BE CONSTRUCTED AT CH.1090. TEMPORARY OVERGROUND FLOOD BARRIERS WILL BE PROVIDED ALONG THE STRUCTURE SHOULD THESE BE REQUIRED TO BE IMPLEMENTED DURING A FLOOD EVENT.

EIAR NOTE:

The design has been developed to a stage to permit a fully informed Environmental Impact Assessment to be carried out on the proposed development. Modifications may be made to avail of opportunities to improve the design at the detailed design stage in light of experience on the ground or other innovations, provided this has no significant adverse environmental impacts over and above those considered in the current Environmental Impact Assessment.

The main map illustrates the proposed drainage layout for the Waterford City Public Infrastructure Project, specifically the Flood Defences West. It shows a series of drainage channels (Ch.450 to Ch.100) running along the riverbank. Key features include: existing and proposed outfalls of various sizes (1500mm, 1000mm, 3000mm); a proposed pumping station; a petrol separator; a signal cabin; and various levels (e.g., 3.12m OD, 2.29m OD, 3.00m OD, 5.16m OD, 4.94m OD, 3.86m OD). The map also shows existing infrastructure like R711 Road Overbridge, bridge piers, and Plunkett Station. A north arrow is located in the top right corner. A photograph in the bottom left shows an existing outfall structure in the river bank.

Ordnance Survey Ireland License Number 2015/18/CCMA/WaterfordCity&CountyCouncil. © Ordnance Survey Ireland and Government of Ireland.

Project Ireland 2040

Building Ireland's Future

Comhairle Cathrach & Contae Phort Láirge

Waterford City & County Council

NTA

Údarás Náisiúnta Iompair

National Transport Authority

Iarnród Éireann

Irish Rail

ROD

ROUGHAN & O'DONOVAN

Consulting Engineers

Civil - Structural - Transportation - Environmental

Arena House, Arena Road, Sandycroft, Dublin 18, Ireland

t +353 (0) 1 294 0800

f +353 (0) 1 294 0820

www.rod.ie

Project Title

WATERFORD CITY PUBLIC INFRASTRUCTURE PROJECT FLOOD DEFENCES WEST


ENVIRONMENTAL IMPACT ASSESSMENT REPORT

Drawing Title:

PROPOSED DRAINAGE LAYOUT SHEET 2 OF 5

Designed: CD	File:	Status: E.I.A.R.
Drawn: SC	Job No: 18.141	
Checked: CD	Scale: 1:500 (@ A3)	Drawing No: FIG 4.14
Approved: TD	Date: OCTOBER 2021	Rev: -

DO NOT SCALE USE FIGURED DIMENSIONS ONLY

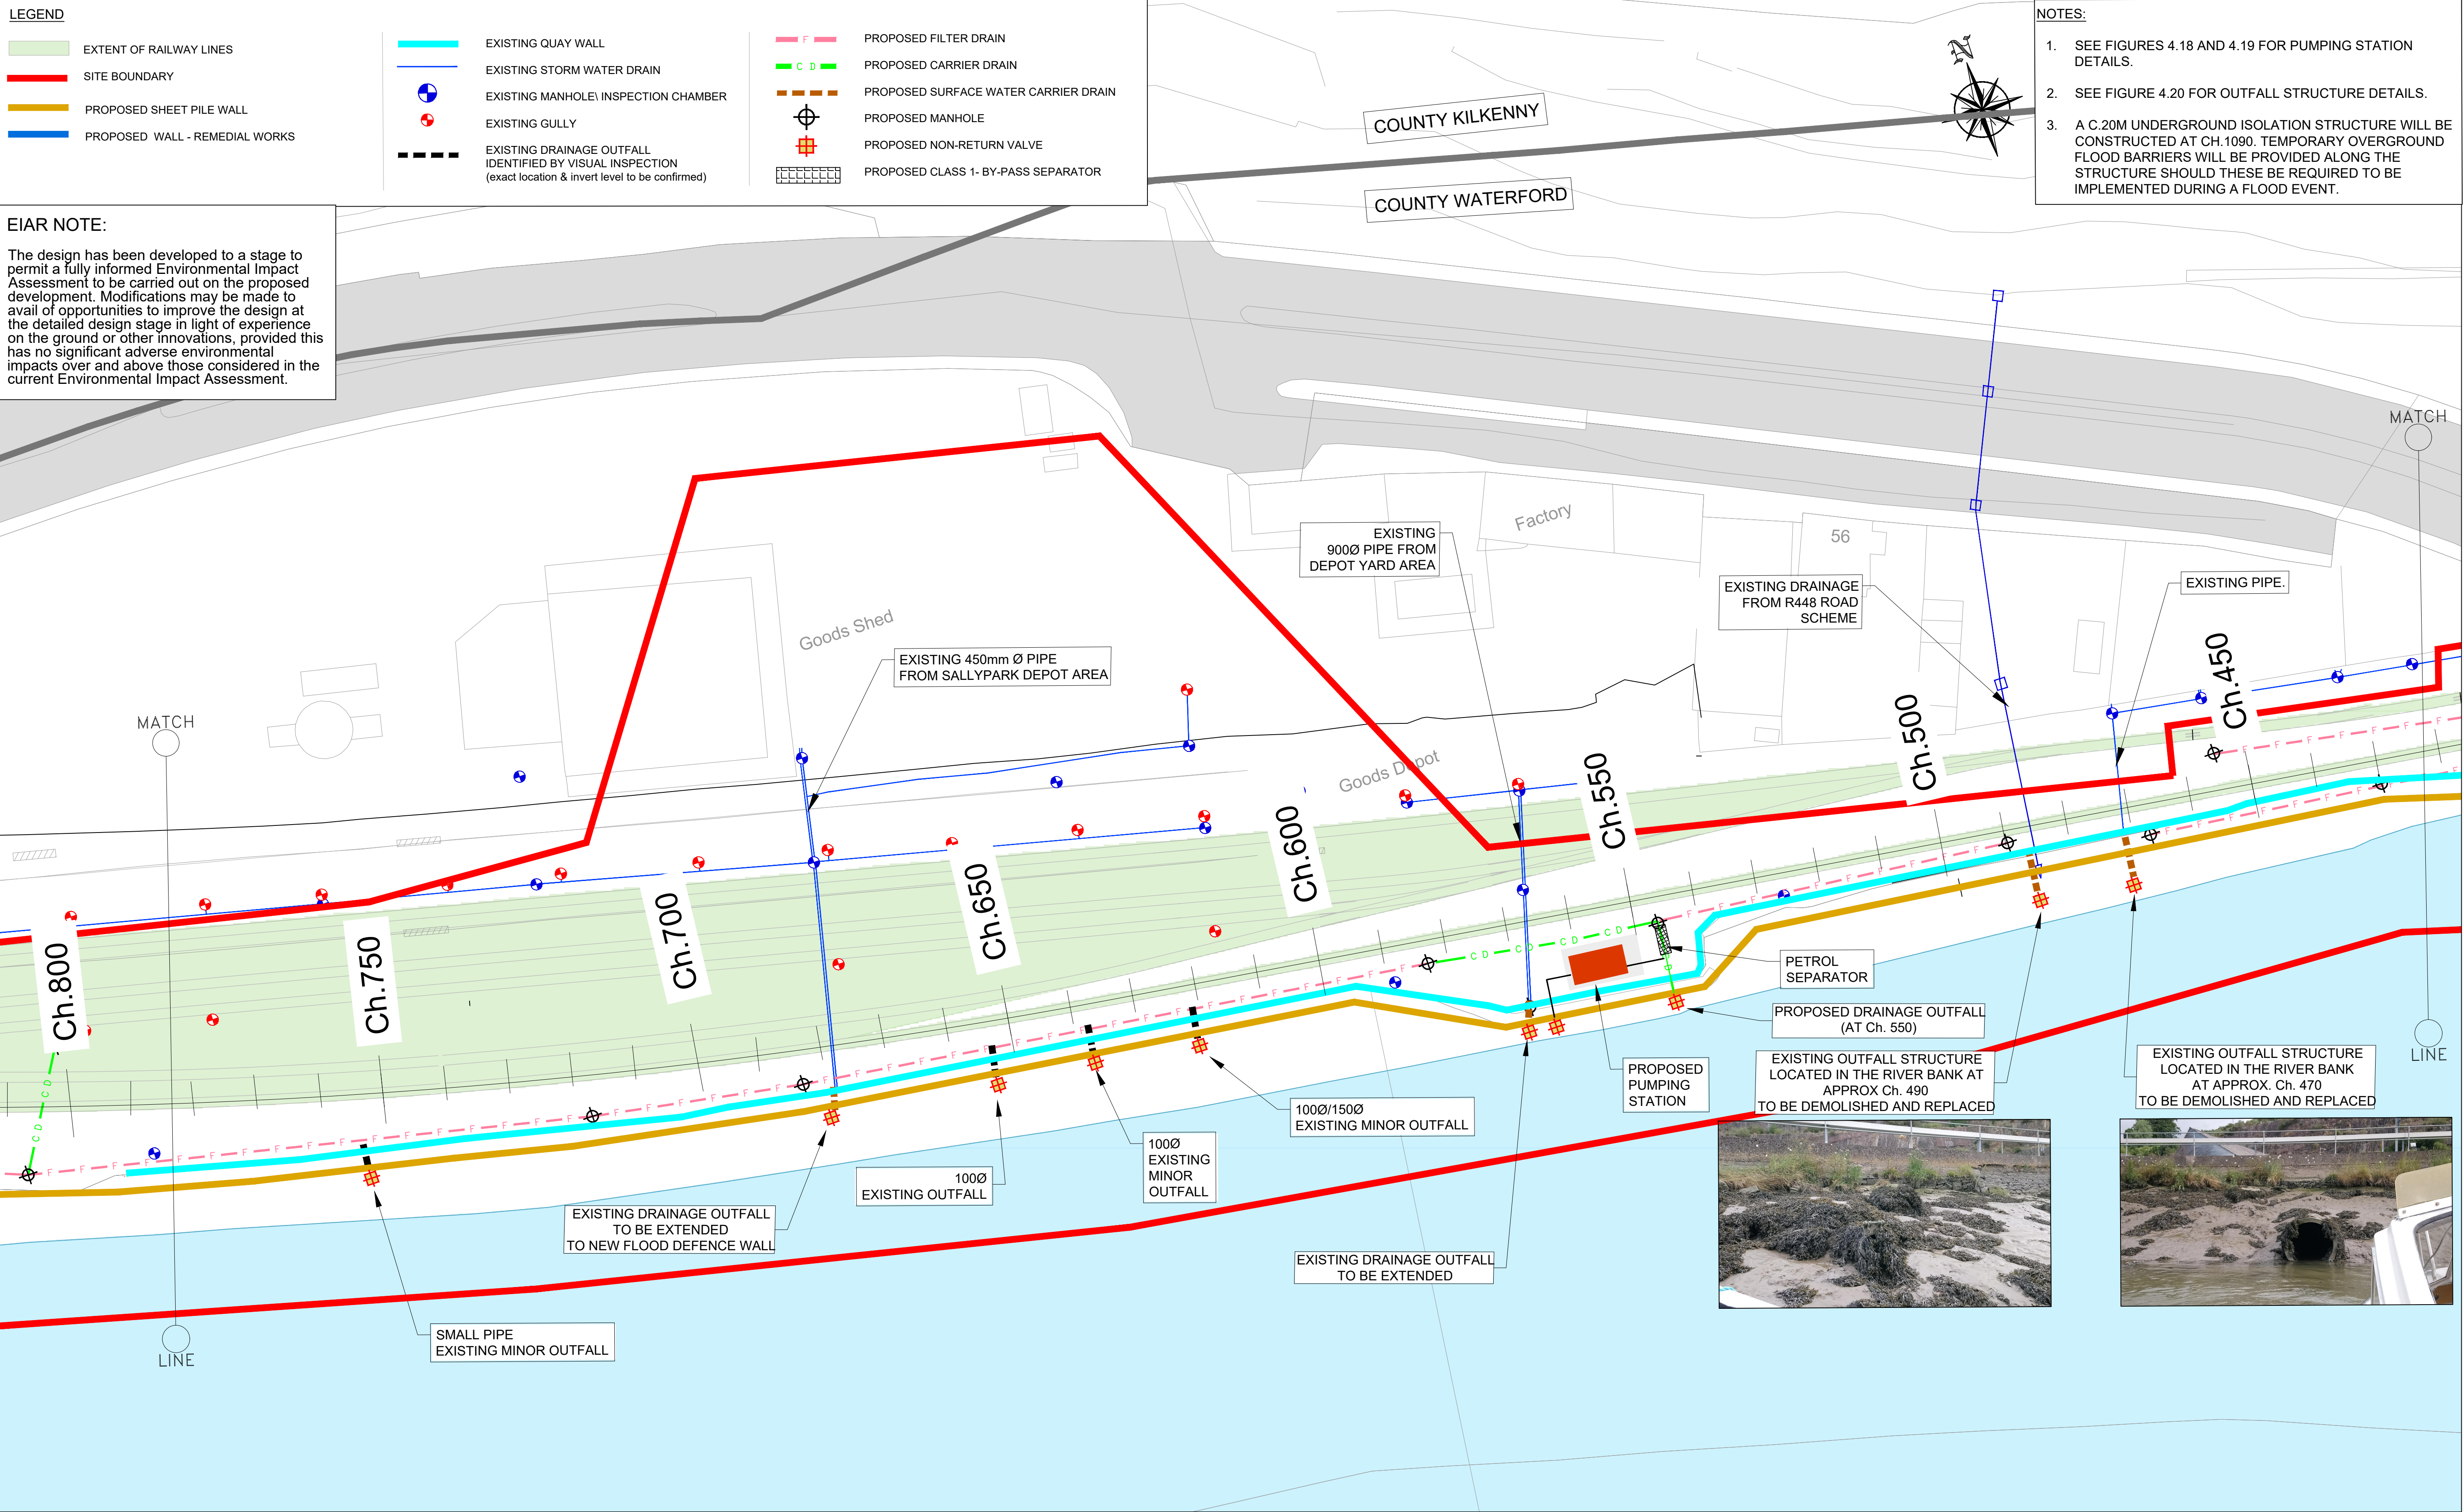

Ordnance Survey Ireland License Number 2015/18/CCMA/WaterfordCity&CountyCouncil. © Ordnance Survey Ireland and Government of Ireland.




Consulting Engineers
Civil - Structural - Transportation - Environmental


Arena House, Arena
Road, Sandyford,
Dublin 18, Ireland
t +353 (0) 1 294 0800
f +353 (0) 1 294 0820
www.rod.ie

Project Title	WATERFORD CITY PUBLIC INFRASTRUCTURE PROJECT FLOOD DEFENCES WEST	
	ENVIRONMENTAL IMPACT ASSESSMENT REPORT	

Drawing Title: PROPOSED DRAINAGE LAYOUT SHEET 3 OF 5			
Designed: CD	File:	Status:	E.I.A.R.
Drawn: SC	Job No: 18.141		
Checked: CD	Scale: 1:500 (@ A3)	Drawing No:	FIG 4.15
Approved: TD	Date: OCTOBER 2021	Rev:	-

DO NOT SCALE USE FIGURED DIMENSIONS ONLY

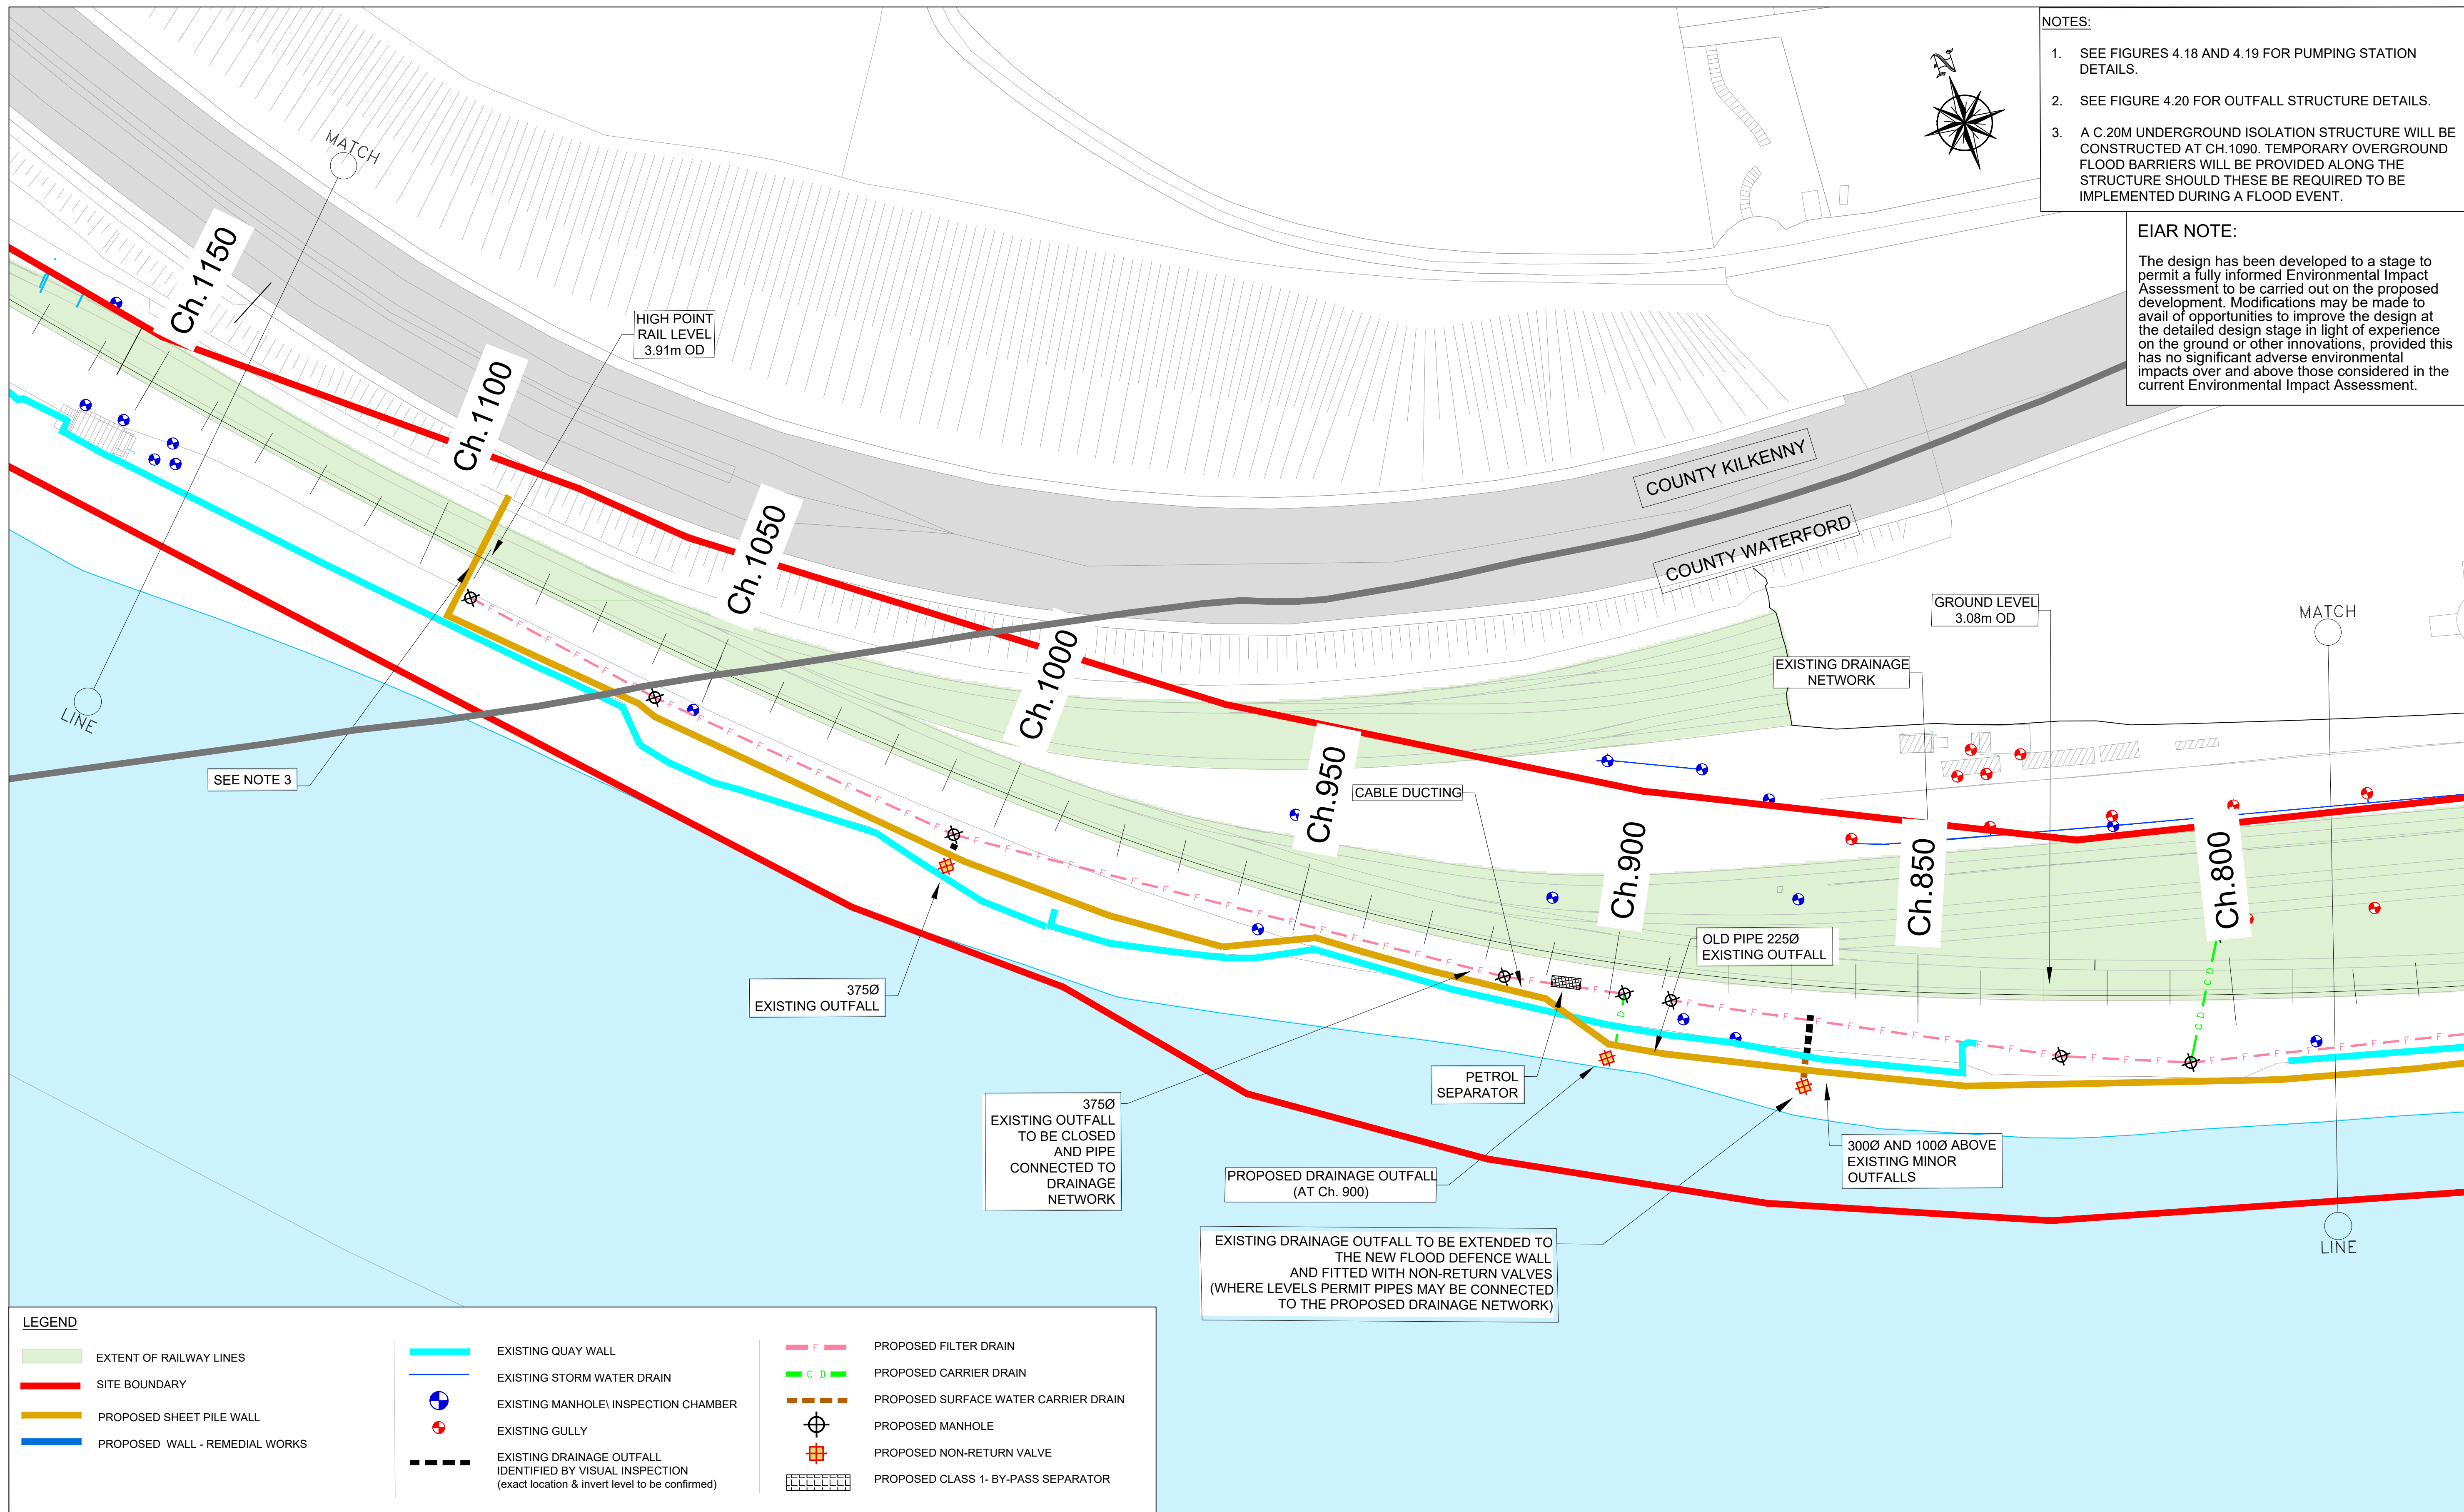

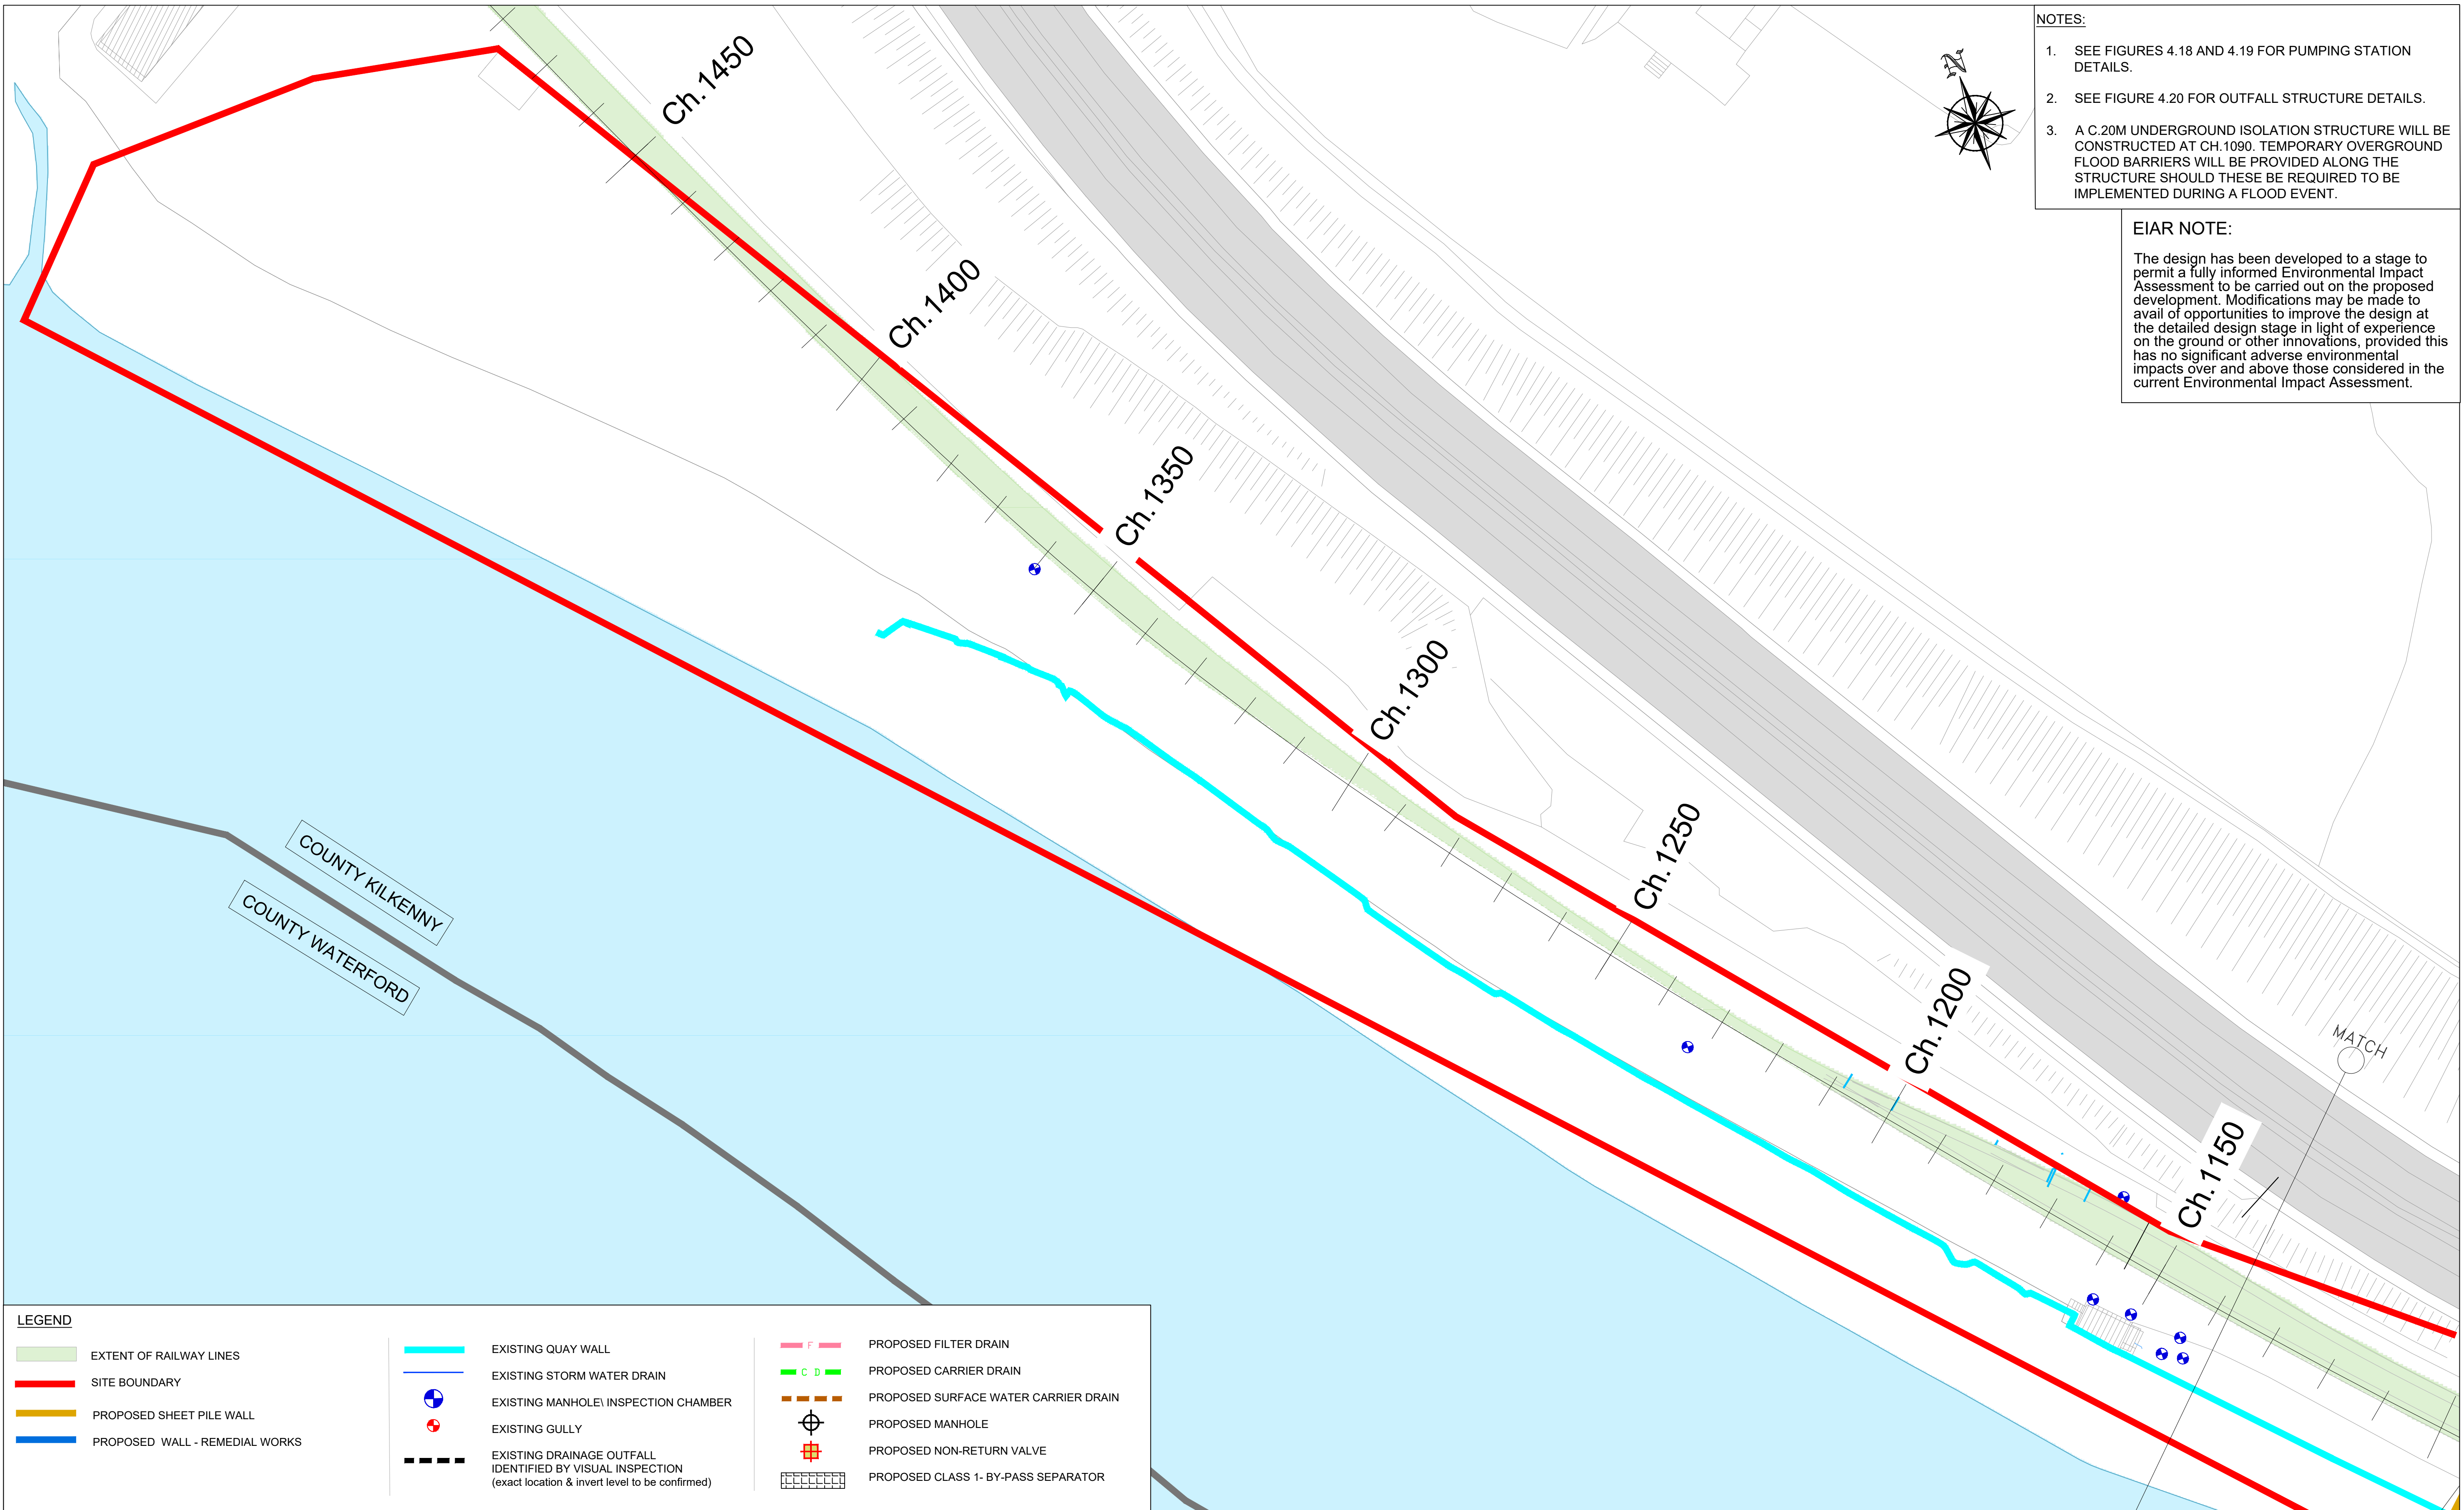

- NOTES:
- SEE FIGURES 4.18 AND 4.19 FOR PUMPING STATION DETAILS.
 - SEE FIGURE 4.20 FOR OUTFALL STRUCTURE DETAILS.
 - A C.20M UNDERGROUND ISOLATION STRUCTURE WILL BE CONSTRUCTED AT CH.1090. TEMPORARY OVERGROUND FLOOD BARRIERS WILL BE PROVIDED ALONG THE STRUCTURE SHOULD THESE BE REQUIRED TO BE IMPLEMENTED DURING A FLOOD EVENT.

EIAR NOTE:

The design has been developed to a stage to permit a fully informed Environmental Impact Assessment to be carried out on the proposed development. Modifications may be made to avail of opportunities to improve the design at the detailed design stage in light of experience on the ground or other innovations, provided this has no significant adverse environmental impacts over and above those considered in the current Environmental Impact Assessment.

LEGEND

EXTENT OF RAILWAY LINES

SITE BOUNDARY

PROPOSED SHEET PILE WALL

PROPOSED WALL - REMEDIAL WORKS

EXISTING QUAY WALL

EXISTING STORM WATER DRAIN

EXISTING MANHOLE/ INSPECTION CHAMBER

EXISTING GULLY

EXISTING DRAINAGE OUTFALL IDENTIFIED BY VISUAL INSPECTION (exact location & invert level to be confirmed)

PROPOSED FILTER DRAIN

PROPOSED CARRIER DRAIN

PROPOSED SURFACE WATER CARRIER DRAIN

PROPOSED MANHOLE

PROPOSED NON-RETURN VALVE

PROPOSED CLASS 1- BY-PASS SEPARATOR

Ordnance Survey Ireland License Number 2015/18/CCMA/WaterfordCity&CountryCouncil. © Ordnance Survey Ireland and Government of Ireland.

Project Ireland 2040
Building Ireland's Future

Comhairle Cathrach & Contae Phort Láirge
Waterford City & County Council

NTA
Údarás Náisiúnta Iompair
National Transport Authority

Iarnród Éireann
Irish Rail

ROD
ROUGHAN & O'DONOVAN

Arena House, Arena Road, Sandycove, Dublin 18, Ireland
t +353 (0) 1 294 0800
f +353 (0) 1 294 0820
www.rod.ie


Project Title
**WATERFORD CITY PUBLIC INFRASTRUCTURE PROJECT
FLOOD DEFENCES WEST**

ENVIRONMENTAL IMPACT ASSESSMENT REPORT

Drawing Title:
**PROPOSED DRAINAGE LAYOUT
SHEET 5 OF 5**

Designed: CD	File:	Status: E.I.A.R.
Drawn: SC	Job No: 18.141	
Checked: CD	Scale: 1:500 (@ A3)	Drawing No: FIG 4.17
Approved: TD	Date: OCTOBER 2021	Rev: -

DO NOT SCALE USE FIGURED DIMENSIONS ONLY

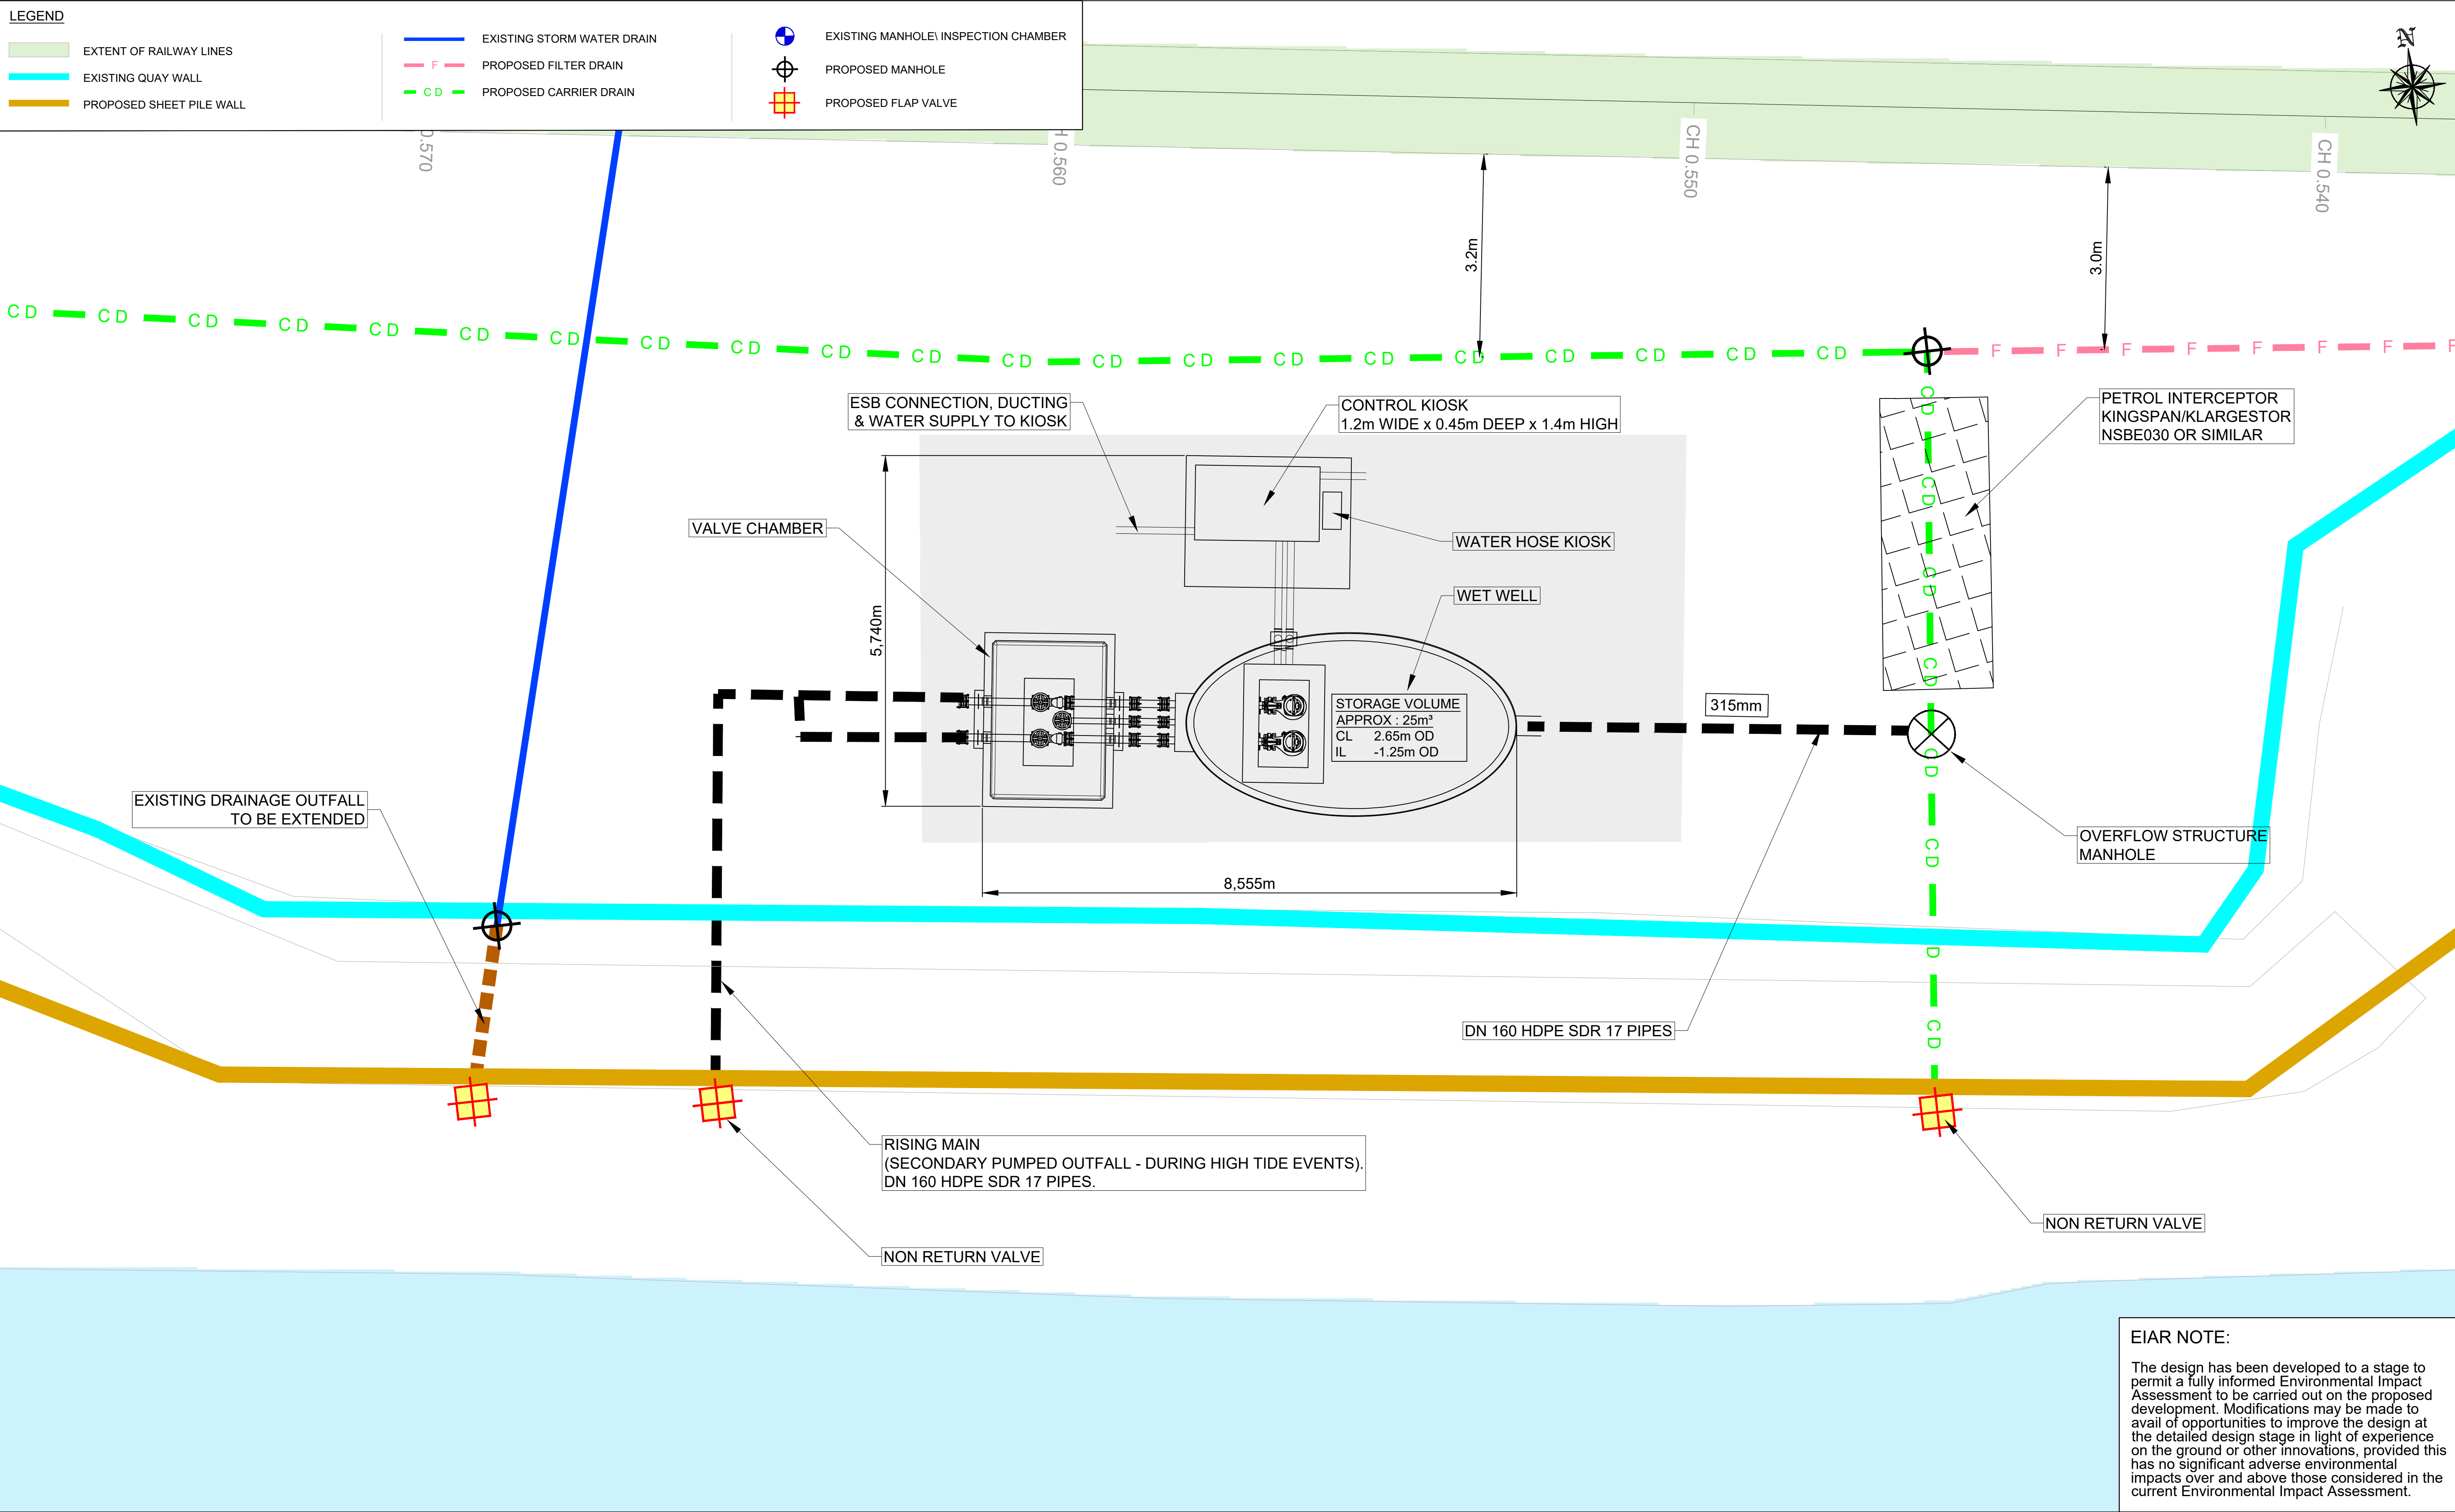

Ordnance Survey Ireland License Number 2015/18/CCMA/WaterfordCity&CountyCouncil. © Ordnance Survey Ireland and Government of Ireland.



Consulting Engineers
Civil - Structural - Transportation - Environmental

Arena House, Arena
Road, Sandford,
Dublin 18, Ireland
t +353 (0) 1 294 0800
f +353 (0) 1 294 0820
www.rod.ie

Project
Title

WATERFORD CITY PUBLIC INFRASTRUCTURE PROJECT
FLOOD DEFENCES WEST


ENVIRONMENTAL IMPACT ASSESSMENT REPORT

Drawing Title:

PROPOSED PUMPING STATION CH0+550
SHEET 2 OF 2

Designed: CD	File:	Status: E.I.A.R.
Drawn: SC	Job No: 18.141	
Checked: CD	Scale: 1:500 (@ A3)	Drawing No: FIG 4.19
Approved: TD	Date: OCTOBER 2021	Rev: -

DO NOT SCALE USE FIGURED DIMENSIONS ONLY

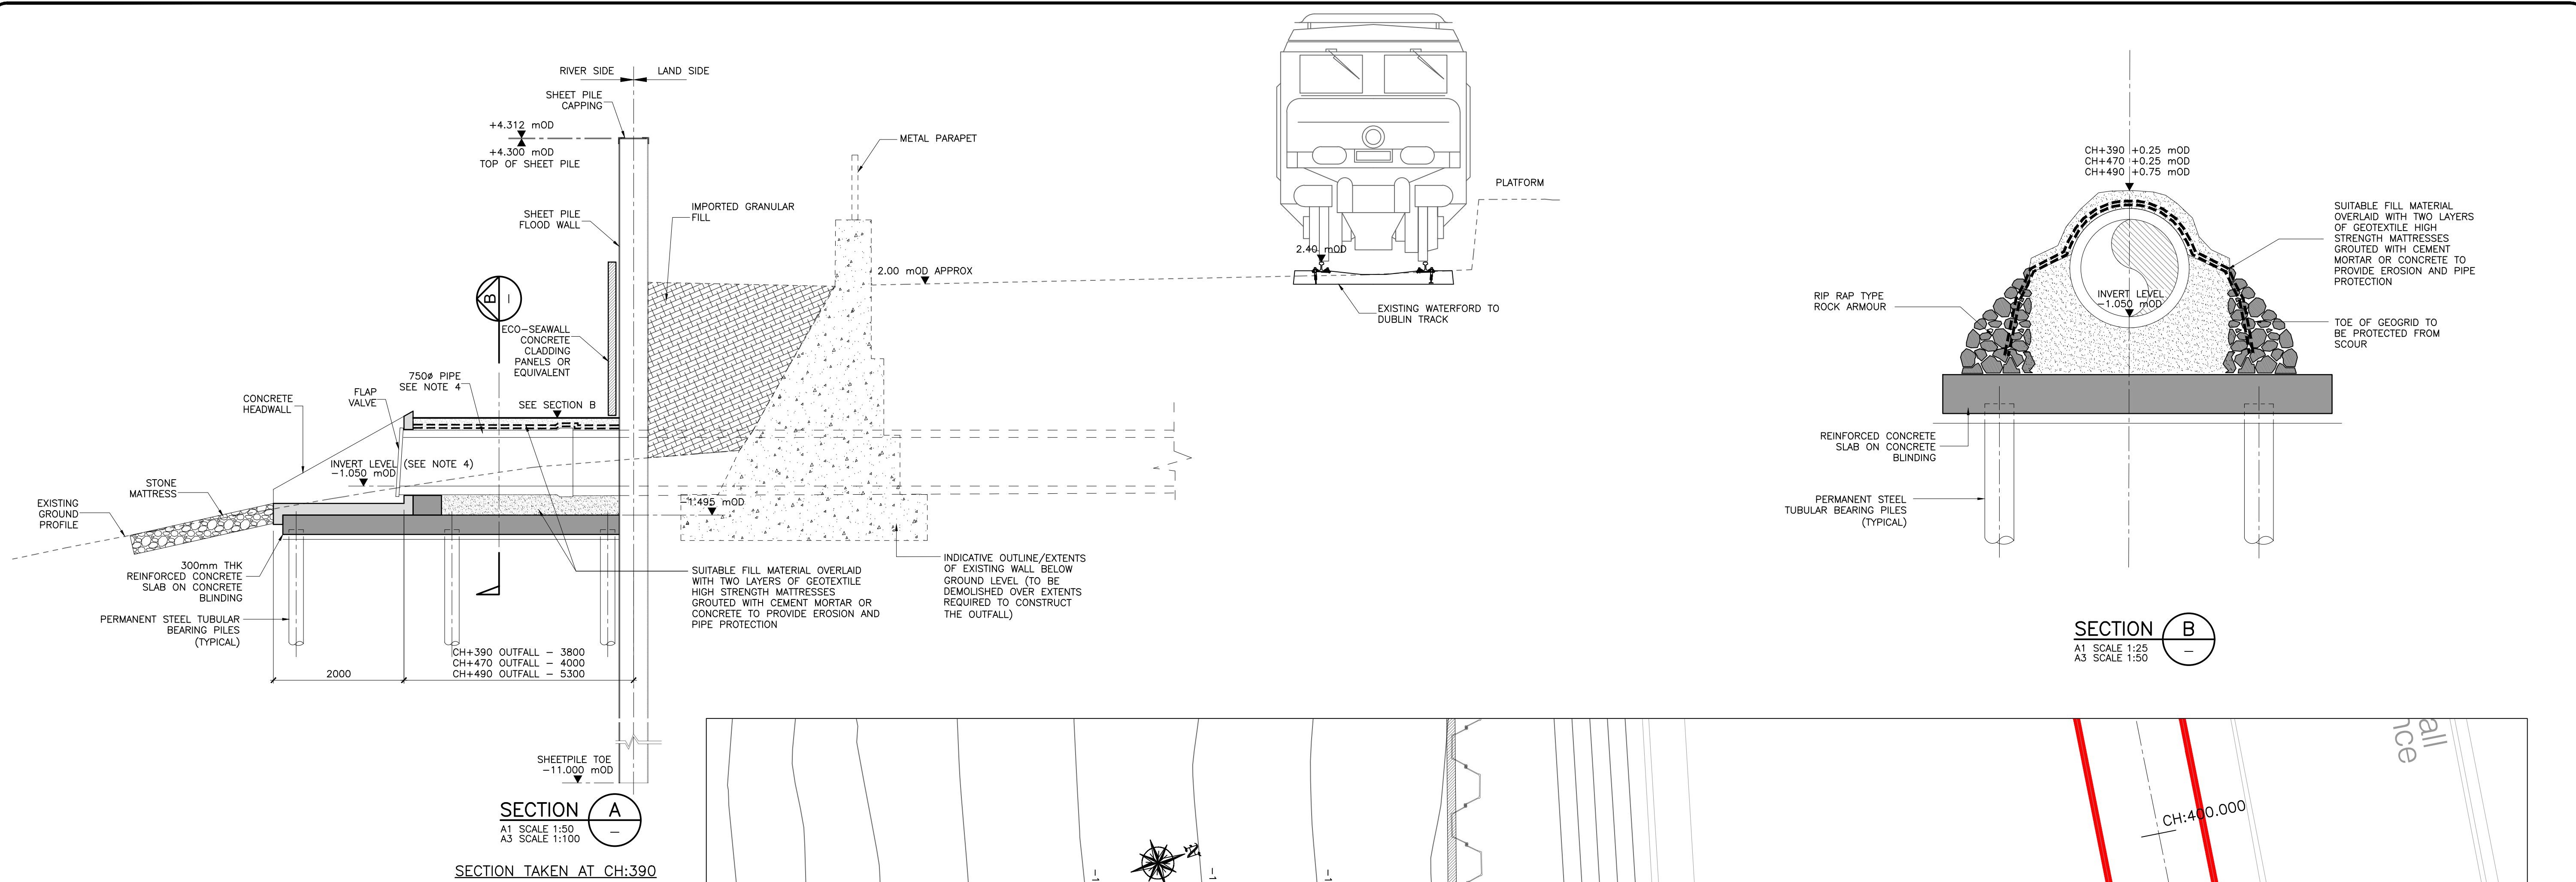

EIAR NOTE:

The design has been developed to a stage to permit a fully informed Environmental Impact Assessment to be carried out on the proposed development. Modifications may be made to avail of opportunities to improve the design at the detailed design stage in light of experience on the ground or other innovations, provided this has no significant adverse environmental impacts over and above those considered in the current Environmental Impact Assessment.

- NOTES:**
- ALL DIMENSIONS ARE IN MILLIMETRES (MM) AND ALL LEVELS ARE IN METERS (M) UNLESS NOTED OTHERWISE.
 - DO NOT SCALE FROM DRAWING.
 - ALL LEVELS ARE TO ORDNANCE DATUM MALIN HEAD.
 - NEW OUTFALL AT CH+390 DETAILED ON THE DRAWING. EXISTING OUTFALLS WITHIN THE RIVER WHICH WILL BE DEMOLISHED AND REPLACED BY NEW OUTFALL STRUCTURES ARE AS OUTLINED BELOW;
 - CH+470 - EXISTING 750MM DIAMETER PIPE - PIPE INVERT LEVEL AT OUTFALL -0.5mOD (ESTIMATED BASED ON AVAILABLE SURVEY DATA & VISUAL RECORDS (LEVELS TO BE CONFIRMED ON SITE))
 - CH+490 EXISTING 600MM DIAMETER PIPE - PIPE INVERT LEVEL AT OUTFALL -0.800mOD

DRAINAGE OUTFALL - PLAN

A1 SCALE 1:50
A3 SCALE 1:100

Ordnance Survey Ireland License Number 2015/18/CCMA/WaterfordCity&CountryCouncil. © Ordnance Survey Ireland and Government of Ireland.



Arena House, Arena Road, Sandford, Dublin 18, Ireland
t +353 (0) 1 294 0800
f +353 (0) 1 294 0820
www.rod.ie


Project Title
**WATERFORD CITY PUBLIC INFRASTRUCTURE PROJECT
FLOOD DEFENCES WEST**

ENVIRONMENTAL IMPACT ASSESSMENT REPORT

Drawing Title:
Proposed Surface Water Outfall Structures


Designed: CD/CS	File:	Status: E.I.A.R.
Drawn: AR	Job No: 18.141	
Checked: BC	Scale: AS SHOWN	Drawing No: FIG 4.20
Approved: TD	Date: OCTOBER 2021	Rev: -

DO NOT SCALE USE FIGURED DIMENSIONS ONLY

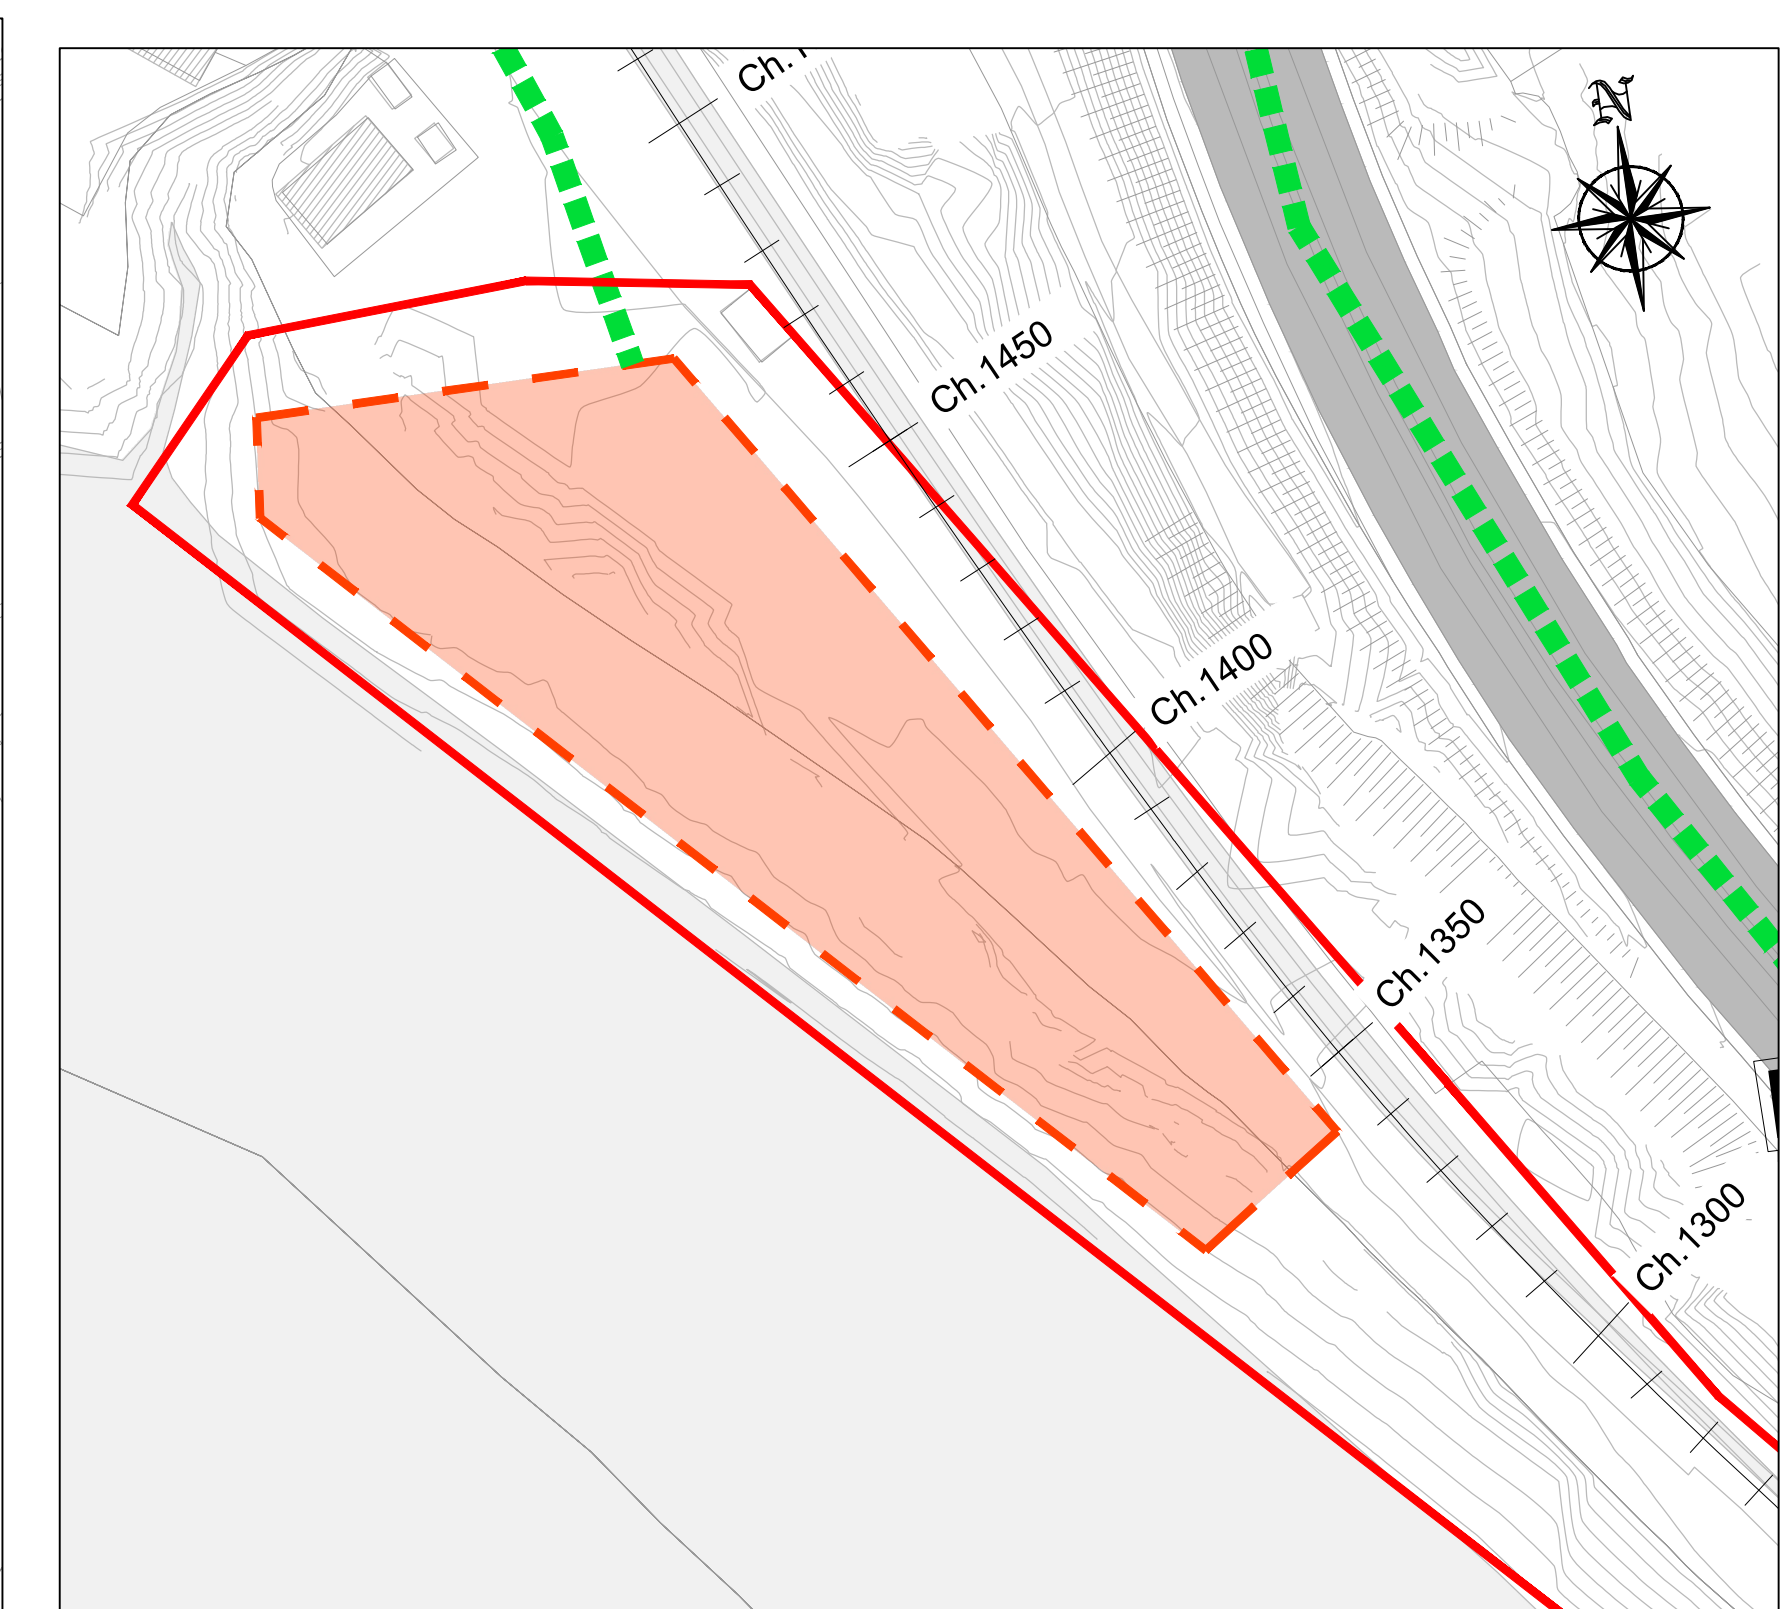

The map shows the Goods Shed area with the proposed Goods Shed location highlighted in orange. The map includes a north arrow and a scale bar. The proposed Goods Shed is located between Ch. 650 and Ch. 700. The map also shows the Goods Shed area, Ch. 650, Ch. 600, Ch. 700, and Ch. 750. The map includes a north arrow and a scale bar.

DO NOT SCALE USE FIGURED DIMENSIONS ONLY

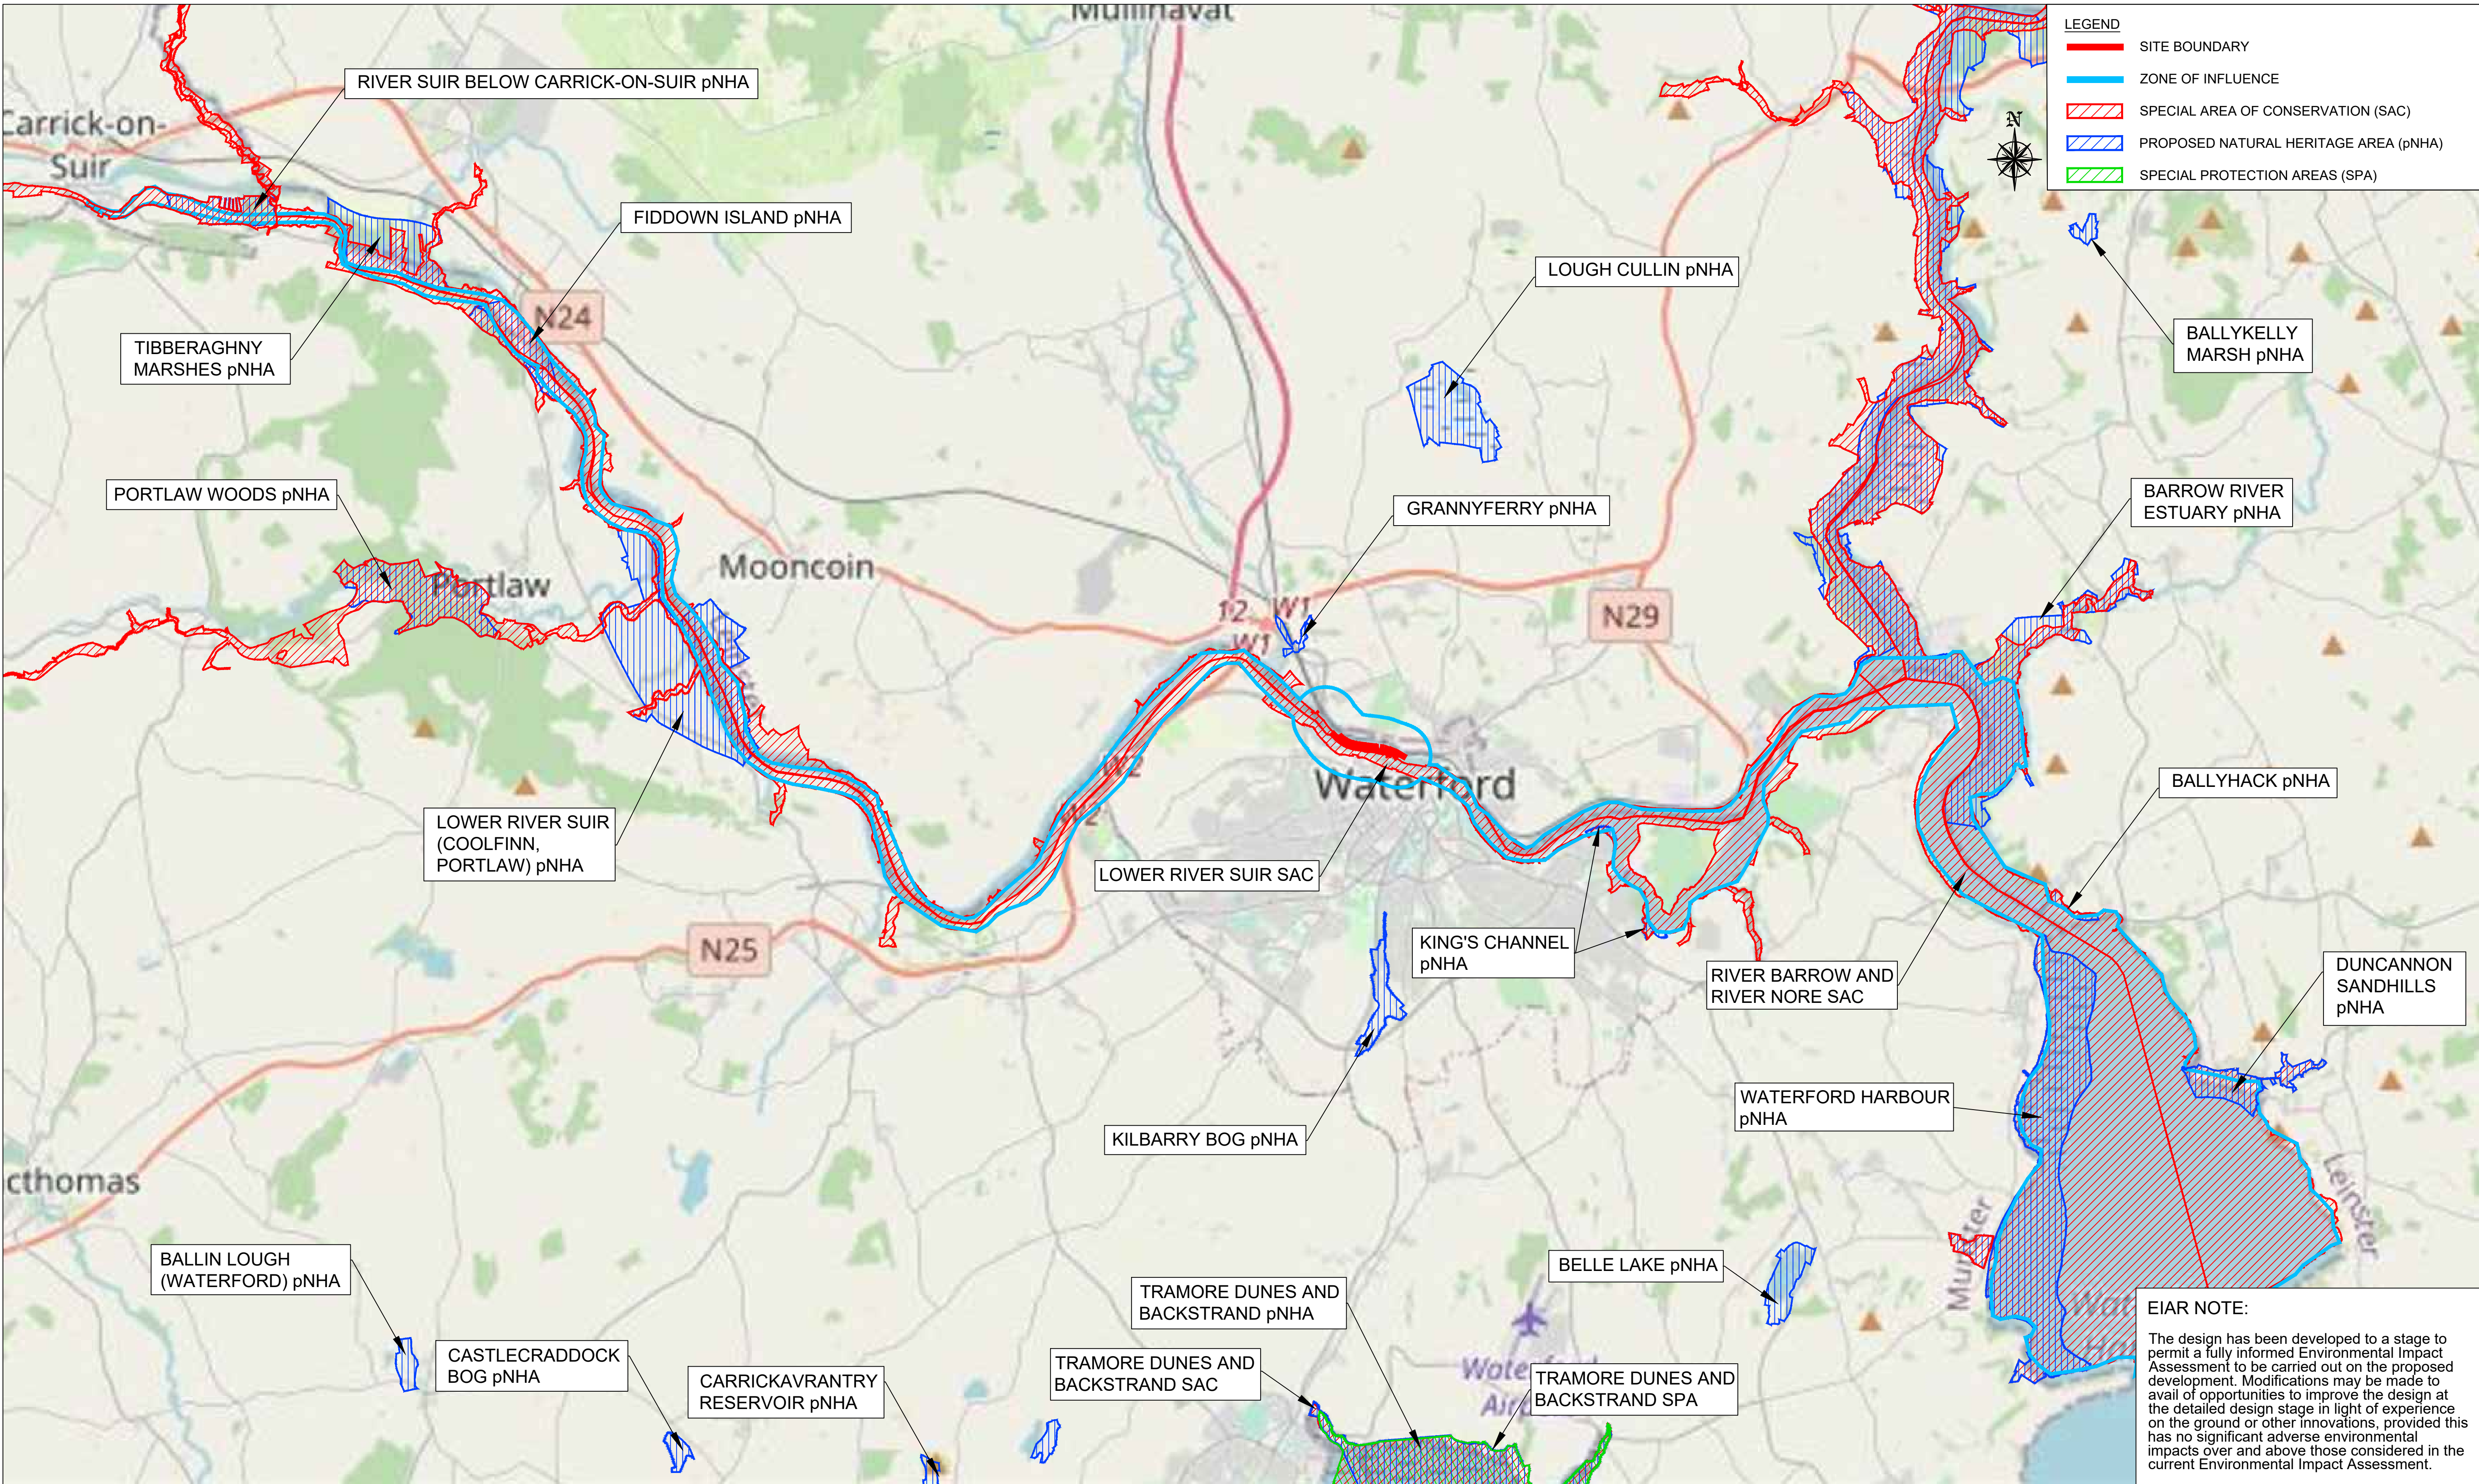

Ordnance Survey Ireland License Number 2015/18/CCMA/WaterfordCity&CountyCouncil. © Ordnance Survey Ireland and Government of Ireland.





Arena House, Arena Road, Sandycove, Dublin 18, Ireland
t +353 (0) 1 294 0800
f +353 (0) 1 294 0820
www.rod.ie

Consulting Engineers
Civil - Structural - Transportation - Environmental

Project Title

**WATERFORD CITY PUBLIC INFRASTRUCTURE PROJECT
FLOOD DEFENCES WEST**


ENVIRONMENTAL IMPACT ASSESSMENT REPORT

Drawing Title:

Location of Designated Sites

Designed: KTS	File:	Status: E.I.A.R.
Drawn: IM	Job No: 18.141	
Checked: OOK	Scale: 1:50,000 @A3	Drawing No: FIG 7.1
Approved: TD	Date: OCTOBER 2021	Rev: -

DO NOT SCALE USE FIGURED DIMENSIONS ONLY

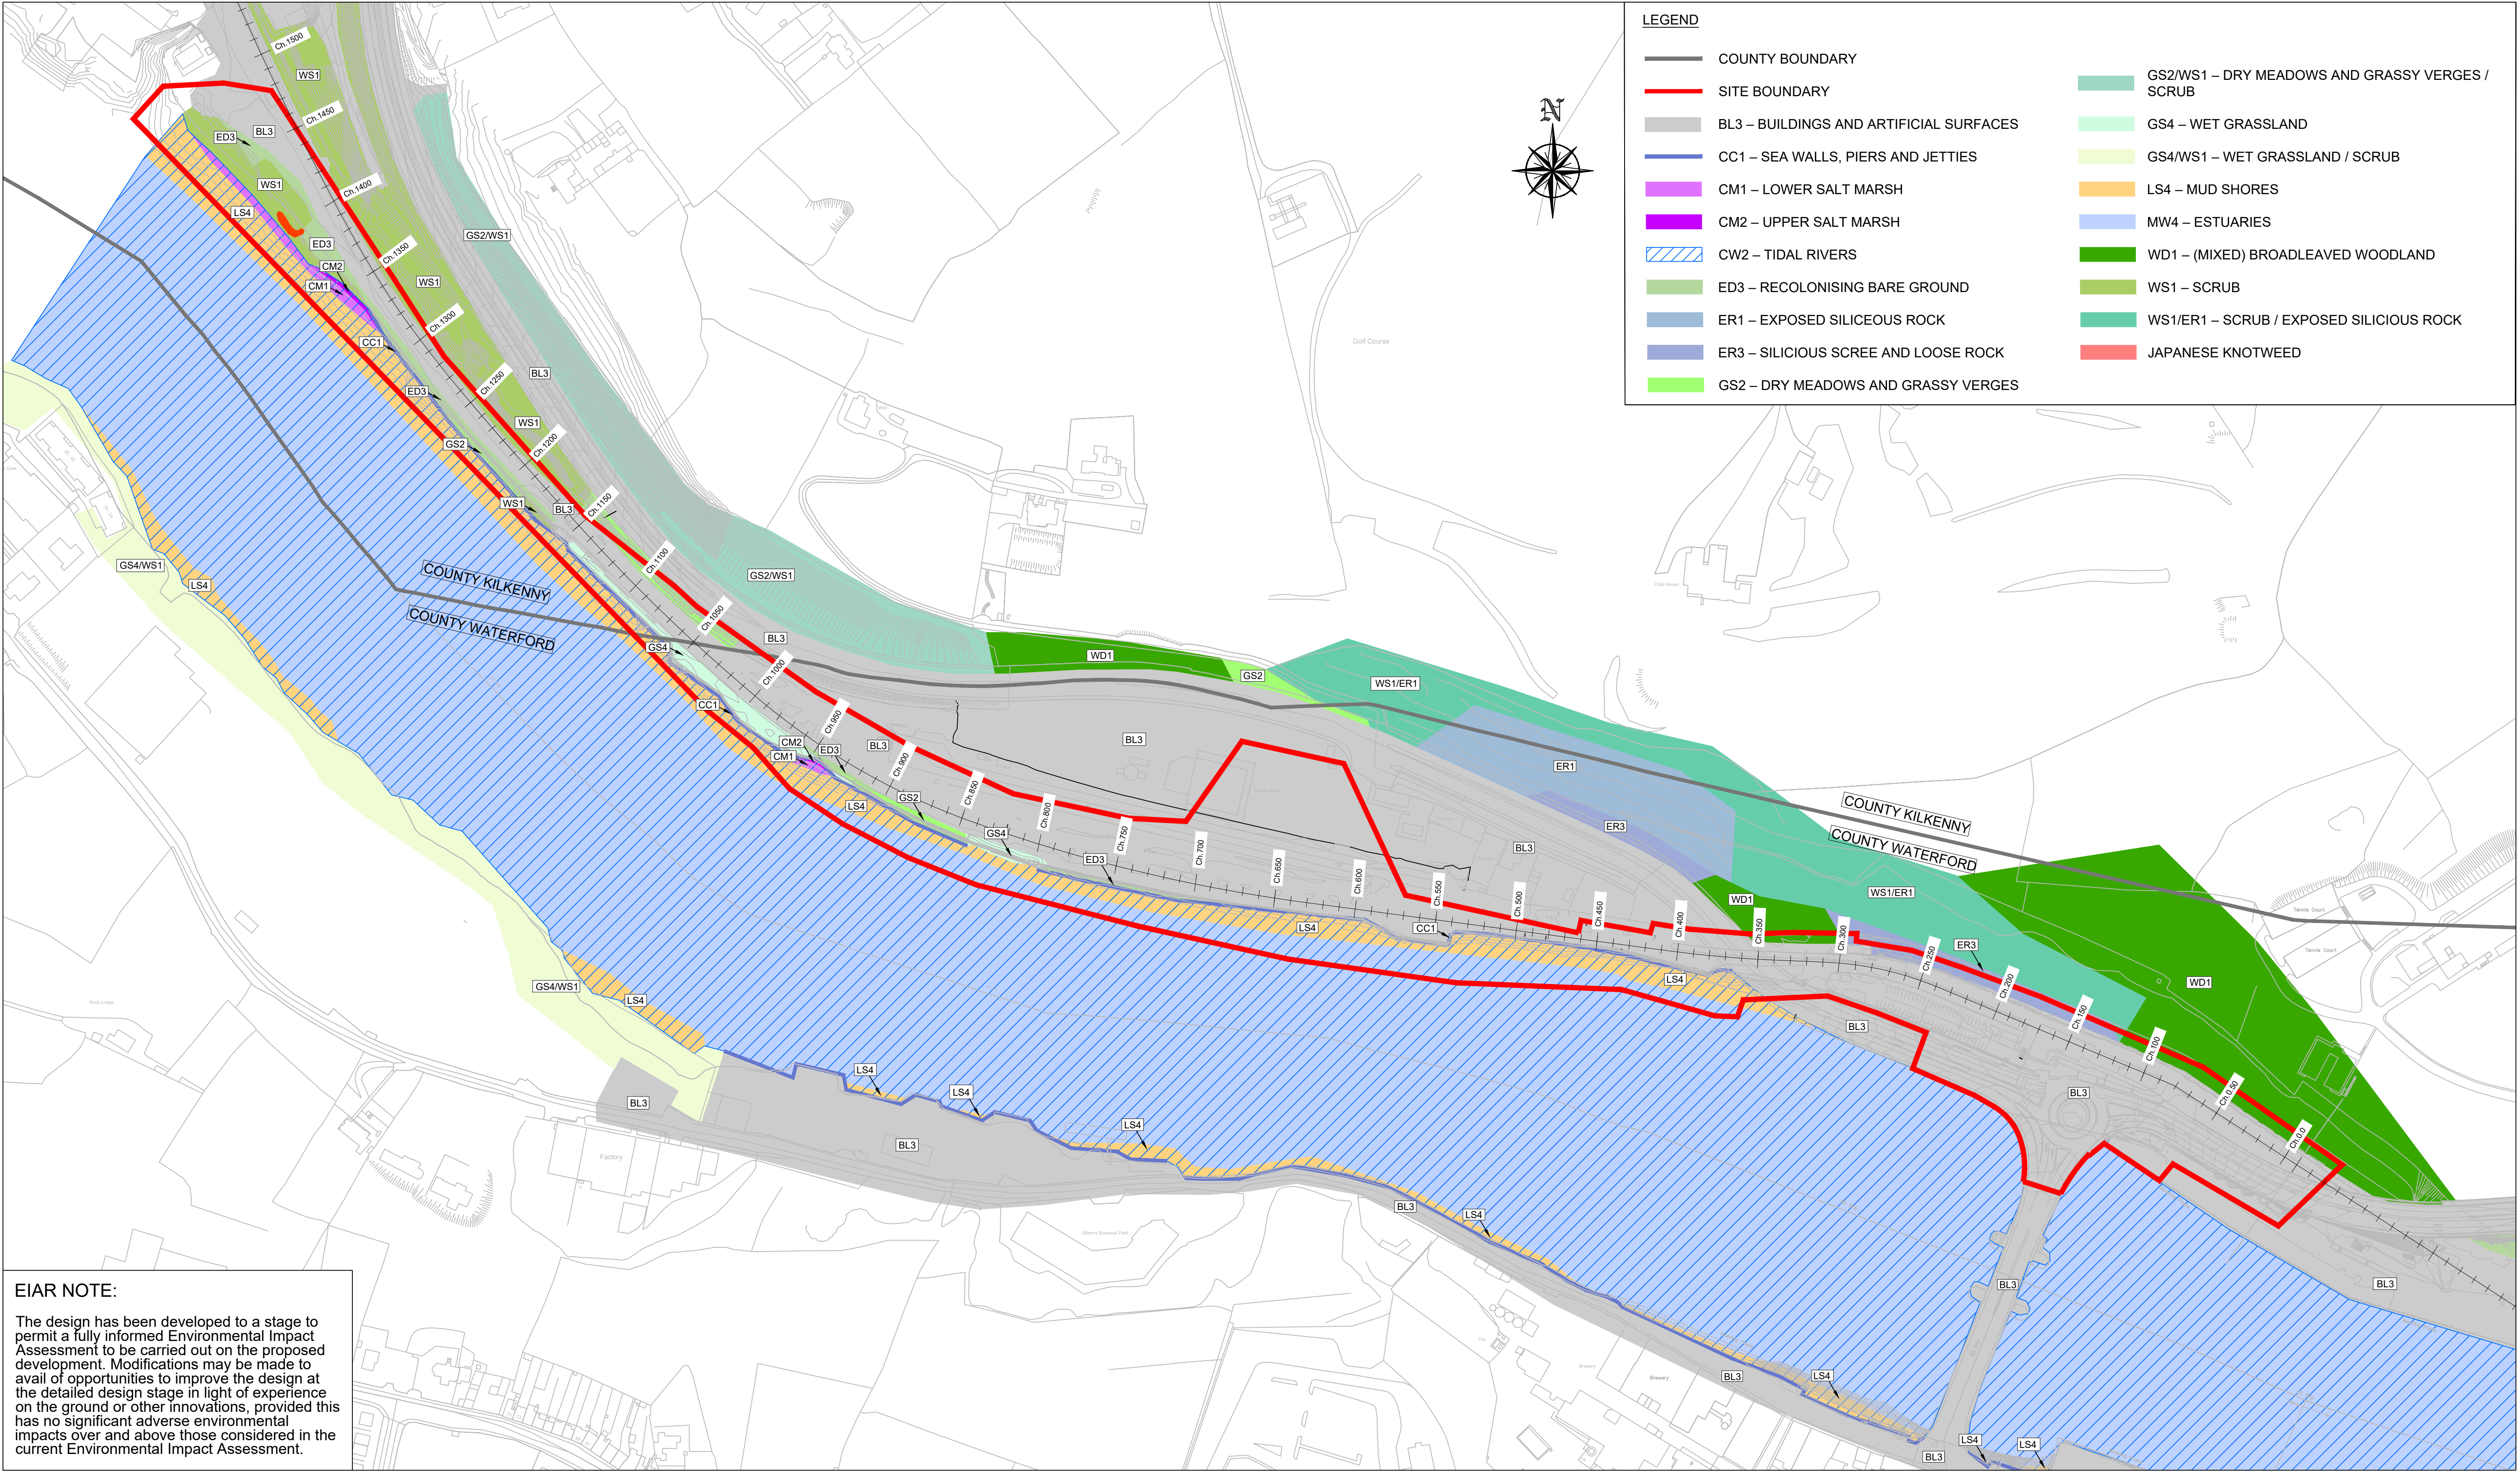

Ordnance Survey Ireland License Number 2015/18/CCMA/WaterfordCity&CountyCouncil. © Ordnance Survey Ireland and Government of Ireland.



Consulting Engineers
Civil - Structural - Transportation - Environmental

Arena House, Arena
Road, Sandyford,
Dublin 18, Ireland
t +353 (0) 1 294 0800
f +353 (0) 1 294 0820
www.rod.ie


Project Title
**WATERFORD CITY PUBLIC INFRASTRUCTURE PROJECT
FLOOD DEFENCES WEST**

ENVIRONMENTAL IMPACT ASSESSMENT REPORT

Drawing Title:
Habitat Map

Designed: OOK	File:	Status: E.I.A.R.
Drawn: IM	Job No: 18.141	
Checked: OOK	Scale: 1:2000 @A3	Drawing No: FIG 7.2
Approved: TD	Date: OCTOBER 2021	Rev: -

DO NOT SCALE USE FIGURED DIMENSIONS ONLY

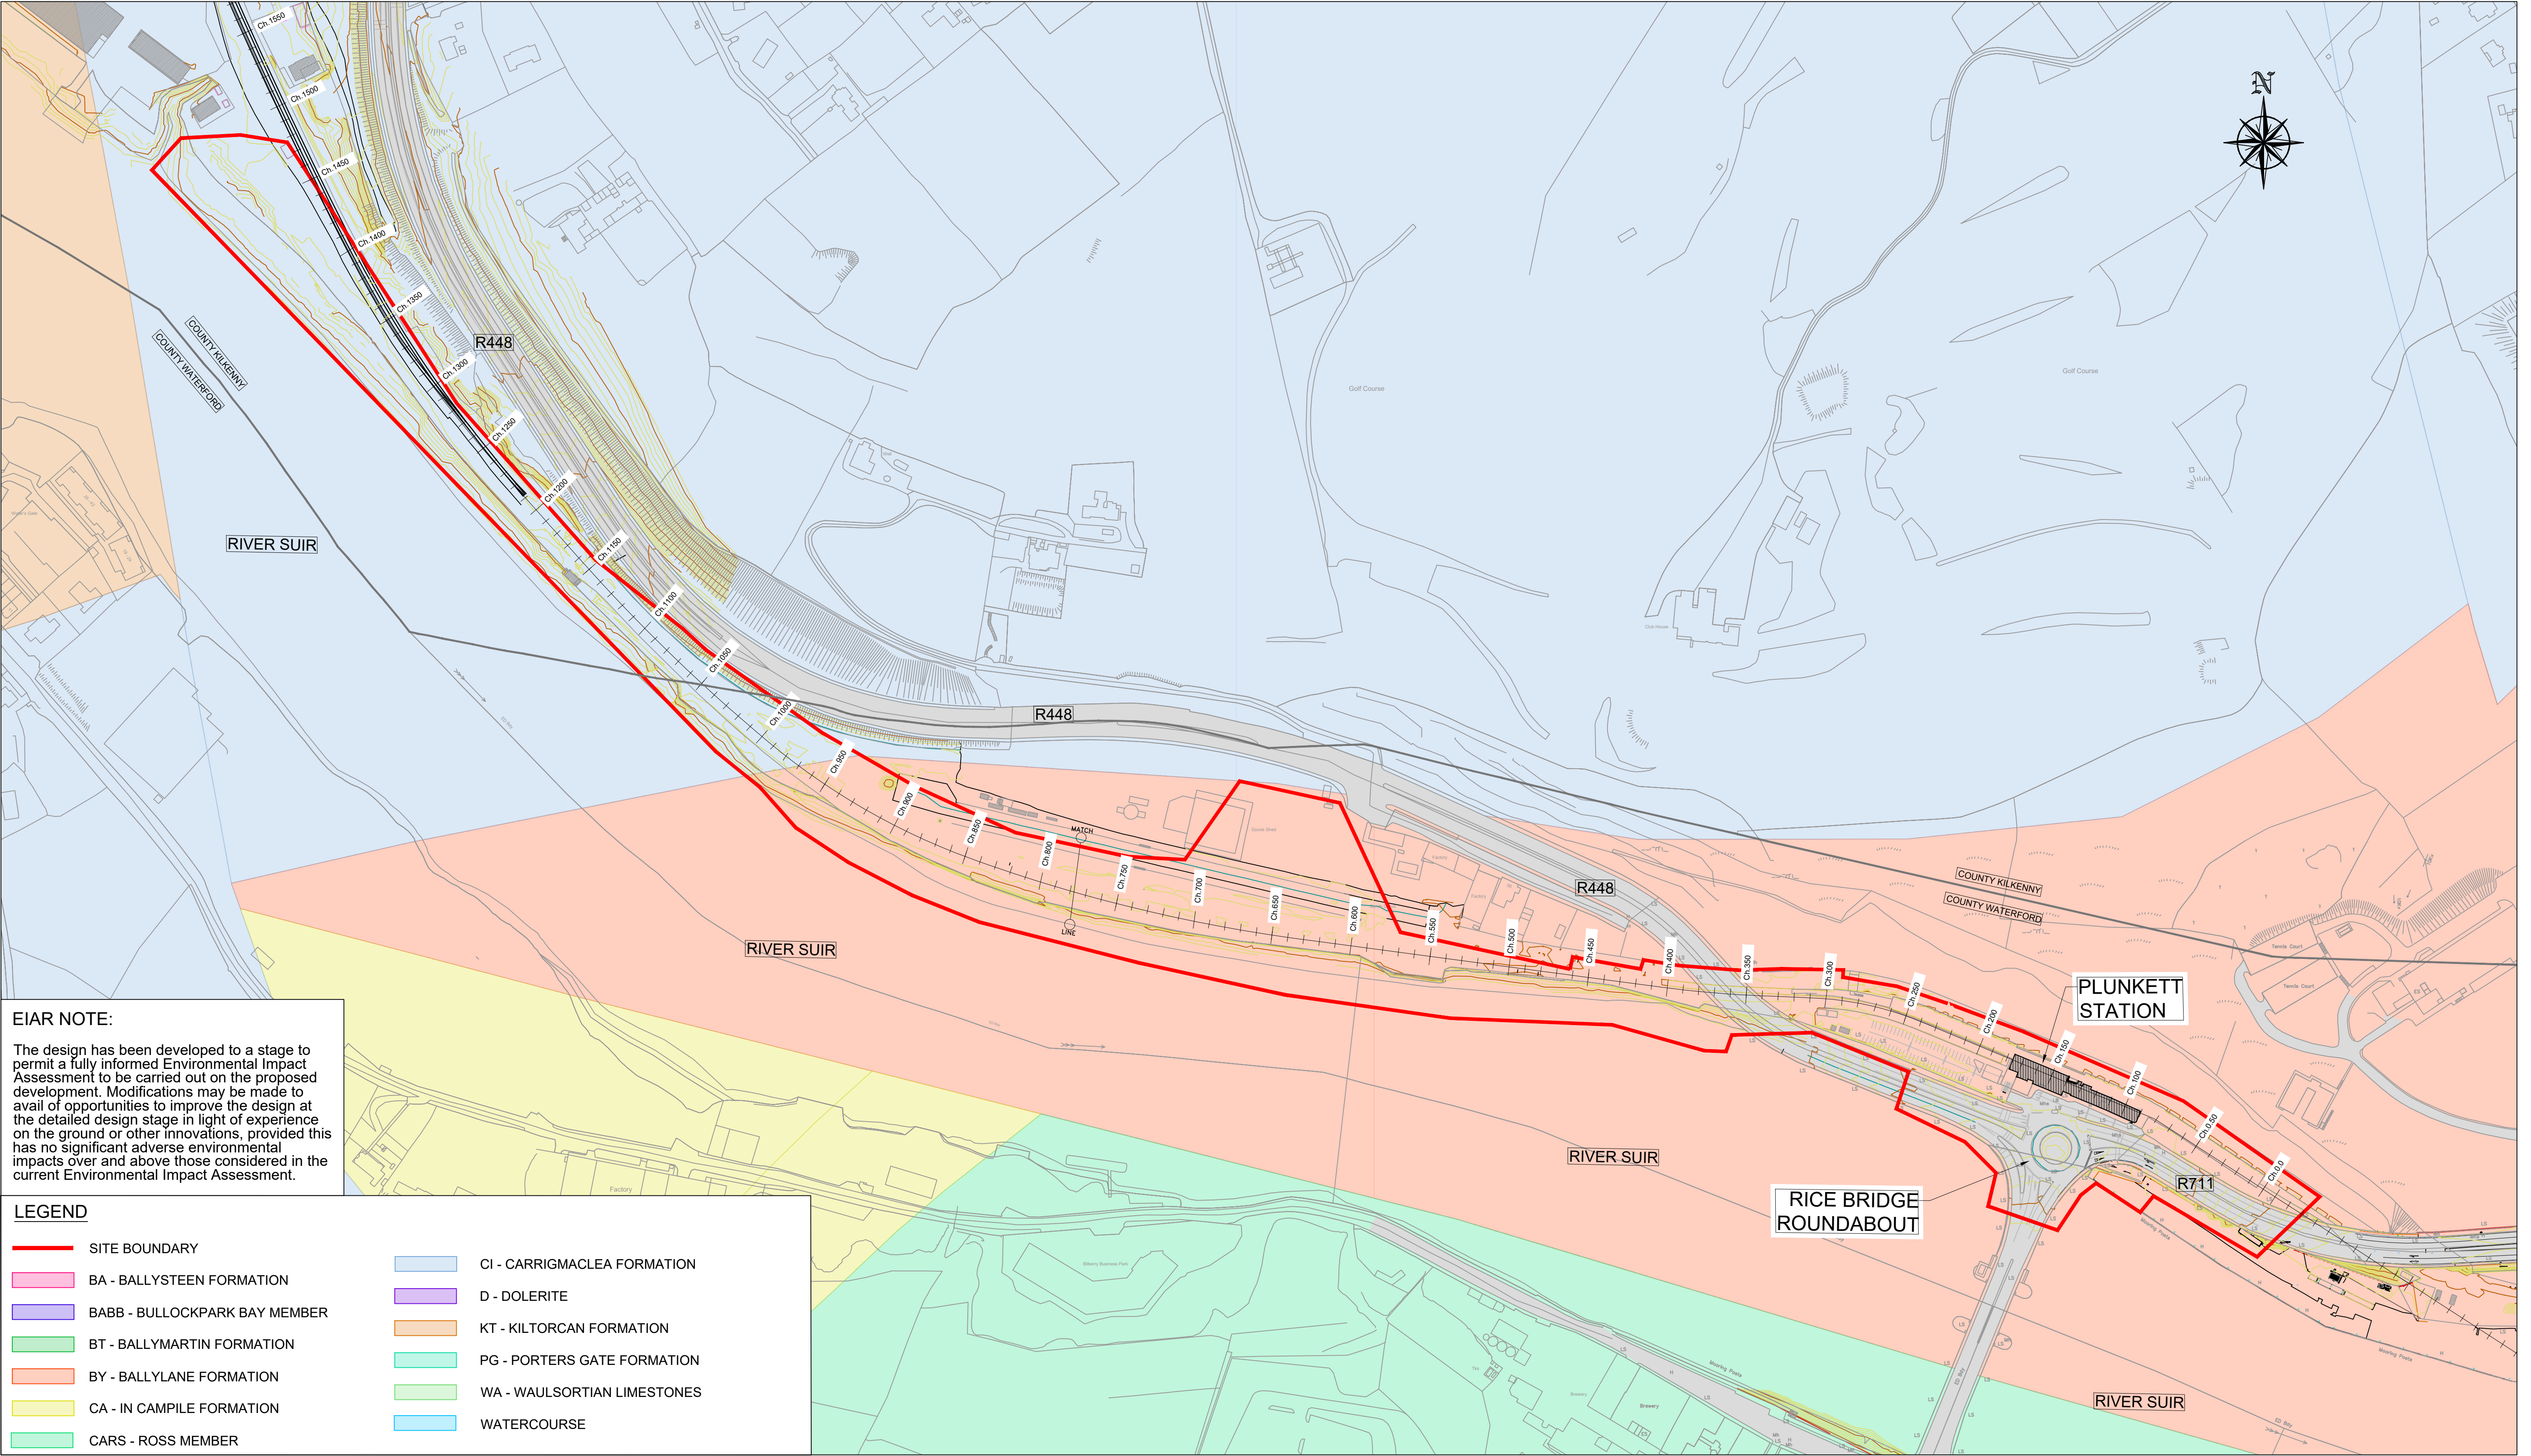

EIAR NOTE:

The design has been developed to a stage to permit a fully informed Environmental Impact Assessment to be carried out on the proposed development. Modifications may be made to avail of opportunities to improve the design at the detailed design stage in light of experience on the ground or other innovations, provided this has no significant adverse environmental impacts over and above those considered in the current Environmental Impact Assessment.

LEGEND			
	SITE BOUNDARY		CI - CARRIGMACLEA FORMATION
	BA - BALLYSTEEN FORMATION		D - DOLERITE
	BABB - BULLOCKPARK BAY MEMBER		KT - KILTORCAN FORMATION
	BT - BALLYMARTIN FORMATION		PG - PORTERS GATE FORMATION
	BY - BALLYLANE FORMATION		WA - WAULSORTIAN LIMESTONES
	CA - IN CAMPILE FORMATION		WATERCOURSE
	CARS - ROSS MEMBER		


Ordnance Survey Ireland License Number 2015/18/CCMA/WaterfordCity&CountryCouncil. © Ordnance Survey Ireland and Government of Ireland.



Arena House, Arena Road, Sandford, Dublin 18, Ireland
t +353 (0) 1 294 0800
f +353 (0) 1 294 0820
www.rod.ie

Project Title		Drawing Title:	
WATERFORD CITY PUBLIC INFRASTRUCTURE PROJECT FLOOD DEFENCES WEST		Bedrock Geology	
ENVIRONMENTAL IMPACT ASSESSMENT REPORT			
Designed: YB	File:	Status: E.I.A.R.	
Drawn: IM	Job No: 18.141		
Checked: BC	Scale: 1:2000 (@ A3)	Drawing No: FIG 8.1	Rev: -
Approved: TD	Date: OCTOBER 2021		

DO NOT SCALE USE FIGURED DIMENSIONS ONLY

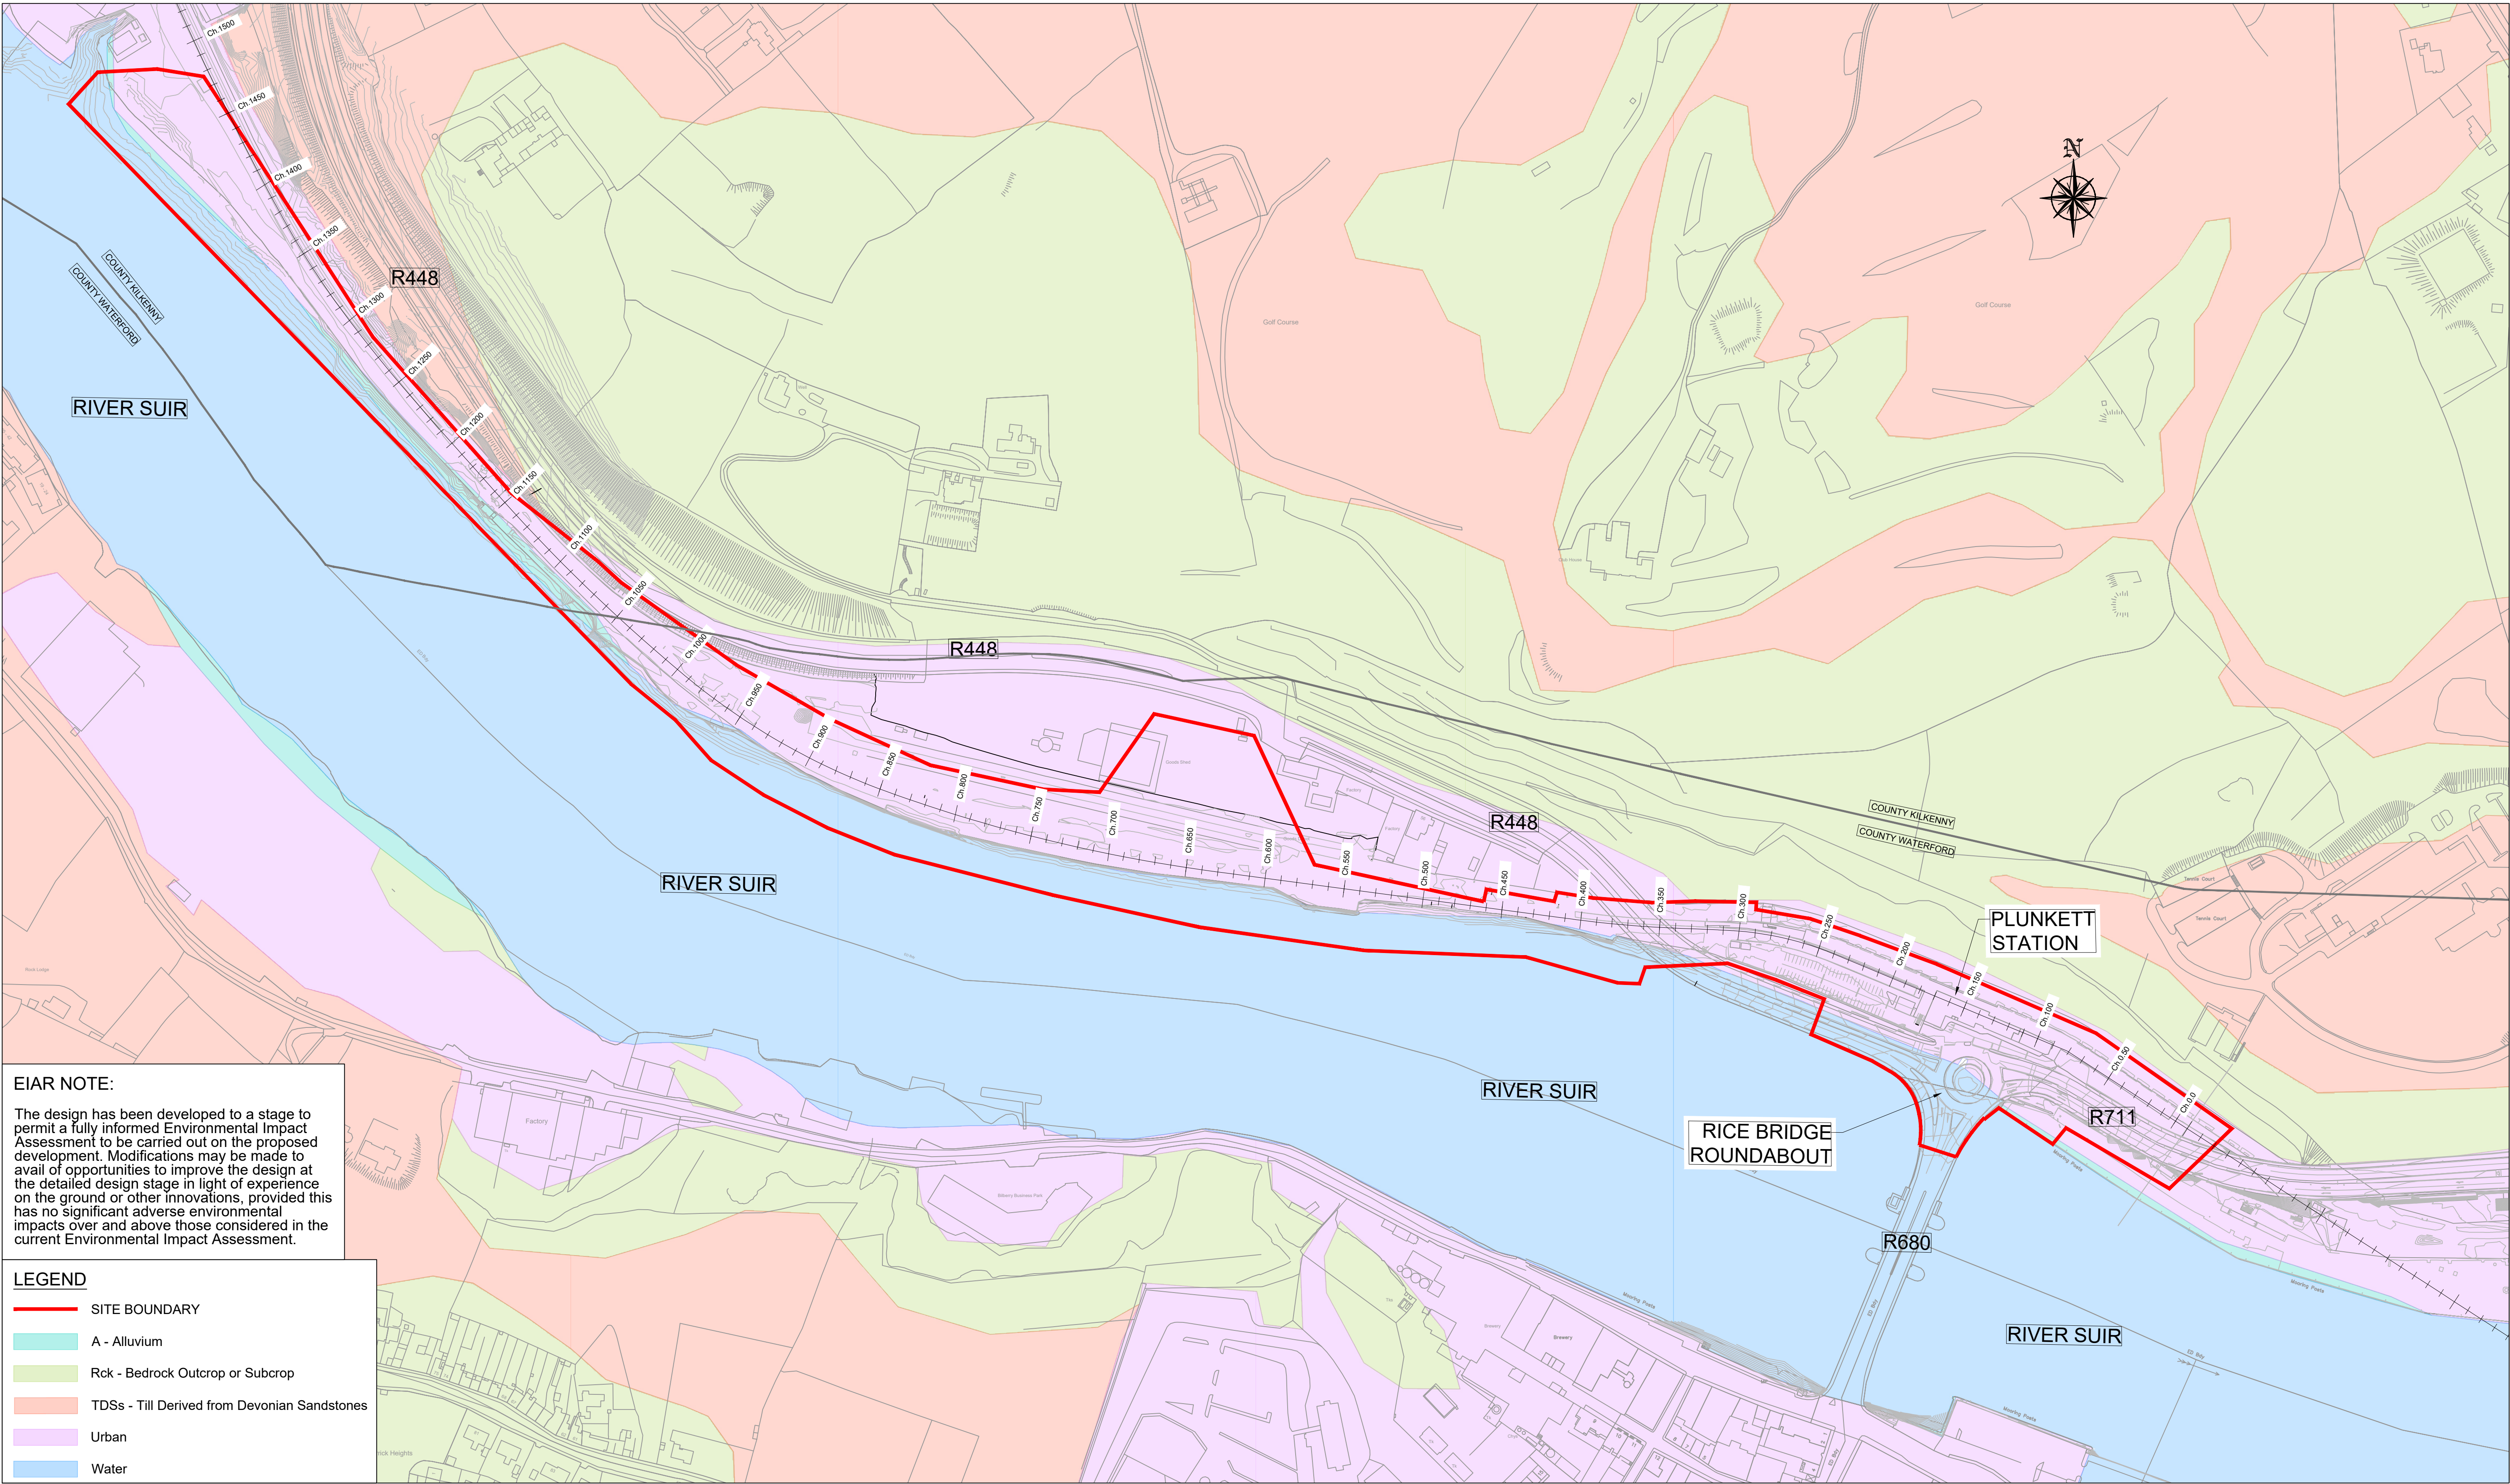

EIAR NOTE:

The design has been developed to a stage to permit a fully informed Environmental Impact Assessment to be carried out on the proposed development. Modifications may be made to avail of opportunities to improve the design at the detailed design stage in light of experience on the ground or other innovations, provided this has no significant adverse environmental impacts over and above those considered in the current Environmental Impact Assessment.

- LEGEND**
- SITE BOUNDARY
 - A - Alluvium
 - Rck - Bedrock Outcrop or Subcrop
 - TDSs - Till Derived from Devonian Sandstones
 - Urban
 - Water


Ordnance Survey Ireland License Number 2015/18/CCMA/WaterfordCity&CountryCouncil. © Ordnance Survey Ireland and Government of Ireland.



Arena House, Arena Road, Sandyford, Dublin 18, Ireland
t +353 (0) 1 294 0800
f +353 (0) 1 294 0820
www.rod.ie

Project Title		Drawing Title:	
WATERFORD CITY PUBLIC INFRASTRUCTURE PROJECT FLOOD DEFENCES WEST		Quaternary Geology	
ENVIRONMENTAL IMPACT ASSESSMENT REPORT		Designed: DC	Status: E.I.A.R.
		Drawn: IM	Job No: 18.141
		Checked: CS	Scale: 1:2000 @A3
		Approved: TD	Date: OCTOBER 2021
		Drawing No: FIG 9.1	Rev: -

DO NOT SCALE USE FIGURED DIMENSIONS ONLY

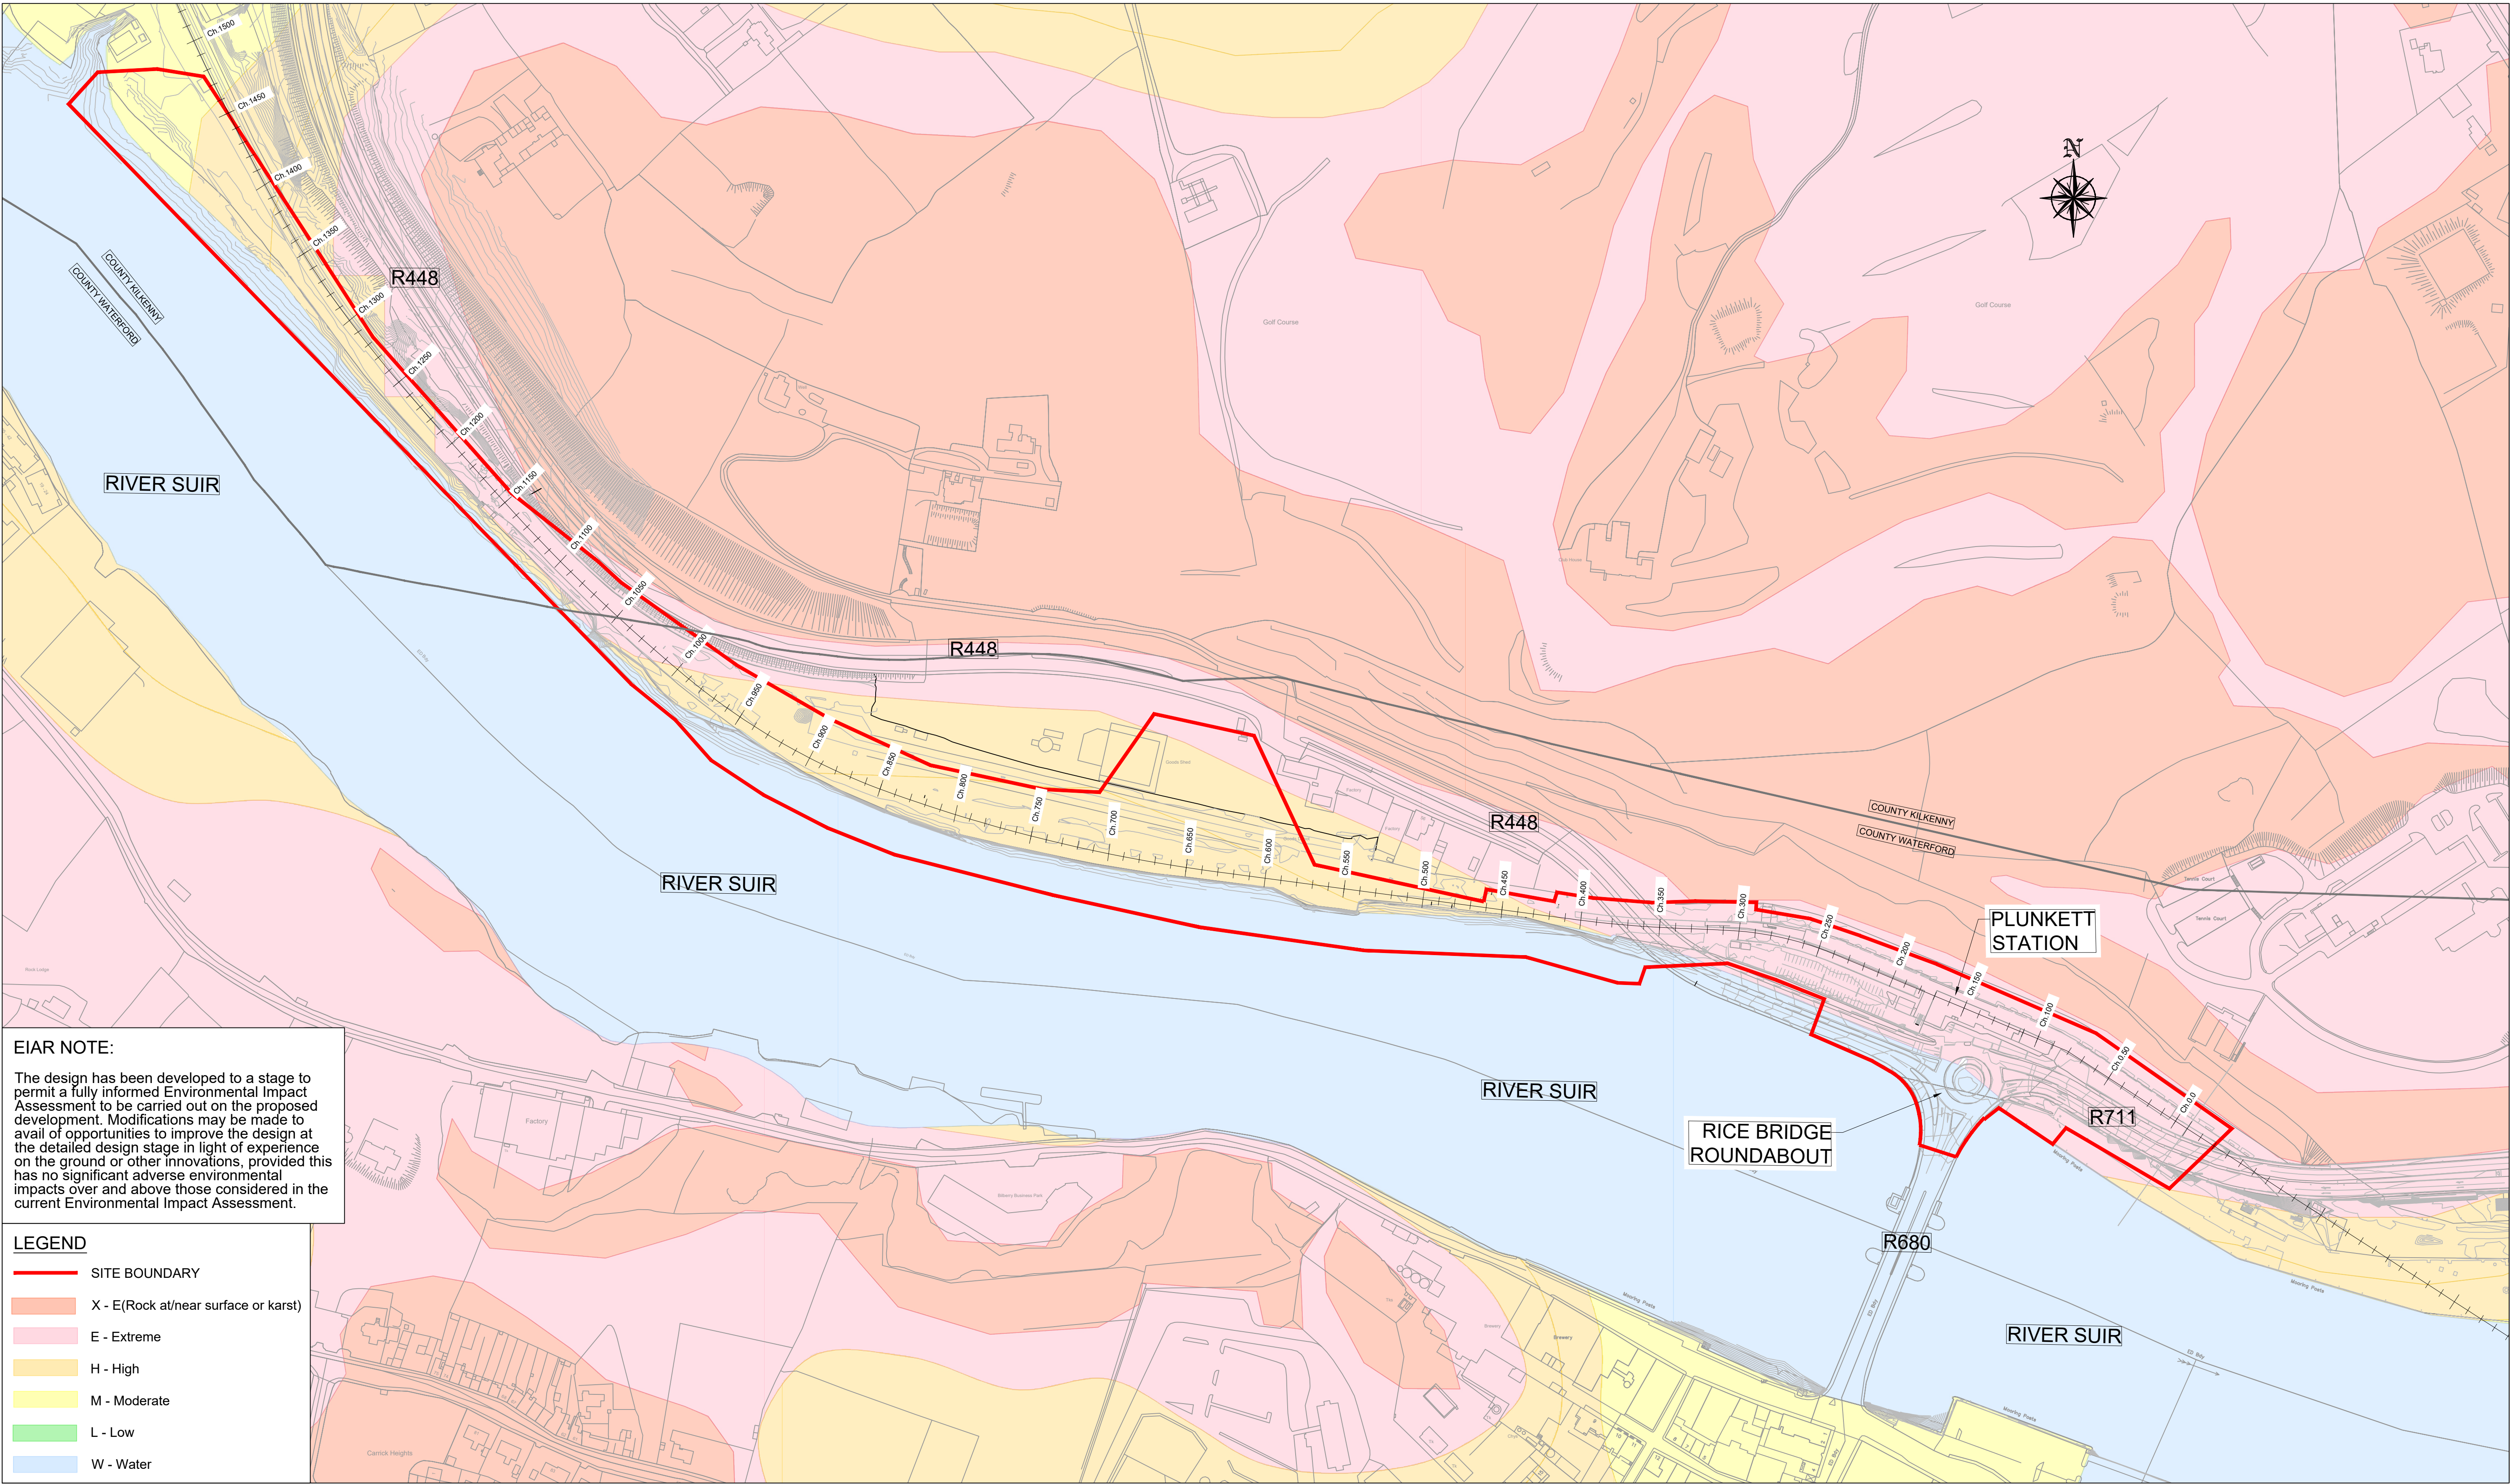

EIAR NOTE:

The design has been developed to a stage to permit a fully informed Environmental Impact Assessment to be carried out on the proposed development. Modifications may be made to avail of opportunities to improve the design at the detailed design stage in light of experience on the ground or other innovations, provided this has no significant adverse environmental impacts over and above those considered in the current Environmental Impact Assessment.

- LEGEND**
- SITE BOUNDARY
 - X - E(Rock at/near surface or karst)
 - E - Extreme
 - H - High
 - M - Moderate
 - L - Low
 - W - Water

Ordnance Survey Ireland License Number 2015/18/CCMA/WaterfordCity&CountryCouncil. © Ordnance Survey Ireland and Government of Ireland.



Arena House, Arena Road, Sandford, Dublin 18, Ireland
t +353 (0) 1 294 0800
f +353 (0) 1 294 0820
www.rod.ie

Project Title		Drawing Title:	
WATERFORD CITY PUBLIC INFRASTRUCTURE PROJECT FLOOD DEFENCES WEST		Groundwater Vulnerability	
ENVIRONMENTAL IMPACT ASSESSMENT REPORT		Designed: DC	File:
		Drawn: IM	Job No: 18.141
		Checked: CS	Scale: 1:2000 @A3
		Approved: TD	Date: OCTOBER 2021
		Status: E.I.A.R.	Drawing No: FIG 9.2
			Rev: -

DO NOT SCALE USE FIGURED DIMENSIONS ONLY

Photomontage Methology

The computer-generated images of the proposed development were prepared by G-NET 3D.

Photography

The photos for high tide views were taken on the February 5th, 2021. Photos for low tide views were taken on March 9th, 2021.

A Canon Eos T5i camera was used for all photography. Leica GS08plus Smart Antenna was used to record accurate coordinates and levels at the viewpoints.

Modelling

Preparation of an accurate 3D model of proposed sheet piling and glass balustrades using drawings supplied by Roughan & O'Donovan Consulting Engineers.

Setup

The following information is used to accurately position the model of the proposed development into the photographs:

- Site survey,
- Photographs,
- The camera location of each photograph is accurately marked on the location OSi map.

To match the 3D camera view with the photograph we take the following steps: The camera height is taken from information gathered on the levels from where the photos are taken. The height levels of the proposed development are outlined on the site. Focal length is based on the photograph EXIF info.

This data is imported into our 3D software and the 3D camera is matched with the selected photographs. To match the 3D camera accurately we use all the above data and the reference 3D models. The reference 3D models are existing structures ie., buildings, roads, lamps, etc which are visible on the photographs. These items are modelled based on the survey information. After all above conditions are fulfilled and we are satisfied that the camera matches correctly, we proceed to the next step.

Rendering

We apply the materials and textures prior to rendering the photomontage images. Light settings are adjusted to match the brightness of the photographs and sun is positioned according to the date and time the photo was taken.

Post processing

This process means incorporating a 3D image of the proposed flood defence structures into the photograph to achieve final photo realistic effect.



Project Ireland 2040
Building Ireland's Future



Comhairle Cathrach
& Contae Phort Láirge
Waterford City
& County Council



NTA
Údarás Náisiúnta Iompair
National Transport Authority



Iarnród Éireann
Irish Rail



ROD
ROUGHAN & O'DONOVAN

Arena House, Arena
Road, Sandford,
Dublin 18, Ireland
t +353 (0) 1 294 0800
f +353 (0) 1 294 0820
www.rod.ie


Consulting Engineers
Civil - Structural - Transportation - Environmental

Project
Title
WATERFORD CITY PUBLIC INFRASTRUCTURE PROJECT
FLOOD DEFENCES WEST

ENVIRONMENTAL IMPACT ASSESSMENT REPORT

Drawing Title:
Photomontage Methodology

Designed: YB	File:	Status: E.I.A.R.
Drawn: IM	Job No: 18.141	
Checked: BC	Scale: 1:6000 @A3	Drawing No: FIG 11.1
Approved: TD	Date: OCTOBER 2021	Rev: -

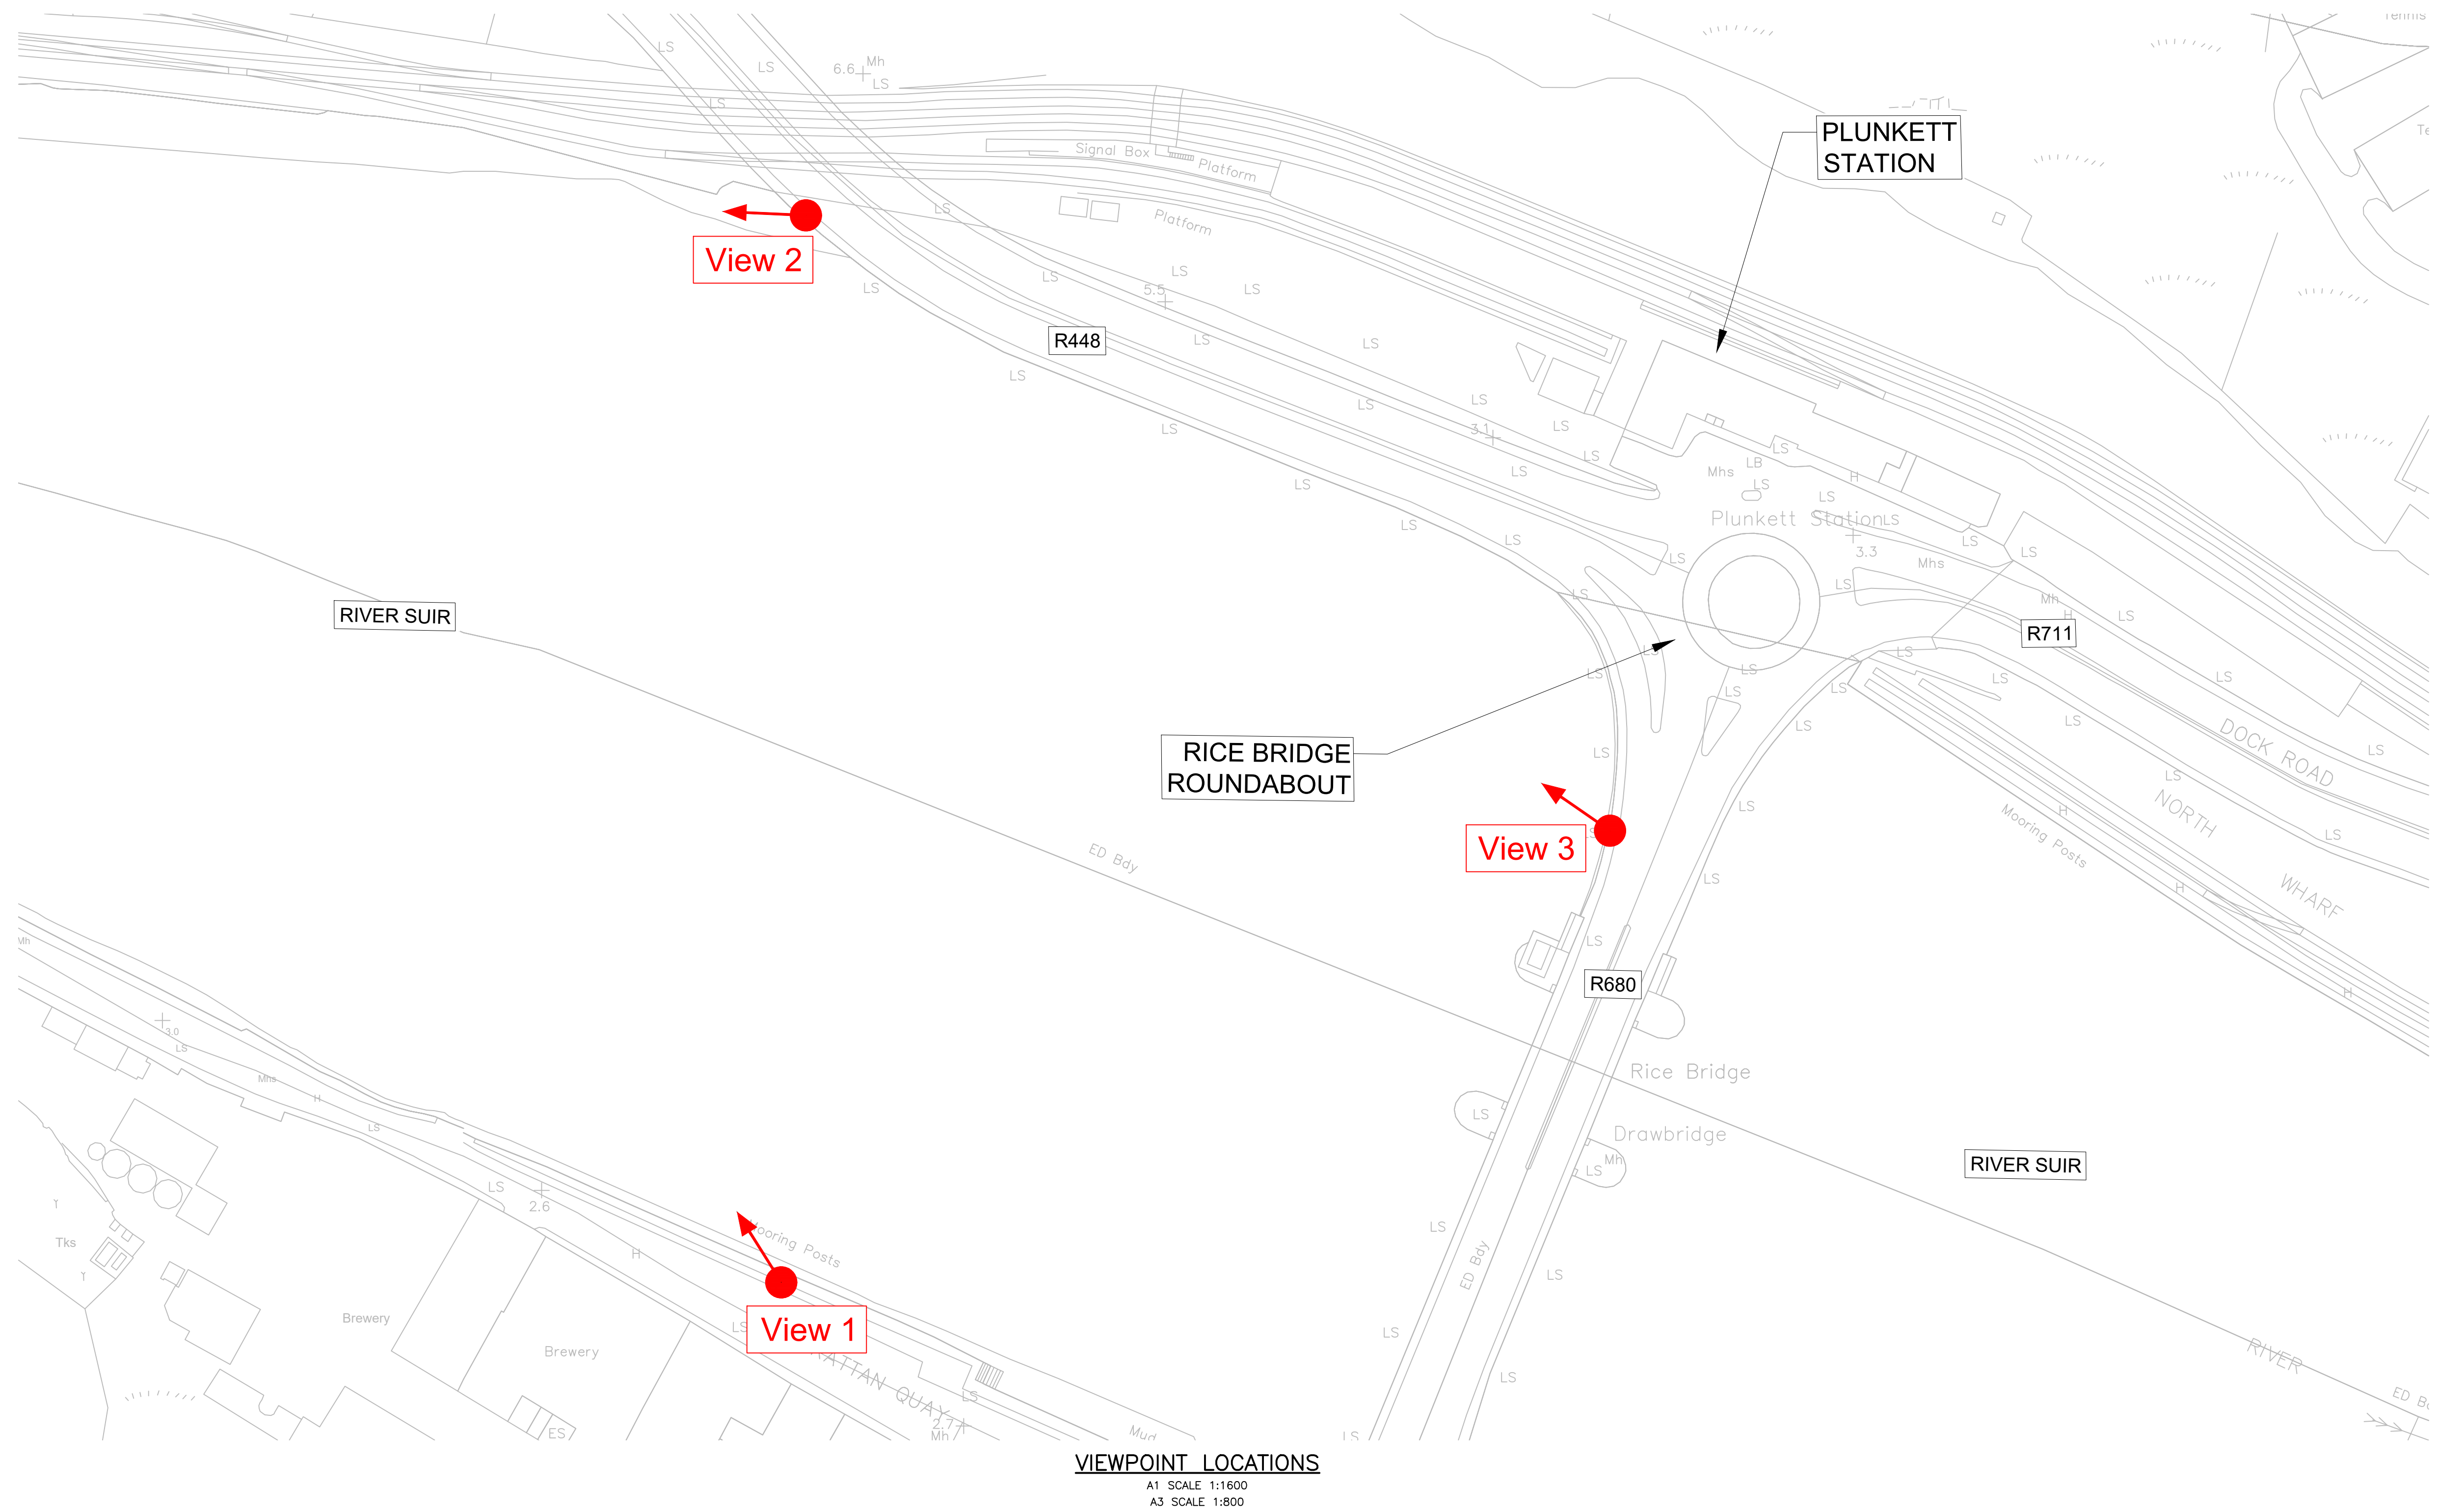

Information on the Viewpoints:

View No	Easting	Northing	Height Level (m)	Camera Focal Length
View 1	660005.9530	612913.4190	2.5980	18mm
View 2	660011.2800	613143.4960	9.6850	18mm
View 3	660184.6080	613010.8180	7.6270	18mm

Ordnance Survey Ireland License Number 2015/18/CCMA/WaterfordCity&CountyCouncil. © Ordnance Survey Ireland and Government of Ireland.



Arena House, Arena Road, Sandycroft, Dublin 18, Ireland
t +353 (0) 1 294 0800
f +353 (0) 1 294 0820
www.rod.ie

Project Title		WATERFORD CITY PUBLIC INFRASTRUCTURE PROJECT FLOOD DEFENCES WEST		Drawing Title:	
ENVIRONMENTAL IMPACT ASSESSMENT REPORT				Viewpoint Locations	
Designed:	YB	File:		Status:	E.I.A.R.
Drawn:	IM	Job No:	18.141		
Checked:	BC	Scale:	1:6000 @A3	Drawing No:	FIG 11.2
Approved:	TD	Date:	OCTOBER 2021	Rev:	-

DO NOT SCALE USE FIGURED DIMENSIONS ONLY



Ordnance Survey Ireland License Number 2015/18/CCMA/WaterfordCity&CountyCouncil. © Ordnance Survey Ireland and Government of Ireland.



Consulting Engineers
Civil - Structural - Transportation - Environmental

Arena House, Arena
Road, Sandford,
Dublin 18, Ireland
t +353 (0) 1 294 0800
f +353 (0) 1 294 0820
www.rod.ie

Project Title		Drawing Title:	
WATERFORD CITY PUBLIC INFRASTRUCTURE PROJECT FLOOD DEFENCES WEST		Viewpoint 01 Existing view at High Tide	
ENVIRONMENTAL IMPACT ASSESSMENT REPORT		Designed: YB	Status: E.I.A.R.
		Drawn: IM	Job No: 18.141
		Checked: BC	Scale: 1:6000 @A3
		Approved: TD	Date: OCTOBER 2021
		Drawing No: FIG 11.3	Rev: -

DO NOT SCALE USE FIGURED DIMENSIONS ONLY

NOTE:

These photomontages are photorealistic visualisations produced to illustrate the likely future appearance of the Flood Defences West from specific viewing points. They are useful tools for examining the likely visual impact of the development, however, they are representative only and are not considered to be an exact replication of the proposed flood defences and associated infrastructure. Photomontages should not only be viewed as a photograph on a desktop, it is recommended viewing the photomontages at the relevant viewpoint locations on site to understand the full visual impact of the Flood Defences West.



EIAR NOTE:

The design has been developed to a stage to permit a fully informed Environmental Impact Assessment to be carried out on the proposed development. Modifications may be made to avail of opportunities to improve the design at the detailed design stage in light of experience on the ground or other innovations, provided this has no significant adverse environmental impacts over and above those considered in the current Environmental Impact Assessment.

Ordnance Survey Ireland License Number 2015/18/CCMA/WaterfordCity&CountyCouncil. © Ordnance Survey Ireland and Government of Ireland.



Arena House, Arena Road, Sandford, Dublin 18, Ireland
t +353 (0) 1 294 0800
f +353 (0) 1 294 0820
www.rod.ie

Project Title		Drawing Title:	
WATERFORD CITY PUBLIC INFRASTRUCTURE PROJECT FLOOD DEFENCES WEST		Viewpoint 01 Proposed view at High Tide	
ENVIRONMENTAL IMPACT ASSESSMENT REPORT		Status: E.I.A.R.	
Designed: YB	File:	Job No: 18.141	Drawing No: FIG 11.4 Rev: -
Drawn: IM	Scale: 1:6000 @A3	Date: OCTOBER 2021	
Checked: BC	Date: OCTOBER 2021		
Approved: TD			

DO NOT SCALE USE FIGURED DIMENSIONS ONLY



Ordnance Survey Ireland License Number 2015/18/CCMA/WaterfordCity&CountyCouncil. © Ordnance Survey Ireland and Government of Ireland.



Consulting Engineers
Civil - Structural - Transportation - Environmental

Arena House, Arena
Road, Sandford,
Dublin 18, Ireland
t +353 (0) 1 294 0800
f +353 (0) 1 294 0820
www.rod.ie

Project
Title

WATERFORD CITY PUBLIC INFRASTRUCTURE PROJECT
FLOOD DEFENCES WEST

ENVIRONMENTAL IMPACT ASSESSMENT REPORT

Drawing Title:

Viewpoint 01
Existing view at Low Tide

Designed: YB	File:	Status: E.I.A.R.
Drawn: IM	Job No: 18.141	
Checked: BC	Scale: 1:6000 @A3	Drawing No: FIG 11.5
Approved: TD	Date: OCTOBER 2021	Rev: -

DO NOT SCALE USE FIGURED DIMENSIONS ONLY



NOTE:

These photomontages are photorealistic visualisations produced to illustrate the likely future appearance of the Flood Defences West from specific viewing points. They are useful tools for examining the likely visual impact of the development, however, they are representative only and are not considered to be an exact replication of the proposed flood defences and associated infrastructure. Photomontages should not only be viewed as a photograph on a desktop, it is recommended viewing the photomontages at the relevant viewpoint locations on site to understand the full visual impact of the Flood Defences West.

EIAR NOTE:

The design has been developed to a stage to permit a fully informed Environmental Impact Assessment to be carried out on the proposed development. Modifications may be made to avail of opportunities to improve the design at the detailed design stage in light of experience on the ground or other innovations, provided this has no significant adverse environmental impacts over and above those considered in the current Environmental Impact Assessment.

Ordnance Survey Ireland License Number 2015/18/CCMA/WaterfordCity&CountryCouncil. © Ordnance Survey Ireland and Government of Ireland.



Arena House, Arena Road, Sandford, Dublin 18, Ireland
t +353 (0) 1 294 0800
f +353 (0) 1 294 0820
www.rod.ie

Project Title	WATERFORD CITY PUBLIC INFRASTRUCTURE PROJECT FLOOD DEFENCES WEST			Drawing Title: Viewpoint 01 Proposed view at Low Tide		
	ENVIRONMENTAL IMPACT ASSESSMENT REPORT			Designed: YB	File:	Status: E.I.A.R.
				Drawn: IM	Job No: 18.141	
				Checked: BC	Scale: 1:6000 @A3	Drawing No: FIG 11.6
				Approved: TD	Date: OCTOBER 2021	Rev: -

DO NOT SCALE USE FIGURED DIMENSIONS ONLY



Ordnance Survey Ireland License Number 2015/18/CCMA/WaterfordCity&CountyCouncil. © Ordnance Survey Ireland and Government of Ireland.



Consulting Engineers
Civil - Structural - Transportation - Environmental

Arena House, Arena
Road, Sandford,
Dublin 18, Ireland
t +353 (0) 1 294 0800
f +353 (0) 1 294 0820
www.rod.ie

Project
Title

**WATERFORD CITY PUBLIC INFRASTRUCTURE PROJECT
FLOOD DEFENCES WEST**

ENVIRONMENTAL IMPACT ASSESSMENT REPORT

Drawing Title:

Viewpoint 02
Existing view at High Tide

Designed: YB	File:	Status: E.I.A.R.
Drawn: IM	Job No: 18.141	
Checked: BC	Scale: 1:6000 @A3	Drawing No: FIG 11.7
Approved: TD	Date: OCTOBER 2021	Rev: -

DO NOT SCALE USE FIGURED DIMENSIONS ONLY

NOTE:

These photomontages are photorealistic visualisations produced to illustrate the likely future appearance of the Flood Defences West from specific viewing points. They are useful tools for examining the likely visual impact of the development, however, they are representative only and are not considered to be an exact replication of the proposed flood defences and associated infrastructure. Photomontages should not only be viewed as a photograph on a desktop, it is recommended viewing the photomontages at the relevant viewpoint locations on site to understand the full visual impact of the Flood Defences West.



EIAR NOTE:

The design has been developed to a stage to permit a fully informed Environmental Impact Assessment to be carried out on the proposed development. Modifications may be made to avail of opportunities to improve the design at the detailed design stage in light of experience on the ground or other innovations, provided this has no significant adverse environmental impacts over and above those considered in the current Environmental Impact Assessment.

Ordnance Survey Ireland License Number 2015/18/CCMA/WaterfordCity&CountyCouncil. © Ordnance Survey Ireland and Government of Ireland.



Arena House, Arena Road, Sandford, Dublin 18, Ireland
t +353 (0) 1 294 0800
f +353 (0) 1 294 0820
www.rod.ie

Project Title WATERFORD CITY PUBLIC INFRASTRUCTURE PROJECT FLOOD DEFENCES WEST		Drawing Title: Viewpoint 02 Proposed view at High Tide	
ENVIRONMENTAL IMPACT ASSESSMENT REPORT		Designed: YB Drawn: IM Checked: BC Approved: TD	File: Job No: 18.141 Scale: 1:6000 @A3 Date: OCTOBER 2021
		Status: E.I.A.R.	Drawing No: FIG 11.8 Rev: -

DO NOT SCALE USE FIGURED DIMENSIONS ONLY



Ordnance Survey Ireland License Number 2015/18/CCMA/WaterfordCity&CountyCouncil. © Ordnance Survey Ireland and Government of Ireland.



Arena House, Arena Road, Sandford, Dublin 18, Ireland
t +353 (0) 1 294 0800
f +353 (0) 1 294 0820
www.rod.ie

Project Title	WATERFORD CITY PUBLIC INFRASTRUCTURE PROJECT FLOOD DEFENCES WEST	
	ENVIRONMENTAL IMPACT ASSESSMENT REPORT	

Drawing Title: Viewpoint 02 Existing view at Low Tide			
Designed: YB	File:	Status: E.I.A.R.	
Drawn: IM	Job No: 18.141		
Checked: BC	Scale: 1:6000 @A3	Drawing No: FIG 11.9	Rev: -
Approved: TD	Date: OCTOBER 2021		

DO NOT SCALE USE FIGURED DIMENSIONS ONLY



NOTE:

These photomontages are photorealistic visualisations produced to illustrate the likely future appearance of the Flood Defences West from specific viewing points. They are useful tools for examining the likely visual impact of the development, however, they are representative only and are not considered to be an exact replication of the proposed flood defences and associated infrastructure. Photomontages should not only be viewed as a photograph on a desktop, it is recommended viewing the photomontages at the relevant viewpoint locations on site to understand the full visual impact of the Flood Defences West.

EIAR NOTE:

The design has been developed to a stage to permit a fully informed Environmental Impact Assessment to be carried out on the proposed development. Modifications may be made to avail of opportunities to improve the design at the detailed design stage in light of experience on the ground or other innovations, provided this has no significant adverse environmental impacts over and above those considered in the current Environmental Impact Assessment.

Ordnance Survey Ireland License Number 2015/18/CCMA/WaterfordCity&CountyCouncil. © Ordnance Survey Ireland and Government of Ireland.



Arena House, Arena Road, Sandford, Dublin 18, Ireland
t +353 (0) 1 294 0800
f +353 (0) 1 294 0820
www.rod.ie

Project Title		Drawing Title:	
WATERFORD CITY PUBLIC INFRASTRUCTURE PROJECT FLOOD DEFENCES WEST		Viewpoint 02 Proposed view at Low Tide	
ENVIRONMENTAL IMPACT ASSESSMENT REPORT		Designed: YB	Status: E.I.A.R.
		Drawn: IM	Job No: 18.141
		Checked: BC	Scale: 1:6000 @A3
		Approved: TD	Date: OCTOBER 2021
		Drawing No: FIG 11.10	Rev: -

DO NOT SCALE USE FIGURED DIMENSIONS ONLY



Ordnance Survey Ireland License Number 2015/18/CCMA/WaterfordCity&CountyCouncil. © Ordnance Survey Ireland and Government of Ireland.



Arena House, Arena Road, Sandford, Dublin 18, Ireland
t +353 (0) 1 294 0800
f +353 (0) 1 294 0820
www.rod.ie

Project Title		Drawing Title:	
WATERFORD CITY PUBLIC INFRASTRUCTURE PROJECT FLOOD DEFENCES WEST		Viewpoint 03 Existing view	
ENVIRONMENTAL IMPACT ASSESSMENT REPORT		Designed: YB	File:
		Drawn: IM	Job No: 18.141
		Checked: BC	Scale: 1:6000 @A3
		Approved: TD	Date: OCTOBER 2021
		Status: E.I.A.R.	Rev: -
		Drawing No: FIG 11.11	

DO NOT SCALE USE FIGURED DIMENSIONS ONLY



NOTE:

These photomontages are photorealistic visualisations produced to illustrate the likely future appearance of the Flood Defences West from specific viewing points. They are useful tools for examining the likely visual impact of the development, however, they are representative only and are not considered to be an exact replication of the proposed flood defences and associated infrastructure. Photomontages should not only be viewed as a photograph on a desktop, it is recommended viewing the photomontages at the relevant viewpoint locations on site to understand the full visual impact of the Flood Defences West.

EIAR NOTE:

The design has been developed to a stage to permit a fully informed Environmental Impact Assessment to be carried out on the proposed development. Modifications may be made to avail of opportunities to improve the design at the detailed design stage in light of experience on the ground or other innovations, provided this has no significant adverse environmental impacts over and above those considered in the current Environmental Impact Assessment.


Ordnance Survey Ireland License Number 2015/18/CCMA/WaterfordCity&CountyCouncil. © Ordnance Survey Ireland and Government of Ireland.



Arena House, Arena Road, Sandford, Dublin 18, Ireland
t +353 (0) 1 294 0800
f +353 (0) 1 294 0820
www.rod.ie

Project Title	WATERFORD CITY PUBLIC INFRASTRUCTURE PROJECT FLOOD DEFENCES WEST			Drawing Title: Viewpoint 03 Proposed view		
	ENVIRONMENTAL IMPACT ASSESSMENT REPORT			Designed: YB	File:	Status: E.I.A.R.
Project Title	Drawn: IM	Job No:	18.141	Checked: BC	Scale: 1:6000 @A3	Drawing No: FIG 11.12
	Approved: TD	Date:	OCTOBER 2021			Rev: -

DO NOT SCALE USE FIGURED DIMENSIONS ONLY

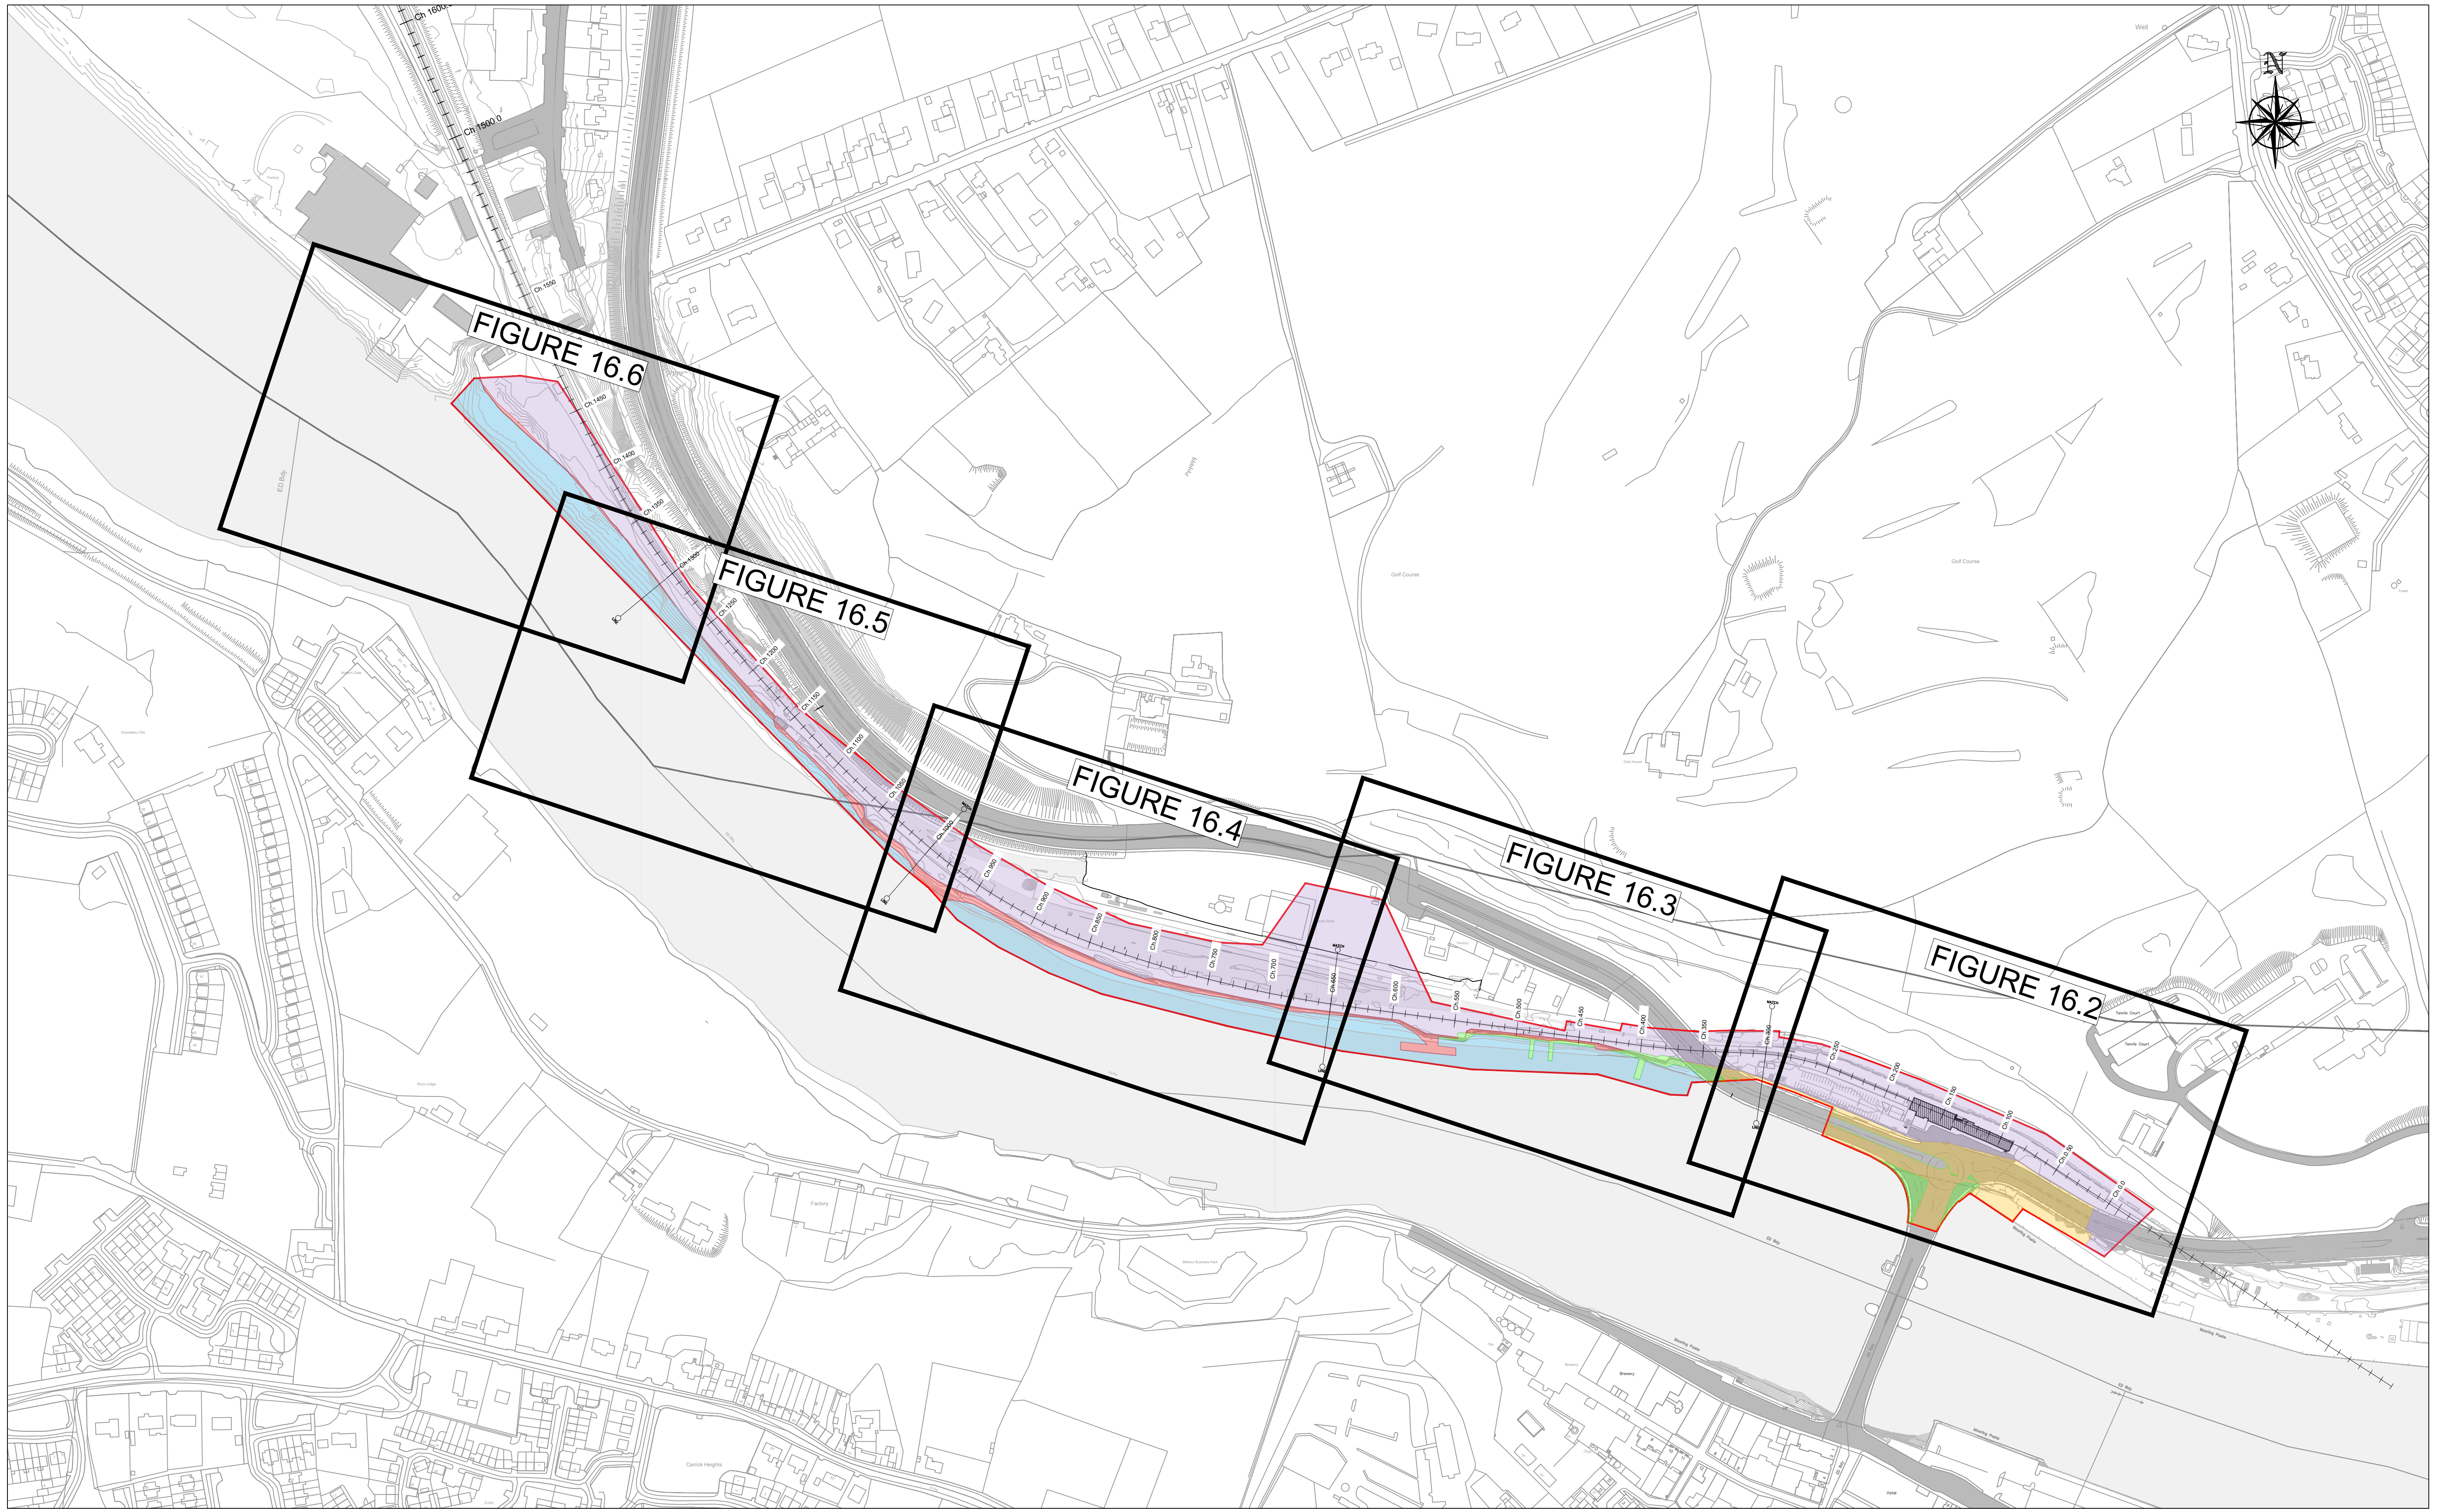

Ordnance Survey Ireland License Number 2015/18/CCMA/WaterfordCity&CountryCouncil. © Ordnance Survey Ireland and Government of Ireland.



Arena House, Arena
Road, Sandford,
Dublin 18, Ireland
t +353 (0) 1 294 0800
f +353 (0) 1 294 0820
www.rod.ie

Project
Title
**WATERFORD CITY PUBLIC INFRASTRUCTURE PROJECT
FLOOD DEFENCES WEST**

ENVIRONMENTAL IMPACT ASSESSMENT REPORT

Drawing Title:
Landownership within the Site Boundary - Key Plan

Designed: DC	File:	Status: E.I.A.R.
Drawn: IM	Job No: 18.141	
Checked: CS	Scale: 1:2000 @A3	Drawing No: FIG 16.1
Approved: TD	Date: OCTOBER 2021	Rev: -

DO NOT SCALE USE FIGURED DIMENSIONS ONLY

LEGEND


- SITE BOUNDARY
- AREA OF CONSENT FROM CÓRAS IOMPAIR ÉIREANN
- AREA OF CONSENT FROM WATERFORD CITY AND COUNTY COUNCIL
- WATERFORD CITY AND COUNTY COUNCIL IS SEEKING FORESHORE CONSENT FOR THE TEMPORARY WORKS AREA WITHIN THE FORESHORE
- LAND TO BE OBTAINED BY WATERFORD CITY AND COUNTY COUNCIL THROUGH COMPULSORY PURCHASE ORDER (CPO)
- UNREGISTERED LAND
- COUNTY BOUNDARY

NOTES:

1. CÓRAS IOMPAIR ÉIREANN OR WATERFORD CITY AND COUNTY COUNCIL WILL PURSUE THE TITLE TO THE UNREGISTERED LAND FOR THE PURPOSE OF THIS PLANNING APPLICATION.

EIAR NOTE:

The design has been developed to a stage to permit a fully informed Environmental Impact Assessment to be carried out on the proposed development. Modifications may be made to avail of opportunities to improve the design at the detailed design stage in light of experience on the ground or other innovations, provided this has no significant adverse environmental impacts over and above those considered in the current Environmental Impact Assessment.

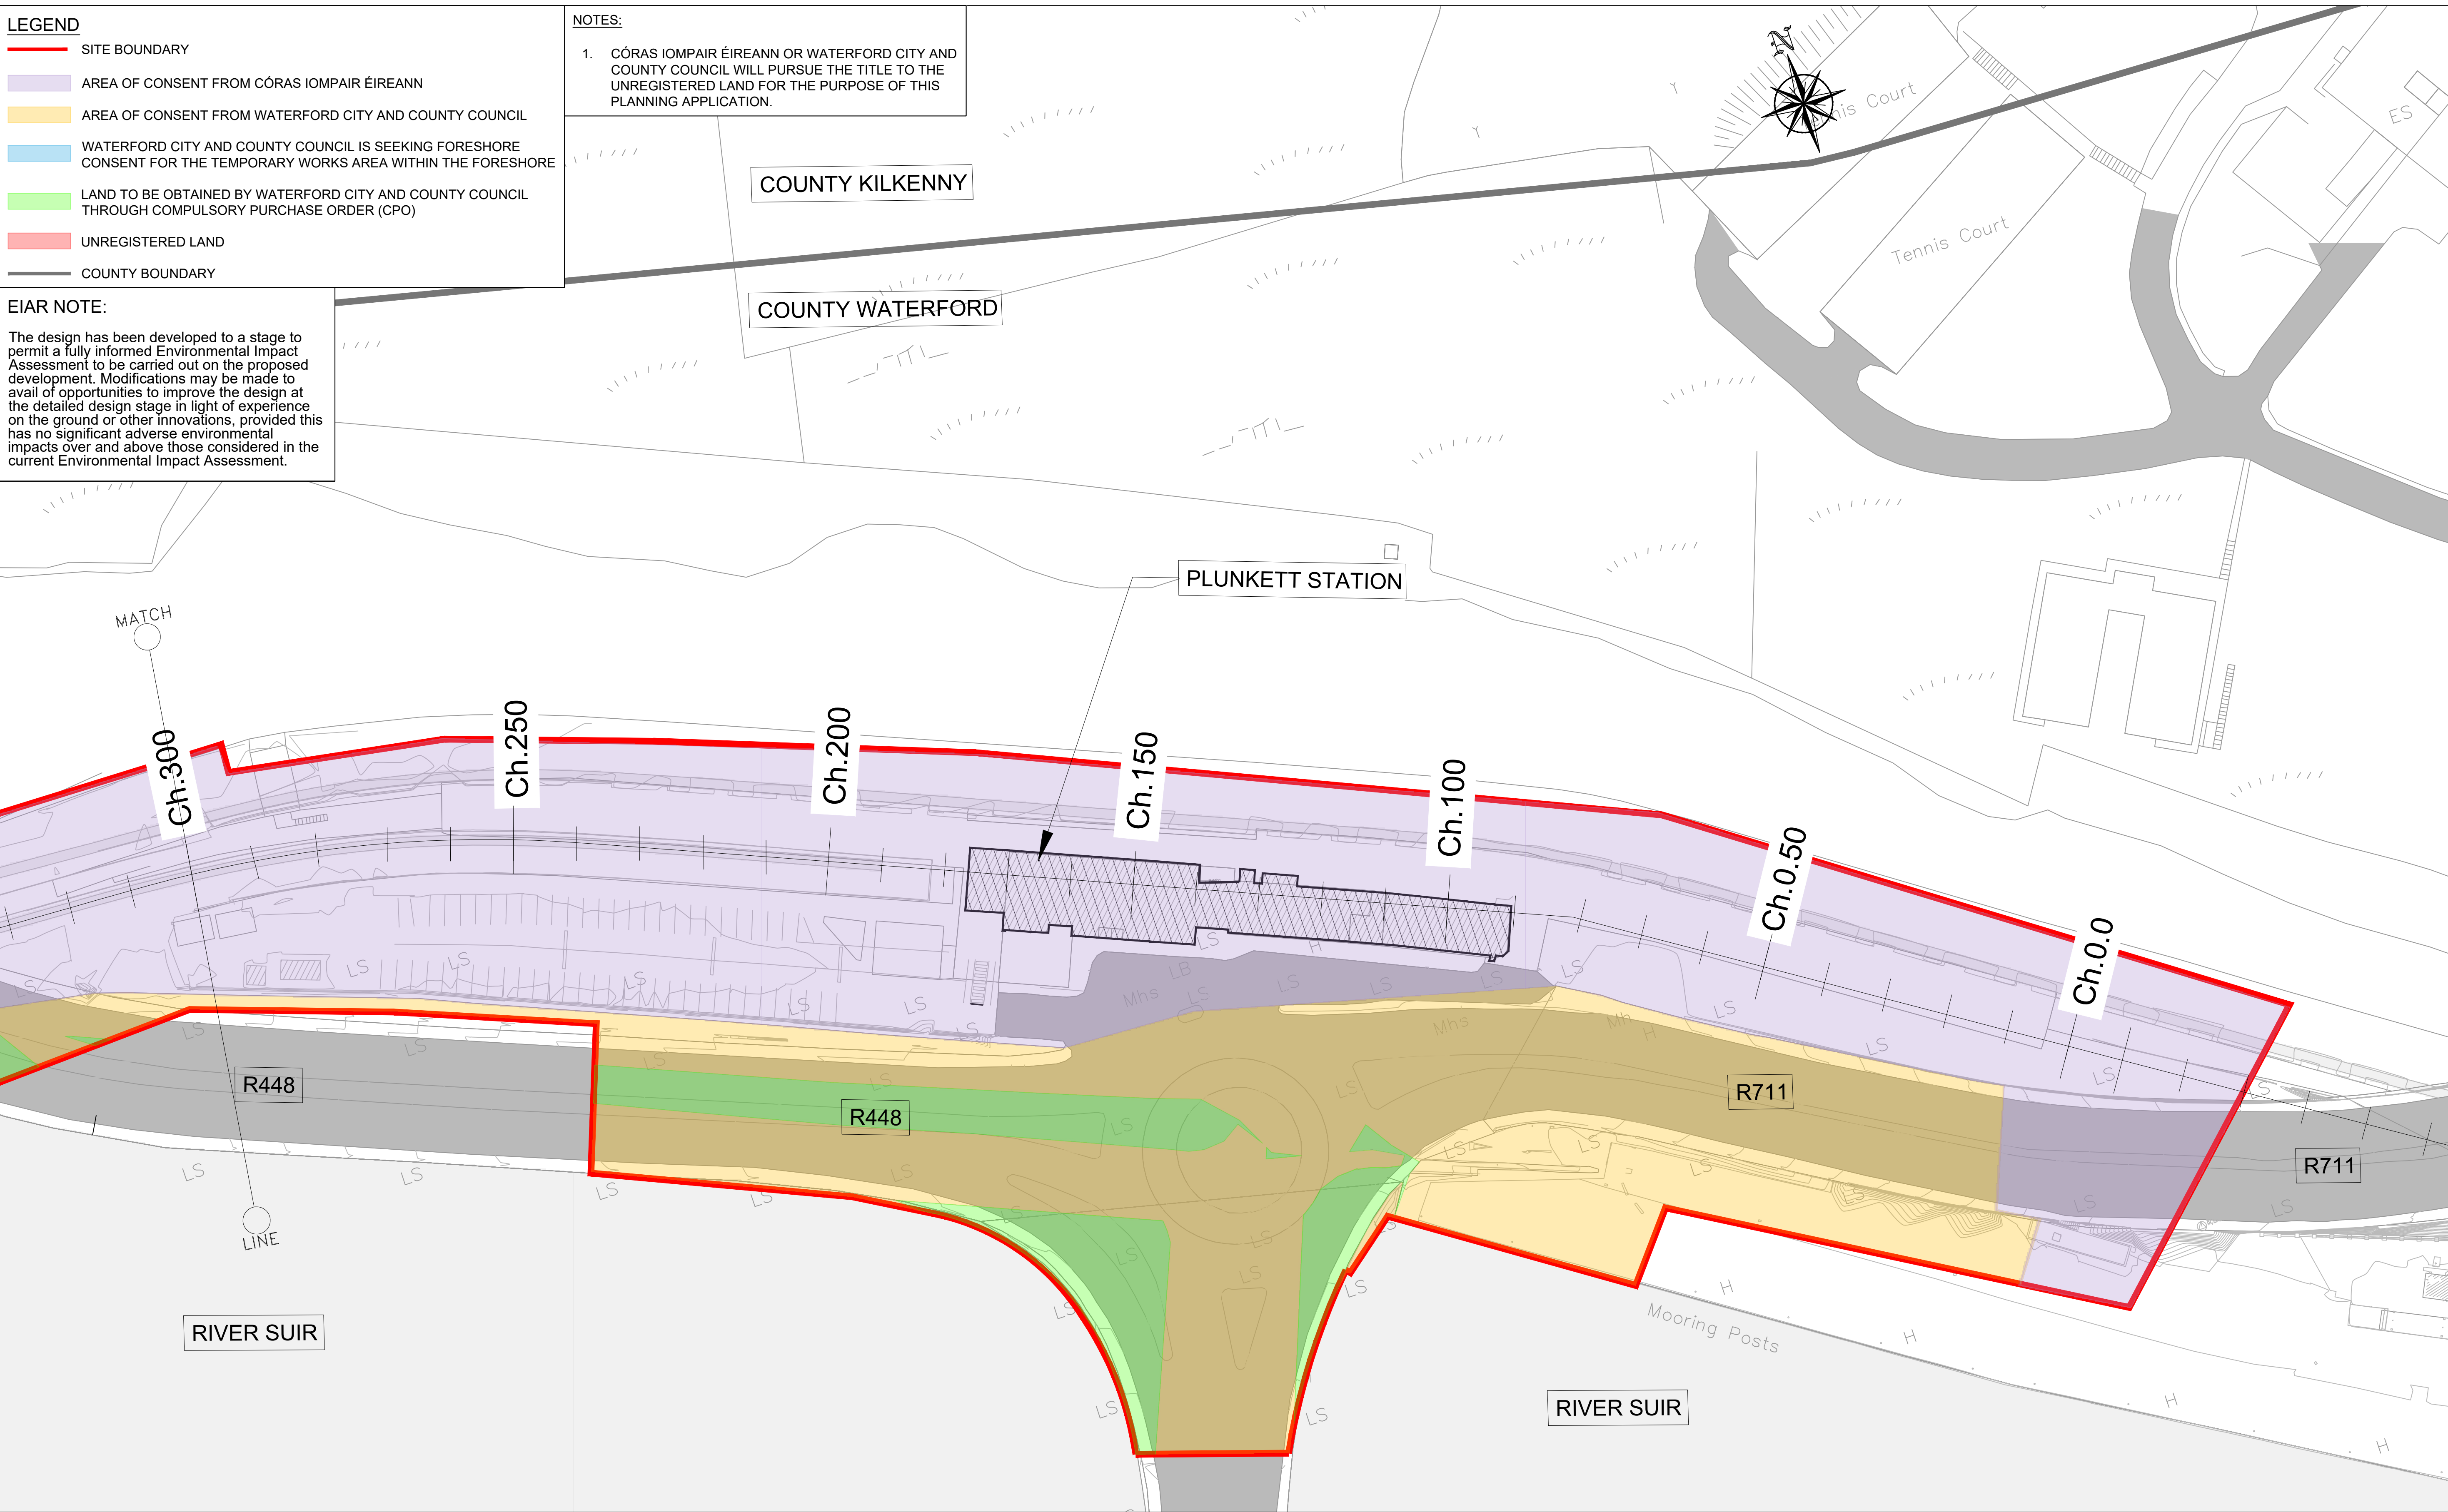

Ordnance Survey Ireland License Number 2015/18/CCMA/WaterfordCity&CountyCouncil. © Ordnance Survey Ireland and Government of Ireland.



Consulting Engineers
Civil - Structural - Transportation - Environmental

Arena House, Arena
Road, Sandycroft,
Dublin 18, Ireland
t +353 (0) 1 294 0800
f +353 (0) 1 294 0820
www.rod.ie

Project Title	WATERFORD CITY PUBLIC INFRASTRUCTURE PROJECT FLOOD DEFENCES WEST		
ENVIRONMENTAL IMPACT ASSESSMENT REPORT			

Drawing Title: Landownership within the Site Boundary Sheet 1 of 5			
Designed: YB	File:	Status: E.I.A.R.	
Drawn: IM	Job No: 18.141		
Checked: BC	Scale: 1:500 (@ A3)	Drawing No: FIG 16.2	Rev: -
Approved: TD	Date: OCTOBER 2021		


DO NOT SCALE USE FIGURED DIMENSIONS ONLY

LEGEND

- SITE BOUNDARY
- AREA OF CONSENT FROM CÓRAS IOMPAIR ÉIREANN
- AREA OF CONSENT FROM WATERFORD CITY AND COUNTY COUNCIL
- WATERFORD CITY AND COUNTY COUNCIL IS SEEKING FORESHORE CONSENT FOR THE TEMPORARY WORKS AREA WITHIN THE FORESHORE
- LAND TO BE OBTAINED BY WATERFORD CITY AND COUNTY COUNCIL THROUGH COMPULSORY PURCHASE ORDER (CPO)
- UNREGISTERED LAND
- COUNTY BOUNDARY

NOTES:

1. CÓRAS IOMPAIR ÉIREANN OR WATERFORD CITY AND COUNTY COUNCIL WILL PURSUE THE TITLE TO THE UNREGISTERED LAND FOR THE PURPOSE OF THIS PLANNING APPLICATION.

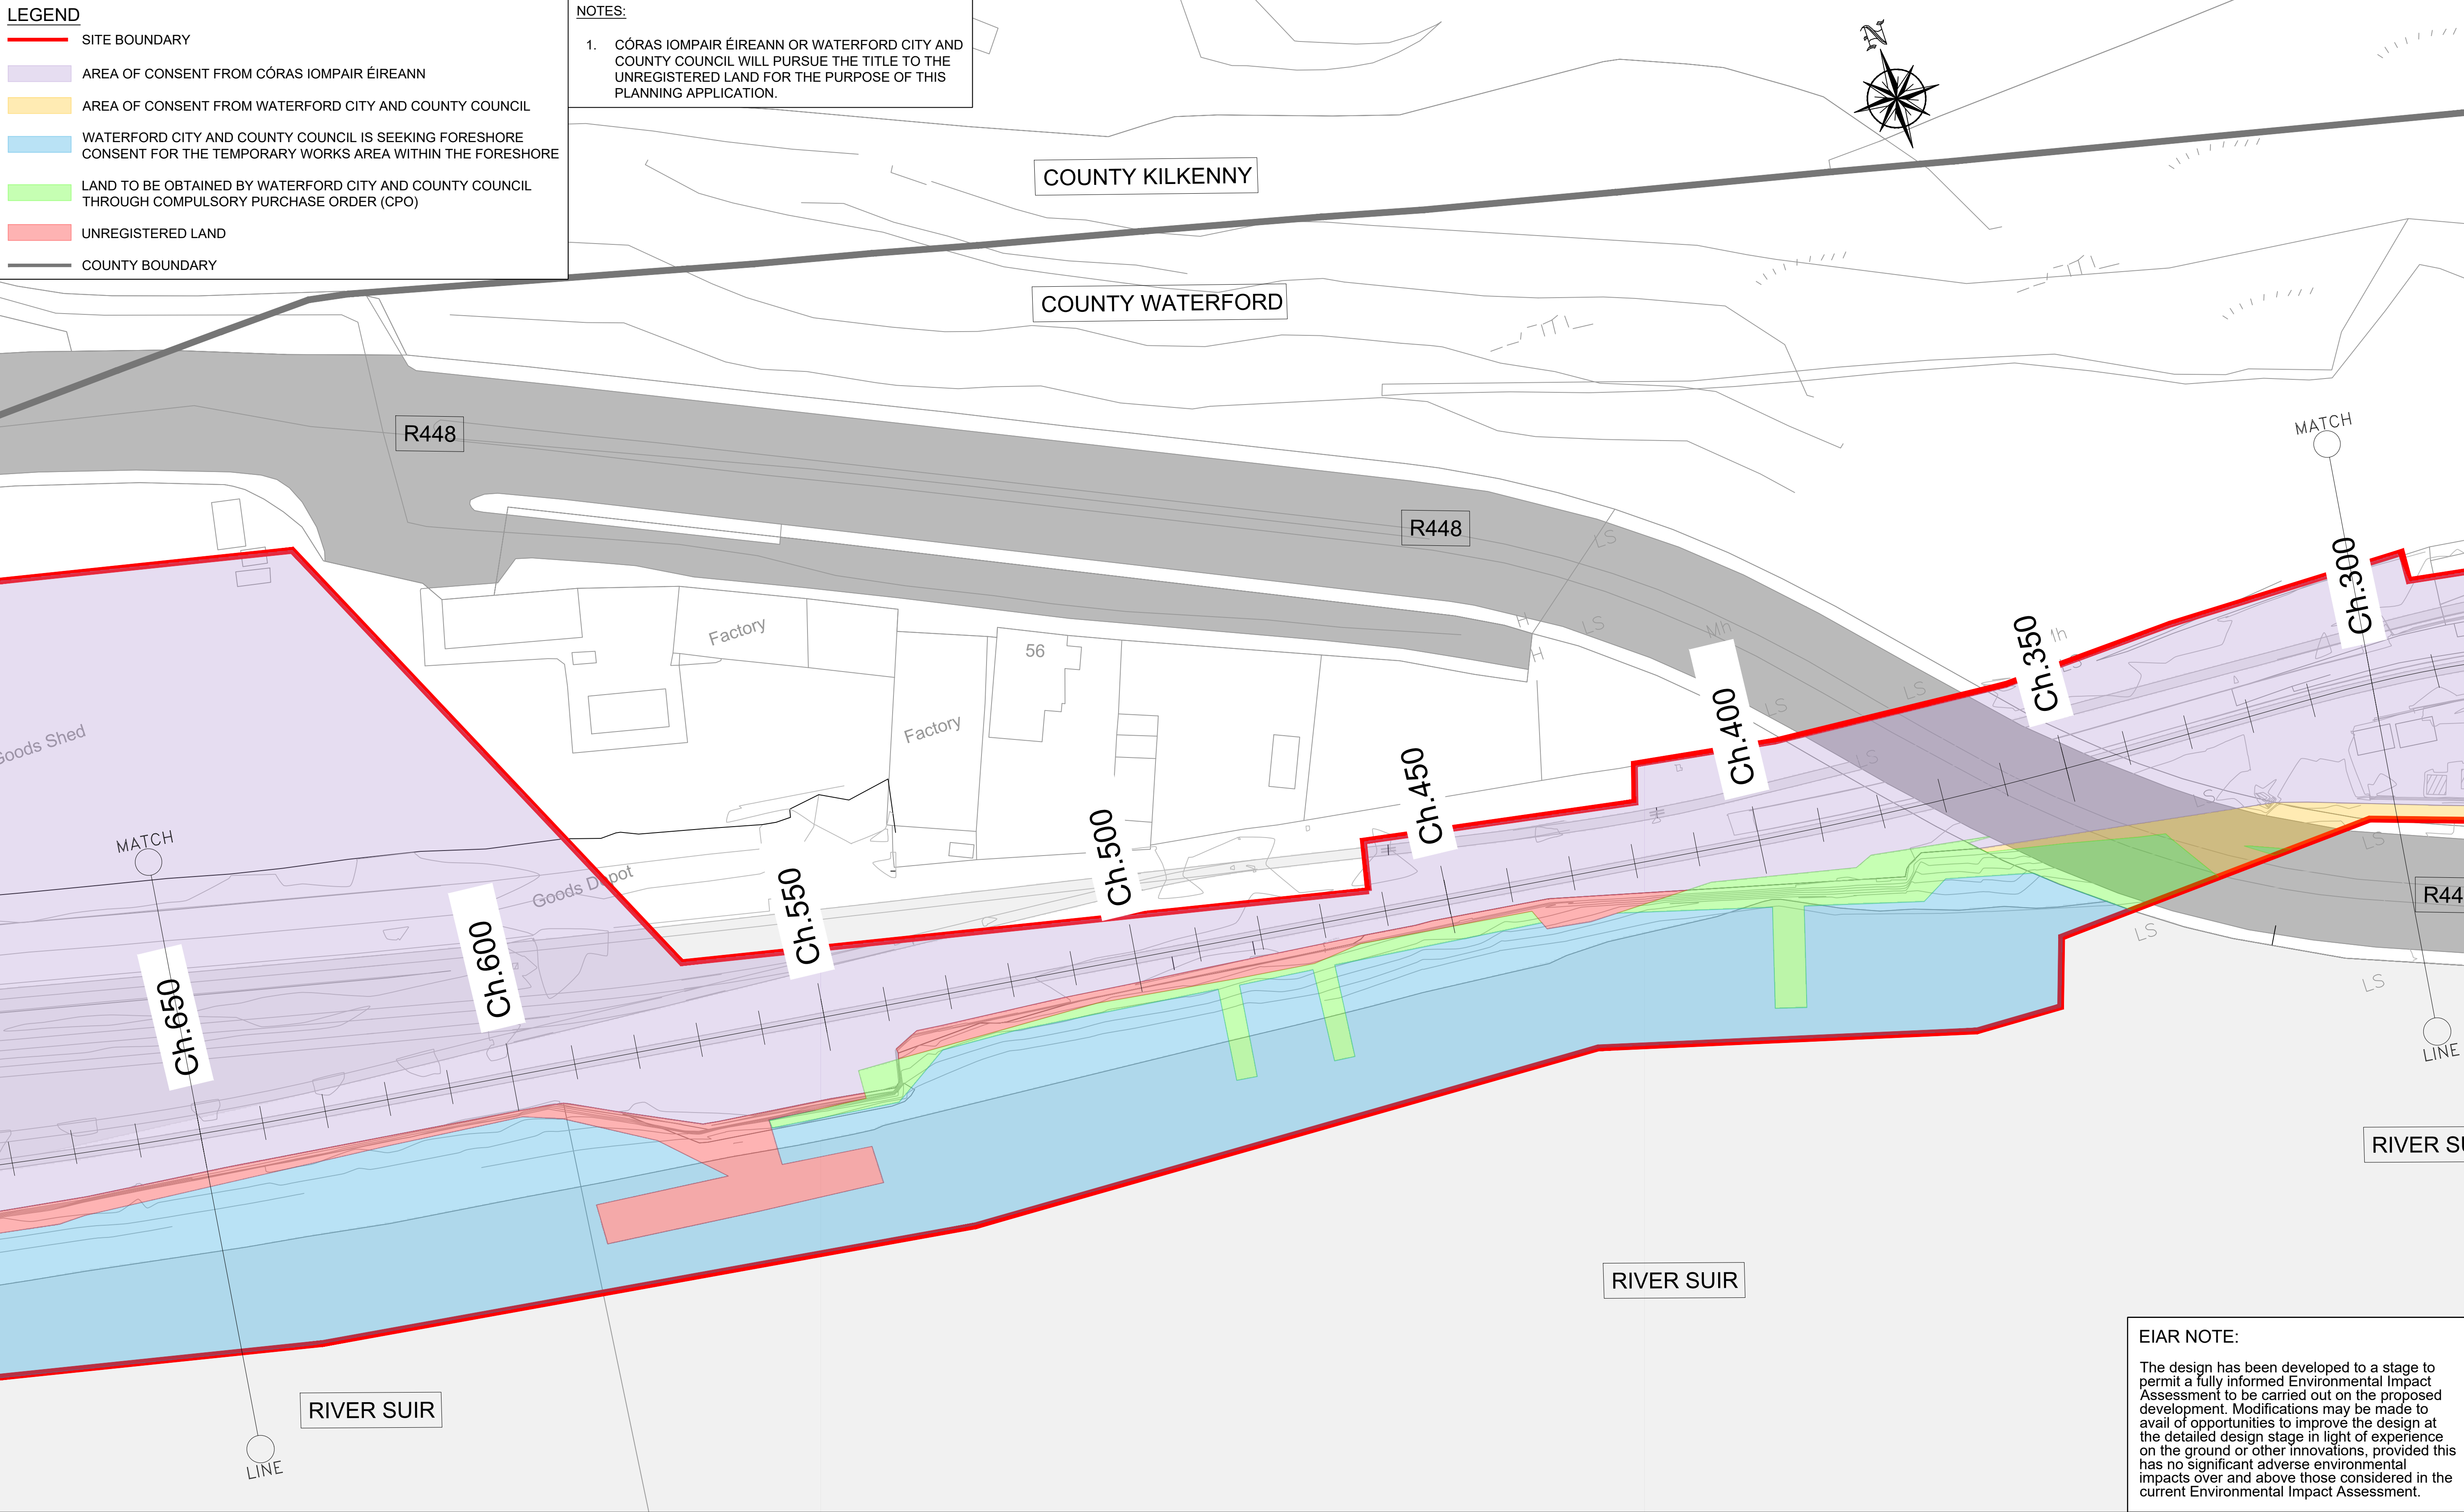

EIAR NOTE:

The design has been developed to a stage to permit a fully informed Environmental Impact Assessment to be carried out on the proposed development. Modifications may be made to avail of opportunities to improve the design at the detailed design stage in light of experience on the ground or other innovations, provided this has no significant adverse environmental impacts over and above those considered in the current Environmental Impact Assessment.


Ordnance Survey Ireland License Number 2015/18/CCMA/WaterfordCity&CountryCouncil. © Ordnance Survey Ireland and Government of Ireland.



Arena House, Arena Road, Sandystown, Dublin 18, Ireland
t +353 (0) 1 294 0800
f +353 (0) 1 294 0820
www.rod.ie

Project Title		Drawing Title:	
WATERFORD CITY PUBLIC INFRASTRUCTURE PROJECT FLOOD DEFENCES WEST		Landownership within the Site Boundaries Sheet 2 of 5	
ENVIRONMENTAL IMPACT ASSESSMENT REPORT		Designed: YB	Status: E.I.A.R.
		Drawn: IM	Job No: 18.141
		Checked: BC	Scale: 1:500 (@ A3)
		Approved: TD	Date: OCTOBER 2021
		Drawing No: FIG 16.3	Rev: -

DO NOT SCALE USE FIGURED DIMENSIONS ONLY

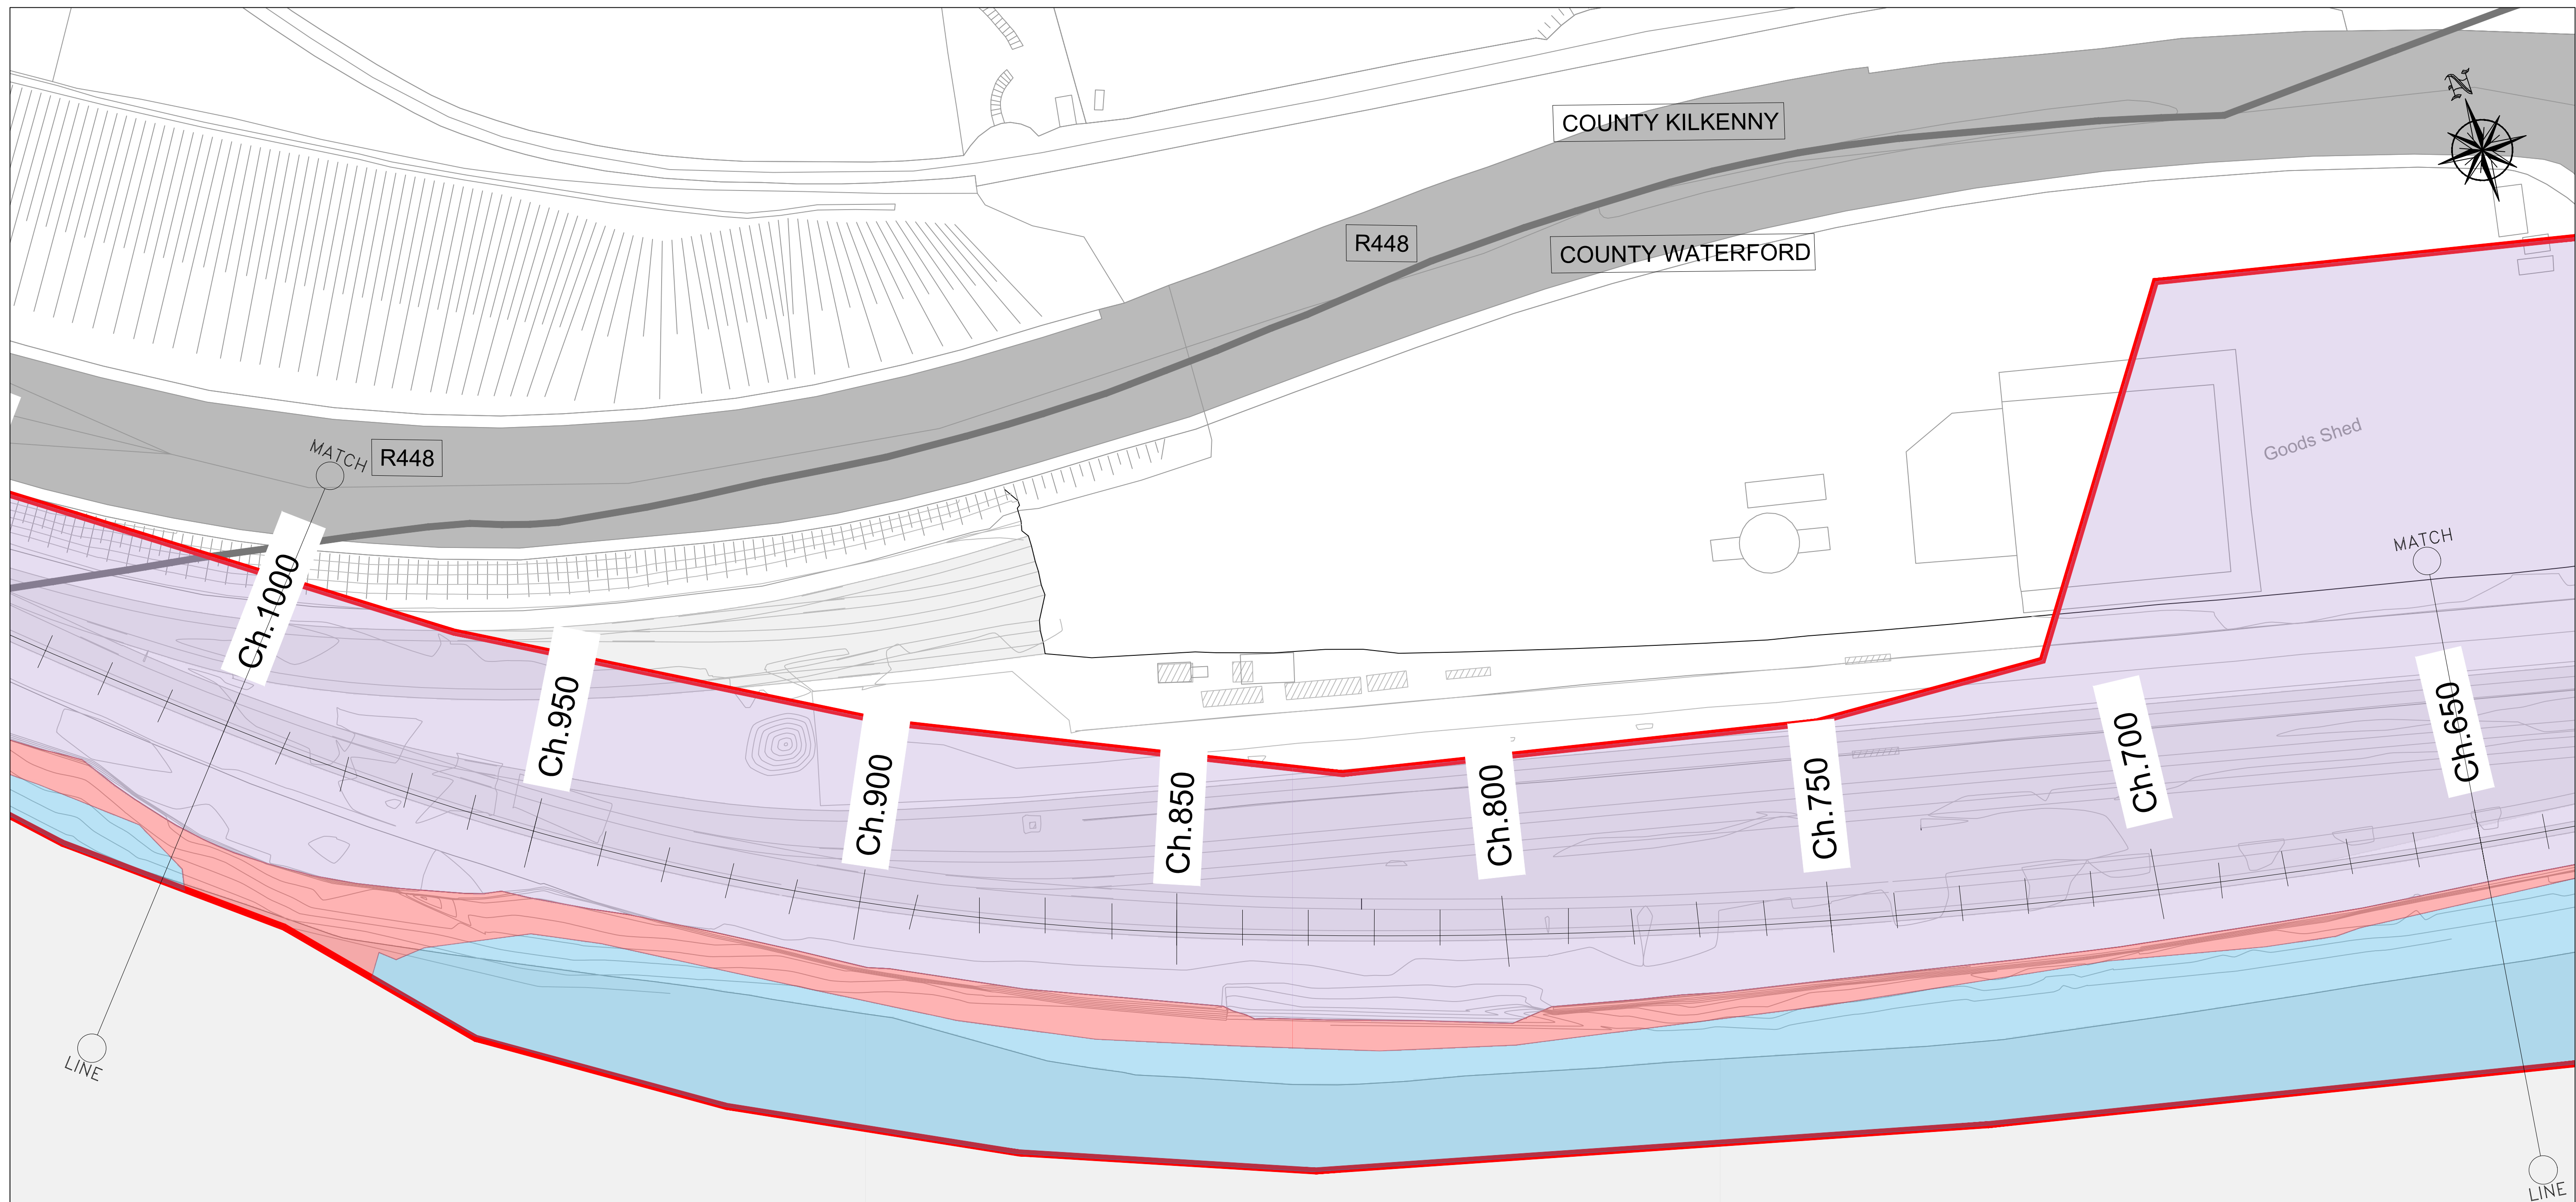

LEGEND

- SITE BOUNDARY
- AREA OF CONSENT FROM C  RAS IOMPAIR   IREANN
- AREA OF CONSENT FROM WATERFORD CITY AND COUNTY COUNCIL
- WATERFORD CITY AND COUNTY COUNCIL IS SEEKING FORESHORE CONSENT FOR THE TEMPORARY WORKS AREA WITHIN THE FORESHORE
- LAND TO BE OBTAINED BY WATERFORD CITY AND COUNTY COUNCIL THROUGH COMPULSORY PURCHASE ORDER (CPO)
- UNREGISTERED LAND
- COUNTY BOUNDARY

NOTES:

1. C  RAS IOMPAIR   IREANN OR WATERFORD CITY AND COUNTY COUNCIL WILL PURSUE THE TITLE TO THE UNREGISTERED LAND FOR THE PURPOSE OF THIS PLANNING APPLICATION.

EIAR NOTE:

The design has been developed to a stage to permit a fully informed Environmental Impact Assessment to be carried out on the proposed development. Modifications may be made to avail of opportunities to improve the design at the detailed design stage in light of experience on the ground or other innovations, provided this has no significant adverse environmental impacts over and above those considered in the current Environmental Impact Assessment.

Ordnance Survey Ireland License Number 2015/18/CCMA/WaterfordCity&CountryCouncil.    Ordnance Survey Ireland and Government of Ireland.




ROD
ROUGHAN & O'DONOVAN

Consulting Engineers
Civil - Structural - Transportation - Environmental

Arena House, Arena Road, Sandyford, Dublin 18, Ireland
t +353 (0) 1 294 0800
f +353 (0) 1 294 0820
www.rod.ie

Project Title		Drawing Title:	
WATERFORD CITY PUBLIC INFRASTRUCTURE PROJECT FLOOD DEFENCES WEST		Landownership within the Site Boundaries Sheet 3 of 5	
ENVIRONMENTAL IMPACT ASSESSMENT REPORT		Designed: YB	File:
		Drawn: IM	Job No: 18.141
		Checked: BC	Scale: 1:500 (@ A3)
		Approved: TD	Date: OCTOBER 2021
		Status: E.I.A.R.	Drawing No: FIG 16.4
			Rev: -

DO NOT SCALE USE FIGURED DIMENSIONS ONLY

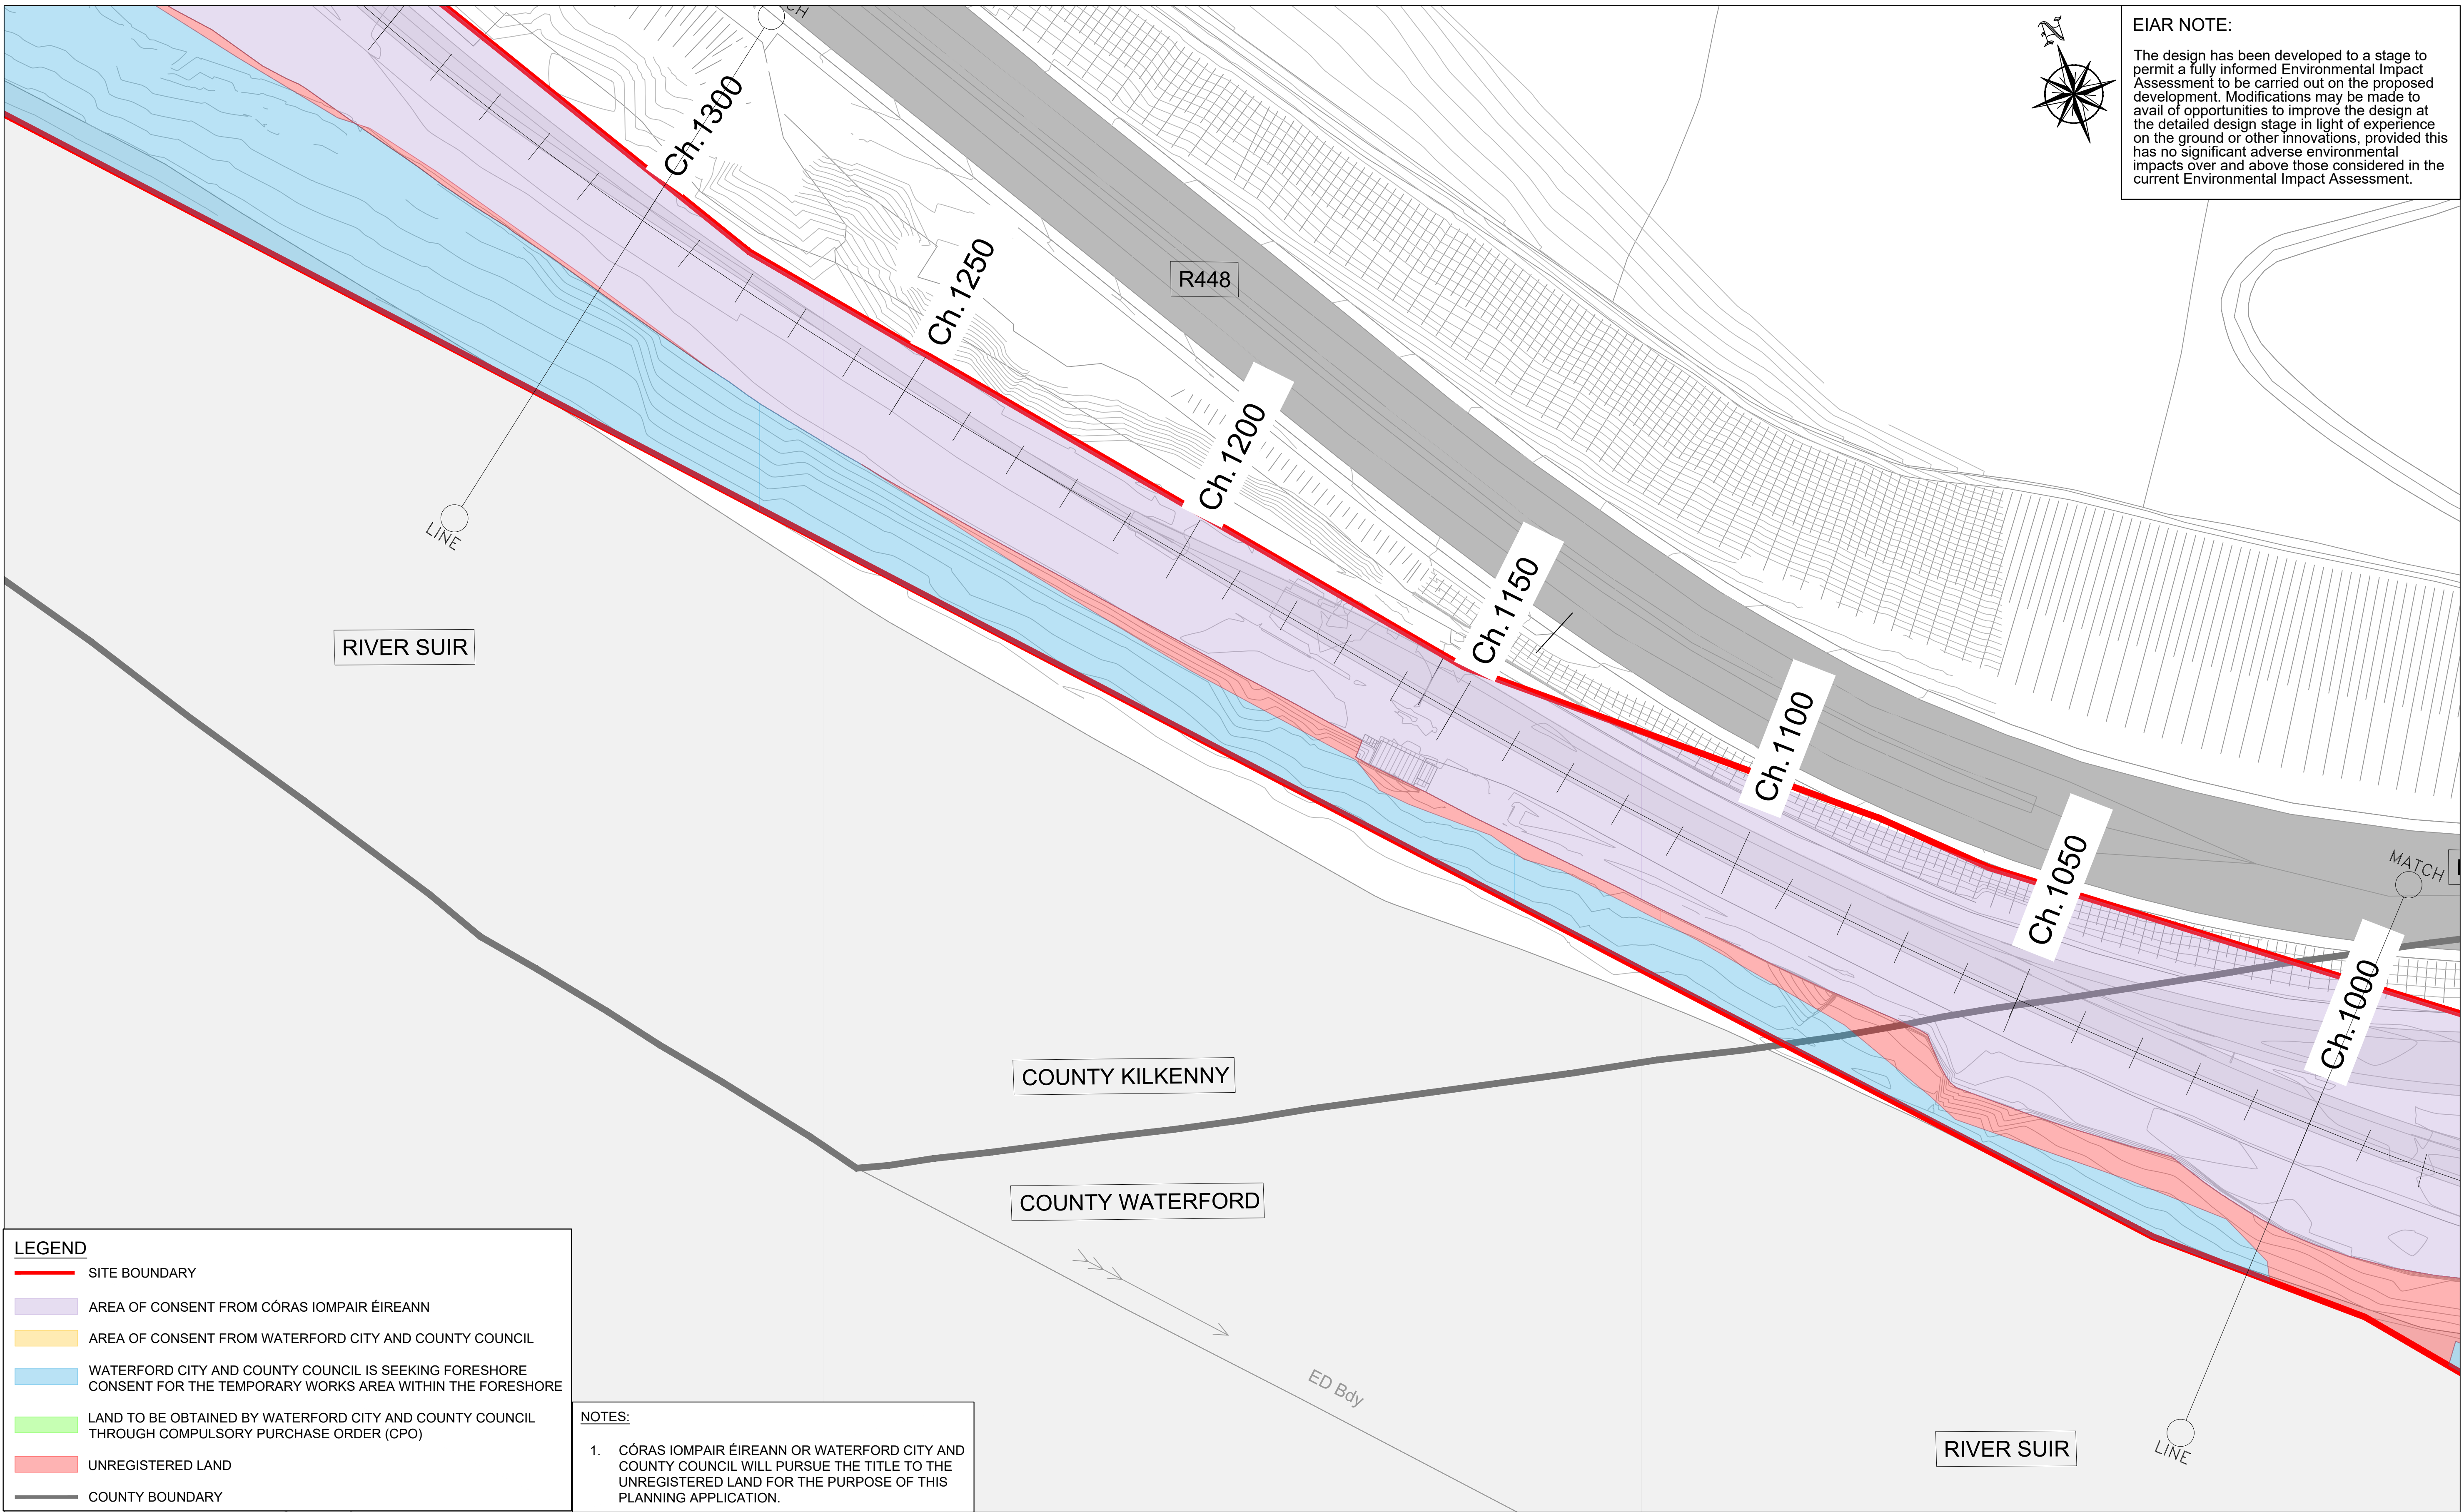

EIAR NOTE:

The design has been developed to a stage to permit a fully informed Environmental Impact Assessment to be carried out on the proposed development. Modifications may be made to avail of opportunities to improve the design at the detailed design stage in light of experience on the ground or other innovations, provided this has no significant adverse environmental impacts over and above those considered in the current Environmental Impact Assessment.

LEGEND

- SITE BOUNDARY
- AREA OF CONSENT FROM CÓRAS IOMPAIR ÉIREANN
- AREA OF CONSENT FROM WATERFORD CITY AND COUNTY COUNCIL
- WATERFORD CITY AND COUNTY COUNCIL IS SEEKING FORESHORE CONSENT FOR THE TEMPORARY WORKS AREA WITHIN THE FORESHORE
- LAND TO BE OBTAINED BY WATERFORD CITY AND COUNTY COUNCIL THROUGH COMPULSORY PURCHASE ORDER (CPO)
- UNREGISTERED LAND
- COUNTY BOUNDARY

NOTES:

1. CÓRAS IOMPAIR ÉIREANN OR WATERFORD CITY AND COUNTY COUNCIL WILL PURSUE THE TITLE TO THE UNREGISTERED LAND FOR THE PURPOSE OF THIS PLANNING APPLICATION.

Ordnance Survey Ireland License Number 2015/18/CCMA/WaterfordCity&CountyCouncil. © Ordnance Survey Ireland and Government of Ireland.



ROD
ROUGHAN & O'DONOVAN


Consulting Engineers
Civil - Structural - Transportation - Environmental

Arena House, Arena Road, Sandyford, Dublin 18, Ireland
t +353 (0) 1 294 0800
f +353 (0) 1 294 0820
www.rod.ie

Project Title	WATERFORD CITY PUBLIC INFRASTRUCTURE PROJECT FLOOD DEFENCES WEST			Drawing Title: Landownership within the Site Boundaries Sheet 4 of 5			
	ENVIRONMENTAL IMPACT ASSESSMENT REPORT			Designed: YB		File:	Status: E.I.A.R.
Drawn: IM				Job No: 18.141			
Checked: BC				Scale: 1:500 (@ A3)		Drawing No: FIG 16.5	
Approved: TD				Date: OCTOBER 2021		Rev: -	

DO NOT SCALE USE FIGURED DIMENSIONS ONLY

EIAR NOTE:
The design has been developed to a stage to permit a fully informed Environmental Impact Assessment to be carried out on the proposed development. Modifications may be made to avail of opportunities to improve the design at the detailed design stage in light of experience on the ground or other innovations, provided this has no significant adverse environmental impacts over and above those considered in the current Environmental Impact Assessment.

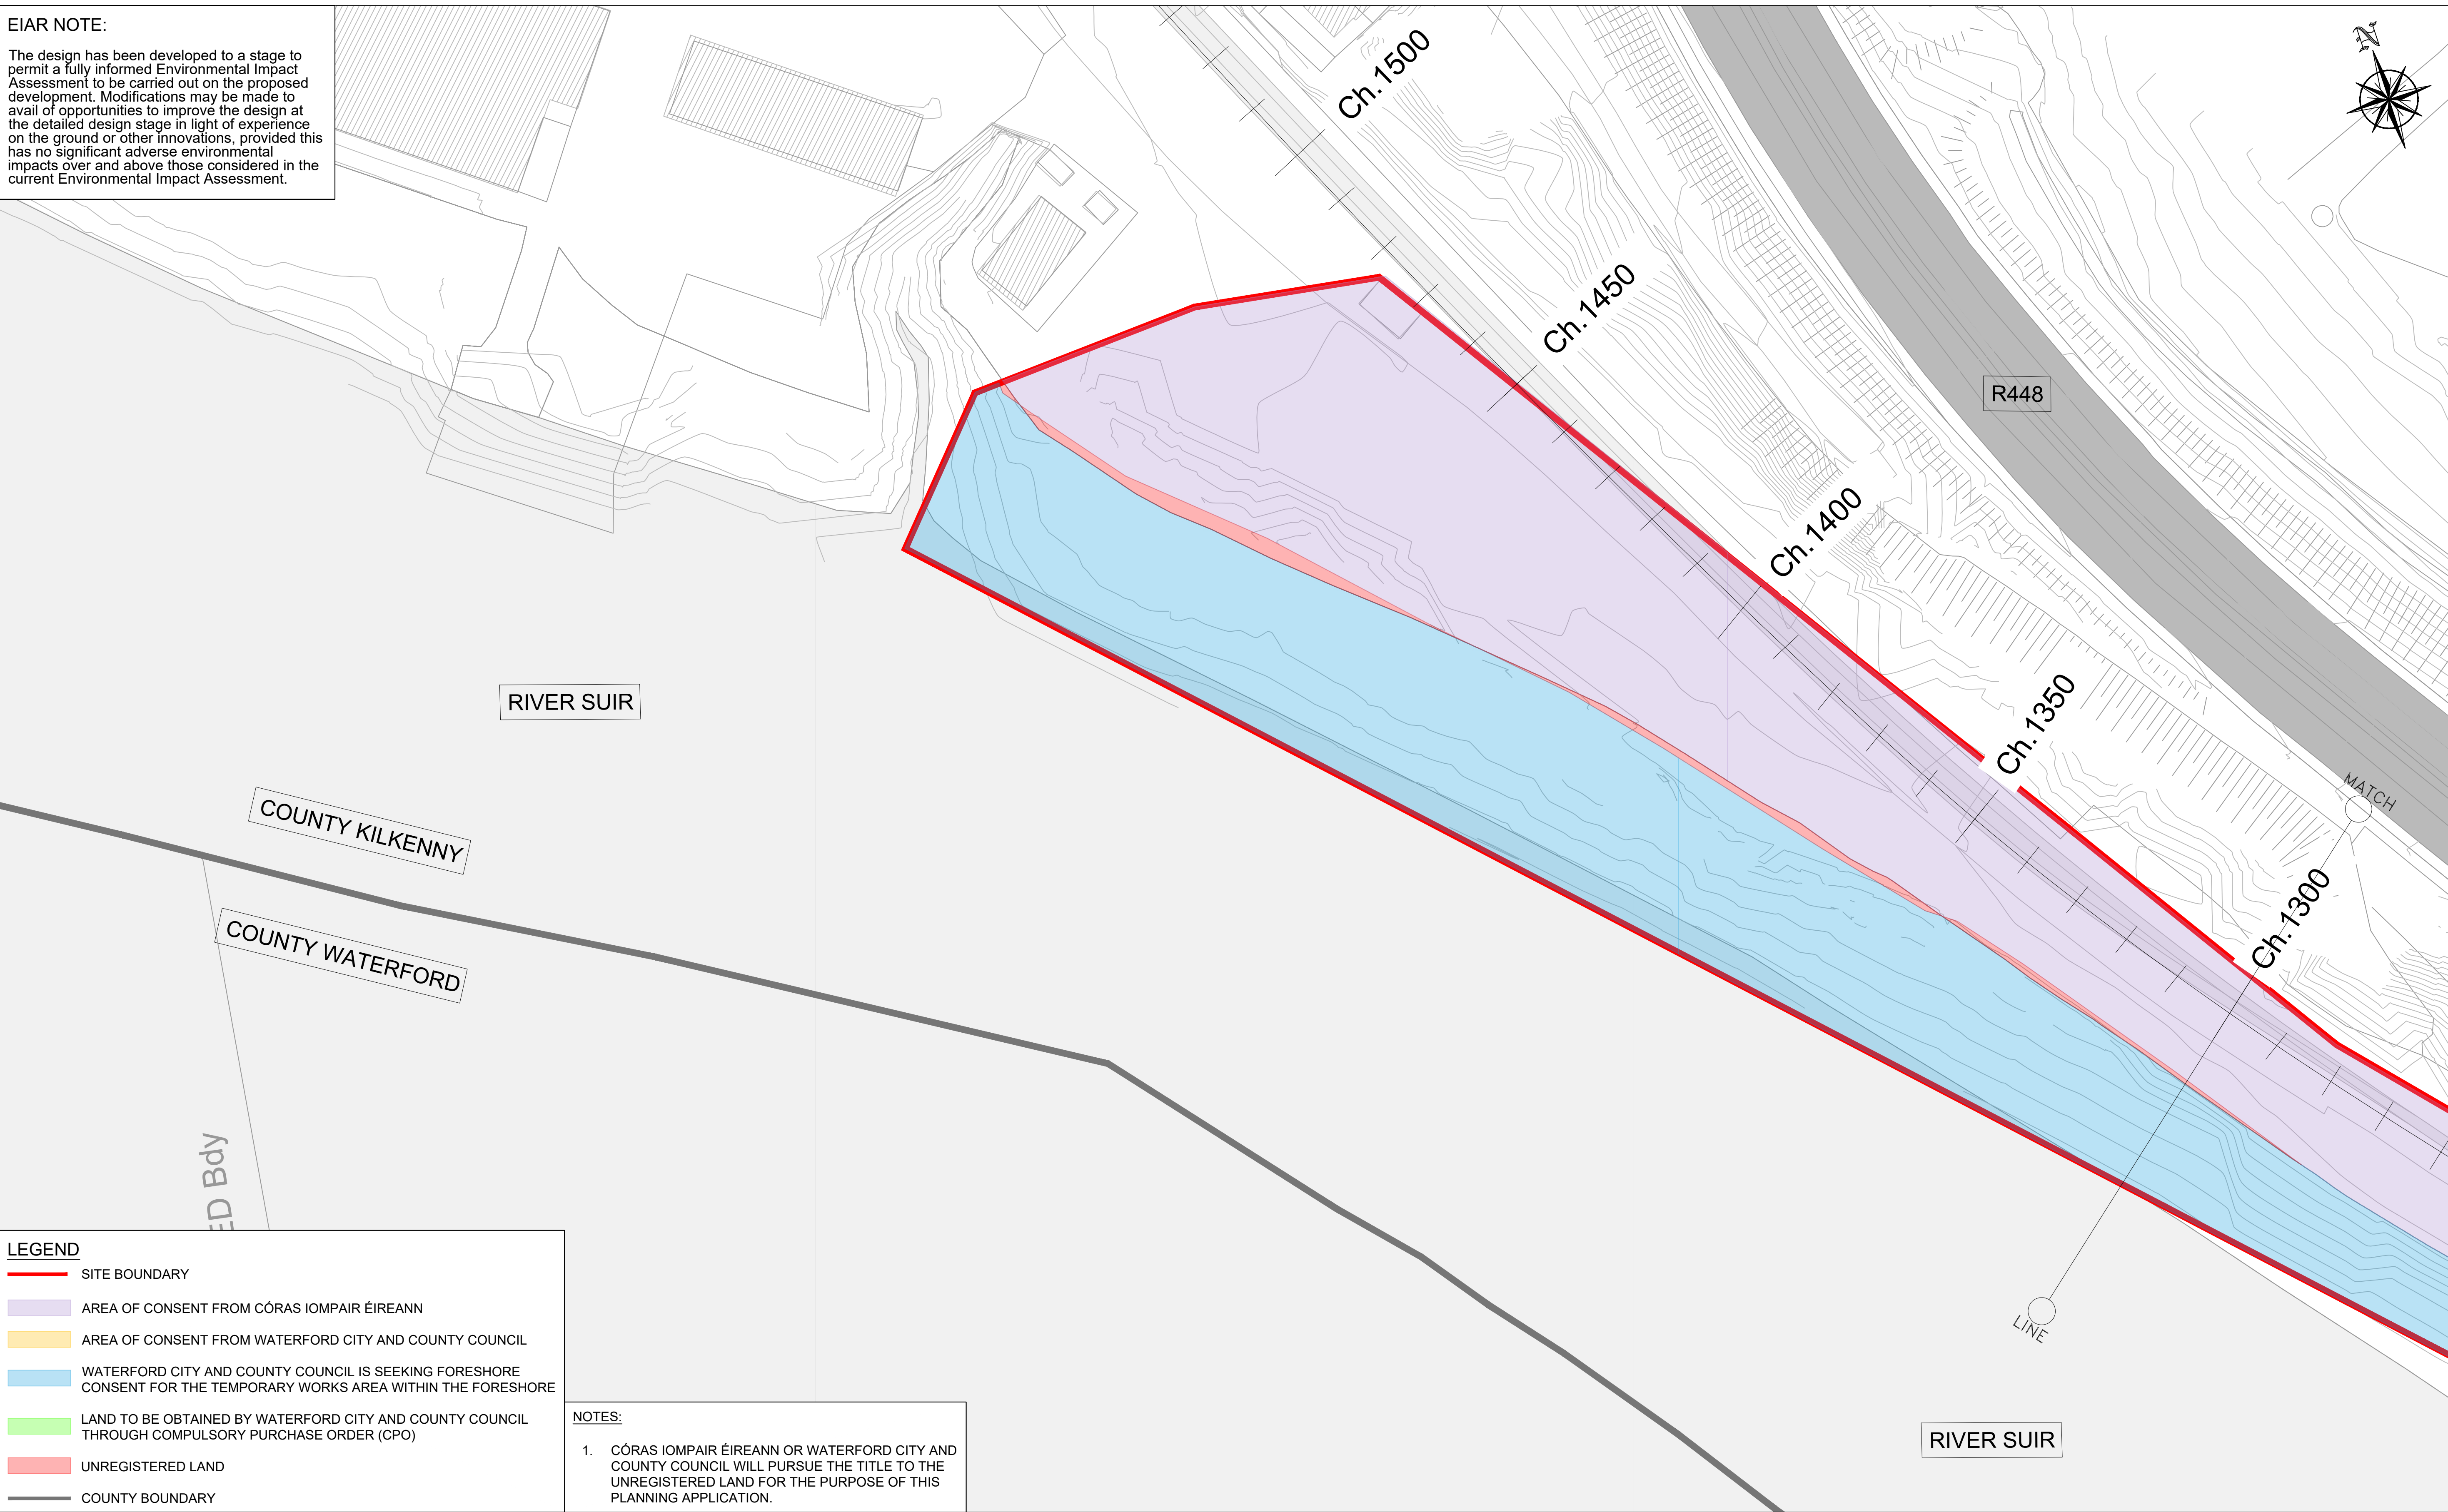

LEGEND

- SITE BOUNDARY
- AREA OF CONSENT FROM C  RAS IOMPAIR   IREANN
- AREA OF CONSENT FROM WATERFORD CITY AND COUNTY COUNCIL
- WATERFORD CITY AND COUNTY COUNCIL IS SEEKING FORESHORE CONSENT FOR THE TEMPORARY WORKS AREA WITHIN THE FORESHORE
- LAND TO BE OBTAINED BY WATERFORD CITY AND COUNTY COUNCIL THROUGH COMPULSORY PURCHASE ORDER (CPO)
- UNREGISTERED LAND
- COUNTY BOUNDARY

NOTES:

1. C  RAS IOMPAIR   IREANN OR WATERFORD CITY AND COUNTY COUNCIL WILL PURSUE THE TITLE TO THE UNREGISTERED LAND FOR THE PURPOSE OF THIS PLANNING APPLICATION.

Ordnance Survey Ireland License Number 2015/18/CCMA/WaterfordCity&CountryCouncil.    Ordnance Survey Ireland and Government of Ireland.




ROD
ROUGHAN & O'DONOVAN

Consulting Engineers
Civil - Structural - Transportation - Environmental

Arena House, Arena Road, Sandyford, Dublin 18, Ireland
t +353 (0) 1 294 0800
f +353 (0) 1 294 0820
www.rod.ie

Project Title		Drawing Title:	
WATERFORD CITY PUBLIC INFRASTRUCTURE PROJECT FLOOD DEFENCES WEST		Landownership within the Site Boundaries Sheet 5 of 5	
ENVIRONMENTAL IMPACT ASSESSMENT REPORT		Designed: YB	File:
		Drawn: IM	Job No: 18.141
		Checked: BC	Scale: 1:500 (@ A3)
		Approved: TD	Date: OCTOBER 2021
		Status: E.I.A.R.	Drawing No: FIG 16.6
			Rev: -

DO NOT SCALE USE FIGURED DIMENSIONS ONLY

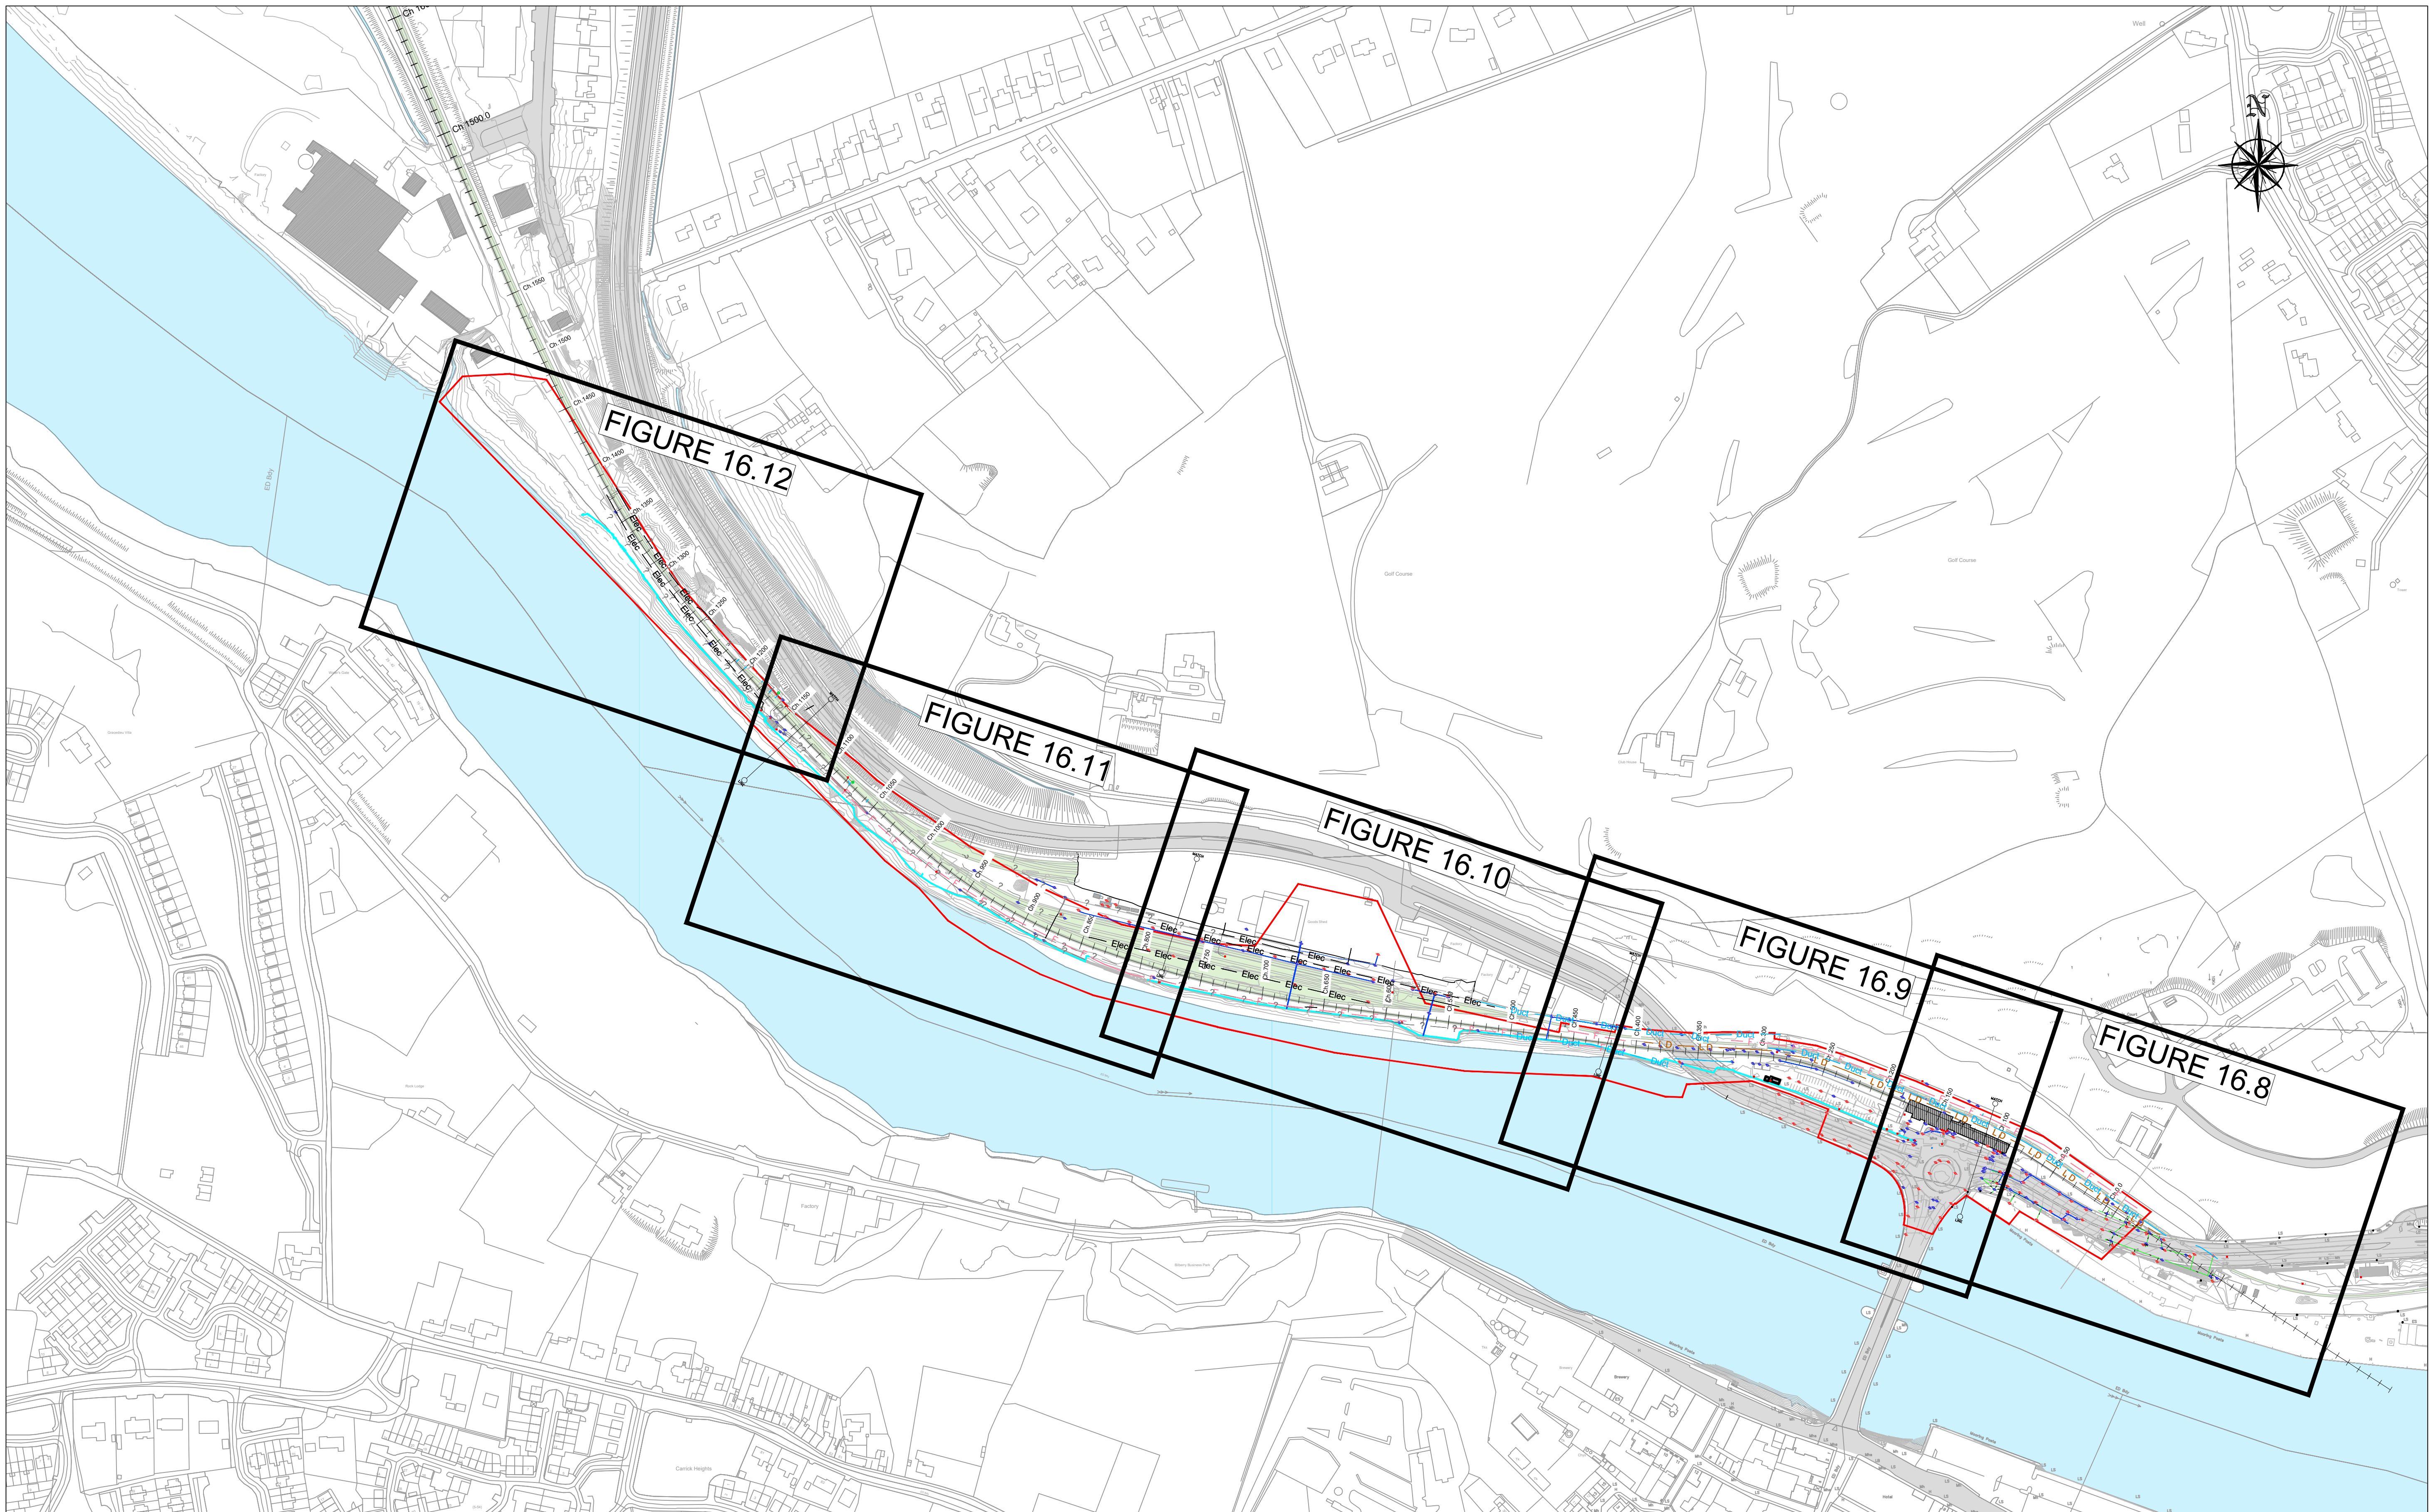

Ordnance Survey Ireland License Number 2015/18/CCMA/WaterfordCity&CountryCouncil. © Ordnance Survey Ireland and Government of Ireland.



Arena House, Arena Road, Sandyford, Dublin 18, Ireland
t +353 (0) 1 294 0800
f +353 (0) 1 294 0820
www.rod.ie

Consulting Engineers
Civil - Structural - Transportation - Environmental

Project Title

WATERFORD CITY PUBLIC INFRASTRUCTURE PROJECT
FLOOD DEFENCES WEST

ENVIRONMENTAL IMPACT ASSESSMENT REPORT

Drawing Title:

Existing Drainage and Utilities Layout - Key Plan

Designed: YB	File:	Status: E.I.A.R.
Drawn: IM	Job No: 18.141	
Checked: BC	Scale: 1:2500 (@ A3)	Drawing No: FIG 16.7
Approved: TD	Date: OCTOBER 2021	Rev: -

DO NOT SCALE USE FIGURED DIMENSIONS ONLY

LEGEND

EXTENT OF RAILWAY LINES

EXISTING QUAY WALL

SITE BOUNDARY

UNKNOWN CABLE LINES

EXISTING STORM WATER DRAIN

EXISTING ELECTRICAL LINES

EXISTING DUCTING

EXISTING LAND DRAIN

EXISTING WATERMAIN

EXISTING MANHOLE\ INSPECTION CHAMBER

EXISTING GULLY

EXISTING LAMPOST

EXISTING ESB BOX

EXISTING TRAFFIC LIGHT

NOTES:

1. DRAINAGE AND UTILITY SURVEYS ARE INCLUDED FOR INFORMATION ONLY. NO DRAINAGE OR UTILITY SURVEYS ARE AVAILABLE FROM CH980-CH2200.

EIAR NOTE:

The design has been developed to a stage to permit a fully informed Environmental Impact Assessment to be carried out on the proposed development. Modifications may be made to avail of opportunities to improve the design at the detailed design stage in light of experience on the ground or other innovations, provided this has no significant adverse environmental impacts over and above those considered in the current Environmental Impact Assessment.

Ordnance Survey Ireland License Number 2015/18/CCMA/WaterfordCity&CountryCouncil. © Ordnance Survey Ireland and Government of Ireland.

ROD

ROUGHAN & O'DONOVAN


Consulting Engineers

Civil - Structural - Transportation - Environmental

Arena House, Arena Road, Sandyford, Dublin 18, Ireland
t +353 (0) 1 294 0800
f +353 (0) 1 294 0820
www.rod.ie

Project Title		Drawing Title:	
WATERFORD CITY PUBLIC INFRASTRUCTURE PROJECT FLOOD DEFENCES WEST		EXISTING DRAINAGE & UTILITIES LAYOUT SHEET 1 OF 5	
ENVIRONMENTAL IMPACT ASSESSMENT REPORT		Status: E.I.A.R.	
Designed: CD	File:	Job No: 18.141	Drawing No: FIG 16.8 Rev: -
Drawn: SC	Scale: 1:500 (@ A3)	Date: OCTOBER 2021	
Checked: CD	Date: OCTOBER 2021		
Approved: TD			

DO NOT SCALE USE FIGURED DIMENSIONS ONLY

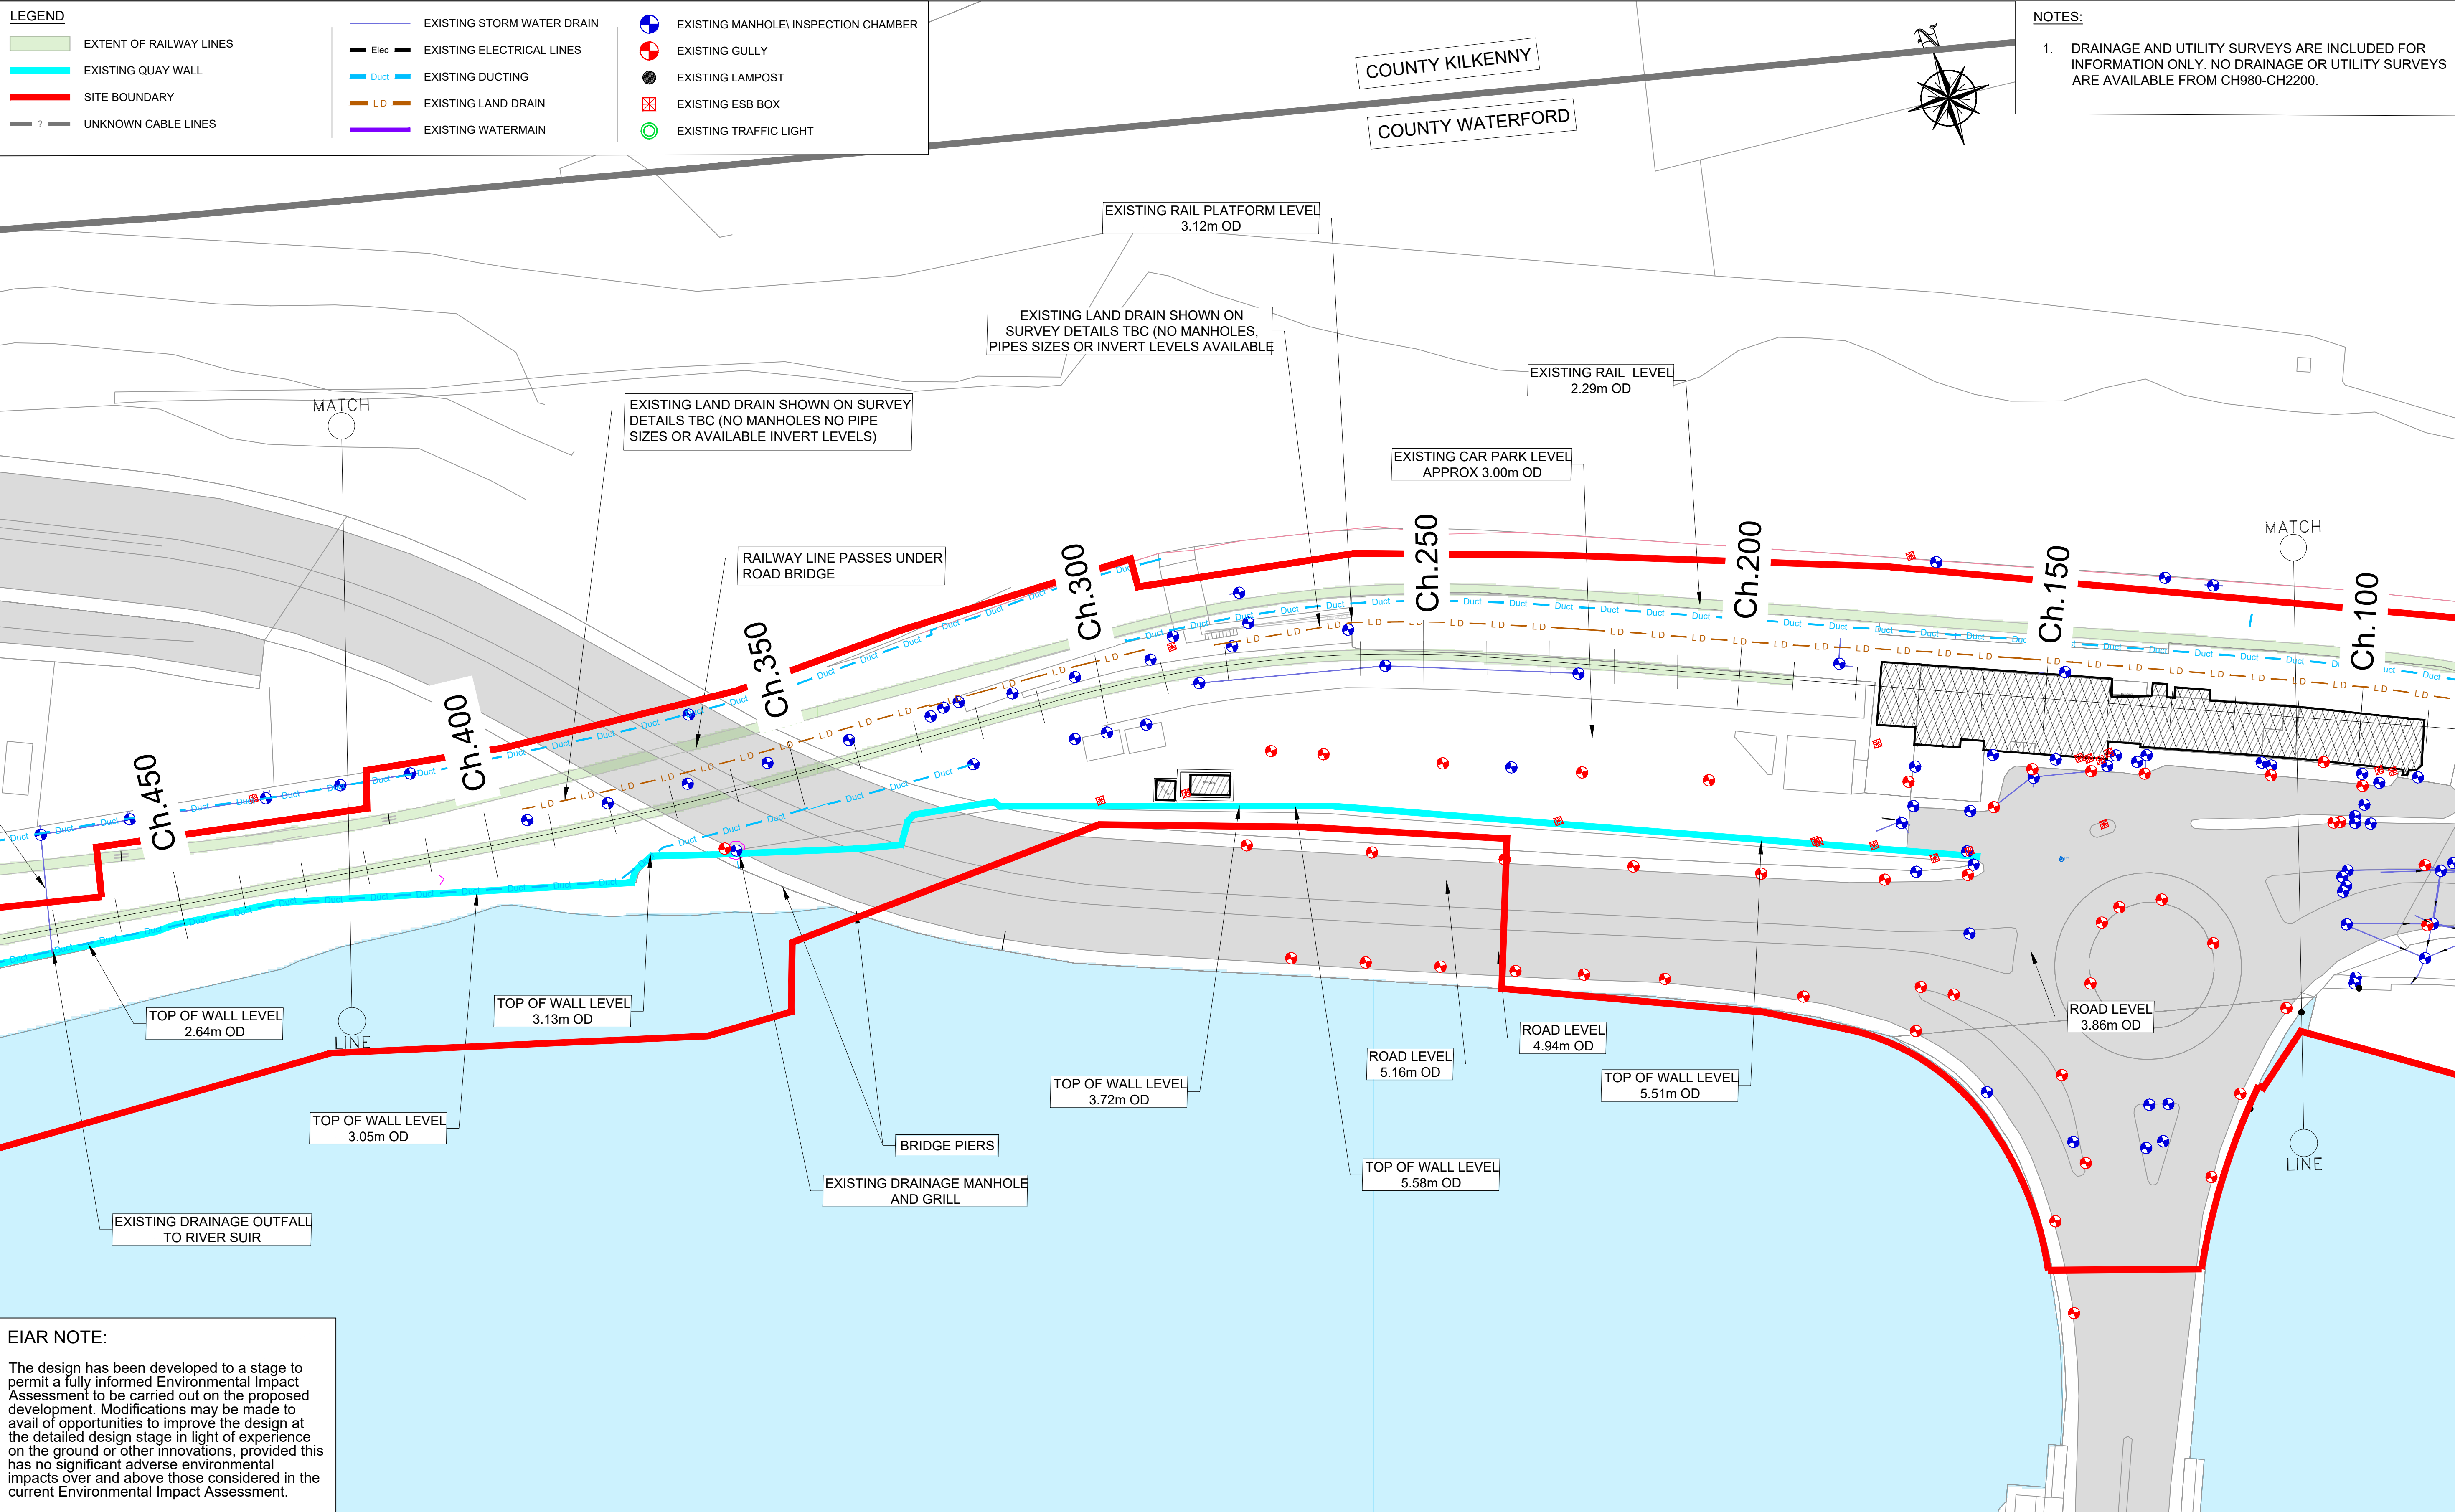

Ordnance Survey Ireland License Number 2015/18/CCMA/WaterfordCity&CountryCouncil. © Ordnance Survey Ireland and Government of Ireland.



Consulting Engineers
Civil - Structural - Transportation - Environmental

Arena House, Arena
Road, Sandyford,
Dublin 18, Ireland
t +353 (0) 1 294 0800
f +353 (0) 1 294 0820
www.rod.ie

Project Title	WATERFORD CITY PUBLIC INFRASTRUCTURE PROJECT FLOOD DEFENCES WEST	
Designated:	CD	File:
Drawn:	SC	Job No:
Checked:	CD	Scale:
Approved:	TD	Date:

Drawing Title:		EXISTING DRAINAGE & UTILITIES LAYOUT SHEET 2 OF 5	
Designed:	CD	File:	Status:
Drawn:	SC	Job No:	E.I.A.R.
Checked:	CD	Scale:	Drawing No:
Approved:	TD	Date:	FIG 16.9

DO NOT SCALE USE FIGURED DIMENSIONS ONLY

LEGEND

EXTENT OF RAILWAY LINES

EXISTING QUAY WALL

SITE BOUNDARY

?

UNKNOWN CABLE LINES

EXISTING STORM WATER DRAIN

Elec

EXISTING ELECTRICAL LINES

Duct

EXISTING DUCTING

LD

EXISTING LAND DRAIN

EXISTING WATERMAIN

EXISTING MANHOLE/ INSPECTION CHAMBER

EXISTING GULLY

EXISTING LAMPOST

EXISTING ESB BOX

EXISTING TRAFFIC LIGHT

COUNTY KILKENNY

COUNTY WATERFORD

MATCH

Factory

56

EXISTING 900Ø PIPE.

Ch.450

Ch.500

Ch.550

Ch.600

Ch.650

Ch.700

Ch.750

Ch.800

Goods Shed

EXISTING 450mm Ø PIPE (EXACT SIZE TBC)

EXISTING 900Ø PIPE.

Goods Dropt

TOP OF WALL LEVEL 2.64m OD

TOP OF WALL LEVEL 3.05m

EXISTING DRAINAGE OUTFALL TO RIVER SUIR

TOP OF WALL LEVEL 2.61m OD

EXISTING DRAINAGE OUTFALL TO RIVER SUIR

TOP OF WALL LEVEL 2.49m OD

EXISTING DRAINAGE OUTFALL TO RIVER SUIR

TOP OF WALL LEVEL 2.74m OD


GROUND LEVEL 2.92m OD

TOP OF WALL LEVEL 3.08m OD

LINE

NOTES:

1. DRAINAGE AND UTILITY SURVEYS ARE INCLUDED FOR INFORMATION ONLY. NO DRAINAGE OR UTILITY SURVEYS ARE AVAILABLE FROM CH980-CH2200.

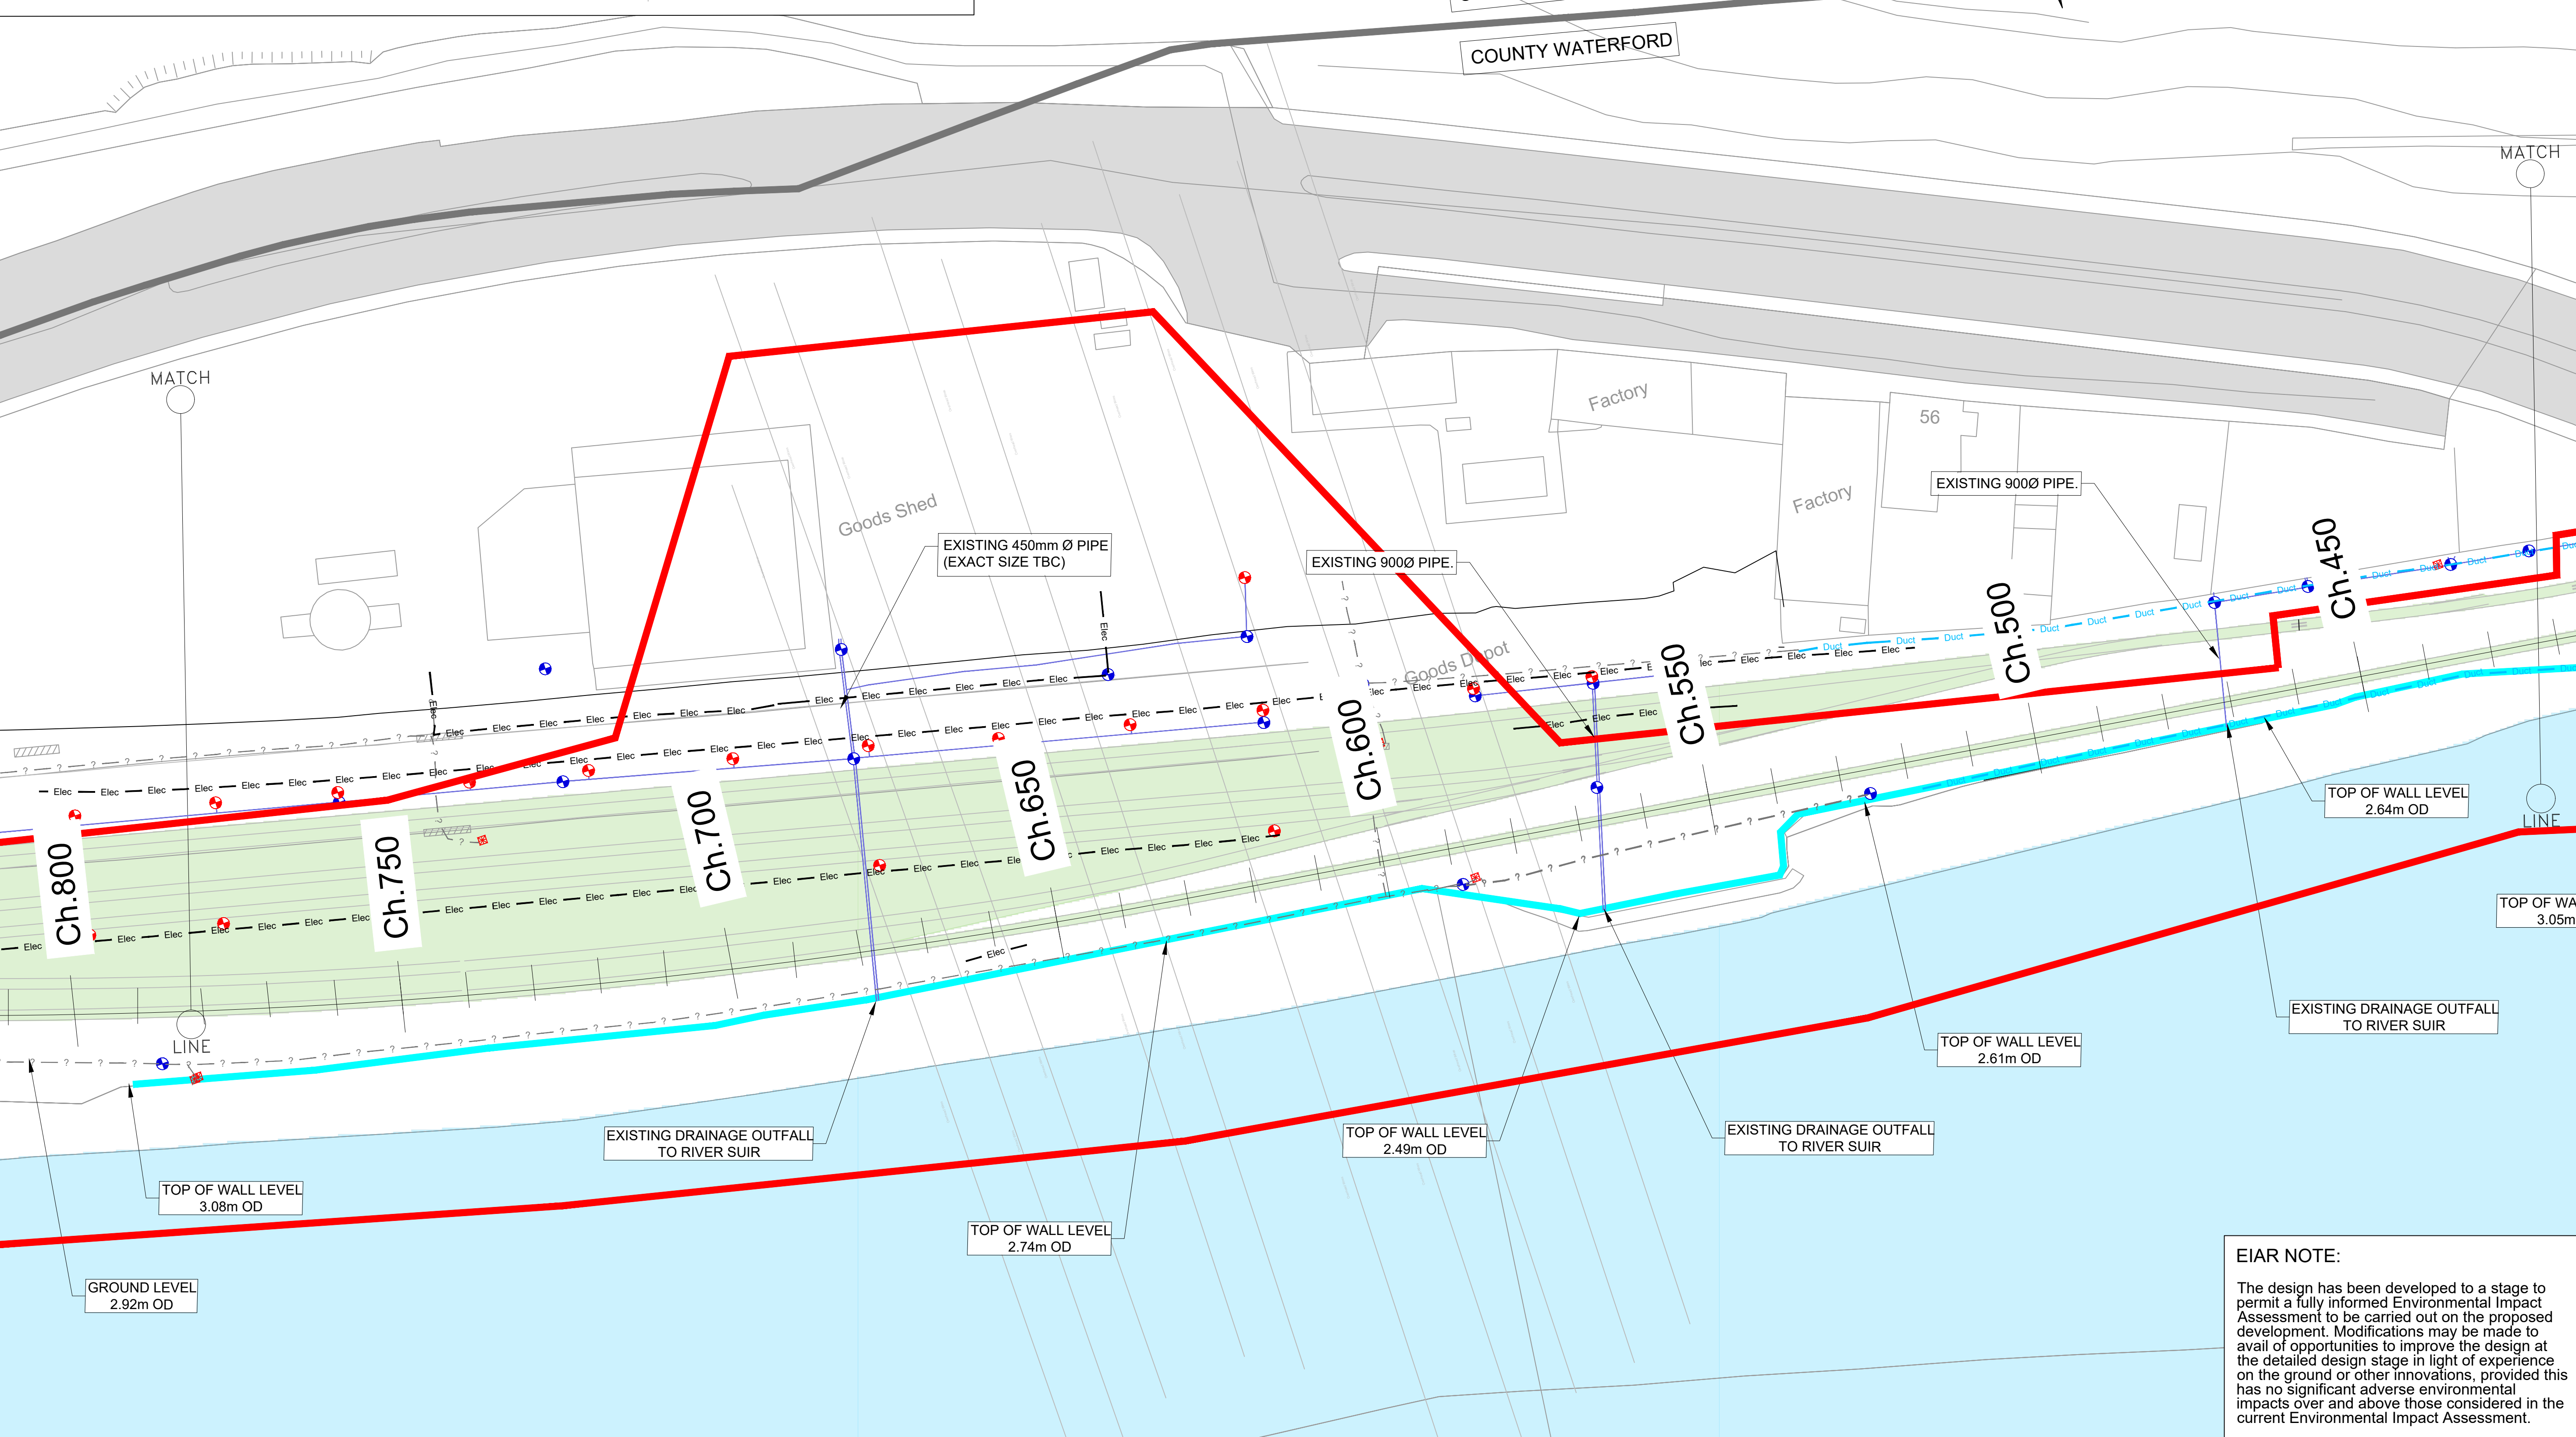

EIAR NOTE:

The design has been developed to a stage to permit a fully informed Environmental Impact Assessment to be carried out on the proposed development. Modifications may be made to avail of opportunities to improve the design at the detailed design stage in light of experience on the ground or other innovations, provided this has no significant adverse environmental impacts over and above those considered in the current Environmental Impact Assessment.

Ordnance Survey Ireland License Number 2015/18/CCMA/WaterfordCity&CountryCouncil. © Ordnance Survey Ireland and Government of Ireland.

Project Ireland 2040
Building Ireland's Future

Comhairle Cathrach & Contae Phort Láirge
Waterford City & County Council

NTA
Údarás Náisiúnta Iompair
National Transport Authority

Iarnród Éireann
Irish Rail

ROD
ROUGHAN & O'DONOVAN
Consulting Engineers
Civil - Structural - Transportation - Environmental

Arena House, Arena Road, Sandycroft, Dublin 18, Ireland
t +353 (0) 1 294 0800
f +353 (0) 1 294 0820
www.rod.ie

Project Title
**WATERFORD CITY PUBLIC INFRASTRUCTURE PROJECT
FLOOD DEFENCES WEST**

ENVIRONMENTAL IMPACT ASSESSMENT REPORT

Designed: CD
Drawn: SC
Checked: CD
Approved: TD

File:
Job No: 18.141
Scale: 1:500 (@ A3)
Date: OCTOBER 2021

Status: E.I.A.R.
Drawing No: FIG 16.10
Rev: -

EXISTING DRAINAGE & UTILITIES LAYOUT
SHEET 3 OF 5

DO NOT SCALE USE FIGURED DIMENSIONS ONLY

LEGEND

EXTENT OF RAILWAY LINES

EXISTING QUAY WALL

SITE BOUNDARY

UNKNOWN CABLE LINES

— Elec —

EXISTING STORM WATER DRAIN

— Duct —

EXISTING ELECTRICAL LINES

— LD —

EXISTING DUCTING

EXISTING LAND DRAIN

EXISTING WATERMAIN

EXISTING MANHOLE/ INSPECTION CHAMBER

EXISTING GULLY


EXISTING LAMPOST

EXISTING ESB BOX

EXISTING TRAFFIC LIGHT

NOTES:

1. DRAINAGE AND UTILITY SURVEYS ARE INCLUDED FOR INFORMATION ONLY. NO DRAINAGE OR UTILITY SURVEYS ARE AVAILABLE FROM CH980-CH2200.

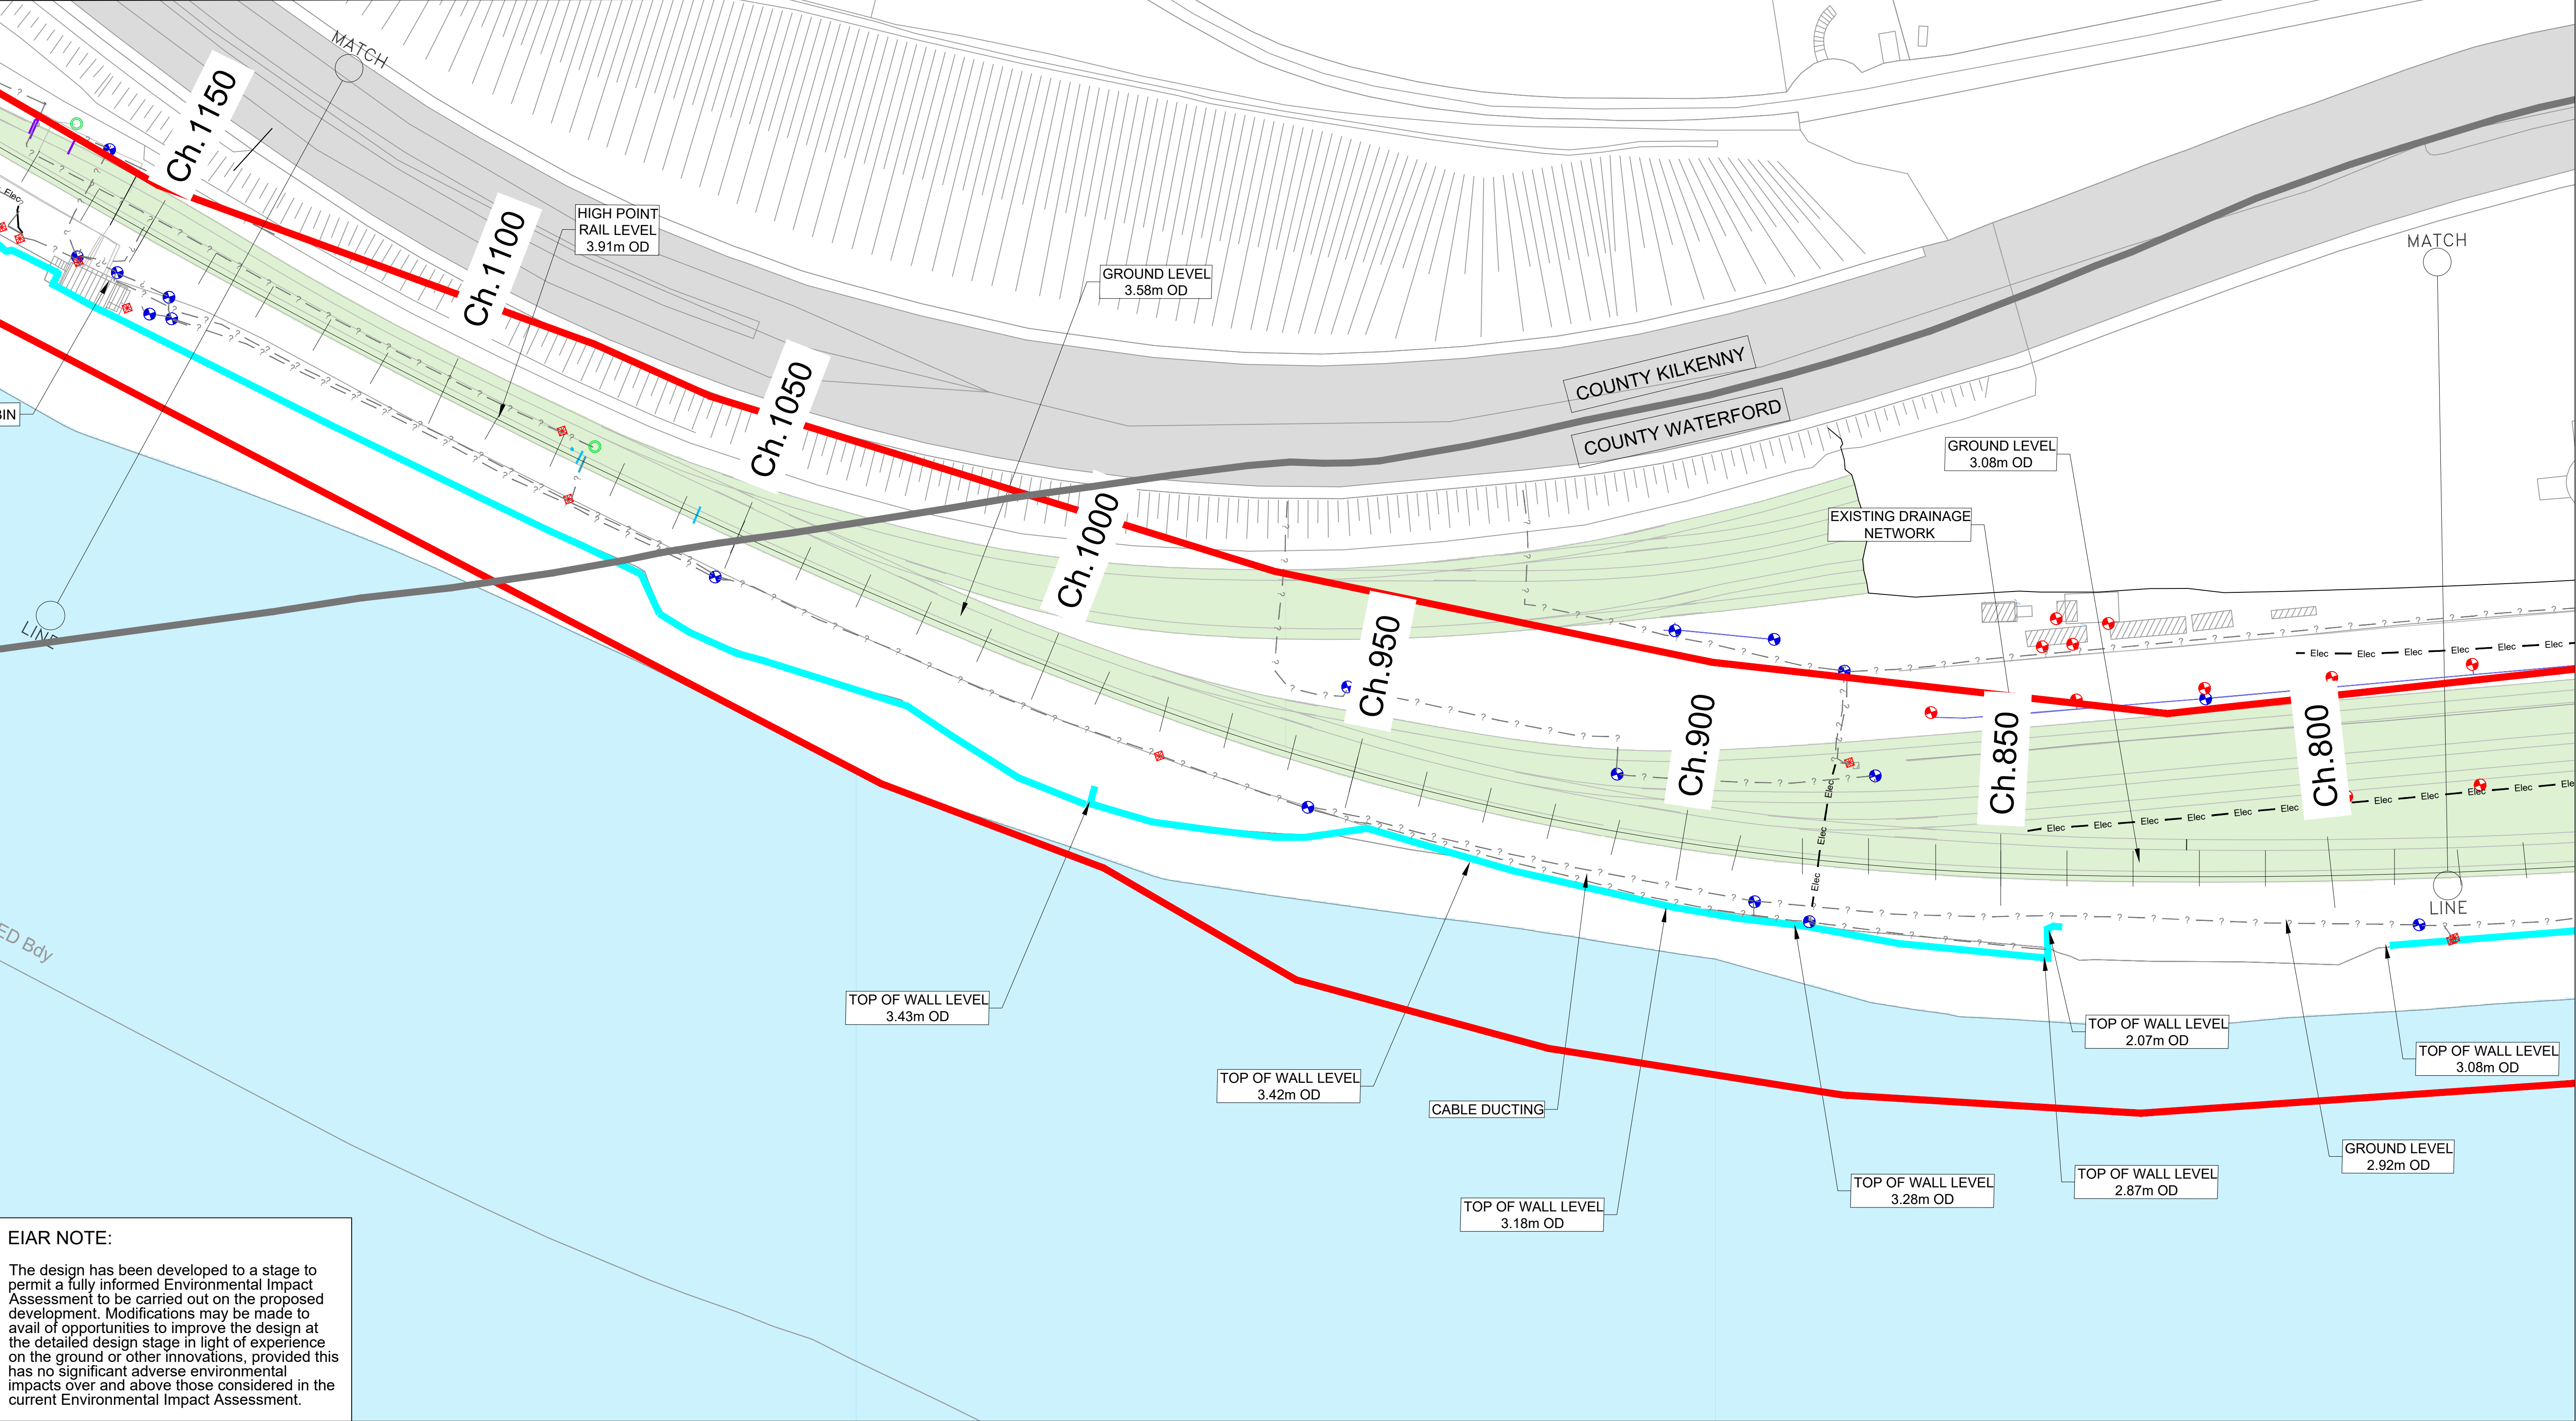

EIAR NOTE:

The design has been developed to a stage to permit a fully informed Environmental Impact Assessment to be carried out on the proposed development. Modifications may be made to avail of opportunities to improve the design at the detailed design stage in light of experience on the ground or other innovations, provided this has no significant adverse environmental impacts over and above those considered in the current Environmental Impact Assessment.

Ordnance Survey Ireland License Number 2015/18/CCMA/WaterfordCity&CountryCouncil. © Ordnance Survey Ireland and Government of Ireland.



ROD



ROUGHAN & O'DONOVAN

Consulting Engineers
Civil - Structural - Transportation - Environmental

Arena House, Arena Road, Sandford, Dublin 18, Ireland
t +353 (0) 1 294 0800
f +353 (0) 1 294 0820
www.rod.ie

Project Title		Drawing Title:	
WATERFORD CITY PUBLIC INFRASTRUCTURE PROJECT FLOOD DEFENCES WEST		EXISTING DRAINAGE & UTILITIES LAYOUT SHEET 4 OF 5	
ENVIRONMENTAL IMPACT ASSESSMENT REPORT		Designed: CD	File:
		Drawn: SC	Job No: 18.141
		Checked: CD	Scale: 1:500 (@ A3)
		Approved: TG	Date: OCTOBER 2021
		Status: E.I.A.R.	
		Drawing No: FIG 16.11	Rev: -

DO NOT SCALE USE FIGURED DIMENSIONS ONLY

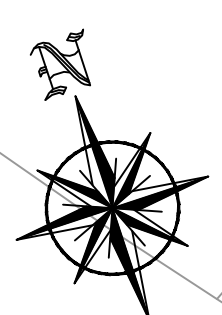
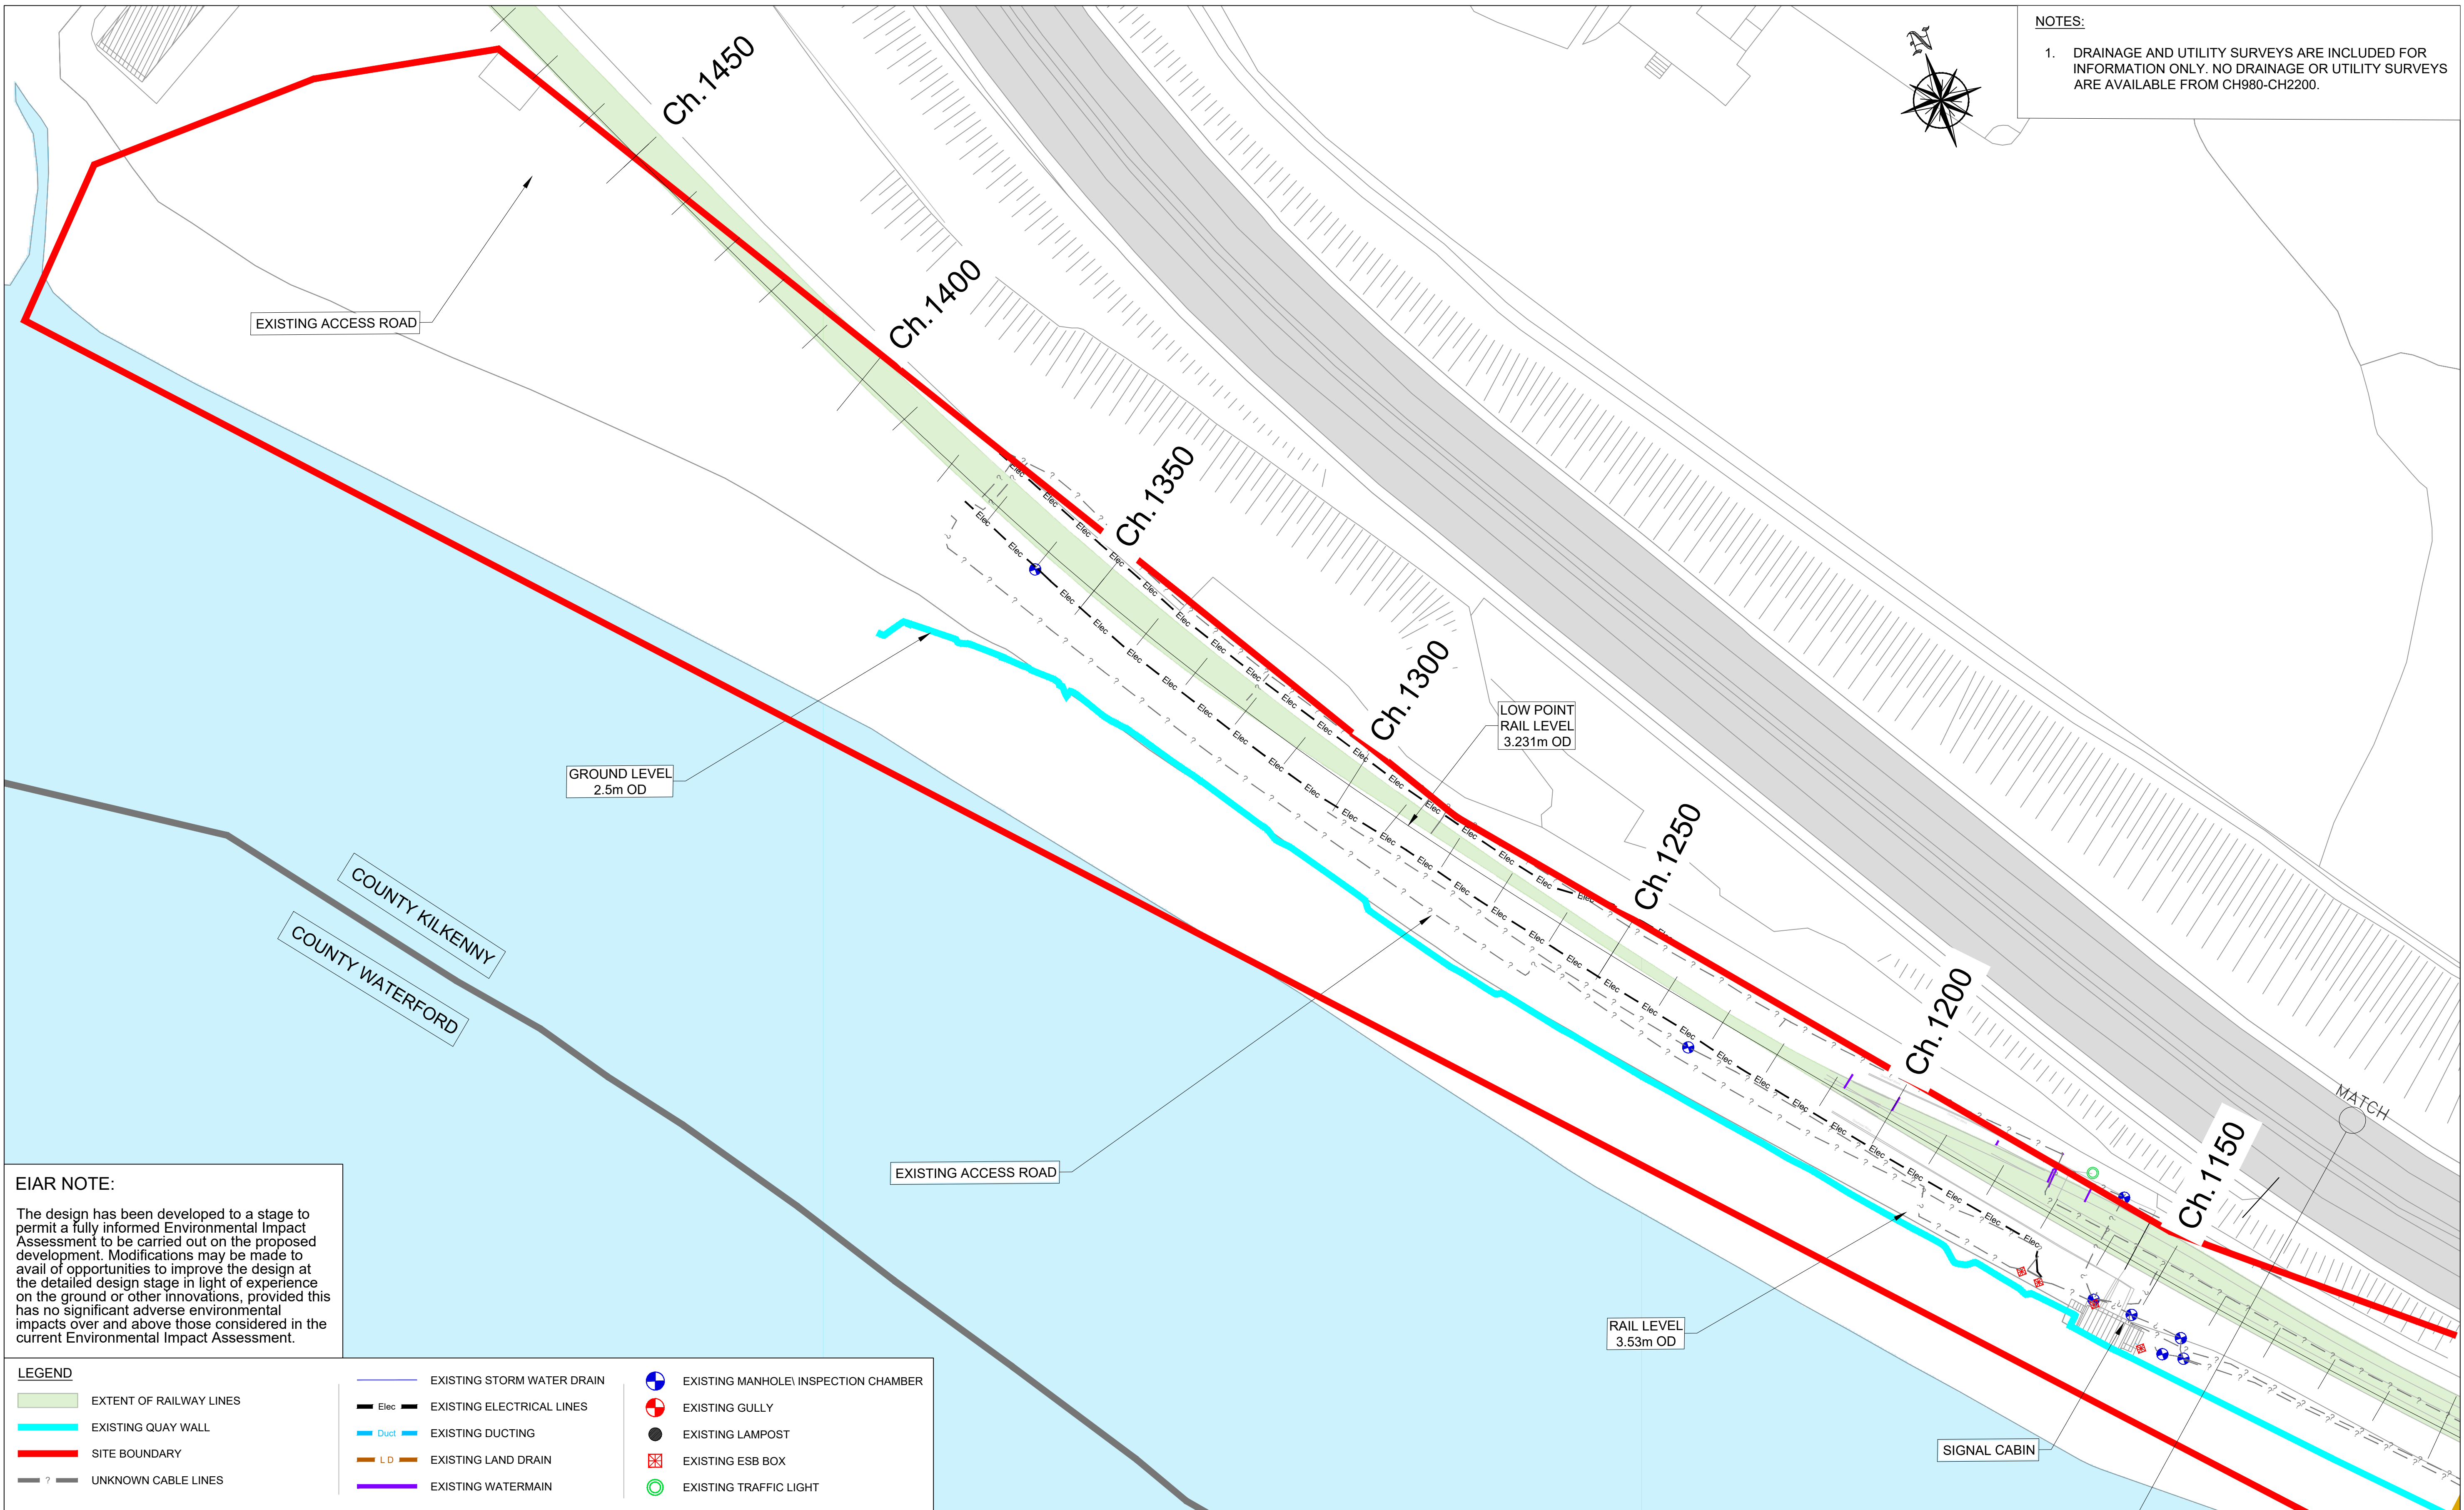


NOTES:

1. DRAINAGE AND UTILITY SURVEYS ARE INCLUDED FOR INFORMATION ONLY. NO DRAINAGE OR UTILITY SURVEYS ARE AVAILABLE FROM CH980-CH2200.

EIAR NOTE:

The design has been developed to a stage to permit a fully informed Environmental Impact Assessment to be carried out on the proposed development. Modifications may be made to avail of opportunities to improve the design at the detailed design stage in light of experience on the ground or other innovations, provided this has no significant adverse environmental impacts over and above those considered in the current Environmental Impact Assessment.

  LEGEND					
	EXTENT OF RAILWAY LINES		EXISTING STORM WATER DRAIN		EXISTING MANHOLE/ INSPECTION CHAMBER
	EXISTING QUAY WALL		EXISTING ELECTRICAL LINES		EXISTING GULLY
	SITE BOUNDARY		EXISTING DUCTING		EXISTING LAMPOST
	UNKNOWN CABLE LINES		EXISTING LAND DRAIN		EXISTING ESB BOX
			EXISTING WATERMAIN		EXISTING TRAFFIC LIGHT

Ordnance Survey Ireland License Number 2015/18/CCMA/WaterfordCity&CountryCouncil. © Ordnance Survey Ireland and Government of Ireland.

Preliminary

				Arena House, Arena Road, Sandyford, Dublin 18, Ireland t +353 (0) 1 294 0800 f +353 (0) 1 294 0820 www.rod.ie Consulting Engineers Civil - Structural - Transportation - Environmental		Project Title WATERFORD CITY PUBLIC INFRASTRUCTURE PROJECT FLOOD DEFENCES WEST		Drawing Title: EXISTING DRAINAGE & UTILITIES LAYOUT SHEET 5 OF 5	
ENVIRONMENTAL IMPACT ASSESSMENT REPORT				Designed: CD Drawn: SC Checked: CD Approved: TD		File: Job No: 18.141 Scale: 1:500 (@ A3) Date: OCTOBER 2021		Status: E.I.A.R. Drawing No: FIG 16.12 Rev: -	

DO NOT SCALE USE FIGURED DIMENSIONS ONLY



CONTACT

**ROUGHAN & O'DONOVAN
CONSULTING ENGINEERS**

Arena House
Arena Road
Sandyford
Dublin 18
D18 V8P6
Ireland

Phone +353 1 294 0800