
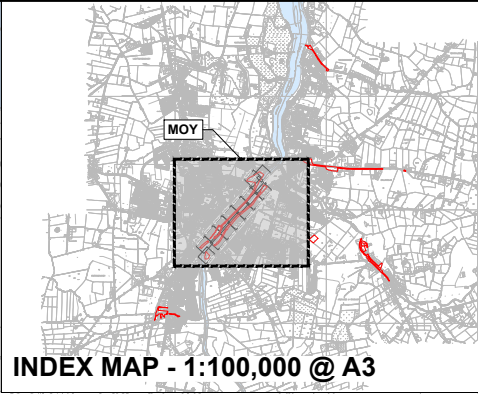


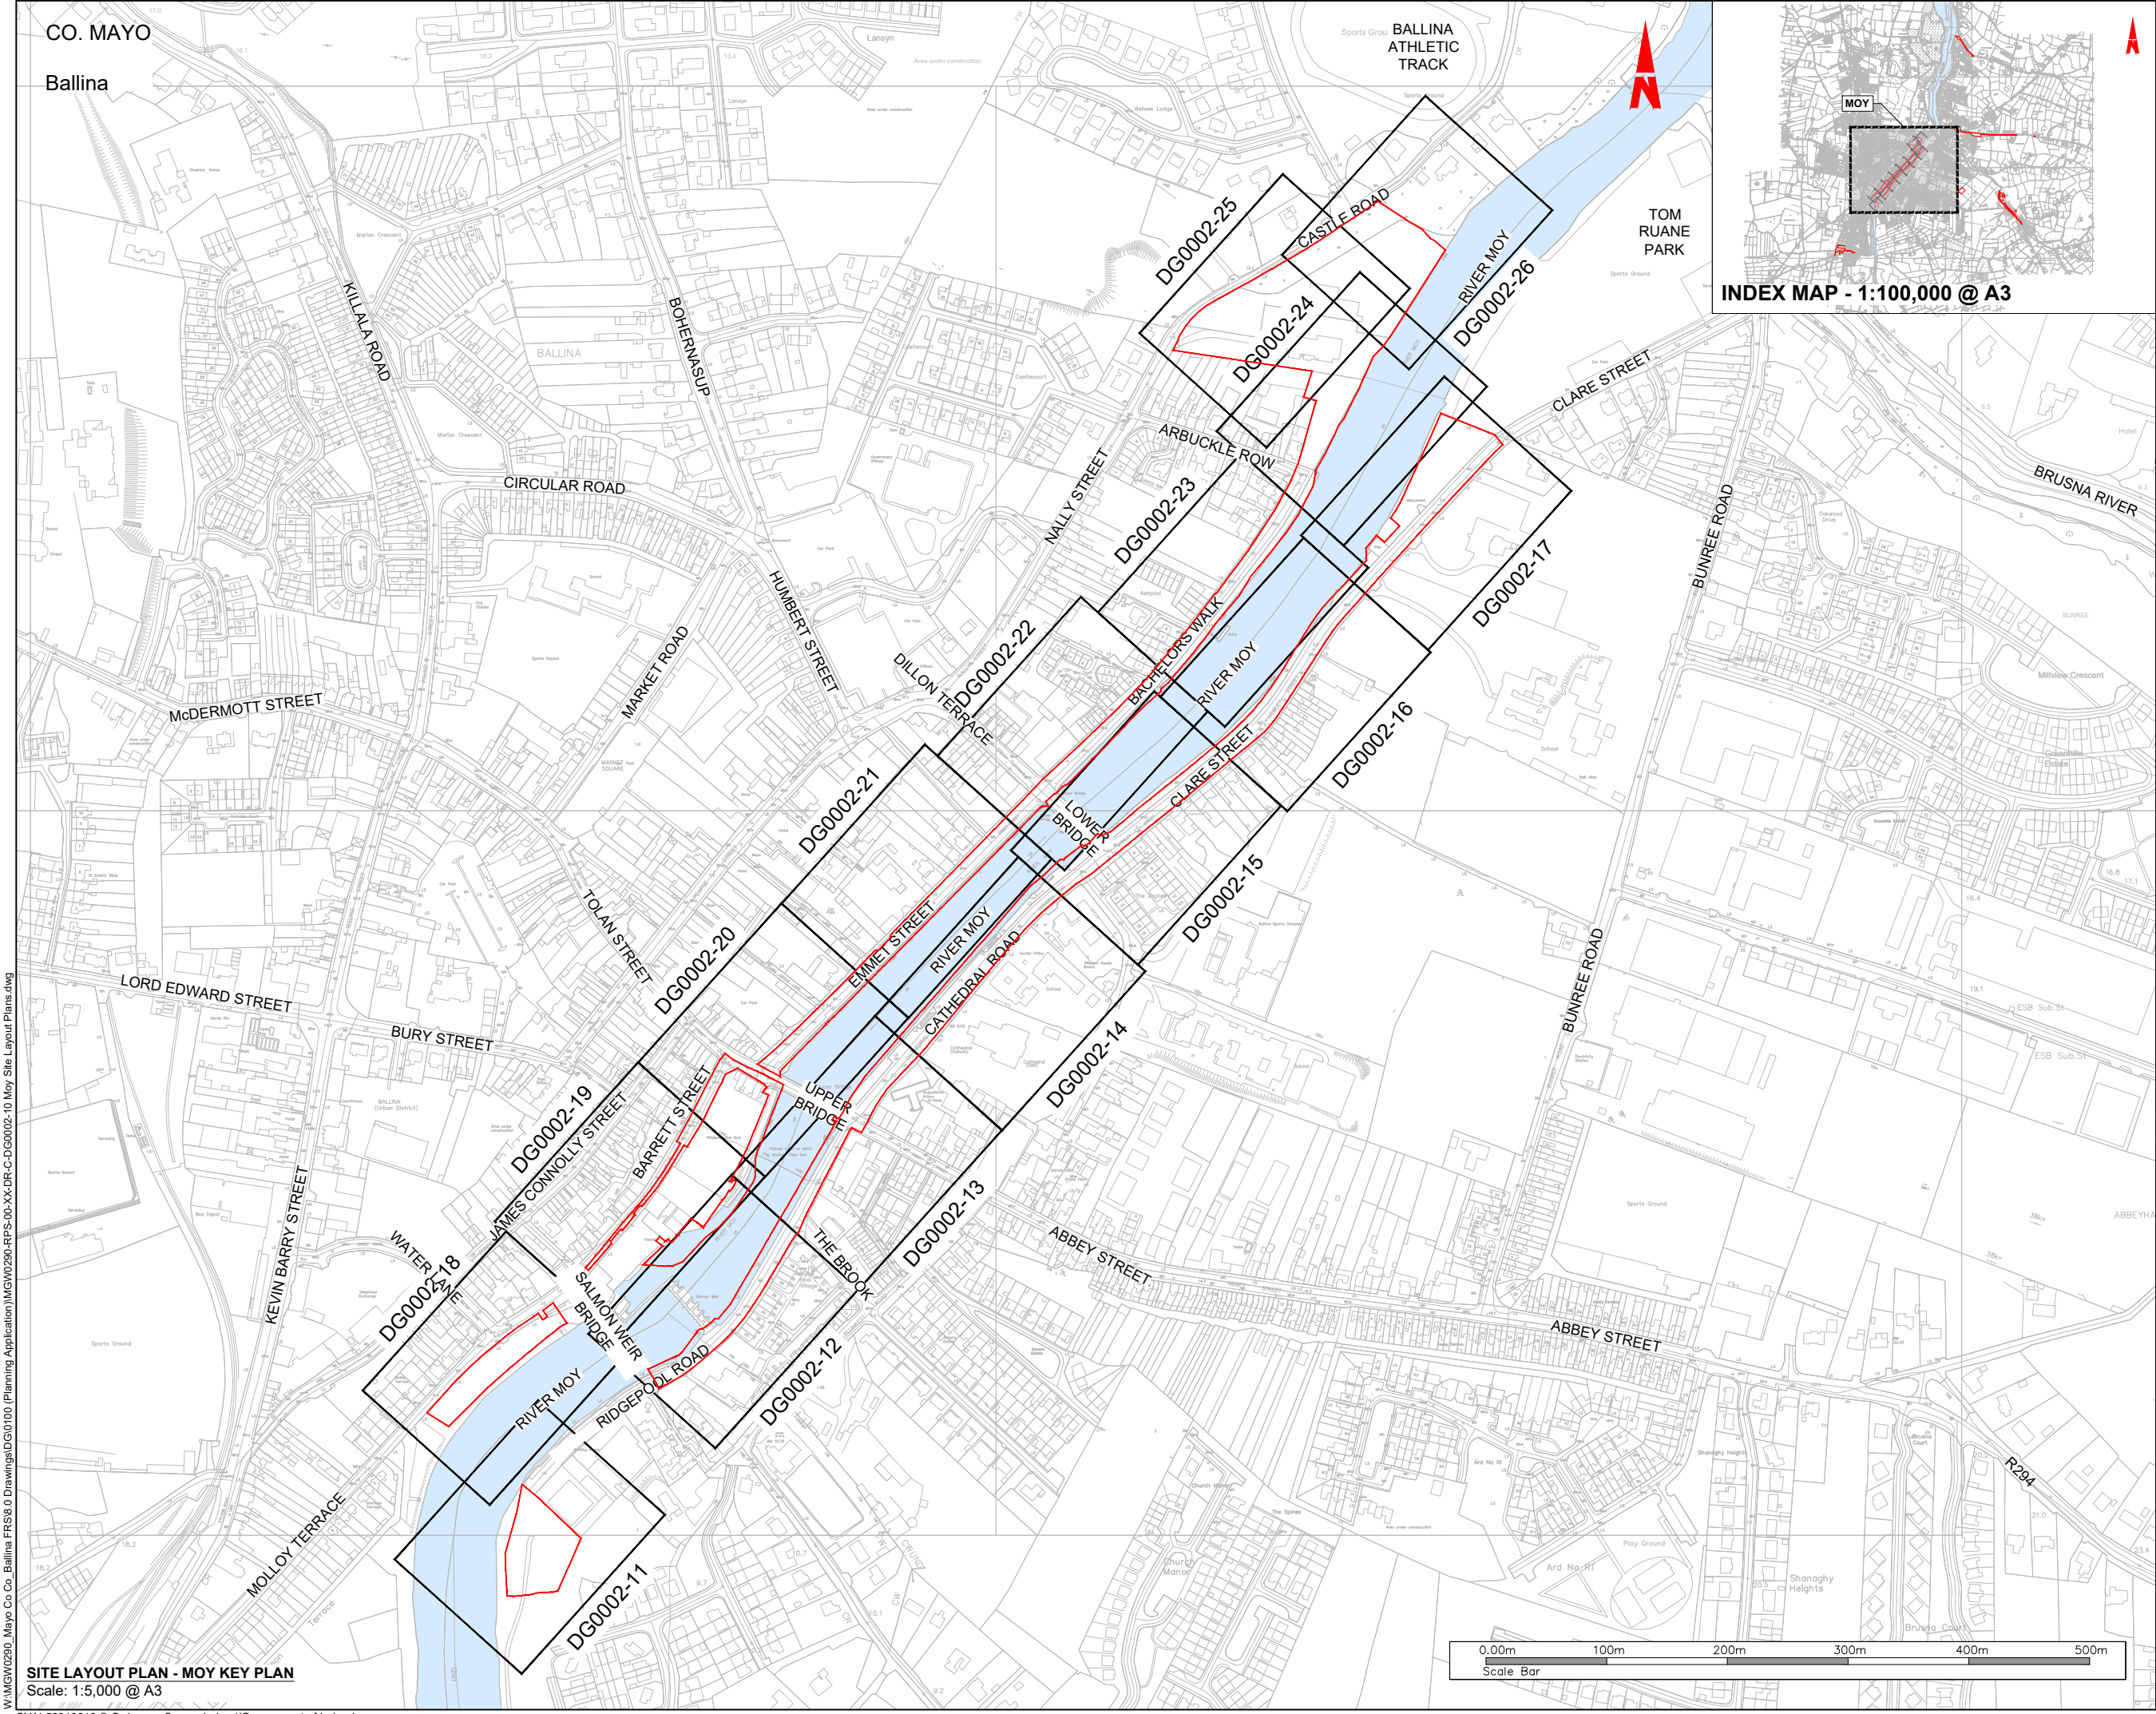

General Notes

(i) Hard copies, dwf and pdf will form a controlled issue of the drawing. All other formats (dwg etc.) are deemed to be an uncontrolled issue and any work carried out based on these files is at the recipients own risk. RPS will not accept any responsibility for any errors from the use of these files, either by human error by the recipient, listing of the un-dimensioned measurements, compatibility with the recipients software, and any errors arising when these files are used to aid the recipients drawing production, or setting out on site.

(ii) DO NOT SCALE, use figured dimensions only.

(iii) This drawing is the property of RPS, it is a project confidential classified document. It must not be copied used or its contents divulged without prior written consent. The needs and expectations of client and RPS must be considered when working with this drawing.

(iv) Information including topographical survey, geotechnical investigation and utility detail used in the design have been provided by others.

(v) All Levels refer to Ordnance Survey Datum, Malin Head.

LEGEND:
PROPOSED REDLINE BOUNDARY

• FOR LOCATION PLANS, REFER TO DG0002-00 SERIES
• FOR PROPOSED FLOOD DEFENCE PLAN & LONGITUDINAL SECTIONS, REFER TO DG0002-30 SERIES
• FOR PROPOSED FLOOD DEFENCE CROSS SECTIONS, REFER TO DG0002-50 SERIES
• FOR PROPOSED DRAINAGE PLAN & LONGITUDINAL SECTIONS, REFER TO DG0002-70 SERIES

A1 C01	07/04/25	IS	MT	AUTHORISED & ACCEPTED FOR PLANNING	RPS
S4 P01	20/01/25	IS	MT	REVIEW & AUTHORIZATION	RPS
Rev	Date	Dim	Chk	Amendment / Issue	App

Client

 Comhairle Contae Mhaigh Eo
Mayo County Council

 OPW Óighearaí na hOibre

 **MAKING COMPLEX EASY**

Lyrr 2, IDA Business & Technology Park, Mervue, Galway
T +353 91 400200
W www.rpsgroup.com/ireland
E ireland@rpsgroup.com

Project

**BALLINA FLOOD RELIEF SCHEME
PLANNING APPLICATION**

Title

**SITE LAYOUT PLAN
MOY KEY PLAN**

Model File Identifier

N/A

File Identifier

MGW0290-RPS-00-XX-DR-C-DG0002-10

Created on	04/11/2024	Sheets	01 OF 17
Scale	1:2,500 @ A1 1:5,000 @ A3	Status	A1
		Rev	C01

W:\MGW0290_Mayo Co Co_Ballina FRS\6.0 Drawings\DG0100 (Planning Application)\MGW0290-RPS-00-XX-DR-C-DG0002-10 Moy Site Layout Plans.dwg

SITE LAYOUT PLAN - MOY KEY PLAN
Scale: 1:5,000 @ A3

Ballina

RIVER MOY

RIDGEPOOL ROAD

SONAS
NURSING
HOME

DG0002-11

DG0002-12

PROPOSED
CONSTRUCTION
COMPOUND


LEGEND:	
PROPOSED REDLINE BOUNDARY	
EXISTING WALL TO BE RECONSTRUCTED	
FLOOD WALL TO BE RETAINED	
PROPOSED FLOODGATE	
PROPOSED GLASS WALL	
PROPOSED RC FLOOD WALL	
PROPOSED TOE OF RC FLOOD WALL	
PROPOSED Ø1.5m CULVERT	
PROPOSED 1x2m CULVERT	
PROPOSED 300mmØ SURFACE WATER DRAINAGE PIPE	
PROPOSED EMBANKMENT	
EXISTING BED OF DRAIN	
EXISTING PIPE TO BE REMOVED	
PROPOSED OPEN CHANNEL CLAD IN STONE	
EXISTING FOOTPATH	
EXISTING ROAD	
PROPOSED NATURAL STONE PAVING	
PROPOSED REPURPOSED CONCRETE BLOCK PAVING	
EXISTING PARKING SPACES	
PROPOSED STREET FURNITURE	
TREES TO BE RETAINED	
TREES REQUIRING REMOVAL DUE TO POOR HEALTH	
TREES REQUIRING REMOVAL DUE TO CONSTRUCTION	
NEW TREES TO BE PLANTED	
NATIVE WOODLAND MITIGATION PLANTING	
ORNAMENTAL PLANTING	
LOSS OF RIVERSIDE VEGETATION	
NATIVE SHRUBS & HEDGEROWS TO BE RETAINED	
NATIVE SHRUBS & HEDGEROWS TO BE REMOVED DUE TO CONSTRUCTION	

SITE LAYOUT PLAN - MOY 01
Scale: 1:500 @ A3

CYAL50319610 © Ordnance Survey Ireland/Government of Ireland

General Notes

- i) Hard copies, dwf and pdf will form a controlled issue of the drawing. All other formats (dwg etc.) are deemed to be an uncontrolled issue and any work carried out based on these files is at the recipients own risk. RPS will not accept any responsibility for any errors from the use of these files, either by human error by the recipient, listing of the un-dimensioned measurements, compatibility with the recipients software and any errors arising when these files are used to aid the recipients drawing production, or setting out on site.
- ii) DO NOT SCALE, use figured dimensions only.
- iii) This drawing is the property of RPS, it is a project confidential classified document. It must not be copied used or its contents divulged without prior written consent. The needs and expectations of client and RPS must be considered when working with this drawing.
- iv) Information including topographical survey, geotechnical investigation and utility detail used in the design have been provided by others.
- v) All Levels refer to Ordnance Survey Datum, Malin Head.

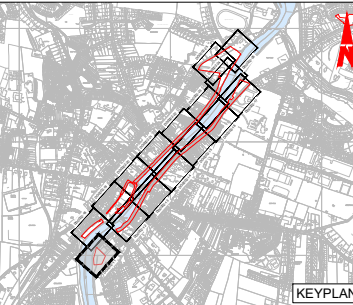

FOR LOCATION PLANS, REFER TO DG0002-00 SERIES
FOR PROPOSED FLOOD DEFENCE PLAN &
LONGITUDINAL SECTIONS, REFER TO DG0002-30 SERIES
FOR PROPOSED FLOOD DEFENCE CROSS SECTIONS,
REFER TO DG0002-50 SERIES
FOR PROPOSED DRAINAGE PLAN & LONGITUDINAL
SECTIONS, REFER TO DG0002-70 SERIES

C01	07/04/25	JB MH	AUTHORISED & ACCEPTED FOR PLANNING	P
P01	20/01/25	BH JF	REVIEW & AUTHORIZATION	P
Rev	Date	Drn CRK	Amendment / Issue	Ap

Comhairle Contae Mhaigh Eo
Mayo County Council

  Oifig na nOibríochtaí Poiblí
Office of Public Works

rps MAKING
COMPLEX
EASY

Lyrr 2, IDA Business &
Technology Park, Mervue,
Galway
T +353 91 400200
W www.rpsgroup.com/ireland
E ireland@rpsgroup.com

**BALLINA FLOOD RELIEF SCHEME
PLANNING APPLICATION**

Site

SITE LAYOUT PLAN
MOY 01

Model File Identifier	N/A
-----------------------	-----

File Identifier
MGW0290-RPS-00-XX-DR-C-DG0002-11

Created on	Sheets
04/11/2024	02 OF 17

Scale	Status	Rev
1:250 @ A1	A1	C01
1:500 @ A3		



CO. MAYO
Ballina

SALMON WEIR BRIDGE

PROPOSED REALIGNED
DEFLECTOR \ GROYNE

PROPOSED TEMPORARY
SANDBAG COFFERDAM

PROPOSED SILT
CURTAIN

PROPOSED TEMPORARY
RAMP ACCESS

PROPOSED TEMPORARY
SANDBAG COFFERDAM ON
SLOPE (SMALLER BAGS)

PROPOSED FILL CONSTRUCTED
OF ROCKBAGS OR SIMILAR

IFI BUILDING

RIVER MOY

CR

Salmon Weir

EXISTING WEIR BUILDING

PROPOSED RETROFIT
OF EXISTING STEPPED
ACCESS TO RIVER MOY

PROPOSED FLOODGATE

PROPOSED NEW
STEPPED ACCESS
TO RIVER MOY

RIDGEPOOL ROAD

PROPOSED FLOODGATE

PROPOSED ORNAMENTAL
PLANTING

PROPOSED
DISABLED
PARKING

BALLINA
ANGLING
CENTRE

MSLETB TRAINING
CENTRE

- LEGEND:
- PROPOSED REDLINE BOUNDARY
 - EXISTING WALL TO BE RECONSTRUCTED
 - FLOOD WALL TO BE RETAINED
 - PROPOSED FLOODGATE
 - PROPOSED GLASS WALL
 - PROPOSED RC FLOOD WALL
 - PROPOSED TOE OF RC FLOOD WALL
 - PROPOSED Ø1.5m CULVERT
 - PROPOSED 1x2m CULVERT
 - PROPOSED 300mmØ SURFACE WATER DRAINAGE PIPE
 - PROPOSED EMBANKMENT
 - EXISTING BED OF DRAIN
 - EXISTING PIPE TO BE REMOVED
 - PROPOSED OPEN CHANNEL CLAD IN STONE
 - EXISTING FOOTPATH
 - EXISTING ROAD
 - PROPOSED NATURAL STONE PAVING
 - PROPOSED REPURPOSED CONCRETE BLOCK PAVING
 - EXISTING PARKING SPACES
 - PROPOSED STREET FURNITURE
 - TREES TO BE RETAINED
 - TREES REQUIRING REMOVAL DUE TO POOR HEALTH
 - TREES REQUIRING REMOVAL DUE TO CONSTRUCTION
 - NEW TREES TO BE PLANTED
 - NATIVE WOODLAND MITIGATION PLANTING
 - ORNAMENTAL PLANTING
 - LOSS OF RIVERSIDE VEGETATION
 - NATIVE SHRUBS & HEDGEROWS TO BE RETAINED
 - NATIVE SHRUBS & HEDGEROWS TO BE REMOVED DUE TO CONSTRUCTION

DG00002-11
DG00002-12

DG00002-12
DG00002-13



General Notes


(i) Hard copies, dwf and pdf will form a controlled issue of the drawing. All other formats (dwg etc.) are deemed to be an uncontrolled issue and any work carried out based on these files is at the recipients own risk. RPS will not accept any responsibility for any errors from the use of these files, either by human error by the recipient, listing of the un-dimensioned measurements, compatibility with the recipients software, and any errors arising when these files are used to aid the recipients drawing production, or setting out on site.

(ii) DO NOT SCALE, use figured dimensions only.

(iii) This drawing is the property of RPS, it is a project confidential classified document. It must not be copied used or its contents divulged without prior written consent. The needs and expectations of client and RPS must be considered when working with this drawing.

(iv) Information including topographical survey, geotechnical investigation and utility detail used in the design have been provided by others.

(v) All Levels refer to Ordnance Survey Datum, Malin Head.

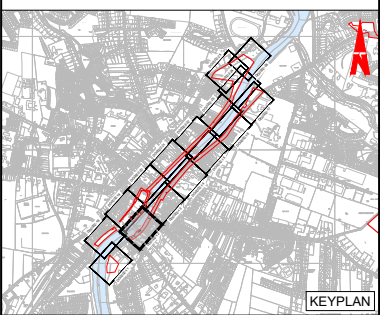

- FOR LOCATION PLANS, REFER TO DG0002-00 SERIES
- FOR PROPOSED FLOOD DEFENCE PLAN & LONGITUDINAL SECTIONS, REFER TO DG0002-30 SERIES
- FOR PROPOSED FLOOD DEFENCE CROSS SECTIONS, REFER TO DG0002-50 SERIES
- FOR PROPOSED DRAINAGE PLAN & LONGITUDINAL SECTIONS, REFER TO DG0002-70 SERIES

A1 C01	07/04/25	IS	MB	AUTHORISED & ACCEPTED FOR PLANNING	R/S
S4 P01	20/01/25	IS	MB	REVIEW & AUTHORIZATION	R/S
Rev	Date	Dim	Chk	Amendment / Issue	App

Client

Comhairle Contae Mhaigh Eo
Mayo County Council

OPW
Office of Public Works

RPS
MAKING COMPLEX EASY

Lyrr 2, IDA Business & Technology Park, Mervue, Galway
T +353 91 400200
W www.rpsgroup.com/ireland
E ireland@rpsgroup.com

Project
**BALLINA FLOOD RELIEF SCHEME
PLANNING APPLICATION**

Title
**SITE LAYOUT PLAN
MOY 02**

Model File Identifier
N/A

File Identifier
MGW0290-RPS-00-XX-DR-C-DG0002-12

Created on
04/11/2024


Scale
1:250 @ A1
1:500 @ A3

Status
A1

Rev
C01

SITE LAYOUT PLAN - MOY 02
Scale: 1:500 @ A3

W:\MGW0290_Mayo Co Co_Ballina FRS6.0 Drawings\DG0100 (Planning Application)\MGW0290-RPS-00-XX-DR-C-DG0002-10 Moy Site Layout Plans.dwg

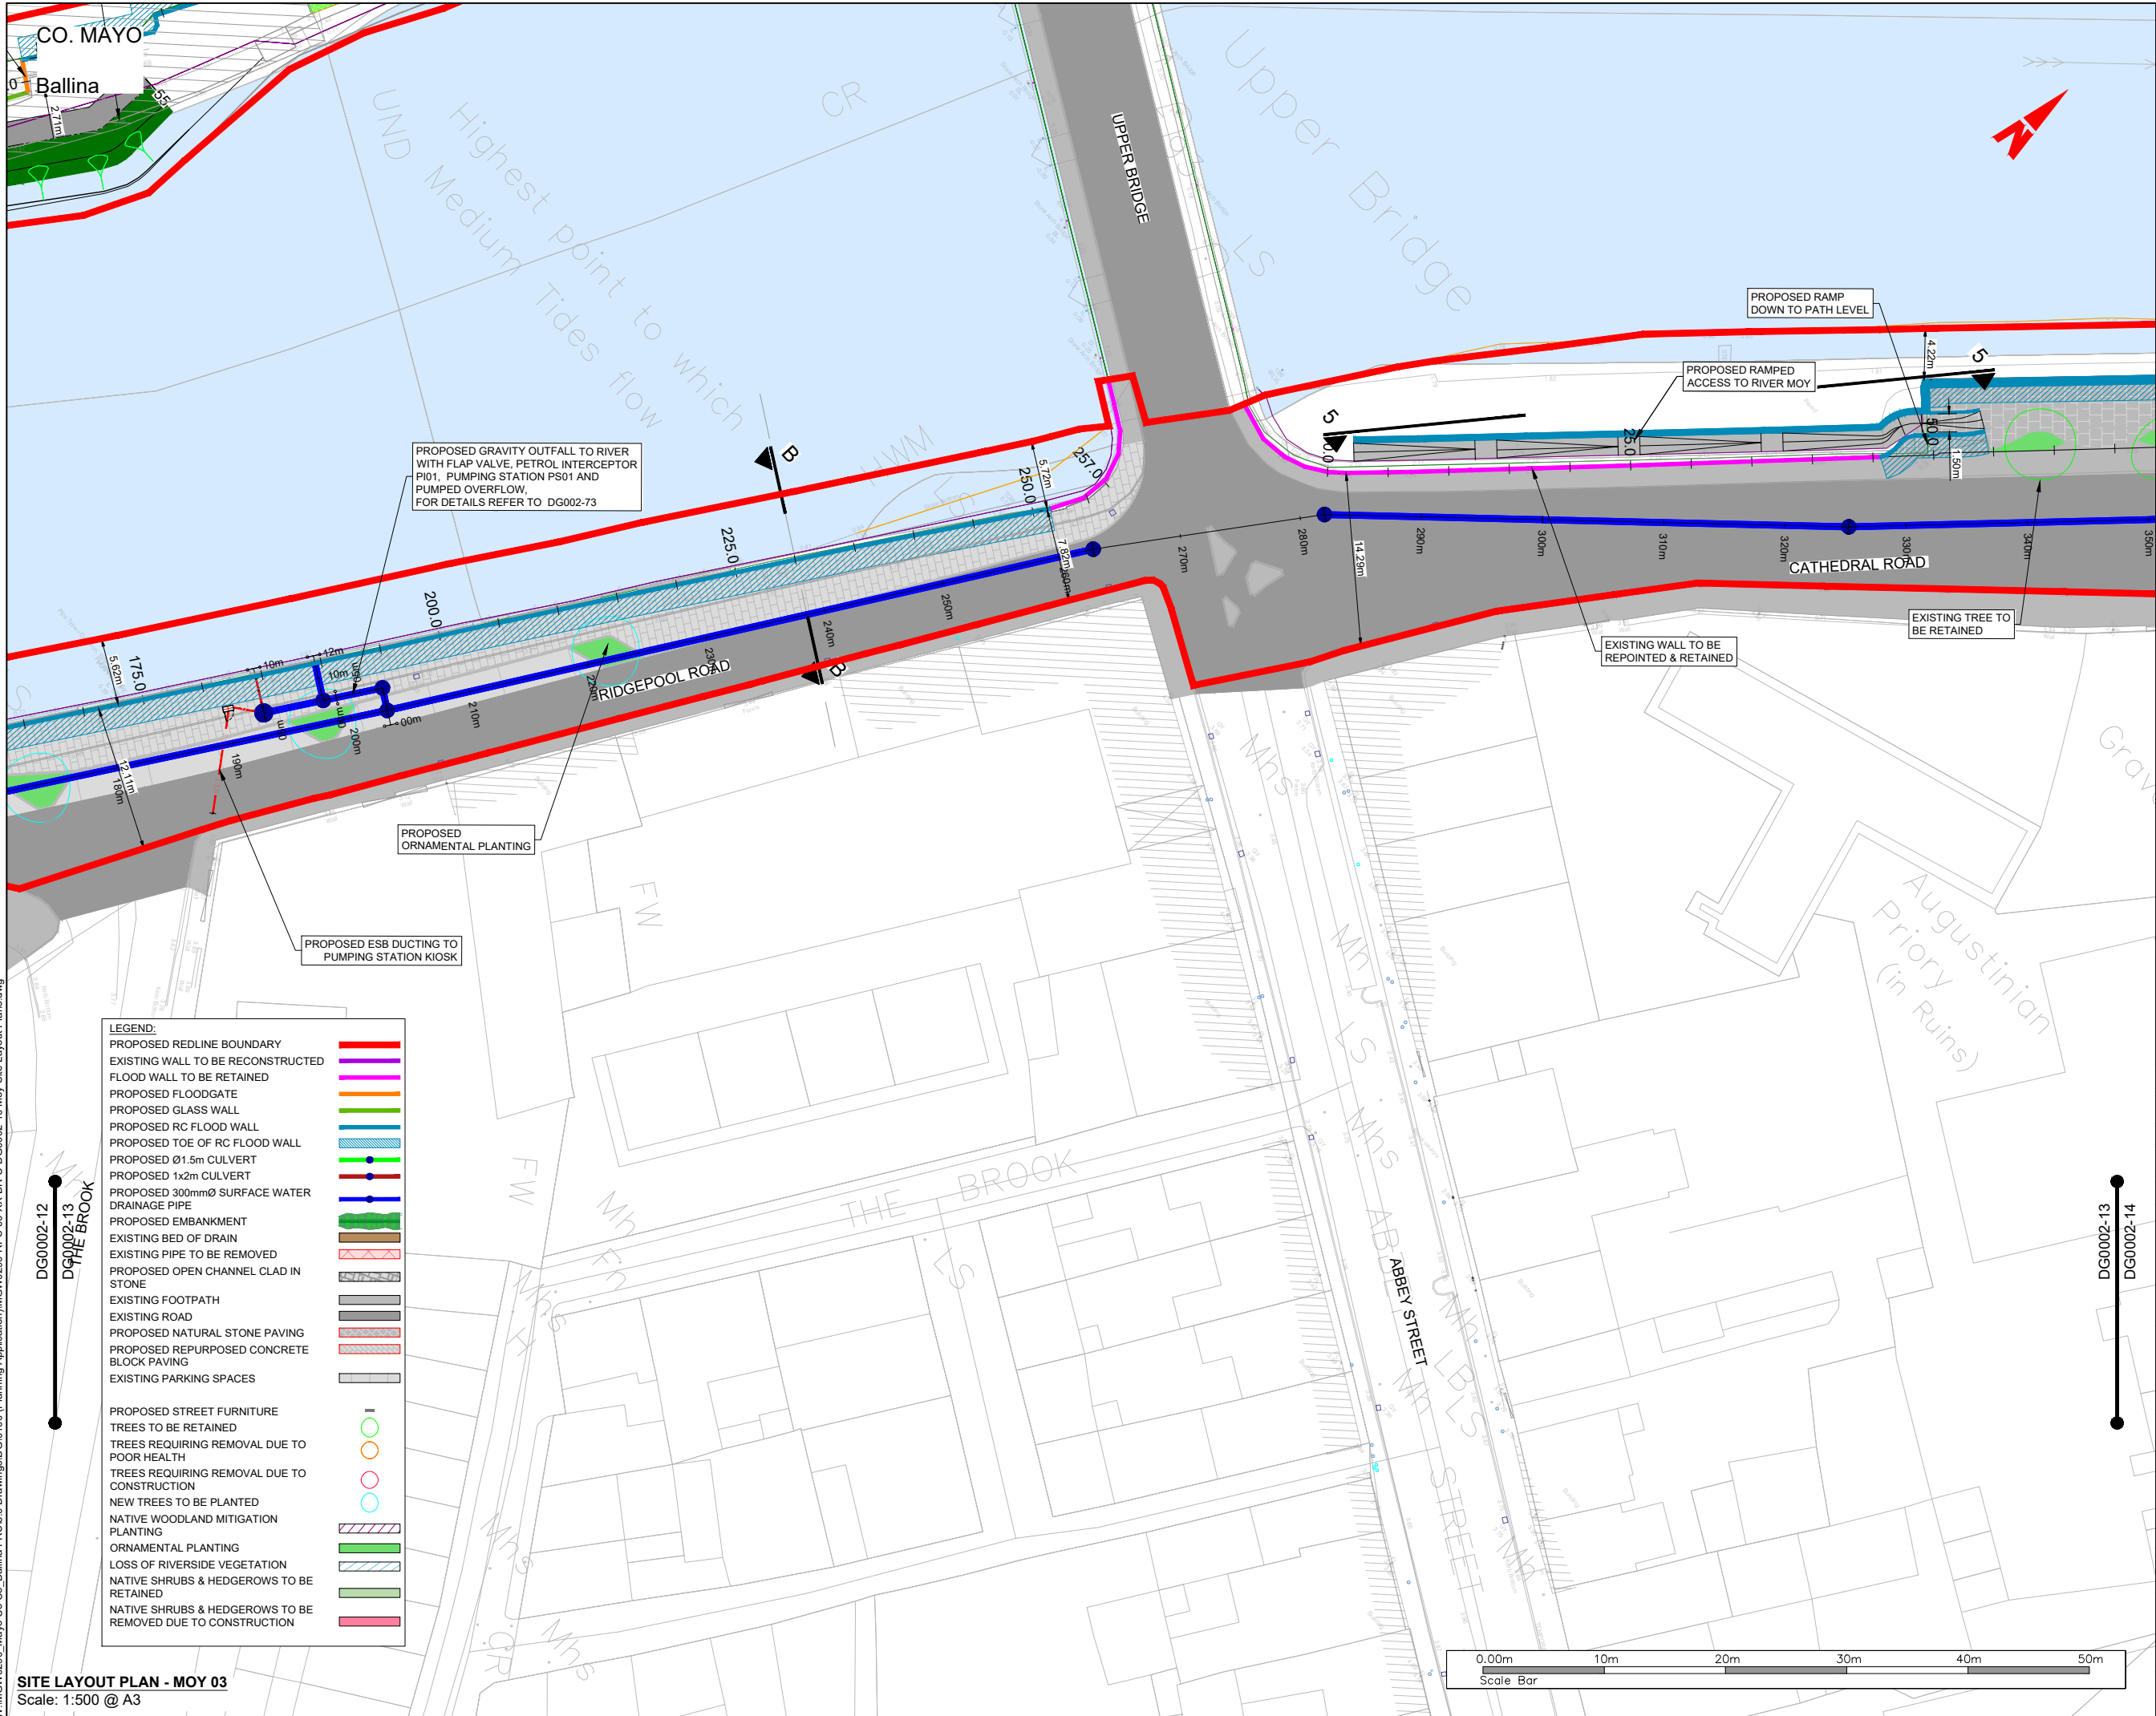

General Notes


(i) Hard copies, dwf and pdf will form a controlled issue of the drawing. All other formats (dwg etc.) are deemed to be an uncontrolled issue and any work carried out based on these files is at the recipients own risk. RPS will not accept any responsibility for any errors from the use of these files, either by human error by the recipient, listing of the un-dimensioned measurements, compatibility with the recipients software, and any errors arising when these files are used to aid the recipients drawing production, or setting out on site.

(ii) DO NOT SCALE, use figured dimensions only.

(iii) This drawing is the property of RPS, it is a project confidential classified document. It must not be copied used or its contents divulged without prior written consent. The needs and expectations of client and RPS must be considered when working with this drawing.

(iv) Information including topographical survey, geotechnical investigation and utility detail used in the design have been provided by others.

(v) All Levels refer to Ordnance Survey Datum, Malin Head.

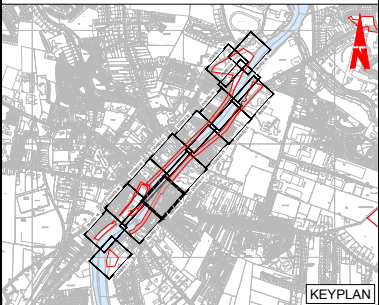

• FOR LOCATION PLANS, REFER TO DG0002-00 SERIES
• FOR PROPOSED FLOOD DEFENCE PLAN & LONGITUDINAL SECTIONS, REFER TO DG0002-30 SERIES
• FOR PROPOSED FLOOD DEFENCE CROSS SECTIONS, REFER TO DG0002-50 SERIES
• FOR PROPOSED DRAINAGE PLAN & LONGITUDINAL SECTIONS, REFER TO DG0002-70 SERIES

A1 C01	07/04/25	IS	MT	AUTHORISED & ACCEPTED FOR PLANNING	R/S
S4 P01	20/01/25	BT	MT	REVIEW & AUTHORIZATION	R/S
Rev	Date	Drn	Chk	Amendment / Issue	App

Client

 Comhairle Contae Mhaigh Eo
Mayo County Council

 OPW
Office of Public Works

 **MAKING COMPLEX EASY**

Lyrr 2, IDA Business & Technology Park, Mervue, Galway
T +353 91 400200
W www.rpsgroup.com/ireland
E ireland@rpsgroup.com

Project

**BALLINA FLOOD RELIEF SCHEME
PLANNING APPLICATION**

Title

**SITE LAYOUT PLAN
MOY 03**

Model File Identifier

N/A

File Identifier

MGW0290-RPS-00-XX-DR-C-DG0002-13

Created on

04/11/2024

Scale

1:250 @ A1
1:500 @ A3

Status

A1

Rev


C01

W:\MGW0290_Mayo Co Co_Ballina FRS\6.0 Drawings\DG0100 (Planning Application)\MGW0290-RPS-00-XX-DR-C-DG0002-10 Moy Site Layout Plans.dwg

SITE LAYOUT PLAN - MOY 03
Scale: 1:500 @ A3

CYAL50319610 © Ordnance Survey Ireland/Government of Ireland

CO. MAYO
Ballina

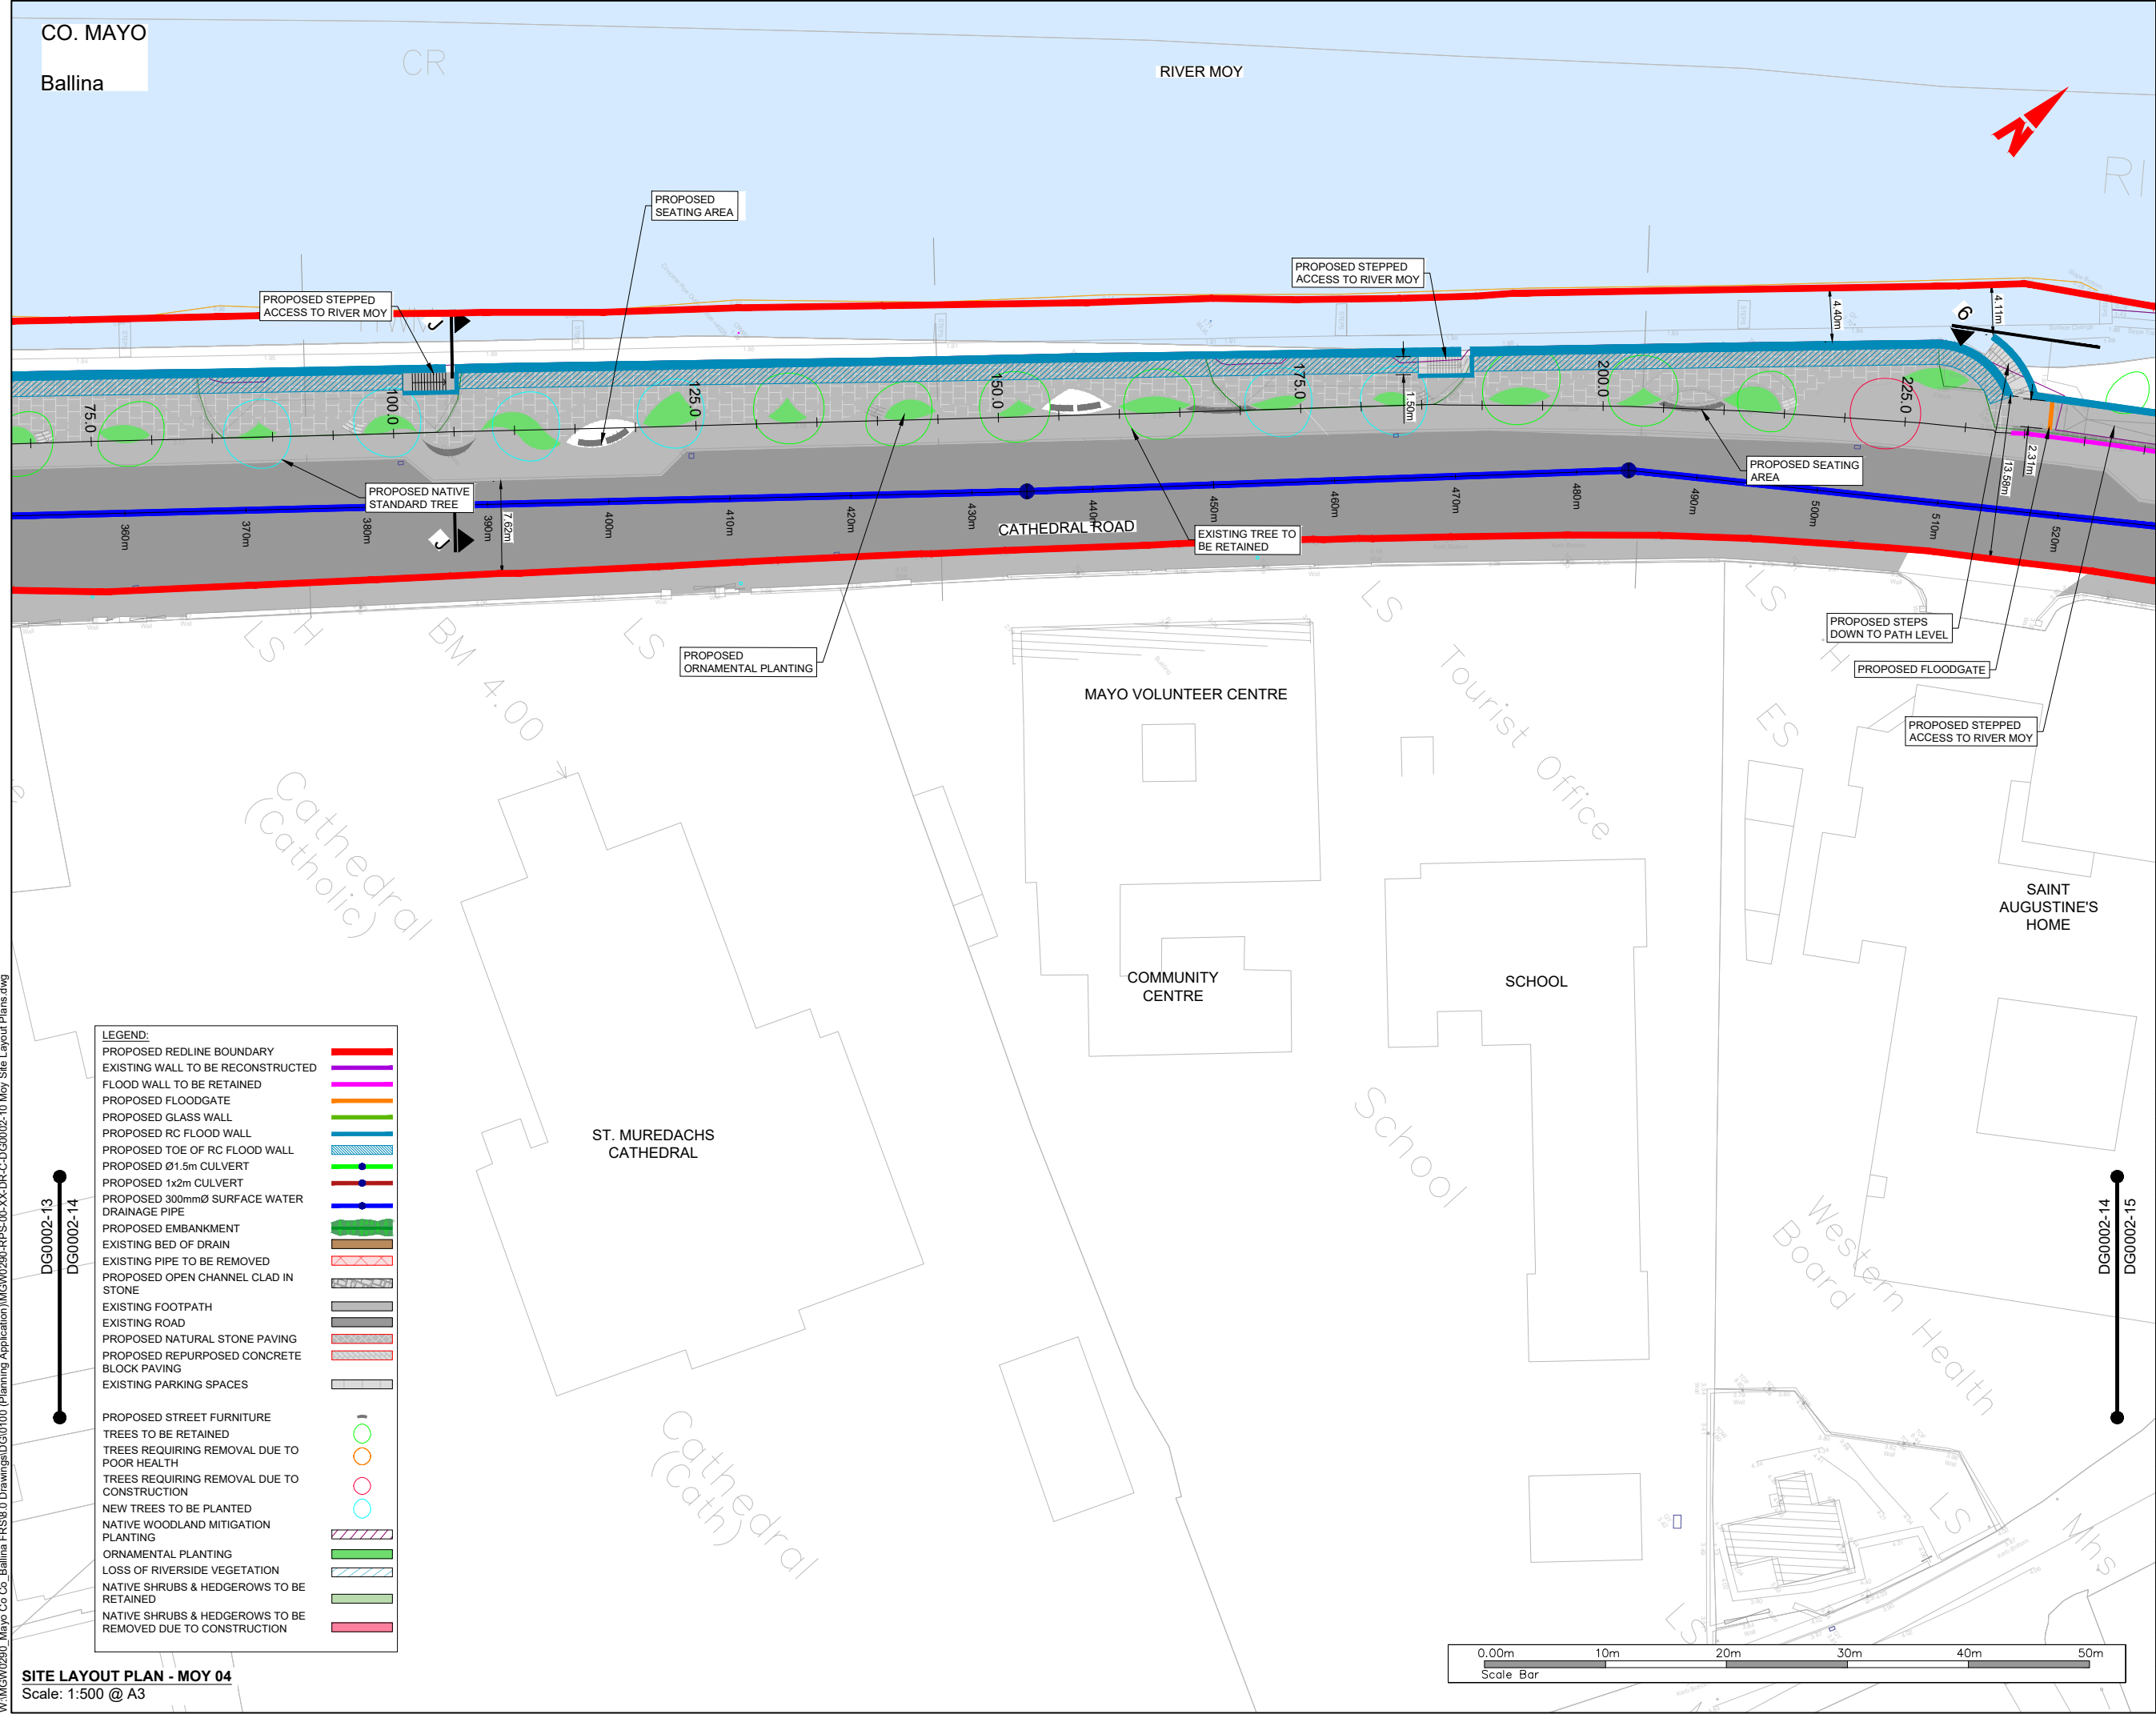

General Notes

(i) Hard copies, dwf and pdf will form a controlled issue of the drawing. All other formats (dwg etc.) are deemed to be an uncontrolled issue and any work carried out based on these files is at the recipients own risk. RPS will not accept any responsibility for any errors from the use of these files, either by human error by the recipient, listing of the un-dimensioned measurements, compatibility with the recipients software, and any errors arising when these files are used to aid the recipients drawing production, or setting out on site.

(ii) DO NOT SCALE, use figured dimensions only.

(iii) This drawing is the property of RPS, it is a project confidential classified document. It must not be copied used or its contents divulged without prior written consent. The needs and expectations of client and RPS must be considered when working with this drawing.

(iv) Information including topographical survey, geotechnical investigation and utility detail used in the design have been provided by others.

(v) All Levels refer to Ordnance Survey Datum, Malin Head.

KEYPLAN

• FOR LOCATION PLANS, REFER TO DG0002-00 SERIES
• FOR PROPOSED FLOOD DEFENCE PLAN & LONGITUDINAL SECTIONS, REFER TO DG0002-30 SERIES
• FOR PROPOSED FLOOD DEFENCE CROSS SECTIONS, REFER TO DG0002-50 SERIES
• FOR PROPOSED DRAINAGE PLAN & LONGITUDINAL SECTIONS, REFER TO DG0002-70 SERIES

A1 C01	07/04/25	DR	MAI	AUTHORISED & ACCEPTED FOR PLANNING	R/S
S4 P01	20/01/25	DR	MAI	REVIEW & AUTHORIZATION	R/S
Rev	Date	Drn	Ck	Amendment / Issue	App

Client

Comhairle Contae Mhaigh Eo
Mayo County Council

OPW
Office of Public Works

rps MAKING COMPLEX EASY

Lyrr 2, IDA Business & Technology Park, Mervue, Galway
T +353 91 400200
W www.rpsgroup.com/ireland
E ireland@rpsgroup.com

Project

**BALLINA FLOOD RELIEF SCHEME
PLANNING APPLICATION**

Title

**SITE LAYOUT PLAN
MOY 04**


Model File Identifier

N/A

File Identifier

MGW0290-RPS-00-XX-DR-C-DG0002-14

Created on	04/11/2024	Sheets	05 OF 17
Scale	1:250 @ A1 1:500 @ A3	Status	A1
		Rev	C01

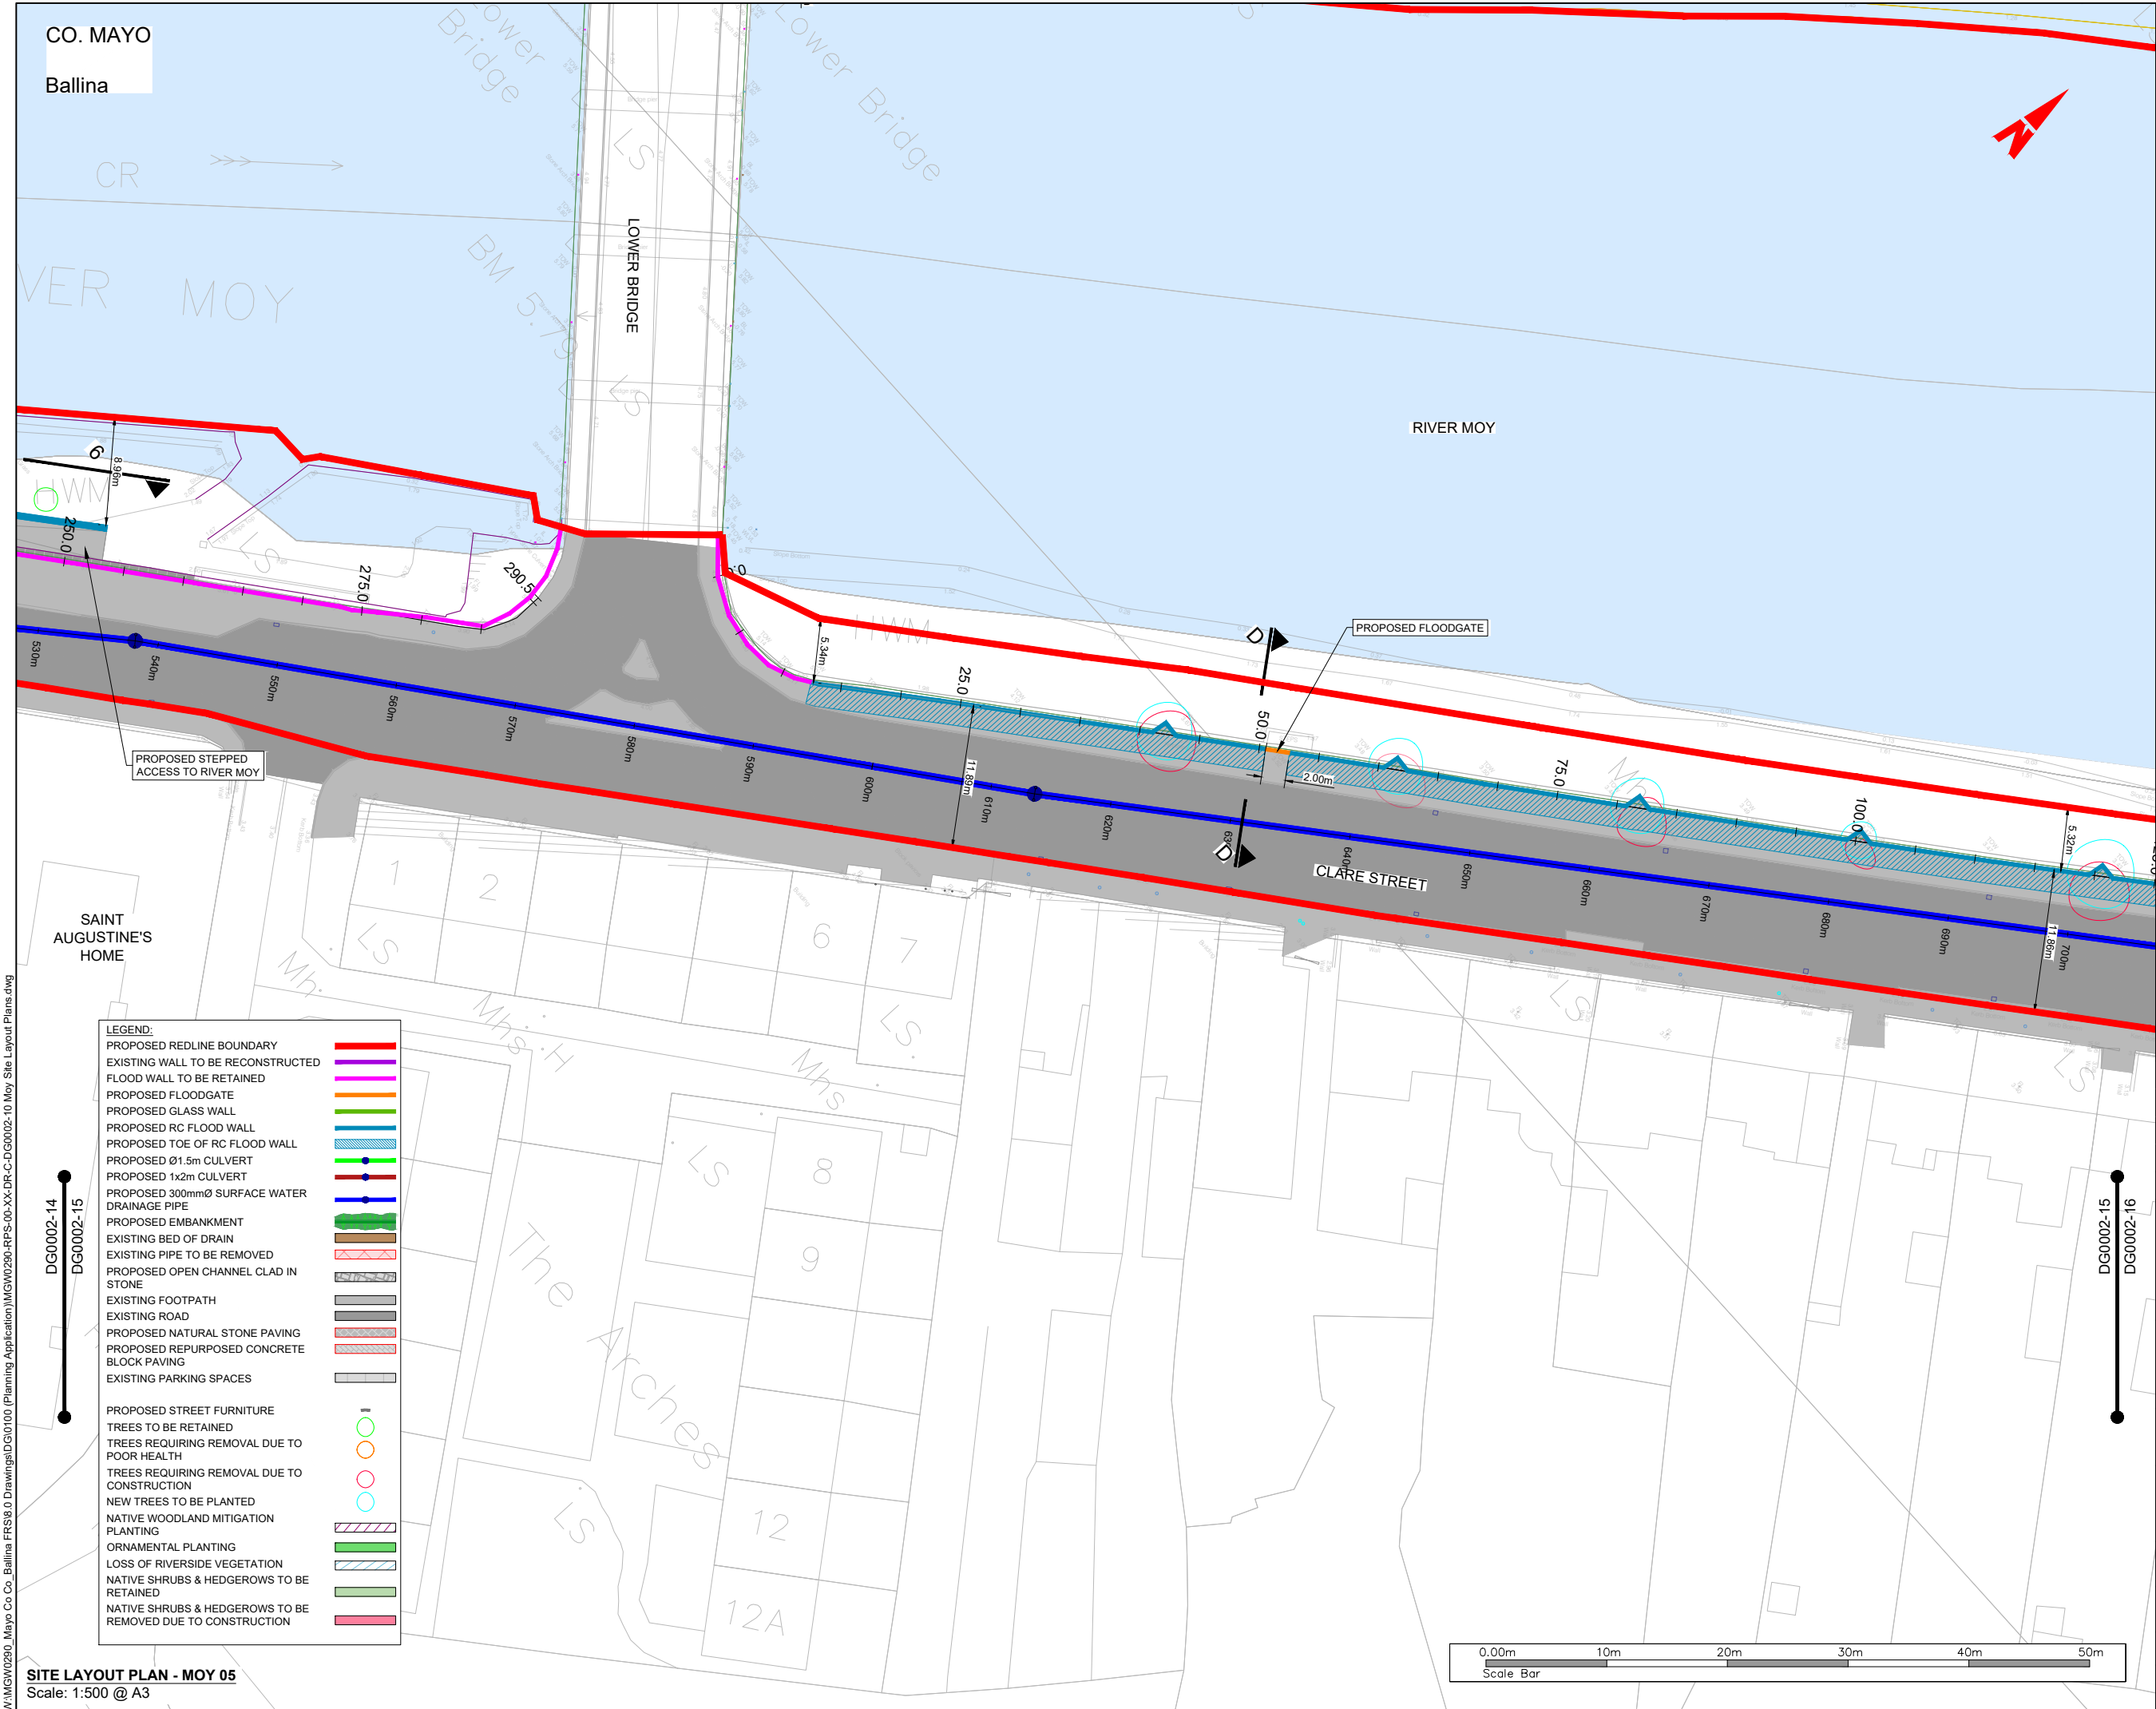

General Notes

(i) Hard copies, dwf and pdf will form a controlled issue of the drawing. All other formats (dwg etc.) are deemed to be an uncontrolled issue and any work carried out based on these files is at the recipients own risk. RPS will not accept any responsibility for any errors from the use of these files, either by human error by the recipient, listing of the un-dimensioned measurements, compatibility with the recipients software, and any errors arising when these files are used to aid the recipients drawing production, or setting out on site.

(ii) DO NOT SCALE, use figured dimensions only.

(iii) This drawing is the property of RPS, it is a project confidential classified document. It must not be copied used or its contents divulged without prior written consent. The needs and expectations of client and RPS must be considered when working with this drawing.

(iv) Information including topographical survey, geotechnical investigation and utility detail used in the design have been provided by others.


(v) All Levels refer to Ordnance Survey Datum, Malin Head.

KEYPLAN


• FOR LOCATION PLANS, REFER TO DG0002-00 SERIES
• FOR PROPOSED FLOOD DEFENCE PLAN & LONGITUDINAL SECTIONS, REFER TO DG0002-30 SERIES
• FOR PROPOSED FLOOD DEFENCE CROSS SECTIONS, REFER TO DG0002-50 SERIES
• FOR PROPOSED DRAINAGE PLAN & LONGITUDINAL SECTIONS, REFER TO DG0002-70 SERIES

A1 C01	07/04/25	IS	AUTHORISED & ACCEPTED FOR PLANNING	R/G
S4 P01	20/01/25	BS	REVIEW & AUTHORIZATION	R/G
Rev	Date	Drn	Amendment / Issue	App
Client				
Comhairle Contae Mhaigh Eo Mayo County Council				
OPW Office of Public Works				
rps MAKING COMPLEX EASY Lyrr 2, IDA Business & Technology Park, Mervue, Galway T +353 91 400200 W www.rpsgroup.com/ireland E ireland@rpsgroup.com				
Project				
BALLINA FLOOD RELIEF SCHEME PLANNING APPLICATION				
Title				
SITE LAYOUT PLAN MOY 05				
Model File Identifier				
N/A				
File Identifier				
MGW0290-RPS-00-XX-DR-C-DG0002-15				
Created on		Sheets		
04/11/2024		06 OF 17		
Scale	Status	Rev		
1:250 @ A1 1:500 @ A3	A1	C01		

CO. MAYO
Ballina

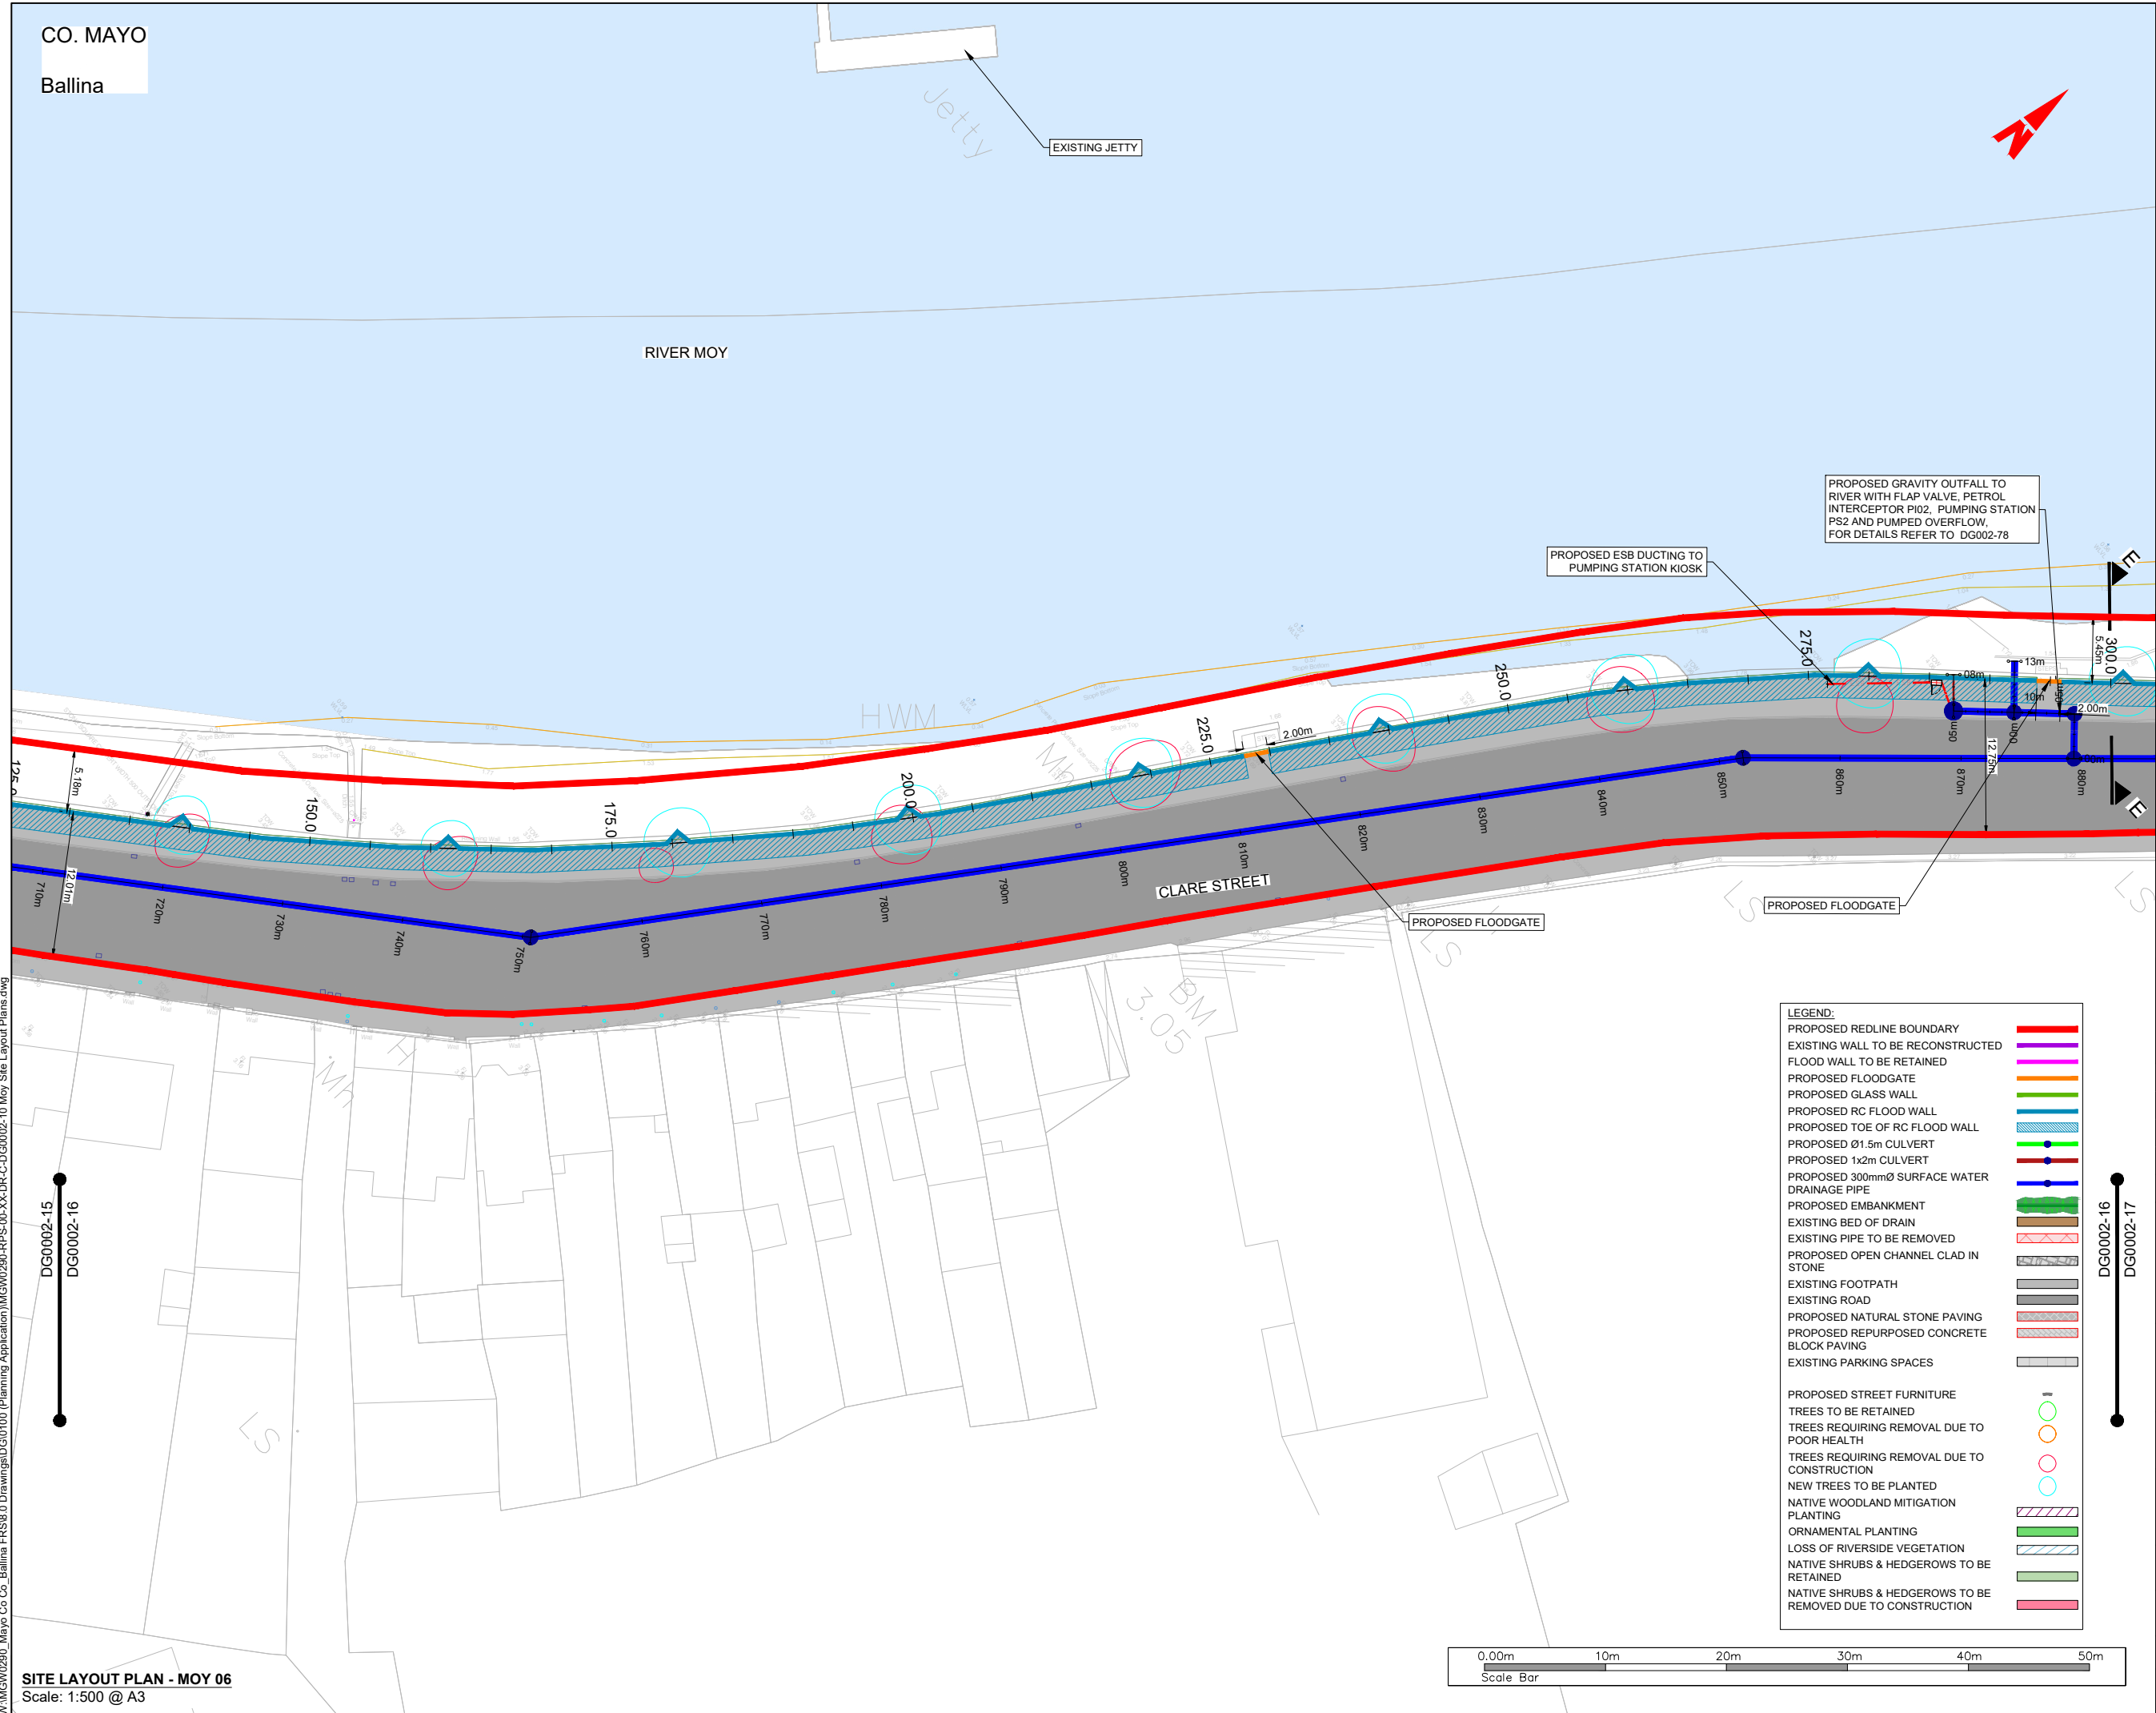

- General Notes
- (i) Hard copies, dwf and pdf will form a controlled issue of the drawing. All other formats (dwg etc.) are deemed to be an uncontrolled issue and any work carried out based on these files is at the recipients own risk. RPS will not accept any responsibility for any errors from the use of these files, either by human error by the recipient, listing of the un-dimensioned measurements, compatibility with the recipients software, and any errors arising when these files are used to aid the recipients drawing production, or setting out on site.
 - (ii) DO NOT SCALE, use figured dimensions only.
 - (iii) This drawing is the property of RPS, it is a project confidential classified document. It must not be copied used or its contents divulged without prior written consent. The needs and expectations of client and RPS must be considered when working with this drawing.
 - (iv) Information including topographical survey, geotechnical investigation and utility detail used in the design have been provided by others.
 - (v) All Levels refer to Ordnance Survey Datum, Malin Head.

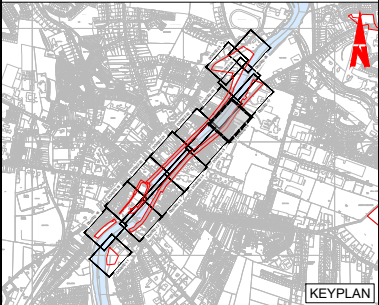

- FOR LOCATION PLANS, REFER TO DG0002-00 SERIES
- FOR PROPOSED FLOOD DEFENCE PLAN & LONGITUDINAL SECTIONS, REFER TO DG0002-30 SERIES
- FOR PROPOSED FLOOD DEFENCE CROSS SECTIONS, REFER TO DG0002-50 SERIES
- FOR PROPOSED DRAINAGE PLAN & LONGITUDINAL SECTIONS, REFER TO DG0002-70 SERIES

A1 C01	07/04/25	DR	APPROVED	AUTHORISED & ACCEPTED FOR PLANNING	R/G
S4 P01	20/01/25	DR	APPROVED	REVIEW & AUTHORIZATION	R/G
Rev	Date	Drn	Chk	Amendment / Issue	App

Client

 Comhairle Contae Mhaigh Eo
Mayo County Council

 **OPW** Óighearaí Poblaithe
Office of Public Works

 **rps** MAKING
COMPLEX
EASY

Lyrr 2, IDA Business &
Technology Park, Mervue,
Galway
T +353 91 400200
W www.rpsgroup.com/ireland
E ireland@rpsgroup.com

Project

**BALLINA FLOOD RELIEF SCHEME
PLANNING APPLICATION**

Title

**SITE LAYOUT PLAN
MOY 06**

Model File Identifier

N/A

File Identifier

MGW0290-RPS-00-XX-DR-C-DG0002-16

Created on

04/11/2024

Sheets

07 OF 17

Scale

1:250 @ A1
1:500 @ A3

Status

A1


Rev

C01

SITE LAYOUT PLAN - MOY 06
Scale: 1:500 @ A3

W:\MGW0290_Mayo Co Co_Ballina FRS\6.0 Drawings\DG0100 (Planning Application)\MGW0290-RPS-00-XX-DR-C-DG0002-10 Moy Site Layout Plans.dwg

CO. MAYO
Ballina

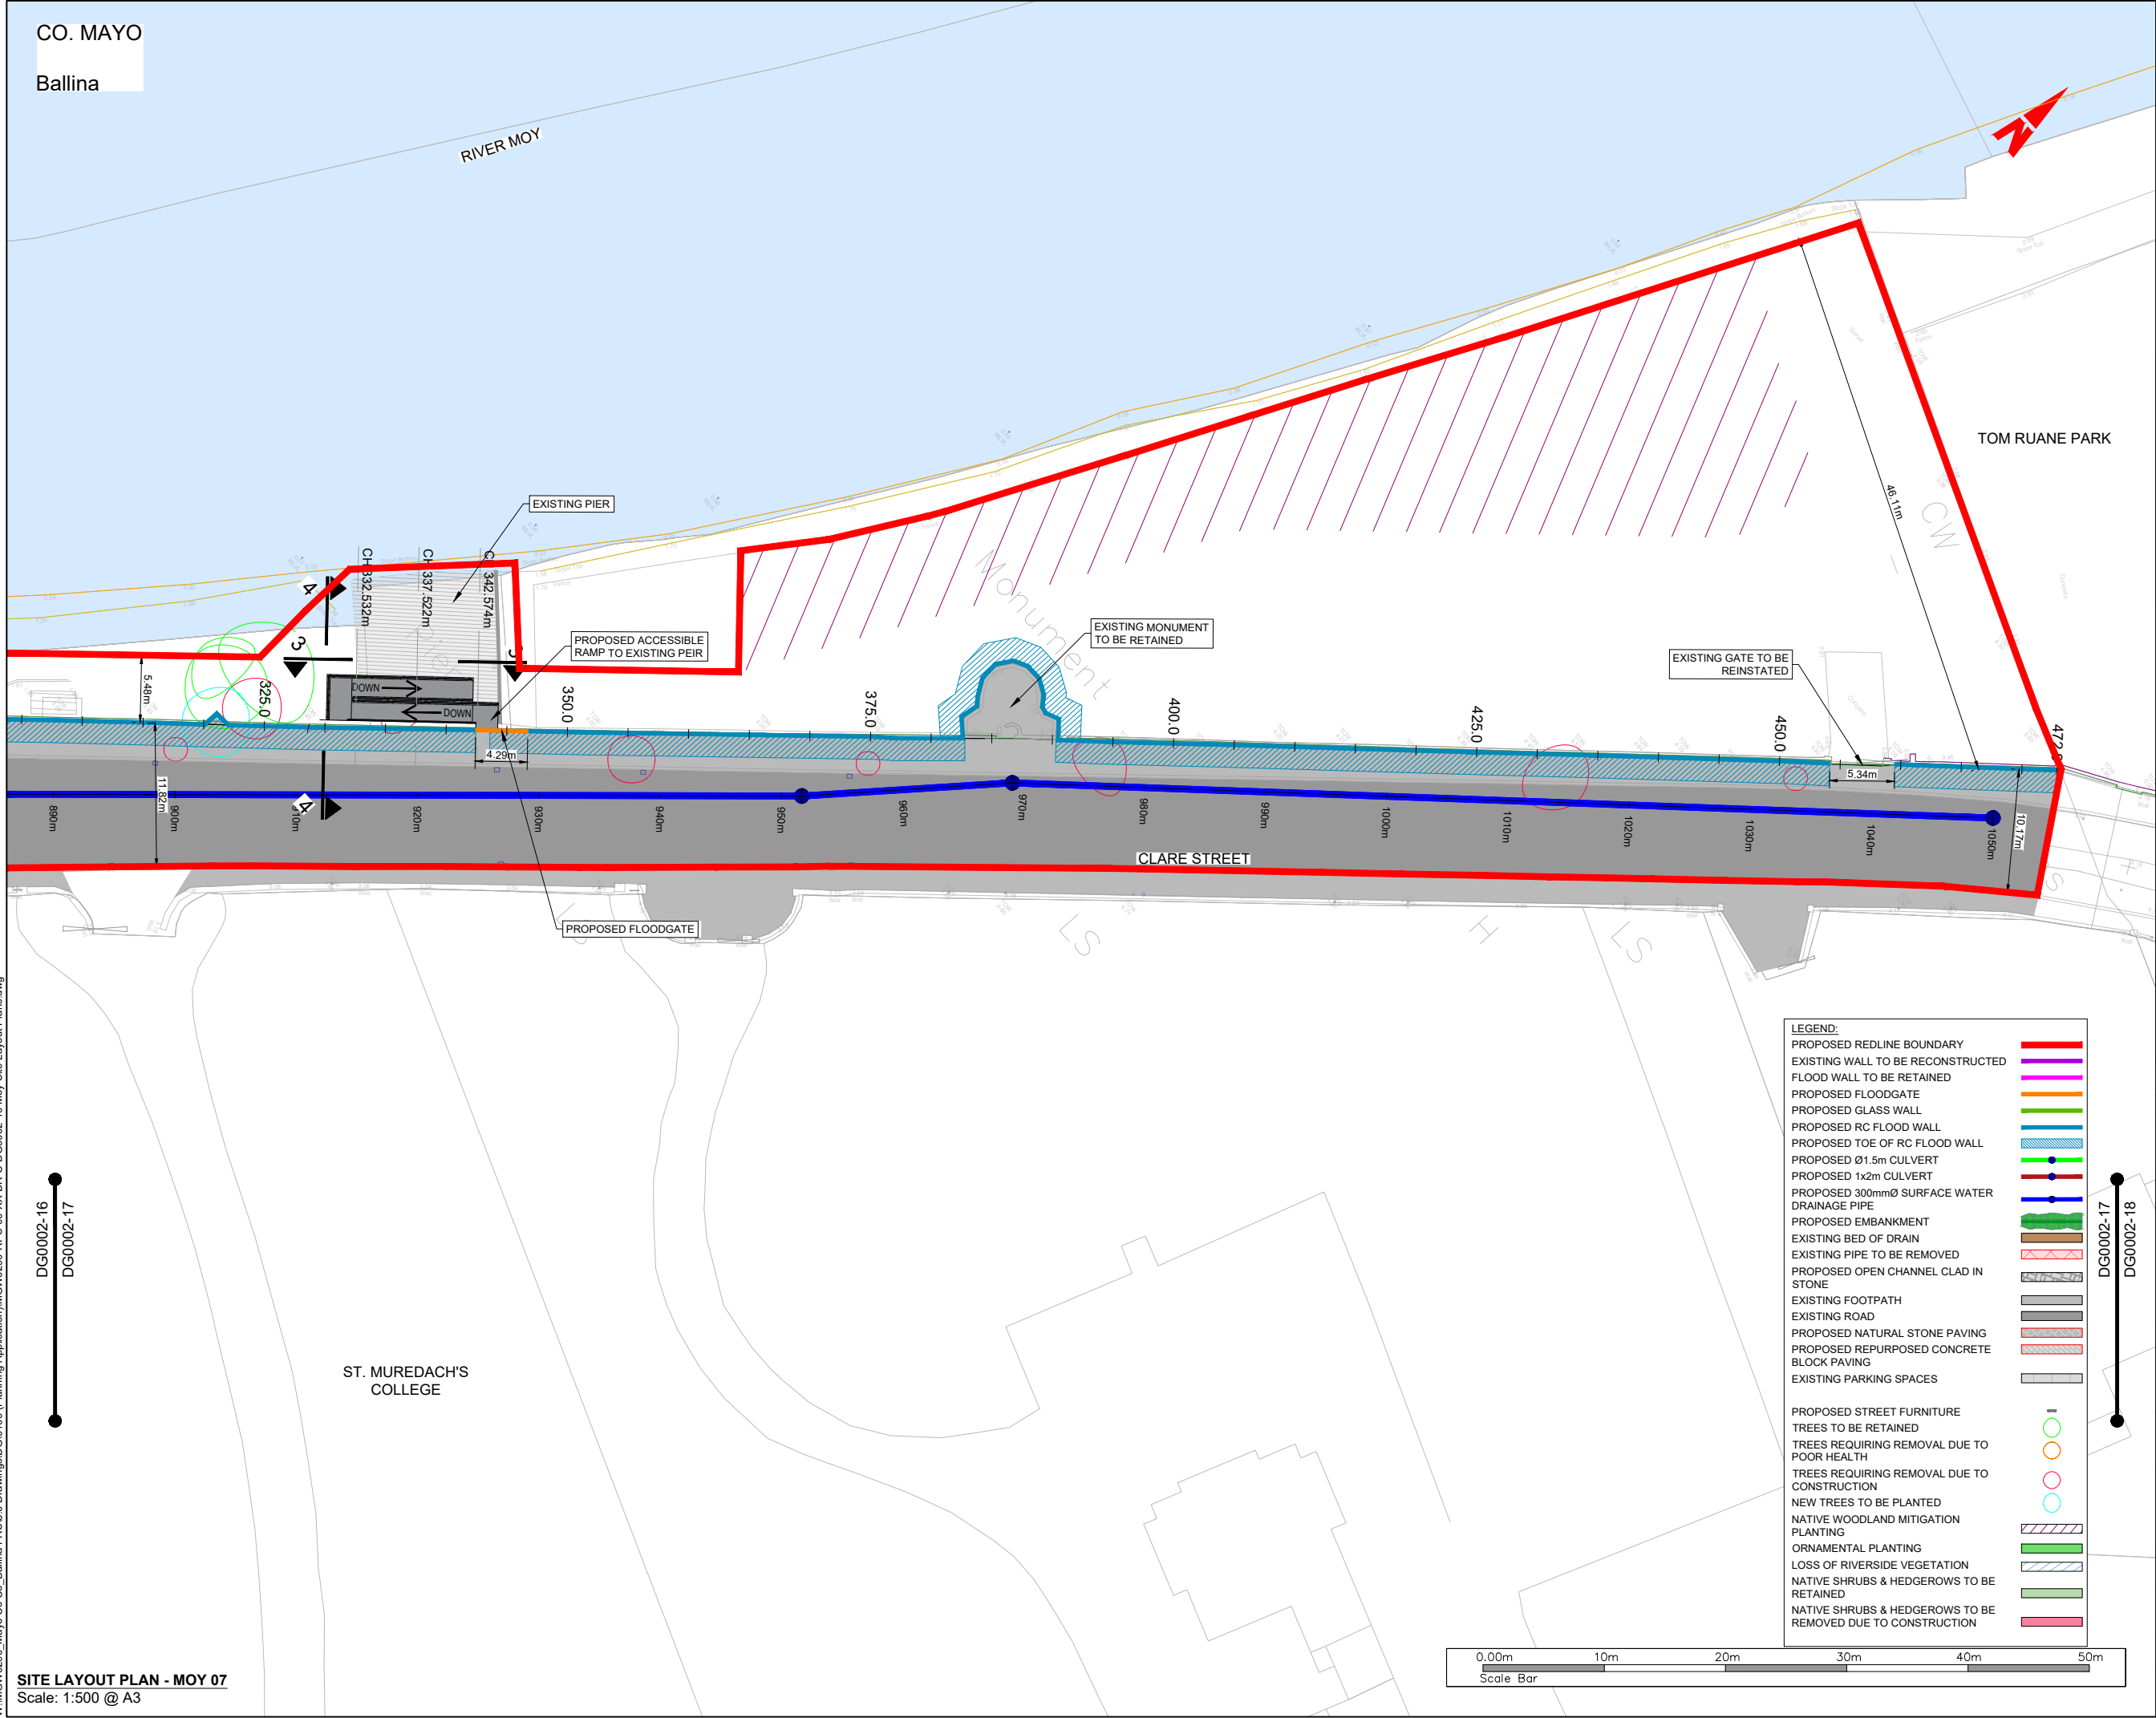

General Notes

(i) Hard copies, dwf and pdf will form a controlled issue of the drawing. All other formats (dwg etc.) are deemed to be an uncontrolled issue and any work carried out based on these files is at the recipients own risk. RPS will not accept any responsibility for any errors from the use of these files, either by human error by the recipient, listing of the un-dimensioned measurements, compatibility with the recipients software, and any errors arising when these files are used to aid the recipients drawing production, or setting out on site.

(ii) DO NOT SCALE, use figured dimensions only.

(iii) This drawing is the property of RPS, it is a project confidential classified document. It must not be copied used or its contents divulged without prior written consent. The needs and expectations of client and RPS must be considered when working with this drawing.

(iv) Information including topographical survey, geotechnical investigation and utility detail used in the design have been provided by others.

(v) All Levels refer to Ordnance Survey Datum, Malin Head.

KEYPLAN

FOR LOCATION PLANS, REFER TO DG0002-00 SERIES
FOR PROPOSED FLOOD DEFENCE PLAN & LONGITUDINAL SECTIONS, REFER TO DG0002-30 SERIES
FOR PROPOSED FLOOD DEFENCE CROSS SECTIONS, REFER TO DG0002-50 SERIES
FOR PROPOSED DRAINAGE PLAN & LONGITUDINAL SECTIONS, REFER TO DG0002-70 SERIES

Rev	Date	Drn	Amendment / Issue	App
A1 C01	07/04/25	DR	AUTHORISED & ACCEPTED FOR PLANNING	RPS
S4 P01	20/01/25	DR	REVIEW & AUTHORIZATION	RPS

Client

Comhairle Contae Mhaigh Eo
Mayo County Council

OPW
Oifig na hOibreachais Poblaithe
Office of Public Works

rps MAKING COMPLEX EASY

Lyrr 2, IDA Business & Technology Park, Mervue, Galway
T +353 91 400200
W www.rpsgroup.com/ireland
E ireland@rpsgroup.com

Project

**BALLINA FLOOD RELIEF SCHEME
PLANNING APPLICATION**

Title

**SITE LAYOUT PLAN
MOY 07**

Model File Identifier

N/A

File Identifier

MGW0290-RPS-00-XX-DR-C-DG0002-17

Created on	Sheets
04/11/2024	08 OF 17

Scale	Status	Rev
1:250 @ A1	A1	C01
1:500 @ A3		

W:\MGW0290_Mayo Co Co_Ballina FRS\6.0 Drawings\DG0100 (Planning Application)\MGW0290-RPS-00-XX-DR-C-DG0002-10 Moy Site Layout Plans.dwg

DG0002-16
DG0002-17

DG0002-17
DG0002-18

SITE LAYOUT PLAN - MOY 07
Scale: 1:500 @ A3

DG0002-17

DG0002-18

General Notes


(i) Hard copies, dwf and pdf will form a controlled issue of the drawing. All other formats (dwg etc.) are deemed to be an uncontrolled issue and any work carried out based on these files is at the recipients own risk. RPS will not accept any responsibility for any errors from the use of these files, either by human error by the recipient, listing of the un-dimensioned measurements, compatibility with the recipients software, and any errors arising when these files are used to aid the recipients drawing production, or setting out on site.

(ii) DO NOT SCALE, use figured dimensions only.

(iii) This drawing is the property of RPS, it is a project confidential classified document. It must not be copied used or its contents divulged without prior written consent. The needs and expectations of client and RPS must be considered when working with this drawing.

(iv) Information including topographical survey, geotechnical investigation and utility detail used in the design have been provided by others.

(v) All Levels refer to Ordnance Survey Datum, Malin Head.

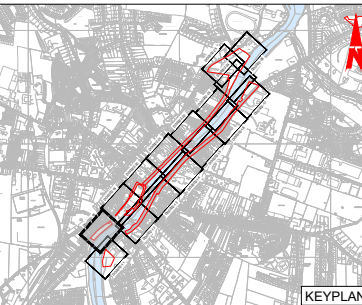

- FOR LOCATION PLANS, REFER TO DG0002-00 SERIES
- FOR PROPOSED FLOOD DEFENCE PLAN & LONGITUDINAL SECTIONS, REFER TO DG0002-30 SERIES
- FOR PROPOSED FLOOD DEFENCE CROSS SECTIONS, REFER TO DG0002-50 SERIES
- FOR PROPOSED DRAINAGE PLAN & LONGITUDINAL SECTIONS, REFER TO DG0002-70 SERIES

A1 C01	07/04/25	JB MH	AUTHORISED & ACCEPTED FOR PLANNING	PJS
S4 P01	20/01/25	BJ JF	REVIEW & AUTHORIZATION	PV
Rev	Date	Drn CHK	Amendment / Issue	Ap

Client



Comhairle Contae Mhaigh Eo
Mayo County Council



OPW Oifig na nOibreacha Poiblí
Office of Public Works



Lyrr 2, IDA Business &
Technology Park, Mervue,
Galway
T +353 91 400200
W www.rpsgroup.com/ireland
E ireland@rpsgroup.com

Project

BALLINA FLOOD RELIEF SCHEME PLANNING APPLICATION

Title

SITE LAYOUT PLAN
MOY 08

Model File Identifier

N/A

File Identifier

MGW0290-RPS-00-XX-DR-C-DG0002-18

Created on
04/11/2024

Sheets 09 OF 17


Rev
C01

LEGEND:	
PROPOSED REDLINE BOUNDARY	
EXISTING WALL TO BE RECONSTRUCTED	
FLOOD WALL TO BE RETAINED	
PROPOSED FLOODGATE	
PROPOSED GLASS WALL	
PROPOSED RC FLOOD WALL	
PROPOSED TOE OF RC FLOOD WALL	
PROPOSED Ø1.5m CULVERT	
PROPOSED 1x2m CULVERT	
PROPOSED 300mmØ SURFACE WATER DRAINAGE PIPE	
PROPOSED EMBANKMENT	
EXISTING BED OF DRAIN	
EXISTING PIPE TO BE REMOVED	
PROPOSED OPEN CHANNEL CLAD IN STONE	
EXISTING FOOTPATH	
EXISTING ROAD	
PROPOSED NATURAL STONE PAVING	
PROPOSED REPURPOSED CONCRETE BLOCK PAVING	
EXISTING PARKING SPACES	
PROPOSED STREET FURNITURE	
TREES TO BE RETAINED	
TREES REQUIRING REMOVAL DUE TO POOR HEALTH	
TREES REQUIRING REMOVAL DUE TO CONSTRUCTION	
NEW TREES TO BE PLANTED	
NATIVE WOODLAND MITIGATION PLANTING	
ORNAMENTAL PLANTING	
LOSS OF RIVERSIDE VEGETATION	
NATIVE SHRUBS & HEDGEROWS TO BE RETAINED	
NATIVE SHRUBS & HEDGEROWS TO BE REMOVED DUE TO CONSTRUCTION	

SITE LAYOUT PLAN - MOY 08
Scale: 1:500 @ A3

0.00m 10m 20m 30m 40m 50m

Scale Bar

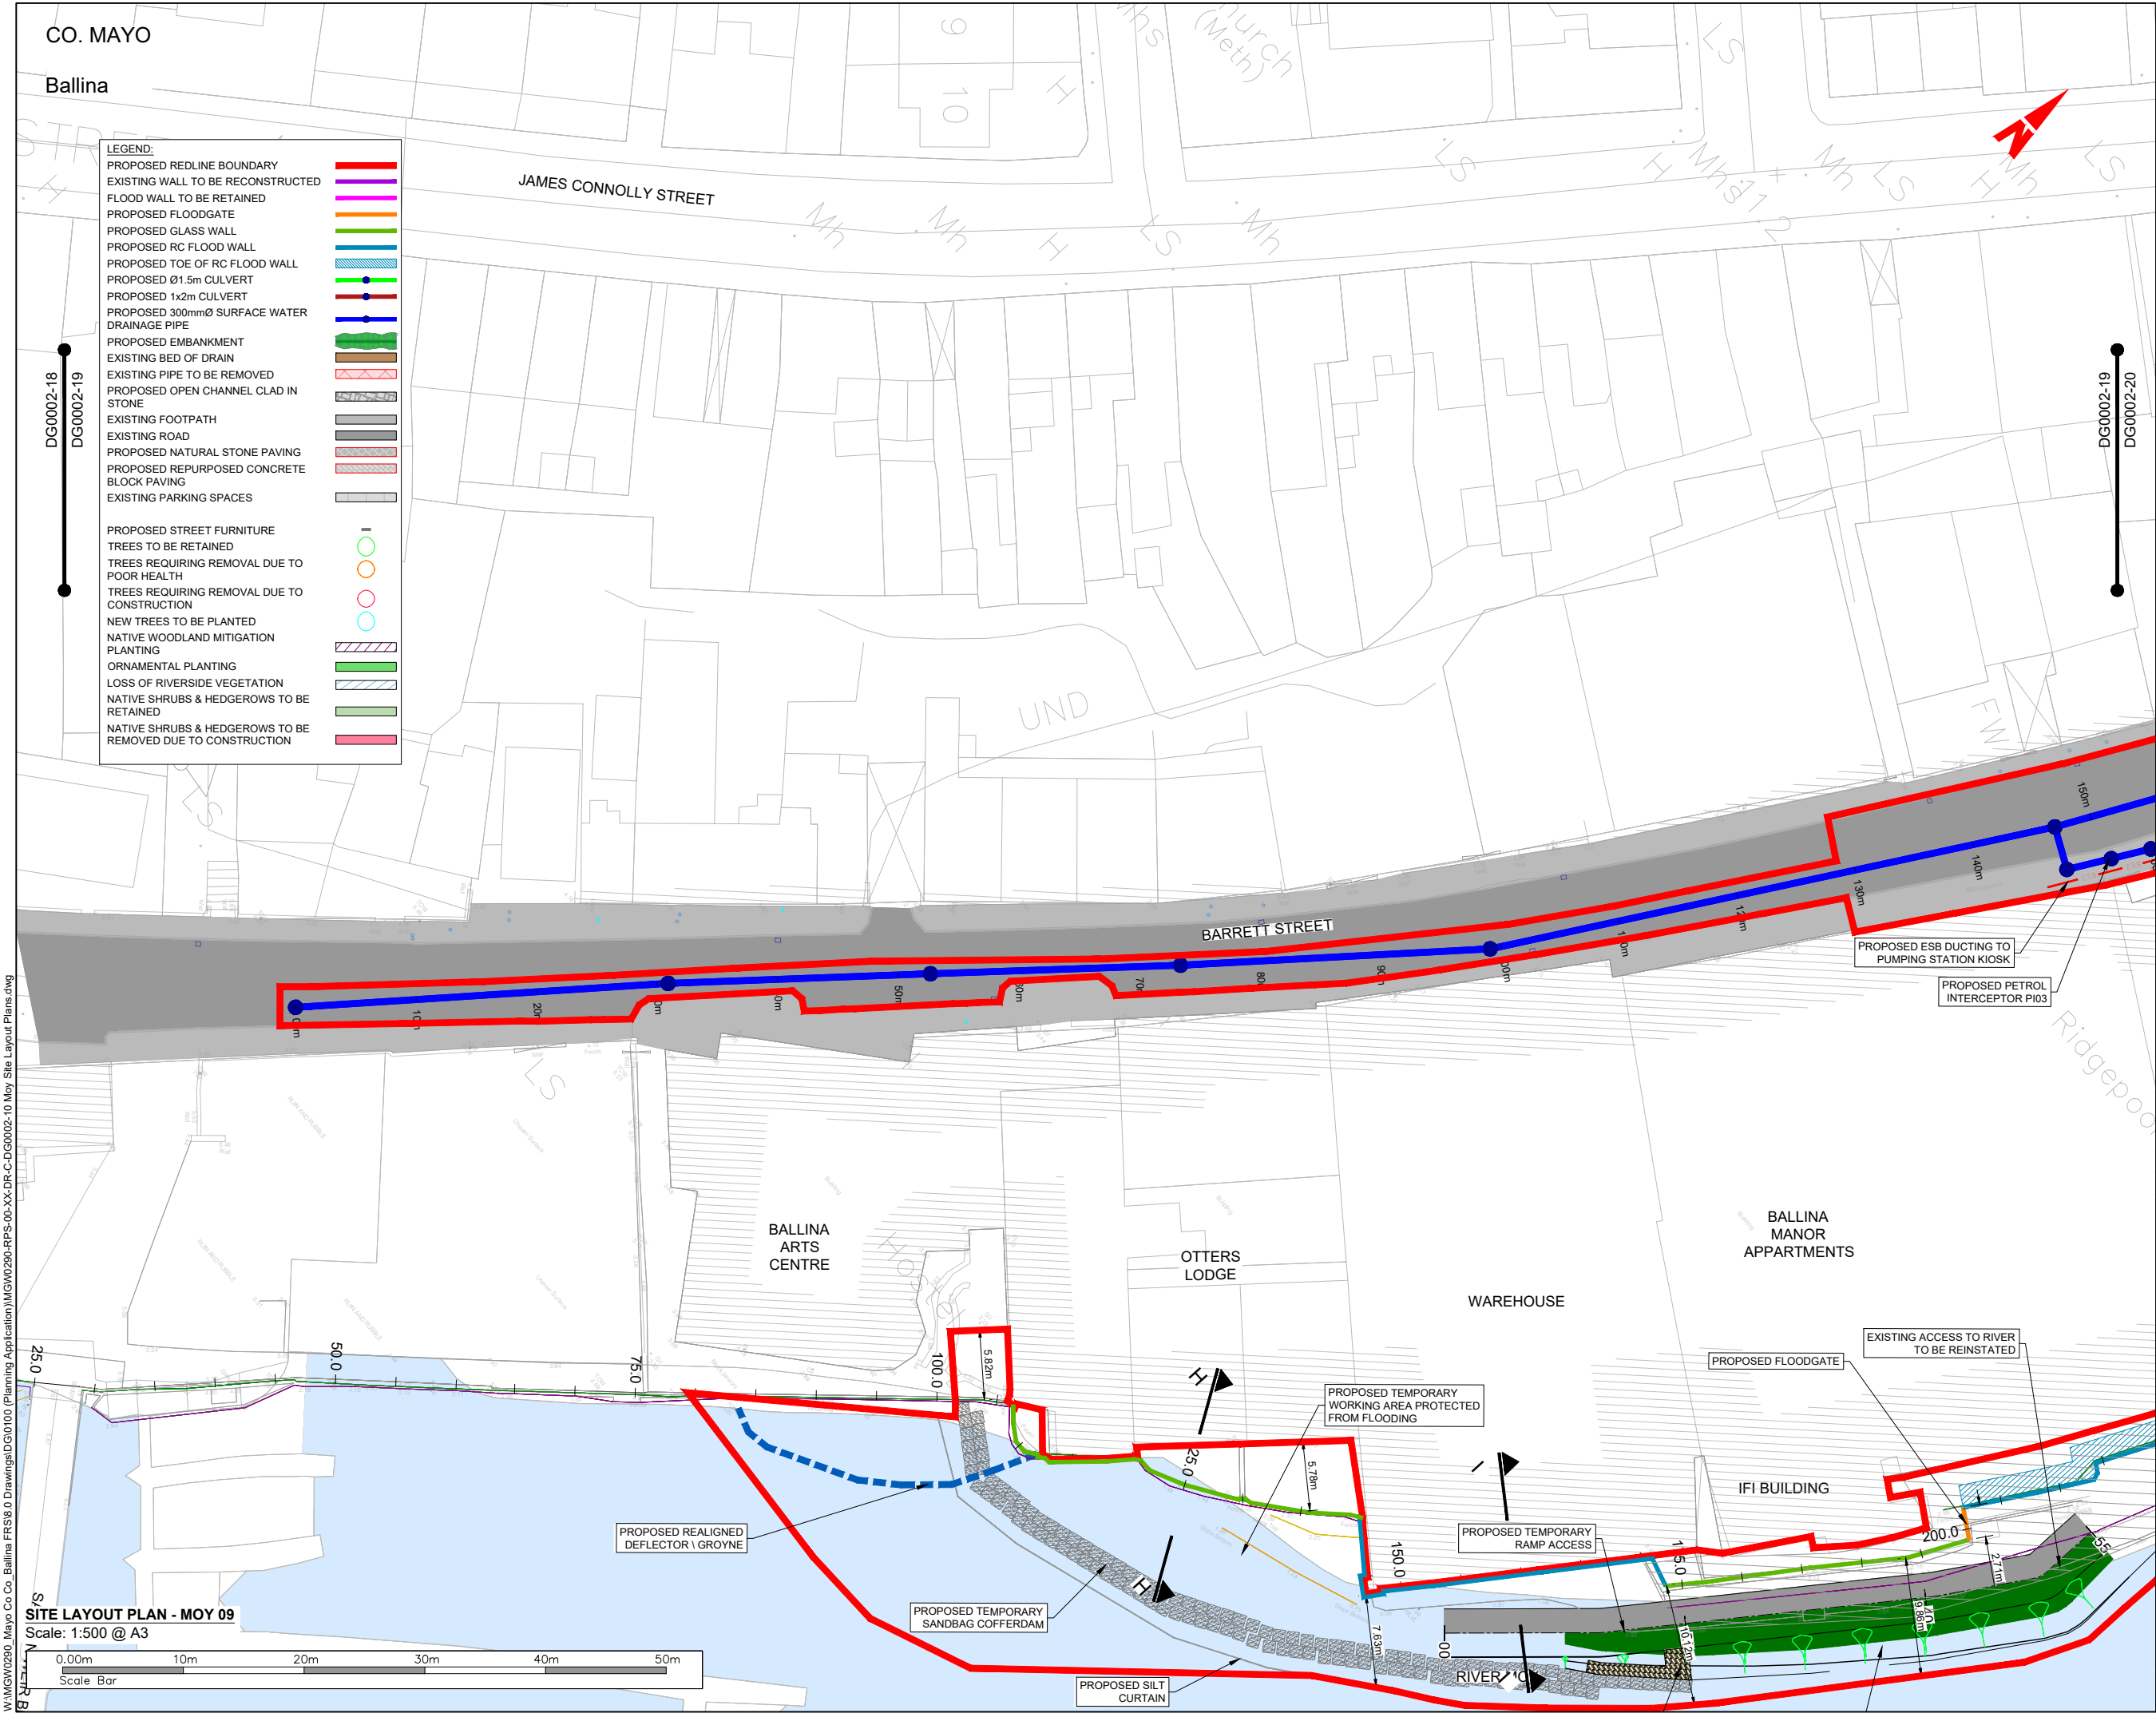

General Notes


(i) Hard copies, dwf and pdf will form a controlled issue of the drawing. All other formats (dwg etc.) are deemed to be an uncontrolled issue and any work carried out based on these files is at the recipients own risk. RPS will not accept any responsibility for any errors from the use of these files, either by human error by the recipient, listing of the un-dimensioned measurements, compatibility with the recipients software, and any errors arising when these files are used to aid the recipients drawing production, or setting out on site.

(ii) DO NOT SCALE, use figured dimensions only.

(iii) This drawing is the property of RPS, it is a project confidential classified document. It must not be copied used or its contents divulged without prior written consent. The needs and expectations of client and RPS must be considered when working with this drawing.

(iv) Information including topographical survey, geotechnical investigation and utility detail used in the design have been provided by others.

(v) All Levels refer to Ordnance Survey Datum, Malin Head.

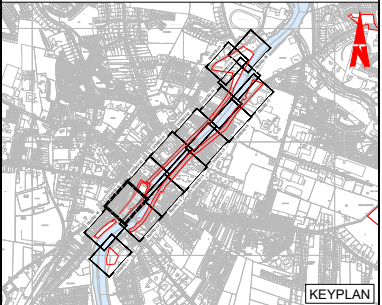

• FOR LOCATION PLANS, REFER TO DG0002-00 SERIES
• FOR PROPOSED FLOOD DEFENCE PLAN & LONGITUDINAL SECTIONS, REFER TO DG0002-30 SERIES
• FOR PROPOSED FLOOD DEFENCE CROSS SECTIONS, REFER TO DG0002-50 SERIES
• FOR PROPOSED DRAINAGE PLAN & LONGITUDINAL SECTIONS, REFER TO DG0002-70 SERIES

A1 C01	07/04/25	DR	MAINT	AUTHORISED & ACCEPTED FOR PLANNING	R/G
S4 P01	20/01/25	DR	MAINT	REVIEW & AUTHORIZATION	R/G
Rev	Date	Drn	Ckx	Amendment / Issue	App

Client

Comhairle Contae Mhaigh Eo
Mayo County Council

OPW Óighearaí Poblaithe
Office of Public Works

rps MAKING COMPLEX EASY

Lyrr 2, IDA Business & Technology Park, Mervue, Galway
T +353 91 400200
W www.rpsgroup.com/ireland
E ireland@rpsgroup.com

Project

**BALLINA FLOOD RELIEF SCHEME
PLANNING APPLICATION**

Title

**SITE LAYOUT PLAN
MOY 09**

Model File Identifier

N/A


File Identifier


MGW0290-RPS-00-XX-DR-C-DG0002-19

Created on	04/11/2024	Sheets	10 OF 17
Scale	1:250 @ A1 1:500 @ A3	Status	A1
		Rev	C01

W:\MGW0290_Mayo Co Co_Ballina FRS\6.0 Drawings\DG0100 (Planning Application)\MGW0290-RPS-00-XX-DR-C-DG0002-10 Moy Site Layout Plans.dwg

SITE LAYOUT PLAN - MOY 09
Scale: 1:500 @ A3

 

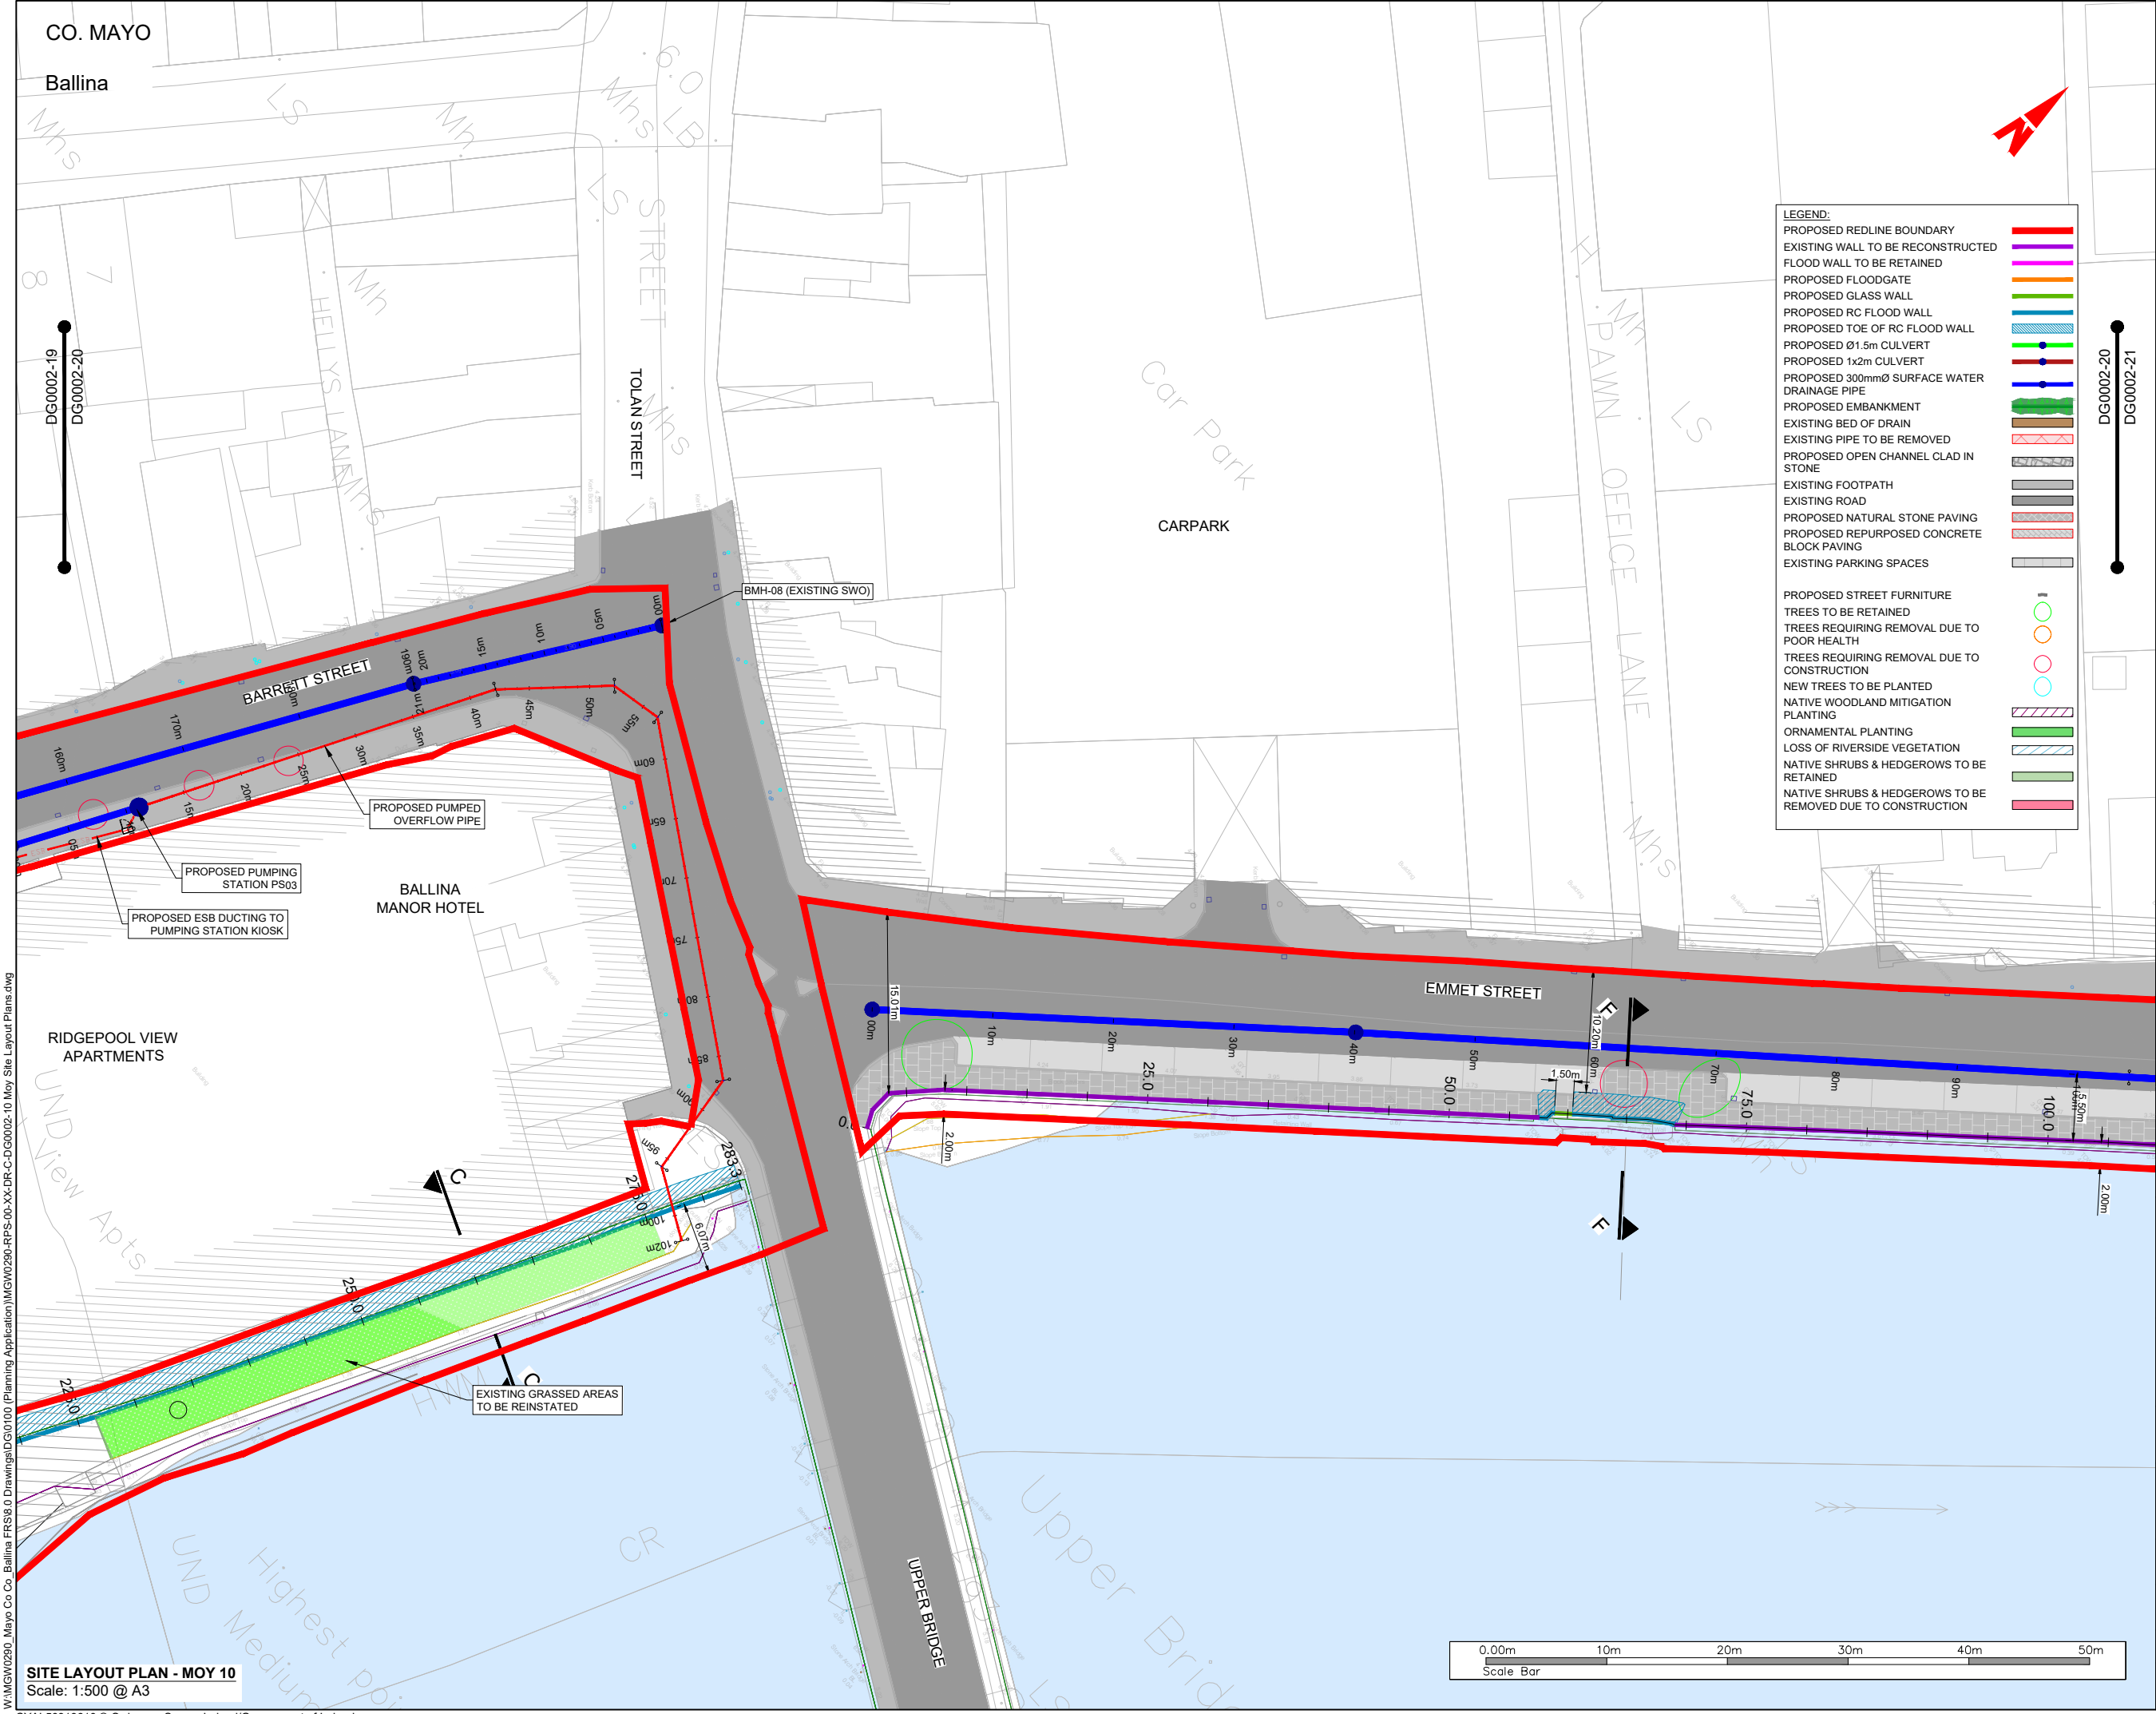

General Notes


(i) Hard copies, dwf and pdf will form a controlled issue of the drawing. All other formats (dwg etc.) are deemed to be an uncontrolled issue and any work carried out based on these files is at the recipients own risk. RPS will not accept any responsibility for any errors from the use of these files, either by human error by the recipient, listing of the un-dimensioned measurements, compatibility with the recipients software, and any errors arising when these files are used to aid the recipients drawing production, or setting out on site.

(ii) DO NOT SCALE, use figured dimensions only.

(iii) This drawing is the property of RPS, it is a project confidential classified document. It must not be copied used or its contents divulged without prior written consent. The needs and expectations of client and RPS must be considered when working with this drawing.

(iv) Information including topographical survey, geotechnical investigation and utility detail used in the design have been provided by others.

(v) All Levels refer to Ordnance Survey Datum, Malin Head.

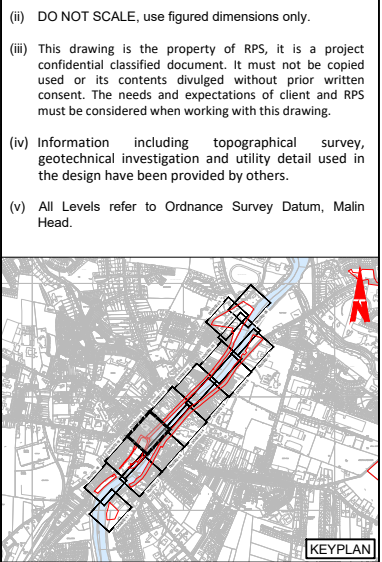

FOR LOCATION PLANS, REFER TO DG0002-00 SERIES

FOR PROPOSED FLOOD DEFENCE PLAN & LONGITUDINAL SECTIONS, REFER TO DG0002-30 SERIES

FOR PROPOSED FLOOD DEFENCE CROSS SECTIONS, REFER TO DG0002-50 SERIES

FOR PROPOSED DRAINAGE PLAN & LONGITUDINAL SECTIONS, REFER TO DG0002-70 SERIES

Rev	Date	Dim. Ck	Amendment / Issue	App
A1	07/04/25	DR	AUTHORISED & ACCEPTED FOR PLANNING	R/G
S4	20/01/25	DR	REVIEW & AUTHORIZATION	R/G

Client

Comhairle Contae Mhaigh Eo
Mayo County Council

OPW
Office of Public Works

rps MAKING COMPLEX EASY

Lyrr 2, IDA Business & Technology Park, Mervue, Galway
T +353 91 400200
W www.rpsgroup.com/ireland
E ireland@rpsgroup.com

Project

**BALLINA FLOOD RELIEF SCHEME
PLANNING APPLICATION**

Title

**SITE LAYOUT PLAN
MOY 10**

Model File Identifier

N/A

File Identifier

MGW0290-RPS-00-XX-DR-C-DG0002-20

Created on	04/11/2024	Sheets	11 OF 17
Scale	1:250 @ A1 1:500 @ A3	Status	A1
		Rev	C01

W:\MGW0290_Mayo Co Co_Ballina FRS\6.0 Drawings\DG0100 (Planning Application)\MGW0290-RPS-00-XX-DR-C-DG0002-10 Moy Site Layout Plans.dwg

SITE LAYOUT PLAN - MOY 10
Scale: 1:500 @ A3

CO. MAYO
Ballina

BALLINA
PRESBYTERIAN
CHURCH

FUNERAL
HOME

EMMET STREET

RIVER MOY

LEGEND:

PROPOSED REDLINE BOUNDARY

EXISTING WALL TO BE RECONSTRUCTED

FLOOD WALL TO BE RETAINED

PROPOSED FLOODGATE

PROPOSED GLASS WALL

PROPOSED RC FLOOD WALL

PROPOSED TOE OF RC FLOOD WALL

PROPOSED Ø1.5m CULVERT

PROPOSED 1x2m CULVERT

PROPOSED 300mmØ SURFACE WATER DRAINAGE PIPE

PROPOSED EMBANKMENT

EXISTING BED OF DRAIN

EXISTING PIPE TO BE REMOVED

PROPOSED OPEN CHANNEL CLAD IN STONE

EXISTING FOOTPATH

EXISTING ROAD

PROPOSED NATURAL STONE PAVING

PROPOSED REPURPOSED CONCRETE BLOCK PAVING

EXISTING PARKING SPACES

PROPOSED STREET FURNITURE

TREES TO BE RETAINED

TREES REQUIRING REMOVAL DUE TO POOR HEALTH

TREES REQUIRING REMOVAL DUE TO CONSTRUCTION

NEW TREES TO BE PLANTED

NATIVE WOODLAND MITIGATION PLANTING


ORNAMENTAL PLANTING

LOSS OF RIVERSIDE VEGETATION

NATIVE SHRUBS & HEDGEROWS TO BE RETAINED

NATIVE SHRUBS & HEDGEROWS TO BE REMOVED DUE TO CONSTRUCTION

- General Notes
- (i) Hard copies, dwf and pdf will form a controlled issue of the drawing. All other formats (dwg etc.) are deemed to be an uncontrolled issue and any work carried out based on these files is at the recipients own risk. RPS will not accept any responsibility for any errors from the use of these files, either by human error by the recipient, listing of the un-dimensioned measurements, compatibility with the recipients software, and any errors arising when these files are used to aid the recipients drawing production, or setting out on site.
- (ii) DO NOT SCALE, use figured dimensions only.
- (iii) This drawing is the property of RPS, it is a project confidential classified document. It must not be copied used or its contents divulged without prior written consent. The needs and expectations of client and RPS must be considered when working with this drawing.
- (iv) Information including topographical survey, geotechnical investigation and utility detail used in the design have been provided by others.
- (v) All Levels refer to Ordnance Survey Datum, Malin Head.

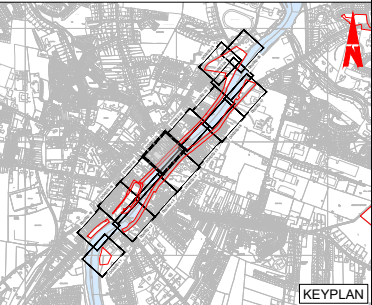

- FOR LOCATION PLANS, REFER TO DG0002-00 SERIES
- FOR PROPOSED FLOOD DEFENCE PLAN & LONGITUDINAL SECTIONS, REFER TO DG0002-30 SERIES
- FOR PROPOSED FLOOD DEFENCE CROSS SECTIONS, REFER TO DG0002-50 SERIES
- FOR PROPOSED DRAINAGE PLAN & LONGITUDINAL SECTIONS, REFER TO DG0002-70 SERIES

Rev	Date	Drawn By	Check By	Amendment / Issue	App
A1 C01	07/04/25	JB	MB	AUTHORISED & ACCEPTED FOR PLANNING	R/G
S4 P01	20/01/25	JB	MB	REVIEW & AUTHORIZATION	R/G

Client



Comhairle Contae Mhaigh Eo
Mayo County Council



Office of Public Works



MAKING COMPLEX EASY

Lyrr 2, IDA Business & Technology Park, Mervue, Galway

T +353 91 400200

W www.rpsgroup.com/ireland

E ireland@rpsgroup.com

Project

**BALLINA FLOOD RELIEF SCHEME
PLANNING APPLICATION**

Title

**SITE LAYOUT PLAN
MOY 11**

Model File Identifier

N/A


File Identifier

MGW0290-RPS-00-XX-DR-C-DG0002-21


Created on	Sheets
04/11/2024	12 OF 17

Scale	Status	Rev
1:250 @ A1 1:500 @ A3	A1	C01

SITE LAYOUT PLAN - MOY 11
Scale: 1:500 @ A3

 

W:\MGW0290_Mayo Co Co_Ballina FRS\6.0 Drawings\DG0100 (Planning Application)\MGW0290-RPS-00-XX-DR-C-DG0002-10 Moy Site Layout Plans.dwg

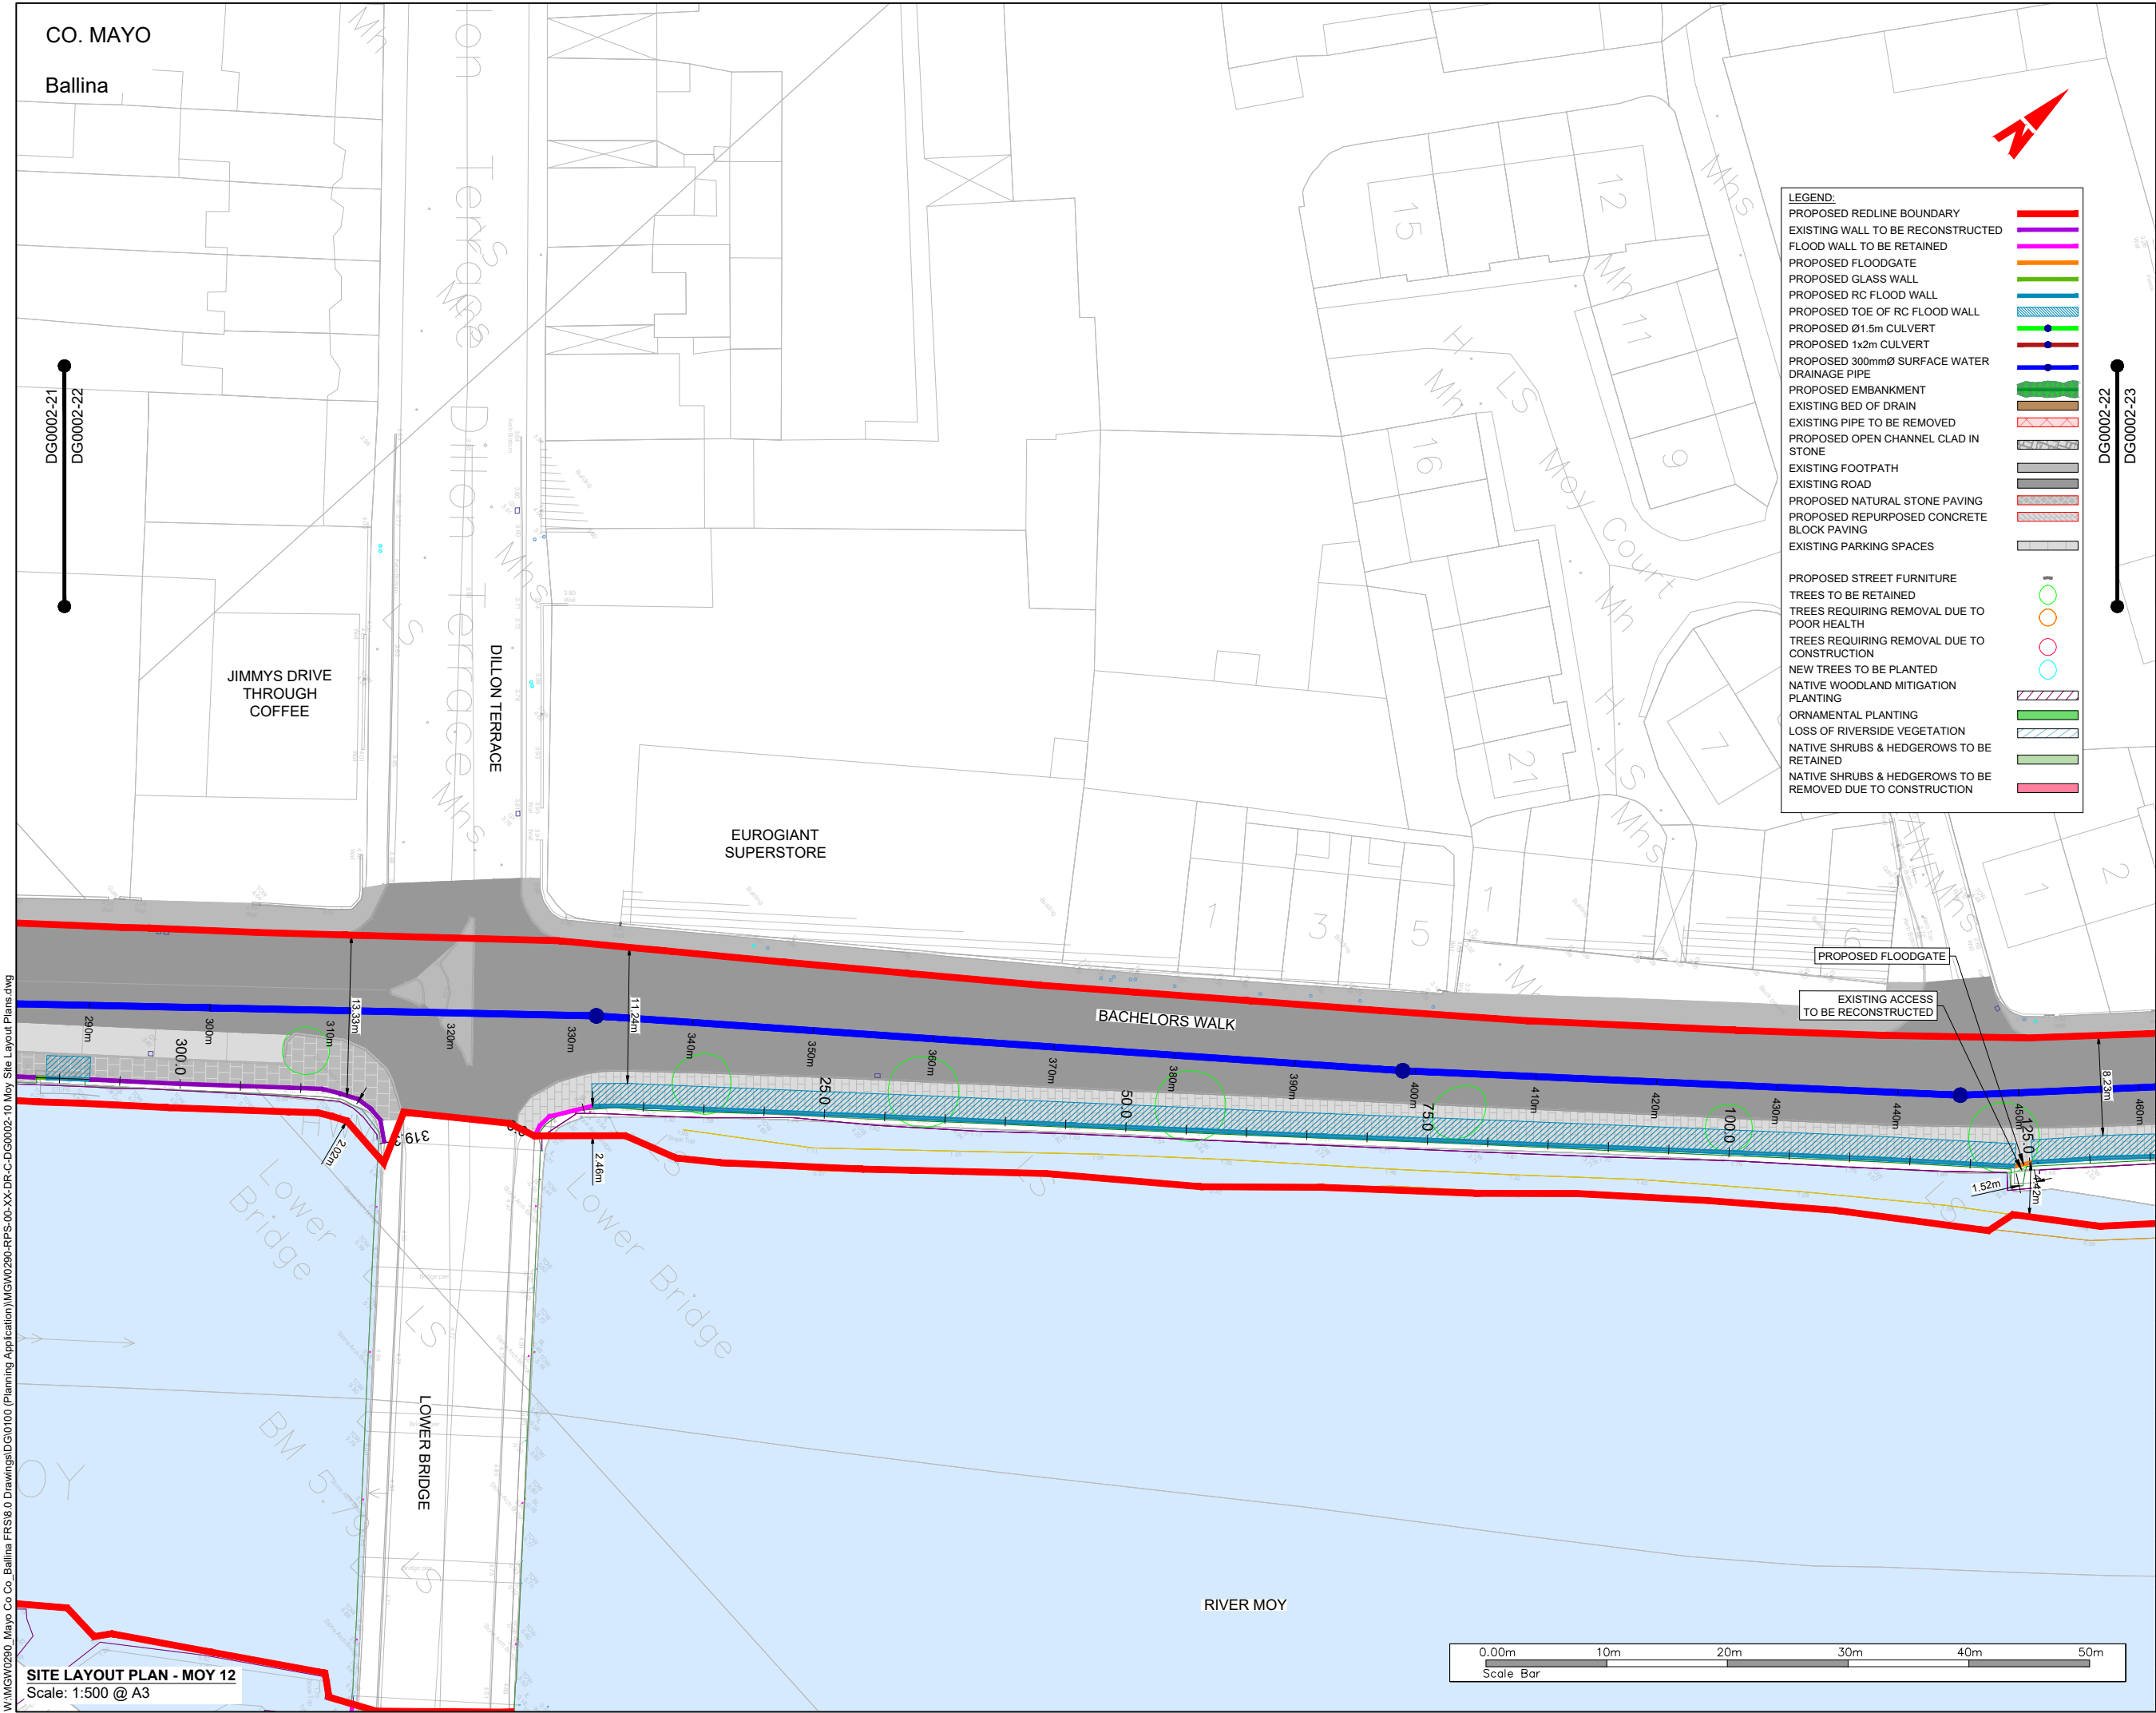

General Notes


(i) Hard copies, dwf and pdf will form a controlled issue of the drawing. All other formats (dwg etc.) are deemed to be an uncontrolled issue and any work carried out based on these files is at the recipients own risk. RPS will not accept any responsibility for any errors from the use of these files, either by human error by the recipient, listing of the un-dimensioned measurements, compatibility with the recipients software, and any errors arising when these files are used to aid the recipients drawing production, or setting out on site.

(ii) DO NOT SCALE, use figured dimensions only.

(iii) This drawing is the property of RPS, it is a project confidential classified document. It must not be copied used or its contents divulged without prior written consent. The needs and expectations of client and RPS must be considered when working with this drawing.

(iv) Information including topographical survey, geotechnical investigation and utility detail used in the design have been provided by others.

(v) All Levels refer to Ordnance Survey Datum, Malin Head.

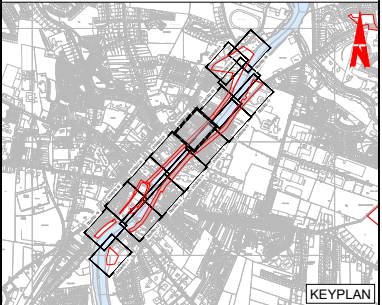

• FOR LOCATION PLANS, REFER TO DG0002-00 SERIES
• FOR PROPOSED FLOOD DEFENCE PLAN & LONGITUDINAL SECTIONS, REFER TO DG0002-30 SERIES
• FOR PROPOSED FLOOD DEFENCE CROSS SECTIONS, REFER TO DG0002-50 SERIES
• FOR PROPOSED DRAINAGE PLAN & LONGITUDINAL SECTIONS, REFER TO DG0002-70 SERIES

Rev	Date	Dim Ck	Amendment / Issue	App
A1 C01	07/04/25	JP	AUTHORISED & ACCEPTED FOR PLANNING	R/G
S4 P01	20/01/25	BP	REVIEW & AUTHORIZATION	R/G

Client

Comhairle Contae Mhaigh Eo
Mayo County Council

OPW
Oifig na hOibreacht Poblaithe
Office of Public Works

rps MAKING COMPLEX EASY

Lyrr 2, IDA Business & Technology Park, Mervue, Galway
T +353 91 400200
W www.rpsgroup.com/ireland
E ireland@rpsgroup.com

Project

**BALLINA FLOOD RELIEF SCHEME
PLANNING APPLICATION**

Title

**SITE LAYOUT PLAN
MOY 12**

Model File Identifier

N/A

File Identifier

MGW0290-RPS-00-XX-DR-C-DG0002-22

Created on

04/11/2024

Scale

1:250 @ A1
1:500 @ A3


Status

A1

Rev

C01

SITE LAYOUT PLAN - MOY 12
Scale: 1:500 @ A3

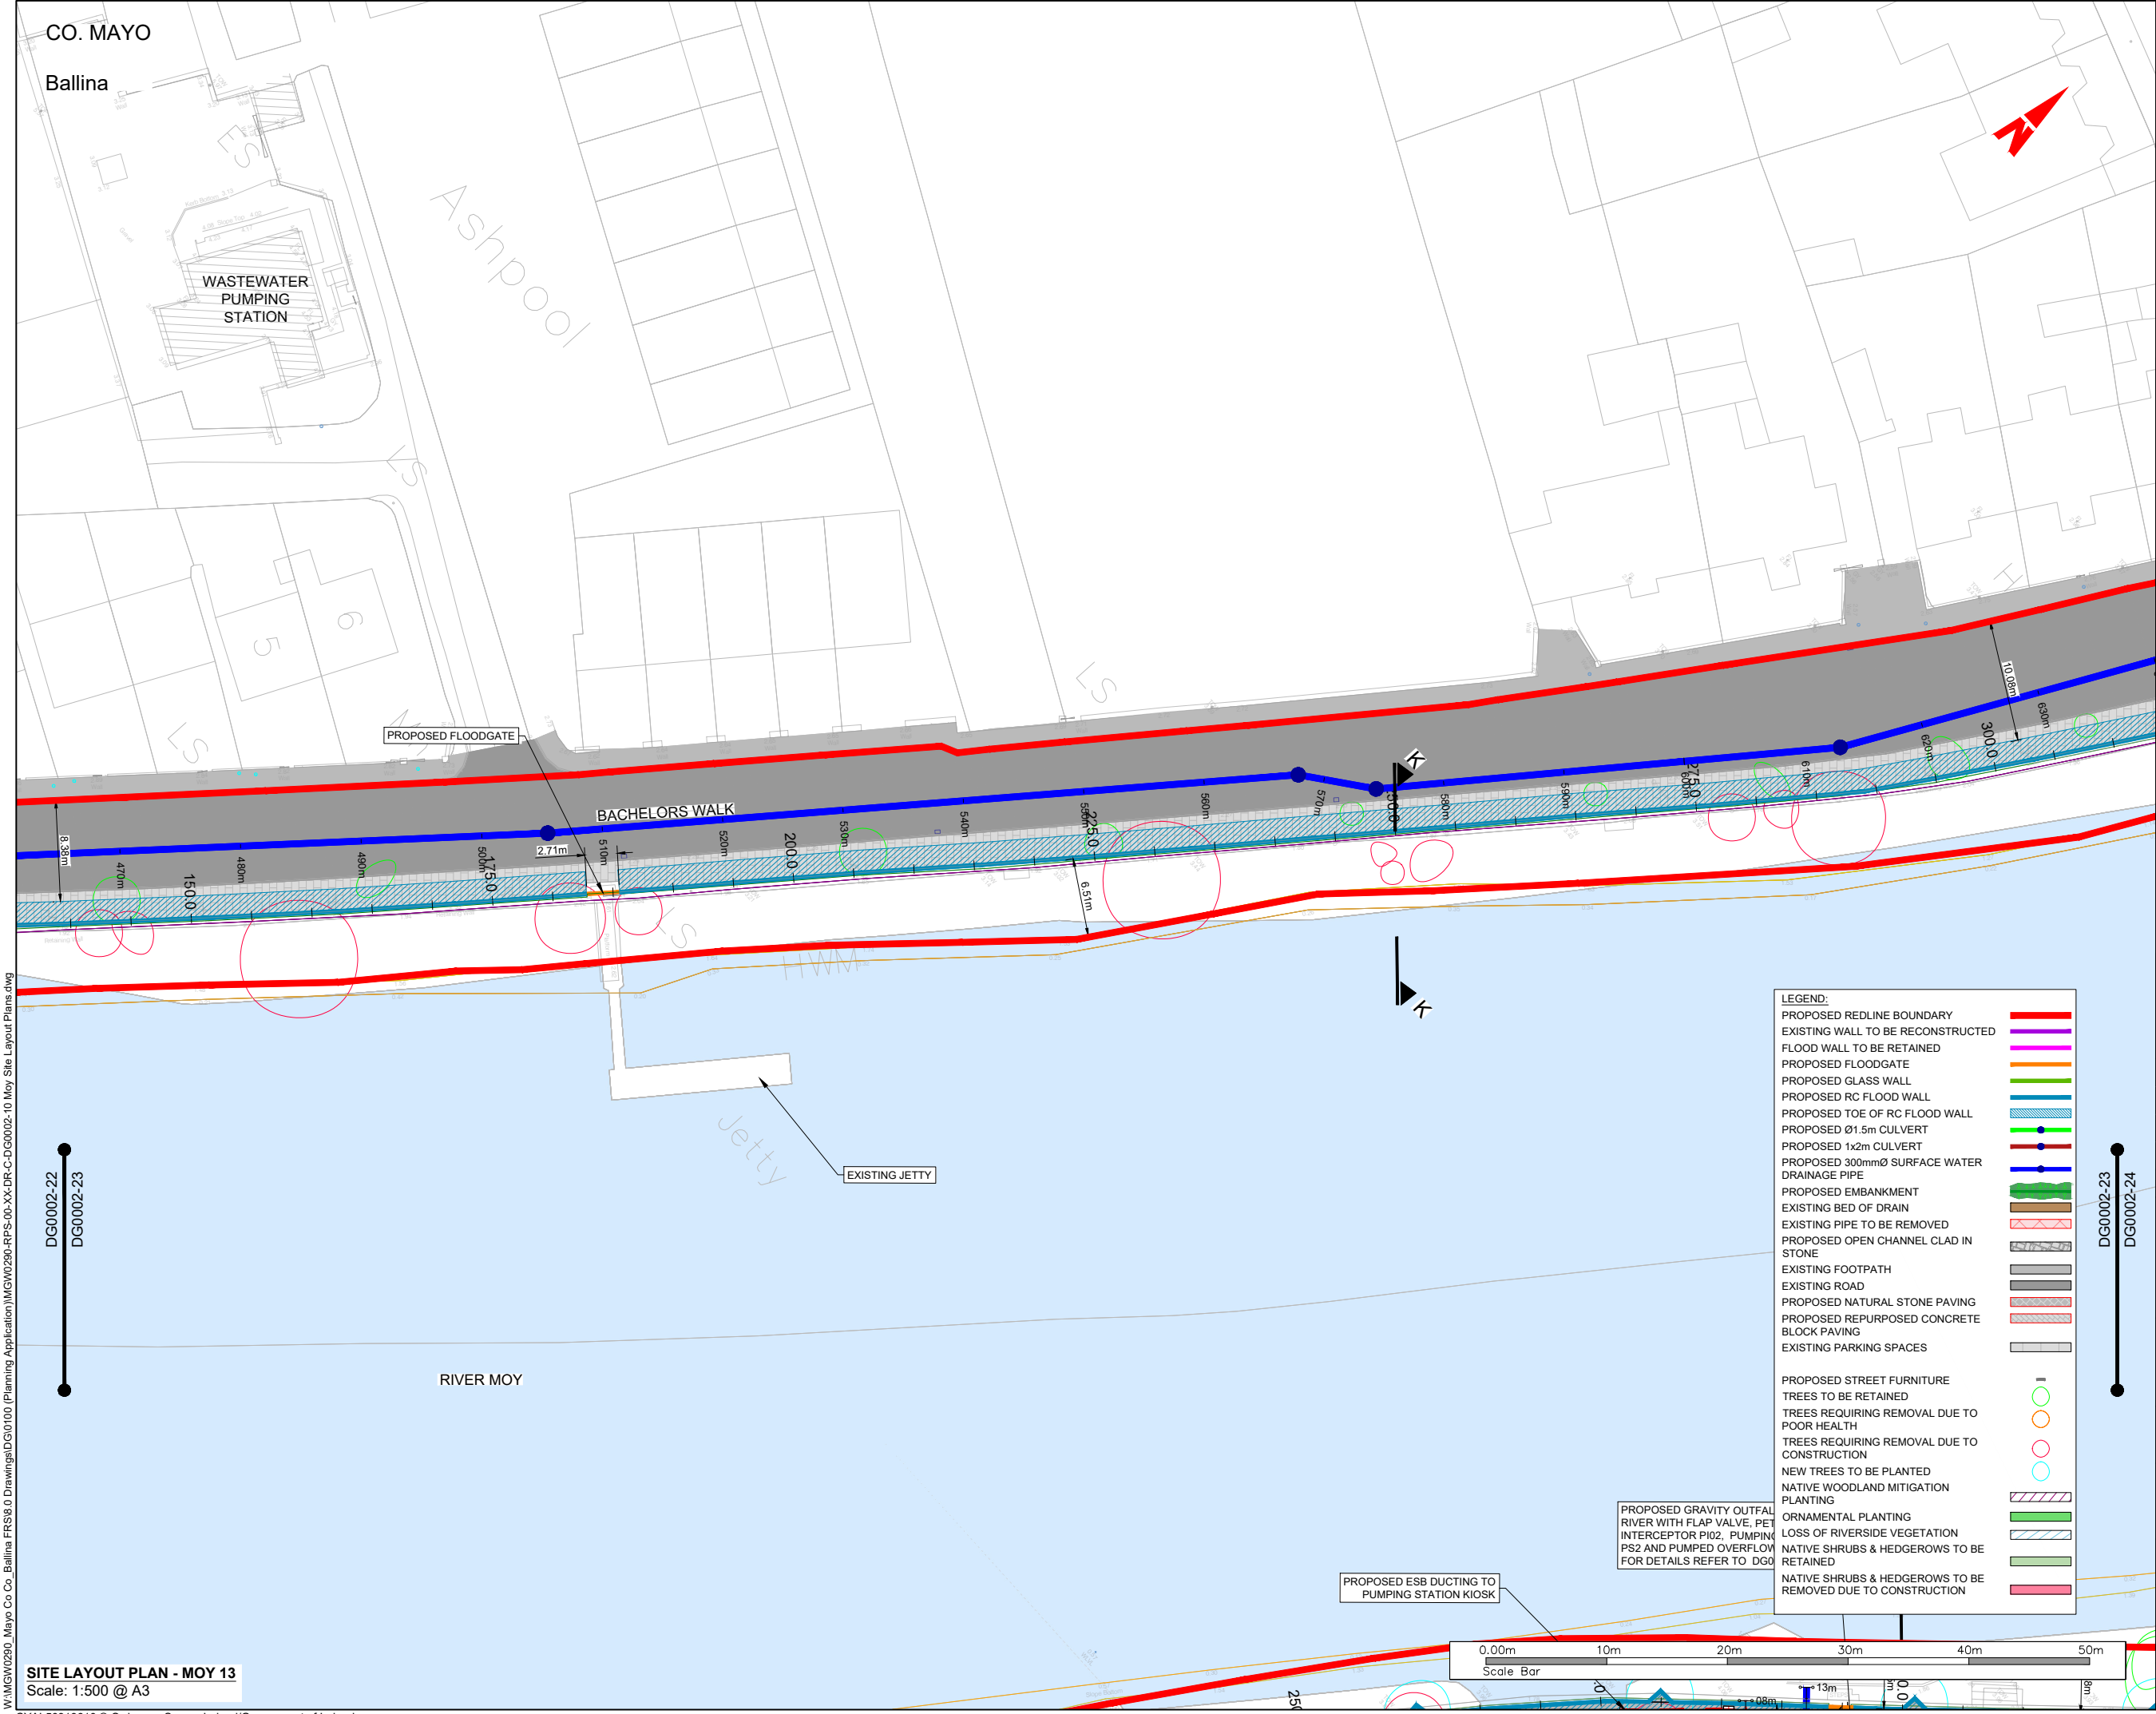

General Notes


(i) Hard copies, dwf and pdf will form a controlled issue of the drawing. All other formats (dwg etc.) are deemed to be an uncontrolled issue and any work carried out based on these files is at the recipients own risk. RPS will not accept any responsibility for any errors from the use of these files, either by human error by the recipient, listing of the un-dimensioned measurements, compatibility with the recipients software, and any errors arising when these files are used to aid the recipients drawing production, or setting out on site.

(ii) DO NOT SCALE, use figured dimensions only.

(iii) This drawing is the property of RPS, it is a project confidential classified document. It must not be copied used or its contents divulged without prior written consent. The needs and expectations of client and RPS must be considered when working with this drawing.

(iv) Information including topographical survey, geotechnical investigation and utility detail used in the design have been provided by others.

(v) All Levels refer to Ordnance Survey Datum, Malin Head.

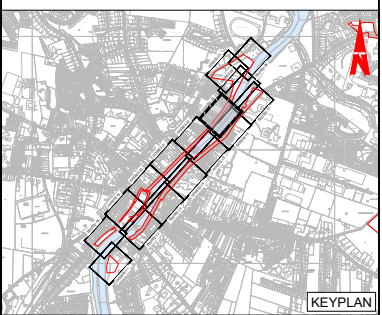

• FOR LOCATION PLANS, REFER TO DG0002-00 SERIES
• FOR PROPOSED FLOOD DEFENCE PLAN & LONGITUDINAL SECTIONS, REFER TO DG0002-30 SERIES
• FOR PROPOSED FLOOD DEFENCE CROSS SECTIONS, REFER TO DG0002-50 SERIES
• FOR PROPOSED DRAINAGE PLAN & LONGITUDINAL SECTIONS, REFER TO DG0002-70 SERIES

Rev	Date	Drn	Amendment / Issue	App
A1 C01	07/04/25	DR	AUTHORISED & ACCEPTED FOR PLANNING	R/G
S4 P01	20/01/25	DR	REVIEW & AUTHORIZATION	R/G

Client

Comhairle Contae Mhaigh Eo
Mayo County Council

OPW
Office of Public Works

rps MAKING COMPLEX EASY

Lyr 2, IDA Business & Technology Park, Mervue, Galway
T +353 91 400200
W www.rpsgroup.com/ireland
E ireland@rpsgroup.com

Project

**BALLINA FLOOD RELIEF SCHEME
PLANNING APPLICATION**

Title

**SITE LAYOUT PLAN
MOY 13**

Model File Identifier

N/A


File Identifier

MGW0290-RPS-00-XX-DR-C-DG0002-23

Created on	04/11/2024	Sheets	14 OF 17
Scale	1:250 @ A1 1:500 @ A3	Status	A1
		Rev	C01

W:\MGW0290_Mayo Co Co_Ballina FRS6.0 Drawings\DG0100 (Planning Application)\MGW0290-RPS-00-XX-DR-C-DG0002-10 Moy Site Layout Plans.dwg

SITE LAYOUT PLAN - MOY 13
Scale: 1:500 @ A3

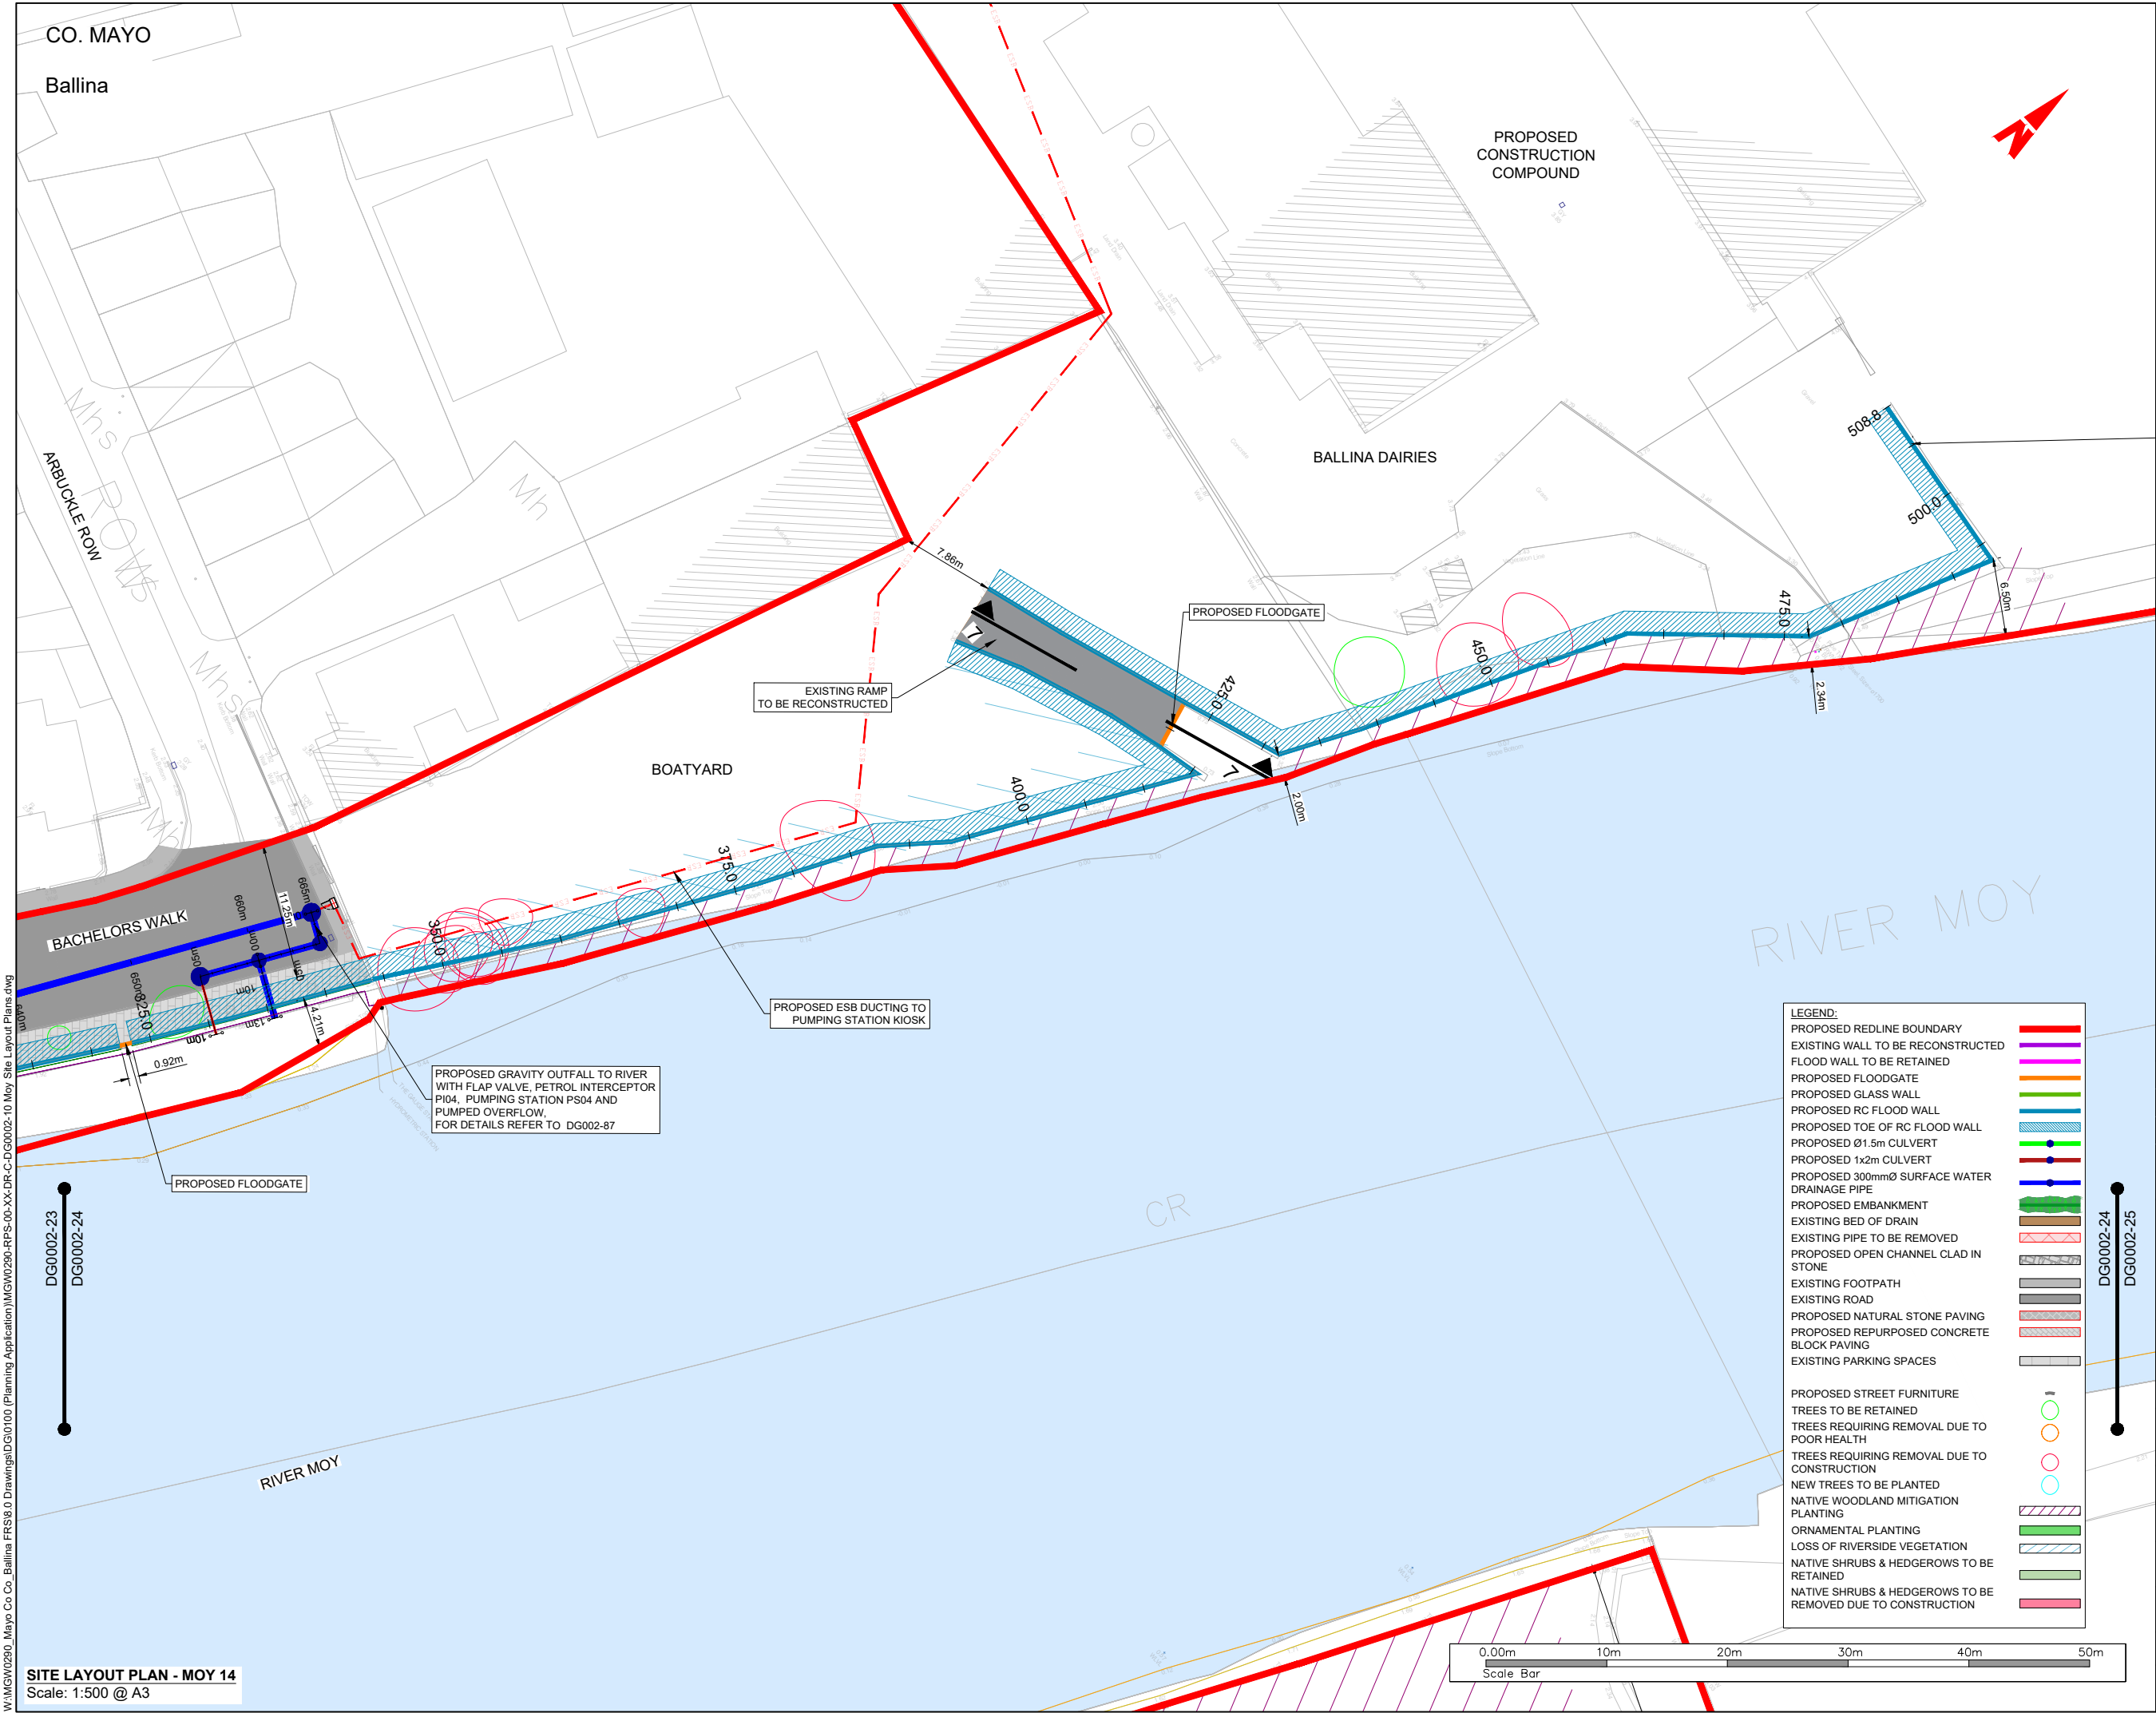

General Notes


(i) Hard copies, dwf and pdf will form a controlled issue of the drawing. All other formats (dwg etc.) are deemed to be an uncontrolled issue and any work carried out based on these files is at the recipients own risk. RPS will not accept any responsibility for any errors from the use of these files, either by human error by the recipient, listing of the un-dimensioned measurements, compatibility with the recipients software, and any errors arising when these files are used to aid the recipients drawing production, or setting out on site.

(ii) DO NOT SCALE, use figured dimensions only.

(iii) This drawing is the property of RPS, it is a project confidential classified document. It must not be copied used or its contents divulged without prior written consent. The needs and expectations of client and RPS must be considered when working with this drawing.

(iv) Information including topographical survey, geotechnical investigation and utility detail used in the design have been provided by others.

(v) All Levels refer to Ordnance Survey Datum, Malin Head.

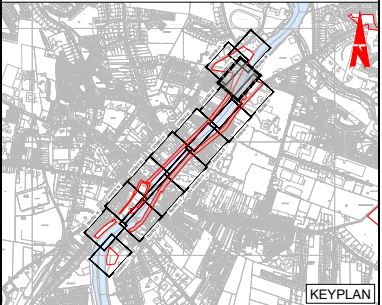

- FOR LOCATION PLANS, REFER TO DG0002-00 SERIES
- FOR PROPOSED FLOOD DEFENCE PLAN & LONGITUDINAL SECTIONS, REFER TO DG0002-30 SERIES
- FOR PROPOSED FLOOD DEFENCE CROSS SECTIONS, REFER TO DG0002-50 SERIES
- FOR PROPOSED DRAINAGE PLAN & LONGITUDINAL SECTIONS, REFER TO DG0002-70 SERIES

A1 C01	07/04/25	IS	AUTHORISED & ACCEPTED FOR PLANNING	R/G
S4 P01	20/01/25	BT	REVIEW & AUTHORIZATION	R/G
Rev	Date	Drn	Amendment / Issue	App

Client

 Comhairle Contae Mhaigh Eo
Mayo County Council

 OPW
Office of Public Works

 **MAKING COMPLEX EASY**

Lyrr 2, IDA Business & Technology Park, Mervue, Galway
T +353 91 400200
W www.rpsgroup.com/ireland
E ireland@rpsgroup.com

Project

**BALLINA FLOOD RELIEF SCHEME
PLANNING APPLICATION**

Title

**SITE LAYOUT PLAN
MOY 14**

Model File Identifier

N/A

File Identifier


MGW0290-RPS-00-XX-DR-C-DG0002-24

Created on	04/11/2024	Sheets	15 OF 17
Scale	1:250 @ A1 1:500 @ A3	Status	A1
		Rev	C01

W:\MGW0290_Mayo Co Co_Ballina FRS\6.0 Drawings\DG0100 (Planning Application)\MGW0290-RPS-00-XX-DR-C-DG0002-10 Moy Site Layout Plans.dwg

SITE LAYOUT PLAN - MOY 14
Scale: 1:500 @ A3

W:\MGW0290_Mayo Co Co_Ballina FRS8.0 Drawings\DG00100 (Planning Application)\MGW0290-RPS-00-XX-DR-C-DG0002-10 Moy Site Layout Plans.dwg

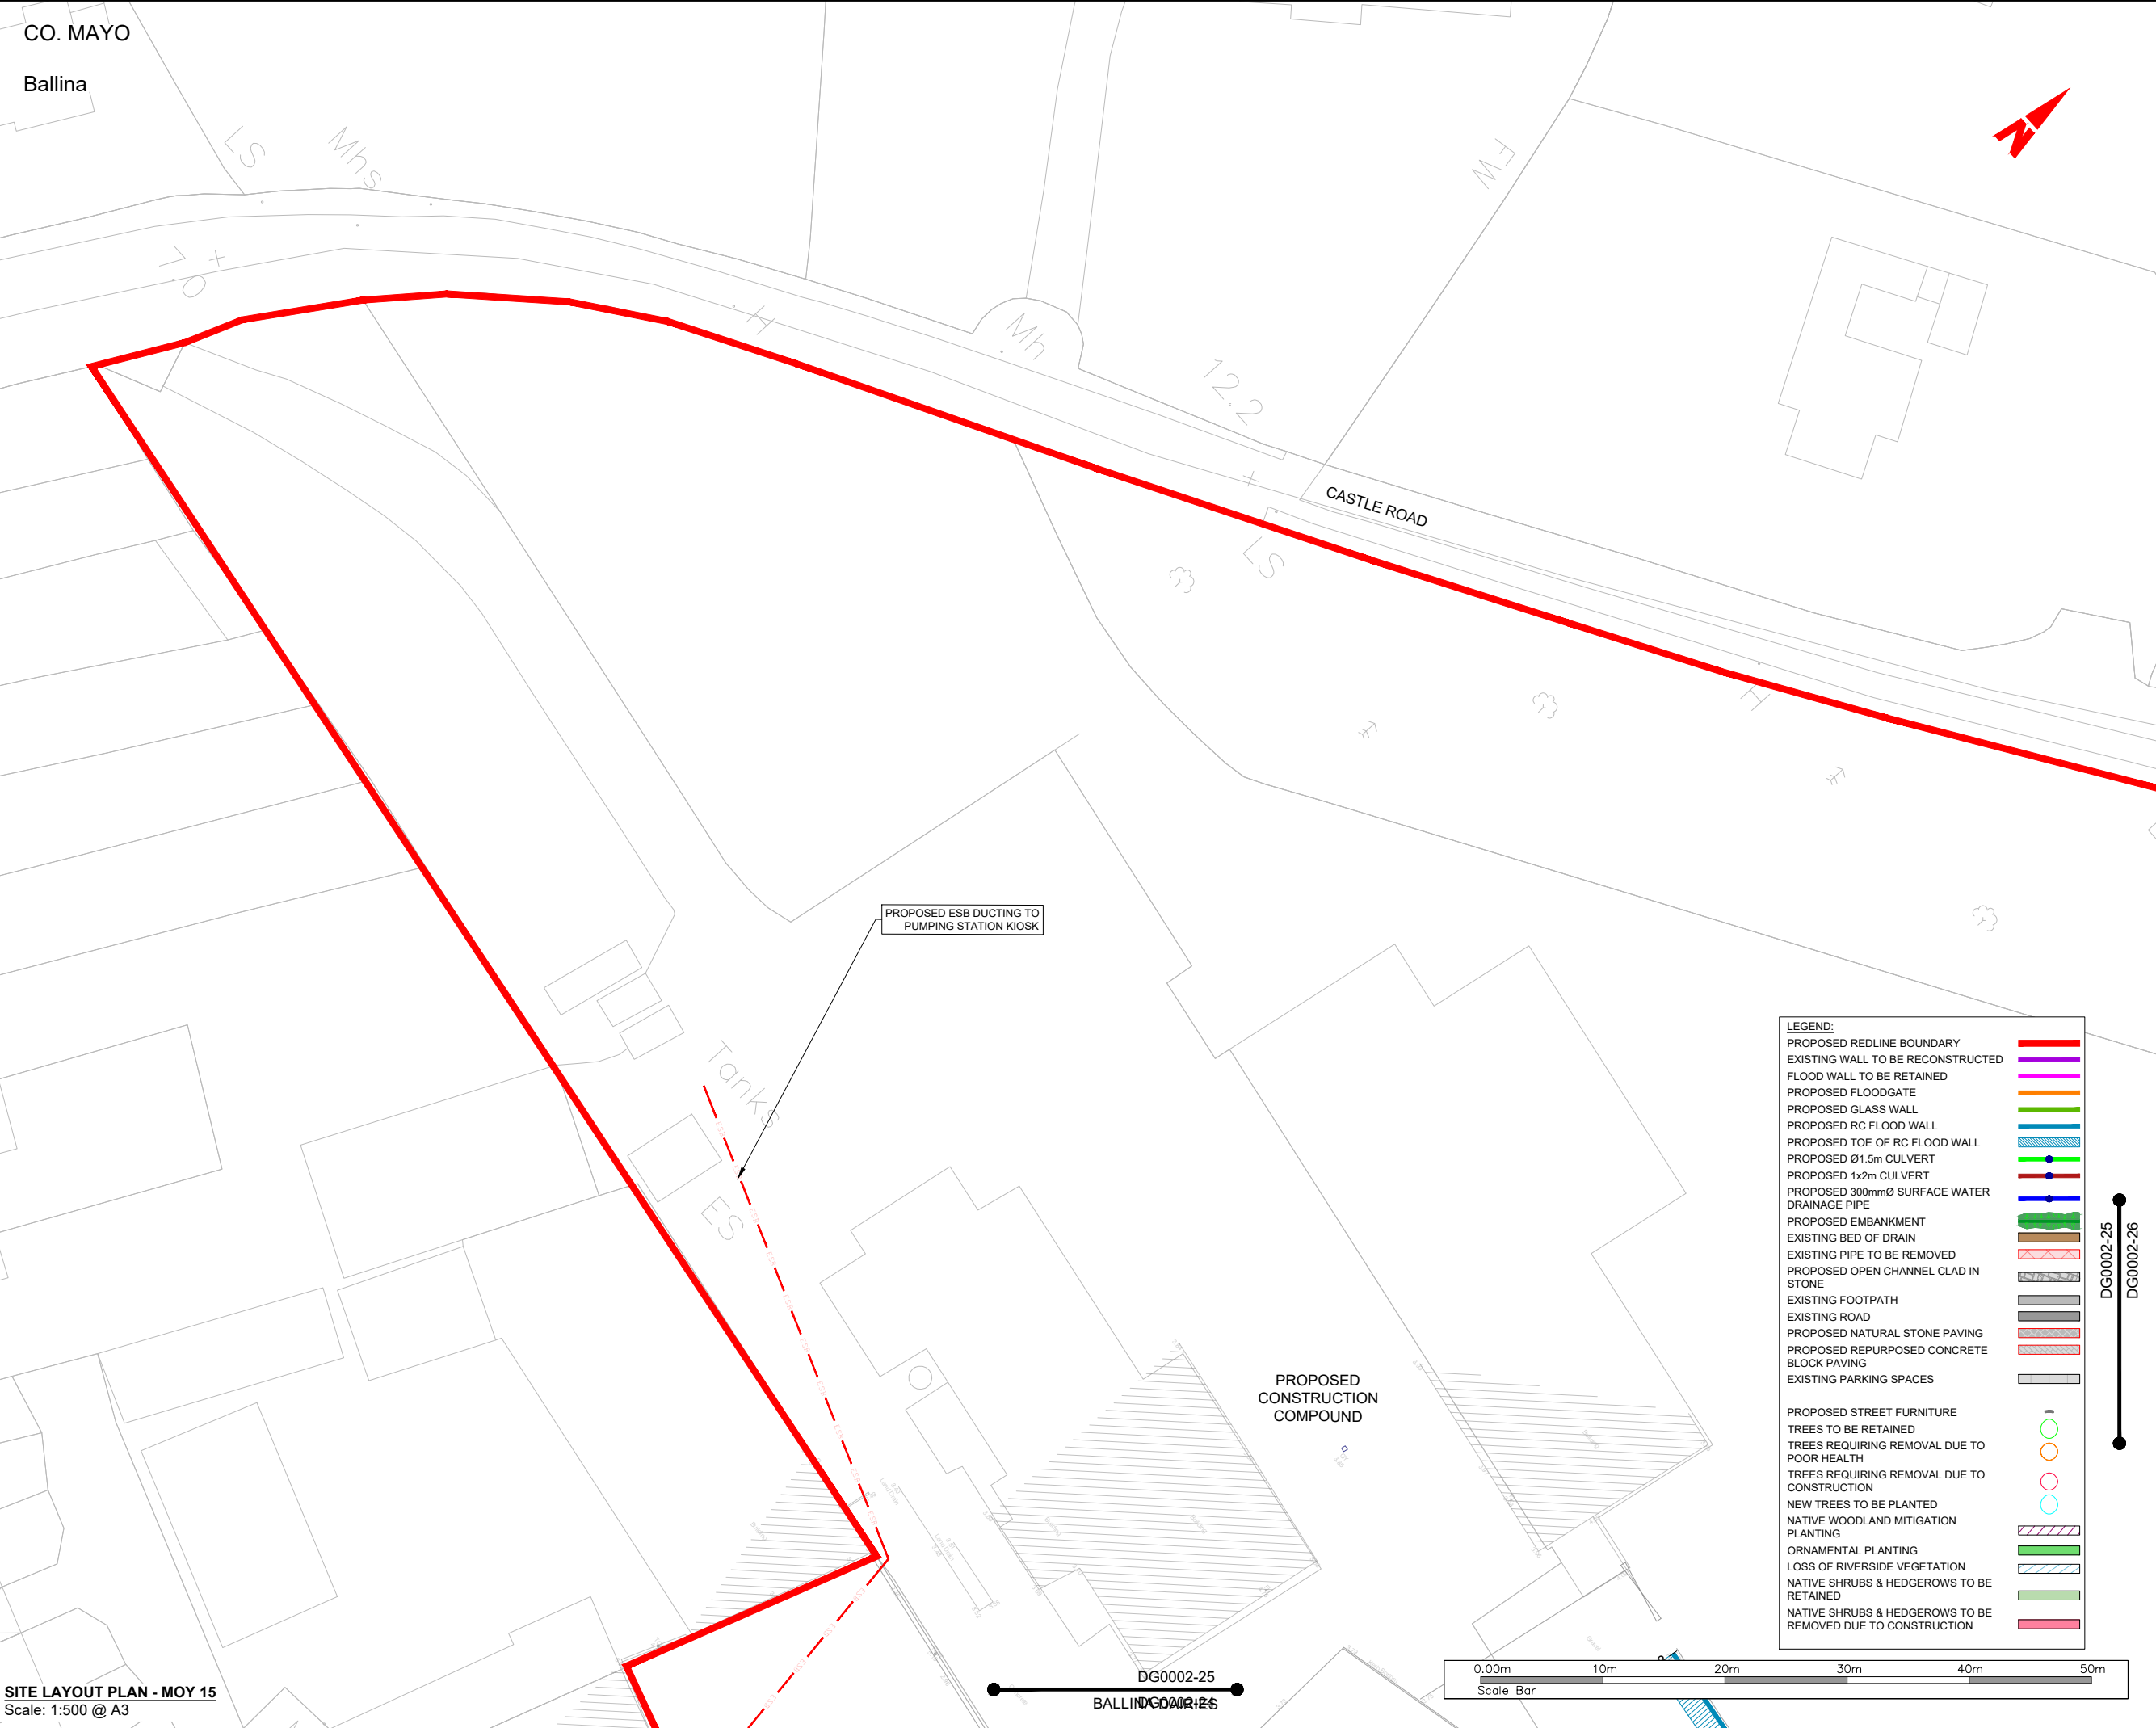

SITE LAYOUT PLAN - MOY 15
Scale: 1:500 @ A3

General Notes

(i) Hard copies, dwf and pdf will form a controlled issue of the drawing. All other formats (dwg etc.) are deemed to be an uncontrolled issue and any work carried out based on these files is at the recipients own risk. RPS will not accept any responsibility for any errors from the use of these files, either by human error by the recipient, listing of the un-dimensioned measurements, compatibility with the recipients software, and any errors arising when these files are used to aid the recipients drawing production, or setting out on site.

(ii) DO NOT SCALE, use figured dimensions only.

(iii) This drawing is the property of RPS, it is a project confidential classified document. It must not be copied used or its contents divulged without prior written consent. The needs and expectations of client and RPS must be considered when working with this drawing.

(iv) Information including topographical survey, geotechnical investigation and utility detail used in the design have been provided by others.

(v) All Levels refer to Ordnance Survey Datum, Malin Head.

• FOR LOCATION PLANS, REFER TO DG0002-00 SERIES
• FOR PROPOSED FLOOD DEFENCE PLAN & LONGITUDINAL SECTIONS, REFER TO DG0002-30 SERIES
• FOR PROPOSED FLOOD DEFENCE CROSS SECTIONS, REFER TO DG0002-50 SERIES
• FOR PROPOSED DRAINAGE PLAN & LONGITUDINAL SECTIONS, REFER TO DG0002-70 SERIES

A1 C01	07/04/25	JS	AUTHORISED & ACCEPTED FOR PLANNING	RJS
S4 P01	20/01/25	BT	REVIEW & AUTHORIZATION	RJS
Rev	Date	Dim. Ckx	Amendment / Issue	App

Client

Comhairle Contae Mhaigh Eo
Mayo County Council

OPW
Oifig na hOibreachtaí
Office of Public Works

Project

**BALLINA FLOOD RELIEF SCHEME
PLANNING APPLICATION**

Title

**SITE LAYOUT PLAN
MOY 15**


Model File Identifier

N/A

File Identifier

MGW0290-RPS-00-XX-DR-C-DG0002-25

Created on	04/11/2024	Sheets	16 OF 17
Scale	1:250 @ A1 1:500 @ A3	Status	A1
		Rev	C01

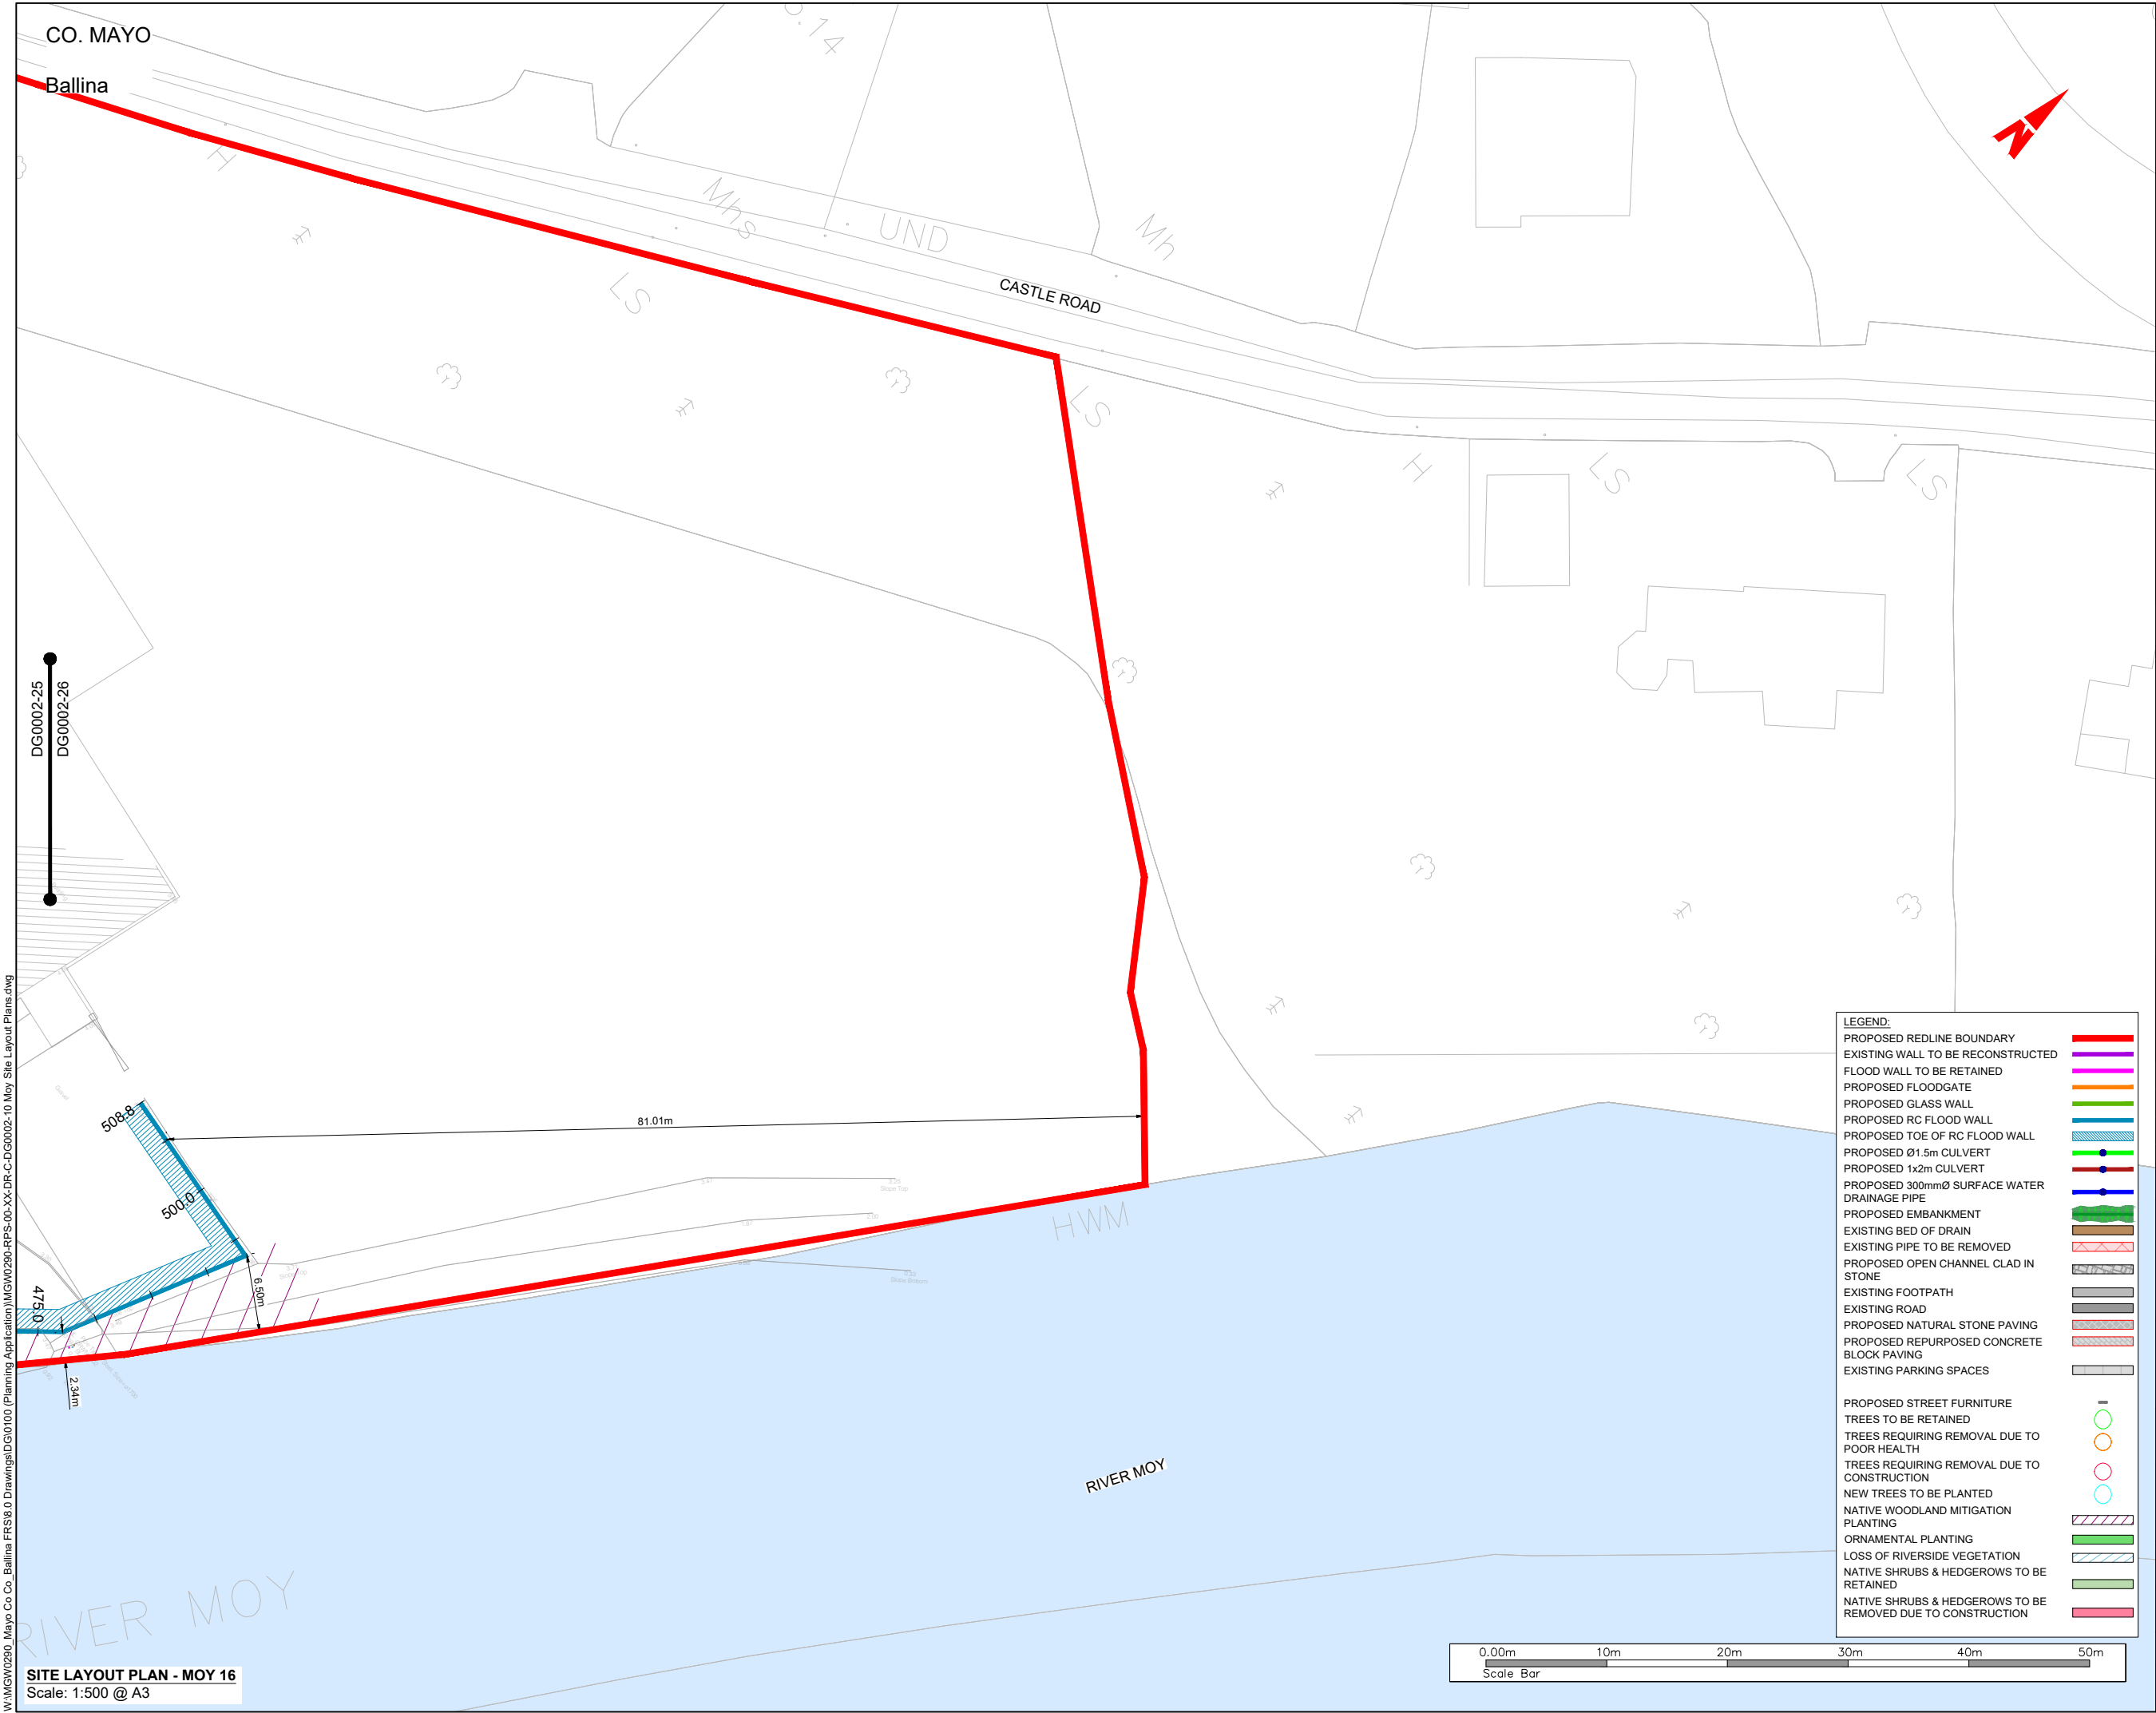

General Notes

(i) Hard copies, dwf and pdf will form a controlled issue of the drawing. All other formats (dwg etc.) are deemed to be an uncontrolled issue and any work carried out based on these files is at the recipients own risk. RPS will not accept any responsibility for any errors from the use of these files, either by human error by the recipient, listing of the un-dimensioned measurements, compatibility with the recipients software, and any errors arising when these files are used to aid the recipients drawing production, or setting out on site.

(ii) DO NOT SCALE, use figured dimensions only.

(iii) This drawing is the property of RPS, it is a project confidential classified document. It must not be copied used or its contents divulged without prior written consent. The needs and expectations of client and RPS must be considered when working with this drawing.

(iv) Information including topographical survey, geotechnical investigation and utility detail used in the design have been provided by others.

(v) All Levels refer to Ordnance Survey Datum, Malin Head.

FOR LOCATION PLANS, REFER TO DG0002-00 SERIES

FOR PROPOSED FLOOD DEFENCE PLAN & LONGITUDINAL SECTIONS, REFER TO DG0002-30 SERIES

FOR PROPOSED FLOOD DEFENCE CROSS SECTIONS, REFER TO DG0002-50 SERIES

FOR PROPOSED DRAINAGE PLAN & LONGITUDINAL SECTIONS, REFER TO DG0002-70 SERIES

A1 C01	07/04/25	JB	MT	AUTHORISED & ACCEPTED FOR PLANNING	R/G
S4 P01	20/01/25	BT	JP	REVIEW & AUTHORIZATION	R/G
Rev	Date	Drn	Chk	Amendment / Issue	App

Client

Comhairle Contae Mhaigh Eo
Mayo County Council

OPW
Oifig na hOibreachtaí Poblaithe
Office of Public Works

rps MAKING COMPLEX EASY
Lyrr 2, IDA Business & Technology Park, Mervue, Galway
T +353 91 400200
W www.rpsgroup.com/ireland
E ireland@rpsgroup.com

Project

**BALLINA FLOOD RELIEF SCHEME
PLANNING APPLICATION**

Title

**SITE LAYOUT PLAN
MOY 16**

Model File Identifier

N/A

File Identifier

MGW0290-RPS-00-XX-DR-C-DG0002-26

Created on	04/11/2024	Sheets	17 OF 17
Scale	1:250 @ A1 1:500 @ A3	Status	A1
		Rev	C01