
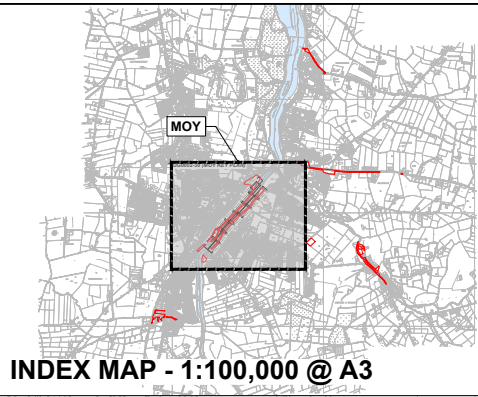


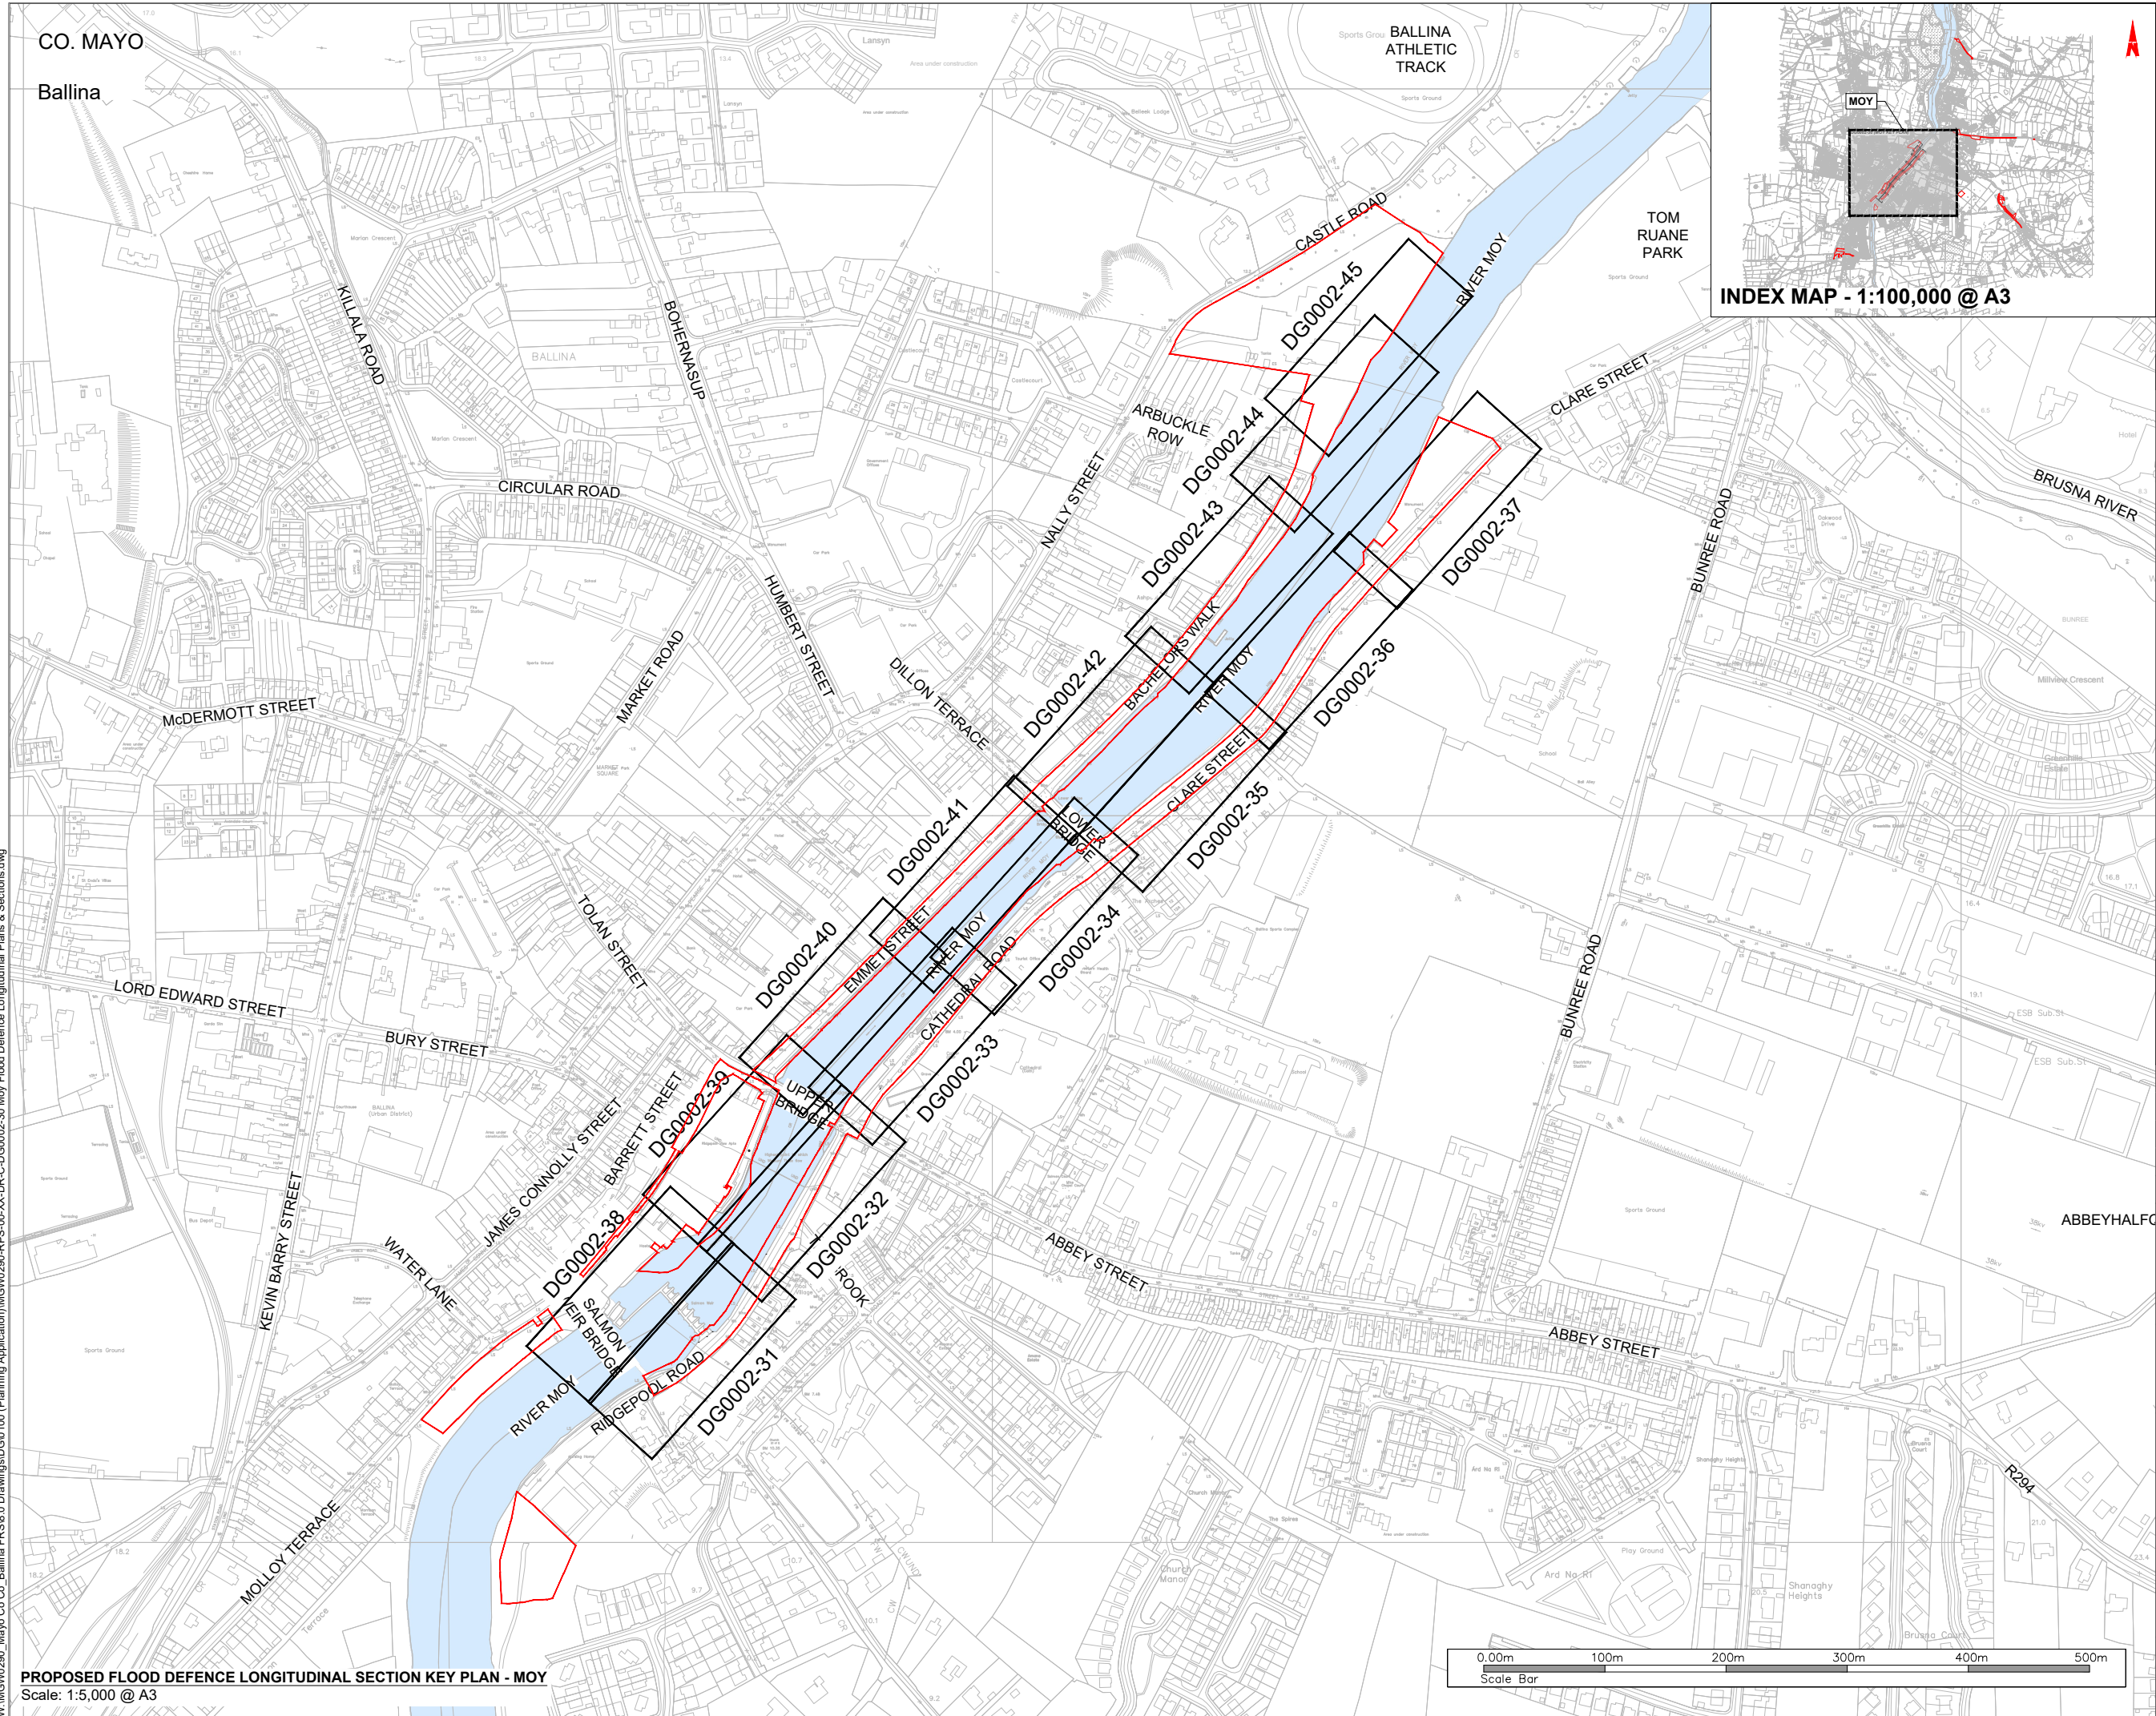

- General Notes
- (i) Hard copies, dwf and pdf will form a controlled issue of the drawing. All other formats (dwg etc.) are deemed to be an uncontrolled issue and any work carried out based on these files is at the recipients own risk. RPS will not accept any responsibility for any errors from the use of these files, either by human error by the recipient, listing of the un-dimensioned measurements, compatibility with the recipients software, and any errors arising when these files are used to aid the recipients drawing production, or setting out on site.
 - (ii) DO NOT SCALE, use figured dimensions only.
 - (iii) This drawing is the property of RPS, it is a project confidential classified document. It must not be copied used or its contents divulged without prior written consent. The needs and expectations of client and RPS must be considered when working with this drawing.
 - (iv) Information including topographical survey, geotechnical investigation and utility detail used in the design have been provided by others.
 - (v) All Levels refer to Ordnance Survey Datum, Malin Head.

LEGEND:
PROPOSED REDLINE BOUNDARY

- FOR LOCATION PLANS, REFER TO DG0002-00 SERIES
- FOR LAYOUT PLANS, REFER TO DG0002-10 SERIES
- FOR PROPOSED FLOOD DEFENCE CROSS SECTIONS, REFER TO DG0002-50 SERIES
- FOR PROPOSED DRAINAGE PLAN & LONGITUDINAL SECTIONS, REFER TO DG0002-70 SERIES

A1 C01	07/04/25	JB MH	AUTHORISED & ACCEPTED FOR PLANNING			PJG
P02	27/03/25	JB MH	REVIEW & AUTHORISATION			PJG
S4 P01	20/01/25	JB SF	REVIEW & AUTHORISATION			PJG
Rev	Date	Drn CHK	Amendment / Issue			App

Client
Comhairle Contae Mhaigh Eo
Mayo County Council



rps MAKING COMPLEX EASY
Lyrr 2, IDA Business & Technology Park, Mervue, Galway
T +353 91 400200
W www.rpsgroup.com/ireland
E ireland@rpsgroup.com

Project
**BALLINA FLOOD RELIEF SCHEME
PLANNING APPLICATION**

Title
**PROPOSED FLOOD DEFENCE
LONGITUDINAL SECTION KEY PLAN
- MOY**

Model File Identifier
N/A


File Identifier
MGW0290-RPS-00-XX-DR-C-DG0002-30

Created on 18/11/2024	Sheets 01 of 16
Scale 1:2,500 @ A1 1:5,000 @ A3	Status A1
	Rev C01

W:\MGW0290_Mayo Co Co_Ballina FRS\6.0 Drawings\DG00100 (Planning Application)\MGW0290-RPS-00-XX-DR-C-DG0002-30 Moy Flood Defence Longitudinal Plans & Sections.dwg

PROPOSED FLOOD DEFENCE LONGITUDINAL SECTION KEY PLAN - MOY
Scale: 1:5,000 @ A3


Ballina

 


(v) All Levels refer to Ordnance Survey Datum, Malin Head.



- FOR LOCATION PLANS, REFER TO DG0002-00 SERIES
- FOR LAYOUT PLANS, REFER TO DG0002-10 SERIES
- FOR PROPOSED FLOOD DEFENCE CROSS SECTIONS REFER TO DG0002-50 SERIES
- FOR PROPOSED DRAINAGE PLAN & LONGITUDINAL SECTIONS, REFER TO DG0002-70 SERIES

 

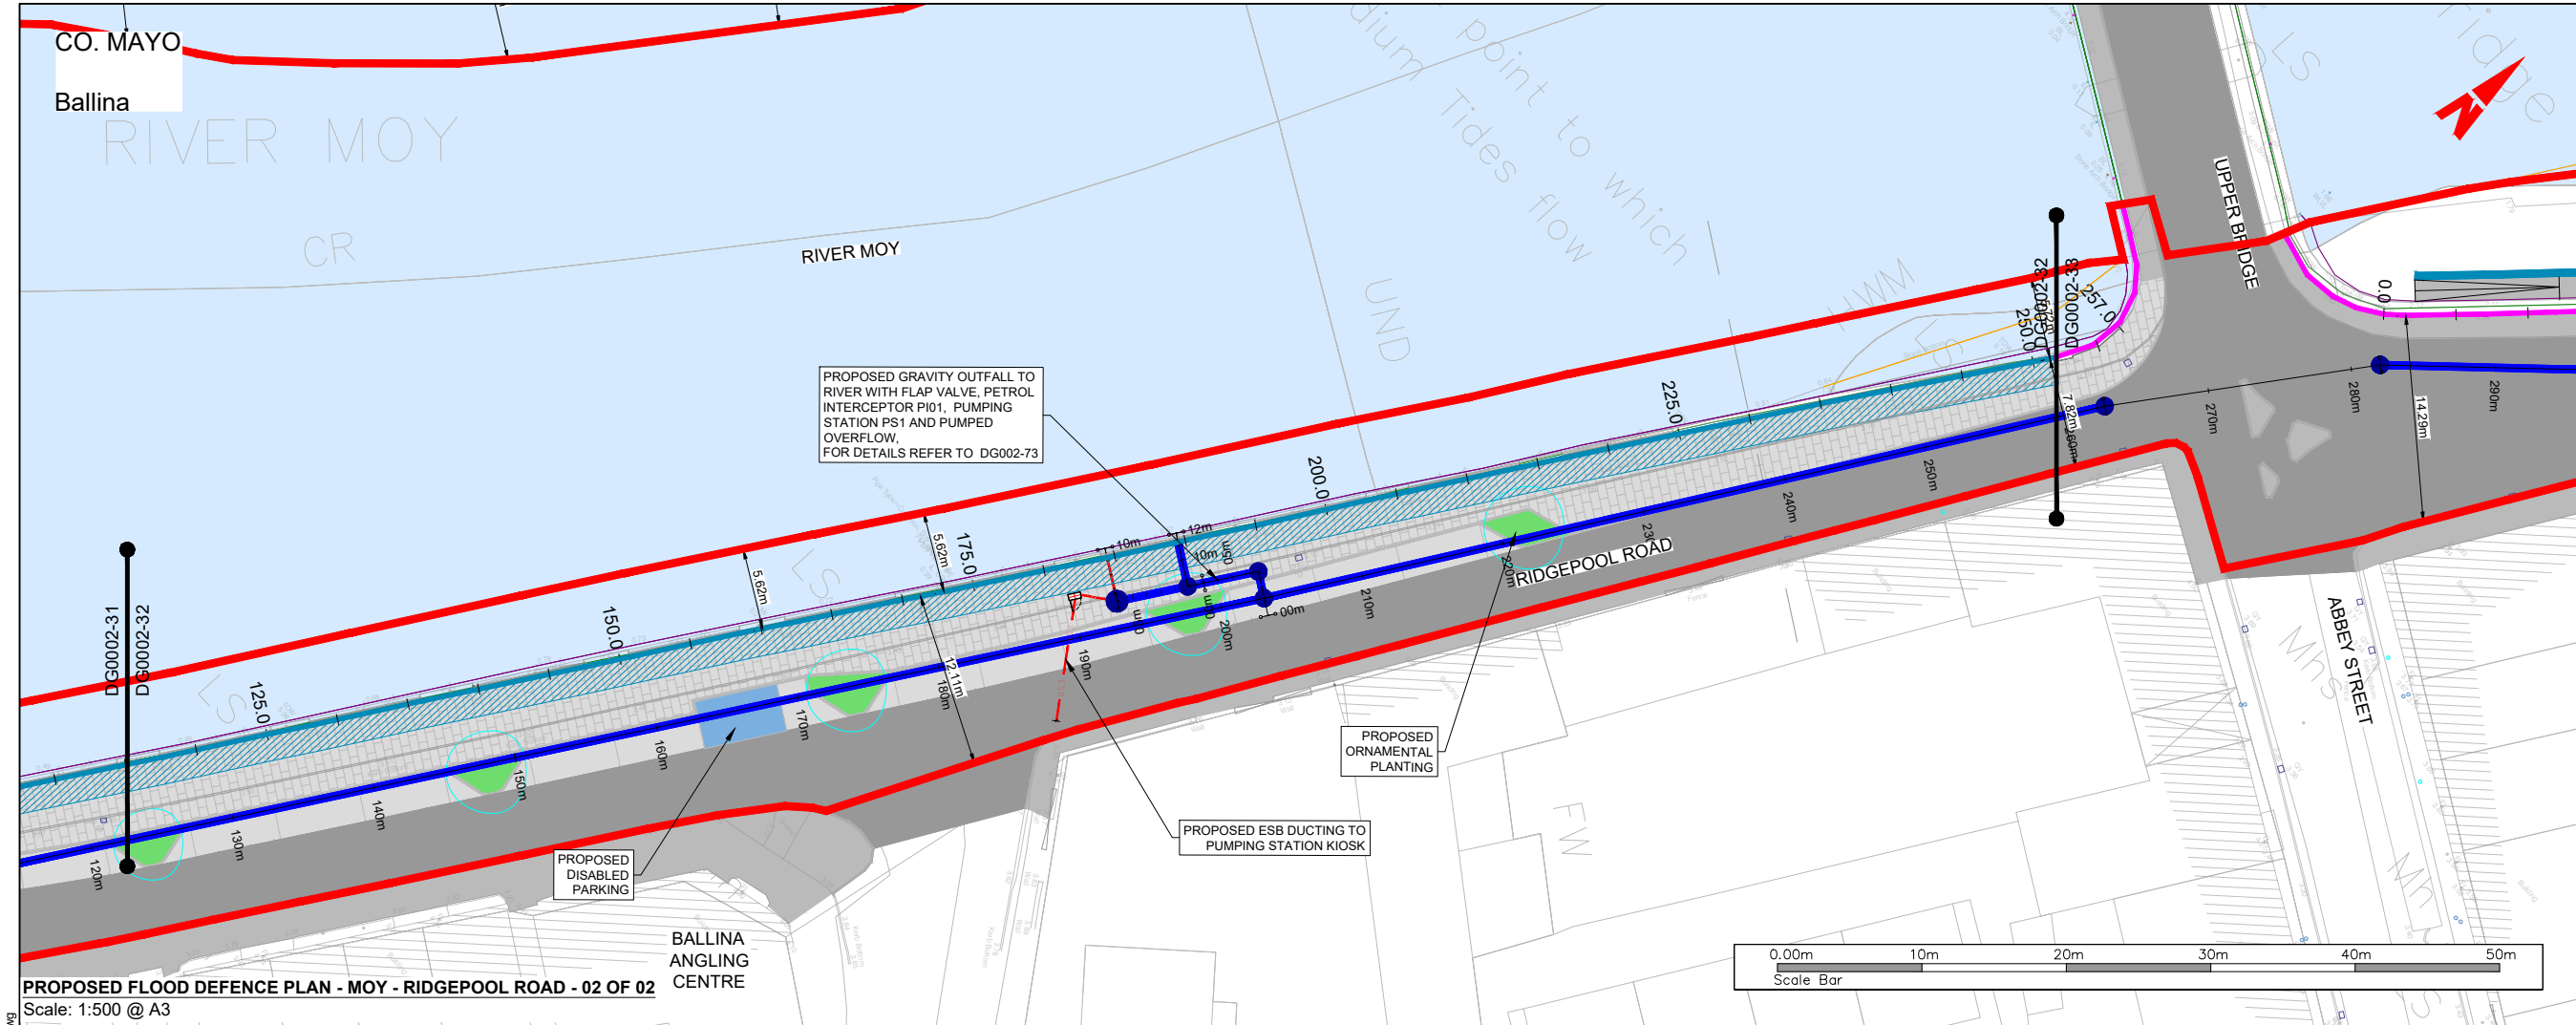

General Notes


(i) Hard copies, dwf and pdf will form a controlled issue of the drawing. All other formats (dwg etc.) are deemed to be an uncontrolled issue and any work carried out based on these files is at the recipients own risk. RPS will not accept any responsibility for any errors from the use of these files, either by human error by the recipient, listing of the un-dimensioned measurements, compatibility with the recipients software, and any errors arising when these files are used to aid the recipients drawing production, or setting out on site.

(ii) DO NOT SCALE, use figured dimensions only.

(iii) This drawing is the property of RPS, it is a project confidential classified document. It must not be copied used or its contents divulged without prior written consent. The needs and expectations of client and RPS must be considered when working with this drawing.

(iv) Information including topographical survey, geotechnical investigation and utility detail used in the design have been provided by others.


(v) All Levels refer to Ordnance Survey Datum, Malin Head.

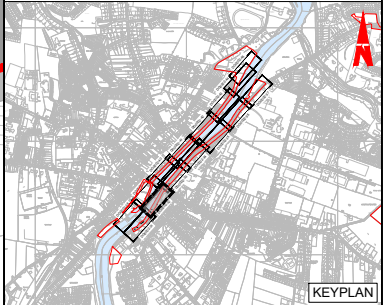

LEGEND:

PROPOSED REDLINE BOUNDARY	
EXISTING GROUND LEVEL	
EXISTING WALL TO BE RECONSTRUCTED	
FLOOD WALL TO BE RETAINED	
PROPOSED FLOODGATE	
PROPOSED GLASS WALL	
PROPOSED RC FLOOD WALL	
PROPOSED TOE OF RC FLOOD WALL	
PROPOSED 300mmØ SURFACE WATER DRAINAGE PIPE	
PROPOSED OPEN CHANNEL CLAD IN STONE	
PROPOSED RAISED PROMENADE	
EXISTING ROAD	
PROPOSED NATURAL STONE PAVING	
PROPOSED REPURPOSED CONCRETE BLOCK PAVING	
EXISTING PARKING SPACES	
PROPOSED STREET FURNITURE	
TREES TO BE RETAINED	
TREES REQUIRING REMOVAL DUE TO POOR HEALTH	
TREES REQUIRING REMOVAL DUE TO CONSTRUCTION	
NEW TREES TO BE PLANTED	

- FOR LOCATION PLANS, REFER TO DG0002-00 SERIES
- FOR LAYOUT PLANS, REFER TO DG0002-10 SERIES
- FOR PROPOSED FLOOD DEFENCE CROSS SECTIONS, REFER TO DG0002-50 SERIES
- FOR PROPOSED DRAINAGE PLAN & LONGITUDINAL SECTIONS, REFER TO DG0002-70 SERIES

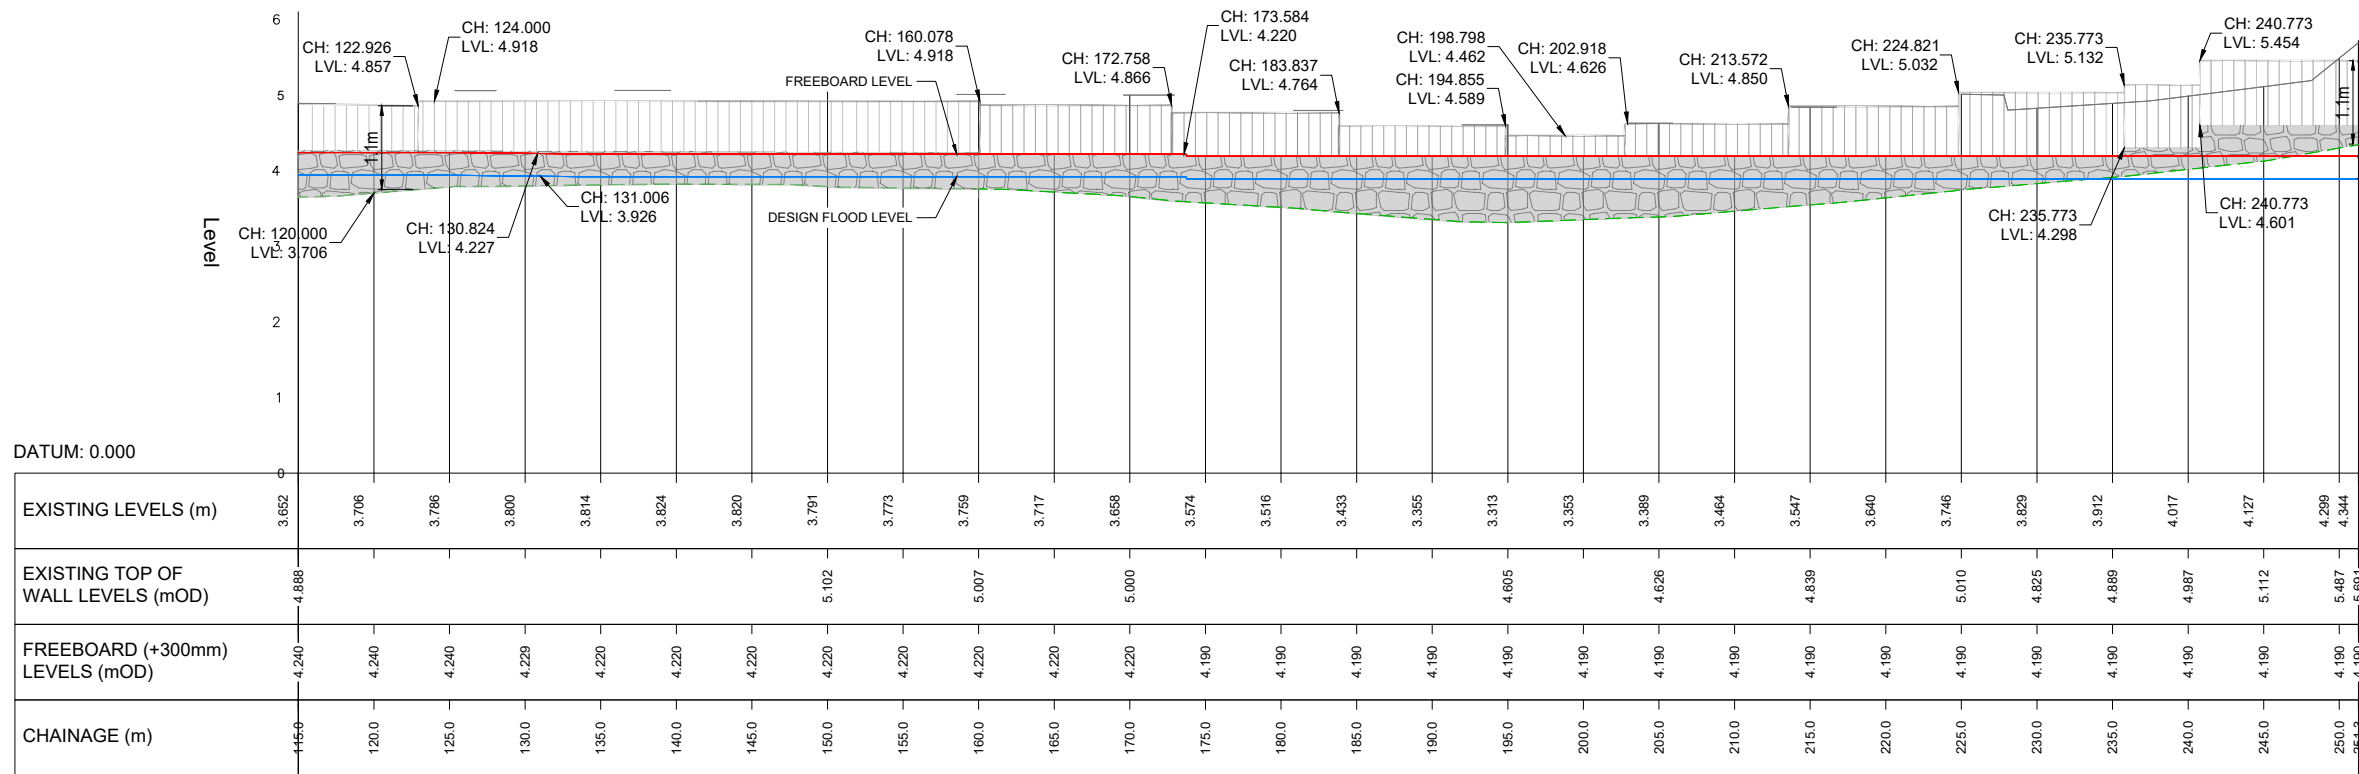

PROPOSED FLOOD DEFENCE LONGITUDINAL SECTION - MOY - RIDGEPOOL ROAD - (02 OF 02)

Scale: Horiz. 1:500, Vert. 1:100 @ A3

A1	C01	07/04/25	DR	MR	AUTHORISED & ACCEPTED FOR PLANNING	R/S
PO2		27/03/25	DR	MR	REVIEW & AUTHORISATION	R/S
S4	PO1	20/01/25	DR	MR	REVIEW & AUTHORISATION	R/S
Rev	Date	Drn	Chk	App	Amendment / Issue	App

Client

Comhairle Contae Mhaigh Eo
Mayo County Council



Project

**BALLINA FLOOD RELIEF SCHEME
PLANNING APPLICATION**

Title

**PROPOSED FLOOD DEFENCE
PLAN & LONGITUDINAL SECTION
MOY - RIDGEPOOL ROAD 02 of 02**

Model File Identifier

N/A

File Identifier

MGW0290-RPS-00-XX-DR-C-DG0002-32

Created on

18/11/2024

Sheets

03 of 16

Scale


AS STATED @ A1
AS STATED @ A3

Status

A1

Rev

C01

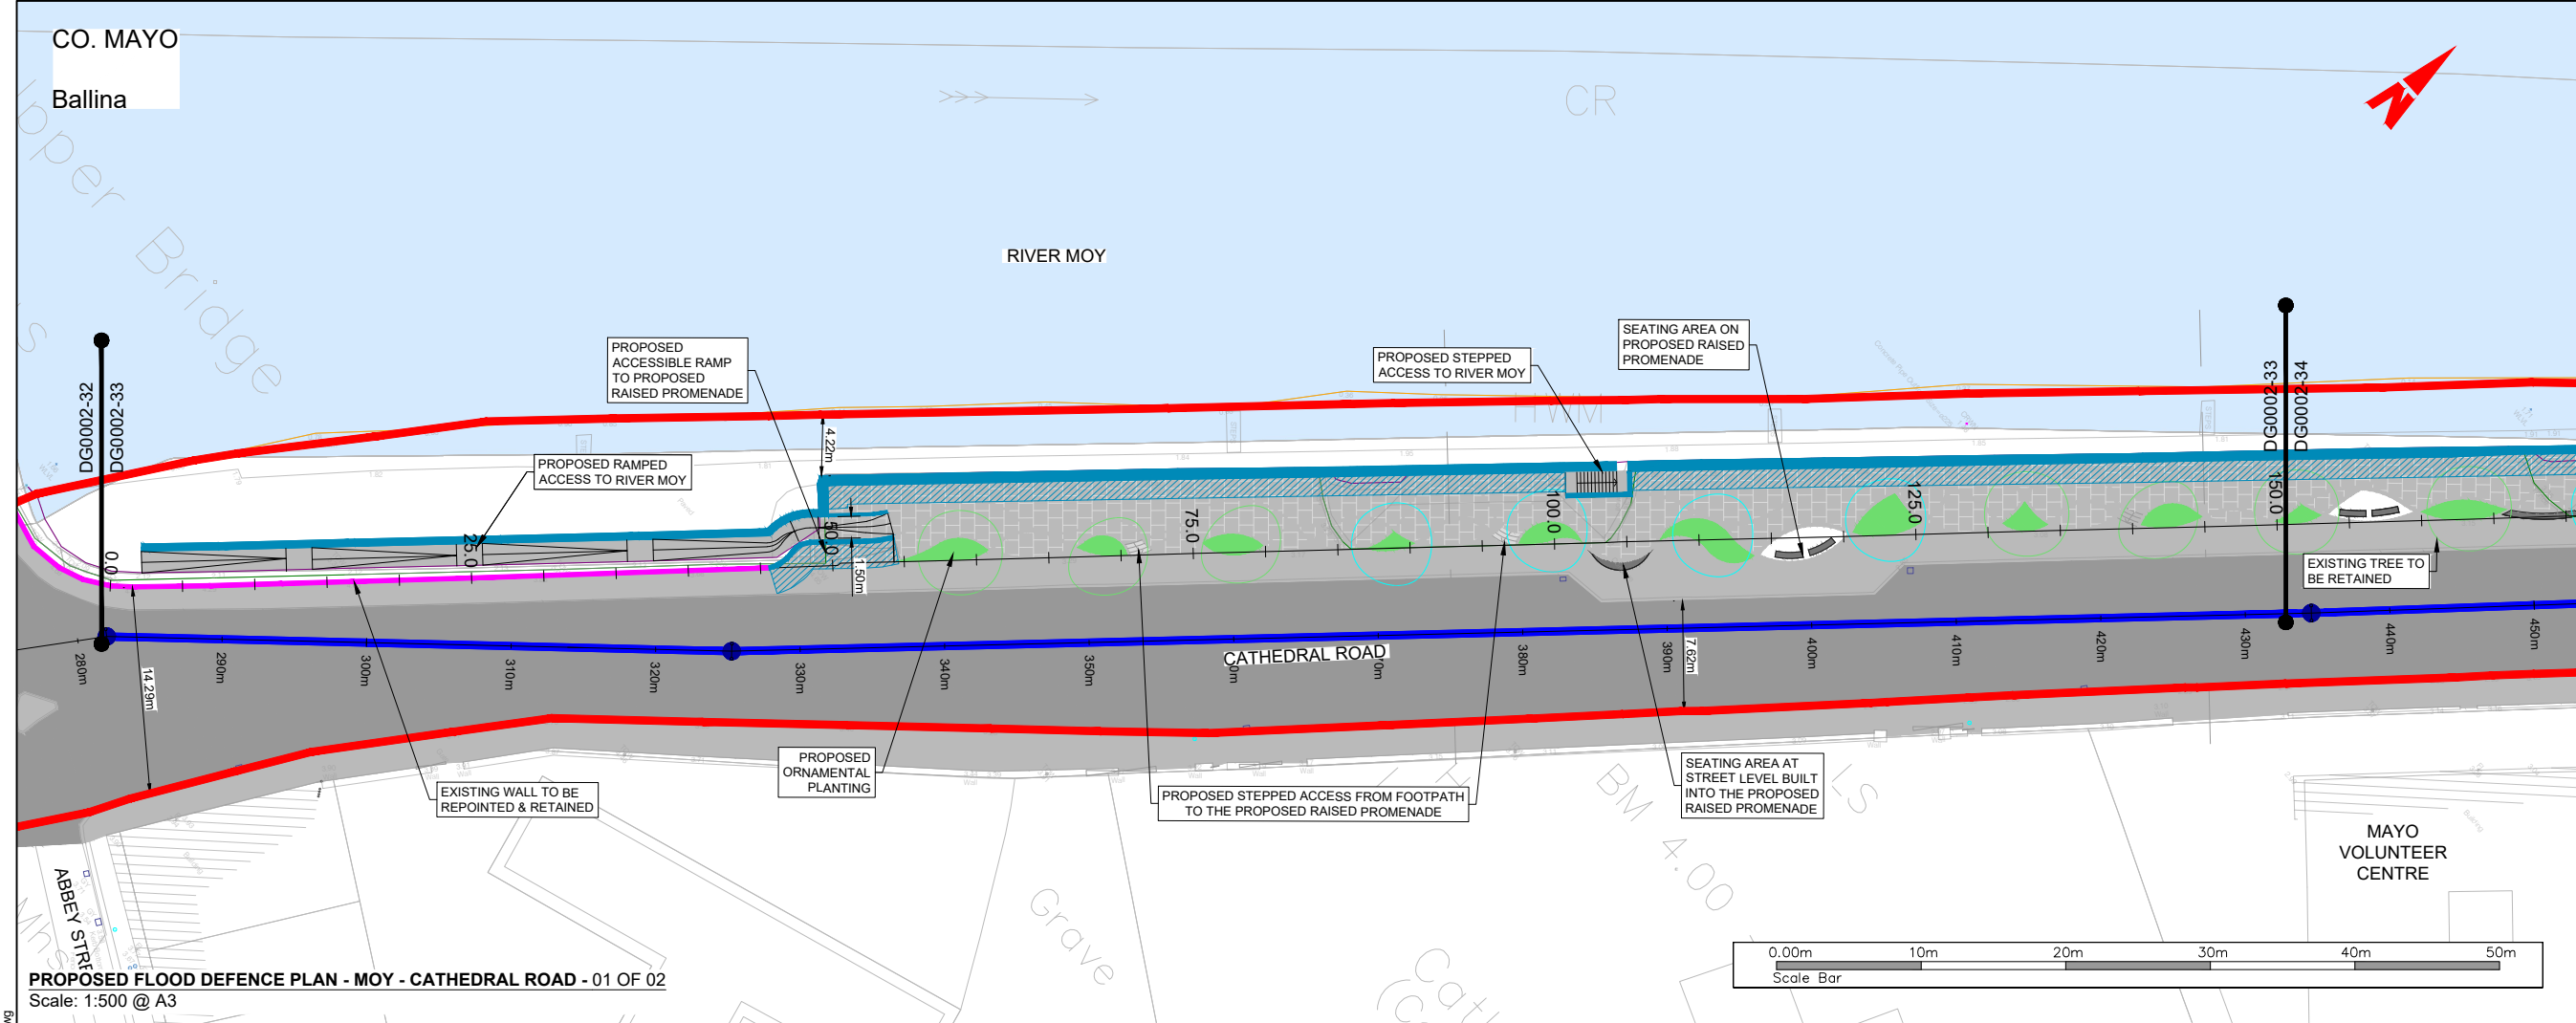

General Notes


(i) Hard copies, dwf and pdf will form a controlled issue of the drawing. All other formats (dwg etc.) are deemed to be an uncontrolled issue and any work carried out based on these files is at the recipients own risk. RPS will not accept any responsibility for any errors from the use of these files, either by human error by the recipient, listing of the un-dimensioned measurements, compatibility with the recipients software, and any errors arising when these files are used to aid the recipients drawing production, or setting out on site.

(ii) DO NOT SCALE, use figured dimensions only.

(iii) This drawing is the property of RPS, it is a project confidential classified document. It must not be copied used or its contents divulged without prior written consent. The needs and expectations of client and RPS must be considered when working with this drawing.

(iv) Information including topographical survey, geotechnical investigation and utility detail used in the design have been provided by others.

(v) All Levels refer to Ordnance Survey Datum, Malin Head.

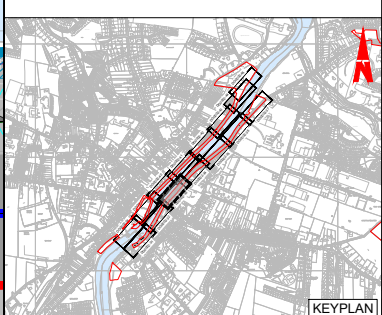

LEGEND:


PROPOSED REDLINE BOUNDARY	---
EXISTING GROUND LEVEL	- - - -
EXISTING WALL TO BE RECONSTRUCTED	---
FLOOD WALL TO BE RETAINED	---
PROPOSED FLOODGATE	---
PROPOSED GLASS WALL	---
PROPOSED RC FLOOD WALL	---
PROPOSED TOE OF RC FLOOD WALL	---
PROPOSED 300mmØ SURFACE WATER DRAINAGE PIPE	---
PROPOSED OPEN CHANNEL CLAD IN STONE	---
PROPOSED RAISED PROMENADE	---
EXISTING ROAD	---
PROPOSED NATURAL STONE PAVING	---
PROPOSED REPURPOSED CONCRETE BLOCK PAVING	---
EXISTING PARKING SPACES	---
PROPOSED STREET FURNITURE	---
TREES TO BE RETAINED	---
TREES REQUIRING REMOVAL DUE TO POOR HEALTH	---
TREES REQUIRING REMOVAL DUE TO CONSTRUCTION	---
NEW TREES TO BE PLANTED	---

FOR LOCATION PLANS, REFER TO DG0002-00 SERIES

FOR LAYOUT PLANS, REFER TO DG0002-10 SERIES

FOR PROPOSED FLOOD DEFENCE CROSS SECTIONS, REFER TO DG0002-50 SERIES

FOR PROPOSED DRAINAGE PLAN & LONGITUDINAL SECTIONS, REFER TO DG0002-70 SERIES

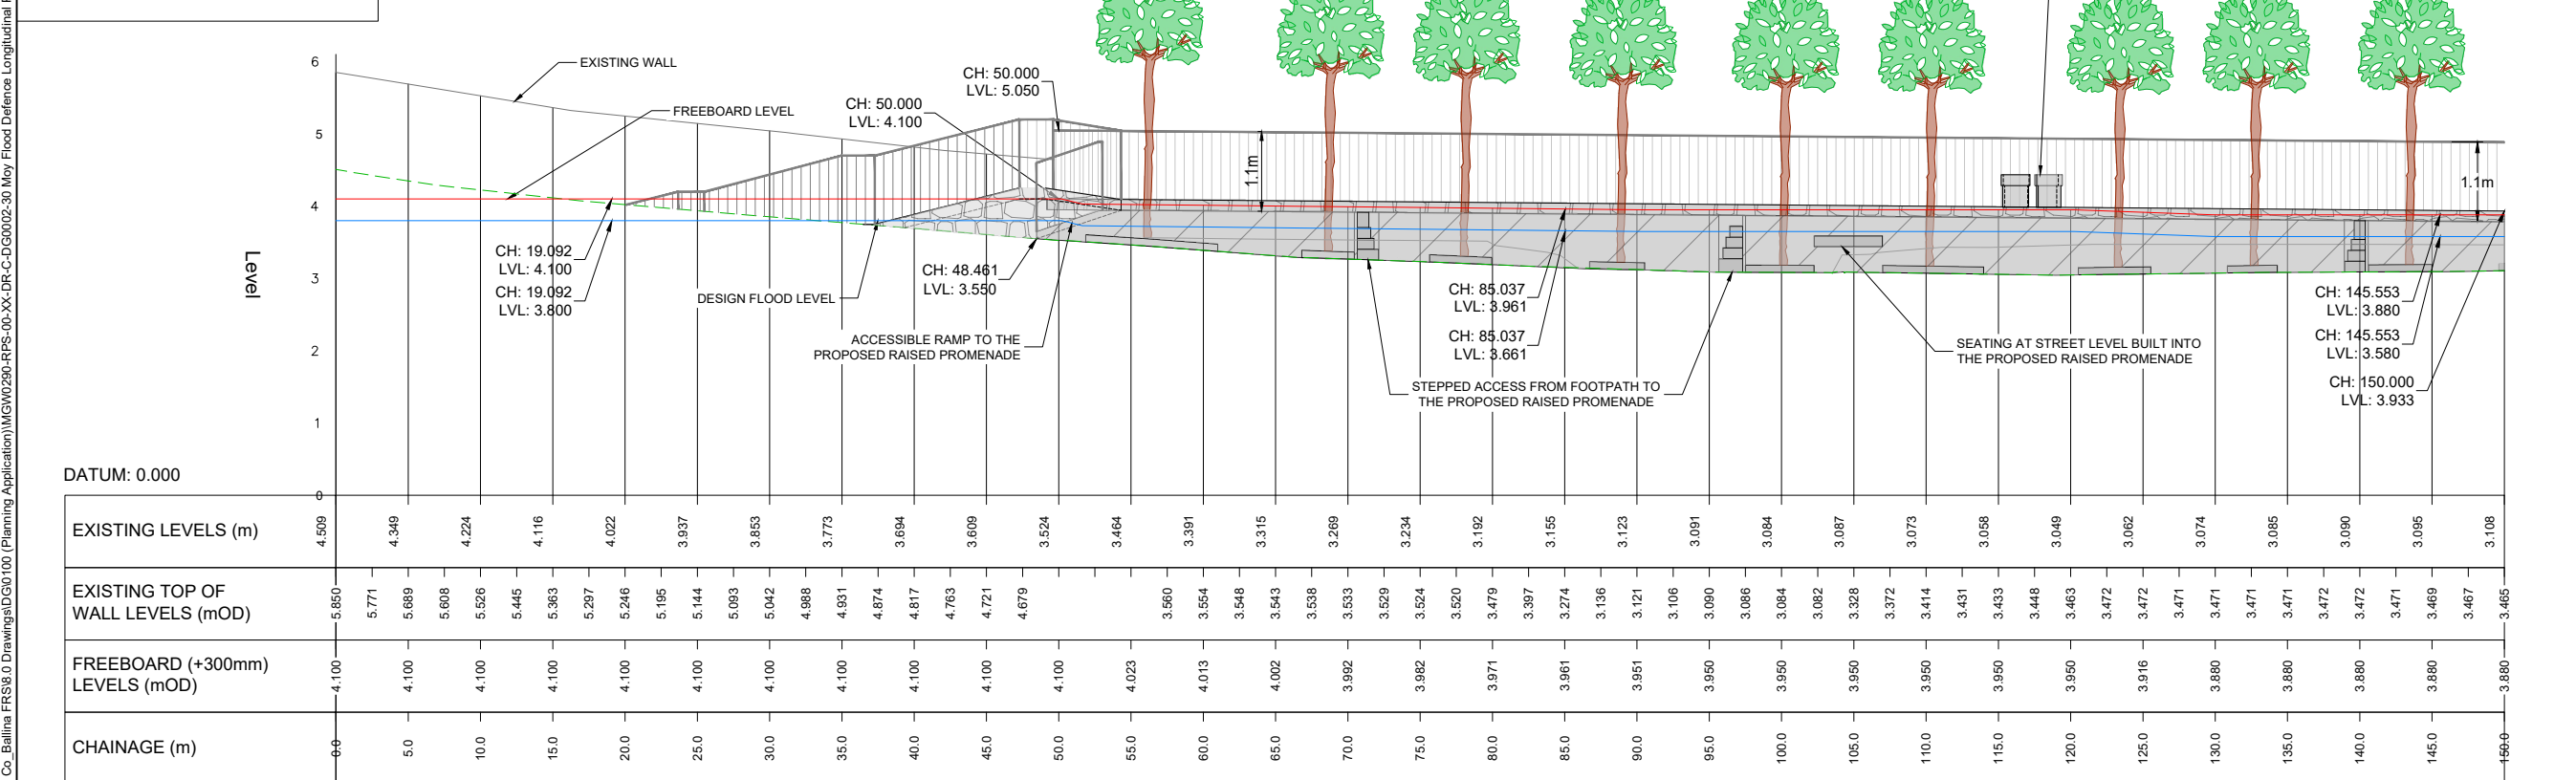

PROPOSED FLOOD DEFENCE LONGITUDINAL SECTION - MOY - CATHEDRAL ROAD - (01 OF 02)

Scale: Horiz. 1:500, Vert. 1:100 @ A3

A1	C01	07/04/25	DR	MA	AUTHORISED & ACCEPTED FOR PLANNING	R/S
P02		27/03/25	DR	MA	REVIEW & AUTHORISATION	R/S
S4	P01	20/01/25	DR	MA	REVIEW & AUTHORISATION	R/S
Rev	Date	Drn	Chk	Amendment / Issue	App	

Client

Comhairle Contae Mhaigh Eo

Mayo County Council

OPW

Only on

Office of Public Works

Lyrr 2, IDA Business & Technology Park, Mervue, Galway

T +353 91 400200

W www.rpsgroup.com/ireland

E ireland@rpsgroup.com

Project

BALLINA FLOOD RELIEF SCHEME

PLANNING APPLICATION

Title

PROPOSED FLOOD DEFENCE

PLAN & LONGITUDINAL SECTION

MOY - CATHEDRAL ROAD (01 of 02)

Model File Identifier

N/A

File Identifier

MGW0290-RPS-00-XX-DR-C-DG0002-33

Created on

18/11/2024

Sheets

04 of 16

Scale

AS STATED @ A1


AS STATED @ A3

Status

A1

Rev

C01

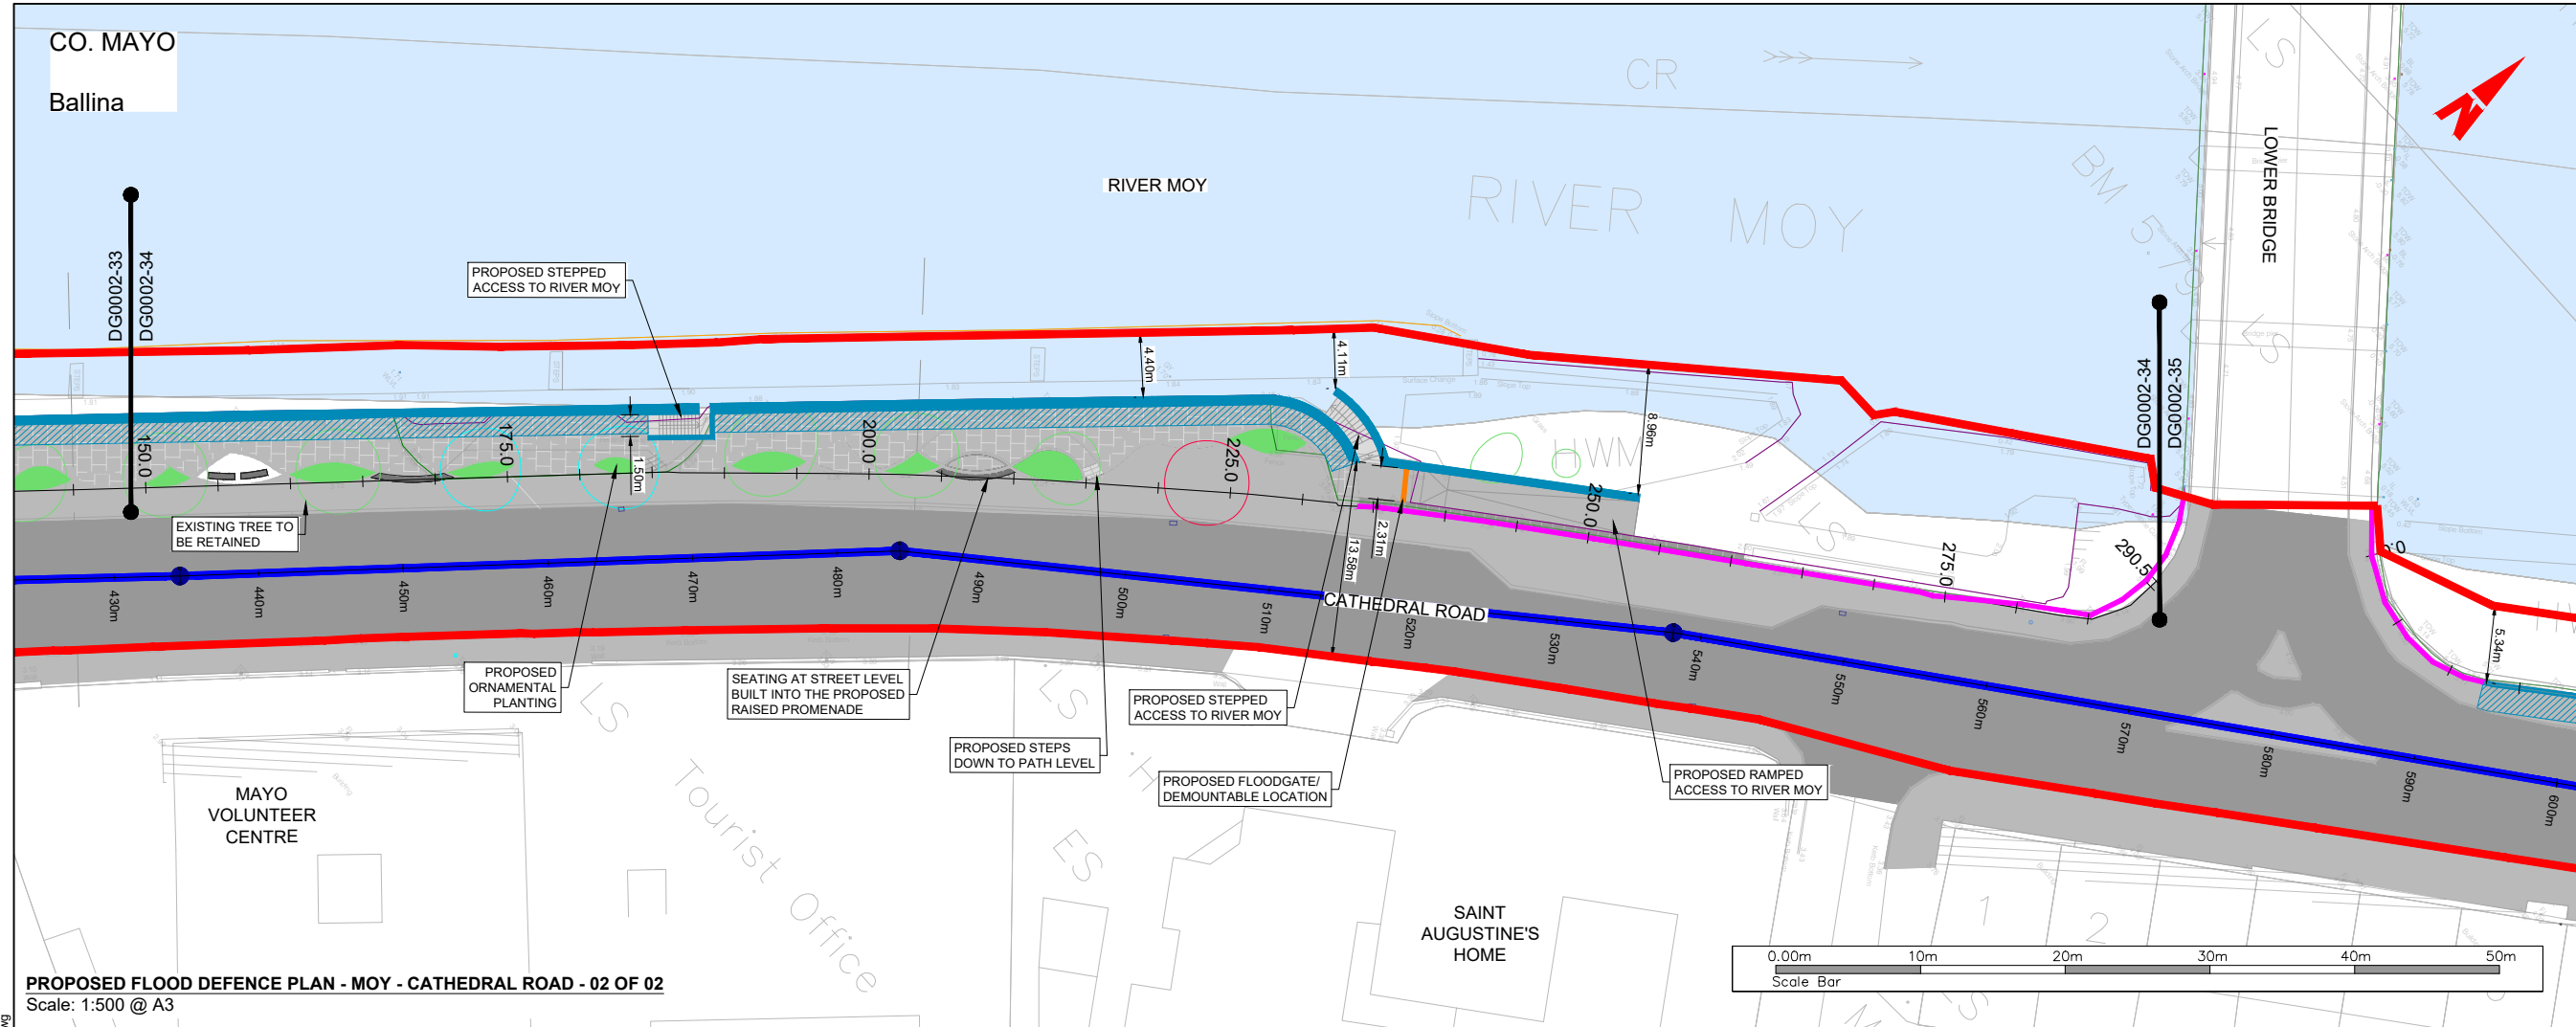

General Notes



(i) Hard copies, dwf and pdf will form a controlled issue of the drawing. All other formats (dwg etc.) are deemed to be an uncontrolled issue and any work carried out based on these files is at the recipients own risk. RPS will not accept any responsibility for any errors from the use of these files, either by human error by the recipient, listing of the un-dimensioned measurements, compatibility with the recipients software, and any errors arising when these files are used to aid the recipients drawing production, or setting out on site.

(ii) DO NOT SCALE, use figured dimensions only.

(iii) This drawing is the property of RPS, it is a project confidential classified document. It must not be copied used or its contents divulged without prior written consent. The needs and expectations of client and RPS must be considered when working with this drawing.

(iv) Information including topographical survey, geotechnical investigation and utility detail used in the design have been provided by others.

(v) All Levels refer to Ordnance Survey Datum, Malin Head.

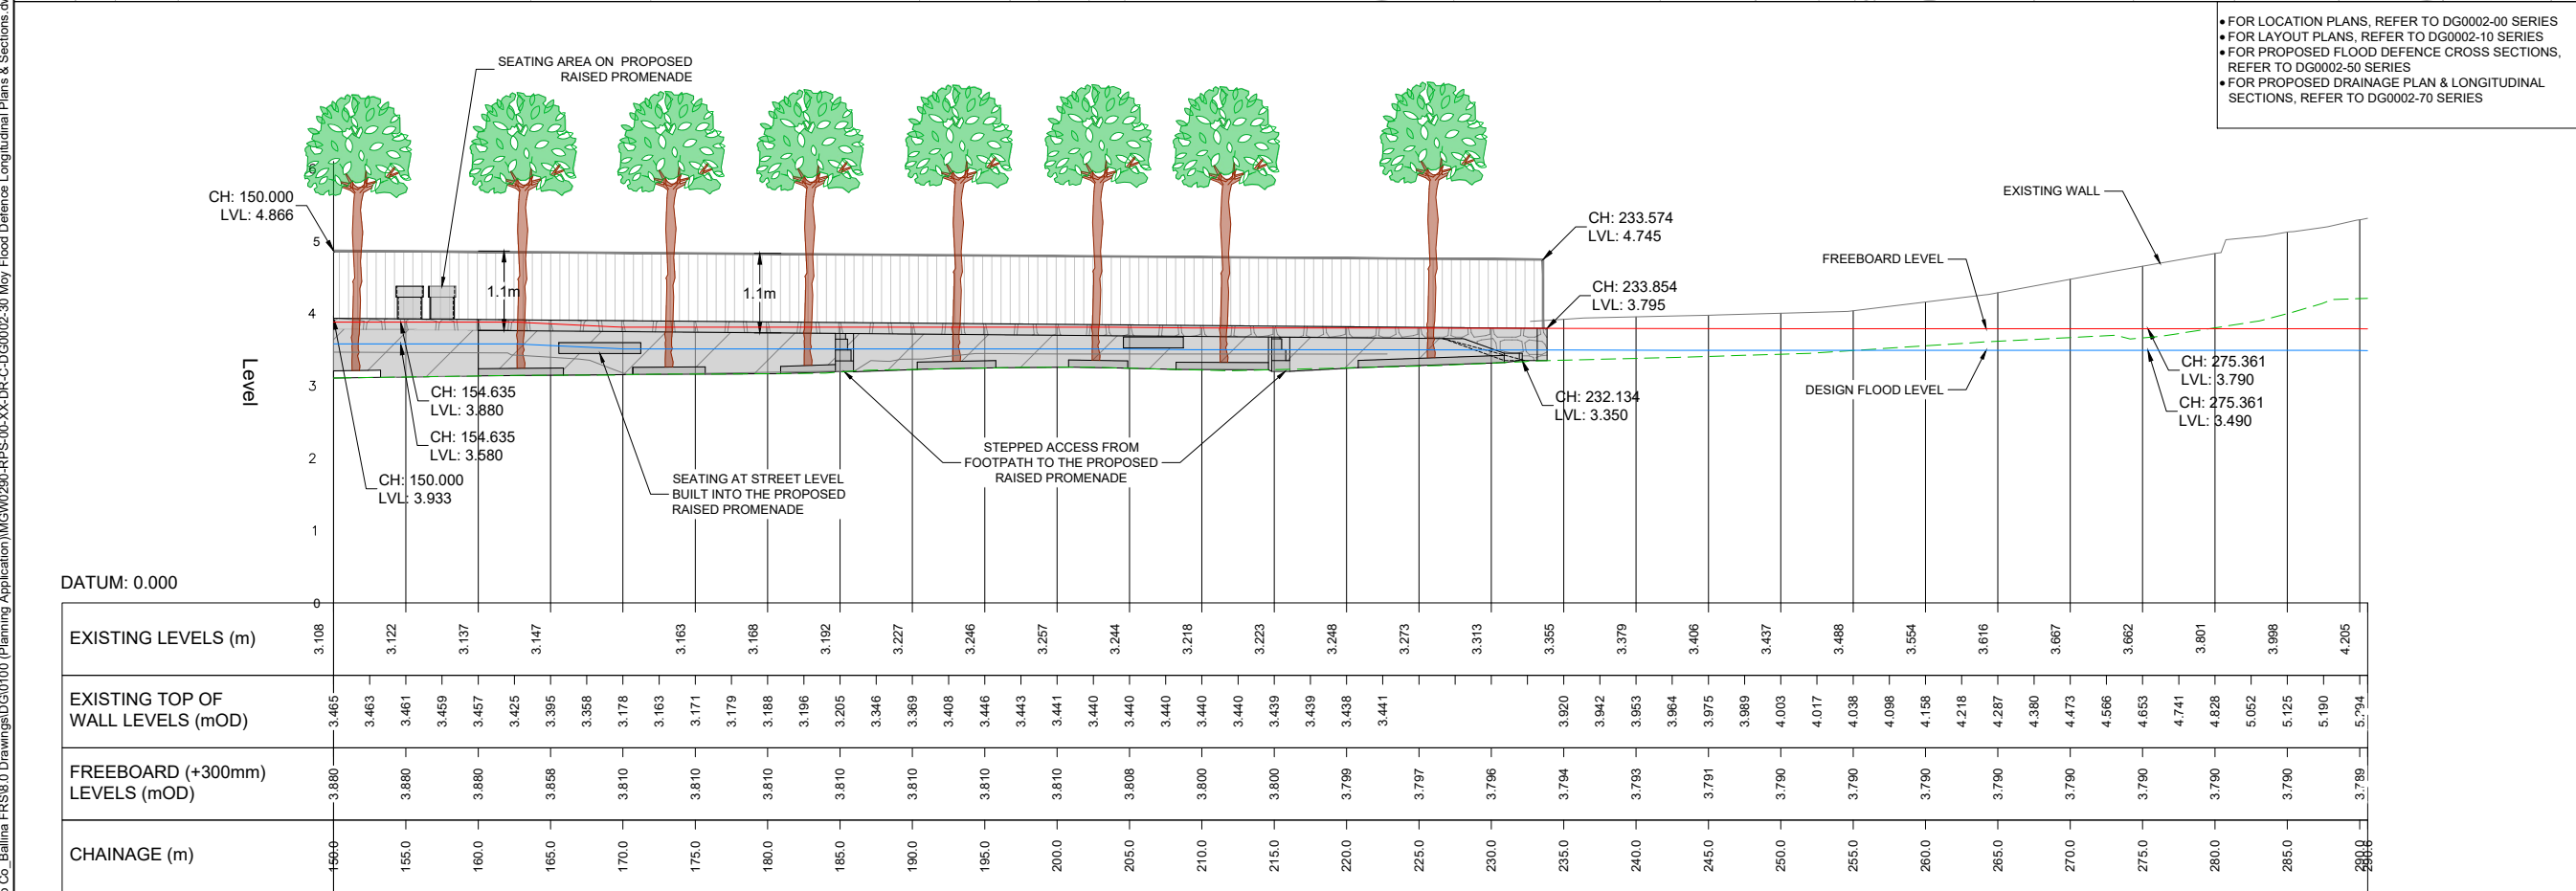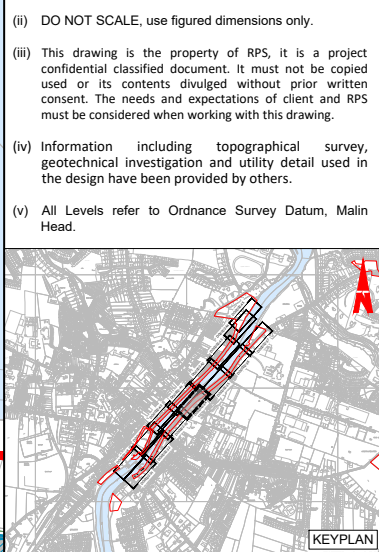


PROPOSED FLOOD DEFENCE LONGITUDINAL SECTION - MOY - CATHEDRAL ROAD - (02 OF 02)

Scale: Horiz. 1:500, Vert. 1:100 @ A3

LEGEND:	
PROPOSED REDLINE BOUNDARY	
EXISTING GROUND LEVEL	
EXISTING WALL TO BE RECONSTRUCTED	
FLOOD WALL TO BE RETAINED	
PROPOSED FLOODGATE	
PROPOSED GLASS WALL	
PROPOSED RC FLOOD WALL	
PROPOSED TOE OF RC FLOOD WALL	
PROPOSED 300mmØ SURFACE WATER DRAINAGE PIPE	
PROPOSED OPEN CHANNEL CLAD IN STONE	
PROPOSED RAISED PROMENADE	
EXISTING ROAD	
PROPOSED NATURAL STONE PAVING	
PROPOSED REPURPOSED CONCRETE BLOCK PAVING	
EXISTING PARKING SPACES	
PROPOSED STREET FURNITURE	
TREES TO BE RETAINED	
TREES REQUIRING REMOVAL DUE TO POOR HEALTH	
TREES REQUIRING REMOVAL DUE TO CONSTRUCTION	
NEW TREES TO BE PLANTED	

A1 C01	07/04/25	JB MH	AUTHORISED & ACCEPTED FOR PLANNING	P3G
P02	27/03/25	JB MH	REVIEW & AUTHORISATION	P3G
S4 P01	20/01/25	BH F	REVIEW & AUTHORISATION	P3G
Rev	Date	On CnK	Amendment / Issue	App
Client				
		Comhairle Contae Mhaigh Eo Mayo County Council		
		Oifig na Gníomhaíochtaí Oifice of Public Works		
		Lyrr 2, IDA Business & Technology Park, Mervue, Galway T +353 91 400200 W www.rpsgroup.com/ireland E ireland@rpsgroup.com		
Project				
BALLINA FLOOD RELIEF SCHEME PLANNING APPLICATION				
Title				
PROPOSED FLOOD DEFENCE PLAN & LONGITUDINAL SECTION MOY - CATHEDRAL ROAD (02 of 02)				
Model File Identifier				
N/A				
File Identifier				
MGW0290-RPS-00-XX-DR-C-DG0002-34				
Created on			Sheets	
18/11/2024			05 of 16	
Scale			Status	Rev
AS STATED @ A1 AS STATED @ A3			A1	C01

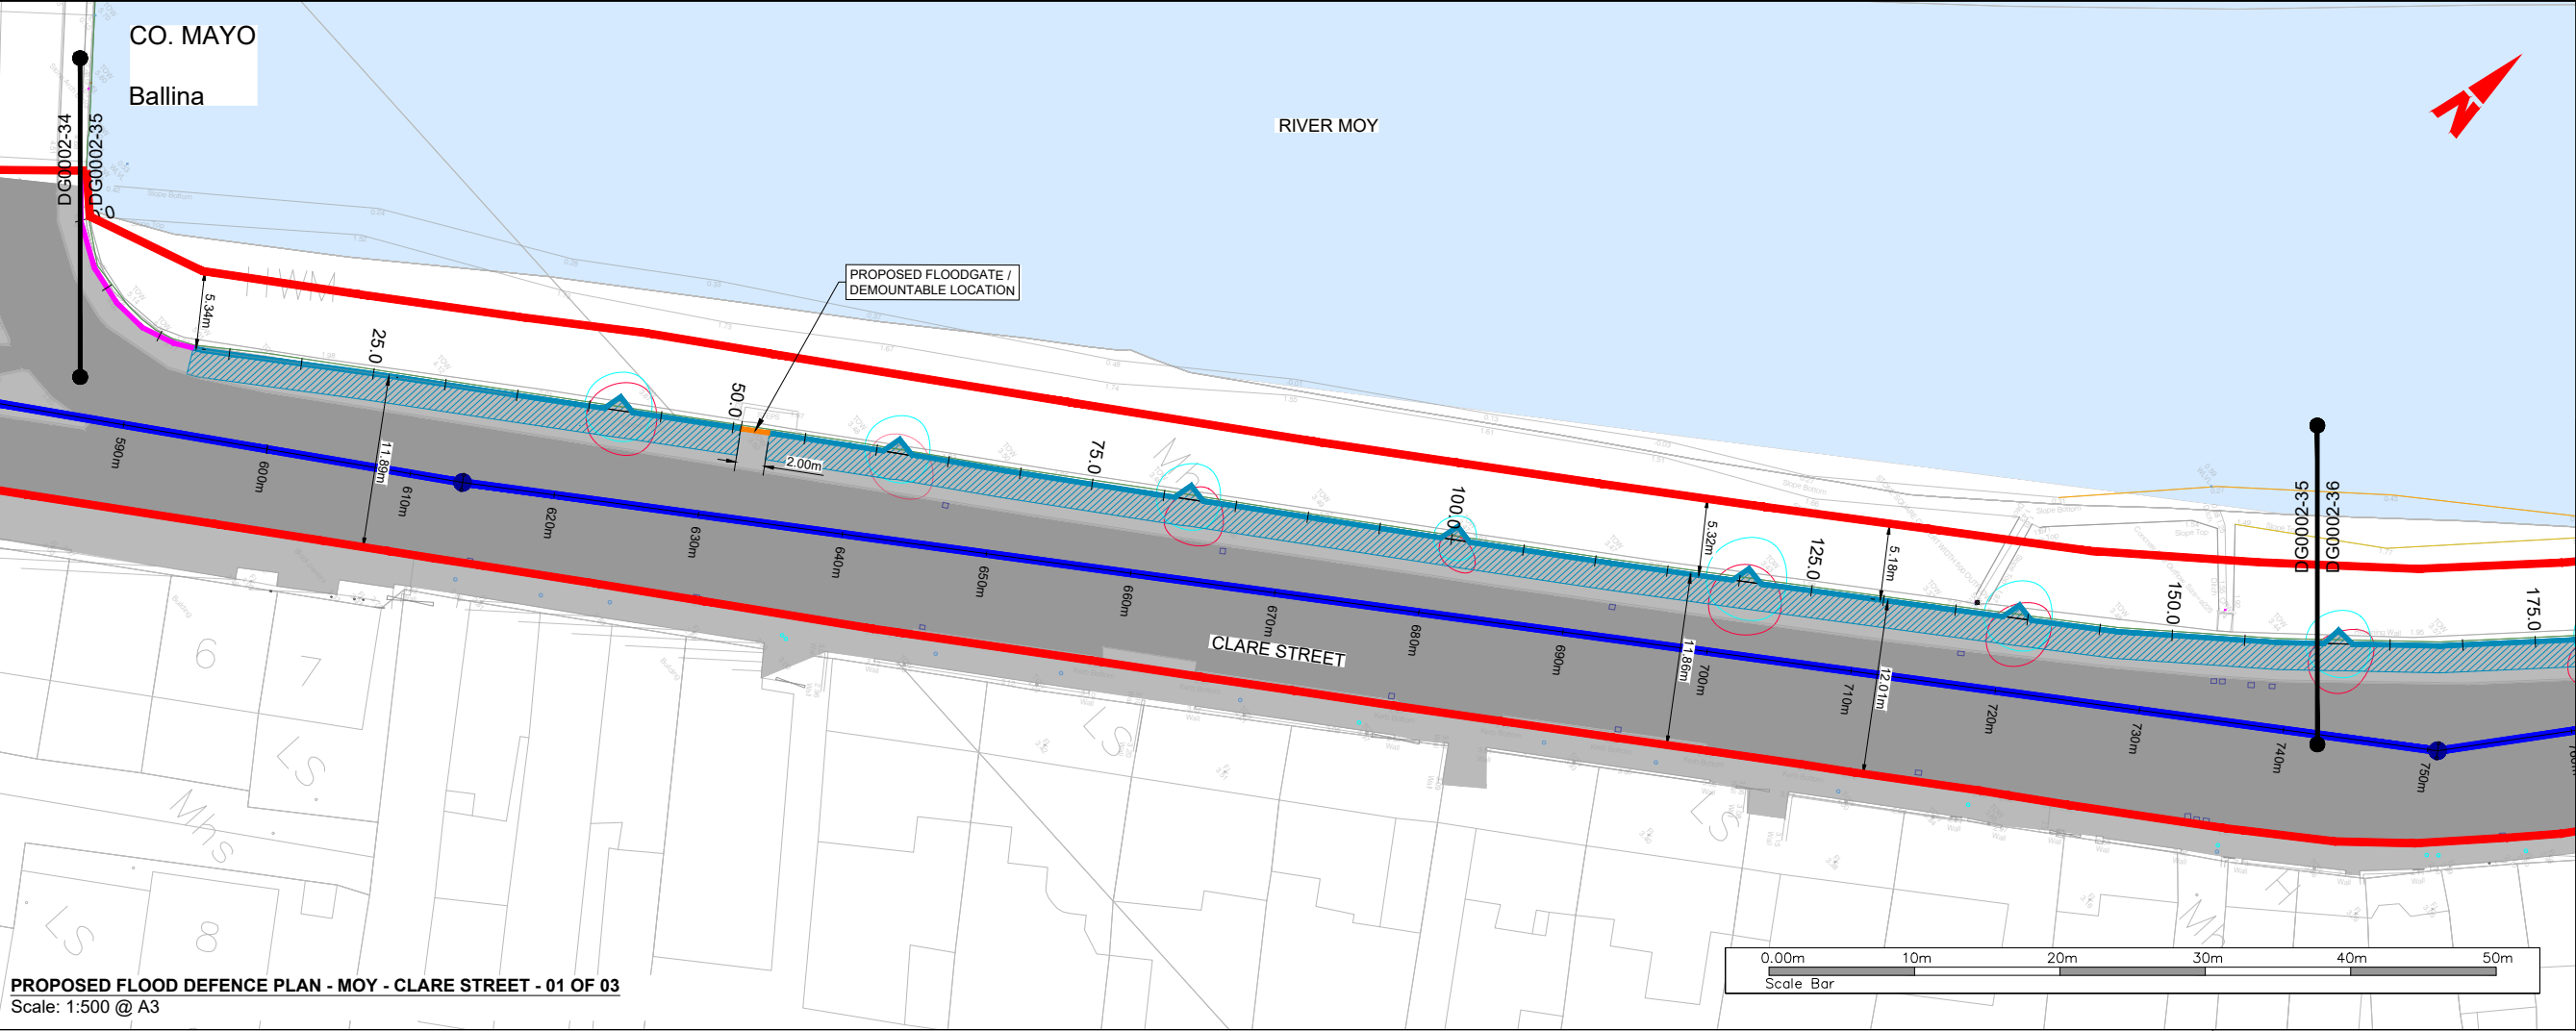

General Notes

(i) Hard copies, dwf and pdf will form a controlled issue of the drawing. All other formats (dwg etc.) are deemed to be an uncontrolled issue and any work carried out based on these files is at the recipients own risk. RPS will not accept any responsibility for any errors from the use of these files, either by human error by the recipient, listing of the un-dimensioned measurements, compatibility with the recipients software, and any errors arising when these files are used to aid the recipients drawing production, or setting out on site.

(ii) DO NOT SCALE, use figured dimensions only.



(iii) This drawing is the property of RPS, it is a project confidential classified document. It must not be copied used or its contents divulged without prior written consent. The needs and expectations of client and RPS must be considered when working with this drawing.

(iv) Information including topographical survey, geotechnical investigation and utility detail used in the design have been provided by others.

(v) All Levels refer to Ordnance Survey Datum, Malin Head.

LEGEND:

- PROPOSED REDLINE BOUNDARY
- EXISTING GROUND LEVEL
- EXISTING WALL TO BE RECONSTRUCTED
- FLOOD WALL TO BE RETAINED
- PROPOSED FLOODGATE
- PROPOSED GLASS WALL
- PROPOSED RC FLOOD WALL
- PROPOSED TOE OF RC FLOOD WALL
- PROPOSED 300mmØ SURFACE WATER DRAINAGE PIPE
- PROPOSED OPEN CHANNEL CLAD IN STONE
- PROPOSED RAISED PROMENADE
- EXISTING ROAD
- PROPOSED NATURAL STONE PAVING
- PROPOSED REPURPOSED CONCRETE BLOCK PAVING
- EXISTING PARKING SPACES
- PROPOSED STREET FURNITURE
- TREES TO BE RETAINED
- TREES REQUIRING REMOVAL DUE TO POOR HEALTH
- TREES REQUIRING REMOVAL DUE TO CONSTRUCTION
- NEW TREES TO BE PLANTED

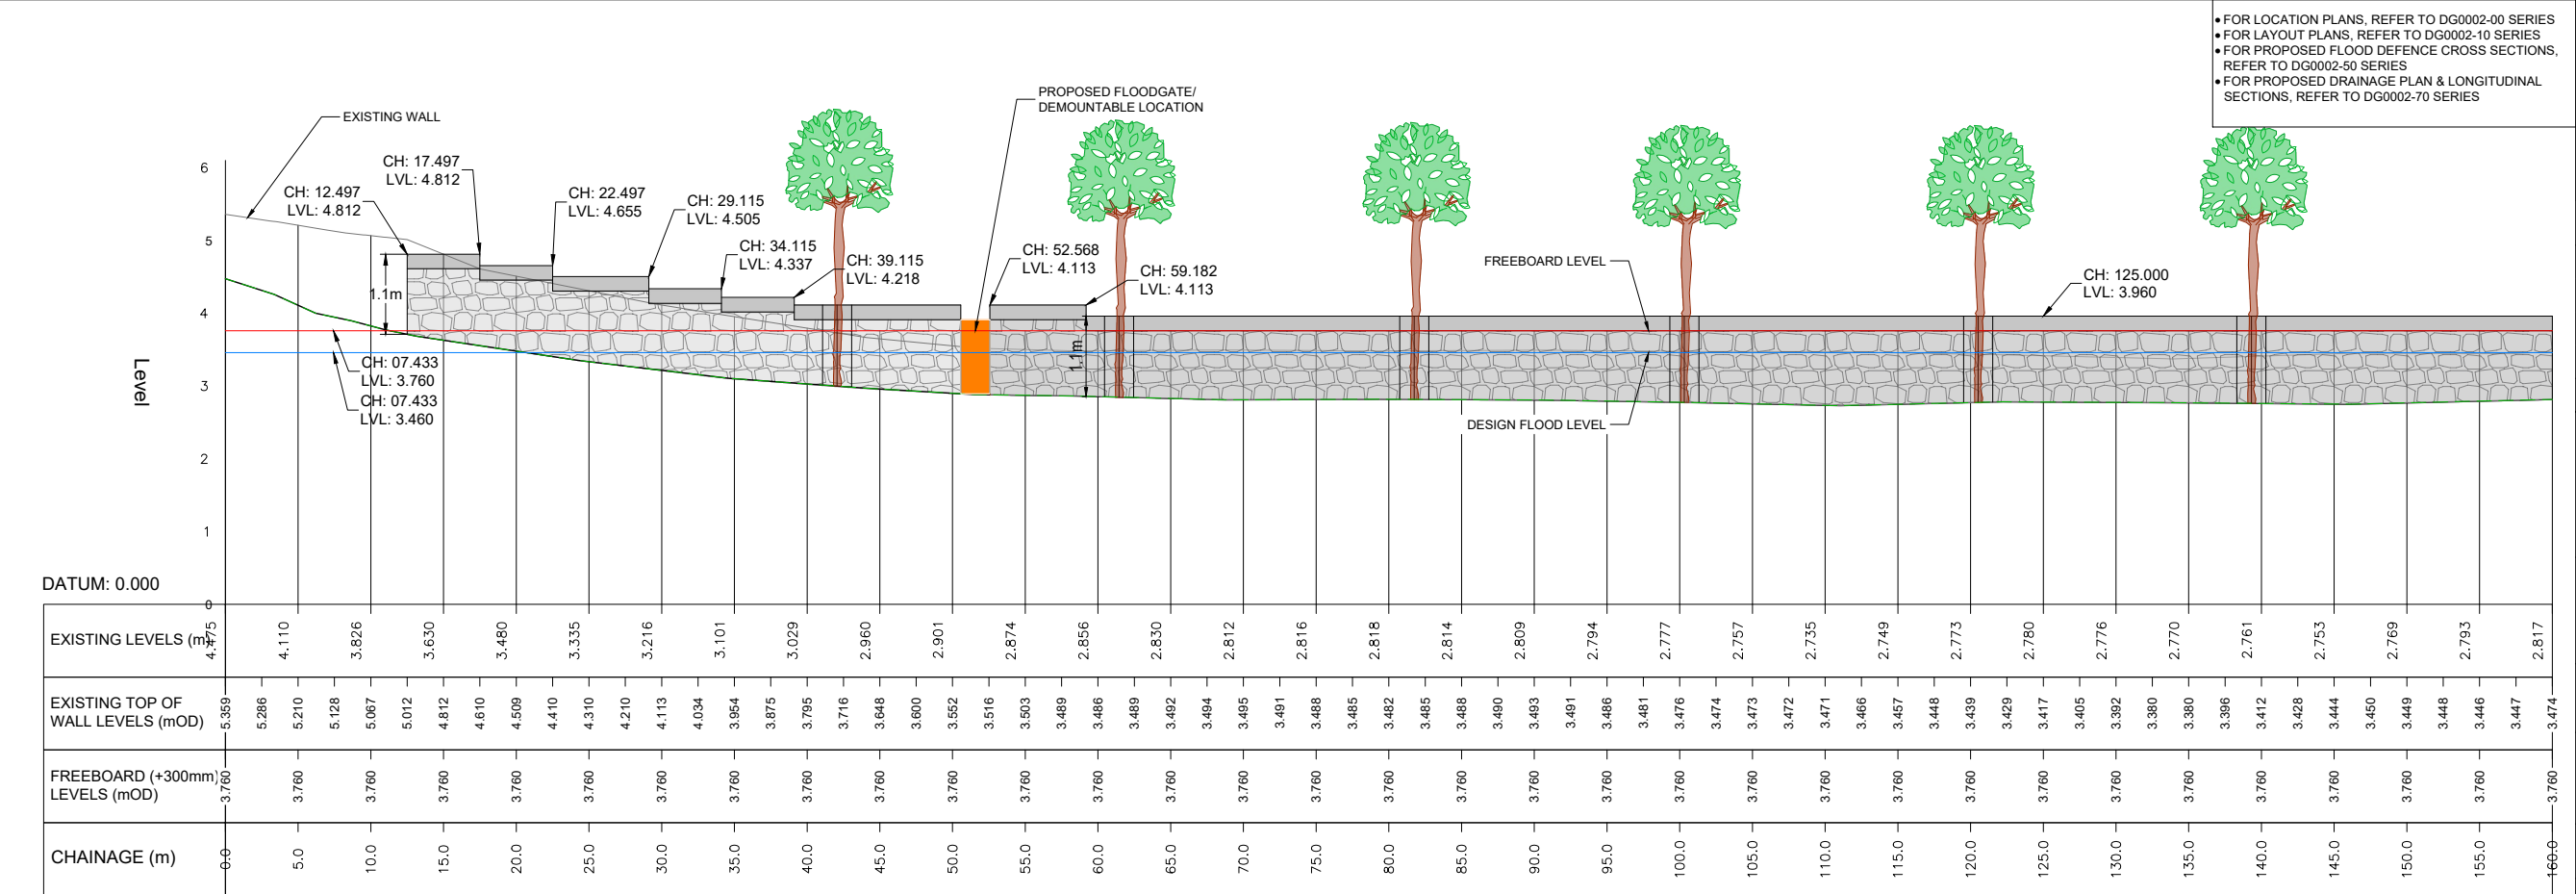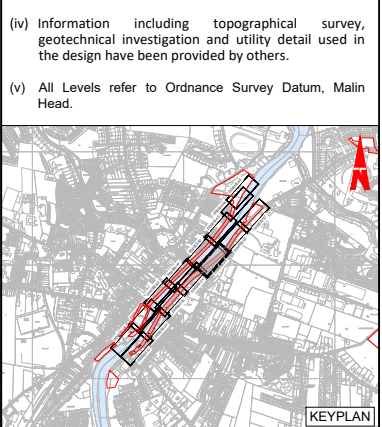

PROPOSED FLOOD DEFENCE LONGITUDINAL SECTION - MOY - CLARE STREET - (01 OF 03)

Scale: Horiz. 1:500, Vert. 1:100 @ A3

Model File Identifier	N/A
File Identifier	MGW0290-RPS-00-XX-DR-C-DG0002-35
Created on	18/11/2024
Scale	AS STATED @ A1 AS STATED @ A3
Sheets	06 of 16
Status	A1
Rev	C01

Client

Comhairle Contae Mhaigh Eo
Mayo County Council

OPW

Lyrr 2, IDA Business & Technology Park, Mervue, Galway
T +353 91 400200
W www.rpsgroup.com/ireland
E ireland@rpsgroup.com

Project

BALLINA FLOOD RELIEF SCHEME
PLANNING APPLICATION

Title

PROPOSED FLOOD DEFENCE
PLAN & LONGITUDINAL SECTION
MOY - CLARE STREET (01 of 03)

Model File Identifier

N/A

File Identifier

MGW0290-RPS-00-XX-DR-C-DG0002-35

Created on

18/11/2024

Scale

AS STATED @ A1
AS STATED @ A3

Sheets

06 of 16

Status


A1

Rev

C01


CO. MAYO
Ballina

RIVER MOY

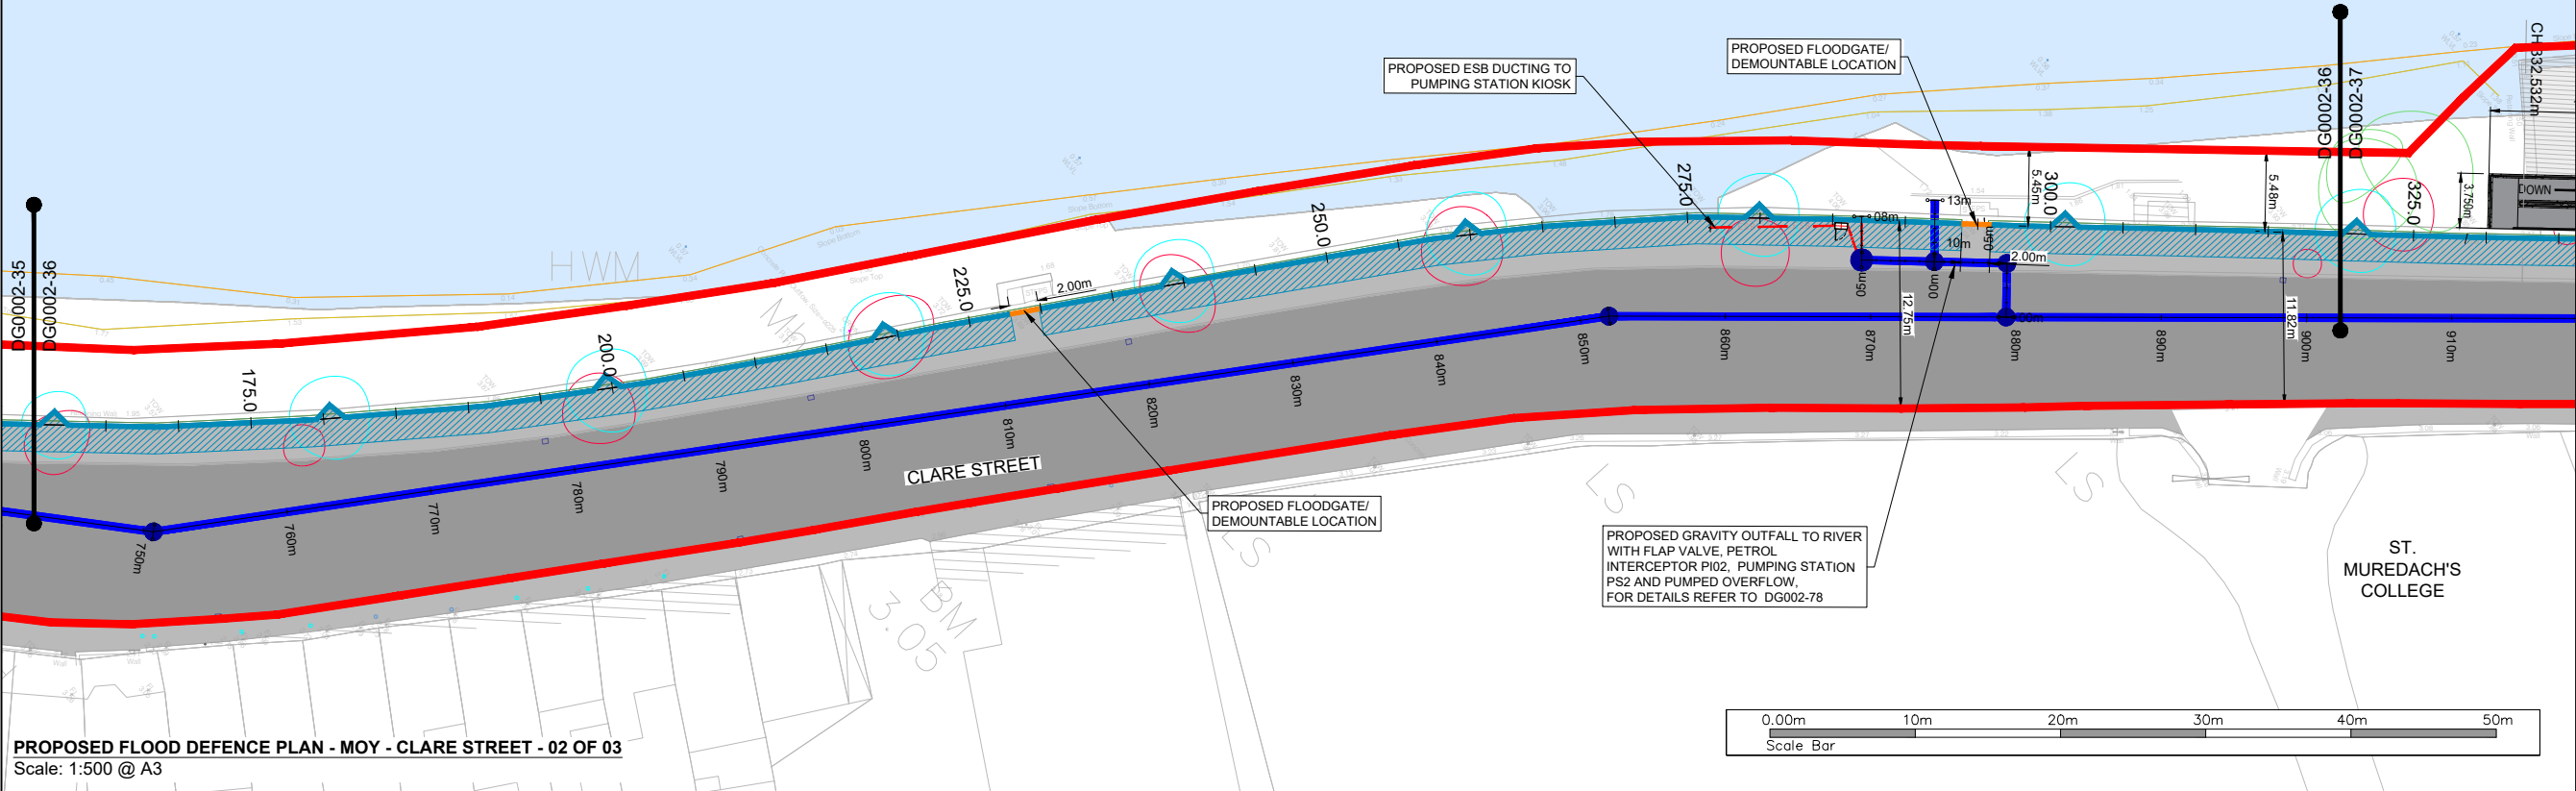


PROPOSED FLOOD DEFENCE PLAN - MOY - CLARE STREET - 02 OF 03
Scale: 1:500 @ A3

- General Notes
- (i) Hard copies, dwf and pdf will form a controlled issue of the drawing. All other formats (dwg etc.) are deemed to be an uncontrolled issue and any work carried out based on these files is at the recipients own risk. RPS will not accept any responsibility for any errors from the use of these files, either by human error by the recipient, listing of the un-dimensioned measurements, compatibility with the recipients software, and any errors arising when these files are used to aid the recipients drawing production, or setting out on site.
- (ii) DO NOT SCALE, use figured dimensions only.
- (iii) This drawing is the property of RPS, it is a project confidential classified document. It must not be copied used or its contents divulged without prior written consent. The needs and expectations of client and RPS must be considered when working with this drawing.
- (iv) Information including topographical survey, geotechnical investigation and utility detail used in the design have been provided by others.
- (v) All Levels refer to Ordnance Survey Datum, Malin Head.

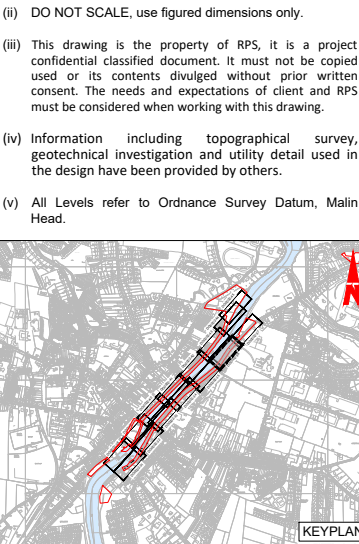

- LEGEND:
- PROPOSED REDLINE BOUNDARY
- EXISTING GROUND LEVEL
- EXISTING WALL TO BE RECONSTRUCTED
- FLOOD WALL TO BE RETAINED
- PROPOSED FLOODGATE
- PROPOSED GLASS WALL
- PROPOSED RC FLOOD WALL
- PROPOSED TOE OF RC FLOOD WALL
- PROPOSED 300mmØ SURFACE WATER DRAINAGE PIPE
- PROPOSED OPEN CHANNEL CLAD IN STONE
- PROPOSED RAISED PROMENADE
- EXISTING ROAD
- PROPOSED NATURAL STONE PAVING
- PROPOSED REPURPOSED CONCRETE BLOCK PAVING
- EXISTING PARKING SPACES
- PROPOSED STREET FURNITURE
- TREES TO BE RETAINED
- TREES REQUIRING REMOVAL DUE TO POOR HEALTH
- TREES REQUIRING REMOVAL DUE TO CONSTRUCTION
- NEW TREES TO BE PLANTED

- FOR LOCATION PLANS, REFER TO DG0002-00 SERIES
- FOR LAYOUT PLANS, REFER TO DG0002-10 SERIES
- FOR PROPOSED FLOOD DEFENCE CROSS SECTIONS, REFER TO DG0002-50 SERIES
- FOR PROPOSED DRAINAGE PLAN & LONGITUDINAL SECTIONS, REFER TO DG0002-70 SERIES

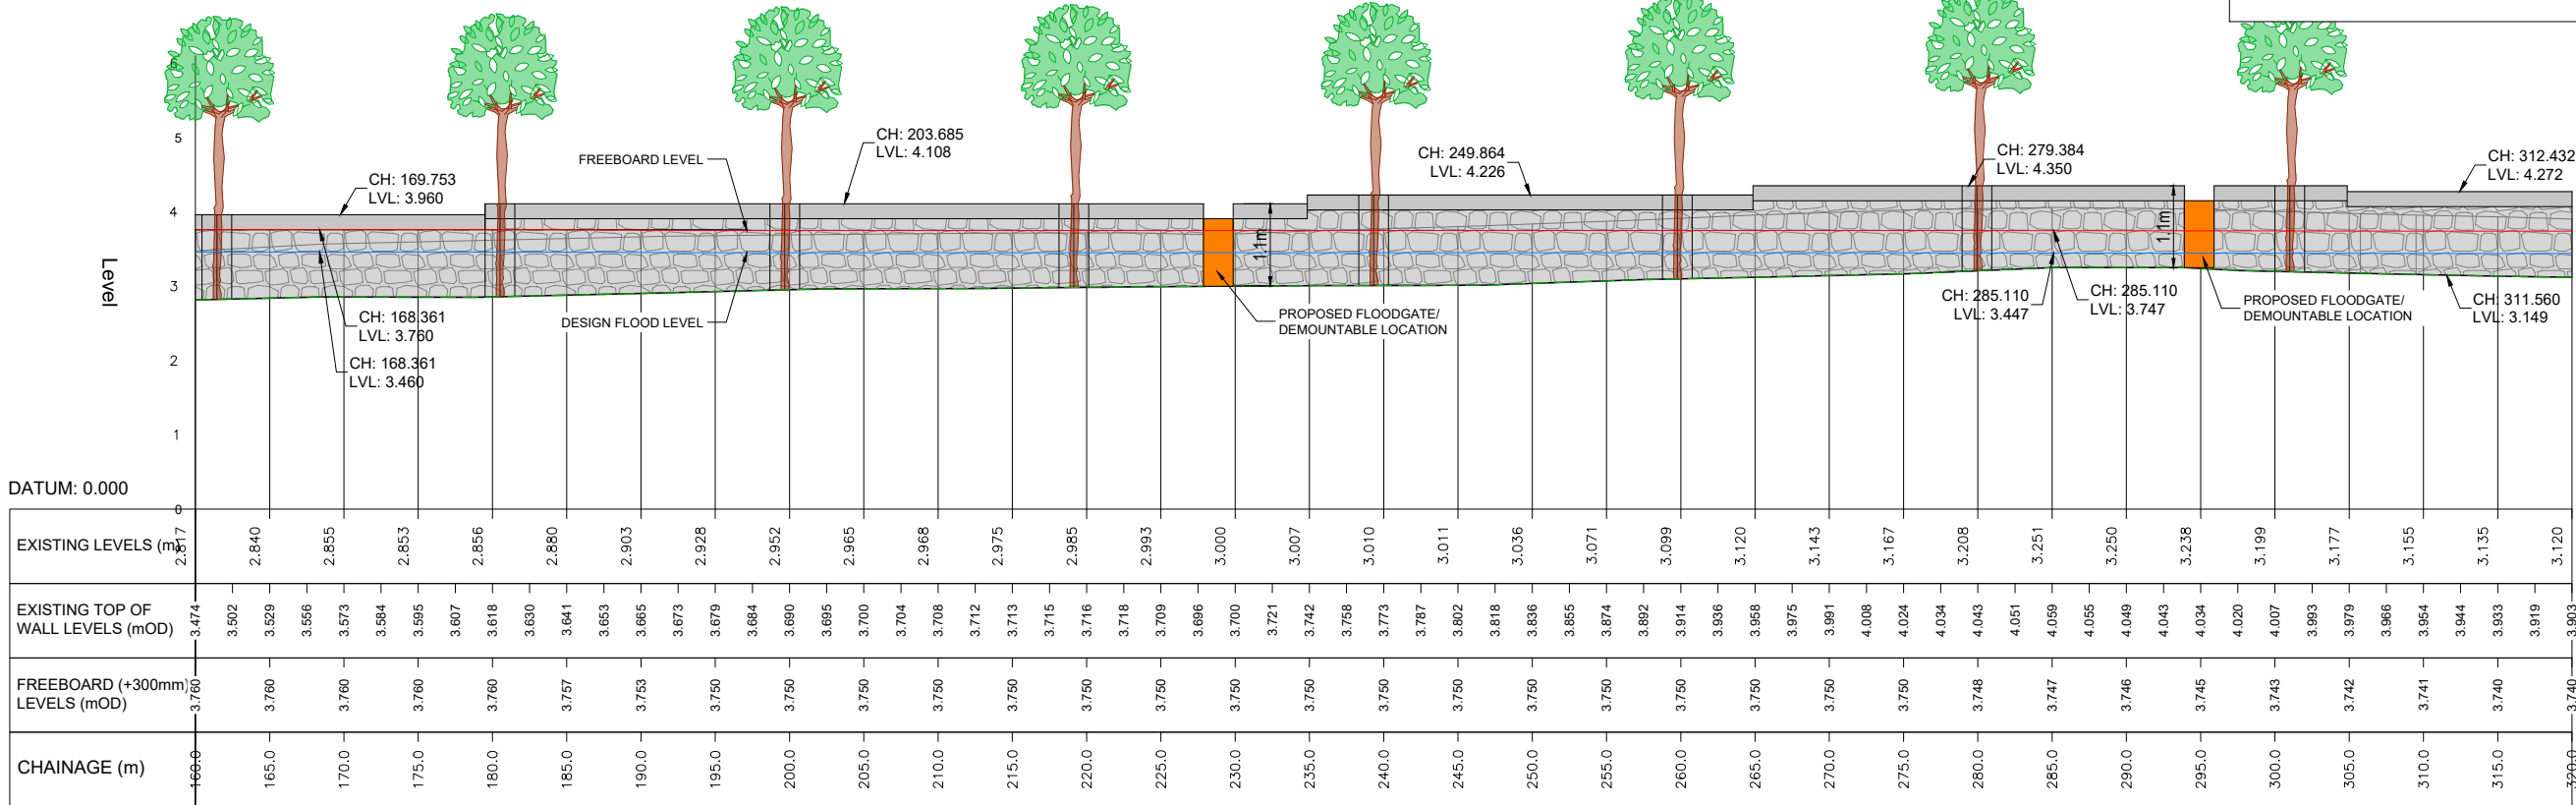


PROPOSED FLOOD DEFENCE LONGITUDINAL SECTION - MOY - CLARE STREET - (02 OF 03)
Scale: Horiz. 1:500, Vert. 1:100 @ A3

Rev	Date	Drawn By	Amendment / Issue	App
A1	07/04/25	MM	AUTHORISED & ACCEPTED FOR PLANNING	RSG
P02	27/03/25	MM	REVIEW & AUTHORISATION	RSG
S4	20/01/25	MM	REVIEW & AUTHORISATION	RSG

Client	Comhairle Contae Mhaigh Eo Mayo County Council
OPW	Office of Public Works

RPS	MAKING COMPLEX EASY	Lyrr 2, IDA Business & Technology Park, Mervue, Galway T +353 91 400200 W www.rpsgroup.com/ireland E ireland@rpsgroup.com
-----	---------------------	--

Project	BALLINA FLOOD RELIEF SCHEME PLANNING APPLICATION		
Title	PROPOSED FLOOD DEFENCE PLAN & LONGITUDINAL SECTION MOY - CLARE STREET (02 OF 03)		
Model File Identifier	N/A		
File Identifier	MGW0290-RPS-00-XX-DR-C-DG0002-36		
Created on	18/11/2024	Sheets	07 of 16
Scale	AS STATED @ A1 AS STATED @ A3	Status	A1
		Rev	C01

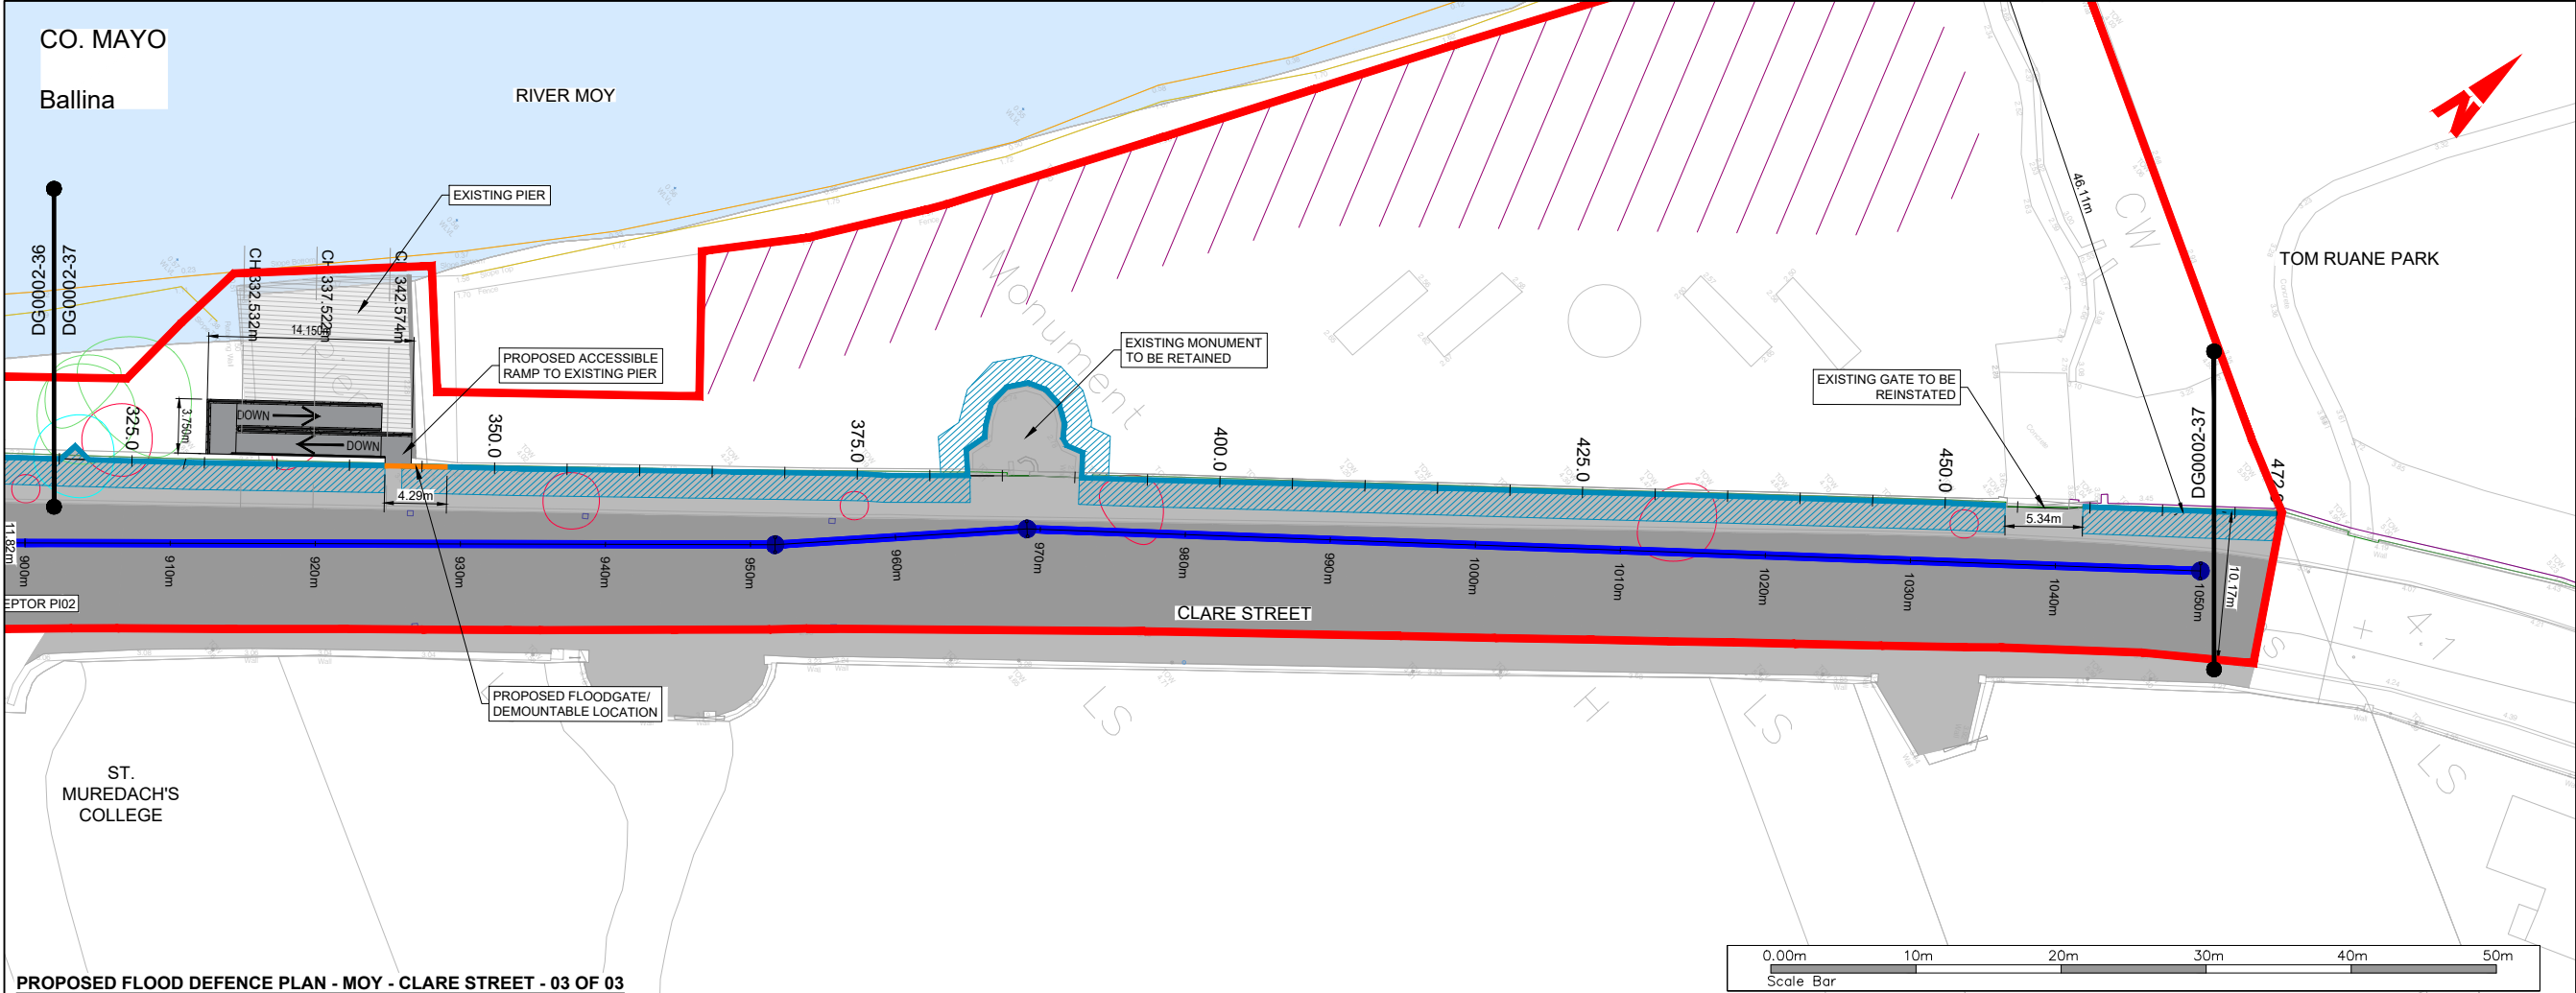

PROPOSED FLOOD DEFENCE PLAN - MOY - CLARE STREET - 03 OF 03
Scale: 1:500 @ A3

General Notes


(i) Hard copies, dwf and pdf will form a controlled issue of the drawing. All other formats (dwg etc.) are deemed to be an uncontrolled issue and any work carried out based on these files is at the recipients own risk. RPS will not accept any responsibility for any errors from the use of these files, either by human error by the recipient, listing of the un-dimensioned measurements, compatibility with the recipients software, and any errors arising when these files are used to aid the recipients drawing production, or setting out on site.

(ii) DO NOT SCALE, use figured dimensions only.


(iii) This drawing is the property of RPS, it is a project confidential classified document. It must not be copied used or its contents divulged without prior written consent. The needs and expectations of client and RPS must be considered when working with this drawing.

(iv) Information including topographical survey, geotechnical investigation and utility detail used in the design have been provided by others.

(v) All Levels refer to Ordnance Survey Datum, Malin Head.

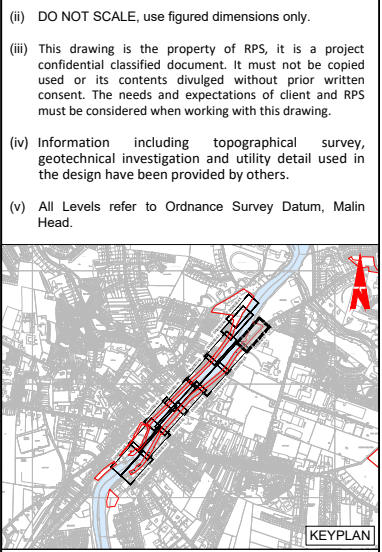


- LEGEND:**
- PROPOSED REDLINE BOUNDARY
 - EXISTING GROUND LEVEL
 - EXISTING WALL TO BE RECONSTRUCTED
 - FLOOD WALL TO BE RETAINED
 - PROPOSED FLOODGATE
 - PROPOSED GLASS WALL
 - PROPOSED RC FLOOD WALL
 - PROPOSED TOE OF RC FLOOD WALL
 - PROPOSED 300mmØ SURFACE WATER DRAINAGE PIPE
 - PROPOSED OPEN CHANNEL CLAD IN STONE
 - PROPOSED RAISED PROMENADE
 - EXISTING ROAD
 - PROPOSED NATURAL STONE PAVING
 - PROPOSED REPURPOSED CONCRETE BLOCK PAVING
 - EXISTING PARKING SPACES
 - PROPOSED STREET FURNITURE
 - TREES TO BE RETAINED
 - TREES REQUIRING REMOVAL DUE TO POOR HEALTH
 - TREES REQUIRING REMOVAL DUE TO CONSTRUCTION
 - NEW TREES TO BE PLANTED

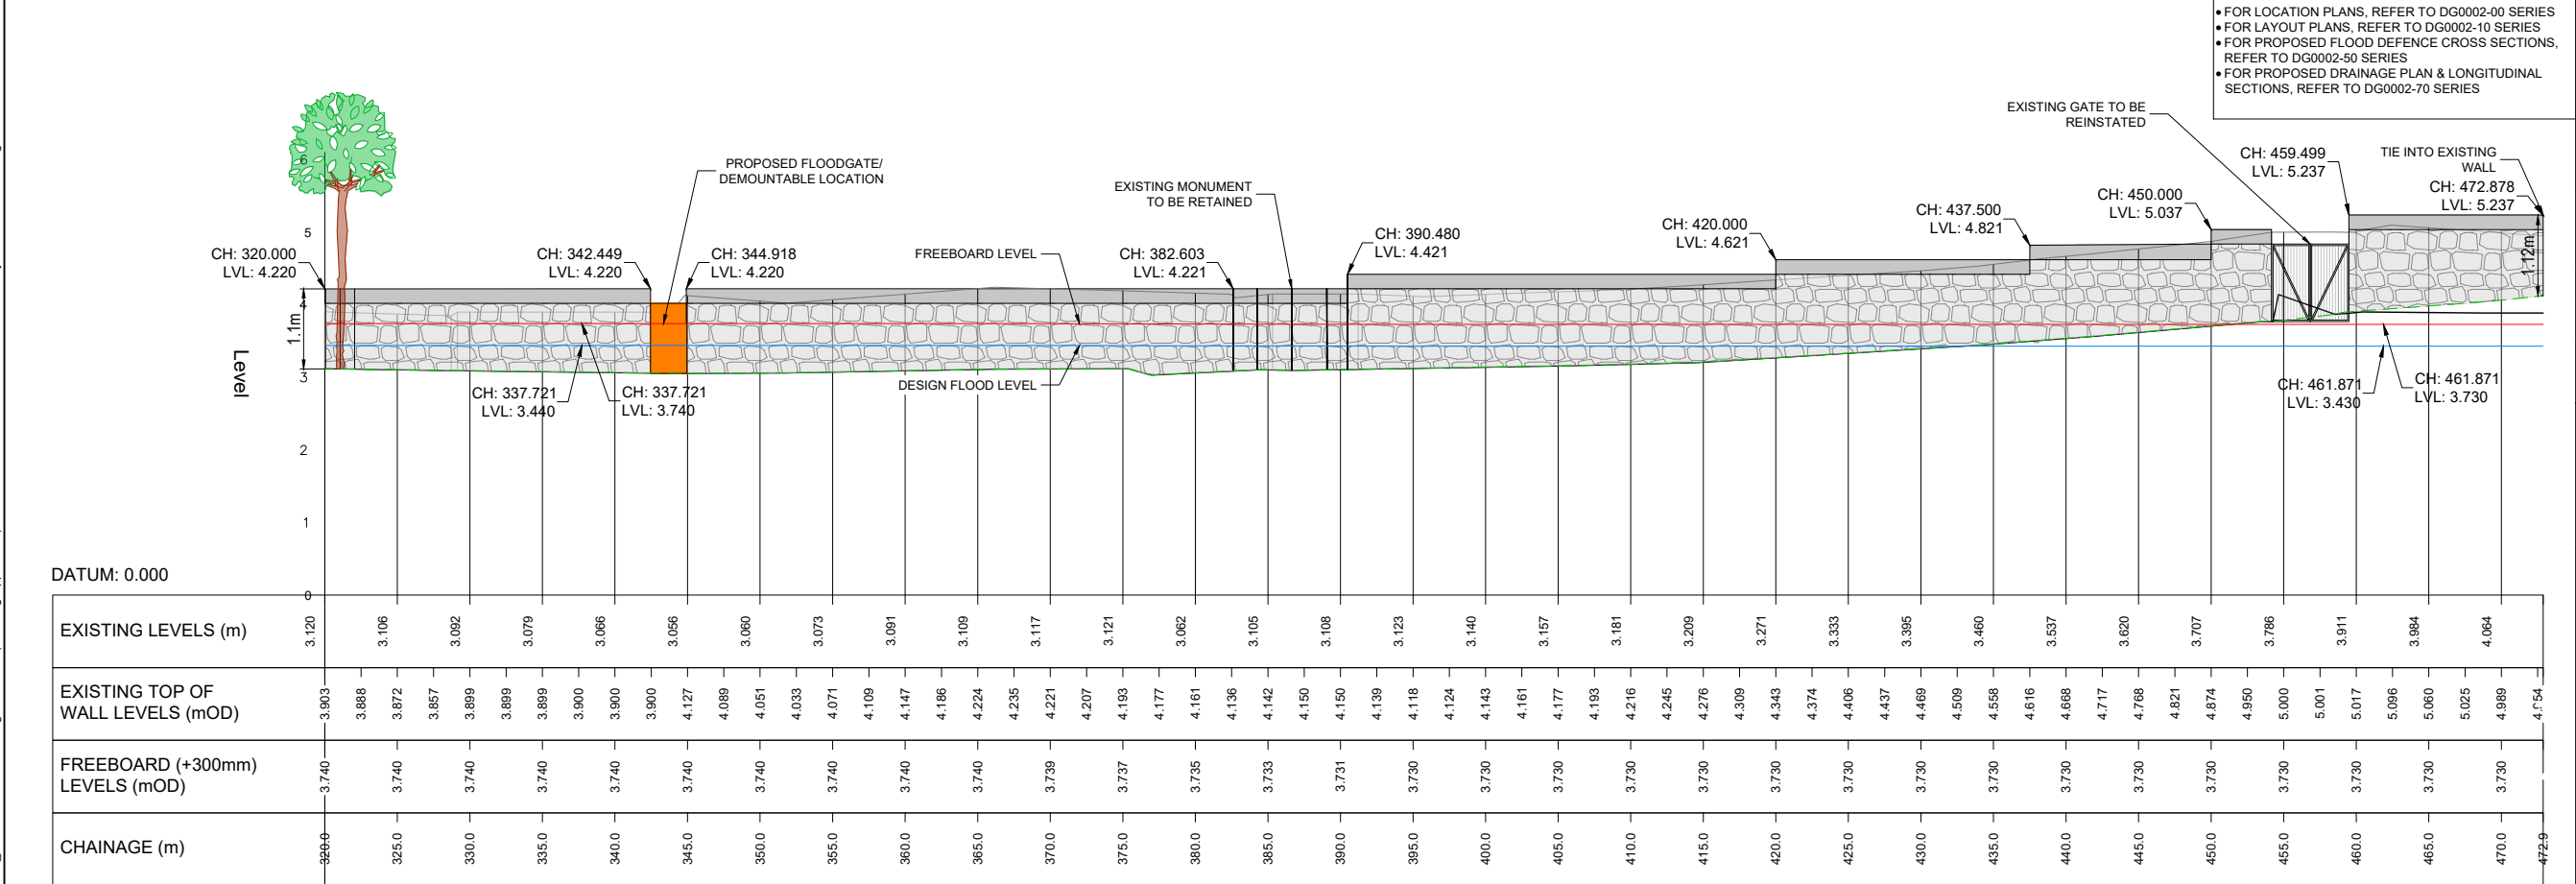


PROPOSED FLOOD DEFENCE LONGITUDINAL SECTION - MOY - CLARE STREET - (03 OF 03)
Scale: Horiz. 1:500, Vert. 1:100 @ A3

A1 C01	07/04/25	MB	AUTHORISED & ACCEPTED FOR PLANNING	R/S
P02	27/03/25	MB	REVIEW & AUTHORISATION	R/S
S4 P01	20/01/25	MB	REVIEW & AUTHORISATION	R/S
Rev	Date	Dim	Amendment / Issue	App
Client				
Comhairle Contae Mhaigh Eo Mayo County Council				
OPW Office of Public Works				
rps MAKING COMPLEX EASY				
Lyrr 2, IDA Business & Technology Park, Mervue, Galway T +353 91 400200 W www.rpsgroup.com/ireland E ireland@rpsgroup.com				
Project				
BALLINA FLOOD RELIEF SCHEME PLANNING APPLICATION				
Title				
PROPOSED FLOOD DEFENCE PLAN & LONGITUDINAL SECTION MOY - CLARE STREET (03 of 03)				
Model File Identifier				
N/A				
File Identifier				
MGW0290-RPS-00-XX-DR-C-DG0002-37				
Created on		Sheets		
18/11/2024		08 of 16		
Scale		Status	Rev	
AS STATED @ A1 AS STATED @ A3		A1	C01	

W:\MGW0290_Mayo Co Co_Ballina FRS\6.0 Drawings\DG00100 (Planning Application)\MGW0290-RPS-00-XX-DR-C-DG0002-30 Moy Flood Defence Longitudinal Plans & Sections.dwg

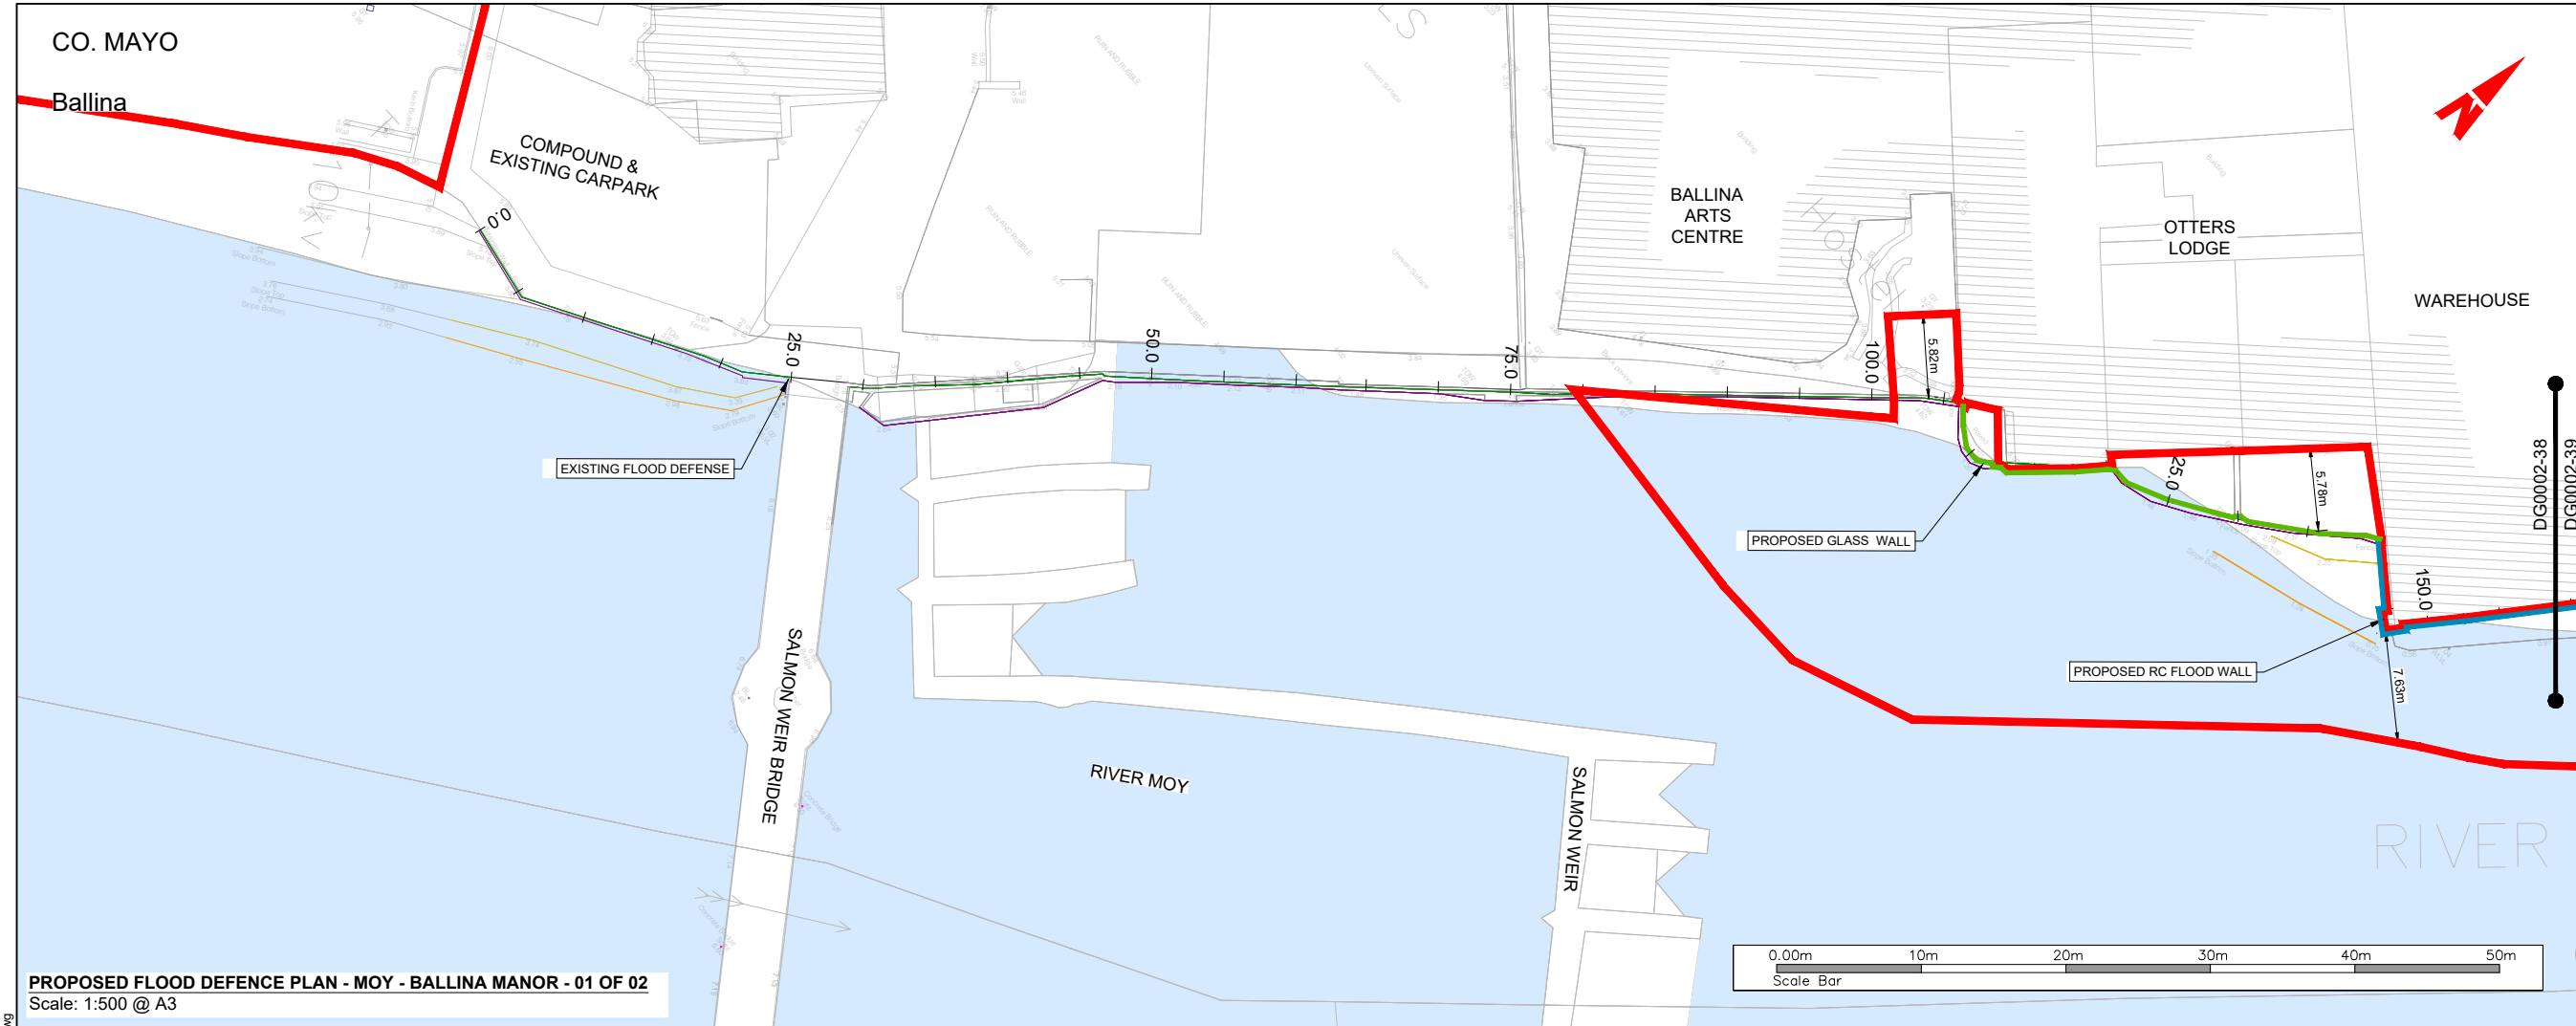

FOR LOCATION PLANS, REFER TO DG0002-00 SERIES
FOR LAYOUT PLANS, REFER TO DG0002-10 SERIES
FOR PROPOSED FLOOD DEFENCE CROSS SECTIONS, REFER TO DG0002-50 SERIES
FOR PROPOSED DRAINAGE PLAN & LONGITUDINAL SECTIONS, REFER TO DG0002-70 SERIES

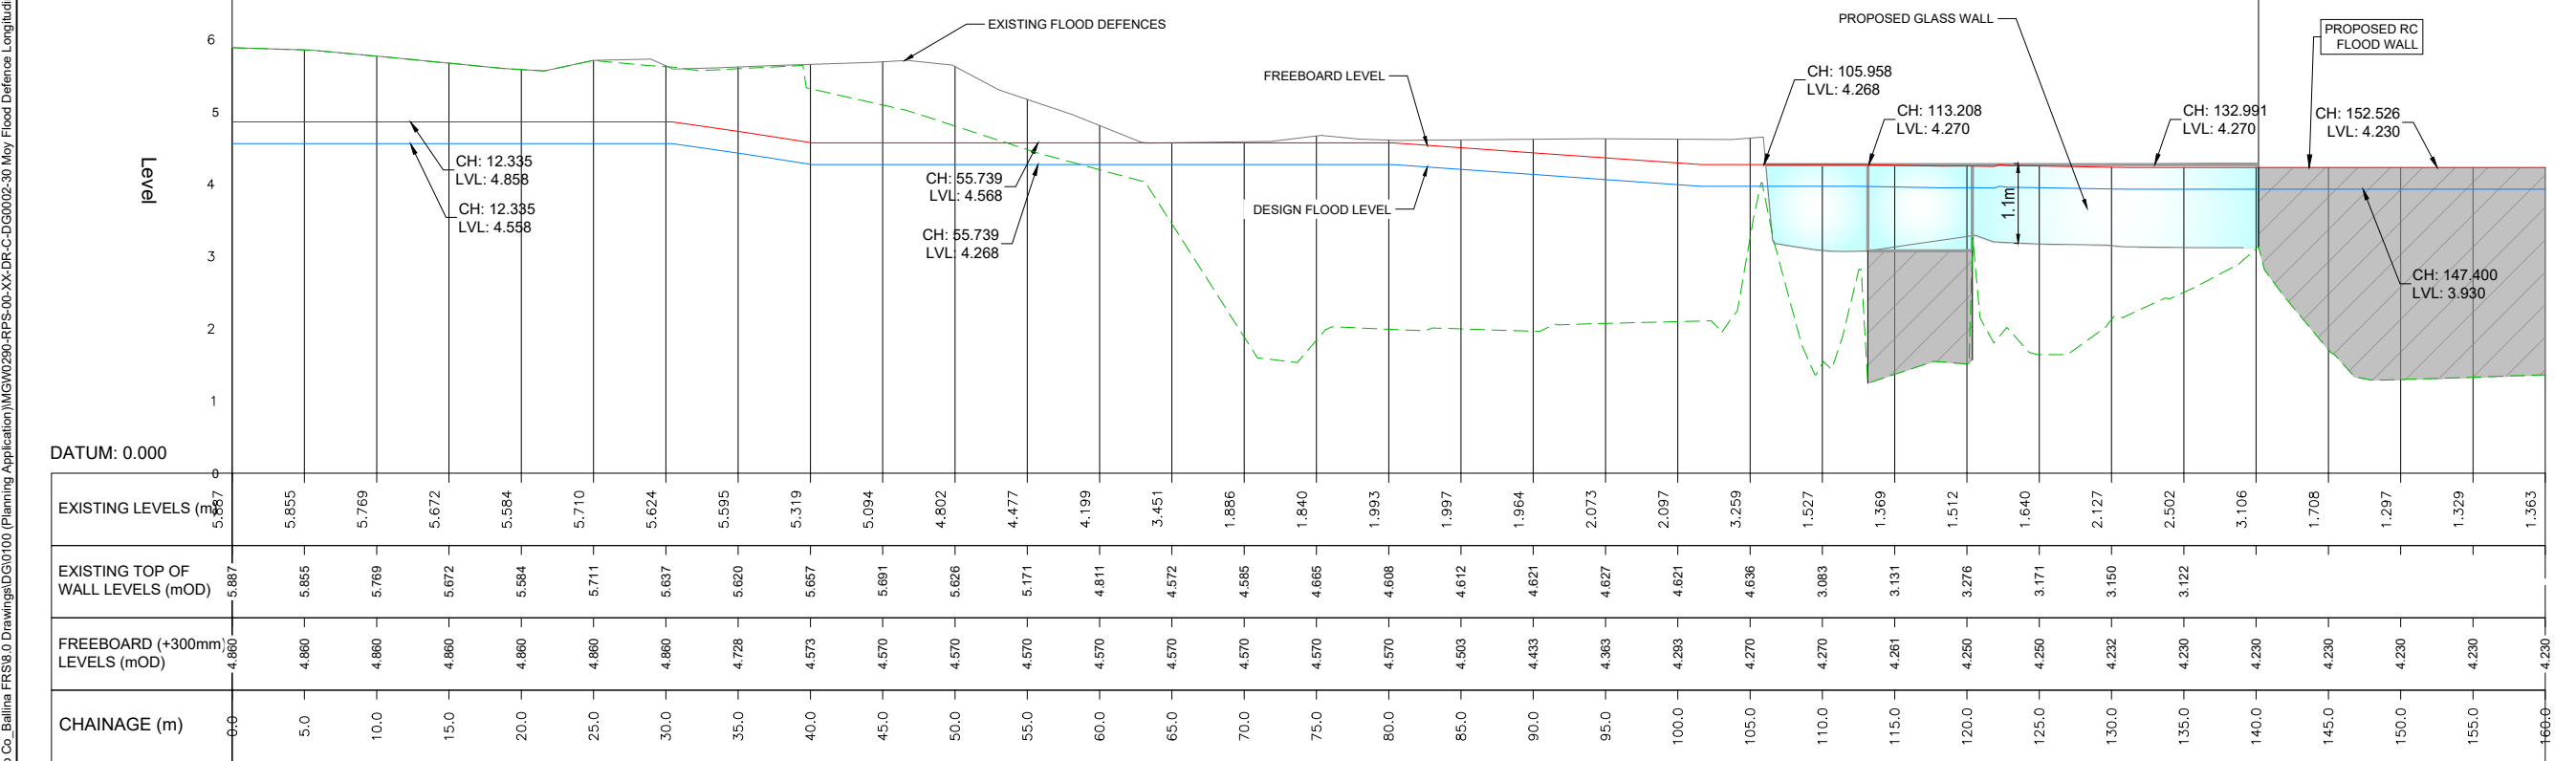

PROPOSED FLOOD DEFENCE LONGITUDINAL SECTION - MOY - BALLINA MANOR - (01 OF 02)

Scale: Horiz. 1:500, Vert. 1:100 @ A3

General Notes

(i) Hard copies, dwf and pdf will form a controlled issue of the drawing. All other formats (dwg etc.) are deemed to be an uncontrolled issue and any work carried out based on these files is at the recipients own risk. RPS will not accept any responsibility for any errors from the use of these files, either by human error by the recipient, listing of the un-dimensioned measurements, compatibility with the recipients software, and any errors arising when these files are used to aid the recipients drawing production, or setting out on site.

(ii) DO NOT SCALE, use figured dimensions only.

(iii) This drawing is the property of RPS, it is a project confidential classified document. It must not be copied used or its contents divulged without prior written consent. The needs and expectations of client and RPS must be considered when working with this drawing.

(iv) Information including topographical survey, geotechnical investigation and utility detail used in the design have been provided by others.

(v) All Levels refer to Ordnance Survey Datum, Malin Head.

(i) Hard copies, dwf and pdf will form a controlled issue of the drawing. All other formats (dwg etc.) are deemed to be an uncontrolled issue and any work carried out based on these files is at the recipients own risk. RPS will not accept any responsibility for any errors from the use of these files, either by human error by the recipient, listing of the un-dimensioned measurements, compatibility with the recipients software, and any errors arising when these files are used to aid the recipients drawing production, or setting out on site.

(ii) DO NOT SCALE, use figured dimensions only.

(iii) This drawing is the property of RPS, it is a project confidential classified document. It must not be copied used or its contents divulged without prior written consent. The needs and expectations of client and RPS must be considered when working with this drawing.

(iv) Information including topographical survey, geotechnical investigation and utility detail used in the design have been provided by others.

(v) All Levels refer to Ordnance Survey Datum, Malin Head.


(i) Hard copies, dwf and pdf will form a controlled issue of the drawing. All other formats (dwg etc.) are deemed to be an uncontrolled issue and any work carried out based on these files is at the recipients own risk. RPS will not accept any responsibility for any errors from the use of these files, either by human error by the recipient, listing of the un-dimensioned measurements, compatibility with the recipients software, and any errors arising when these files are used to aid the recipients drawing production, or setting out on site.

(ii) DO NOT SCALE, use figured dimensions only.

(iii) This drawing is the property of RPS, it is a project confidential classified document. It must not be copied used or its contents divulged without prior written consent. The needs and expectations of client and RPS must be considered when working with this drawing.

(iv) Information including topographical survey, geotechnical investigation and utility detail used in the design have been provided by others.

(v) All Levels refer to Ordnance Survey Datum, Malin Head.

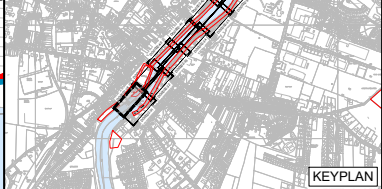

PROPOSED REDLINE BOUNDARY	
EXISTING GROUND LEVEL	
EXISTING WALL TO BE RECONSTRUCTED	
FLOOD WALL TO BE RETAINED	
PROPOSED FLOODGATE	
PROPOSED GLASS WALL	
PROPOSED RC FLOOD WALL	
PROPOSED TOE OF RC FLOOD WALL	
PROPOSED 300mmØ SURFACE WATER DRAINAGE PIPE	
PROPOSED OPEN CHANNEL CLAD IN STONE	
PROPOSED RAISED PROMENADE	
EXISTING ROAD	
PROPOSED NATURAL STONE PAVING	
PROPOSED REPURPOSED CONCRETE BLOCK PAVING	
EXISTING PARKING SPACES	
PROPOSED STREET FURNITURE	
TREES TO BE RETAINED	
TREES REQUIRING REMOVAL DUE TO POOR HEALTH	
TREES REQUIRING REMOVAL DUE TO CONSTRUCTION	
NEW TREES TO BE PLANTED	

A1 C01	07/04/25	JB	AUTHORISED & ACCEPTED FOR PLANNING	R/S
P02	27/03/25	JB	REVIEW & AUTHORISATION	R/S
S4 P01	20/01/25	JB	REVIEW & AUTHORISATION	R/S
Rev	Date	Drn	Amendment / Issue	App

Client

Comhairle Contae Mhaigh Eo
Mayo County Council

OPW

Lyrr 2, IDA Business & Technology Park, Mervue, Galway
T +353 91 400200
W www.rpsgroup.com/ireland
E ireland@rpsgroup.com

Project

**BALLINA FLOOD RELIEF SCHEME
PLANNING APPLICATION**

Title

**PROPOSED FLOOD DEFENCE
PLAN & LONGITUDINAL SECTION
MOY - BALLINA MANOR (01 of 02)**

Model File Identifier

N/A

File Identifier

MGW0290-RPS-00-XX-DR-C-DG0002-38

Created on

18/11/2024

Sheets

09 of 16

Scale


AS STATED @ A1
AS STATED @ A3

Status

A1


Rev

C01

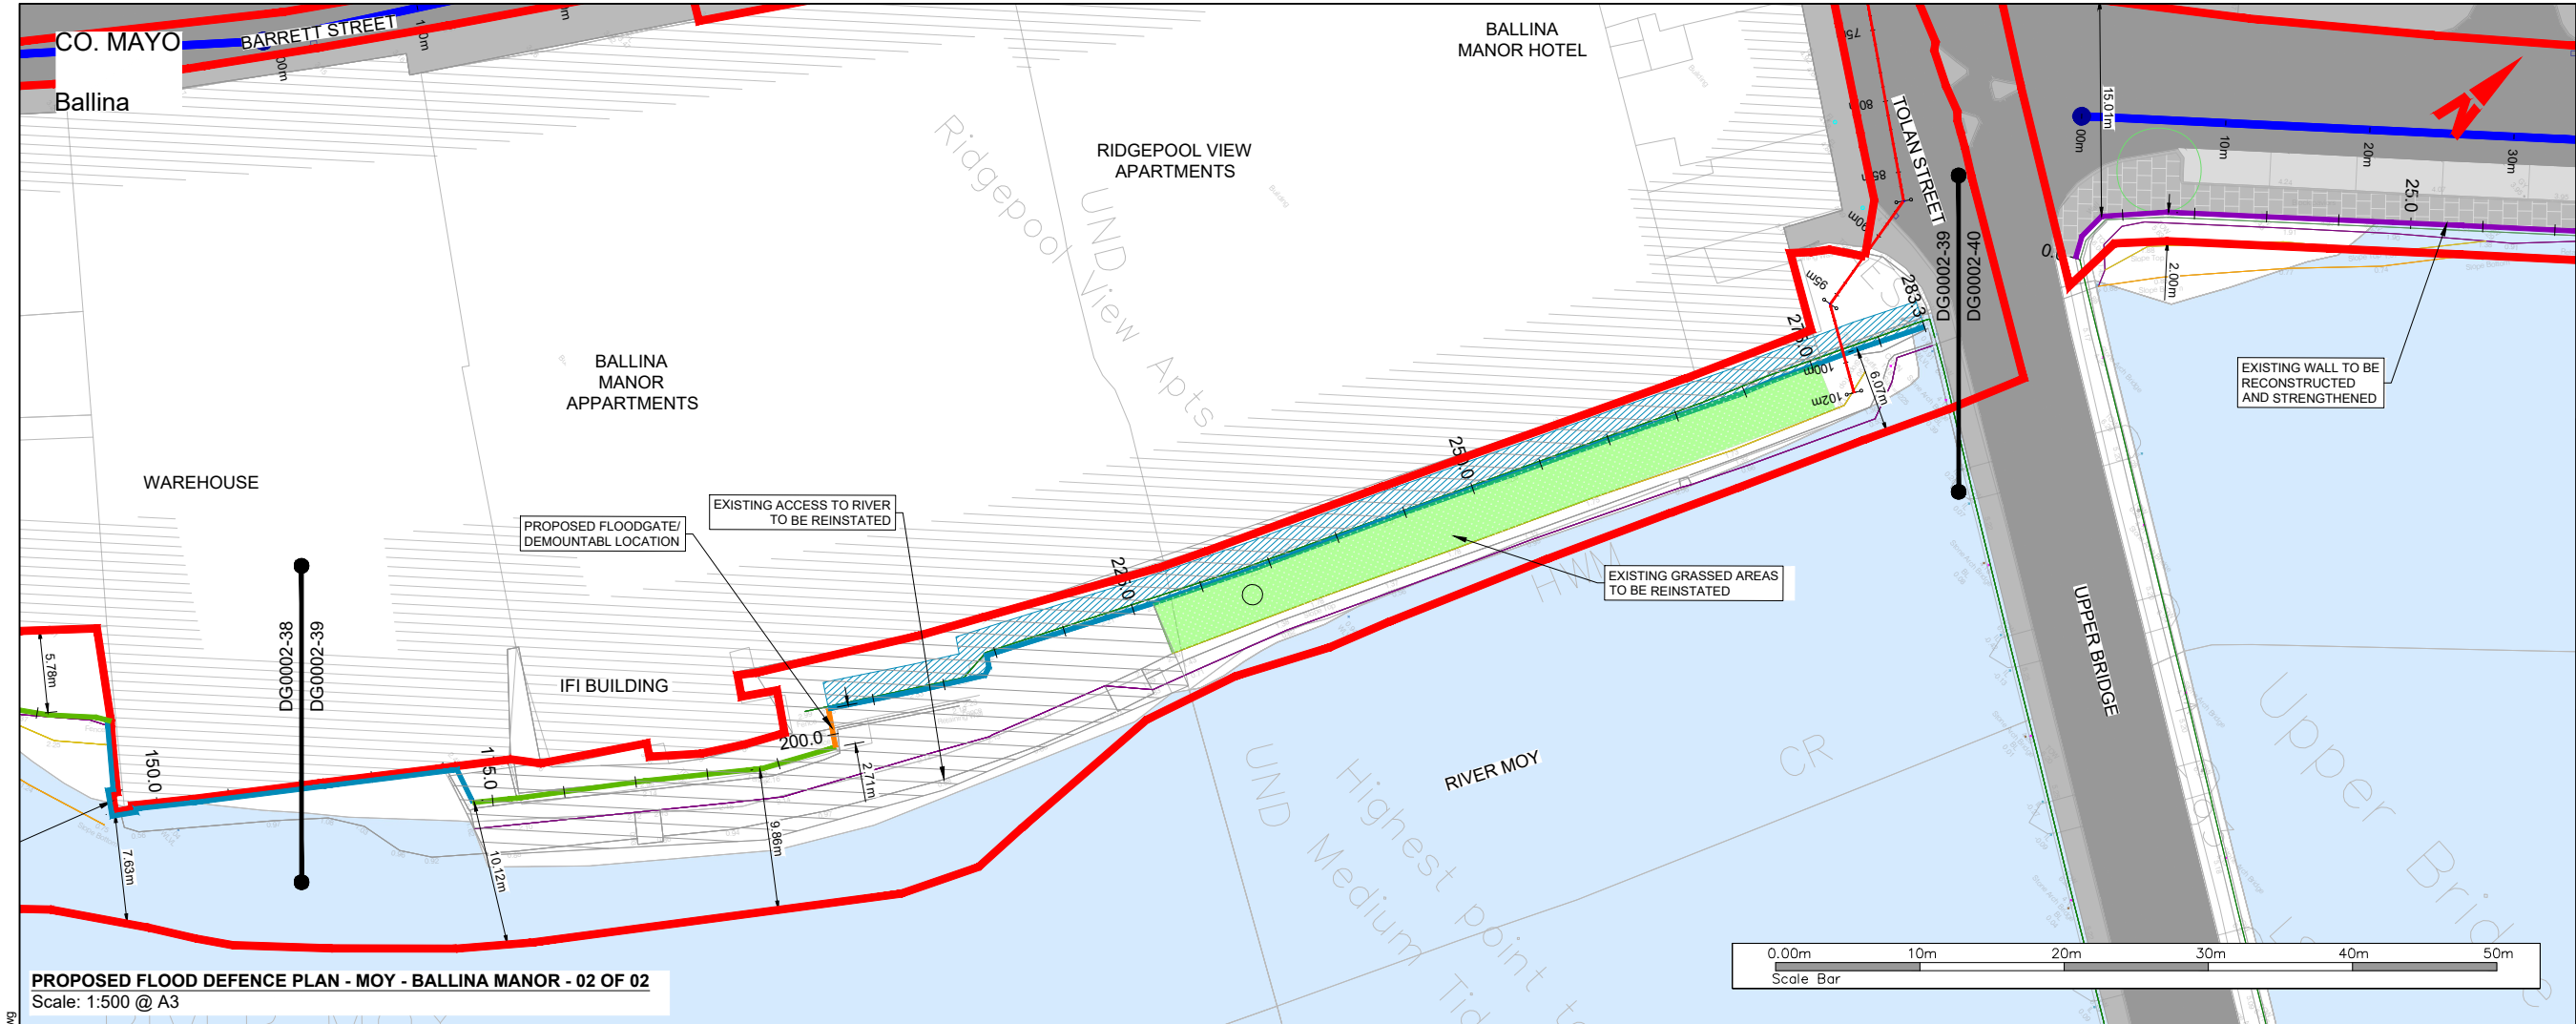


PROPOSED FLOOD DEFENCE PLAN - MOY - BALLINA MANOR - 02 OF 02
Scale: 1:500 @ A3

- FOR LOCATION PLANS, REFER TO DG0002-00 SERIES
- FOR LAYOUT PLANS, REFER TO DG0002-10 SERIES
- FOR PROPOSED FLOOD DEFENCE CROSS SECTIONS, REFER TO DG0002-50 SERIES
- FOR PROPOSED DRAINAGE PLAN & LONGITUDINAL SECTIONS, REFER TO DG0002-70 SERIES

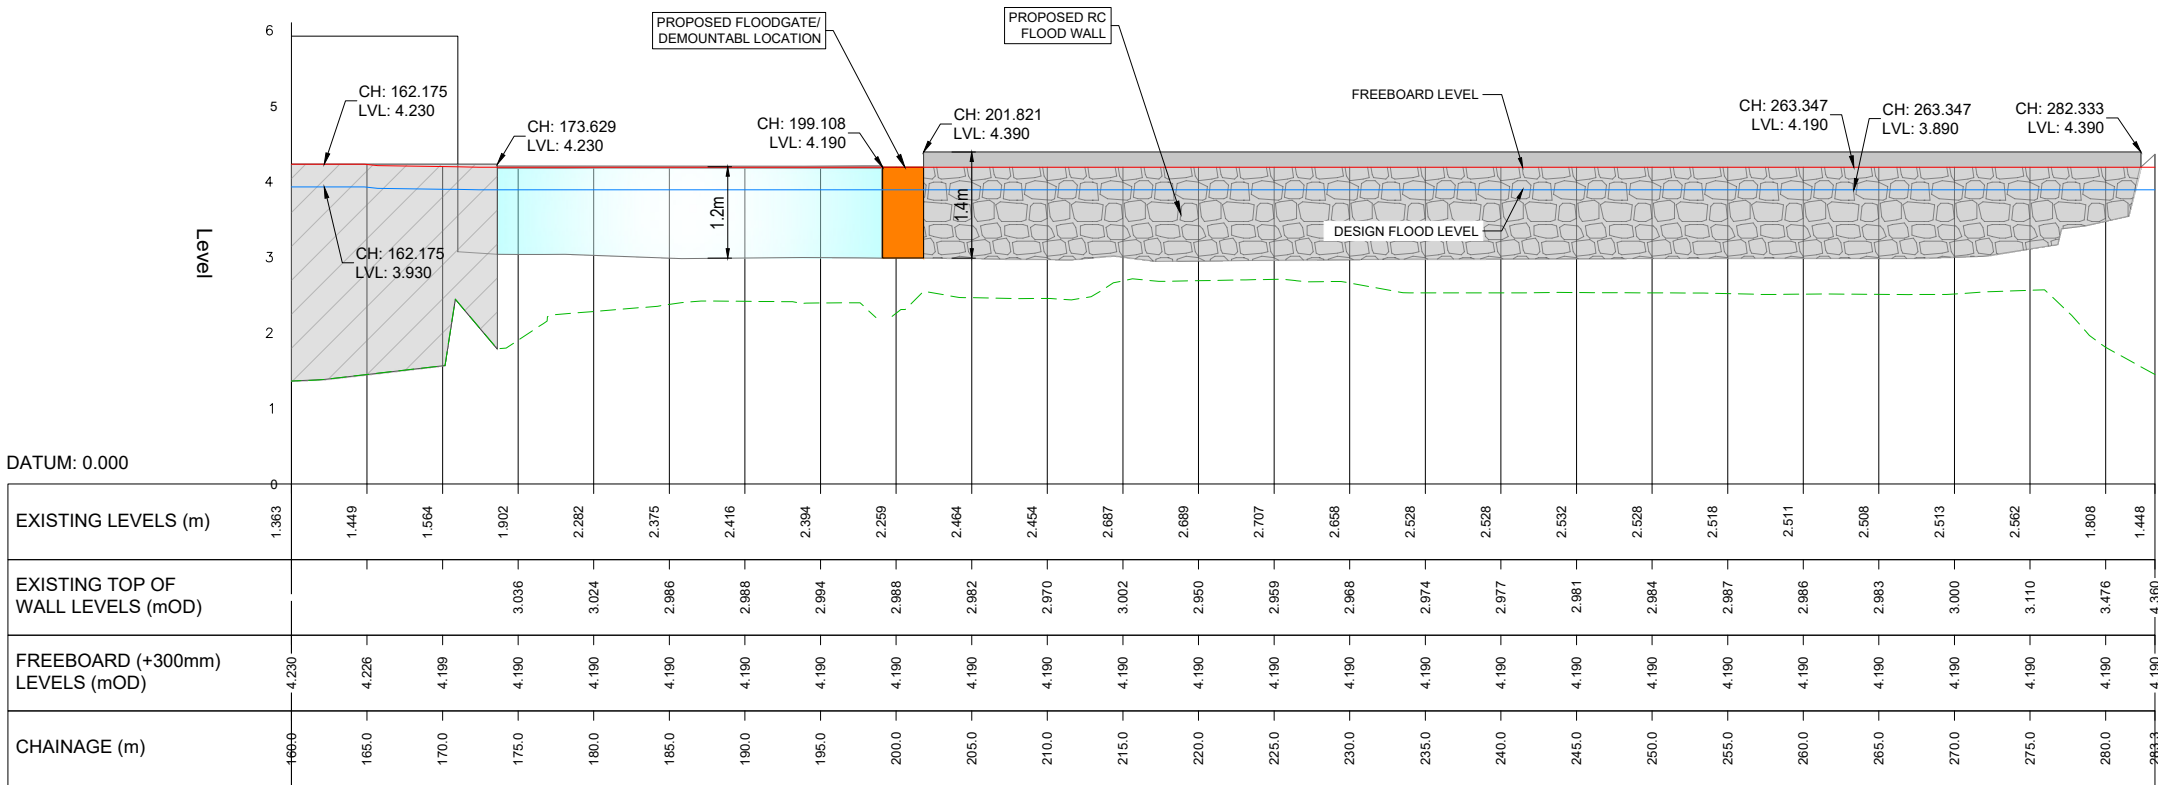

PROPOSED FLOOD DEFENCE LONGITUDINAL SECTION - MOY - BALLINA MANOR - (02 OF 02)
Scale: Horiz. 1:500, Vert. 1:100 @ A3

- General Notes
- Hard copies, dwf and pdf will form a controlled issue of the drawing. All other formats (dwg etc.) are deemed to be an uncontrolled issue and any work carried out based on these files is at the recipients own risk. RPS will not accept any responsibility for any errors from the use of these files, either by human error by the recipient, listing of the un-dimensioned measurements, compatibility with the recipients software, and any errors arising when these files are used to aid the recipients drawing production, or setting out on site.
 - DO NOT SCALE, use figured dimensions only.
 - This drawing is the property of RPS, it is a project confidential classified document. It must not be copied used or its contents divulged without prior written consent. The needs and expectations of client and RPS must be considered when working with this drawing.
 - Information including topographical survey, geotechnical investigation and utility detail used in the design have been provided by others.
 - All Levels refer to Ordnance Survey Datum, Malin Head.

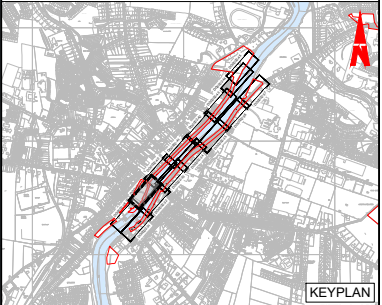

- LEGEND:
- PROPOSED REDLINE BOUNDARY
 - EXISTING GROUND LEVEL
 - EXISTING WALL TO BE RECONSTRUCTED
 - FLOOD WALL TO BE RETAINED
 - PROPOSED FLOODGATE
 - PROPOSED GLASS WALL
 - PROPOSED RC FLOOD WALL
 - PROPOSED TOE OF RC FLOOD WALL
 - PROPOSED 300mmØ SURFACE WATER DRAINAGE PIPE
 - PROPOSED OPEN CHANNEL CLAD IN STONE
 - PROPOSED RAISED PROMENADE
 - EXISTING ROAD
 - PROPOSED NATURAL STONE PAVING
 - PROPOSED REPURPOSED CONCRETE BLOCK PAVING
 - EXISTING PARKING SPACES
 - PROPOSED STREET FURNITURE
 - TREES TO BE RETAINED
 - TREES REQUIRING REMOVAL DUE TO POOR HEALTH
 - TREES REQUIRING REMOVAL DUE TO CONSTRUCTION
 - NEW TREES TO BE PLANTED

Rev	Date	Dim. Ckx	Amendment / Issue	App
A1	C01	07/04/25	AUTHORISED & ACCEPTED FOR PLANNING	R/S
P02	27/03/25	UP	REVIEW & AUTHORISATION	R/S
S4	P01	20/01/25	REVIEW & AUTHORISATION	R/S

Client
Comhairle Contae Mhaigh Eo
Mayo County Council



rps MAKING COMPLEX EASY
Lyrr 2, IDA Business & Technology Park, Mervue, Galway
T +353 91 400200
W www.rpsgroup.com/ireland
E ireland@rpsgroup.com

Project
**BALLINA FLOOD RELIEF SCHEME
PLANNING APPLICATION**

Title
**PROPOSED FLOOD DEFENCE
PLAN & LONGITUDINAL SECTION
MOY - BALLINA MANOR (02 of 02)**

Model File Identifier
N/A


File Identifier
MGW0290-RPS-00-XX-DR-C-DG0002-39

Created on
18/11/2024

Scale
AS STATED @ A1
AS STATED @ A3

Status
A1

Rev
C01

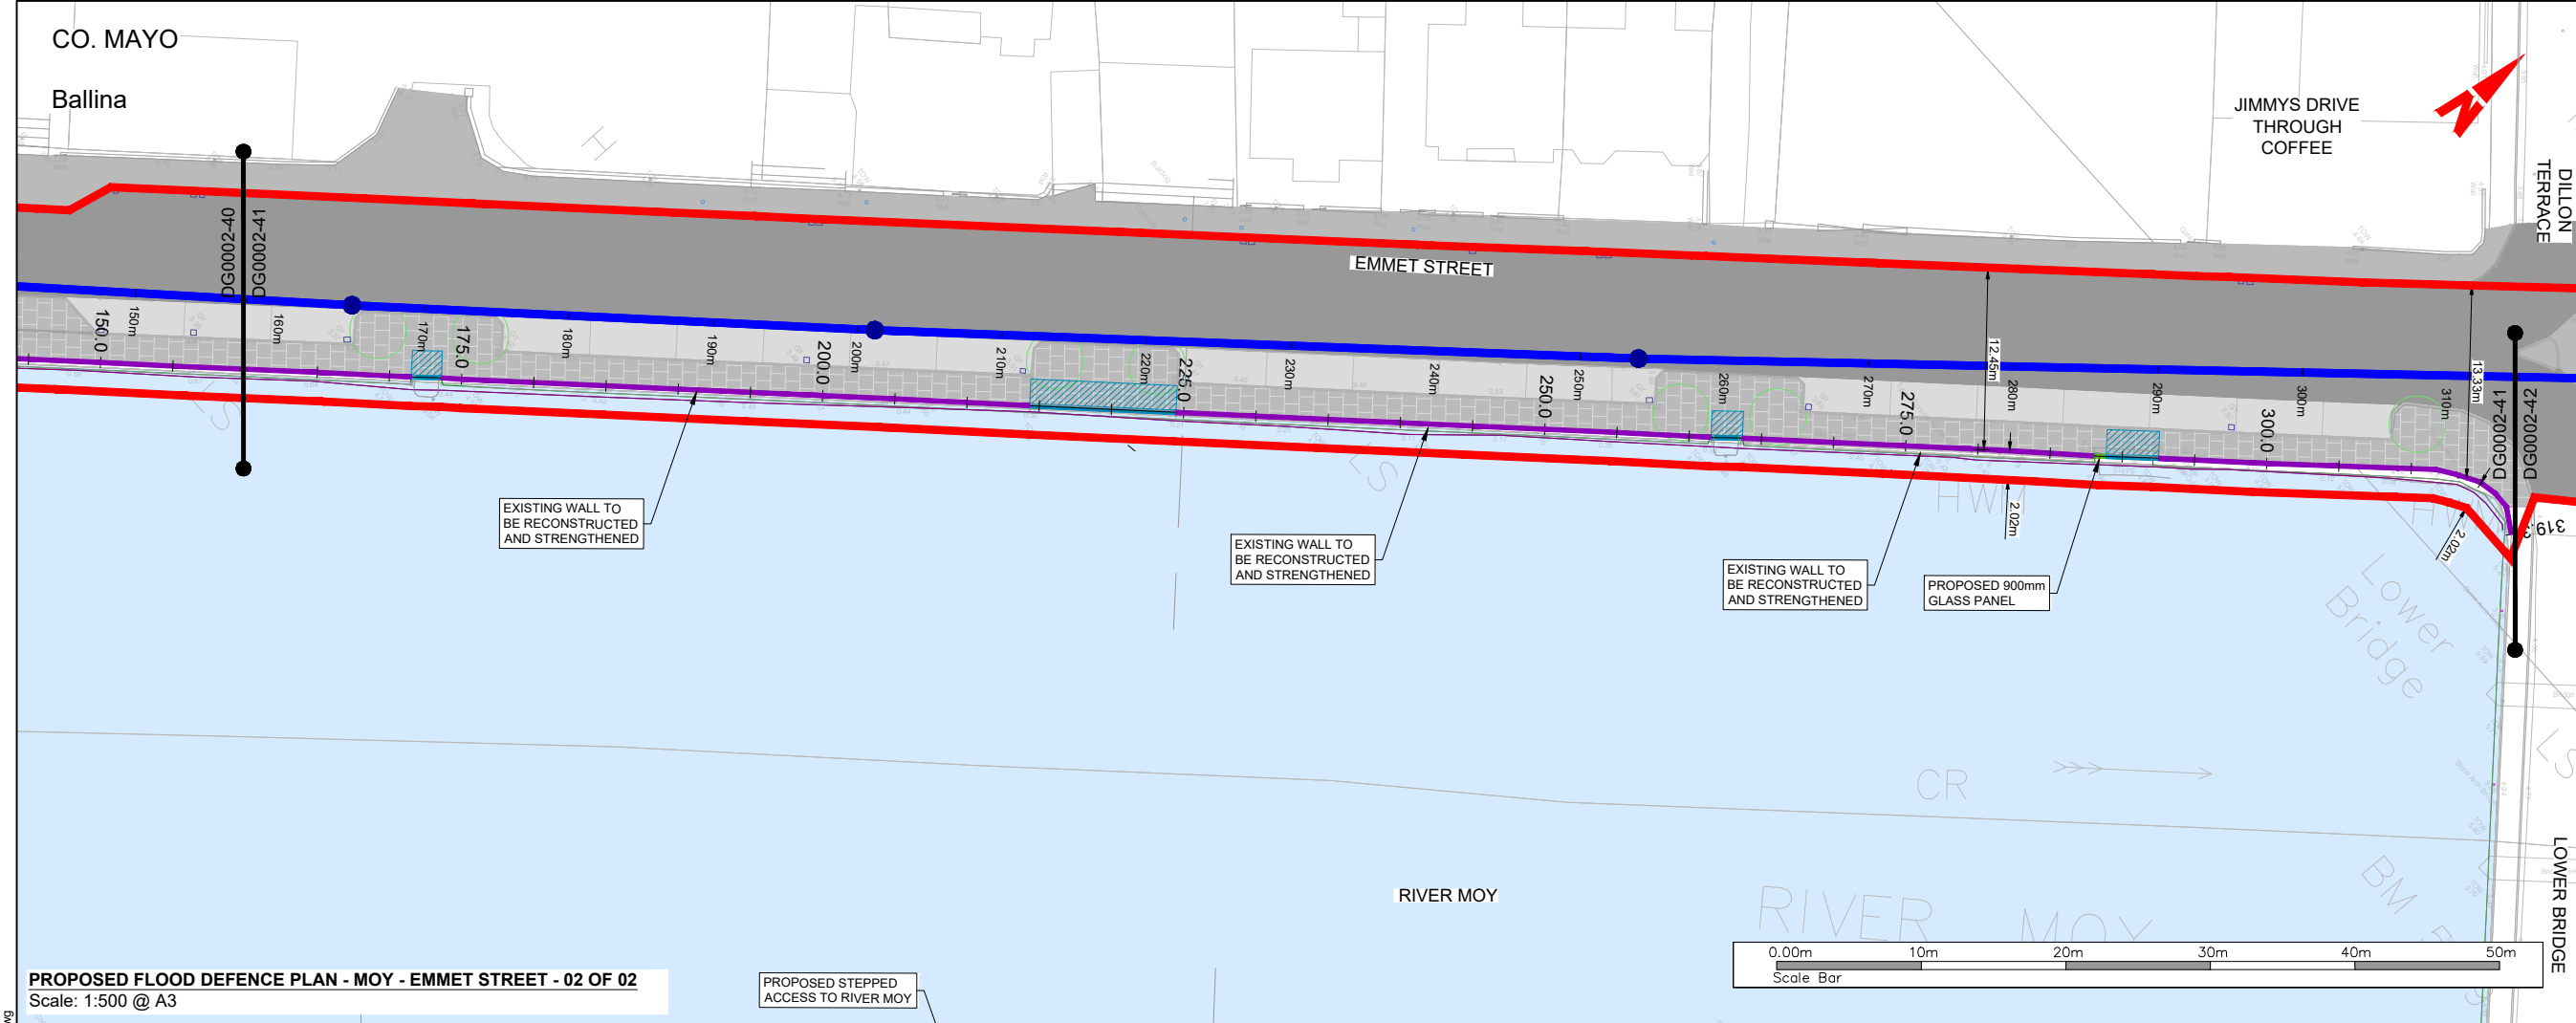

General Notes



(i) Hard copies, dwf and pdf will form a controlled issue of the drawing. All other formats (dwg etc.) are deemed to be an uncontrolled issue and any work carried out based on these files is at the recipients own risk. RPS will not accept any responsibility for any errors from the use of these files, either by human error by the recipient, listing of the un-dimensioned measurements, compatibility with the recipients software, and any errors arising when these files are used to aid the recipients drawing production, or setting out on site.

(ii) DO NOT SCALE, use figured dimensions only.

(iii) This drawing is the property of RPS, it is a project confidential classified document. It must not be copied used or its contents divulged without prior written consent. The needs and expectations of client and RPS must be considered when working with this drawing.

(iv) Information including topographical survey, geotechnical investigation and utility detail used in the design have been provided by others.

(v) All Levels refer to Ordnance Survey Datum, Malin Head.

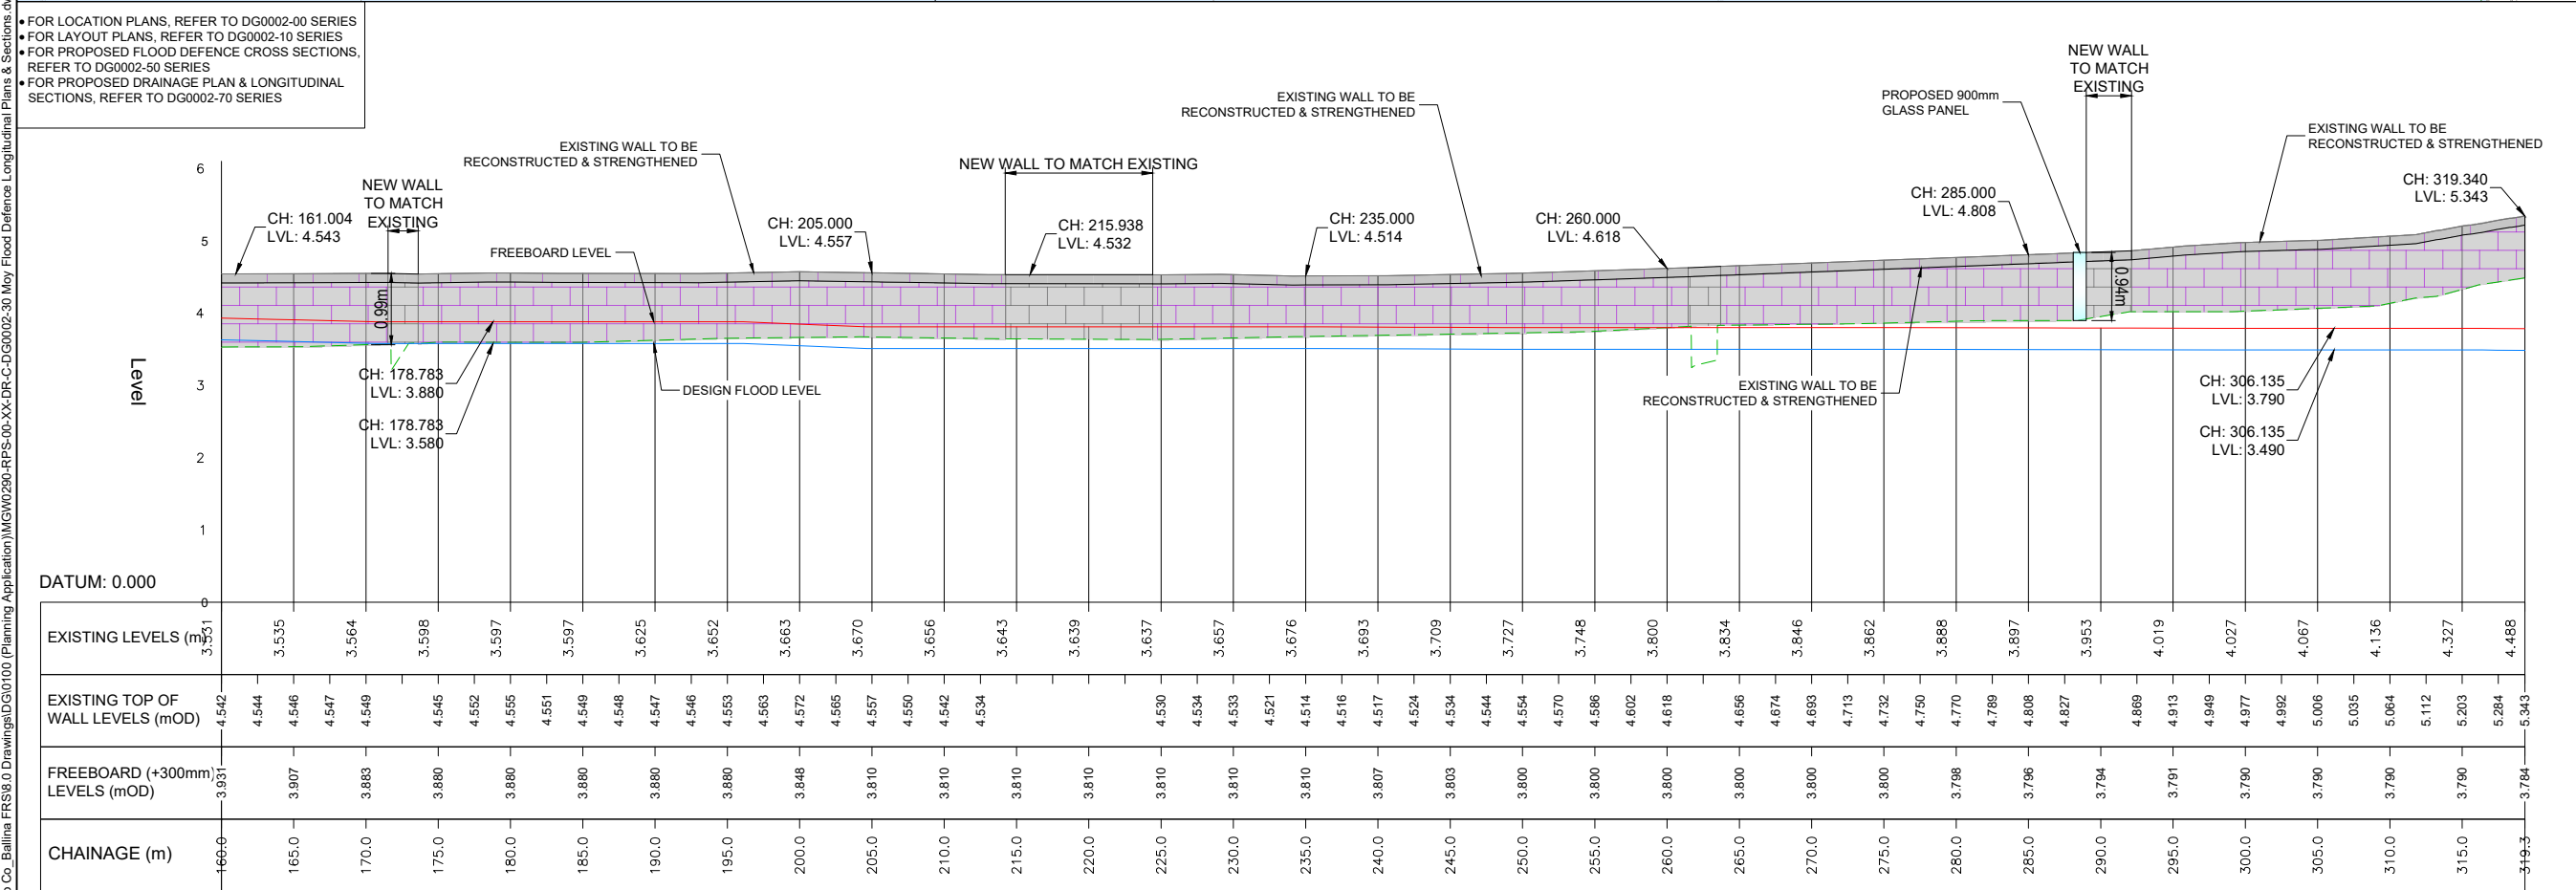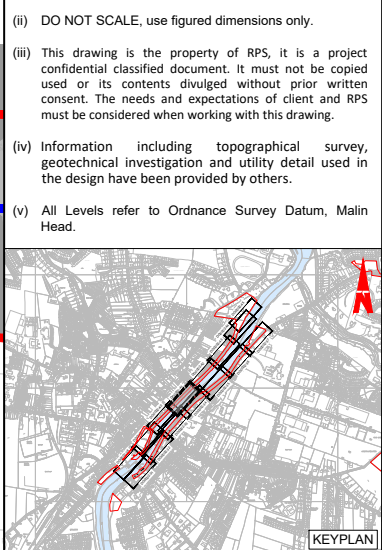

PROPOSED FLOOD DEFENCE LONGITUDINAL SECTION - MOY - EMMET STREET - (02 OF 02)

Scale: Horiz. 1:500, Vert. 1:100 @ A3

Created on	18/11/2024	Sheets	12 of 16
Scale	AS STATED @ A1 AS STATED @ A3	Status	A1
Rev			C01

Client

Comhairle Contae Mhaigh Eo
Mayo County Council

OPW

Lyrr 2, IDA Business & Technology Park, Mervue, Galway
T +353 91 400200
W www.rpsgroup.com/ireland
E ireland@rpsgroup.com

Project

BALLINA FLOOD RELIEF SCHEME
PLANNING APPLICATION

Title

PROPOSED FLOOD DEFENCE
PLAN & LONGITUDINAL SECTION
MOY - EMMET STREET (02 of 02)

Model File Identifier

N/A

File Identifier

MGW0290-RPS-00-XX-DR-C-DG0002-41

Created on

18/11/2024

Sheets

12 of 16

Scale


AS STATED @ A1
AS STATED @ A3

Status


A1

Rev

C01

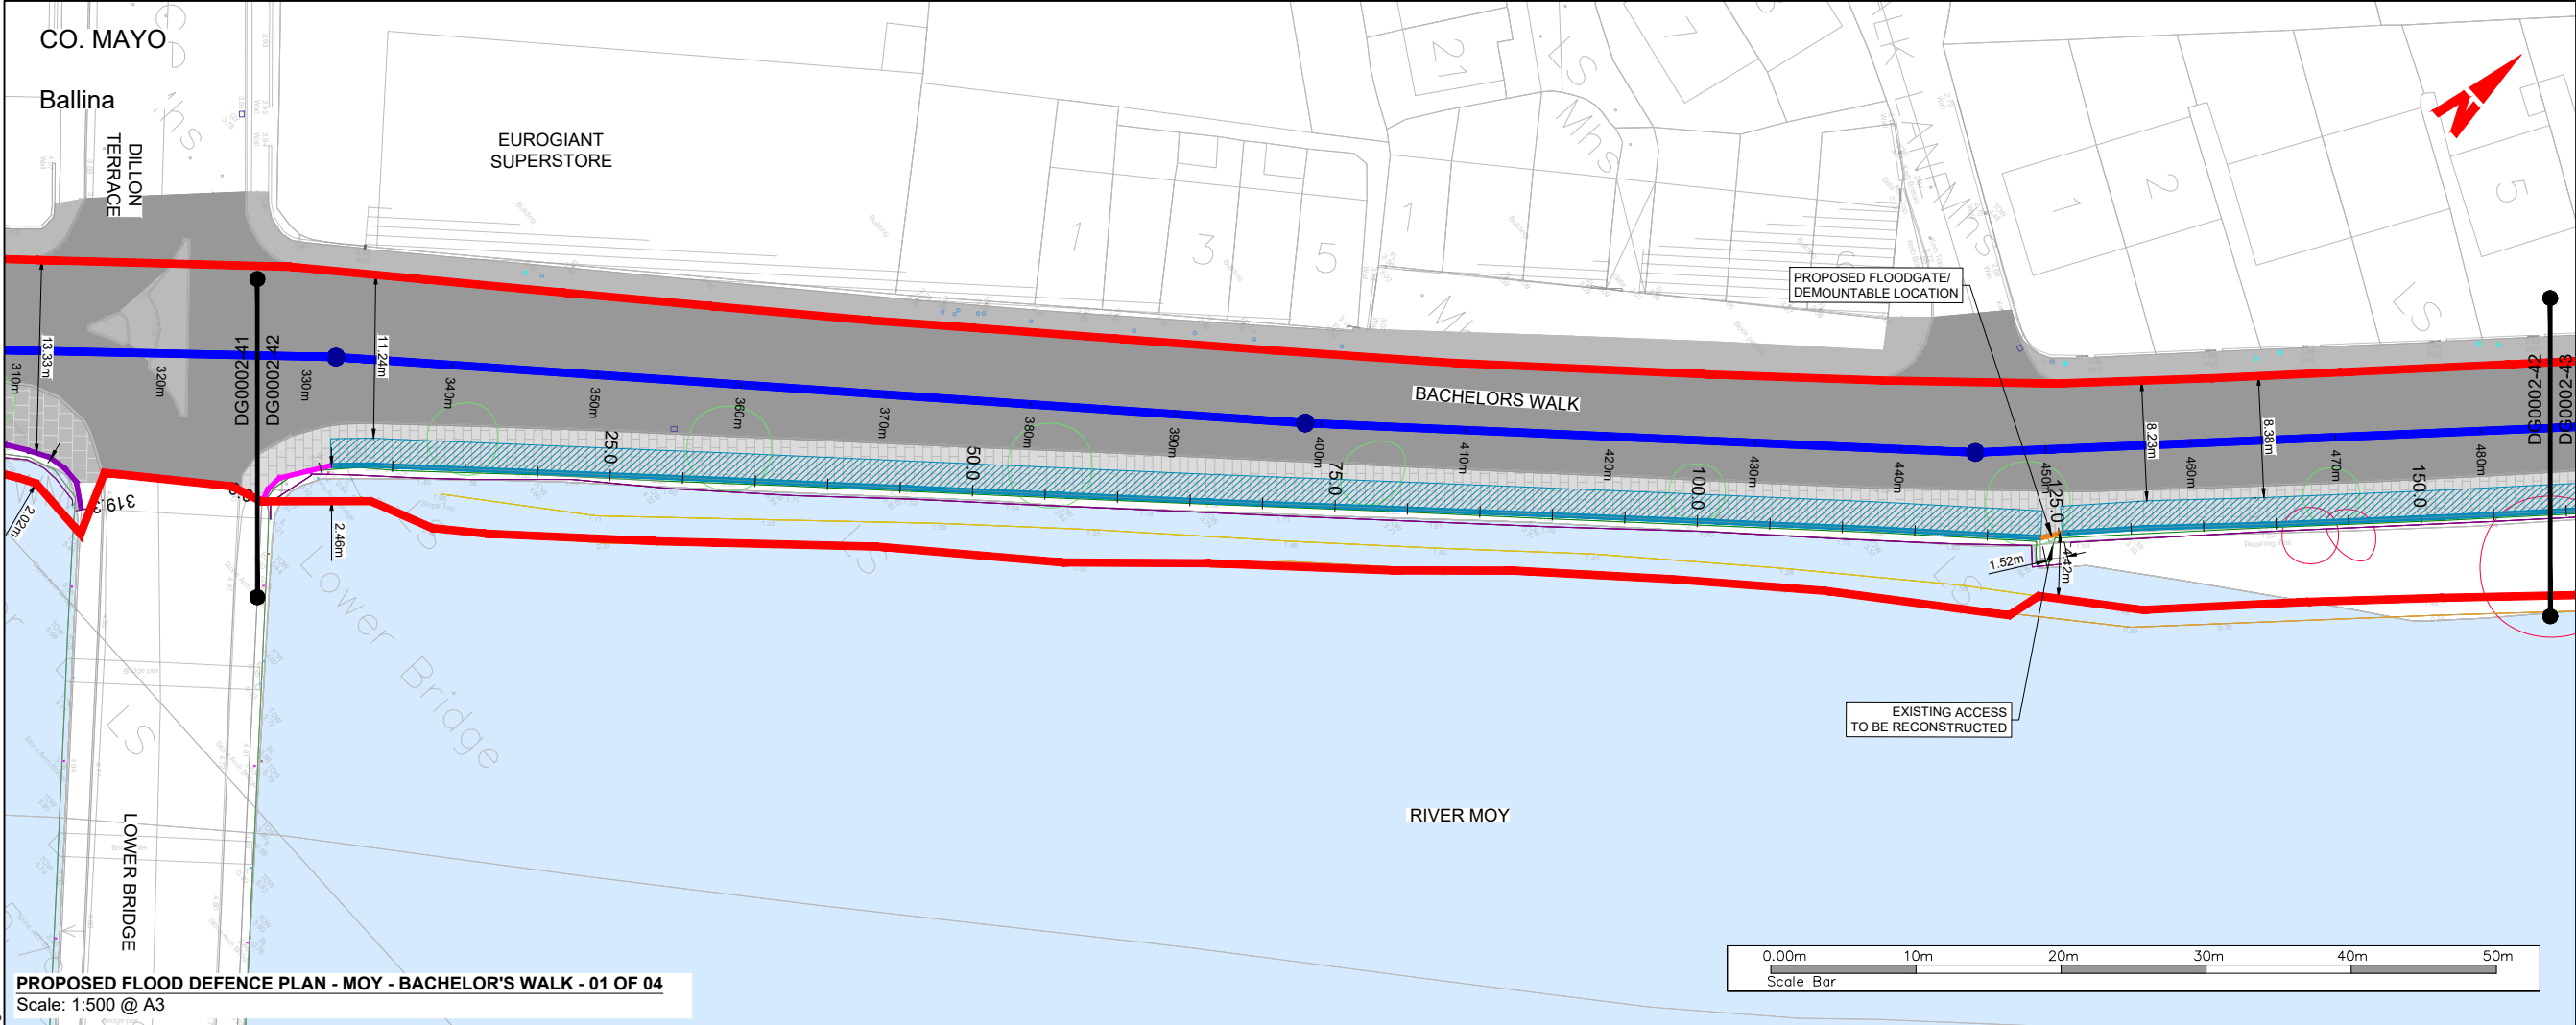

PROPOSED FLOOD DEFENCE PLAN - MOY - BACHELOR'S WALK - 01 OF 04
Scale: 1:500 @ A3

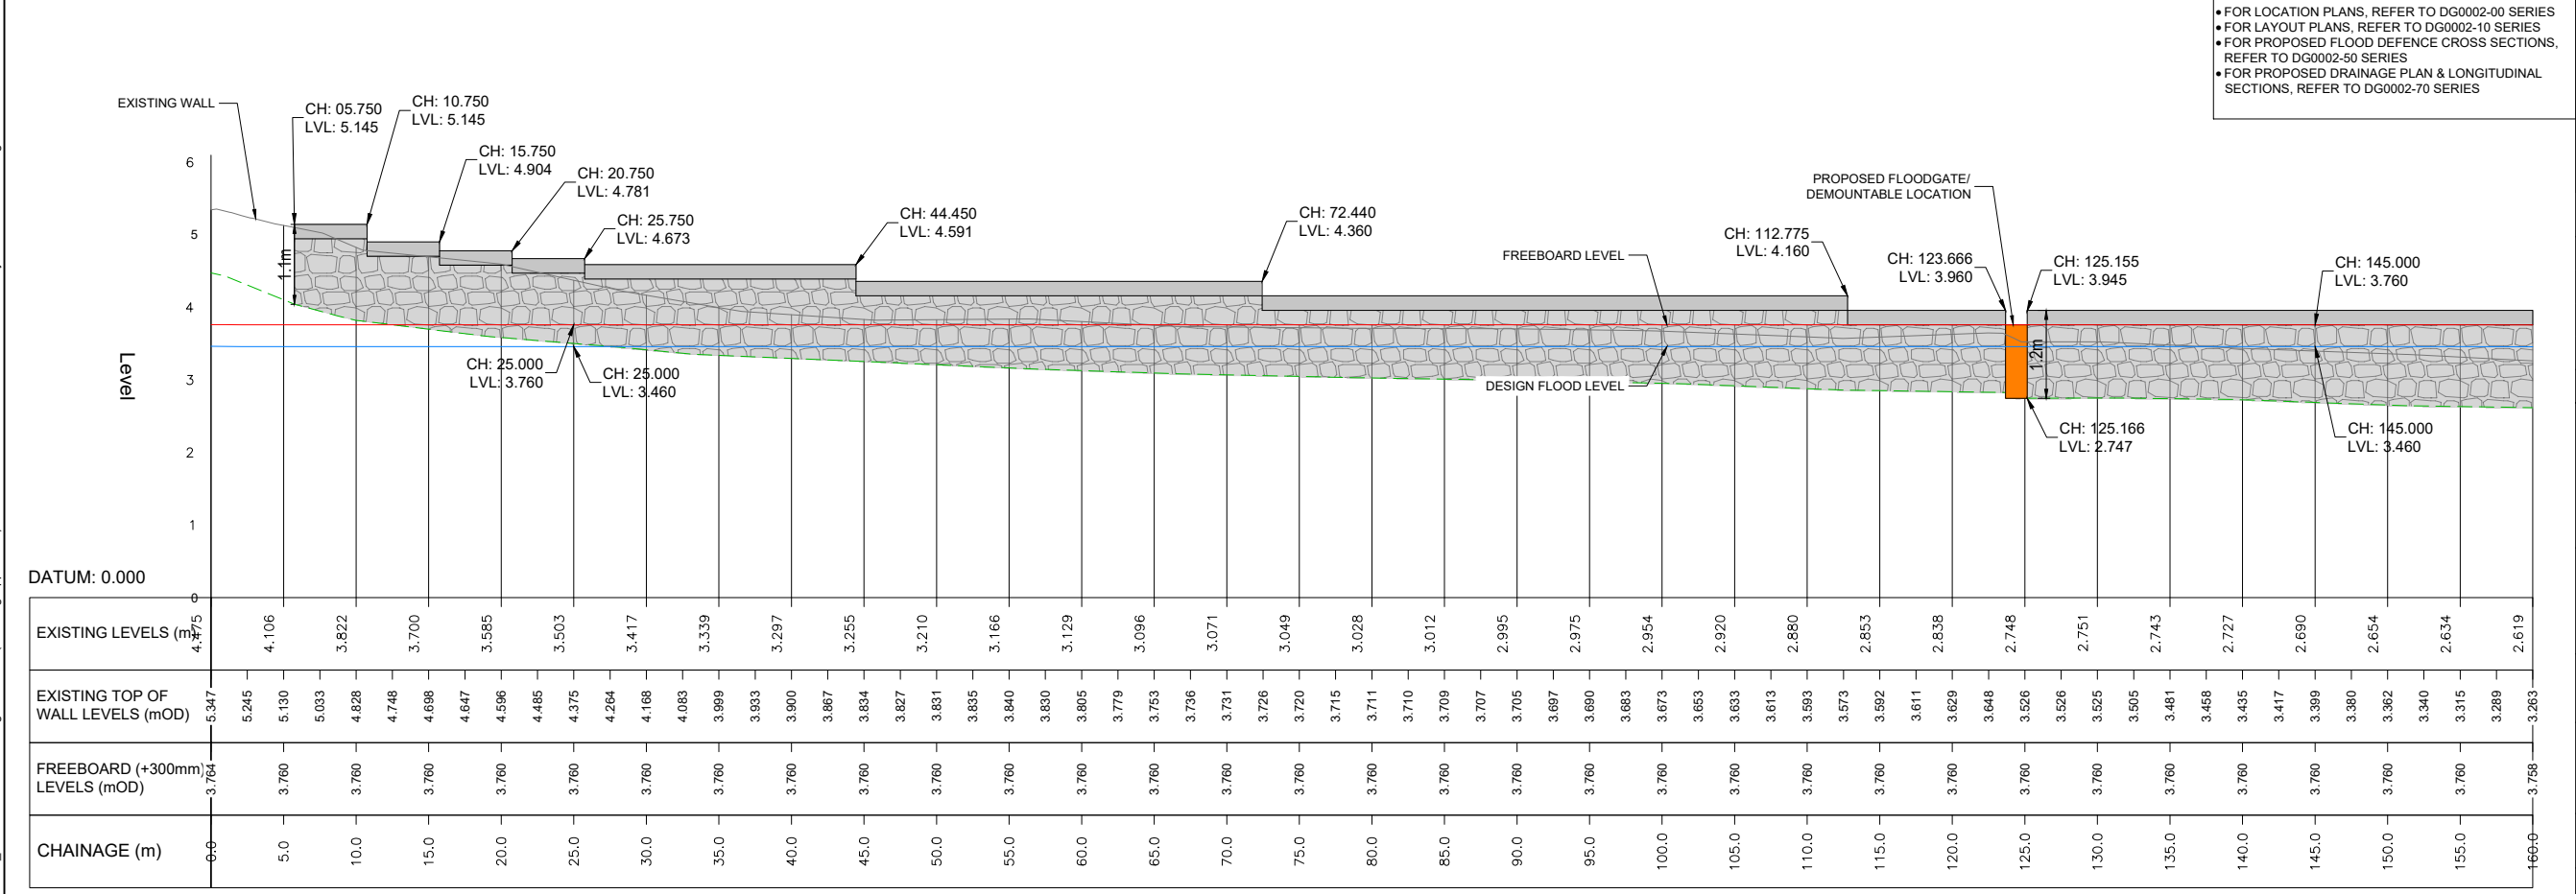

PROPOSED FLOOD DEFENCE LONGITUDINAL SECTION - MOY - BACHELOR'S WALK - (01 OF 04)
Scale: Horiz. 1:500, Vert. 1:100 @ A3

General Notes

(i) Hard copies, dwf and pdf will form a controlled issue of the drawing. All other formats (dwg etc.) are deemed to be an uncontrolled issue and any work carried out based on these files is at the recipients own risk. RPS will not accept any responsibility for any errors from the use of these files, either by human error by the recipient, listing of the un-dimensioned measurements, compatibility with the recipients software, and any errors arising when these files are used to aid the recipients drawing production, or setting out on site.

(ii) DO NOT SCALE, use figured dimensions only.

(iii) This drawing is the property of RPS, it is a project confidential classified document. It must not be copied used or its contents divulged without prior written consent. The needs and expectations of client and RPS must be considered when working with this drawing.

(iv) Information including topographical survey, geotechnical investigation and utility detail used in the design have been provided by others.

(v) All Levels refer to Ordnance Survey Datum, Malin Head.


(i) Hard copies, dwf and pdf will form a controlled issue of the drawing. All other formats (dwg etc.) are deemed to be an uncontrolled issue and any work carried out based on these files is at the recipients own risk. RPS will not accept any responsibility for any errors from the use of these files, either by human error by the recipient, listing of the un-dimensioned measurements, compatibility with the recipients software, and any errors arising when these files are used to aid the recipients drawing production, or setting out on site.

(ii) DO NOT SCALE, use figured dimensions only.

(iii) This drawing is the property of RPS, it is a project confidential classified document. It must not be copied used or its contents divulged without prior written consent. The needs and expectations of client and RPS must be considered when working with this drawing.

(iv) Information including topographical survey, geotechnical investigation and utility detail used in the design have been provided by others.

(v) All Levels refer to Ordnance Survey Datum, Malin Head.

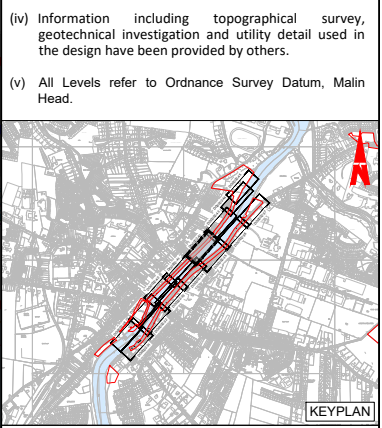

- LEGEND:
- PROPOSED REDLINE BOUNDARY
 - EXISTING GROUND LEVEL
 - EXISTING WALL TO BE RECONSTRUCTED
 - FLOOD WALL TO BE RETAINED
 - PROPOSED FLOODGATE
 - PROPOSED GLASS WALL
 - PROPOSED RC FLOOD WALL
 - PROPOSED TOE OF RC FLOOD WALL
 - PROPOSED 300mmØ SURFACE WATER DRAINAGE PIPE
 - PROPOSED OPEN CHANNEL CLAD IN STONE
 - PROPOSED RAISED PROMENADE
 - EXISTING ROAD
 - PROPOSED NATURAL STONE PAVING
 - PROPOSED REPURPOSED CONCRETE BLOCK PAVING
 - EXISTING PARKING SPACES
 - PROPOSED STREET FURNITURE
 - TREES TO BE RETAINED
 - TREES REQUIRING REMOVAL DUE TO POOR HEALTH
 - TREES REQUIRING REMOVAL DUE TO CONSTRUCTION
 - NEW TREES TO BE PLANTED

Rev	Date	Drawn By	Checked By	Amendment / Issue	App
A1	C01	07/04/25	JB	AUTHORISED & ACCEPTED FOR PLANNING	RJS
P02	27/03/25	JB	MM	REVIEW & AUTHORISATION	RJS
S4	P01	20/01/25	JB	REVIEW & AUTHORISATION	RJS

Client

Comhairle Contae Mhaigh Eo
Mayo County Council

OPW
Office of Public Works

Lyrr 2, IDA Business & Technology Park, Mervue, Galway
T +353 91 400200
W www.rpsgroup.com/ireland
E ireland@rpsgroup.com

Project

**BALLINA FLOOD RELIEF SCHEME
PLANNING APPLICATION**

Title

**PROPOSED FLOOD DEFENCE
PLAN & LONGITUDINAL SECTION
MOY - BACHELOR'S WALK (01 of 04)**

Model File Identifier

N/A

File Identifier

MGW0290-RPS-00-XX-DR-C-DG0002-42

Created on

18/11/2024

Sheets

13 of 16

Scale

AS STATED @ A1
AS STATED @ A3

Status


A1

Rev

C01


W:\MGW0290_Mayo Co Co_Ballina FRS0.0 Drawings\DG0100 (Planning Application)\MGW0290-RPS-00-XX-DR-C-DG0002-30 Moy Flood Defence Longitudinal Plans & Sections.dwg

W:\MGW0290_Mayo Co Co_Ballina FRS6.0 Drawings\DG0100 (Planning Application)\MGW0290-RPS-00-XX-DR-C-DG0002-30 Moy Flood Defence Longitudinal Plans & Sections.dwg

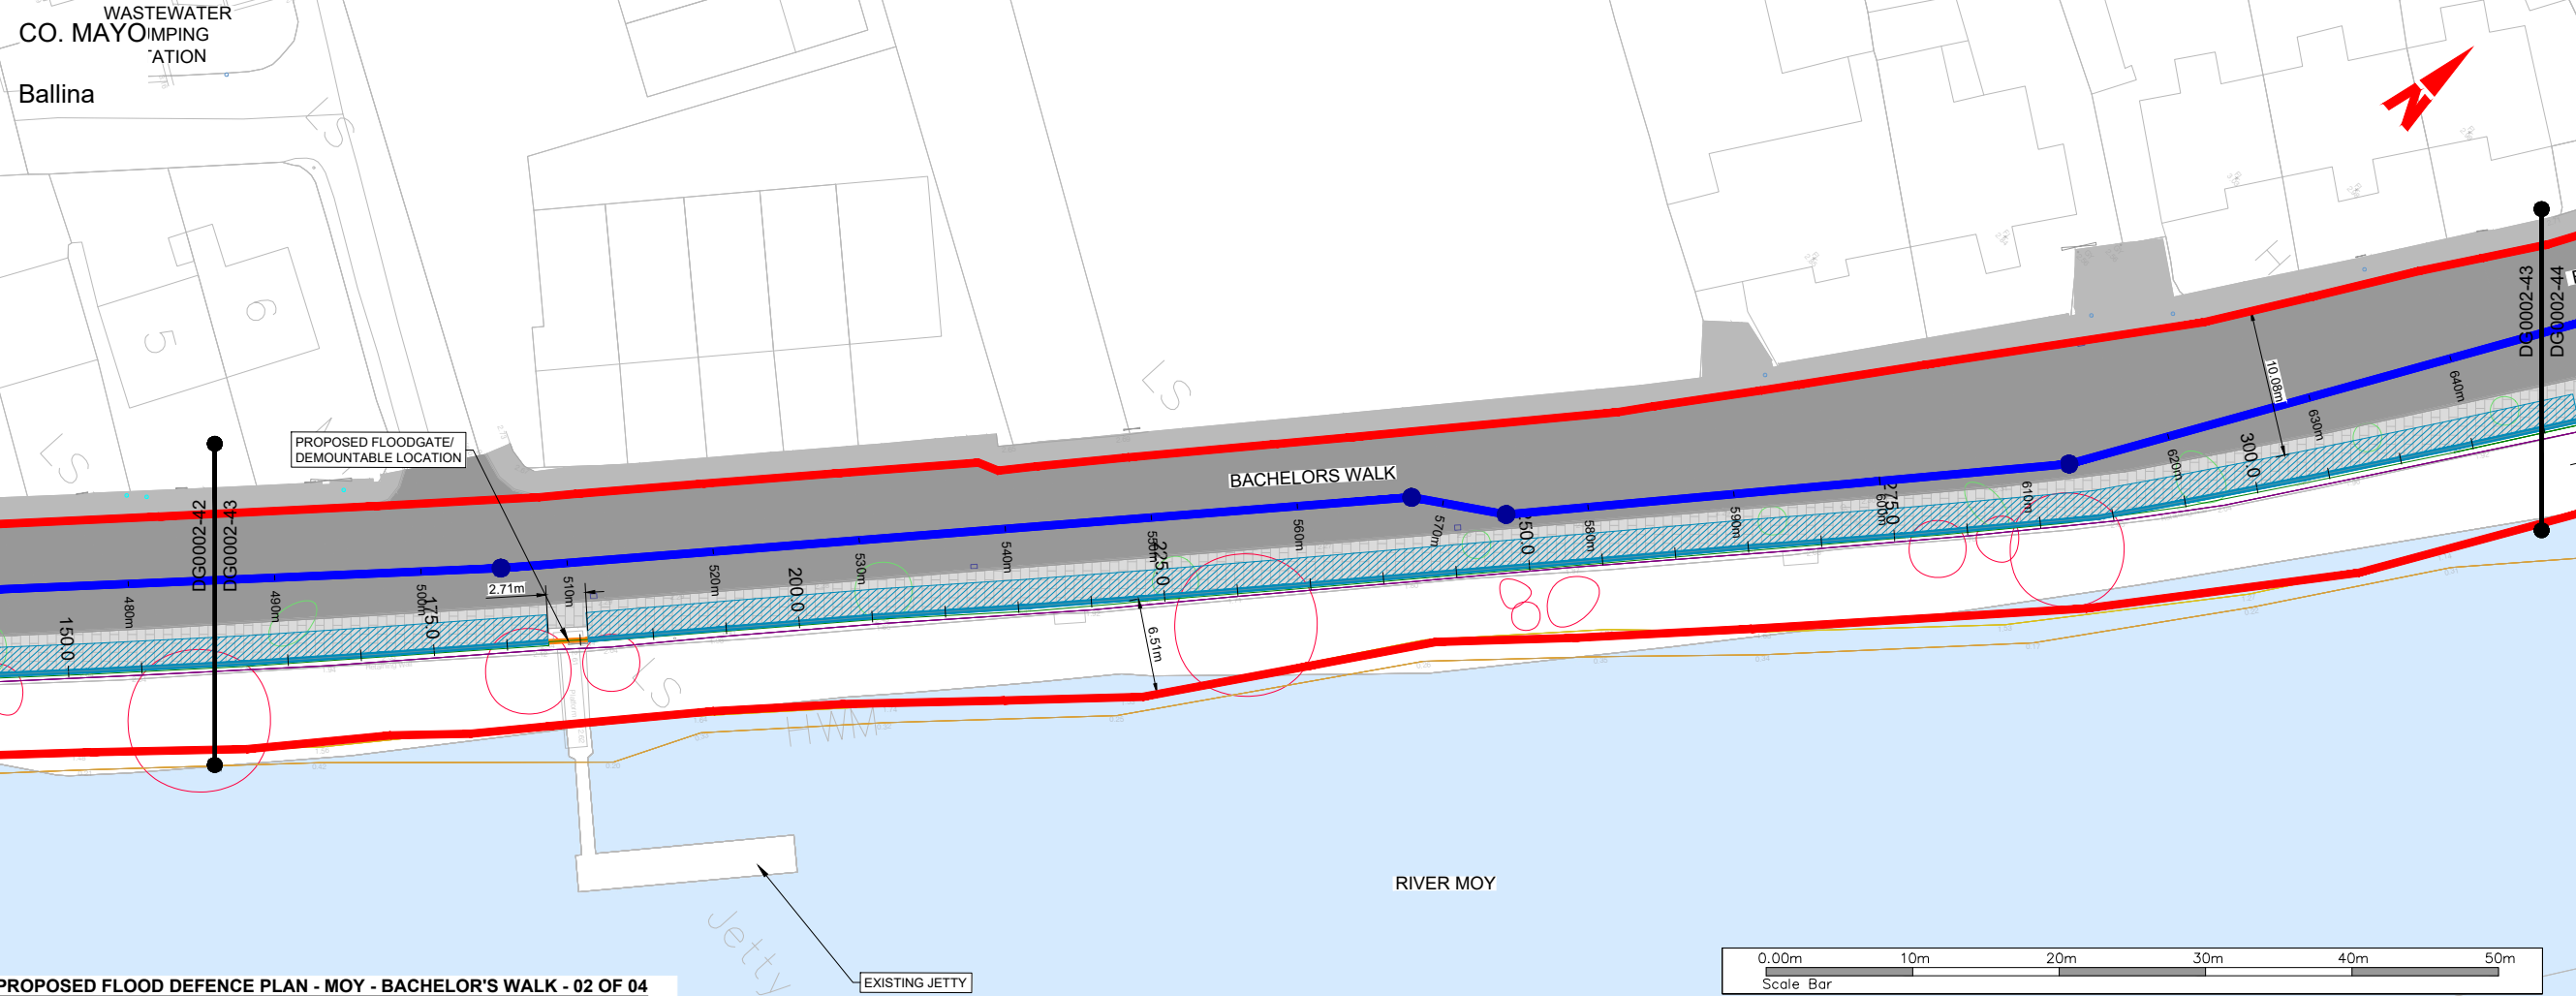

PROPOSED FLOOD DEFENCE PLAN - MOY - BACHELOR'S WALK - 02 OF 04
Scale: 1:500 @ A3

- FOR LOCATION PLANS, REFER TO DG0002-00 SERIES
- FOR LAYOUT PLANS, REFER TO DG0002-10 SERIES
- FOR PROPOSED FLOOD DEFENCE CROSS SECTIONS, REFER TO DG0002-50 SERIES
- FOR PROPOSED DRAINAGE PLAN & LONGITUDINAL SECTIONS, REFER TO DG0002-70 SERIES

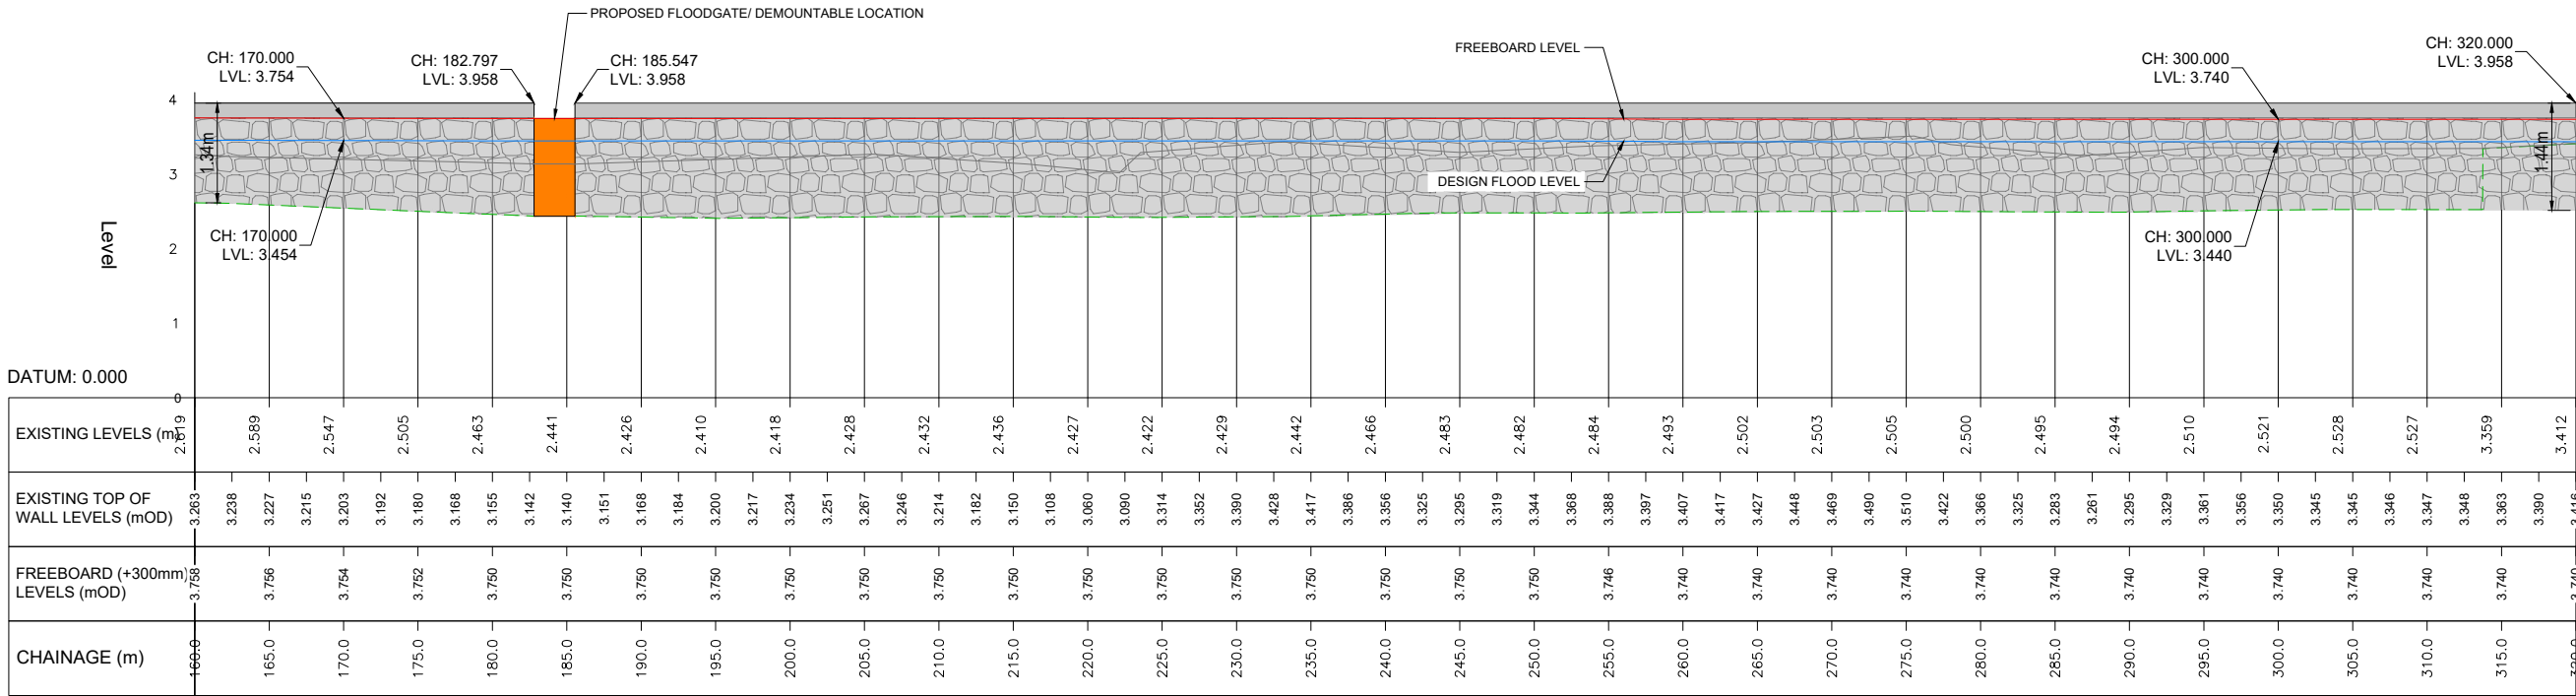

PROPOSED FLOOD DEFENCE LONGITUDINAL SECTION - MOY - BACHELOR'S WALK - (02 OF 04)
Scale: Horiz. 1:500, Vert. 1:100 @ A3


- General Notes
- Hard copies, dwf and pdf will form a controlled issue of the drawing. All other formats (dwg etc.) are deemed to be an uncontrolled issue and any work carried out based on these files is at the recipients own risk. RPS will not accept any responsibility for any errors from the use of these files, either by human error by the recipient, listing of the un-dimensioned measurements, compatibility with the recipients software, and any errors arising when these files are used to aid the recipients drawing production, or setting out on site.

- DO NOT SCALE, use figured dimensions only.

- This drawing is the property of RPS, it is a project confidential classified document. It must not be copied used or its contents divulged without prior written consent. The needs and expectations of client and RPS must be considered when working with this drawing.

- Information including topographical survey, geotechnical investigation and utility detail used in the design have been provided by others.

- All Levels refer to Ordnance Survey Datum, Malin Head.

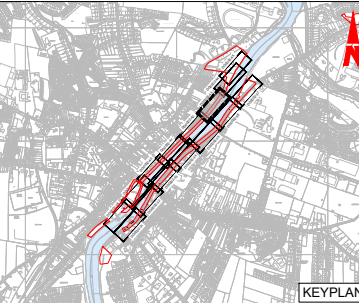

- LEGEND:
- PROPOSED REDLINE BOUNDARY
 - EXISTING GROUND LEVEL
 - EXISTING WALL TO BE RECONSTRUCTED
 - FLOOD WALL TO BE RETAINED
 - PROPOSED FLOODGATE
 - PROPOSED GLASS WALL
 - PROPOSED RC FLOOD WALL
 - PROPOSED TOE OF RC FLOOD WALL
 - PROPOSED 300mmØ SURFACE WATER DRAINAGE PIPE
 - PROPOSED OPEN CHANNEL CLAD IN STONE
 - PROPOSED RAISED PROMENADE
 - EXISTING ROAD
 - PROPOSED NATURAL STONE PAVING
 - PROPOSED REPURPOSED CONCRETE BLOCK PAVING
 - EXISTING PARKING SPACES
 - PROPOSED STREET FURNITURE
 - TREES TO BE RETAINED
 - TREES REQUIRING REMOVAL DUE TO POOR HEALTH
 - TREES REQUIRING REMOVAL DUE TO CONSTRUCTION
 - NEW TREES TO BE PLANTED

Rev	Date	Dim. Ck.	Amendment / Issue	App
A1	07/04/25	JB	AUTHORISED & ACCEPTED FOR PLANNING	RGO
P02	27/03/25	JB	REVIEW & AUTHORISATION	RGO
S4	20/01/25	JB	REVIEW & AUTHORISATION	RGO

Client	Comhairle Contae Mhaigh Eo Mayo County Council
	OPW Office of Public Works

rps	MAKING COMPLEX EASY	Lyrr 2, IDA Business & Technology Park, Mervue, Galway T +353 91 400200 W www.rpsgroup.com/ireland E ireland@rpsgroup.com
------------	---------------------------	--

Project	BALLINA FLOOD RELIEF SCHEME PLANNING APPLICATION
---------	---


Title	PROPOSED FLOOD DEFENCE PLAN & LONGITUDINAL SECTION MOY - BACHELOR'S WALK (02 of 04)
-------	--

Model File Identifier	N/A
-----------------------	-----

File Identifier	MGW0290-RPS-00-XX-DR-C-DG0002-43
-----------------	----------------------------------

Created on	18/11/2024	Sheets	14 of 16
------------	------------	--------	----------

Scale	AS STATED @ A1 AS STATED @ A3	Status	A1	Rev	C01
-------	----------------------------------	--------	----	-----	-----

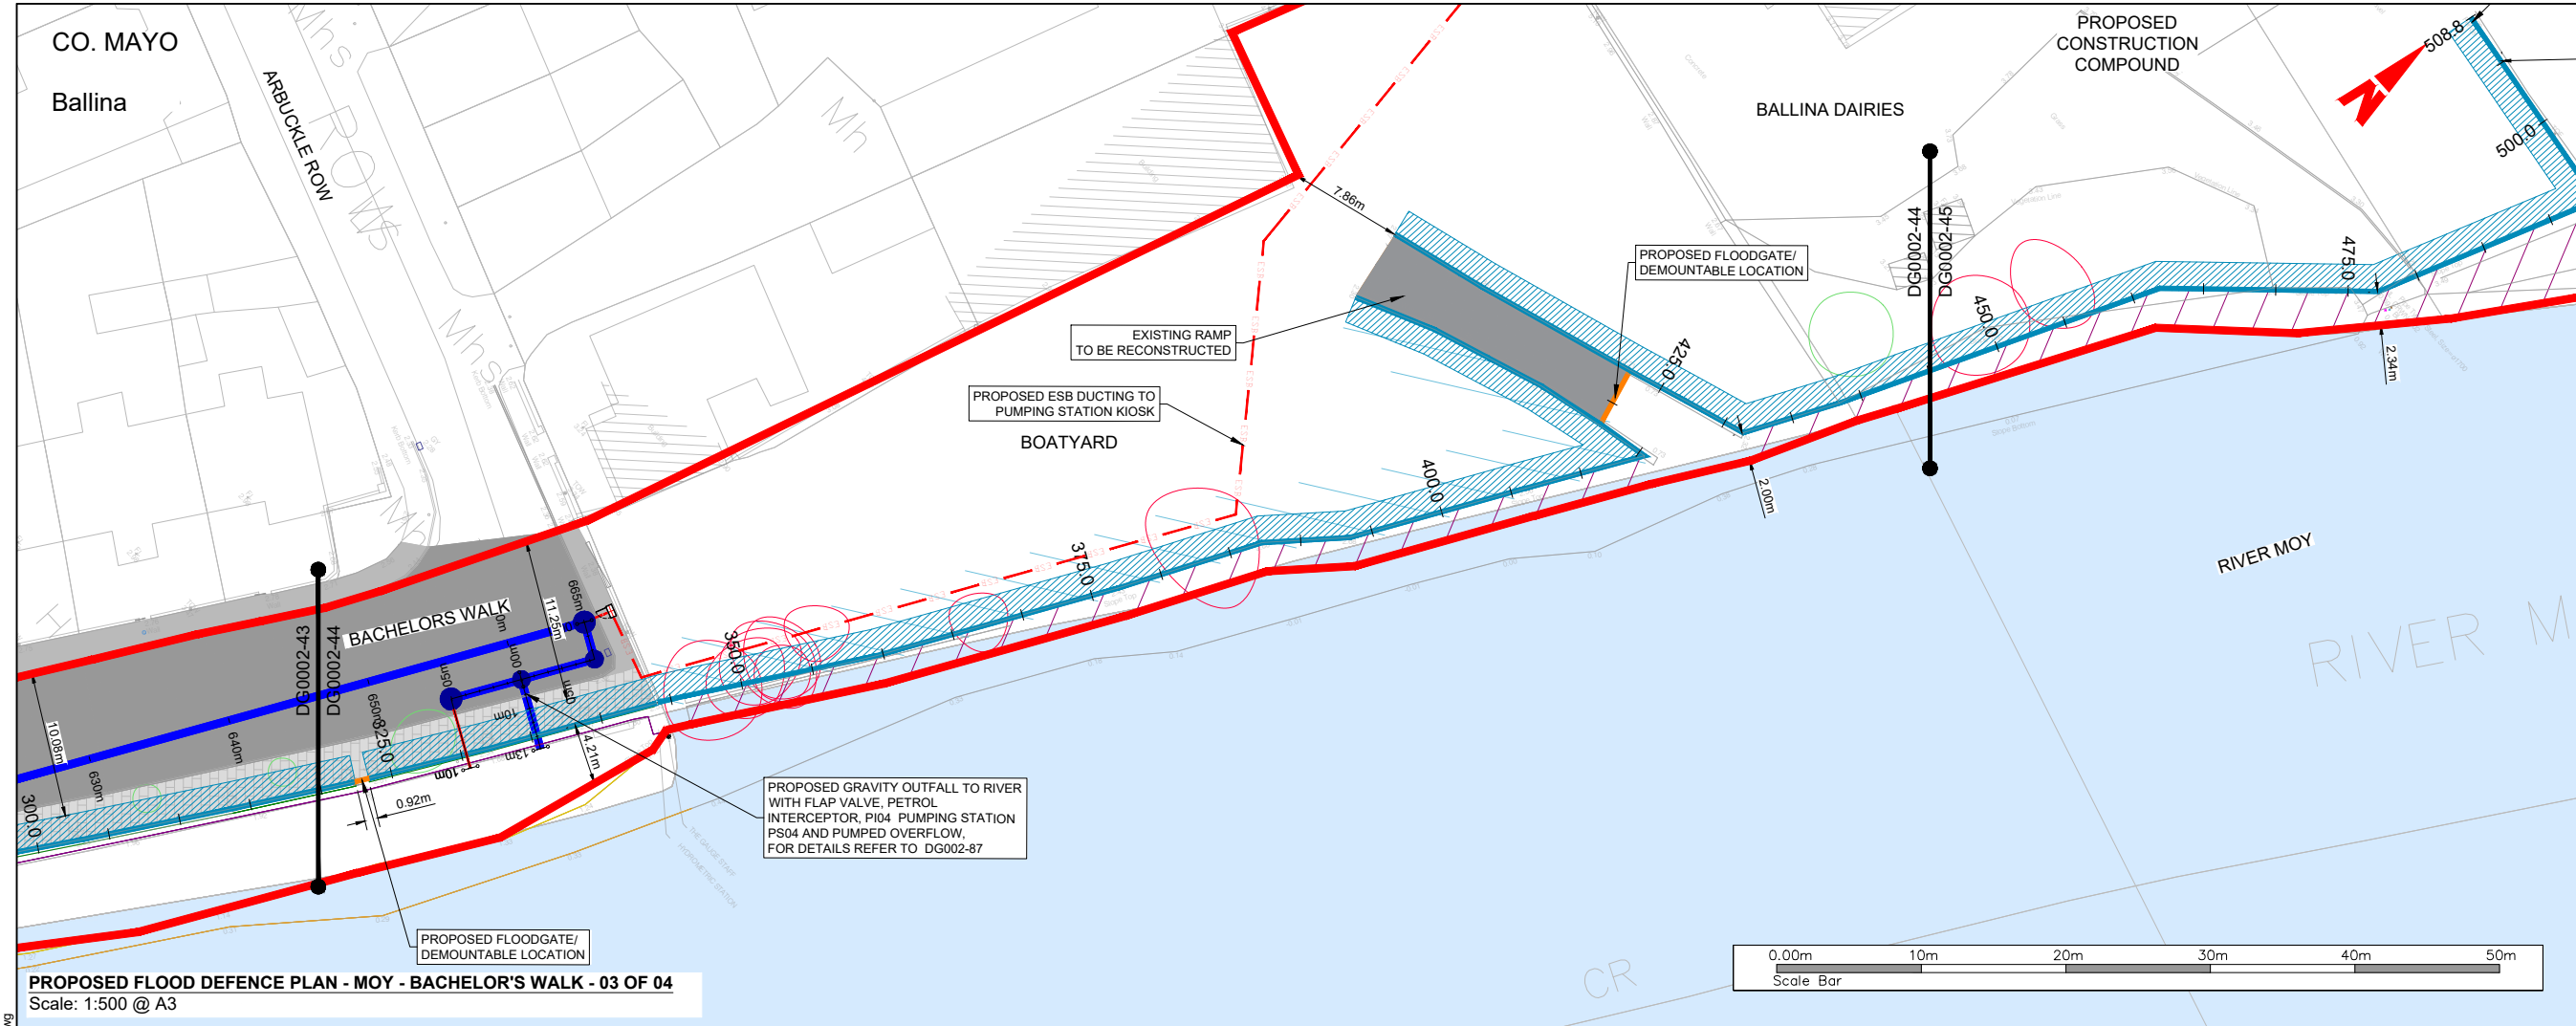

General Notes


(i) Hard copies, dwf and pdf will form a controlled issue of the drawing. All other formats (dwg etc.) are deemed to be an uncontrolled issue and any work carried out based on these files is at the recipients own risk. RPS will not accept any responsibility for any errors from the use of these files, either by human error by the recipient, listing of the un-dimensioned measurements, compatibility with the recipients software, and any errors arising when these files are used to aid the recipients drawing production, or setting out on site.

(ii) DO NOT SCALE, use figured dimensions only.

(iii) This drawing is the property of RPS, it is a project confidential classified document. It must not be copied used or its contents divulged without prior written consent. The needs and expectations of client and RPS must be considered when working with this drawing.

(iv) Information including topographical survey, geotechnical investigation and utility detail used in the design have been provided by others.


(v) All Levels refer to Ordnance Survey Datum, Malin Head.

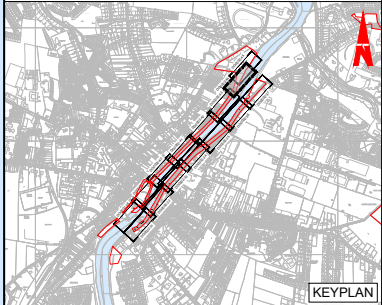

LEGEND:

PROPOSED REDLINE BOUNDARY	
EXISTING GROUND LEVEL	
EXISTING WALL TO BE RECONSTRUCTED	
FLOOD WALL TO BE RETAINED	
PROPOSED FLOODGATE	
PROPOSED GLASS WALL	
PROPOSED RC FLOOD WALL	
PROPOSED TOE OF RC FLOOD WALL	
PROPOSED 300mmØ SURFACE WATER DRAINAGE PIPE	
PROPOSED OPEN CHANNEL CLAD IN STONE	
PROPOSED RAISED PROMENADE	
EXISTING ROAD	
PROPOSED NATURAL STONE PAVING	
PROPOSED REPURPOSED CONCRETE BLOCK PAVING	
EXISTING PARKING SPACES	
PROPOSED STREET FURNITURE	
TREES TO BE RETAINED	
TREES REQUIRING REMOVAL DUE TO POOR HEALTH	
TREES REQUIRING REMOVAL DUE TO CONSTRUCTION	
NEW TREES TO BE PLANTED	


• FOR LOCATION PLANS, REFER TO DG0002-00 SERIES
• FOR LAYOUT PLANS, REFER TO DG0002-10 SERIES
• FOR PROPOSED FLOOD DEFENCE CROSS SECTIONS, REFER TO DG0002-50 SERIES
• FOR PROPOSED DRAINAGE PLAN & LONGITUDINAL SECTIONS, REFER TO DG0002-70 SERIES

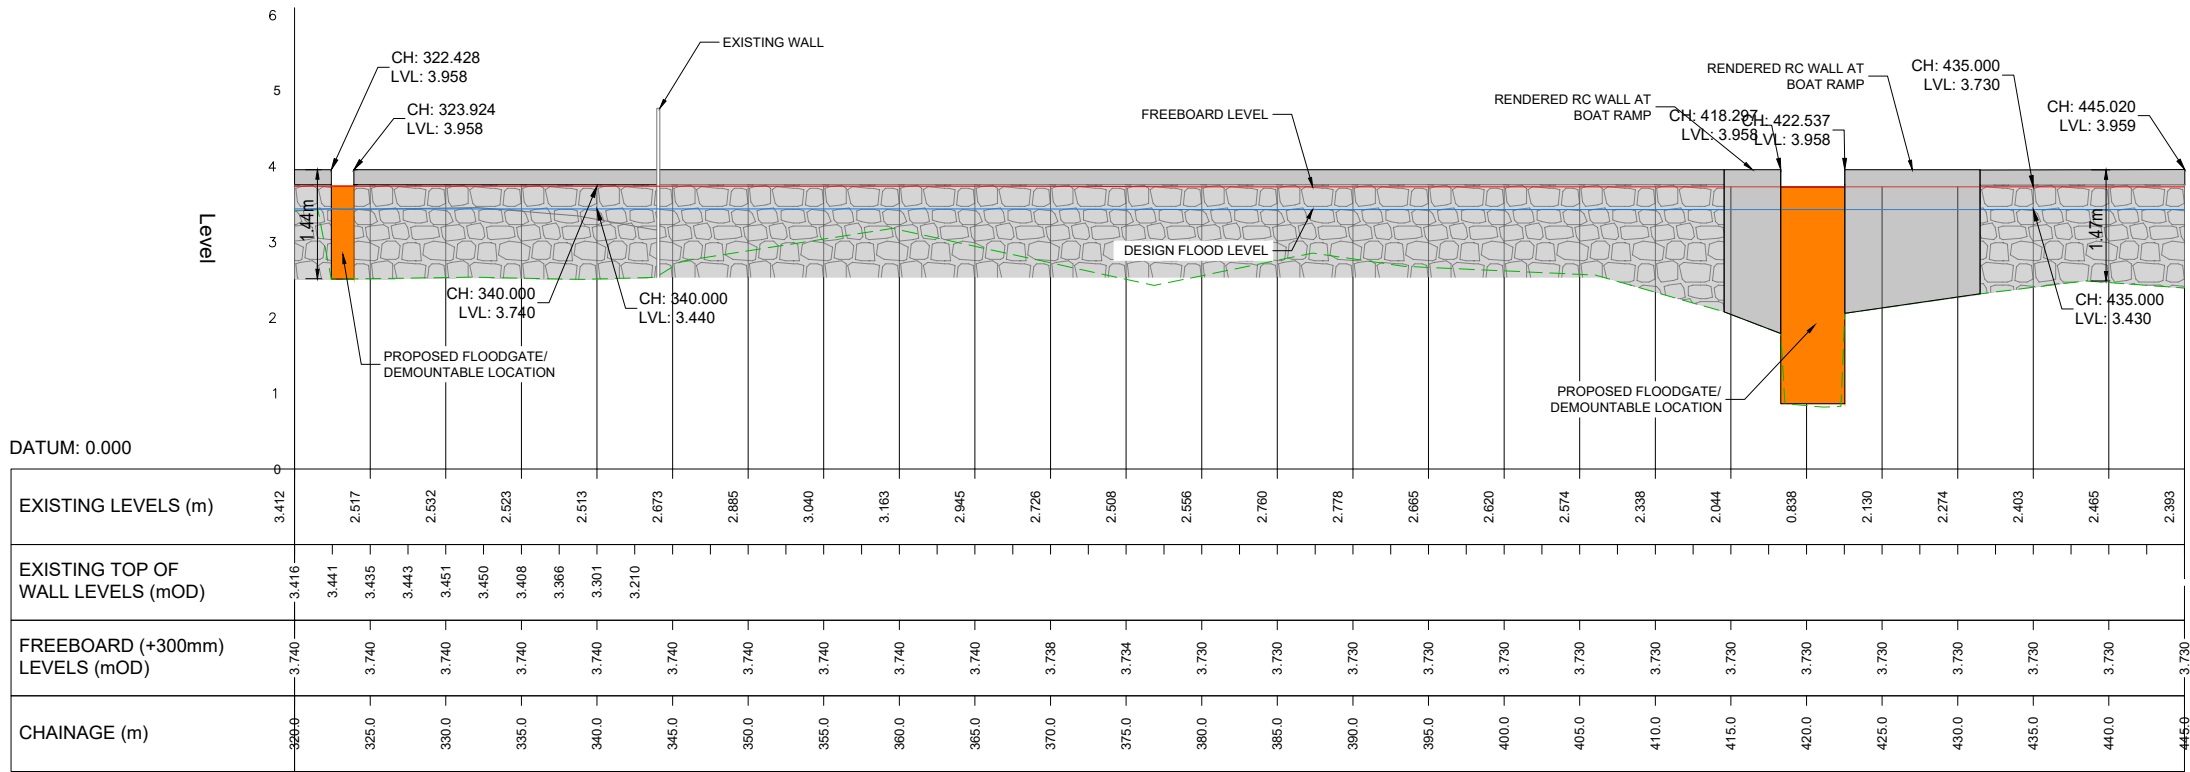

PROPOSED FLOOD DEFENCE LONGITUDINAL SECTION - MOY - BACHELOR'S WALK - (03 OF 04)
Scale: Horiz. 1:500, Vert. 1:100 @ A3

W:\MGW0290_Mayo Co Co_Ballina FRS6.0 Drawings\DG0100 (Planning Application)\MGW0290-RPS-00-XX-DR-C-DG0002-30 Moy Flood Defence Longitudinal Plans & Sections.dwg

W:\MGW0290_Mayo Co Co_Ballina FRS6.0 Drawings\DG0100 (Planning Application)\MGW0290-RPS-00-XX-DR-C-DG0002-30 Moy Flood Defence Longitudinal Plans & Sections.dwg

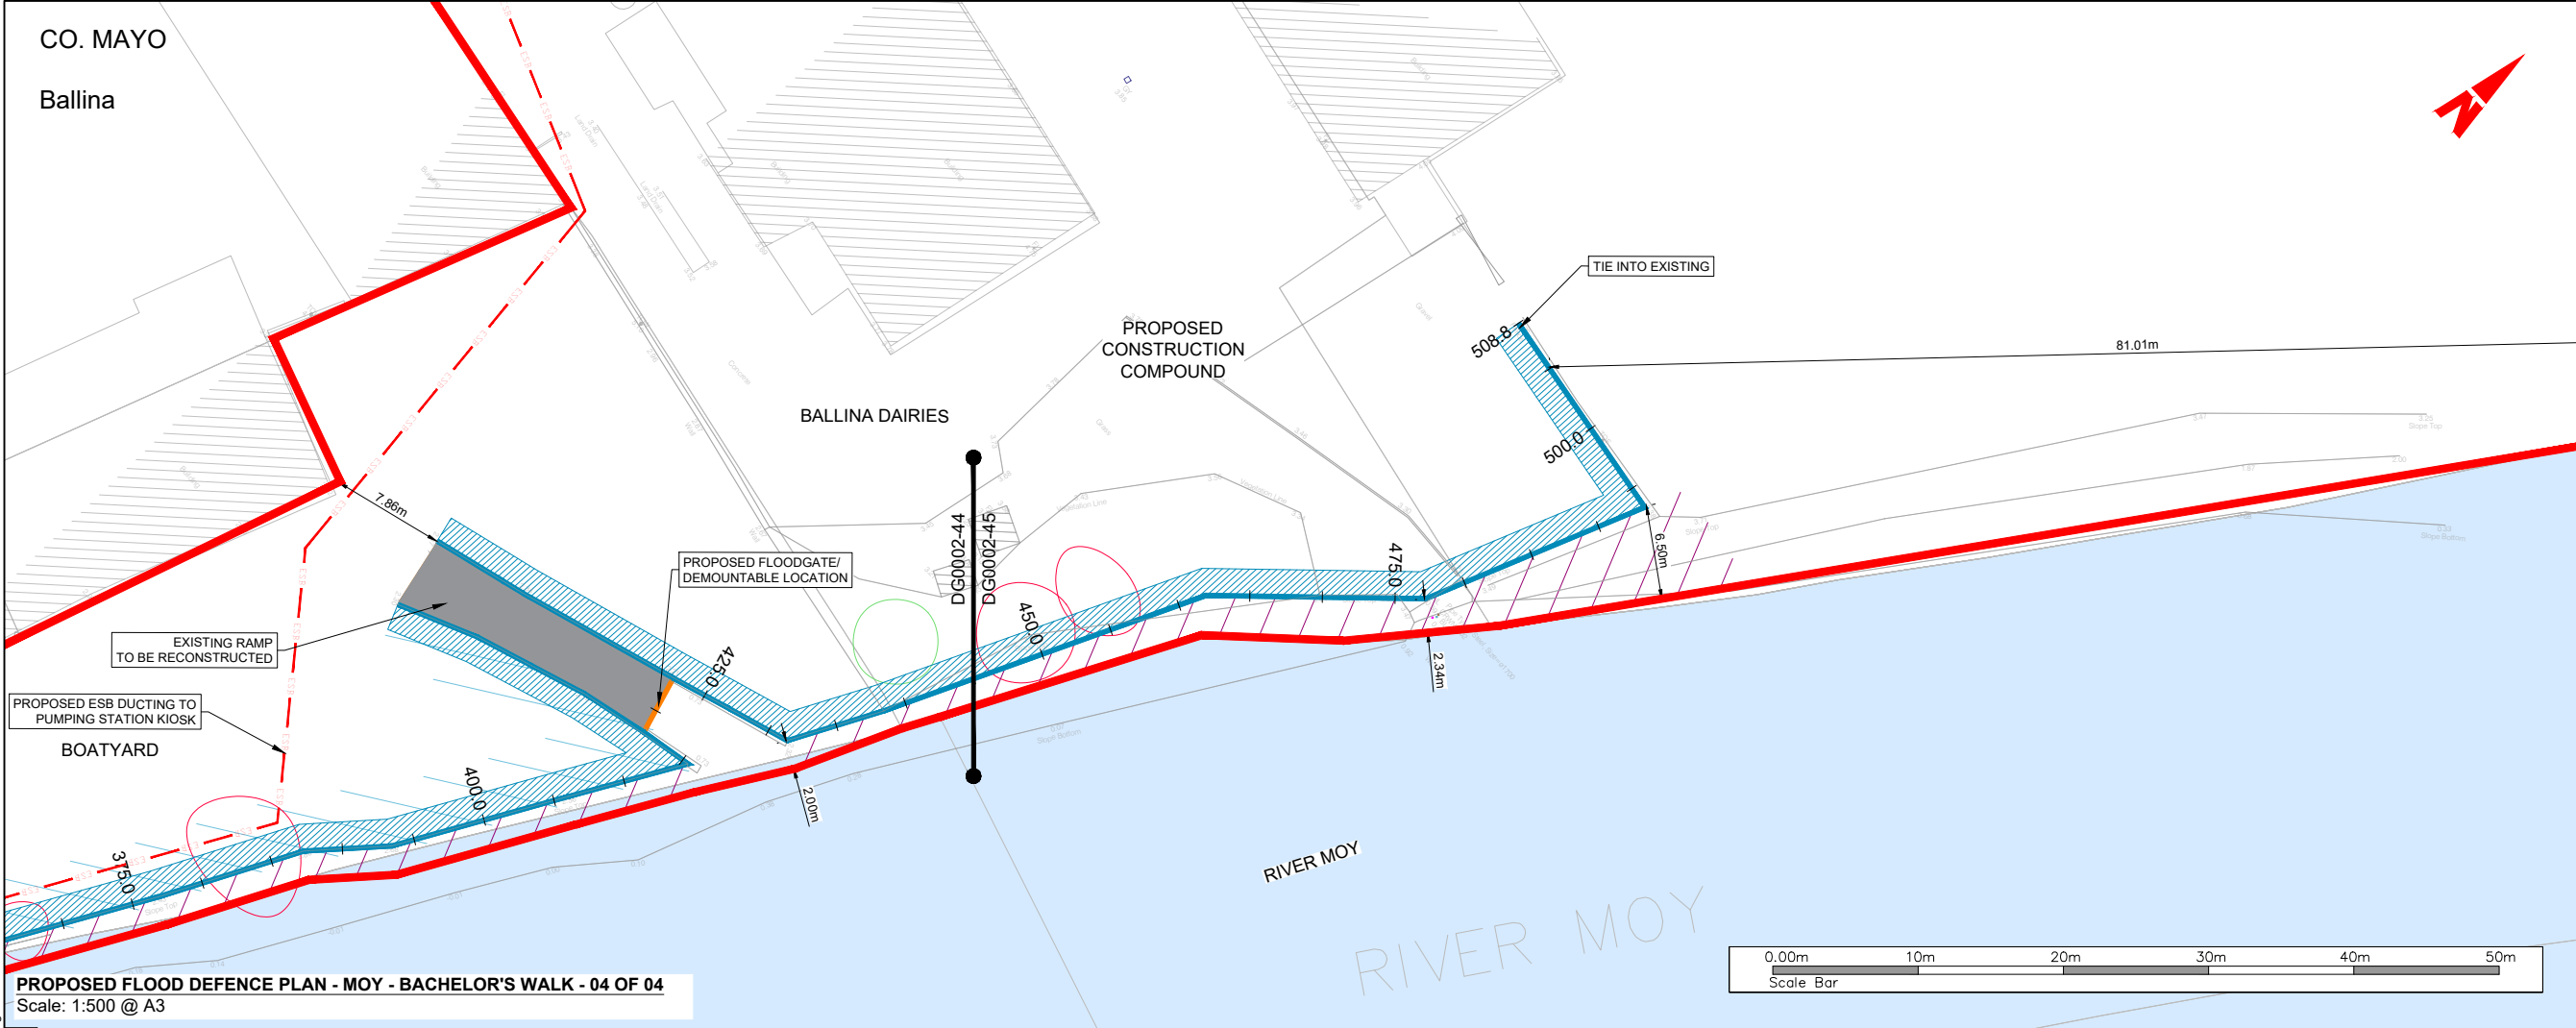

General Notes

(i) Hard copies, dwf and pdf will form a controlled issue of the drawing. All other formats (dwg etc.) are deemed to be an uncontrolled issue and any work carried out based on these files is at the recipients own risk. RPS will not accept any responsibility for any errors from the use of these files, either by human error by the recipient, listing of the un-dimensioned measurements, compatibility with the recipients software, and any errors arising when these files are used to aid the recipients drawing production, or setting out on site.

(ii) DO NOT SCALE, use figured dimensions only.

(iii) This drawing is the property of RPS, it is a project confidential classified document. It must not be copied used or its contents divulged without prior written consent. The needs and expectations of client and RPS must be considered when working with this drawing.

(iv) Information including topographical survey, geotechnical investigation and utility detail used in the design have been provided by others.

(v) All Levels refer to Ordnance Survey Datum, Malin Head.

LEGEND:

PROPOSED REDLINE BOUNDARY

EXISTING GROUND LEVEL

EXISTING WALL TO BE RECONSTRUCTED

FLOOD WALL TO BE RETAINED

PROPOSED FLOODGATE

PROPOSED GLASS WALL

PROPOSED RC FLOOD WALL

PROPOSED TOE OF RC FLOOD WALL

PROPOSED 300mmØ SURFACE WATER DRAINAGE PIPE

PROPOSED OPEN CHANNEL CLAD IN STONE

PROPOSED RAISED PROMENADE

EXISTING ROAD

PROPOSED NATURAL STONE PAVING

PROPOSED REPURPOSED CONCRETE BLOCK PAVING

EXISTING PARKING SPACES


PROPOSED STREET FURNITURE

TREES TO BE RETAINED

TREES REQUIRING REMOVAL DUE TO POOR HEALTH

TREES REQUIRING REMOVAL DUE TO CONSTRUCTION

NEW TREES TO BE PLANTED

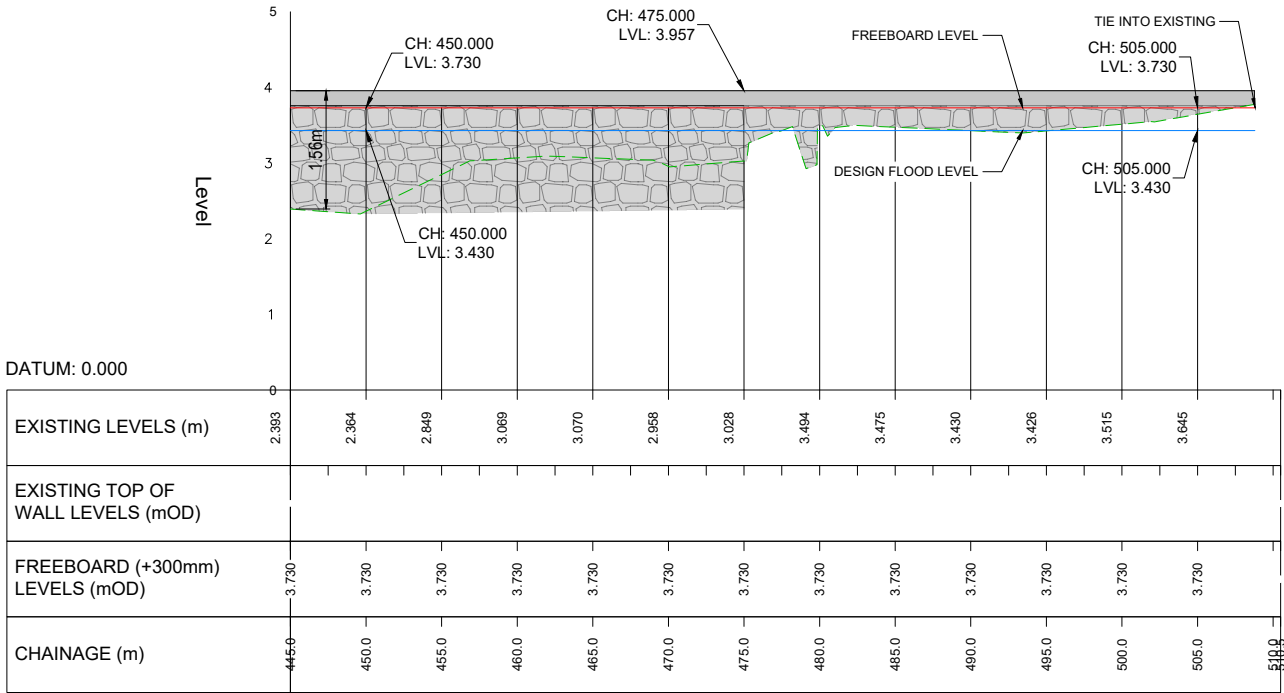

PROPOSED FLOOD DEFENCE LONGITUDINAL SECTION - MOY - BACHELOR'S WALK - (04 OF 04)

Scale: Horiz. 1:500, Vert. 1:100 @ A3

A1	C01	07/04/25	JB		AUTHORISED & ACCEPTED FOR PLANNING	P/S
P/S		27/03/25	JB	MM	REVIEW & AUTHORISATION	P/S
S4	P01	20/01/25	JB	MM	REVIEW & AUTHORISATION	P/S
Rev	Date	Drn	Ckx		Amendment / Issue	App
Client						
Comhairle Contae Mhaigh Eo Mayo County Council						
OPW Office of Public Works						
rps MAKING COMPLEX EASY						
Lyrr 2, IDA Business & Technology Park, Mervue, Galway T +353 91 400200 W www.rpsgroup.com/ireland E ireland@rpsgroup.com						
Project						
BALLINA FLOOD RELIEF SCHEME PLANNING APPLICATION						
Title						
PROPOSED FLOOD DEFENCE PLAN & LONGITUDINAL SECTION MOY - BACHELOR'S WALK (04 of 04)						
Model File Identifier						
N/A						
File Identifier						
MGW0290-RPS-00-XX-DR-C-DG0002-45						
Created on				Sheets		
18/11/2024				16 of 16		
Scale		Status		Rev		
AS STATED @ A1 AS STATED @ A3		A1		C01		