


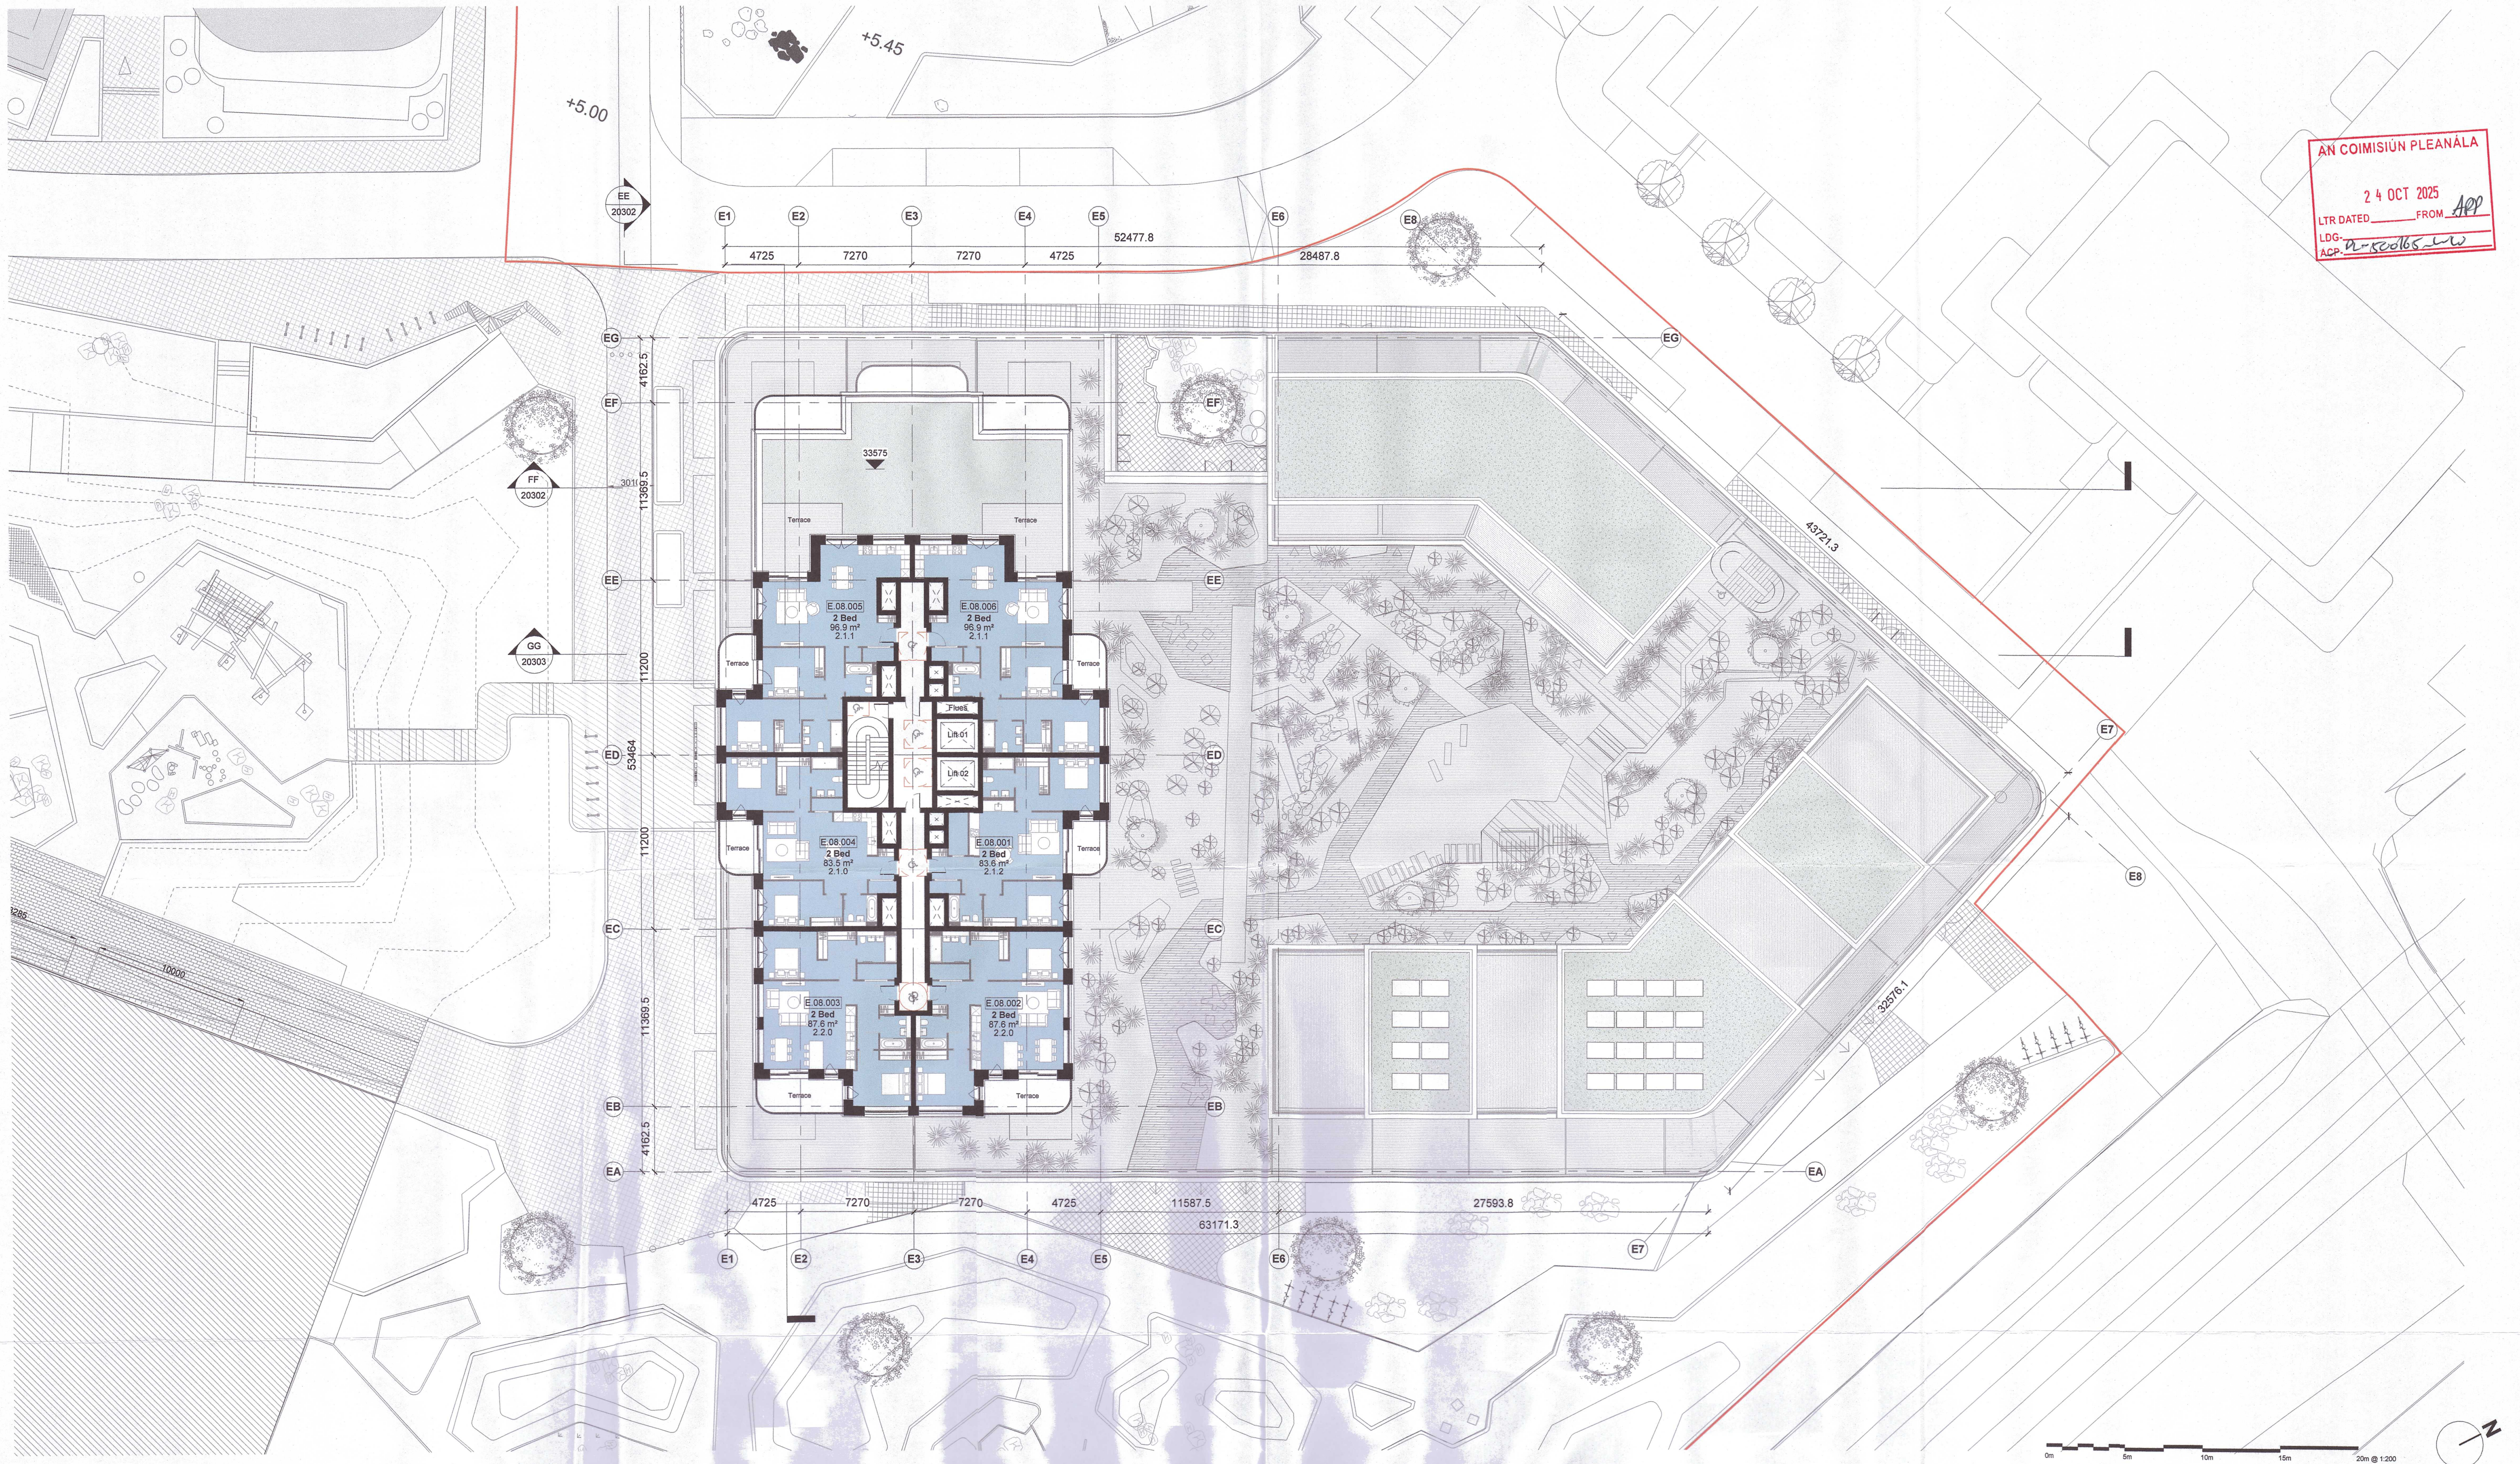

AN COIMISIUN PLEANÁLA
24 OCT 2025
LTR DATED FROM APP
LDG-
APP-*2-2025-20*


Notes & Key: HWS Ref: 2447

Dimensions are not to be scaled from on this document. Notify Howells of discrepancies affecting the information shown. This drawing is copyright of Howells, the trading name of Glenn Howells Architects Limited.

The redline boundary shown is based upon OS information and is therefore indicative. Its precise location and relationship to Land Registry, land title and or land ownership information is subject to confirmation from the client, and or landowner. Howells take no responsibility for the precise location of legal boundaries indicated on this drawing and advise that a separate drawing is created by a specialist survey in order to establish such ownership and or legal boundaries.

Application Boundary Line

Location:

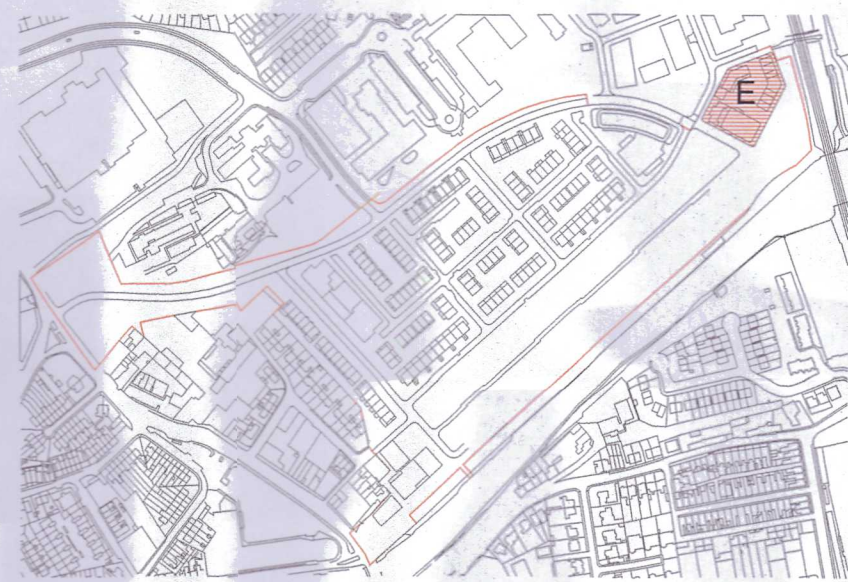

Status:

S3 - ISSUED FOR PLANNING

Revision History:

P01 Alternative Block E Height

Checked: SJ

13.01.2025 HWS

Project

Sea Gardens Phase 2

Client:

Shankill Property Investments Ltd

File Title:

Block E L08 Eighth Floor Plan

File ID:

BRA-HWS-BE-08-D-A-20108

Scale: 1 : 200 @A1

Revision:

P01

Howells