


Environmental Impact Assessment Report

Proposed Lifetime Extension
of Ballywater Windfarm

Volume 3: Appendices 2-1 to 11 -1

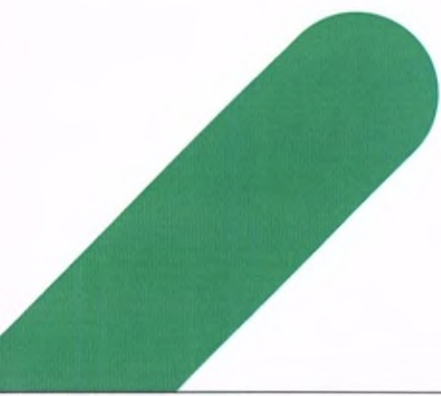

1.20241390.



Appendices Table of Contents

Proposed Lifetime Extension of Ballywater Wind Farm - EIAR

Table of Contents



Table of Contents

Appendix 2-1	Scoping Responses
Appendix 2-2	Community Engagement Report
Appendix 2-3	Cumulative Impact Assessment
Appendix 4-1	Lifetime of Wind Turbines – From Enercon
Appendix 4-2	Existing Site Layout Drawings
Appendix 4-3	Operation and Environmental Management Plan
Appendix 4-4	Decommissioning Plan
Appendix 5-1	Advice on Wind Turbines and Horses – Guidance for Planners and Developers (British Horse Society, 2015)
Appendix 5-2	Wind Farms & Health Literature Review - Chapman 2015
Appendix 5-3	Impact of Wind Turbines on House Prices in Scotland – Climate Exchange (2016)
Appendix 6-1	2022 Breeding Bird Report
Appendix 6-2	Wintering Bird Report 2023-2024
Appendix 6-3	Ballywater Wind Farm: Appropriate Assessment (Screening), Cahore Marshes SPA
Appendix 6-4	Ballywater Wind Farm Bat Report, 2022
Appendix 6-5	Ballywater Wind Farm Bat Report, 2023
Appendix 6-6	Collision Monitoring Report (October 2023 - September 2024)
Appendix 10-1	Glossary of Terms
Appendix 10-2	Noise Compliance Report 2015
Appendix 10-3	Background Noise Assessment
Appendix 10-4	Noise Model Parameters
Appendix 10-5	Enercon Sound power level E70 E4 Turbine Data Doc
Appendix 10-6	Omni-directional assessment
Appendix 10-7	Contours of Omni-directional
Appendix 11-1	Photographic Record

Appendices Table of Contents

Proposed Lifetime
Extension of Ballywater
Wind Farm - EIAR

Table of Contents

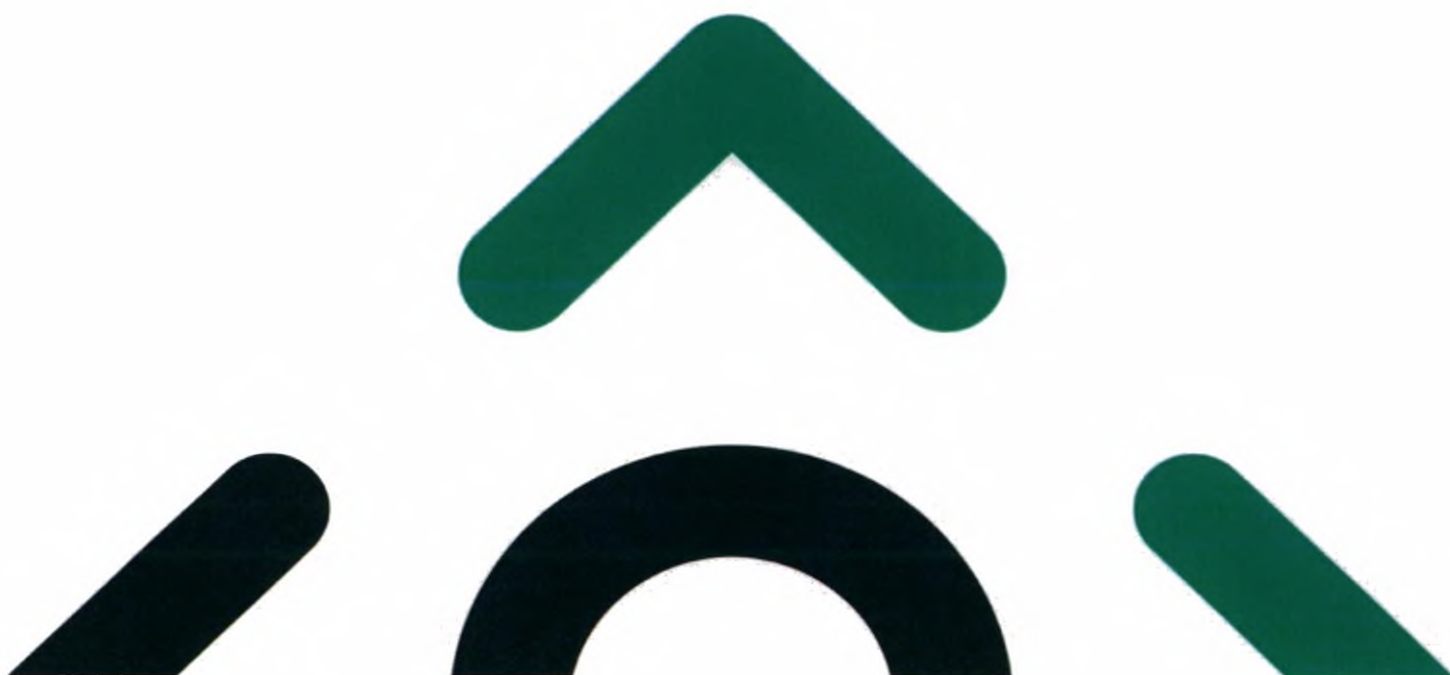


Table of Contents

Appendix 2-1	Scoping Responses
Appendix 2-2	Community Engagement Report
Appendix 2-3	Cumulative Impact Assessment
Appendix 4-1	Lifetime of Wind Turbines – From Enercon
Appendix 4-2	Planning Drawings
Appendix 4-3	Operation and Environmental Management Plan
Appendix 4-4	Decommissioning Plan
Appendix 5-1	Advice on Wind Turbines and Horses – Guidance for Planners and Developers (British Horse Society, 2015)
Appendix 5-2	Wind Farms & Health Literature Review - Chapman 2015
Appendix 5-3	House Prices Study - CXC Scotland 2015
Appendix 6-1	Breeding Bird Report
Appendix 6-2	Wintering Bird Report
Appendix 6-3	Ballywater Wind Farm: Appropriate Assessment (Screening), Cahore Marshes SPA
Appendix 6-4	Ballywater Wind Farm Bat Survey, 2022
Appendix 6-5	Ballywater Wind Farm Bat Report
Appendix 6-6	Carcass Search Report (Non-Breeding 2023/2024, Breeding 2024)
Appendix 10-1	Glossary of Terms
Appendix 10-2	Noise Compliance Report 2015
Appendix 10-3	Background Noise Assessment
Appendix 10-4	Noise Model Parameters
Appendix 10-5	Enercon Sound power level E70 E4 Turbine Data Doc
Appendix 10-6	Omni-directional assessment
Appendix 10-7	Contours of Omni-directional



APPENDIX 2-1

SCOPING RESPONSES

Keelin Bourke

From: Roger Woods <rwoods@cnam.ie>
Sent: Tuesday 26 September 2023 08:55
To: Keelin Bourke
Subject: RE: 230417 - Proposed Lifetime Extension of Ballywater Wind Farm - Scoping

Caution: This is an external email and may be malicious. Please take care when clicking links or opening attachments.

Hi Keelin

Coimisiún na Meán does not perform an in-depth analysis of the effect of wind turbines on FM networks. However, we are not aware of any issues from existing windfarms into existing FM networks. Also, the proposed windfarms are not located close to any existing or planned FM transmission sites.

Roger

Roger

Senior Executive Engineer

My email address has now changed to rwoods@cnam.ie, please update your address book accordingly.

Tá mo sheoladh ríomhphoist athraithe anois go rwoods@cnam.ie, dá réir sin déan do leabhar seoltaí a uasdátú, le do thoil.

Coimisiún na Meán | 2-5 Plás Warrington, Baile Átha Cliath D02 XP29, Éire
Coimisiún na Meán | 2-5 Warrington Place, Dublin D02 XP29, Ireland
T: + 353 (0)1 644 1200 | rwoods@cnam.ie

Coimisiún
na Meán



Ta an ríomhphost seo agus aon iatán a ghabhann leis rúnda agus is leis an duine sin amháin a bhfuil siad seolta chuige/chuici a bhaineann siad. Muna duitse an ríomhphost seo, ní ceart é a léamh ná a scaoileadh chuig aon tríú páirtí. Iarrtar ort teachtaireacht a sheoladh chuig an seoltóir nó chuig info@cnam.ie, agus an ríomhphost seo a scrios.

This email and any files transmitted with it are confidential and intended only for the use of the addressee. If you have received this email in error, please notify the sender or info@cnam.ie immediately and delete this email. If you are not the intended recipient, any distribution or copying of this email is strictly prohibited.

Please consider the environment before printing this email

From: Keelin Bourke <kbourke@mkoireland.ie>
Sent: Monday, September 25, 2023 4:28 PM
To: Roger Woods <rwoods@cnam.ie>
Subject: 230417 - Proposed Lifetime Extension of Ballywater Wind Farm - Scoping

You don't often get email from kbourke@mkoireland.ie. [Learn why this is important](#)

Dear Sir/Madam,

CGN Europe Energy Ireland Ltd are proposing to apply to Wexford County Council to extend the operational lifetime of the existing Ballywater Wind Farm for an additional 10 years after its current planning permission period runs out in June 2025. The existing wind farm is located 4 km northeast Kilmuckridge village and 19 km east of Ferns, Co. Wexford. Further details on the proposed development can be found within the attached scoping letter.

If you have any comments or queries in relation to the attached scoping document, please don't hesitate to get back to me. All information will be gratefully received.

Kind regards,
Keelin.

Keelin Bourke MSc. BSc.
Graduate Environmental Scientist

MKO
9c Beckett Way, Park West
Business Park, Dublin 12, D12 XN9W



Offices in Galway and Dublin
mkoireland.ie | +353 (0)91 735 611

McCarthy Keville O'Sullivan Ltd. T/A MKO. Registered in Ireland No. 462657. VAT No. IE9693052R

This email and any attached files or emails transmitted with it are confidential and intended solely for the use of the individual(s) or entity to whom it is addressed. If the reader is not a representative of the intended recipient(s), any review, dissemination or copying of this message or the information it contains is prohibited. If you have received this email in error please notify the sender of the email and delete the email. MKO does not represent or warrant that any attachment hereto is free from computer viruses or other defects. The opinions expressed in this e-mail and any attachments may be those of the author and are not necessarily those of MKO

Keelin Bourke

From: Housing Manager DAU <Manager.DAU@npws.gov.ie>
Sent: Tuesday 26 September 2023 11:52
To: Keelin Bourke
Subject: RE: 230417 - Proposed Lifetime Extension of Ballywater Wind Farm - Scoping

Caution: This is an external email and may be malicious. Please take care when clicking links or opening attachments.

Our Ref: G Pre00240/2023 (Please quote in all related correspondence)

A Chara,

I acknowledge receipt of your recent consultation.

In the event of observations, you will receive a co-ordinated heritage-related response by email from Development Applications Unit (DAU).

The normal target turnaround for pre-planning and other general consultations is six weeks from date of receipt. In relation to general consultations from public bodies under the European Communities (Environmental Assessment of Certain Plans and Programmes) Regulations 2004 to 2011, the Department endeavours to meet deadline dates, where requested.

If you have not heard from DAU and wish to receive an update, please email manager.dau@npws.gov.ie.

Regards,



Simon Dolan

Doinn Tithíochta, Rialtais Áitiúil agus Oidhreachta
Department of Housing, Local Government and Heritage
Executive Officer
Aonad na nIarratas ar Fhorbairt
Development Applications Unit
Oifigí an Rialtais

From: Keelin Bourke <kbourke@mkoireland.ie>
Sent: Monday 25 September 2023 16:16
To: Housing Manager DAU <Manager.DAU@npws.gov.ie>
Subject: 230417 - Proposed Lifetime Extension of Ballywater Wind Farm - Scoping

Dear Mr. Malcolm Hills,

CGN Europe Energy Ireland Ltd are proposing to apply to Wexford County Council to extend the operational lifetime of the existing Ballywater Wind Farm for an additional 10 years after its current planning permission period runs out in June 2025. The existing wind farm is located 4 km northeast Kilmuckridge village and 19 km east of Ferns, Co. Wexford. Further details on the proposed development can be found within the attached scoping letter.

If you have any comments or queries in relation to the attached scoping document, please don't hesitate to get back to me. All information will be gratefully received.

Kind regards,
Keelin.

Keelin Bourke MSc. BSc.
Graduate Environmental Scientist

MKO
9c Beckett Way, Park West
Business Park, Dublin 12, D12 XN9W



Offices in Galway and Dublin
mkoireland.ie | +353 (0)91 735 611

McCarthy Keville O'Sullivan Ltd, T/A MKO. Registered in Ireland No. 462657. VAT No. IE9693052R

This email and any attached files or emails transmitted with it are confidential and intended solely for the use of the individual(s) or entity to whom it is addressed. If the reader is not a representative of the intended recipient(s), any review, dissemination or copying of this message or the information it contains is prohibited. If you have received this email in error please notify the sender of the email and delete the email. MKO does not represent or warrant that any attachment hereto is free from computer viruses or other defects. The opinions expressed in this e-mail and any attachments may be those of the author and are not necessarily those of MKO.

Keelin Bourke

From: Transport GCU <GeneralCo-OrdinationUnit@transport.gov.ie>
Sent: Wednesday 18 October 2023 13:03
To: Keelin Bourke
Subject: RE: 230417 - Proposed Lifetime Extension of Ballywater Wind Farm - Scoping

You don't often get email from generalco-ordinationunit@transport.gov.ie. [Learn why this is important](#)

Caution: This is an external email and may be malicious. Please take care when clicking links or opening attachments.

Good afternoon Keelin,

Thank you for contacting Department of Transport in relation to the Proposed Lifetime Extension of Ballywater Wind Farm – Scoping.

Department has no comment to make at this point in time.

It would be appreciated if you could keep the Department informed of any future updates.

Kind regards
Jacqui

Jacqui Traynor
Central Policy, Coordination and Reform
An Roinn Iompair
Department of Transport
Lána Liosain, Baile Átha Cliath, D02 TR60
Leeson Lane, Dublin, D02 TR60
T +353 (0)1 604 1177
gcu@transport.gov.ie www.gov.ie/transport

From: Keelin Bourke <kbourke@mkoireland.ie>
Sent: Monday 25 September 2023 16:17
To: Transport GCU <GeneralCo-OrdinationUnit@transport.gov.ie>
Subject: 230417 - Proposed Lifetime Extension of Ballywater Wind Farm - Scoping

CAUTION: This eMail originated from outside your organisation and the BTS Managed Desktop service. Do not click on any links or open any attachments unless you recognise the sender or are expecting the email and know that the content is safe. If you are in any doubt, please contact the OGCI IT Service Desk.

Dear Sir/Madam,

CGN Europe Energy Ireland Ltd are proposing to apply to Wexford County Council to extend the operational lifetime of the existing Ballywater Wind Farm for an additional 10 years after its current planning permission period runs out in June 2025. The existing wind farm is located 4 km northeast Kilmuckridge village and 19 km east of Ferns, Co. Wexford. Further details on the proposed development can be found within the attached scoping letter.

If you have any comments or queries in relation to the attached scoping document, please don't hesitate to get back to me. All information will be gratefully received.

Kind regards,
Keelin.

Keelin Bourke MSc. BSc.
Graduate Environmental Scientist

MKO
9c Beckett Way, Park West
Business Park, Dublin 12, D12 XN9W



Offices in Galway and Dublin
mkoireland.ie | +353 (0)91 735 611

McCarthy Keville O'Sullivan Ltd. T/A MKO. Registered in Ireland No. 462657. VAT No. IE9693052R

This email and any attached files or emails transmitted with it are confidential and intended solely for the use of the individual(s) or entity to whom it is addressed. If the reader is not a representative of the intended recipient(s), any review, dissemination or copying of this message or the information it contains is prohibited. If you have received this email in error please notify the sender of the email and delete the email. MKO does not represent or warrant that any attachment hereto is free from computer viruses or other defects. The opinions expressed in this e-mail and any attachments may be those of the author and are not necessarily those of MKO.

MKO,
Tuam Road,
Galway,
H91VW84

12TH October 2023

Re: Scoping Request for the proposed extension of operation at Ballywater Wind Farm near Kilmuckridge, Co Wexford.

Dear Sir/Madam,

The following are the comments from this Division in relation to the proposed development:

If the proposed development will involve the felling or removal of any trees, the developer must obtain a Felling Licence from this Department before trees are felled or removed. A Felling Licence application form can be obtained from **Felling Section, Department of Agriculture, Food and the Marine, Johnstown Castle Estate, Co. Wexford**. Email: felling.forests@agriculture.gov.ie or Web gov.ie - [Tree Felling Licences \(www.gov.ie\)](http://gov.ie)

A Felling Licence granted by the Minister for Agriculture, Food and the Marine provides authority under the Forestry Act 2014 to fell or otherwise remove a tree or trees and/or to thin a forest for silvicultural reasons. The Act prescribes the functions of the Minister and details the requirements, rights and obligations in relation to felling licences. The principal set of regulations giving further effect to the Forestry Act 2014 are the Forestry Regulations 2017 (S.I. No. 191 of 2017).

The developer should take note of the contents of **Felling and Reforestation Policy** document which provide a consolidated source of information on the legal and regulatory framework relating to tree felling; gov.ie - [Tree Felling Licences \(www.gov.ie\)](http://gov.ie). As this development is within forest lands, particular attention should be paid to deforestation, turbulence felling and the requirement to afforest alternative lands.

In order to ensure regulated forestry operations in Ireland accord with the principles of sustainable forest management (SFM), as well fulfilling the requirements of other relevant environmental protection laws, the Department (acting through its Forest Service division) must undertake particular consultations, and give certain matters full consideration during the assessment of individual Felling Licence applications. This includes consultation with relevant bodies, the application of various protocols and procedures (e.g. Forest Service Appropriate Assessment Procedure), and the requirement for applicants on occasion to provide further information (e.g. a Natura Impact Statement).

Consequently, when the Forest Service is considering an application to fell trees, the following applies:

1. The interaction of these proposed works with the environment locally and more widely, in addition to potential direct and indirect impacts on designated sites and water, is assessed. Consultation with relevant environmental and planning authorities may be required where specific sensitivities arise (e.g. local authorities, National Parks & Wildlife Service, Inland Fisheries Ireland, and the National Monuments Service);
2. Where a tree Felling Licence application is received, the Department will publish a notice of the application before making a decision on the matter. The notice shall state that any person may make a submission to the Department within 30 days from the date of the notice. The notices are published online at: gov.ie - [Felling Licence Applications \(www.gov.ie\)](http://gov.ie)

3. Third parties that make a submission or observation will be informed of the decision to grant or refuse the licence, and on request, details of the conditions attached to the licence, the main reasons and considerations on which the decision to grant or refuse the licence was based, and where conditions are attached to any licence, the reasons for the conditions. Both third parties and applicants will be also informed of their right to appeal any decision within 14 days to the Forestry Appeals Committee. Felling Licence decision are published online at:
gov.ie - [Felling Licence Decisions \(www.gov.ie\)](http://www.gov.ie)

It is important to note that when applying to a **Local Authority**, or **An Bord Pleanála**, for planning permission where developments are:

- a) subject to an EIA procedure (including screening in the case of a sub-threshold development) and any resulting requirement to produce an EIAR; and/or
- b) subject to an Appropriate Assessment procedure (including screening) and any resulting requirement to a Natura Impact Statement (NIS); and
- c) the proposed development in its construction or operational phases, or any works ancillary thereto, would directly or indirectly involve the felling and replanting of trees, deforestation for the purposes of conversion to another type of land use, or replacement of broadleaf high forest by conifer species,
 - 1. that there is a requirement inter alia under the EIA Directive for an overall assessment of the effects of the project or the alteration thereof on the environment to be undertaken, including the direct and indirect environmental impact of the project;
 - and
 - 2. pursuant to Article 2(3) of the EIA Directive, the Department of Agriculture, Food and the Marine strongly recommends that, notwithstanding the fact that a parallel consent in the form of felling licence may also have to be applied for, any EIAR and/or NIS produced in connection with the application for planning permission to the Local Planning Authority or An Bord Pleanála, should include an assessment of the impact of and measures, as appropriate, to prevent, mitigate or compensate for any significant adverse effects direct or indirect identified on the environment arising from such felling and replanting of trees, deforestation for the purposes of conversion to another type of land use, or replacement of broadleaf high forest by conifer species.
- 3. Please note that there must be absolute spatial consistency between the felling licence areas submitted to DAFM (second authority) and all related planning documents submitted to the first authority in respect of the felling area(s)

Yours sincerely,

Catherine Boyce
Felling Section
Department of Agriculture, Food and the Marine
Johnstown Castle
Co Wexford

Keelin Bourke

From: planning applications <planning.applications@failteireland.ie>
Sent: Friday 29 September 2023 08:35
To: Keelin Bourke
Subject: RE: 230417 - Proposed Lifetime Extension of Ballywater Wind Farm - Scoping
Attachments: Fáilte Ireland EIAR Guidelines 2023.pdf

Caution: This is an external email and may be malicious. Please take care when clicking links or opening attachments.

Hello Keelin,

Thank you for your email and scoping letter regarding the extension of the operational lifetime of the existing Ballywater Wind Farm for an additional 10 years after its current planning permission period runs out in June 2025.

Please see attached letter in response to the invitation to make a submission in relation to the EIAR Scoping Report for the Arklow Bank Wind Park 2. Also attached a copy of Fáilte Ireland's Guidelines for the Treatment of Tourism in an EIA, which you may find informative for the preparation of the Environmental Impact Assessment for the proposed project. The purpose of this report is to provide guidance for those conducting Environmental Impact Assessment and compiling an Environmental Impact Assessment Reports (EIAR), or those assessing EIARs, where the project involves tourism or may have an impact upon tourism. These guidelines are non-statutory and act as supplementary advice to the EPA EIAR Guidelines outlined in section 2.

Regards & thanks,

Yvonne

Yvonne Jackson

Product Development-Environment & Planning Support | Fáilte Ireland

88-95 Amiens Street, Dublin 1, D01 WR86
M +353 (0)86 0357590



[LinkedIn](#) | [Twitter](#) | [YouTube](#) | [Facebook](#)



From: Keelin Bourke <kbourke@mkofireland.ie>
Sent: Monday, September 25, 2023 4:19 PM
To: planning.applications@failteireland.ie
Subject: 230417 - Proposed Lifetime Extension of Ballywater Wind Farm - Scoping

[ATTENTION] This email originated from outside of the organisation. Do not click links or open attachments unless you recognise the sender and know the content is safe.

Dear Ms. Yvonne Jackson,

CGN Europe Energy Ireland Ltd are proposing to apply to Wexford County Council to extend the operational lifetime of the existing Ballywater Wind Farm for an additional 10 years after its current planning permission period runs out in June 2025. The existing wind farm is located 4 km northeast Kilmuckridge village and 19 km east of Ferns, Co. Wexford. Further details on the proposed development can be found within the attached scoping letter.

If you have any comments or queries in relation to the attached scoping document, please don't hesitate to get back to me. All information will be gratefully received.

Kind regards,
Keelin.

Keelin Bourke MSc. BSc.
Graduate Environmental Scientist

MKO
9c Beckett Way, Park West
Business Park, Dublin 12, D12 XN9W



Offices in Galway and Dublin
mkofireland.ie | +353 (0)91 735 611

McCarthy Keville O'Sullivan Ltd. T/A MKO. Registered in Ireland No. 462657. VAT No. IE9693052R

This email and any attached files or emails transmitted with it are confidential and intended solely for the use of the individual(s) or entity to whom it is addressed. If the reader is not a representative of the intended recipient(s), any review, dissemination or copying of this message or the information it contains is prohibited. If you have received this email in error please notify the sender of the email and delete the email. MKO does not represent or warrant that any attachment hereto is free from computer viruses or other defects. The opinions expressed in this e-mail and any attachments may be those of the author and are not necessarily those of MKO.

Note: To protect against computer viruses, e-mail programs may prevent sending or receiving certain types of file attachments. Check your e-mail security settings to determine how attachments are handled. Privileged, confidential and/or copyright information may be contained in this E-Mail. This E-Mail is for the use of the intended addressee. If you are not the intended addressee, or the person responsible for delivering it to the intended addressee, you may not copy, forward, disclose or otherwise use it or any part of it in any way whatsoever. To do so is prohibited and may be unlawful. If you receive this E-Mail by mistake, please advise the sender immediately by using the REPLY facility in your E-Mail software and delete all associated material immediately.



Keelin Bourke
MKO
9c Beckett Way
Park West Business Park
Dublin 12, D12 XN9W

16 October 2023

Re: Informal EIA Scoping Request for Proposed Extension of Operation of the existing Ballywater Wind Farm, Co. Wexford

Your Ref: 230417

Our Ref: 23/278

Dear Keelin,

Geological Survey Ireland is the national earth science agency and is a division of the Department of the Environment, Climate and Communications. We provide independent geological information and gather various data for that purpose. Please see our [website](#) for data availability. We recommend using these various data sets, when conducting the EIA, SEA, planning and scoping processes. Use of our data or maps should be attributed correctly to 'Geological Survey Ireland'.

The publicly available data referenced/presented here, should in no way be construed as Geological Survey Ireland support for or objection to the proposed development or plan. The data is made freely available to all and can be used as independent scientific data in assessments, plans or policies. It should be noted that in many cases this data is a baseline or starting point for further site specific assessments.

With reference to your email received on the 25 September 2023, concerning the EIA Scoping Request for Proposed Extension of Operation of the existing Ballywater Wind Farm, Co. Wexford, Geological Survey Ireland would encourage use of and reference to our datasets. Please find attached a list of our publicly available datasets that may be useful to the environmental assessment and planning process. We recommend that you review this list and refer to any datasets you consider relevant to your assessment. The remainder of this letter and following sections provide more detail on some of these datasets.

Geoheritage

A national inventory of geoheritage sites known as County Geological Sites (CGSs) is managed by the Geoheritage Programme of Geological Survey Ireland. CGSs, as adopted under the National Heritage Plan, include sites that are of national importance which have been selected as the very best examples for NHA (Natural Heritage Areas) designation. NHA designation will be completed in partnership with the National Parks and Wildlife Service (NPWS). CGSs are now routinely included in County Development Plans and in the GIS of planning departments, to ensure the recognition and appropriate protection of geological heritage within the planning system. CGSs can be viewed online under the Geological Heritage tab on the online [Map Viewer](#).

The audit for Co. Wexford was carried out in 2019. The full report details can be found [here](#). **Our records show that there is a that there are no CGSs in the vicinity of the wind farm.**

Groundwater

Geological Survey Ireland's [Groundwater and Geothermal Unit](#), provides advice, data and maps relating to groundwater distribution, quality and use, which is especially relevant for safe and secure drinking water supplies and healthy ecosystems. Proposed developments need to consider any potential impact on specific groundwater abstractions and on groundwater resources in general. We recommend using the groundwater maps on our [Map viewer](#) which should include: wells; drinking water source protection areas; the national map suite - aquifer, groundwater vulnerability, groundwater recharge and subsurface permeability maps. For areas underlain by limestone, please refer to the karst specific data layers (karst features, tracer test database; turlough water levels ([gwlevel.ie](#)). Background information is also provided in the Groundwater Body Descriptions. Please read all disclaimers carefully when using Geological Survey Ireland data.

The Groundwater Data Viewer indicates an aquifer classed as a 'Poor Aquifer - Bedrock which is Generally Unproductive except for Local Zones' underlies the wind farm.



The Groundwater Vulnerability map indicates the area covered is classed as 'Low' Vulnerability.

GWClimate is a groundwater monitoring and modelling project that aims to investigate the impact of climate change on groundwater in Ireland. This is a follow on from a previous project (GWFlood) and the data may be useful in relation to Flood Risk Assessment (FRA) and management plans. Maps and data are available on the [Map viewer](#).

Geological Survey Ireland has completed Groundwater Protection Schemes (GWPSs) in partnership with Local Authorities, and there is now national coverage of GWPS mapping. A Groundwater Protection Scheme provides guidelines for the planning and licensing authorities in carrying out their functions, and a framework to assist in decision-making on the location, nature and control of developments and activities in order to protect groundwater. **The Groundwater Protection Response overview and link to the main reports is here:** <https://www.gsi.ie/en-ie/programmes-and-projects/groundwater/projects/protecting-drinking-water/what-is-drinking-water-protection/county-groundwater-protection-schemes/Pages/default.aspx>

Geological Mapping

Geological Survey Ireland maintains online datasets of bedrock and subsoils geological mapping that are reliable and accessible. We would encourage you to use these data which can be found [here](#), in your future assessments.

Please note we have recently launched QGIS compatible bedrock (100K) and Quaternary geology map data, with instructional manuals and videos. This makes our data more accessible to general public and external stakeholders. QGIS compatible data can be found in our downloadable bedrock 100k .zip file on the [Data & Maps](#) section of our website.

Geohazards

Geohazards can cause widespread damage to landscapes, wildlife, human property and human life. In Ireland, landslides, flooding and coastal erosion are the most prevalent of these hazards. We recommend that geohazards be taken into consideration, especially when developing areas where these risks are prevalent, and we encourage the use of our data when doing so.

Geological Survey Ireland has information available on landslides in Ireland via the National Landslide Database and Landslide Susceptibility Map both of which are available for viewing on our dedicated [Map Viewer](#). Associated guidance documentation relating to the National Landslide Susceptibility Map is also available.

Geological Survey Ireland also engaged in a national project on Groundwater Flooding. The data from this project may be useful in relation to Flood Risk Assessment (FRA) and management plans, and is described in more detail under 'Groundwater' above.

Coastal Vulnerability while seen as a potential geohazard, is discussed in more detail under our marine and coastal unit information below.

Geochemistry of soils, surface waters and sediments

Geological Survey Ireland provides baseline geochemistry data for Ireland as part of the Tellus programme. Baseline geochemistry data can be used to assess the chemical status of soil and water at a regional scale and to support the assessment of existing or potential impacts of human activity on environmental chemical quality. Tellus is a national-scale mapping programme which provides multi-element data for shallow soil, stream sediment and stream water in Ireland. At present, mapping consists of the border, western and midland regions. Data is available at <https://www.gsi.ie/en-ie/data-and-maps/Pages/Geochemistry.aspx>. This page also hosts Geochemical Mapping of Agricultural and Grazing Land Soil of Europe (GEMAS) and lithogeochemistry (rock geochemistry) from southeast Ireland datasets. Geological Survey Ireland and partners are undertaking applied geochemistry projects to provide data for agriculture ([Terra Soil](#)), waste soil characterisation ([Geochemically Appropriate Levels for Soil Recovery Facilities](#)) and mineral exploration ([Mineral Prospectivity Mapping](#)).



Marine and Coastal Unit

Our marine environment is hugely important to our bio-economy, transport, tourism and recreational sectors. It is also an important indicator of the health of our planet. Geological Survey Ireland's Marine and Coastal Unit in partnership with the Marine Institute, jointly manages **INFOMAR**, Ireland's national marine mapping programme; providing key baseline data for Ireland's marine sector. The programme delivers a wide range of benefits to multi-sectoral end-users across the national blue economy with an emphasis on enabling our stakeholders. Demonstrated applications for the use of INFOMAR's suite of mapping products include Shipping & Navigation, Fisheries Management, Aquaculture, Off-shore Renewable Energies, Marine Leisure & Tourism and Coastal Behaviour.

INFOMAR also produces a wide variety of seabed mapping products that enable public and stakeholders to visualize Ireland's seafloor environment <https://www.infomar.ie/maps/downloadable-maps/maps>. **Story maps** have also been developed providing a different perspective of some of the bays and harbors of the Irish coastline. We would therefore recommend use of our Marine and Coastal Unit datasets available on our [website](#) and [Map Viewer](#).

National Coastal Change Assessment

Geological Survey Ireland is undertaking a National Coastal Change Assessment. As part of this initiative two mapping products will be delivered for the entire Irish coastline: **coastal vulnerability mapping and shoreline change**.

Coastal vulnerability maps will provide an insight into the relative susceptibility of the Irish coast to adverse impacts of sea-level rise through the use of a **Coastal Vulnerability Index (CVI)**. Currently the project is being carried out on the east coast and will be rolled out nationally over the next couple of years, detailed information and maps are available [here](#). **Shoreline change rates** for the period 2000 to 2023 are being prioritised and will be released by county on a rolling basis over the next 12 months. Shoreline change rates database and reports will be accessible from [GSI](#) web mapping viewers. These suite of coastal mapping products are aimed at coastal managers to prioritise or concentrate efforts on adaptation.

Guidelines

The following guidelines may also be of assistance:

- Institute of Geologists of Ireland, 2013. Guidelines for the Preparation of the Soils, Geology and Hydrogeology Chapters of Geology in Environmental Impact Statements.
- [EPA, 2022](#). Guidelines on the information to be contained in Environmental Impact Assessment Reports (EIAR)

Other Comments

Should development go ahead, all other factors considered, Geological Survey Ireland would much appreciate a copy of reports detailing any site investigations carried out. The data would be added to Geological Survey Ireland's national database of site investigation boreholes, implemented to provide a better service to the civil engineering sector. Data can be sent to the Geological Mapping Unit, at <mailto:GeologicalMappingInfo@gsi.ie>, 01-678 2795.

I hope that these comments are of assistance, and if we can be of any further help, please do not hesitate to the Geological Survey Ireland Planning Team at GSIPlanning@gsi.ie.

Yours sincerely,

Geoheritage and Planning Programme

Enc: Table - Geological Survey Ireland's Publicly Available Datasets Relevant to Planning, EIA and SEA processes.

Keelin Bourke

From: GSI Planning <GSIPlanning@GSI.ie>
Sent: Monday 16 October 2023 11:33
To: Keelin Bourke
Cc: GSI Planning; Planning Advisory
Subject: RE: EIS 23/278 - Proposed Lifetime Extension of Ballywater Wind Farm, Co Wexford
Attachments: GSI datasets relevant to EIA & SEA_20210421.pdf; 23_278 Ballywater Wind Farm Co Wexford.pdf

Caution: This is an external email and may be malicious. Please take care when clicking links or opening attachments.

Dear Keelin,

With reference to your email received on the 25 September 2023, concerning the EIA Scoping Request for Proposed Extension of Operation of the existing Ballywater Wind Farm, Co. Wexford, please find attached response and dataset sheet from Geological Survey Ireland.

Yours sincerely,
Trish Smullen



Trish Smullen Geoheritage & Planning.

Geological Survey Ireland, Booterstown Hall, Booterstown Ave., Co. Dublin A94 N2R6.

Email: trish.smullen@gsi.ie www.gsi.ie

A division of the Department of the Environment, Climate and Communications.

From: GSI Planning <GSIPlanning@GSI.ie>
Sent: Wednesday 27 September 2023 08:32
To: Trish Smullen <Trish.Smullen@gsi.ie>
Cc: GSI Planning <GSIPlanning@GSI.ie>
Subject: EIS 23/278 - Proposed Lifetime Extension of Ballywater Wind Farm, Co Wexford

EIS 23/278

Proposed Lifetime Extension of Ballywater Wind Farm, Co Wexford – Scoping. Request for observations by MKO. Letter with details and site plans is enclosed.

Regards,

John

From: Keelin Bourke <kbourke@mkoireland.ie>
Sent: Monday, September 25, 2023 4:19 PM
To: GSI Planning <GSIPlanning@GSI.ie>
Cc: Trish Smullen <Trish.Smullen@gsi.ie>
Subject: 230417 - Proposed Lifetime Extension of Ballywater Wind Farm - Scoping

CAUTION: This email originated from outside of the organisation. Do not click links or open attachments unless you recognise the sender and know the content is safe, Otherwise Please Forward any suspicious Emails to spamfilter@decc.gov.ie

Dear Ms. Trish Smullen,

CGN Europe Energy Ireland Ltd are proposing to apply to Wexford County Council to extend the operational lifetime of the existing Ballywater Wind Farm for an additional 10 years after its current planning permission period runs out in June 2025. The existing wind farm is located 4 km northeast Kilmuckridge village and 19 km east of Ferns, Co. Wexford. Further details on the proposed development can be found within the attached scoping letter.

If you have any comments or queries in relation to the attached scoping document, please don't hesitate to get back to me. All information will be gratefully received.

Kind regards,
Keelin.

Keelin Bourke MSc. BSc.
Graduate Environmental Scientist

MKO

9c Beckett Way, Park West
Business Park, Dublin 12, D12 XN9W



Offices in Galway and Dublin
mkoireland.ie | +353 (0)91 735 611

McCarthy Keville O'Sullivan Ltd, T/A MKO. Registered in Ireland No. 462657. VAT No. IE9693052R

This email and any attached files or emails transmitted with it are confidential and intended solely for the use of the individual(s) or entity to whom it is addressed. If the reader is not a representative of the intended recipient(s), any review, dissemination or copying of this message or the information it contains is prohibited. If you have received this email in error please notify the sender of the email and delete the email. MKO does not represent or warrant that any attachment hereto is free from computer viruses or other defects. The opinions expressed in this e-mail and any attachments may be those of the author and are not necessarily those of MKO

Disclaimer:

This electronic message contains information (and may contain files), which may be privileged or confidential. The information is intended to be for the sole use of the individual(s) or entity named above. If you are not the intended recipient be aware that any disclosure, copying, distribution or use of the contents of this information and or files is prohibited. If you have received this electronic message in error, please notify the sender immediately. This is also to certify that this mail has been scanned for viruses.

Tá eolas sa teachtaireacht leictreonach seo (agus b'fhéidir sa chomhaid ceangailte leis) a d'fhéadfadh bheith príobháideach nó faoi rún. Is le h-aghaidh an duine/na ndaoine nó le h-aghaidh an aonáin atá ainmnithe thuas agus le haghaidh an duine/na ndaoine sin amháin atá an t-eolas. Murab ionann tusa

agus an té a bhfuil an teachtaireacht ceaptha dó bíodh a fhios agat nach gceadaítear nochtadh, cóipeáil, scaipeadh nó úsáid an eolais agus/nó an chomhaid seo. Más trí earráid a fuair tú an teachtaireacht le treonach seo cuir, más é do thoil é, an té ar sheol an teachtaireacht ar an eolas láithreach. Cumhnítear leis seo freisin nár aims odh víreas sa phost seo tar éis a scanadh.

Geological Survey Ireland's Publicly Available Datasets Relevant to Planning, EIA and SEA processes
following European Union (Planning and Development) (Environmental Impact Assessment) Regulations 2018
(S.I. No. 236 of 2018)

Geological Survey Ireland Programme	Dataset	Relevant EIA Topic	Coverage	Description / Notes / Limitations	Link to Geological Survey Ireland map viewer
Geohazards	Landslide: National landslide database and landslide susceptibility map	Land & Soil/Climate/Landscape	National	Associated guidance documentation relating to the National Landslide Susceptibility Map is also available. Provides information of historic flooding, both surface water and groundwater. (A lack of flooding presented in any specific location of the map only indicates that a flood has not been detected. It does not indicate that a flood cannot occur in that location at present or in the future)	https://dcenr.maps.arcgis.com/apps/webappviewer/index.html?id=6d8d71e4d904a598195009b9c3625c
Geohazards	Groundwater Flooding (Historic)	Water	Regional	Provides information on the probability of future least groundwater flooding (where available). [The maps do not, and are not intended to, constitute advice. Professional or specialist advice should be sought before taking, or refraining from, any action on the basis of the flood maps]	https://dcenr.maps.arcgis.com/apps/webappviewer/index.html?id=848f85c8579948400652f9c795b1cc
Geohazards	Groundwater Flooding (Predictive)	Water	Regional		https://dcenr.maps.arcgis.com/apps/webappviewer/index.html?id=848f85c8579948400652f9c795b1cc
Geohazards	Radiation Map	Land & Soil/Air	National		http://www.epa.ie/radiation/redonmap/
Geohazards	County Geological Sites as adopted by National Heritage Plan and listed in County Development Plan	Land & Soil/Landscape	Regional	All geological heritage sites identified by Geological Survey Ireland are categorised as COS pending any further NHA designation by NPWS.	https://dcenr.maps.arcgis.com/apps/webappviewer/index.html?id=30af51b6d74c0ab2f4d62a3ac3c22b
Geological Mapping	Bedrock geology	Land & Soil	National	1:100,000 scale and associated memoirs.	https://dcenr.maps.arcgis.com/apps/webappviewer/index.html?id=7013a9902746ea9106e71e1b4b605f5a4e0
Geological Mapping	Bedrock geology	Land & Soil	Regional	1:50,000 scale	https://dcenr.maps.arcgis.com/apps/webappviewer/index.html?id=7013a9902746ea9106e71e1b4b605f5a4e0
Geological Mapping	Quaternary geology: sediments	Land & Soil	National	1:100,000 scale	https://dcenr.maps.arcgis.com/apps/webappviewer/index.html?id=7013a9902746ea9106e71e1b4b605f5a4e0
Geological Mapping	Quaternary geology: Geomorphology	Land & Soil	National	1:50,000 scale	https://dcenr.maps.arcgis.com/apps/webappviewer/index.html?id=7013a9902746ea9106e71e1b4b605f5a4e0
Geological Mapping	Physiographic units	Land & Soil	National	Broad scale physical landscape units mapped at 1:100,000 scale in order to be represented as a cartographic digital map at 1:250,000 scale	https://dcenr.maps.arcgis.com/apps/webappviewer/index.html?id=7013a9902746ea9106e71e1b4b605f5a4e0
Geological Mapping	GeotUrban: Spatial geological data for the greater Dublin and Cork areas	Land & Soil	Regional	Includes 3D models	https://dcenr.maps.arcgis.com/apps/webappviewer/index.html?id=7013a9902746ea9106e71e1b4b605f5a4e0
Geological Mapping	Geotechnical database	Land & Soil	National	Digital geotechnical and Site Investigation Reports and boreholes which can be accessed through online downloads	https://dcenr.maps.arcgis.com/apps/webappviewer/index.html?id=7013a9902746ea9106e71e1b4b605f5a4e0
Geological Mapping	Historical data sets including geological memoirs and 0° to 1 mile geological mapping records	Land & Soil/Water	National	Available online	https://dcenr.maps.arcgis.com/apps/webappviewer/index.html?id=7013a9902746ea9106e71e1b4b605f5a4e0
Groundwater & Geothermal	Groundwater resources (aquifers)	Water	National	Data limited to 1:100,000 scale; sites should be investigated at local scale	https://dcenr.maps.arcgis.com/apps/webappviewer/index.html?id=7013a9902746ea9106e71e1b4b605f5a4e0
Groundwater & Geothermal	Groundwater recharge	Water	National	Data limited to 1:100,000 scale; sites should be investigated at local scale; long term annual average recharge	https://dcenr.maps.arcgis.com/apps/webappviewer/index.html?id=7013a9902746ea9106e71e1b4b605f5a4e0
Groundwater & Geothermal	Groundwater vulnerability	Water	National	Data limited to 1:100,000 scale; sites should be investigated at local scale	https://dcenr.maps.arcgis.com/apps/webappviewer/index.html?id=7013a9902746ea9106e71e1b4b605f5a4e0
Groundwater & Geothermal	Group scheme and public supply source protection areas	Water	National	Not all PWS / GWS have 92% / ZOC. Check with IW / COCO / MGSWS for private supplies.	https://dcenr.maps.arcgis.com/apps/webappviewer/index.html?id=7013a9902746ea9106e71e1b4b605f5a4e0
Groundwater & Geothermal	Groundwater Protection Schemes	Water	National	Data is limited to scale of 1:40,000. Data does not include all of the source protection areas	https://dcenr.maps.arcgis.com/apps/webappviewer/index.html?id=7013a9902746ea9106e71e1b4b605f5a4e0
Groundwater & Geothermal	Catchment and WTD management units	Water	National	For areas underlain by limestone, includes karst features, tracer test database, surface water levels (geodetic)	https://dcenr.maps.arcgis.com/apps/webappviewer/index.html?id=7013a9902746ea9106e71e1b4b605f5a4e0
Groundwater & Geothermal	Karst specific data layers	Water	National	Not comprehensive, there may be unrecorded wells and springs	https://dcenr.maps.arcgis.com/apps/webappviewer/index.html?id=7013a9902746ea9106e71e1b4b605f5a4e0
Groundwater & Geothermal	Wells and Springs	Water	National	Not exhaustive; only those in designated SACs; could be other GWDTs; for more information contact NPWS / EPA / site investigations	https://dcenr.maps.arcgis.com/apps/webappviewer/index.html?id=7013a9902746ea9106e71e1b4b605f5a4e0
Groundwater & Geothermal	Groundwater body Descriptions	Water	National	Also, Roadmap for a Policy and Regulatory Framework for Geothermal Energy, November 2020	https://dcenr.maps.arcgis.com/apps/webappviewer/index.html?id=7013a9902746ea9106e71e1b4b605f5a4e0
Groundwater & Geothermal	Geothermal Sustainability maps	Land & Soil/Water	National		https://dcenr.maps.arcgis.com/apps/webappviewer/index.html?id=7013a9902746ea9106e71e1b4b605f5a4e0
Marine & Coastal Unit	INCHAMAR - Ireland's national marine mapping programme, providing key baseline data for Ireland's Water	Land & Soil/Water	National		https://dcenr.maps.arcgis.com/apps/webappviewer/index.html?id=7013a9902746ea9106e71e1b4b605f5a4e0
Marine & Coastal Unit	CHERISH - Coastal change project (Climate, Heritage and Environments of Reefs, Islands, and Headlands)	Water	Regional		https://dcenr.maps.arcgis.com/apps/webappviewer/index.html?id=7013a9902746ea9106e71e1b4b605f5a4e0
Marine & Coastal Unit	Coastal Vulnerability Index (CVI)	Water / Land & Soil	Regional	Currently the project is being carried out on the east coast and will be rolled out nationally	https://dcenr.maps.arcgis.com/apps/webappviewer/index.html?id=7013a9902746ea9106e71e1b4b605f5a4e0
Minerals	Aggregate potential	Land & Soil/Material Assets	National	Consideration of mineral resources and potential resources as a material asset which should be explicitly recognised within the environmental assessment process	https://dcenr.maps.arcgis.com/apps/webappviewer/index.html?id=7013a9902746ea9106e71e1b4b605f5a4e0
Minerals	Active quarries	Land & Soil	National		https://dcenr.maps.arcgis.com/apps/webappviewer/index.html?id=7013a9902746ea9106e71e1b4b605f5a4e0
Minerals	Historic mines	Land & Soil/Cultural Heritage	National	Inventory and Risk Classification 2009. Environmental Protection Agency, Economic Minerals Division and Geological Survey Ireland (DECC).	https://dcenr.maps.arcgis.com/apps/webappviewer/index.html?id=7013a9902746ea9106e71e1b4b605f5a4e0
Tellus	Geological data: multi-element data for shallow soil, stream sediment and stream water	Land & Soil	Regional	A national mapping programme	https://dcenr.maps.arcgis.com/apps/webappviewer/index.html?id=7013a9902746ea9106e71e1b4b605f5a4e0
Tellus	Airborne geophysical data including calsonometrics, electromagnetics and magnetics	Land & Soil	Regional	A national mapping programme	https://dcenr.maps.arcgis.com/apps/webappviewer/index.html?id=7013a9902746ea9106e71e1b4b605f5a4e0
Tellus	Urban geochemistry mapping (Dublin SURGE project)	Land & Soil	Regional		https://dcenr.maps.arcgis.com/apps/webappviewer/index.html?id=7013a9902746ea9106e71e1b4b605f5a4e0

Notes:
1. The maps and data listed above are available on the Geological Survey Ireland map viewer <https://www.gsi.ie/en-ia/data-and-maps/Pages/default.aspx>
2. Please read all disclaimers carefully when using Geological Survey Ireland data
3. Geological Survey Ireland and Irish Concrete Federation published guidelines for the treatment of geological heritage in the extractive industry in 2008.



Feidhmeannacht na Seirbhíse Sláinte
Health Service Executive

Health Service Executive,
Environmental Health Service,
Larkin House,
Larkin's Cross,
Barntown,
Wexford Y35 HH74

MKO,
Tuam Road,
Galway,
H91 VX84

HSE EIA Scoping

National Environmental Health Service Submission Report

Date: 31st October 2023
Our reference: EHIS 3454
Report to: Keelin Bourke, MKO Consulting
Type of Consultation: EIA Scoping ref: **230417**

Informal EIA Scoping Request for Proposed Extension of Operation of the existing Ballywater Wind Farm, Co. Wexford

Proposed Development: To extend the operational period of the existing Ballywater Wind Farm for an additional 10 years after the expiry of its current planning permission in 2025. Ballywater Wind Farm is located on the coast of Co. Wexford, approximately 4 km northeast Kilmuckridge village. The site comprises 21 no. Enercon E-70 turbines, each with a tip height of 99 metres. The wind farm has a total capacity of 42 Megawatts (MW).

The following HSE stakeholders were consulted on the scoping on the 28th September 2023:

HSE South Emergency Management
Estates
Director of National Health Protection
CHO

Clarification on the content of this submission should be made, in the first instance, to Jane Power, Principal Environmental Health Officer, Wexford (JaneM.Power@hse.ie)

General Comments

The National Environmental Health Service makes the following general comments on scoping the EIA:

- a) Because this is an application for extension of the operation of an existing development the predictive methodology routinely employed in EIA can be supported by actual data of operation of the existing Wind Farm,
- b) Therefore, any assessment of likely significant impacts from the continued use should be supported by data of actual impacts during the operation phase of the development,
- c) This assessment should include the effectiveness of any existing mitigation measures and identify where mitigation should be continued and/or reviewed,
- d) Particularly, the EIA should consider any significant impacts from Noise and Shadow Flicker and any impacts on local drainage and water systems as a result of construction and operation of the existing Wind Farm,
- e) Any complaints received over the existing lifetime of the development should be considered in the EIA,
- f) The public consultation should include consultation on how the Wind Farm might or might not be impacting on local communities,
- g) It is important that the EIA for the continued operation is not over reliant on the original EIS. This was a predictive assessment based on methodology of the time. Assessment and knowledge of Wind Turbines and likely significant impacts has evolved in the intervening time. The National Guidance for EIA has been updated since the original EIA.

The following documents should be taken into consideration when preparing the Environmental Impact Assessment Report:

- Guidelines for Planning Authorities and An Bord Pleanála on carrying out Environmental Impact Assessment

https://www.housing.gov.ie/sites/default/files/publications/files/guidelines_for_planning_authorities_and_an_bord_pleanála_on_carrying_out_eia_-_august_2018.pdf

EU publication: Environmental Impact Assessment of Projects Guidance on the preparation of the Environmental Impact Assessment Report, EU, 2017

http://ec.europa.eu/environment/eia/pdf/EIA_guidance_EIA_report_final.pdf

Adoption of the Directive (2014/52/EU) in April 2014 initiated a review of the National Guidance for EIA and the EIAR accompanying a planning application. New guidelines can be seen at:

<https://www.epa.ie/publications/monitoring--assessment/assessment/guidelines-on-the-information-to-be-contained-in-environmental-impact-assessment.php>

The introduction of the new Guidance is supported by a Webinar produced by the EPA and can be found at: <https://www.youtube.com/embed/ejKVFUztBY>

Generally the Environmental Impact Assessment should examine all likely significant impacts of the continued use of the Wind Farm and provide the following information for each:

- a) Description of the receiving environment;
- b) The nature and scale of the impact;
- c) An assessment of the significance of the impact;
- d) Proposed mitigation measures;
- e) Residual impacts.

Directive 2014/52/EU has an enhanced requirement to assess likely significant impacts on Population and Human Health. It is the experience of the Environmental Health Service (EHS) that impacts on human health are often inadequately assessed in EIAs in Ireland. It is recommended that the wider determinants of health and wellbeing are considered in a proportionate manner when considering the EIA. Guidance on wider determinants of health can be found at www.publichealth.ie

In addition to any likely significant negative impacts from the proposed development, any positive likely significant impacts should also be assessed.

The applicant should consider any opportunities for positive health gain from the proposed extension of the operation of the Wind Farm. These opportunities might have changed since the original EIA.

The HSE will consider the final EIAR accompanying the planning application and will make comments to An Bord Pleanála/Local Planning Authority on the methodology used for assessing the likely significant impacts and the evaluation criteria used in assessing the significance of the impact.

The Environmental Health Service (EHS) recommends that the following matters are included and assessed in the EIAR:

- Public Consultation
- Decommissioning phase of the proposed wind farm
- Noise & Vibration
- Shadow Flicker
- Surface and Groundwater Quality
- Geological Impacts
- Cumulative impacts

Public Consultation

It is recommended that early and meaningful public consultation with the local community is undertaken to ensure any potential existing impacts of the Wind Farm are identified.

All parties affected by the proposed development, **including those who may benefit financially from the project**, must be fully informed of what the proposal entails especially with regard to potential impacts on surrounding areas.

The Environmental Impact Assessment Report (EIAR) should clearly demonstrate the link between public consultations and how those consultations have influenced the decision-making process in the EIA.

Decommissioning

The EIAR should detail the eventual fate of the wind turbines and associated material i.e. will the material be recycled or how will it be disposed of.

Information should also be provided regarding the proposed methodology to be used for the disposal of the materials forming the foundations of the wind turbines.

The EIAR should indicate the proposed future use of the development site at the end of the planning permission period.

The Draft Revised Wind Energy Development Guidelines were published in December 2019. Whilst these have yet to be adopted, any proposed Wind Farm development should have consideration of the draft Guidelines.

https://www.housing.gov.ie/sites/default/files/public-consultation/files/draft_revised_wind_energy_development_guidelines_december_2019.pdf .

Shadow Flicker

It is recommended that a shadow flicker assessment is undertaken to identify if any dwellings or sensitive receptors are being impacted by shadow flicker and if any additional mitigation is required. The assessment must include all proposed mitigation measures. Dwellings should include all occupied properties and any existing or proposed properties for which planning consent has been granted for construction or refurbishment.


Surface and Ground Water Quality

The EIA should consider whether there has been any significant impacts to drinking water sources and any impacts on surface water as a result of the operation of the Wind farm and whether any mitigation is required for continued use of the development.

Cumulative Impacts

All existing or proposed wind farm developments in the vicinity should be clearly identified in the EIAR.

The impact on sensitive receptors of the continued operation of the Wind Farm with any other Wind Farm/renewable energy developments in the vicinity should be considered. The EIAR should include a detailed assessment of any likely significant cumulative impacts of the proposed extension of the planning permission.

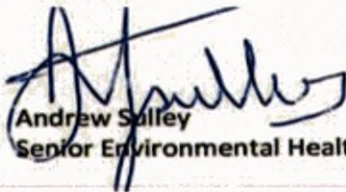

Andrew Sulley
Senior Environmental Health Officer



Seirbhís Sláinte
Níos Fearr
á Forbairt

Building a
Better Health
Service



Dial 999 / 112 – Request the service you require: An Garda Síochána, Ambulance Service and / or Fire and Rescue Service

WHEN YOU ARE CONNECTED TO THE REQUISITE SERVICE(S)

GIVE THE FOLLOWING INFORMATION

This is: _____ Eircode _____
(Name, Telephone Number and Eircode Address of site)

An incident has occurred at this site - standby for ETHANE message

E	
	Exact location of the incident
T	
	Type of incident, e.g.; fire, explosion, gas leak, etc
H	
	Hazards – current and potential
A	
	Access and Egress – what is the safest approach route for responding emergency services and where is your emergency services meeting point (RVP)
N	
	Number of casualties and their condition – specify adult / children if known
E	
	The emergency services present and required

**R.V.P.
No.1**

N.B. If you require another emergency service stay on the line and repeat the steps again



HSE South Emergency Management Consultation Report

Report to	Jane Power, PEHO, Wexford	Date	2 nd October, 2023
Type of consultation: EIS ☐ Scoping X Screening ☐ EIAR ☐ EPA ☐			
Other (please specify):			
Authority	Wexford County Council		
Authority Reference Number	EHIS 3454		
EM Reference Number	EMENV 178		
Applicant / Consultants	CGN Europe Energy Ireland Ltd., via MKO, Tuam Road, Galway H91 VW84		
Proposal	Permission sought by Ballywater Wind Farm, Co. Wexford to extend the 21-turbine operational period of the wind farm for an additional 10 years - current permission period expires 2025		

HSE South Emergency Management Observations: Please be advised that the HSE South Emergency Management function does not have any specific observations to make with respect to this application. However, please note the following recommendations within the context of site operations:

1. Should an incident occur at the site and the site operator requires the assistance of the emergency services, the incident information should be provided in the 'ETHANE' format (please see attached).
2. Emergency Services access to the site should be clearly identified. This should be undertaken via appropriate high visibility signage, i.e.; a green sign with a yellow border and white lettering citing the abbreviation RVP
3. The site should have a mechanism in place to account for personnel during an evacuation in order to provide the responding emergency services with an estimate of the number of people accounted and unaccounted for.
4. The site should identify any critical / vulnerable facilities within the geographical catchment area, such as hospitals, schools, nursing homes, etc, that could be directly or indirectly affected by an incident at the site.
5. Where the 'off-site' impacts of an incident at the site affects a vulnerable cohort / population such as children within crèches, schools; patients / clients / residents within nursing homes, etc; the emergency services will require assistance from the site operator in determining the impact on the local community.
6. The site operator is encouraged to develop a business continuity plan that includes a plan for severe weather. For more advice on this, please see the Department of Business, Enterprise and Innovation, *Business Continuity Planning in Severe Weather*.
<https://dbei.gov.ie/en/Publications/Publication-files/Business-Continuity-Planning-in-Severe-Weather-Check-List-for-Businesses.pdf>

All correspondence or any queries with regard to this report should be forwarded to Ms. Maryanne Horgan, Emergency Management Office, HSE South, Eye, Ear and Throat Hospital, Western Road, Cork, T12 WP62 or maryanne.horgan@hse.ie

Keelin Bourke

From: Planning <planning@iaa.ie>
Sent: Thursday 7 December 2023 16:56
To: Keelin Bourke
Cc: Planning
Subject: RE: 230417 - Proposed Lifetime Extension of Ballywater Wind Farm - Scoping

You don't often get email from planning@iaa.ie. [Learn why this is important](#)

Caution: This is an external email and may be malicious. Please take care when clicking links or opening attachments.

Dear Ms. Bourke,

Thank you for your email and associated attachment regarding input into the Environmental Scoping Assessment in relation to the proposal to extend the operational period of the existing Ballywater Wind Farm.

Based on the information provided, IAA's Aerodromes Division has no requirements for incorporation into the Environmental Scoping Assessment Report.

Best regards,

Dave

From: Keelin Bourke <kbourke@mkoireland.ie>
Sent: 25 September 2023 16:21
To: Planning <planning@iaa.ie>
Subject: 230417 - Proposed Lifetime Extension of Ballywater Wind Farm - Scoping

* This message originated from outside the Irish Aviation Authority. Please treat hyperlinks, attachments and instructions in this email with caution. *

Dear Sir/Madam,

CGN Europe Energy Ireland Ltd are proposing to apply to Wexford County Council to extend the operational lifetime of the existing Ballywater Wind Farm for an additional 10 years after its current planning permission period runs out in June 2025. The existing wind farm is located 4 km northeast Kilmuckridge village and 19 km east of Ferns, Co. Wexford. Further details on the proposed development can be found within the attached scoping letter.

If you have any comments or queries in relation to the attached scoping document, please don't hesitate to get back to me. All information will be gratefully received.

Kind regards,
Keelin.

Keelin Bourke MSc. BSc.
Graduate Environmental Scientist

MKO

9c Beckett Way, Park West
Business Park, Dublin 12, D12 XN9W



Offices in Galway and Dublin
mkoireland.ie | +353 (0)91 735 611

McCarthy Keville O'Sullivan Ltd. T/A MKO. Registered in Ireland No. 462657. VAT No. IE9693052R

This email and any attached files or emails transmitted with it are confidential and intended solely for the use of the individual(s) or entity to whom it is addressed. If the reader is not a representative of the intended recipient(s), any review, dissemination or copying of this message or the information it contains is prohibited. If you have received this email in error please notify the sender of the email and delete the email. MKO does not represent or warrant that any attachment hereto is free from computer viruses or other defects. The opinions expressed in this e-mail and any attachments may be those of the author and are not necessarily those of MKO

=====

===== **PLEASE consider the environment; PRINT ONLY** when

necessary! **DISCLAIMER:** This message contains information that is confidential, may be privileged and is the property of The Irish Aviation Authority (IAA). If you are not the intended recipient, you may not use this email or the information it contains. If you are not the intended recipient please notify the sender immediately and delete all copies of this message. Thank you. This email message has been swept for the presence of computer viruses. Internet Emails are not necessarily secure. The IAA accepts no responsibility for malicious content such as viruses or for changes made to this message after it was sent. _____ Registered Office: The Times Building, 11-12 D'Olier Street, Dublin 2. D02 T449 Registered Number: 211082 Place of Registration: Ireland A limited liability company

=====

=====



Irish Red Grouse
CONSERVATION TRUST

IRISH RED GROUSE CONSERVATION TRUST

Patrons: Mr. P. J. O Hare Mr. Dan Kinney

Merlin Becker
The Wilderness
Lough Dan
Roundwood
Co. Wicklow
info@irgct.com
083 081 7554

20th October 2023

Dear Keelin/CGN Europe Energy Ireland Ltd

We hope this finds you all well in these challenging times. The IRGCT is writing to you in relation to an important matter regarding the management of Ireland's natural environments.

We are making this submission on behalf of our members and supporter as well as the native flora and fauna of the island of Ireland. The IRGCT fully supports the governments drive for renewable energy but feels mitigation efforts should be significantly increased to help combat the damage that anthropogenic activities are causing to our planet.

In light of the climate and biodiversity emergency that Ireland now faces, the IRGCT finds it extremely pertinent that funds from wealthy wind farm developments should be put in place to achieve a net biodiversity gain during and after the development of such a site. One such example could be to employ local contractors to carry out sensitive habitat management work coupled with legal nest protection work as this combination of land management options is scientifically proven to increase wading bird productivity three-fold.

The IRGCT strongly believes large multi-national corporations across Ireland should also adopt this forward-thinking conservation measure as without it many species face imminent extinction in less than 10 years. Local employment will support local communities to protect their native, living heritage and this in the grand scheme of things would cost very little when project budgets stretch into many millions of euros.

Many red listed species like meadow pipit, yellowhammer, and lapwing, all of which reside/nest on or around the Ballywater Windfarm site, are vanishing in front of our very eyes. The question is, will large financial corporations stand by and ignore this wipeout of our natural heritage, or will they stand together for the protection and preservation of our precious natural environments through meaningful practical land management actions that delivers tangible results at grass root level.

Yours sincerely

Merlin Becker

IRGCT Hon Secretary
on behalf of the Irish Red Grouse Conservation Trust

Keelin Bourke

From: Irish Red Grouse Conservation Trust <info@irgct.com>
Sent: Friday 20 October 2023 10:31
To: Keelin Bourke
Subject: Re: 230417 - Proposed Lifetime Extension of Ballywater Wind Farm - Scoping
Attachments: IRGACT Letter to CGN Europe Energy Ireland Ltd 20th October 2023.pdf

Caution: This is an external email and may be malicious. Please take care when clicking links or opening attachments.

Dear Keelin

Thank you for this and apologies for the late reply.

Please see attached the IRGACT's response and comments to your EIAR Scoping Report and proposed plans.

With best wishes

Merlin Becker
IRGACT Secretary

On Mon, Sep 25, 2023 at 4:21 PM Keelin Bourke <kbourke@mkoireland.ie> wrote:

Dear Sir/Madam,

CGN Europe Energy Ireland Ltd are proposing to apply to Wexford County Council to extend the operational lifetime of the existing Ballywater Wind Farm for an additional 10 years after its current planning permission period runs out in June 2025. The existing wind farm is located 4 km northeast of Bunkridge village and 19 km east of Ferns, Co. Wexford. Further details on the proposed development can be found within the attached scoping letter.

If you have any comments or queries in relation to the attached scoping document, please don't hesitate to get back to me. All information will be gratefully received.

Kind regards,

Keelin.

Keelin Bourke MSc. BSc.

Graduate Environmental Scientist

MKO

9c Beckett Way, Park West
Business Park, Dublin 12, D12 XN9W



Offices in Galway and Dublin

mkoireland.ie | +353 (0)91 735 611

McCarthy Keville O'Sullivan Ltd. T/A MKO. Registered in Ireland No. 462657. VAT No. IE9693052R

This email and any attached files or emails transmitted with it are confidential and intended solely for the use of the individual(s) or entity to whom it is addressed. If the reader is not a representative of the intended recipient(s), any review, dissemination or copying of this message or the information it contains is prohibited. If you have received this email in error please notify the sender of the email and delete the email. MKO does not represent or warrant that any attachment hereto is free from computer viruses or other defects. The opinions expressed in this e-mail and any attachments may be those of the author and are not necessarily those of MKO.

Keelin Bourke

From: Planning <Planning@water.ie>
Sent: Thursday 12 October 2023 10:21
To: Keelin Bourke
Cc: Barry Kelly (C)
Subject: EIA Scoping Response for Proposed Extension of Operation of the existing Ballywater Wind Farm
Attachments: UÉ - EIAR ScopingResponse Ballywater.pdf

Caution: This is an external email and may be malicious. Please take care when clicking links or opening attachments.

Dear Sir/Madam,

In response to a referral for an Environmental Impact Assessment (EIA) scoping request relating to the proposed Extension of Operation of existing Ballywater Wind Farm, Co. Wexford.

Please find attached Uisce Éireann's observations.

I hope you find this information helpful. If you have any queries please do not hesitate to contact me.

Kind regards,

Martha Gilligan
Planning Application Specialist

Uisce Éireann
Bosca OP 860, Oifig Sheachadta na Cathrach Theas, Cathair Chorcaí, Éire
Irish Water
PO Box 860, South City Delivery Office, Cork City, Ireland

T: 1800 278 278
Toll-free to Voice/Voice to Text 1800 378 378
www.water.ie

Is don duine amháin nó don eintiteas amháin ainmnithe ar an seoladh an fhaisnéis agus d'fhéadfadh ábhar faoi rún, faoi phribhléid nó ábhar atá íogair ó thaobh na tráchtála de a bheith mar chuid den fhaisnéis. Tá toirmeasc ar aon daoine nó aon eititis; nach dóibh siúd an fhaisnéis- aon athbhreithniú a dhéanamh, aon atarchur a dhéanamh nó aon athdháileadh a dhéanamh, nó aon úsáid eile a bhaint as an bhfaisnéis, nó aon ghníomh a bhraithfeadh ar an bhfaisnéis seo a dhéanamh agus d'fhéadfaí an dlí a shárú dá ndéanfaí sin. Séanann Uisce Éireann dliteanas as aon ghníomh agus as aon iarmhairt bunaithe ar úsáid neamhúdaráithe na faisnéise seo. Séanann Uisce Éireann dliteanas maidir le seachadadh iomlán agus ceart na faisnéise sa chumarsáid seo agus séanann Uisce Éireann dliteanas maidir le haon

mhoill a bhaineann leis an bhfaisnéis a fháil. Má tá an ríomh-phost seo faighte agat trí dhearmad, déan teagmháil leis an seoltóir más é do thoil é agus scríos an t-ábhar ó gach aon ríomhaire. D'fhéadfadh ríomhphost a bheith so-ghabhálach i leith truaillithe, idircheaptha agus i leith leasuithe neamhúdraithe. Séanann Uisce Éireann aon fhreagracht as athruithe nó as idircheapadh a rinneadh ar an ríomhphost seo nó as aon dochar do chórais na bhfaighteoirí déanta ag an teachtaireacht seo nó ag a ceangaltáin tar éis a sheolta. Tabhair faoi deara go bhféadfadh monatóireacht a bheith á dhéanamh ar theachtaireachtaí chuig Uisce Éireann agus ó Uisce Éireann d'fhonn ár ngnó a chosaint agus chun a chinntiú go bhfuiltear ag teacht le beartais agus le caighdeáin Uisce Éireann. Is cuideachta gníomhaíochta ainmnithe é Uisce Éireann atá faoi theorainn scaireanna, a bunaíodh de bhun fhorálacha na n-Achtanna um Sheirbhísí Uisce 2007-2022, a bhfuil a bpríomh-ionad gnó ag Teach Colvill, 24-26 Sráid na Talbóide, BÁC 1.

Go raibh maith agat as d'aird a thabhairt.

The information transmitted is intended only for the person or entity to which it is addressed and may contain confidential, commercially sensitive and/or privileged material. Any review, retransmission, dissemination or other use of, or taking of any action in reliance upon, this information by persons or entities other than the intended recipient is prohibited and may be unlawful. Uisce Éireann accepts no liability for actions or effects based on the prohibited usage of this information. Uisce Éireann is neither liable for the proper and complete transmission of the information contained in this communication nor for any delay in its receipt. If you received this in error, please contact the sender and delete the material from any computer. E-Mail may be susceptible to data corruption, interception and unauthorised amendment. Uisce Éireann accepts no responsibility for changes to or interception of this e-mail after it was sent or for any damage to the recipients systems or data caused by this message or its attachments. Please also note that messages to or from Uisce Éireann may be monitored to ensure compliance with Uisce Éireann's policies and standards and to protect our business. Uisce Éireann is a designated activity company limited by shares, established pursuant to the Water Services Acts 2007-2022, having its principal place of business at Colvill House, 24-26 Talbot Street, Dublin 1.

Thank you for your attention.

Keelin Bourke

From: IWT Info <info@iwt.ie>
Sent: Tuesday 26 September 2023 11:10
To: Keelin Bourke
Subject: Re: 230417 - Proposed Lifetime Extension of Ballywater Wind Farm - Scoping
Attachments: image001.jpg

Caution: This is an external email and may be malicious. Please take care when clicking links or opening attachments.

Dear Keelin,

Thank you for contacting us. We do not have the staff capacity to respond to this consultation at the moment but we will endeavour to respond if possible.

Kind regards,
Fabiola Vieira

On Mon, 25 Sept 2023 at 16:22, Keelin Bourke <kbourke@mkoireland.ie> wrote:

Dear Sir/Madam,

CGN Europe Energy Ireland Ltd are proposing to apply to Wexford County Council to extend the operational lifetime of the existing Ballywater Wind Farm for an additional 10 years after its current planning permission period runs out in June 2025. The existing wind farm is located 4 km northeast Kilmuckridge village and 19 km east of Ferns, Co. Wexford. Further details on the proposed development can be found within the attached scoping letter.

If you have any comments or queries in relation to the attached scoping document, please don't hesitate to get back to me. All information will be gratefully received.

Kind regards,

Keelin.

Keelin Bourke MSc. BSc.

Graduate Environmental Scientist
MKO

9c Beckett Way, Park West
Business Park, Dublin 12, D12 XN9W



Offices in Galway and Dublin

mkoireland.ie | +353 (0)91 735 611

McCarthy Keville O'Sullivan Ltd. T/A MKO. Registered in Ireland No. 462657. VAT No. IE9693052R

This email and any attached files or emails transmitted with it are confidential and intended solely for the use of the individual(s) or entity to whom it is addressed. If the reader is not a representative of the intended recipient(s), any review, dissemination or copying of this message or the information it contains is prohibited. If you have received this email in error please notify the sender of the email and delete the email. MKO does not represent or warrant that any attachment hereto is free from computer viruses or other defects. The opinions expressed in this e-mail and any attachments may be those of the author and are not necessarily those of MKO.

--

--

Thank you for your email. Please note that this email inbox is not monitored outside normal working hours.

--

HELP SUPPORT OUR WORK - Join the IWT Today - <https://iwt.ie/support-us/become-a-member/>

Irish Wildlife Trust, 8 Cabra Road, Dublin 7, D07T1W2

Registered Charity (CRA) Number: 20010966

Facebook: IrishWildlifeTrust

Twitter: @irishwildlife

Phone: 01 445 7259 (landline available Wednesday-Thursday 9:30 to 5pm)



30th April 2024

Re: EIA Scoping Request for Proposed Wind Farm Development, Co. Tipperary

The Department of Transport makes the following comments on consultation request relating to the Scoping Report for the proposed Wind Farm in Co. Tipperary.

It should be noted that the Department considers the construction involved in providing this development and especially, the connection cables to the national grid may have effects on both the environment and the Regional and Local Road network.

Where the developer proposes the placement of any cables (or additional cables) in one or more trenches within the extents of the (regional and local) public road network, it is necessary to consider the following:

- Their presence within the public road will likely significantly restrict the Road Authority in carrying out its function to construct and maintain the public road and will likely add to the costs of those works.
- Their installation within the lands associated with the public road may affect the stability of the road. In particular where the road is a "legacy road" (where there is no designed road structure and the subgrade may be poor or poorly drained) the design needs to take account of all the variable ground conditions and not be based on a sample of the general soil conditions.
- The possible effect on the remaining available road space (noting that there may be need to accommodate other utilities within the road cross-section in the future).
- The necessity to have the power in the cables switched off where the Road Authority considers this necessary in order to carry out its function to construct and maintain the public road.



The Department consider it important that the examination of the proposal should include consideration of the following:

- Examination of options other than the routing of cables along the public road,
- Examination of options for connection to the national grid network at a point closer to the wind farm in order to reduce the adverse impact on public roads.
- Details of where within the road cross section cables are to be placed so as to minimise the effect on the Roads Authority in its role of construction and maintenance,
- Examination of details of any chambers proposed within the public road cross section so as to minimise the effect on the Roads Authority in its role of construction and maintenance,
- Elimination of jointing bays from beneath the road pavement to protect the integrity of the road structure for the safety of those driving on the public road by eliminating hard spots and also preserve the road width for other utilities,
- Prevention of the attachment of cables to all bridge structures and culverts by diverting them beneath or away from these structures and,
- Rationalisation of the number of cables involved (including existing electric or possible future cables) and their diversion into one trench, in order to minimise the impacts on the road network and the environment along the road boundary (hedgerows).

The Department considers the following should be considered when applying conditions to any approval.

1. A condition requiring the specific approval of the local authority to the detail of the final route of cables through the public road space. If during construction there is a need to deviate from the detailed design then the approval of the local authority would again be sought. This would assist in minimising the impact on the public road.
2. A condition requiring the developer to comply with all appropriate standards and, inter alia the Guidelines for Managing Openings in Public Roads, 2017 in order to ensure orderly development.
3. A condition requiring that the location of the cables would be recorded as exactly as possible (maybe using BIM type technology) so as to facilitate the further use of road space for utilities and the maintenance/construction of the public road by the Roads



authority. This record should include as constructed surveys of all infrastructure altered, added, removed or relocated and exact detail of the road construction including any drains or other features encountered. The record should be lodged with the local authority and with the ESB Networks for retention on their records.

4. A condition to require the elimination of jointing bays from under the road pavement to protect the integrity of the road structure, thereby improving safety for those driving on the public road by eliminating hard spots and preserving the road width for other utilities.
5. A condition requiring the developer to route cables away from bridge structures and specifically preventing the developer from attaching cables to road bridges. This would allow for the future maintenance of bridges without interruption of the electricity supply along the cables.
6. A condition requiring the replacement of culverts that have been excavated during the cable duct placement operation. The replacement culverts should be designed appropriately and include an allowance for the effects of climate change.
7. A condition requiring the developer to notify the Roads Authority of the owner of the cables (Owner) and the controller (Power Controller) of the power transmitted along the cables. In addition, the condition should require Owner and Power Controller to notify the Roads Authority of any change in ownership of the cables or change of Power Controller transmitting power along the cables. In all instances the Owner and Power Controller should be required to maintain an agreed contacts list with the Roads Authority.

Central Policy, Coordination and Reform

An Roinn Iompair

Department of Transport

Lána Liosain, Baile Átha Cliath, D02 TR60

Leeson Lane, Dublin, D02 TR60

T +353 (0)1 604 1177

gcu@transport.gov.ie www.gov.ie/transport

Keelin Bourke

From: INFO <Information@tii.ie>
Sent: Monday 2 October 2023 14:57
To: Keelin Bourke
Subject: TII23-124547 - 230417 - Proposed Lifetime Extension of Ballywater Wind Farm – Scoping.

You don't often get email from information@tii.ie. [Learn why this is important](#)

Caution: This is an external email and may be malicious. Please take care when clicking links or opening attachments.

A Chara,

Thank you for your correspondence of 25 September 2023 regarding the above. The position in relation to your enquiry is as follows.

In the first instance, Transport Infrastructure Ireland (TII) wishes to advise that it is not a planning authority. Our core function in relation to national roads is to deliver a modern, efficient, and safe network. The authority has, however, the status of a statutory consultee under planning legislation.

TII is not in a position to engage directly with planning applicants with respect to proposed developments. TII will endeavour to consider and respond to planning applications referred to it given its status and duties as a statutory consultee under the Planning Acts. As a statutory consultee, submissions, or comments to planning authorities on planning applications, if any, on proposed development represent TII's primary input to the planning process. The approach adopted in making such submissions or comments seeks to uphold the official national planning policy outlined in the DoECLG Spatial Planning and National Roads Guidelines for Planning Authorities (2012). Regard should also be had to other relevant guidance available at www.TII.ie.

The issuing of this correspondence is provided as best practice guidance only and does not prejudice TII's statutory right to make any observations, requests for further information, objections or appeals following the examination of any valid planning application referred.

1 Developer/scheme promoter should have regard, inter alia, to the following:

- Consultations should be had with the relevant Local Authority/National Roads Design Office with regard to locations of existing and future national road schemes,
- TII would be specifically concerned with the potential significant impacts the development would have on the national road network (and junctions with national roads) in the proximity of the proposed development,
- The developer should assess the visual impacts of existing national roads,

- The developer should have regard to any environmental impact statement and all conditions and/or modifications imposed by An Bord Pleanála regarding road schemes in the area. The developer should in particular have regard for any potential cumulative impacts,
- The developer, in preparing EIAR, should have regard to TII Publications (formerly DMRB and the Manual of Contract Documents for Road Works),
- The developer, in preparing EIAR, should have regard to TII's Environmental Assessment and Construction Guidelines, including the Guidelines for the Treatment of Air Quality During the Planning and Construction of National Road Schemes (National Roads Authority, 2006),
- The EIAR/EIS should consider the Environmental Noise Regulations 2006 (SI 140 of 2006) and, in particular, how the development will affect future action plans by the relevant competent authority. The developer may need to consider the incorporation of noise barriers to reduce noise impacts (see Guidelines for the Treatment of Noise and Vibration in National Road Schemes (1st Rev., National Roads Authority, 2004)),
- It would be important that, where appropriate, subject to meeting the appropriate thresholds and criteria and having regard to best practice, a Traffic and Transport Assessment (TTA) be carried out in accordance with relevant guidelines, noting traffic volumes attending the site and traffic routes to/from the site with reference to impacts on the national road network and junctions of lower category roads with national roads. In relation to national roads, TII's Traffic and Transport Assessment Guidelines (2014) should be referred to. The scheme promoter is also advised to have regard to Section 2.2 of the NRA/TII TTA Guidelines which addresses requirements for sub-threshold TTA. Any improvements required to facilitate development should be identified. It will be the responsibility of the developer to pay for the costs of any improvements to national roads to facilitate the private development proposed as TII will not be responsible for such costs,
- The designers are asked to consult TII Publications to determine whether a road safety audit is required,
- In the interests of maintaining the safety and standard of the national road network, the EIAR should identify the methods/techniques proposed for any works traversing/in proximity to the national road network,
- TII recommends that the applicant/developer should clearly identify the haul routes proposed and fully assess the network to be traversed. Where abnormal 'weight' loads are proposed, separate structure approvals/permits, and other licences may be required in connection with the proposed haul route and all structures on the haul route through all the relevant County Council administrative areas should be checked by the applicant/developer to confirm their capacity to accommodate any abnormal 'weight' load proposed.

Notwithstanding any of the above, the developer should be aware that this list is non-exhaustive, thus site and development-specific issues should be addressed in accordance with best practice.

I trust that this information is of assistance to you.

Mise le meas,

Alban Mills
Senior Regulatory & Administration Executive

From: Landuse Planning <LandUsePlanning@tii.ie>

Sent: Tuesday, September 26, 2023 9:48 AM

To: INFO <Information@tii.ie>

Subject: FW: 230417 - Proposed Lifetime Extension of Ballywater Wind Farm - Scoping

Hi Cynthia

Can you attach to info please?

Thank you

Kind regards

Olivia

From: Keelin Bourke <kbourke@mkoireland.ie>

Sent: Monday, September 25, 2023 4:24 PM

To: Landuse Planning <LandUsePlanning@tii.ie>

Subject: 230417 - Proposed Lifetime Extension of Ballywater Wind Farm - Scoping

You don't often get email from kbourke@mkoireland.ie. [Learn why this is important](#)

CAUTION: This email originated from outside of TII. Do not click links or open attachments unless you recognise the sender and are sure that the content is safe.

Dear Mr. Alban Mills,

CGN Europe Energy Ireland Ltd are proposing to apply to Wexford County Council to extend the operational lifetime of the existing Ballywater Wind Farm for an additional 10 years after its current planning permission period runs out in June 2025. The existing wind farm is located 4 km northeast Kilmuckridge village and 19 km east of Ferns, Co. Wexford. Further details on the proposed development can be found within the attached scoping letter.

If you have any comments or queries in relation to the attached scoping document, please don't hesitate to get back to me. All information will be gratefully received.

Kind regards,

Keelin.

Keelin Bourke MSc. BSc.
Graduate Environmental Scientist

MKO

9c Beckett Way, Park West
Business Park, Dublin 12, D12 XN9W

Offices in Galway and Dublin
mkoireland.ie | +353 (0)91 735 611



This email and any attached files or emails transmitted with it are confidential and intended solely for the use of the individual(s) or entity to whom it is addressed. If the reader is not a representative of the intended recipient(s), any review, dissemination or copying of this message or the information it contains is prohibited. If you have received this email in error please notify the sender of the email and delete the email. MKO does not represent or warrant that any attachment hereto is free from computer viruses or other defects. The opinions expressed in this e-mail and any attachments may be those of the author and are not necessarily those of MKO

In accordance with TII's Right to Disconnect policy, if you are receiving this email outside of normal working hours, I do not expect a response or action outside of your own working hours unless it is clearly noted as requiring urgent attention.

De réir pholasáí BIÉ An Ceart gan a bheith Ceangailte, má tá an ríomhphost seo á fháil agat lasmuigh de na gnáthuaireanta oibre, nílím ag súil le freagra ná le gníomh uait lasmuigh de do ghnáthuaireanta oibre féin mura bhfuil sé ráite go soiléir go bhfuil gá gníomhú go práinneach.

TII processes personal data provided to it in accordance with its Data Protection Notice available at <https://www.tii.ie/about/about-tii/Data-Protection/>

Próiseálann BIÉ sonraí pearsanta a sholáthraítear dó i gcomhréir lena Fhógra ar Chosaint Sonraí atá ar fáil ag <https://www.tii.ie/about/about-tii/Data-Protection/?set-lang=ga>

TII E-mail system: This email and any files transmitted with it are confidential and intended solely for the use of the individual or entity to whom they are addressed. If you have received this email in error then please notify postmaster@tii.ie and delete the original including attachments.

Córas r-phoist BIE: Tá an ríomhphost seo agus aon chomhaid a tharchuirtear leis faoi rún agus beartaithe lena n-úsáid ag an duine aonair nó ag an eintiteas a bhfuil siad dírithe chuige/chuici amháin. Más rud é go bhfuair tú an ríomhphost seo trí bhotún, cuir sin in iúl do postmaster@tii.ie, le do thoil, agus scrios an ríomhphost bunaidh agus aon cheangaltáin.

In accordance with TII's Right to Disconnect policy, if you are receiving this email outside of normal working hours, I do not expect a response or action outside of your own working hours unless it is clearly noted as requiring urgent attention.

De réir pholasáí BIÉ An Ceart gan a bheith Ceangailte, má tá an ríomhphost seo á fháil agat lasmuigh de na gnáthuaireanta oibre, nílím ag súil le freagra ná le gníomh uait lasmuigh de do ghnáthuaireanta oibre féin mura bhfuil sé ráite go soiléir go bhfuil gá gníomhú go práinneach.

TII processes personal data provided to it in accordance with its Data Protection Notice available at <https://www.tii.ie/about/about-tii/Data-Protection/>

Próiseálann BIÉ sonraí pearsanta a sholáthraítear dó i gcomhréir lena Fhógra ar Chosaint Sonraí atá ar fáil ag <https://www.tii.ie/about/about-tii/Data-Protection/?set-lang=ga>

TII E-mail system: This email and any files transmitted with it are confidential and intended solely for the use of the individual or entity to whom they are addressed. If you have received this email in error then please notify postmaster@tii.ie and delete the original including attachments.

Córas r-phoist BIE: Tá an ríomhphost seo agus aon chomhaid a tharchuirtear leis faoi rún agus

beartaithe lena n-úsáid ag an duine aonair nó ag an eintiteas a bhfuil siad dírithe chuige/chuici amháin. Más rud é go bhfuair tú an ríomhphost seo trí bhotún, cuir sin in iúil do postmaster@tii.ie, le do thoil, agus scríos an ríomhphost bunaidh agus aon cheangaltáin.

FAO: Keelin Bourke

MKO
Unit 9c Beckett Way,
Park West Business Park,
Dublin 12,
D12 XN9W

11th October, 2023

By Email: kbourke@mkoireland.ie

Uisce Éireann
Bosca OP 6000
Baile Átha Cliath 1
D01 WA07
Éire

Uisce Éireann
PO Box 6000
Dublin 1
D01 WA07
Ireland

T: +353 1 89 25000
F: +353 1 89 25001
www.water.ie

Re: EIA Scoping Request – Proposed Lifetime Extension of existing Ballywater
Wind Farm, Co. Wexford

Dear Keelin Bourke,

Uisce Éireann has received notification of your Environmental Impact Assessment (EIA) scoping request relating to the forthcoming planning application for a proposed life time extension of the existing Wind Farm development in Ballywater, Co. Wexford.

Please see attached, Uisce Éireann's scoping opinion in relation to Water Services. On receipt of the planning referral, Uisce Éireann will review the finalised Environmental Impact Assessment Report (EIAR) as part of the planning process.

Queries relating to the terms and observations above should be directed to planning@water.ie

Yours sincerely,

PP *Alí Robinson*

Signed on behalf of Yvonne Harris

Connections and Developer Services

Uisce Éireann's Response to EIA Scoping Requests

At present, Uisce Éireann does not have the capacity to advise on the scoping of individual projects. However, in general the following aspects of Water Services should be considered in the scope of an EIA where relevant;

- a) Where the development proposal has the potential to impact an Uisce Éireann Drinking Water Source(s), the applicant shall provide details of measures to be taken to ensure that there will be no negative impact to Uisce Éireann's Drinking Water Source(s) during the construction and operational phases of the development. Hydrological / hydrogeological pathways between the applicant's site and receiving waters should be identified as part of the report.
- b) Where the development proposes the backfilling of materials, the applicant is required to include a waste sampling strategy to ensure the material is inert.
- c) Mitigations should be proposed for any potential negative impacts on any water source(s) which may be in proximity and included in the environmental management plan and incident response.
- d) Any and all potential impacts on the nearby reservoir as public water supply water source(s) are assessed, including any impact on hydrogeology and any groundwater/ surface water interactions.
- e) Impacts of the development on the capacity of water services (*i.e. do existing water services have the capacity to cater for the new development*). This is confirmed by Uisce Éireann in the form of a Confirmation of Feasibility (COF). If a development requires a connection to either a public water supply or sewage collection system, the developer is advised to submit a Pre-Connection Enquiry (PCE) enquiry to Uisce Éireann to determine the feasibility of connection to the Irish Water network. All pre-connection enquiry forms are available from <https://www.water.ie/connections/connection-steps/>.
- f) The applicant shall identify any upgrading of water services infrastructure that would be required to accommodate the proposed development.
- g) In relation to a development that would discharge trade effluent – any upstream treatment or attenuation of discharges required prior to discharging to an Uisce Éireann collection network.
- h) In relation to the management of surface water; the potential impact of surface water discharges to combined sewer networks and potential measures to minimise and or / stop surface waters from combined sewers.

- i) Any physical impact on Uisce Éireann assets – reservoir, drinking water source, treatment works, pipes, pumping stations, discharges outfalls etc. including any relocation of assets.
- j) When considering a development proposal, the applicant is advised to determine the location of public water services assets, possible connection points from the applicant's site / lands to the public network and any drinking water abstraction catchments to ensure these are included and fully assessed in any pre-planning proposals. Details, where known, can be obtained by emailing an Ordnance Survey map identifying the proposed location of the applicant's intended development to datarequests@water.ie
- k) Other indicators or methodologies for identifying infrastructure located within the applicant's lands are the presence of registered wayleave agreements, visible manholes, vent stacks, valve chambers, marker posts etc. within the proposed site.
- l) Any potential impacts on the assimilative capacity of receiving waters in relation to Uisce Éireann discharge outfalls including changes in dispersion / circulation characterises. Hydrological / hydrogeological pathways between the applicant's site and receiving waters should be identified within the report.
- m) Any potential impact on the contributing catchment of water sources either in terms of water abstraction for the development (*and resultant potential impact on the capacity of the source*) or the potential of the development to influence / present a risk to the quality of the water abstracted by Uisce Éireann for public supply should be identified within the report.
- n) Where a development proposes to connect to an Uisce Éireann network and that network either abstracts water from or discharges wastewater to a "protected"/ sensitive area, consideration as to whether the integrity of the site / conservation objectives of the site would be compromised should be identified within the report.
- o) Mitigation measures in relation to any of the above ensuring a zero risk to any Irish Water drinking water sources (Surface and Ground water).

This is not an exhaustive list.

Please note;

- Where connection(s) to the public network is required as part of the development proposal, applicants are advised to complete the Pre-Connection Enquiry process and have received a Confirmation of Feasibility letter from Uisce Éireann ahead of any planning application.
- Uisce Éireann will not accept new surface water discharges to combined sewer networks.

Keelin Bourke

From: Sabine Browne <Sabine.Browne@waterwaysireland.org>
Sent: Tuesday 26 September 2023 08:28
To: Keelin Bourke
Subject: RE: 230417 - Proposed Lifetime Extension of Ballywater Wind Farm - Scoping

Caution: This is an external email and may be malicious. Please take care when clicking links or opening attachments.

Good morning Keelin,

This is not within any Zone of Influence of our waterways so we will not be commenting.

Kind regards,

Sabine Browne

From: Keelin Bourke <kbourke@mkofireland.ie>
Sent: Monday, September 25, 2023 4:25 PM
To: Sabine Browne <Sabine.Browne@waterwaysireland.org>
Subject: 230417 - Proposed Lifetime Extension of Ballywater Wind Farm - Scoping

Dear Ms. Sabine Browne,

CGN Europe Energy Ireland Ltd are proposing to apply to Wexford County Council to extend the operational lifetime of the existing Ballywater Wind Farm for an additional 10 years after its current planning permission period runs out in June 2025. The existing wind farm is located 4 km northeast Kilmuckridge village and 19 km east of Ferns, Co. Wexford. Further details on the proposed development can be found within the attached scoping letter.

If you have any comments or queries in relation to the attached scoping document, please don't hesitate to get back to me. All information will be gratefully received.

Kind regards,
Keelin.

Keelin Bourke MSc. BSc.
Graduate Environmental Scientist

MKO
9c Beckett Way, Park West
Business Park, Dublin 12, D12 XN9W



Offices in Galway and Dublin
mkofireland.ie | +353 (0)91 735 611

This email and any attached files or emails transmitted with it are confidential and intended solely for the use of the individual(s) or entity to whom it is addressed. If the reader is not a representative of the intended recipient(s), any review, dissemination or copying of this message or the information it contains is prohibited. If you have received this email in error please notify the sender of the email and delete the email. MKO does not represent or warrant that any attachment hereto is free from computer viruses or other defects. The opinions expressed in this e-mail and any attachments may be those of the author and are not necessarily those of MKO

This email has been scanned by the Symantec Email Security.cloud service.
For more information please visit <http://www.symanteccloud.com>

Keelin Bourke

From: Matthew Craig <matthew.craig@2rn.ie>
Sent: Wednesday 17 January 2024 10:19
To: Robert Kennedy
Cc: windfarms@rte.ie; Johnny Evans
Subject: RE: 230417 - Ballywater Wind Farm Telecoms Scoping

Follow Up Flag: Follow up
Flag Status: Completed

You don't often get email from matthew.craig@2rn.ie. [Learn why this is important](#)

Caution: This is an external email and may be malicious. Please take care when clicking links or opening attachments.

Hi Robert,

2rn don't have any fixed or off-air linking nearby, and we are not aware of any issues with the existing windfarm. There is a risk that reflections from the site may interfere with viewers receiving from our site at Mt Leinster, but as this is an existing site any issues should have been identified and addressed by this stage. If any changes are to be made to the site, for example, repowering with larger turbines, we would ask that a protocol be signed between the developer and 2rn.

Regards

Matthew Craig

Project Engineer
Projects and Coverage Planning
2RN
Block B, Cookstown Court, Old Belgard Road, Tallaght, Dublin 24, Ireland
D24 WK28
Phone: + 353 (0) 1 2082261
Mobile: + 353 (0) 87 7509955

From: Robert Kennedy <rkennedy@mkoireland.ie>
Sent: Tuesday, January 16, 2024 11:52 AM
To: Matthew Craig <matthew.craig@2rn.ie>; Johnny Evans <johnny.evans@2rn.ie>
Cc: windfarms@rte.ie
Subject: 230417 - Ballywater Wind Farm Telecoms Scoping

Some people who received this message don't often get email from rkennedy@mkoireland.ie. [Learn why this is important](#)

[CAUTION: This email originated from outside of the organisation. Do not click links or open attachments unless you recognise the sender and know the content is safe]

Hi Matthew, and Johnny,

We are working on a constraints study for Ballywater Wind Farm (Co. Wexford), located approximately 4 km northeast of Kilmuckridge Village and 12 km south of Courtown, Co. Wexford. The coordinates for the approximate centre of the site are 720443 (X, ITM) ; 644836 (Y, ITM). The site location can be seen in the attached map, and the EIAR Site Boundary in the attached .kml file.

Could you let us know if there are any existing or planned links in this area, and we shall incorporate these into our constraints mapping. If there are any links in the area, could you also send me the associated buffer of said links. Ballywater is an existing windfarm that we are applying for an extension of duration for, therefore it will be helpful if you could let us know if there have been any pre-existing issues for the same.

If you have any queries, please do not hesitate to contact me. Thank you for your time and consideration to this matter.

Regards,
Rob

Robert Kennedy
Environmental Scientist

MKO
9C Beckett Way, Park West
Business Park, Dublin, D12 XN9W



Offices in Galway and Dublin
mkoireland.ie | +353 (0)1 584 6162

McCarthy Keville O'Sullivan Ltd. T/A MKO. Registered in Ireland No. 462657. VAT No. IE9693052R

This email and any attached files or emails transmitted with it are confidential and intended solely for the use of the individual(s) or entity to whom it is addressed. If the reader is not a representative of the intended recipient(s), any review, dissemination or copying of this message or the information it contains is prohibited. If you have received this email in error please notify the sender of the email and delete the email. MKO does not represent or warrant that any attachment hereto is free from computer viruses or other defects. The opinions expressed in this e-mail and any attachments may be those of the author and are not necessarily those of MKO

2rn Disclaimer: The information in this e-mail is confidential and may be legally privileged. It is intended solely for the addressee. Access to this e-mail by anyone else is unauthorised. If you are not the intended recipient, any disclosure, copying, distribution, or any action taken or omitted to be taken in reliance on it, is prohibited and may be unlawful. Please note that emails to, from and within 2rn may be subject to the Freedom of Information Act 2014 and may be liable to disclosure

Robert Kennedy

From: Denis (Denny) Ahern <denis.ahern@imedia.ie>
Sent: 16 January 2024 15:00
To: Robert Kennedy
Subject: RE: 230417 - Ballywater Wind Farm Telecoms Scoping

Caution: This is an external email and may be malicious. Please take care when clicking links or opening attachments.

Hi Robert,

No concern here for us.

Thanks,
Denis

Denis (Denny) Ahern
Chief Executive Officer



T: +353 (0) 61 310752
M: +353 (0) 87 8122298
denis.ahern@imedia.ie | www.imedia.ie | www.imedia.co.uk

First Floor Ashbourne Business Hall, Ashbourne Business Park,
Dock Road, Limerick,
Ireland, V94 NPE0



From: Robert Kennedy
Sent: Tuesday, January 16, 2024 11:57 AM
To: Denis (Denny) Ahern <denis.ahern@imedia.ie>
Subject: 230417 - Ballywater Wind Farm Telecoms Scoping

Hi Denis,

We are working on a constraints study for Ballywater Wind Farm (Co. Wexford), located approximately 4 km northeast of Kilmuckridge Village and 12 km south of Courtown, Co. Wexford. The coordinates for the approximate centre of the site are 720443 (X, ITM) ; 644836 (Y, ITM). The site location can be seen in the attached map, and the EIAR Site Boundary in the attached .kml file.

Could you let us know if there are any existing or planned links in this area, and we shall incorporate these into our constraints mapping. If there are any links in the area, could you also send me the associated buffer of said links. Ballywater is an existing windfarm that we are applying for an extension of duration for, therefore it will be helpful if you could let us know if there have been any pre-existing issues for the same.

If you have any queries, please do not hesitate to contact me. Thank you for your time and consideration to this matter.

Regards,

Rob

Robert Kennedy
Environmental Scientist

MKO
9C Beckett Way, Park West
Business Park, Dublin, D12 XN9W



Offices in Galway and Dublin
mkoireland.ie | +353 (0)1 584 6162

McCarthy Keville O'Sullivan Ltd. T/A MKO. Registered in Ireland No. 462657. VAT No. IE9693052R

This email and any attached files or emails transmitted with it are confidential and intended solely for the use of the individual(s) or entity to whom it is addressed. If the reader is not a representative of the intended recipient(s), any review, dissemination or copying of this message or the information it contains is prohibited. If you have received this email in error please notify the sender of the email and delete the email. MKO does not represent or warrant that any attachment hereto is free from computer viruses or other defects. The opinions expressed in this e-mail and any attachments may be those of the author and are not necessarily those of MKO

Emily Lynch

From: Roger Woods <rwoods@cnam.ie>
Sent: Tuesday 26 September 2023 08:55
To: Keelin Bourke
Subject: RE: 230417 - Proposed Lifetime Extension of Ballywater Wind Farm - Scoping

Caution: This is an external email and may be malicious. Please take care when clicking links or opening attachments.

Hi Keelin

Coimisiún na Meán does not perform an in-depth analysis of the effect of wind turbines on FM networks. However, we are not aware of any issues from existing windfarms into existing FM networks. Also, the proposed windfarms are not located close to any existing or planned FM transmission sites.

Regards

Roger

Senior Executive Engineer

*My email address has now changed to rwoods@cnam.ie, please update your address book accordingly.
Tá mo sheoladh ríomhphoist athraithe anois go rwoods@cnam.ie, dá réir sin déan do leabhar seoltaí a uasdátú, le do thoil.*

Coimisiún na Meán | 2-5 Plás Warrington, Baile Átha Cliath D02 XP29, Éire
Coimisiún na Meán | 2-5 Warrington Place, Dublin D02 XP29, Ireland
T: + 353 (0)1 644 1200 | rwoods@cnam.ie



Írá an ríomhphost seo agus aon iatán a ghabhann leis rúnda agus is leis an duine sin amháin a bhfuil siad seolta chuige/chuici a bhaineann siad. Muna duitse an ríomhphost seo, ní ceart é a léamh ná a scaoileadh chuig aon tríú páirtí. Iarrtar ort teachtaireacht a sheoladh chuig an seoltóir nó chuig info@cnam.ie, agus an ríomhphost seo a scrios.

This email and any files transmitted with it are confidential and intended only for the use of the addressee. If you have received this email in error, please notify the sender or info@cnam.ie immediately and delete this email. If you are not the intended recipient, any distribution or copying of this email is strictly prohibited.

Please consider the environment before printing this email

From: Keelin Bourke <kbourke@mkoireland.ie>
Sent: Monday, September 25, 2023 4:28 PM
To: Roger Woods <rwoods@cnam.ie>
Subject: 230417 - Proposed Lifetime Extension of Ballywater Wind Farm - Scoping

You don't often get email from kbourke@mkoireland.ie. [Learn why this is important](#)

Dear Sir/Madam,

IGN Europe Energy Ireland Ltd are proposing to apply to Wexford County Council to extend the operational lifetime of the existing Ballywater Wind Farm for an additional 10 years after its current planning permission period runs out

in June 2025. The existing wind farm is located 4 km northeast Kilmuckridge village and 19 km east of Ferns, Co. Wexford. Further details on the proposed development can be found within the attached scoping letter.

If you have any comments or queries in relation to the attached scoping document, please don't hesitate to get back to me. All information will be gratefully received.

Kind regards,
Keelin.

Keelin Bourke MSc. BSc.
Graduate Environmental Scientist

MKO

9c Beckett Way, Park West
Business Park, Dublin 12, D12 XN9W

Offices in Galway and Dublin

mkoireland.ie | +353 (0)91 735 611



McCarthy Keville O'Sullivan Ltd. T/A MKO. Registered in Ireland No. 462657. VAT No. IE9693052R

This email and any attached files or emails transmitted with it are confidential and intended solely for the use of the individual(s) or entity to whom it is addressed. If the reader is not a representative of the intended recipient(s), any review, dissemination or copying of this message or the information it contains is prohibited. If you have received this email in error please notify the sender of the email and delete the email. MKO does not represent or warrant that any attachment hereto is free from computer viruses or other defects. The opinions expressed in this e-mail and any attachments may be those of the author and are not necessarily those of MKO

Robert Kennedy

From: Roger Woods <rwoods@cnam.ie>
Sent: 16 January 2024 12:03
To: Robert Kennedy
Subject: RE: 230417 - Ballywater Wind Farm Telecoms Scoping

Caution: This is an external email and may be malicious. Please take care when clicking links or opening attachments.

Hi Robert

Coimisiún na Meán does not perform an in-depth analysis of the effect of wind turbines on FM networks. However, we are not aware of any issues from existing windfarms into existing FM networks. Also, the proposed windfarms are not located close to any existing or planned FM transmission sites.

Regards

Roger

Senior Executive Engineer

My email address has now changed to rwoods@cnam.ie, please update your address book accordingly.

Tá mo sheoladh ríomhphoist athraithe anois go rwoods@cnam.ie, dá réir sin déan do leabhar seoltaí a uasdátú, le do thoil.

Coimisiún na Meán | 2-5 Plás Warrington, Baile Átha Cliath D02 XP29, Éire
Coimisiún na Meán | 2-5 Warrington Place, Dublin D02 XP29, Ireland
T: + 353 (0)1 644 1200 | rwoods@cnam.ie

Coimisiún
na Meán



Investors in
Diversity

BRONZE

Is é seo an ríomhphost seo agus aon iatán a ghabhann leis rúnda agus is leis an duine sin amháin a bhfuil siad seolta chuige/chuici a bhaineann siad. Muna bhfuil an ríomhphost seo, ní ceart é a léamh ná a scaoileadh chuig aon tríú páirtí. Iarrtar ort teachtaireacht a sheoladh chuig an seoltóir nó chuig info@cnam.ie, agus an ríomhphost seo a scrios.

This email and any files transmitted with it are confidential and intended only for the use of the addressee. If you have received this email in error, please notify the sender or info@cnam.ie immediately and delete this email. If you are not the intended recipient, any distribution or copying of this email is strictly prohibited.

Please consider the environment before printing this email

From: Robert Kennedy <rkennedy@mkoireland.ie>
Sent: Tuesday, January 16, 2024 11:55 AM
To: Roger Woods <rwoods@cnam.ie>
Subject: 230417 - Ballywater Wind Farm Telecoms Scoping

Hi Roger,

We are working on a constraints study for Ballywater Wind Farm (Co. Wexford), located approximately 4 km northeast of Kilmuckridge Village and 12 km south of Courtown, Co. Wexford. The coordinates for the approximate centre of the site are 720443 (X, ITM) ; 644836 (Y, ITM). The site location can be seen in the attached map, and the EIAR Site Boundary in the attached .kml file.

Could you let us know if there are any existing or planned links in this area, and we shall incorporate these into our constraints mapping. If there are any links in the area, could you also send me the associated buffer of said links. Ballywater is an existing windfarm that we are applying for an extension of duration for, therefore it will be helpful if you could let us know if there have been any pre-existing issues for the same.

If you have any queries, please do not hesitate to contact me. Thank you for your time and consideration to this matter.

Regards,
Rob

Robert Kennedy
Environmental Scientist

MKO
9C Beckett Way, Park West
Business Park, Dublin, D12 XN9W



Offices in Galway and Dublin
mkoireland.ie | +353 (0)1 584 6162

McCarthy Keville O'Sullivan Ltd. T/A MKO. Registered in Ireland No. 462657. VAT No. IE9693052R

This email and any attached files or emails transmitted with it are confidential and intended solely for the use of the individual(s) or entity to whom it is addressed. If the reader is not a representative of the intended recipient(s), any review, dissemination or copying of this message or the information it contains is prohibited. If you have received this email in error please notify the sender of the email and delete the email. MKO does not represent or warrant that any attachment hereto is free from computer viruses or other defects. The opinions expressed in this e-mail and any attachments may be those of the author and are not necessarily those of MKO.

Keelin Bourke

From: Oisín O'Neill <oisin.oneill@comreg.ie>
Sent: Tuesday 16 January 2024 12:34
To: Keelin Bourke
Cc: Margaret O'Sullivan
Subject: RE: [Confidential] 230417 Ballywater Wind Farm Lifetime Extension - Telecoms Scoping
Attachments: Contacts.xlsx

You don't often get email from oisin.oneill@comreg.ie. [Learn why this is important](#)

Caution: This is an external email and may be malicious. Please take care when clicking links or opening attachments.

Hi Keelin,

Thank you for your email, the attached list of organisations and contacts may be relevant to your query.

Please note that electronic services network/service ("ECN/S") providers may also use licence-exempt spectrum for which ComReg does not hold any information. All ECN/S providers are required to submit a notification of General Authorisation to ComReg, and the full list of all providers (including area of operation) can be found at <https://serviceregister.comreg.ie/Services/Search>.

ComReg's Siteviewer tool (<https://www.comreg.ie/industry/radio-spectrum/site-viewer/siteviewer/>) may also be helpful in identifying mobile operators within the relevant area.

Kind Regards,

Oisín O'Neill

Innealtóir Speictrim Raidió (Ceadúnú)
Radio Spectrum Engineer (Lic)

An Coimisiún um Rialáil Cumarsáide
Commission for Communications Regulation

1 Lárcheantar na nDugaí, Sráid na nGildeanna, BÁC 1, Éire, D01 E4X0.
One Dockland Central, Guild Street, Dublin 1, Ireland, D01 E4X0.

Teil | Tel +353 1 804 9785

Rphost | Email oisin.oneill@comreg.ie

Suíomh | Website www.comreg.ie

From: Keelin Bourke <kbourke@mkoireland.ie>
Sent: Tuesday, January 16, 2024 11:36 AM
To: Cecilia Kirwan <Cecilia.Kirwan@comreg.ie>; Sinead French <sinead.french@comreg.ie>
Cc: Martin O Donoghue <Martin.ODonoghue@comreg.ie>
Subject: 230417 Ballywater Wind Farm Lifetime Extension - Telecoms Scoping

CAUTION: This email originated from outside of the organisation. Do not click links or open attachments unless you recognise the sender and believe the content is safe.

Dear Celia, Sinead

We are working on a constraints study for Ballywater Wind Farm (Co. Wexford), located approximately 4km northeast of Kilmuckridge Village and 12 km south of Courtown, Co. Wexford. The coordinates for the approximate centre of the site are 720443 (X, ITM) ; 644836 (Y, ITM). The site location can be seen in the attached map, and EIAR Site Boundary in the attached .kml file.

Could you let us know if there are any existing or planned links in this area, and we shall incorporate these into our constraints mapping. If there are any links in the area, could you also send me the associated buffer of said links. Ballywater is an existing windfarm that we are applying for an extension of duration for, therefore it will be helpful if you could let us know if there have been any pre-existing issues for the same.

If you have any queries, please do not hesitate to contact me. Thank you for your time and consideration to this matter,

Kind regards,
Keelin.

Keelin Bourke MSc. BSc.
Graduate Environmental Scientist

MKO
9c Beckett Way, Park West
Business Park, Dublin 12, D12 XN9W



Offices in Galway and Dublin
mkoireland.ie | +353 (0)91 735 611

McCarthy Keville O'Sullivan Ltd. T/A MKO. Registered in Ireland No. 462657. VAT No. IE9693052R

This email and any attached files or emails transmitted with it are confidential and intended solely for the use of the individual(s) or entity to whom it is addressed. If the reader is not a representative of the intended recipient(s), any review, dissemination or copying of this message or the information it contains is prohibited. If you have received this email in error please notify the sender of the email and delete the email. MKO does not represent or warrant that any attachment hereto is free from computer viruses or other defects. The opinions expressed in this e-mail and any attachments may be those of the author and are not necessarily those of MKO.

GDPR information: we have updated our Privacy Notice, which explains what personal information we collect and use about individuals, what we do with it and why. Here is a link to our updated Privacy Notice: <https://www.comreg.ie/privacy/>

This email and any attachments are confidential and may be privileged or otherwise protected from disclosure. It is intended only for the addressee(s) stated above. Access to this email by anyone else is

unauthorised. If you are not the intended recipient, please do not print, read, copy, disclose to any other person or otherwise use the information in this email. If you have received this email in error, please contact the sender immediately and destroy the material in its entirety, whether electronic or hard copy.

Faisnéis GDPR: tá nuashonrú déanta againn ar ár bhFógra Príobháideachta, a mhíníonn an fhaisnéis phearsanta a bhailímid agus a úsáideannimid faoi dhaoine aonair, an méid a dhéanaimid leis agus cén fáth. Seo nasc chuig ár bhFógra Príobháideachta nuashonraithe: <https://www.comreg.ie/privacy/>

Tá an ríomhphost seo, chomh maith le haon iatáin a bhaineann leis faoi rún agus d'fhéadfadh leis a bheith faoi phribhléid nó cosanta ó aon nochtadh. Is don seolaí(aithe) ainmnithe thuas amháin é. Níl sé ceadaithe go mbeidh rochtain ag éinne eile ar an ríomhphost seo. Más rud é nach tusa an faighteoir ainmnithe, ná cló amach, léigh, cóipeáil, nocht d'éinne nó bain úsáid as an eolas sa ríomhphost seo in aon tslí eile, le do thoil. Más rud é go bhfuair tú an ríomhphost seo trí earráid, dean teagmháil leis an seoltóir láithreach agus scrios an t-ábhar ina iomlán, bíodh sé i gcóip leictreonach nó chrua.

Robert Kennedy

From: Simon Riordan <simon.riordan@defenceforces.ie>
Sent: 16 January 2024 12:22
To: Robert Kennedy
Cc: Eva Balfe
Subject: Re: 230417 - Ballywater Wind Farm Telecoms Scoping

Caution: This is an external email and may be malicious. Please take care when clicking links or opening attachments.

Hi Robert,

Thank you for your mail.

I can affirm that the Air Corps currently does not utilise any links within the specified area of interest, and there are no forthcoming plans to build links in that area.

Best regards,

Simon Riordan
Commandant
2IC CIS & Special Projects Officer
Irish Air Corps | Casement Aerodrome | Baldonnel | Dublin 22

✉ simon.riordan@defenceforces.ie
☎ +353-(0)1-4037657



Óglaigh na hÉireann
Irish Defence Forces **1922 2022**
Strengthening the Nation for 100 years

From: Robert Kennedy <rkennedy@mkoireland.ie>
Sent: Tuesday 16 January 2024 11:58
To: Simon Riordan
Subject: 230417 - Ballywater Wind Farm Telecoms Scoping

Hi Simon,

We are working on a constraints study for Ballywater Wind Farm (Co. Wexford), located approximately 4 km northeast of Kilmuckridge Village and 12 km south of Courtown, Co. Wexford. The coordinates for the approximate centre of the site are 720443 (X, ITM) ; 644836 (Y, ITM). The site location can be seen in the attached map, and the EIAR Site Boundary in the attached .kml file.

Could you let us know if there are any existing or planned links in this area, and we shall incorporate these into our constraints mapping. If there are any links in the area, could you also send me the associated buffer of said links. Ballywater is an existing windfarm that we are applying for an extension of duration for, therefore it will be helpful if you could let us know if there have been any pre-existing issues for the same.

If you have any queries, please do not hesitate to contact me. Thank you for your time and consideration to this matter.

Regards,
Rob

Robert Kennedy
Environmental Scientist

MKO
9C Beckett Way, Park West
Business Park, Dublin, D12 XN9W



Offices in Galway and Dublin
mkoireland.ie | +353 (0)1 584 6162



McCarthy Keville O Sullivan Ltd. T/A MKO. Registered in Ireland No. 462657. VAT No. IE9693052R

This email and any attached files or emails transmitted with it are confidential and intended solely for the use of the individual(s) or entity to whom it is addressed. If the reader is not a representative of the intended recipient(s), any review, dissemination or copying of this message or the information it contains is prohibited. If you have received this email in error please notify the sender of the email and delete the email. MKO does not represent or warrant that any attachment hereto is free from computer viruses or other defects. The opinions expressed in this e-mail and any attachments may be those of the author and are not necessarily those of MKO.

This e-mail and any attachment contain information that is private and confidential and is intended for the addressee only. If you are not an addressee, you are not authorised to read, copy or use the e-mail or any attachment. If you have received this e-mail in error, please notify the sender by return e-mail and then destroy it. ** The Defence Forces Security Gateway scanned this email for viruses, vandals and malicious content.

Tá an t-eolas san ríomhphost seo, agus aon iatán a ghabhann leis, príobháideach agus rúnda, agus ceaptha don té a bhfuil sé seolta amháin. Mura tú an té a bhfuil sé seolta níl cead agat an ríomhphost ná aon iatán a léamh, a chóipeáil, ná a úsáid. Má fuair tú an ríomhphost seo in earráid, cur an seoltóir ar an eolas le casadh an ríomhphoist le do thoill agus scríos ansin é. ** Rinne Defence Forces Email Security Gateway mionscrúdú ar an ríomhphost seo le haghaidh víreais, loitiméirí, agus ábhar mailíseach.

Robert Kennedy

From: Ryan O'Donnell <support@digiweb.ie>
Sent: 19 February 2024 09:12
To: Robert Kennedy
Subject: [Digiweb #3657786] RE: 230417 - Ballywater Wind Farm Telecoms Scoping

[You don't often get email from support@digiweb.ie. Learn why this is important at <https://aka.ms/LearnAboutSenderIdentification>]

Caution: This is an external email and may be malicious. Please take care when clicking links or opening attachments.

Hi Robert,

I have reached out to our build teams and they have advised their is no issue with the proposed works being carried out as it will not impact upon our supply lines.

Kind regards,

Ryan

Keelin Bourke

From: Peter O'Brien <peter.obrien@enet.ie>
Sent: Tuesday 16 January 2024 12:04
To: Keelin Bourke
Subject: RE: 230417 Ballywater Wind Farm Lifetime Extension - Telecoms Scoping

Caution: This is an external email and may be malicious. Please take care when clicking links or opening attachments.

Hi Keelin,

We no links or any planned links in this area currently,

Regards,
Peter

Peter O'Brien | Licensed Link planner

A: Enet House, National Technology Park, Castletroy, Co Limerick, V946P52

M: +353867744313 | W: <http://www.enet.ie/>

Registered in Ireland, Registration No. 332982

Registered Offices: Enet House, National Technology Park, Castletroy, Co Limerick, V94 6P52

enet is a registered business name of e-nasc éireann teoranta

Peter O'Brien | Licensed Link planner

A: Enet House, National Technology Park, Castletroy, Co Limerick, V946P52

M: +353867744313 | W: www.enet.ie



Connectivity Everywhere

Registered in Ireland, Registration No. 332982

Registered Offices: Enet House, National Technology Park, Castletroy, Co Limerick, V94 6P52

enet is a registered business name of e-nasc éireann teoranta



SILVER



**BEST
MANAGED
COMPANIES**

Gold
standard

-----Original Message-----

From: Keelin Bourke <kbourke@mkofireland.ie>

Sent: Tuesday, January 16, 2024 11:45 AM

To: Peter O'Brien <peter.obrien@enet.ie>

Subject: 230417 Ballywater Wind Farm Lifetime Extension - Telecoms Scoping

[You don't often get email from kbourke@mkoireland.ie. Learn why this is important at <https://aka.ms/LearnAboutSenderIdentification>]

CAUTION: This E-mail has originated from OUTSIDE the Speed Fibre Group | DO NOT CLICK links or attachments unless you recognize the sender and know the content is safe..

Dear Peter,

We are working on a constraints study for Ballywater Wind Farm (Co. Wexford), located approximately 4km northeast of Kilmuckridge Village and 12 km south of Courtown, Co. Wexford. The coordinates for the approximate centre of the site are 720443 (X, ITM) ; 644836 (Y, ITM). The site location can be seen in the attached map, and EIAR Site Boundary in the attached .kml file.

Could you let us know if there are any existing or planned links in this area, and we shall incorporate these into our constraints mapping. If there are any links in the area, could you also send me the associated buffer of said links. Ballywater is an existing windfarm that we are applying for an extension duration for, therefore it will be helpful if you could let us know if there have been any pre-existing issues for the same.

If you have any queries, please do not hesitate to contact me. Thank you for your time and consideration to this matter,

Kind regards,
Keelin.

Keelin Bourke MSc. BSc.
Graduate Environmental Scientist
MKO
9c Beckett Way, Park West Business Park, Dublin 12, D12 XN9W

Offices in Galway and Dublin
[mkoireland.ie](http://www.mkoireland.ie) <<http://www.mkoireland.ie>> | +353 (0)91 735 611

McCarthy Keville O'Sullivan Ltd. T/A MKO. Registered in Ireland No. 462657. VAT No. IE9693052R

This email and any attached files or emails transmitted with it are confidential and intended solely for the use of the individual(s) or entity to whom it is addressed. If the reader is not a representative of the

intended recipient(s), any review, dissemination or copying of this message or the information it contains is prohibited. If you have received this email in error please notify the sender of the email and delete the email. MKO does not represent or warrant that any attachment hereto is free from computer viruses or other defects. The opinions expressed in this e-mail and any attachments may be those of the author and are not necessarily those of MKO

Keelin Bourke

From: Redmond. Myles (ESB Networks) <myles.redmond2@esb.ie>
Sent: Tuesday 16 January 2024 11:54
To: Keelin Bourke
Cc: wfanalysis (ESB Networks)
Subject: RE: 230417 Ballywater Wind Farm Lifetime Extension - Telecoms Scoping

Caution: This is an external email and may be malicious. Please take care when clicking links or opening attachments.

Hi Keelin,

There are no existing or planned links that would be affected by this windfarm.

Please note I don't work in this area now so in future could you please contact wfanalysis (ESB Networks) <wfanalysis@esb.ie> which is a dedicated inbox to look after these requests.

Regards,

Myles

-----Original Message-----

From: Keelin Bourke <kbourke@mkoireland.ie>
Sent: Tuesday 16 January 2024 11:49
To: Redmond. Myles (ESB Networks) <myles.redmond2@esb.ie>
Subject: 230417 Ballywater Wind Farm Lifetime Extension - Telecoms Scoping

CAUTION: This message is from an EXTERNAL SENDER - be CAUTIOUS, Do NOT Click any links or Open any attachments if you were not expecting them.

Dear Myles,

We are working on a constraints study for Ballywater Wind Farm (Co. Wexford), located approximately 4km northeast of Kilmuckridge Village and 12 km south of Courtown, Co. Wexford. The coordinates for the approximate centre of the site are 720443 (X, ITM) ; 644836 (Y, ITM). The site location can be seen in the attached map, and EIAR Site Boundary in the attached .kml file.

Could you let us know if there are any existing or planned links in this area, and we shall incorporate these into our constraints mapping. If there are any links in the area, could you also send me the associated buffer of said links. Ballywater is an existing windfarm that we are applying for an extension of duration for, therefore it will be helpful if you could let us know if there have been any pre-existing issues for the same.

If you have any queries, please do not hesitate to contact me. Thank you for your time and consideration to this matter,

Kind regards,
Keelin.

Keelin Bourke MSc. BSc.
Graduate Environmental Scientist
MKO
9c Beckett Way, Park West Business Park, Dublin 12, D12 XN9W

Offices in Galway and Dublin
mkoireland.ie <<http://www.mkoireland.ie/>> | +353 (0)91 735 611

McCarthy Keville O'Sullivan Ltd. T/A MKO. Registered in Ireland No. 462657. VAT No. IE9693052R

This email and any attached files or emails transmitted with it are confidential and intended solely for the use of the individual(s) or entity to whom it is addressed. If the reader is not a representative of the intended recipient(s), any review, dissemination or copying of this message or the information it contains is prohibited. If you have received this email in error please notify the sender of the email and delete the email. MKO does not represent or warrant that any attachment hereto is free from computer viruses or other defects. The opinions expressed in this e-mail and any attachments may be those of the author and are not necessarily those of MKO

An t-impeallacht? - Smaoinigh air sula bpriontáileann tú an r-phost seo.
Please consider the Environment before printing this email.

* * * * *

Tá an t-eolas sa ríomhphost seo agus in aon chomhad a ghabhann leis rúnda agus ceaptha le haghaidh úsáide an té nó an aonáin ar seoladh chuige iad agus na húsáide sin amháin.

Is tuairimí nó dearchthaí an údair amháin aon tuairimí nó dearchthaí ann, agus ní gá gurb ionann iad agus tuairimí nó dearchthaí ESB.

Ní bhfuair tú an ríomhphost seo trí earráid, ar mhiste leat é sin a chur in iúl don seoltóir.

Scaoilann ESB ríomhphoist agus ceangaltáin le haghaidh víreas, ach ní ráthaíonn sé go bhfuil ceachtar díobh saor ó víreas agus ní glacann dliteanas ar bith as aon damáiste de dhroim víreas.

<https://www.esb.ie/contact>

This email and any files transmitted with it are confidential and intended solely for the use of the individual or entity to whom they are addressed.

Any views or opinions presented are solely those of the author, and do not necessarily represent those of ESB.

If you have received this email in error please notify the sender. Although ESB scans e-mail and attachments for viruses, it does not guarantee that either is virus-free and accepts no liability for any damage sustained as a result of viruses.

<https://www.esb.ie/contact>

* * * * *

Robert Kennedy

From: Ross D'Arcy <ross@hiberniantowers.ie>
Sent: 29 February 2024 10:20
To: Robert Kennedy
Subject: Re: 230417 - Ballywater Wind Farm Telecoms Scoping

Follow Up Flag: Follow up
Flag Status: Flagged

You don't often get email from ross@hiberniantowers.ie. [Learn why this is important](#)

Caution: This is an external email and may be malicious. Please take care when clicking links or opening attachments.

Thanks Rob, we don't have any sites in this area.

Kind Regards
Ross

Ross D'Arcy
Hibernian Towers
4 Argyle Square,
Morehampton Road,
Donnybrook,
Dublin 4.
D04 HW97

Head Office: 0818 300 221
Mobile no: (087) 2813606

From: Robert Kennedy <rkennedy@mkoireland.ie>
Date: Thursday 29 February 2024 at 10:14
To: Ross D'Arcy <ross@hiberniantowers.ie>
Subject: RE: 230417 - Ballywater Wind Farm Telecoms Scoping

Hi Ross,

No problem, please see attached.

Regards,
Rob

Robert Kennedy
Environmental Scientist



This email and any attached files or emails transmitted with it are confidential and intended solely for the use of the individual(s) or entity to whom it is addressed. If the reader is not a representative of the intended recipient(s), any review, dissemination or copying of this message or the information it contains is prohibited. If you have received this email in error please notify the sender of the email and delete the email. MKO does not represent or warrant that any attachment hereto is free from computer viruses or other defects. The opinions expressed in this e-mail and any attachments may be those of the author and are not necessarily those of MKO

From: Ross D'Arcy <ross@hiberniantowers.ie>
Sent: Thursday, February 29, 2024 10:13 AM
To: Robert Kennedy <rkennedy@mkoireland.ie>
Subject: Re: 230417 - Ballywater Wind Farm Telecoms Scoping

You don't often get email from ross@hiberniantowers.ie. [Learn why this is important](#)

Caution: This is an external email and may be malicious. Please take care when clicking links or opening attachments.

Apologies for the delay in responding Rob.

Can you resend me the attachments from the email on the 16th January.

Kind Regards
Ross

Ross D'Arcy
Hibernian Towers
4 Argyle Square,
Morehampton Road,
Donnybrook,
Dublin 4.
D04 HW97

Head Office: 0818 300 221
Mobile no: (087) 2813606

From: Robert Kennedy <rkennedy@mkoireland.ie>
Date: Friday 16 February 2024 at 16:56
To: "'info@hiberniantowers.ie'" <info@hiberniantowers.ie>
Subject: RE: 230417 - Ballywater Wind Farm Telecoms Scoping

Hello,

I am following up on below email to see if you have any feedback/concerns regarding the continued operation of the existing Ballywater wind farm. Thank you.

Regards,
Rob

Robert Kennedy
Environmental Scientist

MKO
9C Beckett Way, Park West
Business Park, Dublin, D12 XN9W



Offices in Galway and Dublin
mkoireland.ie | +353 (0)1 584 6162

McCarthy Keville O'Sullivan Ltd. T/A MKO. Registered in Ireland No. 462657. VAT No. IE9693052R

This email and any attached files or emails transmitted with it are confidential and intended solely for the use of the individual(s) or entity to whom it is addressed. If the reader is not a representative of the intended recipient(s), any review, dissemination or copying of this message or the information it contains is prohibited. If you have received this email in error please notify the sender of the email and delete the email. MKO does not represent or warrant that any attachment hereto is free from computer viruses or other defects. The opinions expressed in this e-mail and any attachments may be those of the author and are not necessarily those of MKO.

From: Robert Kennedy
Sent: Tuesday, January 16, 2024 12:00 PM
To: info@hiberniantowers.ie
Subject: 230417 - Ballywater Wind Farm Telecoms Scoping

Dear Sir/Madam,

We are working on a constraints study for Ballywater Wind Farm (Co. Wexford), located approximately 4 km northeast of Kilmuckridge Village and 12 km south of Courtown, Co. Wexford. The coordinates for the approximate centre of the site are 720443 (X, ITM) ; 644836 (Y, ITM). The site location can be seen in the attached map, and the EIAR Site Boundary in the attached .kml file.

Could you let us know if there are any existing or planned links in this area, and we shall incorporate these into our constraints mapping. If there are any links in the area, could you also send me the associated buffer of said links. Ballywater is an existing windfarm that we are applying for an extension of duration for, therefore it will be helpful if you could let us know if there have been any pre-existing issues for the same.

If you have any queries, please do not hesitate to contact me. Thank you for your time and consideration to this matter.

Regards,
Rob

Robert Kennedy
Environmental Scientist

MKO
9C Beckett Way, Park West
Business Park, Dublin, D12 XN9W



Offices in Galway and Dublin
mkoireland.ie | +353 (0)1 584 6162

This email and any attached files or emails transmitted with it are confidential and intended solely for the use of the individual(s) or entity to whom it is addressed. If the reader is not a representative of the intended recipient(s), any review, dissemination or copying of this message or the information it contains is prohibited. If you have received this email in error please notify the sender of the email and delete the email. MKO does not represent or warrant that any attachment hereto is free from computer viruses or other defects. The opinions expressed in this e-mail and any attachments may be those of the author and are not necessarily those of MKO

Keelin Bourke

From: Paul Brunel <Paul.Brunel@imagegroup.ie>
Sent: Tuesday 16 January 2024 14:34
To: Keelin Bourke
Cc: Ronnie O'Neill
Subject: RE: 230417 Ballywater Wind Farm Lifetime Extension - Telecoms Scoping

Caution: This is an external email and may be malicious. Please take care when clicking links or opening attachments.

Hi Keelin,
At present Imagine have no microwave links affected by this development.
Your mail has been forwarded to our radio planning department. They will respond directly if they have any concerns.
Kind Regards,

Paul Brunel
Transmission Planner
www.imagine.ie
086 388 1962
Sandyford Business Centre | Blackthorn Road | Sandyford | D18AW89
Disclaimer: www.imagine.ie/email-disclaimer/

-----Original Message-----

From: Keelin Bourke <kbourke@mkoireland.ie>
Sent: Tuesday, January 16, 2024 11:37 AM
To: Paul Brunel <Paul.Brunel@imagegroup.ie>
Cc: Ronnie O'Neill <Ronnie.ONeill@imagegroup.ie>
Subject: 230417 Ballywater Wind Farm Lifetime Extension - Telecoms Scoping

This email originated outside of the organisation - please exercise caution when opening attachments or clicking links.

Dear Paul,

We are working on a constraints study for Ballywater Wind Farm (Co. Wexford), located approximately 4km northeast of Kilmuckridge Village and 12 km south of Courtown, Co. Wexford. The coordinates for the approximate centre of the site are 720443 (X, ITM) ; 644836 (Y, ITM). The site location can be seen in the attached map, and EIAR Site Boundary in the attached .kml file.

Could you let us know if there are any existing or planned links in this area, and we shall incorporate these into our constraints mapping. If there are any links in the area, could you also send me the associated buffer of said links. Ballywater is an existing windfarm that we are applying for an extension of duration for, therefore it will be helpful if you could let us know if there have been any pre-existing issues for the same.

If you have any queries, please do not hesitate to contact me. Thank you for your time and consideration to this matter,

Kind regards,
Keelin.

Kathleen Bourke MSc. BSc.
Qualitative Environmental Scientist
MKO
9c Beckett Way, Park West Business Park, Dublin 12, D12 XN9W

Offices in Galway and Dublin
mkoireland.ie <<http://www.mkoireland.ie/>> | +353 (0)91 735 611

McCarthy Keville O'Sullivan Ltd. T/A MKO. Registered in Ireland No. 462657. VAT No. IE9693052R

This email and any attached files or emails transmitted with it are confidential and intended solely for the use of the individual(s) or entity to whom it is addressed. If the reader is not a representative of the intended recipient(s), any review, dissemination or copying of this message or the information it contains is prohibited. If you have received this email in error please notify the sender of the email and delete the email. MKO does not represent or warrant that any attachment hereto is free from computer viruses or other defects. The opinions expressed in this e-mail and any attachments may be those of the author and are not necessarily those of MKO

Robert Kennedy

From: Thomas Quigley <Thomas.Quigley@irishrail.ie>
Sent: 17 January 2024 07:37
To: Robert Kennedy
Subject: RE: 230417 - Ballywater Wind Farm Telecoms Scoping

Follow Up Flag: Follow up
Flag Status: Flagged

Caution: This is an external email and may be malicious. Please take care when clicking links or opening attachments.

Hi Robert,

The proposed site is not within the GSM-R (Mobile Network for Railways) exclusion zone but is within the Coordination Zone. Please see below:

From a study carried out by the ANFR (Agence Nationale des Frequences in France), the output calls for 2 main recommendations by defining 2 main zones as follows:

- 1- **Exclusion zone:** wind farm not less than 5 Km from antenna
- 2- **Coordination zone:** : 5Km<wind farm <30Km: this area, coordination between operators is required to fix any issue and impact on the signal propagation

Regards,

Thomas Quigley,
National Telecoms Manager,
SET Department



please don't print this e-mail unless you really need to

From: Robert Kennedy <rkennedy@mkoireland.ie>
Sent: Tuesday, January 16, 2024 12:00 PM
To: Thomas Quigley <Thomas.Quigley@irishrail.ie>
Subject: 230417 - Ballywater Wind Farm Telecoms Scoping

CAUTION: This email originated from outside of the organisation. Do not click links or open attachments unless you recognise the sender and know the content is safe.

Hi Thomas,

We are working on a constraints study for Ballywater Wind Farm (Co. Wexford), located approximately 4 km northeast of Kilmuckridge Village and 12 km south of Courtown, Co. Wexford. The coordinates for the approximate centre of the site are 720443 (X, ITM) ; 644836 (Y, ITM). The site location can be seen in the attached map, and the EIAR Site Boundary in the attached .kml file.

Could you let us know if there are any existing or planned links in this area, and we shall incorporate these into our constraints mapping. If there are any links in the area, could you also send me the associated buffer of said links. Ballywater is an existing windfarm that we are applying for an extension of duration for, therefore it will be helpful if you could let us know if there have been any pre-existing issues for the same.

If you have any queries, please do not hesitate to contact me. Thank you for your time and consideration to this matter.

Regards,
Rob

Bert Kennedy
Environmental Scientist

MKO
9C Beckett Way, Park West
Business Park, Dublin, D12 XN9W



Offices in Galway and Dublin
mkoireland.ie | +353 (0)1 584 6162

McCarthy Keville O'Sullivan Ltd. T/A MKO. Registered in Ireland No. 462657, VAT No. IE9693052R

This email and any attached files or emails transmitted with it are confidential and intended solely for the use of the individual(s) or entity to whom it is addressed. If the reader is not a representative of the intended recipient(s), any review, dissemination or copying of this message or the information it contains is prohibited. If you have received this email in error please notify the sender of the email and delete the email. MKO does not represent or warrant that any attachment hereto is free from computer viruses or other defects. The opinions expressed in this e-mail and any attachments may be those of the author and are not necessarily those of MKO.

Keelin Bourke

From: Gerard O'Sullivan <gosullivan@ivertec.ie>
Sent: Tuesday 16 January 2024 14:32
To: Keelin Bourke; Jimmy Sugrue
Subject: RE: 230417 Ballywater Wind Farm Lifetime Extension - Telecoms Scoping

Caution: This is an external email and may be malicious. Please take care when clicking links or opening attachments.

Hi Keelin

This development will not impact our network.

Kind Regards,

Gerard O Sullivan
Business Development Manager
Provincial House, Main Street, Caherciveen, Co. Kerry, V23 EH70

-----Original Message-----

From: Keelin Bourke <kbourke@mkoireland.ie>
Sent: Tuesday, January 16, 2024 11:38 AM
To: Jimmy Sugrue <jsugrue@ivertec.ie>; Gerard O'Sullivan <gosullivan@ivertec.ie>
Subject: 230417 Ballywater Wind Farm Lifetime Extension - Telecoms Scoping

Dear Jimmy, Gerard

We are working on a constraints study for Ballywater Wind Farm (Co. Wexford), located approximately 4km northeast of Kilmuckridge Village and 12 km south of Courtown, Co. Wexford. The coordinates for the approximate centre of the site are 720443 (X, ITM) ; 644836 (Y, ITM). The site location can be seen in the attached map, and EIAR Site Boundary in the attached .kml file.

Could you let us know if there are any existing or planned links in this area, and we shall incorporate these into our constraints mapping. If there are any links in the area, could you also send me the associated buffer of said links. Ballywater is an existing windfarm that we are applying for an extension of duration for, therefore it will be helpful if you could let us know if there have been any pre-existing issues for the same.

If you have any queries, please do not hesitate to contact me. Thank you for your time and consideration to this matter,

Kind regards,
Keelin.

Keelin Bourke MSc. BSc.
Graduate Environmental Scientist
MKO
9c Beckett Way, Park West Business Park, Dublin 12, D12 XN9W

McCarthy Keville O'Sullivan Ltd. T/A MKO. Registered in Ireland No. 462657. VAT No. IE9693052R

This email and any attached files or emails transmitted with it are confidential and intended solely for the use of the individual(s) or entity to whom it is addressed. If the reader is not a representative of the intended recipient(s), any review, dissemination or copying of this message or the information it contains is prohibited. If you have received this email in error please notify the sender of the email and delete the email. MKO does not represent or warrant that any attachment hereto is free from computer viruses or other defects. The opinions expressed in this e-mail and any attachments may be those of the author and are not necessarily those of MKO

Robert Kennedy

From: Fergal Kearney <fergalk@aptus.ie>
Sent: 19 February 2024 08:04
To: Robert Kennedy
Subject: RE: 230417 - Ballywater Wind Farm Telecoms Scoping

You don't often get email from fergalk@aptus.ie. [Learn why this is important](#)

Caution: This is an external email and may be malicious. Please take care when clicking links or opening attachments.

Hi Robert

JFK Communications have no telecoms infrastructure in this area

Kind Regards
Fergal.

Fergal Kearney
JFK Communications Ltd
Lorum House
Bagenalstown
Co Carlow

Tel +353 59 9720900
Mobile +353 86 3807997

Email kearneyf@jfk.ie
Web www.jfk.ie

From: Robert Kennedy <rkennedy@mkoireland.ie>
Sent: Friday, February 16, 2024 4:54 PM
To: Fergal Kearney <fergalk@aptus.ie>
Subject: RE: 230417 - Ballywater Wind Farm Telecoms Scoping

Dear Sir/Madam,

I am following up on below email to see if you have any feedback/concerns regarding the continued operation of the existing Ballywater wind farm. Thank you.

Regards,
Rob

Robert Kennedy
Environmental Scientist



This email and any attached files or emails transmitted with it are confidential and intended solely for the use of the individual(s) or entity to whom it is addressed. If the reader is not a representative of the intended recipient(s), any review, dissemination or copying of this message or the information it contains is prohibited. If you have received this email in error please notify the sender of the email and delete the email. MKO does not represent or warrant that any attachment hereto is free from computer viruses or other defects. The opinions expressed in this e-mail and any attachments may be those of the author and are not necessarily those of MKO

From: Robert Kennedy
Sent: Tuesday, January 16, 2024 11:59 AM
To: kearneyf@jfk.ie
Subject: 230417 - Ballywater Wind Farm Telecoms Scoping

(Sir/Madam,

We are working on a constraints study for Ballywater Wind Farm (Co. Wexford), located approximately 4 km northeast of Kilmuckridge Village and 12 km south of Courtown, Co. Wexford. The coordinates for the approximate centre of the site are 720443 (X, ITM) ; 644836 (Y, ITM). The site location can be seen in the attached map, and the EIAR Site Boundary in the attached .kml file.

Could you let us know if there are any existing or planned links in this area, and we shall incorporate these into our constraints mapping. If there are any links in the area, could you also send me the associated buffer of said links. Ballywater is an existing windfarm that we are applying for an extension of duration for, therefore it will be helpful if you could let us know if there have been any pre-existing issues for the same.

If you have any queries, please do not hesitate to contact me. Thank you for your time and consideration to this matter.

Regards,
Rob

Robert Kennedy
Environmental Scientist



This email and any attached files or emails transmitted with it are confidential and intended solely for the use of the individual(s) or entity to whom it is addressed. If the reader is not a representative of the intended recipient(s), any review, dissemination or copying of this message or the information it contains is prohibited. If you have received this email in error please notify the sender of the email and delete the email. MKO does not represent or warrant that any attachment hereto is free from computer viruses or other defects. The opinions expressed in this e-mail and any attachments may be those of the author and are not necessarily those of MKO

Robert Kennedy

From: Ronan O'Connor <ronan@radioservices.ie>
Sent: 16 January 2024 12:29
To: Robert Kennedy
Subject: Re: 230417 - Ballywater Wind Farm Telecoms Scoping

Caution: This is an external email and may be malicious. Please take care when clicking links or opening attachments.

Hi Robert,

Currently, we have no issue with links with your proposed windfarm.

However, we reserve the right, to bring to your attention and expect that you will remedy the cost, of any links that might be put in place in the future while awaiting planning approval for your project.

Many Thanks

On Tue, 16 Jan 2024 at 11:57, Robert Kennedy <rkennedy@mkofireland.ie> wrote:

Hi Ronan,

We are working on a constraints study for Ballywater Wind Farm (Co. Wexford), located approximately 4 km northeast of Kilmuckridge Village and 12 km south of Courtown, Co. Wexford. The coordinates for the approximate centre of the site are 720443 (X, ITM) ; 644836 (Y, ITM). The site location can be seen in the attached map, and the EIAR Site Boundary in the attached .kml file.

Could you let us know if there are any existing or planned links in this area, and we shall incorporate these into our constraints mapping. If there are any links in the area, could you also send me the associated buffer of said links. Ballywater is an existing windfarm that we are applying for an extension of duration for, therefore it will be helpful if you could let us know if there have been any pre-existing issues for the same.

If you have any queries, please do not hesitate to contact me. Thank you for your time and consideration to this matter.

Regards,

Roh

Robert Kennedy

Environmental Scientist

MKO

9C Beckett Way, Park West
Business Park, Dublin, D12 XN9W



Offices in Galway and Dublin

mkoireland.ie | +353 (0)1 584 6162

McCarthy Keville O'Sullivan Ltd. T/A MKO. Registered in Ireland No. 462657. VAT No. IE9693052R

This email and any attached files or emails transmitted with it are confidential and intended solely for the use of the individual(s) or entity to whom it is addressed. If the reader is not a representative of the intended recipient(s), any review, dissemination or copying of this message or the information it contains is prohibited. If you have received this email in error please notify the sender of the email and delete the email. MKO does not represent or warrant that any attachment hereto is free from computer viruses or other defects. The opinions expressed in this e-mail and any attachments may be those of the author and are not necessarily those of MKO

--

Ronan O'Connor
Radio Services

Keelin Bourke

From: Sean Kelly <Sean.Kelly2@three.ie>
Sent: Tuesday 16 January 2024 12:06
To: Keelin Bourke; Alister Cole
Cc: DL Estates ROI; David Montgomery; Monika Biniaszewska
Subject: RE: 230417 Ballywater Wind Farm Lifetime Extension - Telecoms Scoping
Attachments: image001.jpg; Ballywater EIAR Site Boundary - 2024.01.16 - 230417.kml; Ballywater Site Location Map - 230417 - 2024.01.16.pdf

Caution: This is an external email and may be malicious. Please take care when clicking links or opening attachments.

Hi Keelin,

David and Monika (cc'd) review these requests on behalf of 3 Ireland.

Can you please include David and Monika on all requests. Can you also remove Alister from these requests.

Thanks,
Sean.

Sean Kelly
Access Transmission Manager

Mobile: 086 814 6564
Email: sean.kelly2@three.ie

-----Original Message-----

From: Keelin Bourke <kbourke@mkoireland.ie>
Sent: Tuesday, January 16, 2024 11:42 AM
To: Alister Cole <Alister.Cole1@three.ie>
Cc: Sean Kelly <Sean.Kelly2@three.ie>; DL Estates ROI <Estates@three.ie>
Subject: 230417 Ballywater Wind Farm Lifetime Extension - Telecoms Scoping

[Some people who received this message don't often get email from kbourke@mkoireland.ie. Learn why this is important at <https://aka.ms/LearnAboutSenderIdentification>]

CAUTION! External Email.

Dear Alister,

We are working on a constraints study for Ballywater Wind Farm (Co. Wexford), located approximately 4km northeast of Kilmuckridge Village and and 12 km south of Courtown, Co. Wexford. The coordinates for the approximate centre of the site are 720443 (X, ITM) ; 644836 (Y, ITM). The site location can be seen in the attached map, and EIAR Site Boundary in the attached .kml file.

Could you let us know if there are any existing or planned links in this area, and we shall incorporate these into our constraints mapping. If there are any links in the area, could you also send me the associated buffer of said links. Ballywater is an existing windfarm that we are applying for an extension of duration for, therefore it will be helpful if you could let us know if there have been any pre-existing issues for the same.

If you have any queries, please do not hesitate to contact me. Thank you for your time and consideration to this matter,

Kind regards,
Keelin.

Keelin Bourke MSc. BSc.
Graduate Environmental Scientist
MKO
9c Beckett Way, Park West Business Park, Dublin 12, D12 XN9W

Offices in Galway and Dublin
mkoireland.ie <<http://www.mkoireland.ie/>> | +353 (0)91 735 611

McCarthy Keville O'Sullivan Ltd. T/A MKO. Registered in Ireland No. 462657. VAT No. IE9693052R

This email and any attached files or emails transmitted with it are confidential and intended solely for the use of the individual(s) or entity to whom it is addressed. If the reader is not a representative of the intended recipient(s), any review, dissemination or copying of this message or the information it contains is prohibited. If you have received this email in error please notify the sender of the email and delete the email. MKO does not represent or warrant that any attachment hereto is free from computer viruses or other defects. The opinions expressed in this e-mail and any attachments may be those of the author and are not necessarily those of MKO

[Three Ireland icon] <<https://www.three.ie/>>

Three Ireland
28/29 Sir John Rogerson's Quay, Dublin 2, Ireland.

<http://www.three.ie/> <<http://www.three.ie/>> [Facebook icon] <<https://www.facebook.com/3Ireland/>> [LinkedIn icon] <<https://www.linkedin.com/company/three-ireland/>> [Twitter icon] <<https://twitter.com/threeireland?lang=en>> [YouTube icon] <<https://www.youtube.com/user/threeireland>> [Instagram icon] <<https://www.instagram.com/threeireland/?hl=en>>

This e-mail message (including any attachment) is intended only for the personal use of the recipient(s) named above. This message is confidential and may be legally privileged. If you are not an intended recipient, you may not review, copy or distribute this message. If you have received this communication in error, please notify us immediately by e-mail and delete the original message. Any views or opinions expressed in this message are those of the author only. Three Ireland (Hutchison) Limited is a company registered in Ireland with company number 316982. Registered Office 28/29 Sir John Rogerson's Quay, Dublin 2, Ireland. Three Ireland Services (Hutchison) Limited is a company registered in Ireland with

company number 234895. Registered Office 28/29 Sir John Rogerson's Quay, Dublin 2, Ireland. Furthermore, this message (including any attachment) does not create any legally binding rights or obligations whatsoever, which may only be created by the exchange of hard copy documents signed by a duly authorized representative(s) of Three Ireland (Hutchison) Limited or Three Ireland Services (Hutchison) Limited.

Robert Kennedy


From: Raymond Ryan <rryan@towercom.ie>
Sent: 19 January 2024 17:18
To: Robert Kennedy
Subject: RE: 230417 - Ballywater Wind Farm Telecoms Scoping

You don't often get email from rryan@towercom.ie. [Learn why this is important](#)

Caution: This is an external email and may be malicious. Please take care when clicking links or opening attachments.

Hi Rob,

Towercom do not have any existing or planned links in this area. Azimuths of current links detailed below via red lines.

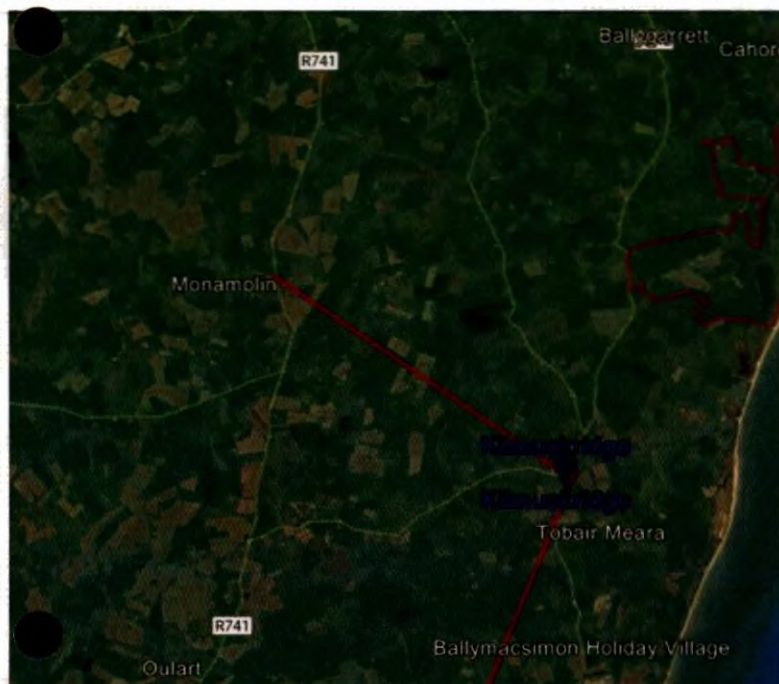

Kind Regards,

Ray

Ray Ryan

Property Manager

m: +353 87 9718041

[Website](#) | [LinkedIn](#)





This message may contain confidential information and is intended only for the named recipients. If you have received this email in error, please notify the sender and delete this email from your system.

My working day may not be the same as your working day. Please don't feel obliged to reply to this e-mail outside of your normal working hours.

Please consider the environment before printing this email. 🌱

From: Rachel Hennessy <rachel.hennessy@towercom.ie>
Sent: Tuesday, January 16, 2024 11:58 AM
To: Raymond Ryan <rryan@towercom.ie>
Subject: FW: 230417 - Ballywater Wind Farm Telecoms Scoping

Hey Ray,

Here's one for you....

Thanks,
Rachel

From: Robert Kennedy <rkennedy@mkoireland.ie>
Sent: Tuesday, January 16, 2024 11:54 AM
To: Rachel Hennessy <rachel.hennessy@towercom.ie>
Subject: 230417 - Ballywater Wind Farm Telecoms Scoping

You don't often get email from rkennedy@mkoireland.ie. [Learn why this is important](#)

Hi Rachel,

We are working on a constraints study for Ballywater Wind Farm (Co. Wexford), located approximately 4 km northeast of Kilmuckridge Village and 12 km south of Courtown, Co. Wexford. The coordinates for the approximate centre of the site are 720443 (X, ITM) ; 644836 (Y, ITM). The site location can be seen in the attached map, and the EIAR Site Boundary in the attached .kml file.

Could you let us know if there are any existing or planned links in this area, and we shall incorporate these into our constraints mapping. If there are any links in the area, could you also send me the associated buffer of said links. Ballywater is an existing windfarm that we are applying for an extension of duration for, therefore it will be helpful if you could let us know if there have been any pre-existing issues for the same.

If you have any queries, please do not hesitate to contact me. Thank you for your time and consideration to this matter.

Regards,
Rob

Robert Kennedy
Environmental Scientist

MKO

Beckett Way, Park West
Business Park, Dublin, D12 XN9W



Offices in Galway and Dublin
mkoireland.ie | +353 (0)1 584 6162

McCarthy Keville O'Sullivan Ltd. T/A MKO. Registered in Ireland No. 462657. VAT No. IE9693052R

This email and any attached files or emails transmitted with it are confidential and intended solely for the use of the individual(s) or entity to whom it is addressed. If the reader is not a representative of the intended recipient(s), any review, dissemination or copying of this message or the information it contains is prohibited. If you have received this email in error please notify the sender of the email and delete the email. MKO does not represent or warrant that any attachment hereto is free from computer viruses or other defects. The opinions expressed in this e-mail and any attachments may be those of the author and are not necessarily those of MKO

Keelin Bourke

From: Peter Thornton <pethornt@water.ie>
Sent: Monday 29 January 2024 12:56
To: Keelin Bourke
Subject: RE: 230417 Ballywater Wind Farm Lifetime Extension - Telecoms Scoping

[You don't often get email from pethornt@water.ie. Learn why this is important at <https://aka.ms/LearnAboutSenderIdentification>]

Caution: This is an external email and may be malicious. Please take care when clicking links or opening attachments.

Hi Keelin,

I can confirm that Uisce Éireann have no communications links traversing the proposed wind farm.

Regards,
Peter Thornton
Telemetry Services Manager

-----Original Message-----

From: John Flaherty <jflaherty@water.ie>
Sent: Tuesday, January 16, 2024 2:50 PM
To: Keelin Bourke <kbourke@mkoireland.ie>
Cc: Peter Thornton <pethornt@water.ie>
Subject: RE: 230417 Ballywater Wind Farm Lifetime Extension - Telecoms Scoping

Hi Keelin,

Peter Thornton (cc'd here) is the Telemetry Services Lead in Uisce Éireann and will respond to the below.

Kind regards,
John

-----Original Message-----

From: Keelin Bourke <kbourke@mkoireland.ie>
Sent: Tuesday 16 January 2024 13:10
To: John Flaherty <jflaherty@water.ie>
Subject: 230417 Ballywater Wind Farm Lifetime Extension - Telecoms Scoping

CAUTION: The email originated from outside of your organisation. Do not click links or open attachments unless you recognise the sender and are sure that the content is safe. If you suspect any suspicious activity, please raise an IT Incident ticket to the IT Service Desk.

Dear J. Flaherty,

We are working on a constraints study for Ballywater Wind Farm (Co. Wexford), located approximately 4km northeast of Loughmuckridge Village and 12 km south of Courtown, Co. Wexford. The coordinates for the approximate centre of the site are 720443 (X, ITM) ; 644836 (Y, ITM). The site location can be seen in the attached map, and EIAR Site Boundary in the attached .kml file.

Could you let us know if there are any existing or planned links in this area, and we shall incorporate these into our constraints mapping. If there are any links in the area, could you also send me the associated buffer of said links. Ballywater is an existing windfarm that we are applying for an extension of duration for, therefore it will be helpful if you could let us know if there have been any pre-existing issues for the same.

If you have any queries, please do not hesitate to contact me. Thank you for your time and consideration to this matter,

Kind regards,
Keelin.

Keelin Bourke MSc. BSc.
Graduate Environmental Scientist
MKO
9c Beckett Way, Park West Business Park, Dublin 12, D12 XN9W

Offices in Galway and Dublin
mkoireland.ie
<<https://scanner.topsec.com/?d=2237&r=show&u=http%3A%2F%2Fwww.mkoireland.ie%2F&t=b7659e8ec8e852e57d8f39c25d498eab607bc266>> | +353 (0)91 735 611

McCarthy Keville O'Sullivan Ltd. T/A MKO. Registered in Ireland No. 462657. VAT No. IE9693052R

This email and any attached files or emails transmitted with it are confidential and intended solely for the use of the individual(s) or entity to whom it is addressed. If the reader is not a representative of the intended recipient(s), any review, dissemination or copying of this message or the information it contains is prohibited. If you have received this email in error please notify the sender of the email and delete the email. MKO does not represent or warrant that any attachment hereto is free from computer viruses or other defects. The opinions expressed in this e-mail and any attachments may be those of the author and are not necessarily those of MKO

Is don duine amháin nó don eintiteas amháin ainmnithe ar an seoladh an fhaisnéis agus d'fhéadfadh ábhar faoi rún, faoi phribhléid nó ábhar atá íogair ó thaobh na tráchtála de a bheith mar chuid den fhaisnéis. Tá toirmeasc ar aon daoine nó aon eititis; nach dóibh siúd an fhaisnéis- aon athbhreithniú a dhéanamh, aon atarchur a dhéanamh nó aon athdháileadh a dhéanamh, nó aon úsáid eile a bhaint as an bhfaisnéis, nó aon ghníomh a bhraithfeadh ar an bhfaisnéis seo a

dhéanamh agus d'fhéadfaí an dlí a shárú dá ndéanfaí sin. Séanann Uisce Éireann dliteanas as aon ghníomh agus as aon iarmhairt bunaithe ar úsáid neamhúdaráithe na faisnéise seo. Séanann Uisce Éireann dliteanas maidir le seachadadh iomlán agus ceart na faisnéise sa chumarsáid seo agus séanann Uisce Éireann dliteanas maidir le haon mhoill a bhaineann leis an bhfaisnéis a fháil. Má tá an ríomh-phost seo faighte agat trí dhearmad, déan teagmháil leis an seoltóir más é do thoil é agus scríos an t-ábhar ó gach aon ríomhaire. D'fhéadfadh ríomhphost a bheith so-ghabhálach i leith truailithe, idircheaptha agus i leith leasuithe neamhúdaráithe. Séanann Uisce Éireann aon fhreagracht as athruithe nó as idircheapadh a rinneadh ar an ríomhphost seo nó as aon dochar do chórais na bhfaighteoirí déanta ag an teachtaireacht seo nó ag a ceangaltáin tar éis a sheolta. Tabhair faoi deara go bhféadfadh monatóireacht a bheith á dhéanamh ar theachtairreachtaí chuig Uisce Éireann agus ó Uisce Éireann d'fhonn ár ngnó a chosaint agus chun a chinntiú go bhfuiltear ag teacht le beartais agus le caighdeáin Uisce Éireann. Is cuideachta gníomhaíochta ainmnithe é Uisce Éireann atá faoi theorainn scaireanna, a bunaíodh de bhun fhorálacha na n-Achtanna um Sheirbhísí Uisce 2007-2022, a bhfuil a bpríomh-ionad gnó ag Teach Colvill, 24-26 Sráid na Talbóide, BÁC 1.

Go raibh maith agat as d'aird a thabhairt.

The information transmitted is intended only for the person or entity to which it is addressed and may contain confidential, commercially sensitive and/or privileged material. Any review, retransmission, dissemination or other use of, or taking of any action in reliance upon, this information by persons or entities other than the intended recipient is prohibited and may be unlawful. Uisce Éireann accepts no liability for actions or effects based on the prohibited usage of this information. Uisce Éireann is neither liable for the proper and complete transmission of the information contained in this communication nor for any delay in its receipt. If you received this in error, please contact the sender and delete the material from any computer. E-Mail may be susceptible to data corruption, interception and unauthorised amendment. Uisce Éireann accepts no responsibility for changes to or interception of this e-mail after it was sent or for any damage to the recipients systems or data caused by this message or its attachments. Please also note that messages to or from Uisce Éireann may be monitored to ensure compliance with Uisce Éireann's policies and standards and to protect our business. Uisce Éireann is a designated activity company limited by shares, established pursuant to the Water Services Acts 2007-2022, having its principal place of business at Colvill House, 24-26 Talbot Street, Dublin 1.

Thank you for your attention.

Keelin Bourke

From: Keiran Butler <Keiran.Butler@virginmedia.ie>
Sent: Monday 22 January 2024 13:02
To: Keelin Bourke; Mark Nolan
Subject: RE: 230417 Ballywater Wind Farm Lifetime Extension - Telecoms Scoping

[You don't often get email from keiran.butler@virginmedia.ie. Learn why this is important at <https://aka.ms/LearnAboutSenderIdentification>]

Caution: This is an external email and may be malicious. Please take care when clicking links or opening attachments.

Hi Keelin

Virgin Media Ireland DO NOT have any radio links in this area

Regards
Keiran

-----Original Message-----

From: Keelin Bourke <kbourke@mkoireland.ie>
Sent: Tuesday, January 16, 2024 11:44 AM
To: Mark Nolan <Mark.Nolan@virginmedia.ie>; Keiran Butler <Keiran.Butler@virginmedia.ie>
Subject: 230417 Ballywater Wind Farm Lifetime Extension - Telecoms Scoping

[Some people who received this message don't often get email from kbourke@mkoireland.ie. Learn why this is important at <https://aka.ms/LearnAboutSenderIdentification>]

CAUTION: This email originated from outside of the organization. Do not click links or open attachments unless you recognize the sender and know the content is safe.

Dear Mark, Kieran,

We are working on a constraints study for Ballywater Wind Farm (Co. Wexford), located approximately 4km northeast of Kilmuckridge Village and 12 km south of Courtown, Co. Wexford. The coordinates for the approximate centre of the site are 720443 (X, ITM) ; 644836 (Y, ITM). The site location can be seen in the attached map, and EIAR Site Boundary in the attached .kml file.

Could you let us know if there are any existing or planned links in this area, and we shall incorporate these into our constraints mapping. If there are any links in the area, could you also send me the associated buffer of said links. Ballywater is an existing windfarm that we are applying for an extension of duration for, therefore it will be helpful if you could let us know if there have been any pre-existing issues for the same.

If you have any queries, please do not hesitate to contact me. Thank you for your time and consideration to this matter,

Kind regards,
Keelin.

Keelin Bourke MSc. BSc.
Graduate Environmental Scientist
MKO
9c Beckett Way, Park West Business Park, Dublin 12, D12 XN9W

Offices in Galway and Dublin
mkoireland.ie <<http://www.mkoireland.ie/>> | +353 (0)91 735 611

McCarthy Keville O'Sullivan Ltd. T/A MKO. Registered in Ireland No. 462657. VAT No. IE9693052R

This email and any attached files or emails transmitted with it are confidential and intended solely for the use of the individual(s) or entity to whom it is addressed. If the reader is not a representative of the intended recipient(s), any review, dissemination or copying of this message or the information it contains is prohibited. If you have received this email in error please notify the sender of the email and delete the email. MKO does not represent or warrant that any attachment hereto is free from computer viruses or other defects. The opinions expressed in this e-mail and any attachments may be those of the author and are not necessarily those of MKO

***** Virgin Media Ireland Limited Registered Number in Ireland: 435668 Registered Address: Macken House, 39/40 Mayor Street Upper, Dublin 1, D01 C9W8. The contents of this email and any attachments are sent for the attention of the addressee(s) only and are or may be confidential, proprietary and/or privileged material. If you have received this email in error, please notify the sender immediately and delete it from your system. If you are not the addressee, any review, retransmission, disclosure, copying or other use of this email and any attachments is prohibited. Statements and opinions expressed in this email may not represent those of the company and any representations or commitments in this email are subject to contract.*****

Keelin Bourke

From: Robert Power, Vodafone (External) <robert.power1@vodafone.com>
Sent: Tuesday 16 January 2024 15:32
To: Keelin Bourke
Cc: Gavin Byrne, Vodafone
Subject: RE: 230417 Ballywater Wind Farm Lifetime Extension - Telecoms Scoping

Caution: This is an external email and may be malicious. Please take care when clicking links or opening attachments.

Hi Keelin,

Vodafone has just the one link passing along by the edge of the proposed area. See details below. A clearance of 30m from the first Fresnel zone is desired.

Kind Regards,
Robert


 **Robert Power**
Transmission Engineer
Technology- NET
+353864648455
robert.power1@vodafone.com

Vodafone Ireland Limited, Registered Office:
MountainView, Leopardstown, Dublin 18, Registered in
Ireland: No. 326967

vodafone.ie

The future is exciting.
Ready?

Link Name / ID	Band MHz\GHz	Link Length	Site A			Site B	
			Lat	Long	Ant Height	Lat	Long
WXKMUWX032_S0	26 GHz	7.46km	52.56732791	6.22460229	15m	52.51138865	6.285366692

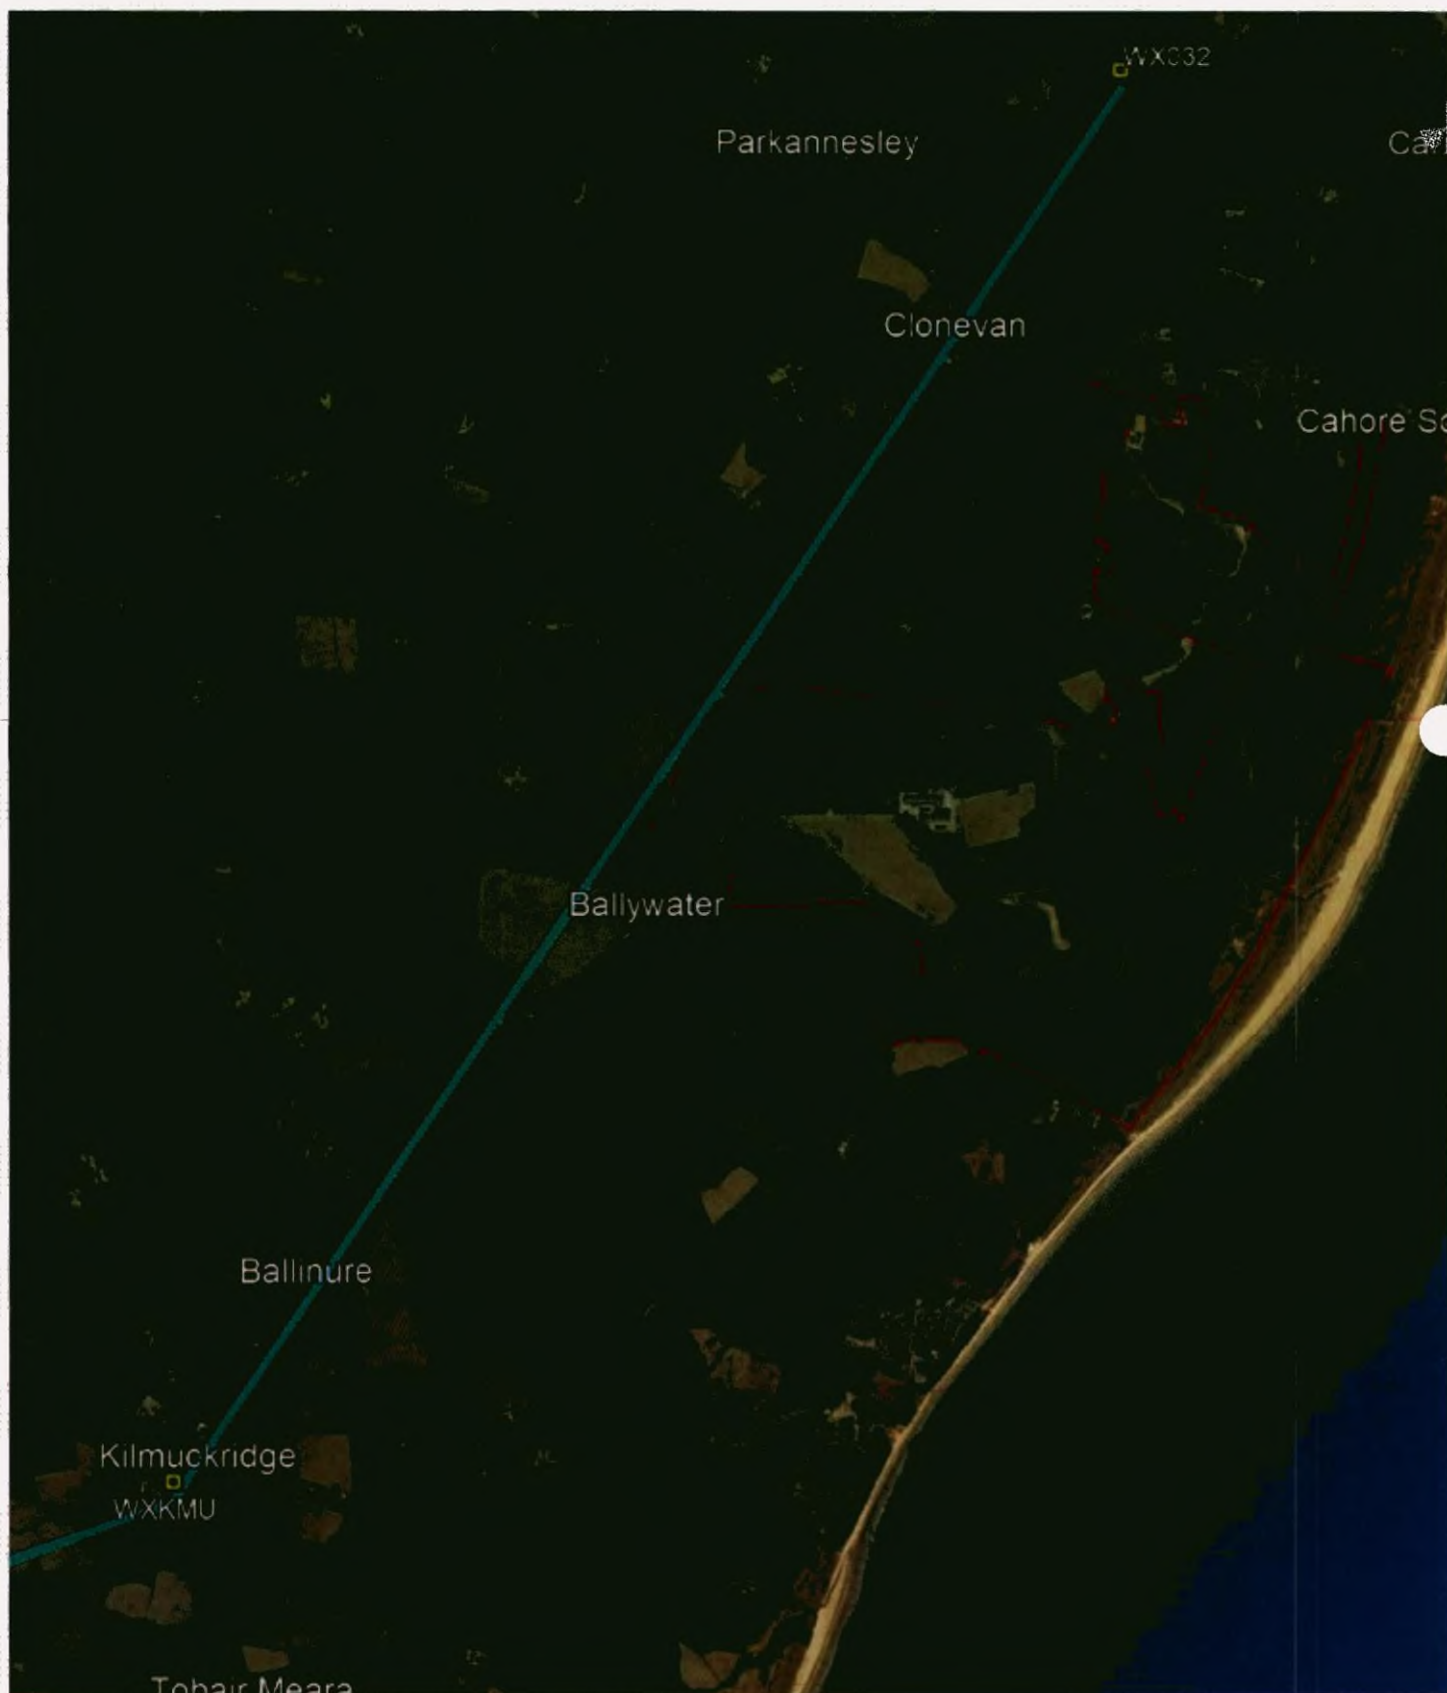

-----Original Message-----

From: Keelin Bourke <kbourke@mkofireland.ie>

Sent: Tuesday 16 January 2024 11:45

To: Gavin Byrne, Vodafone <gavin.byrne@vodafone.com>; Robert Power, Vodafone (External)

Subject: 230417 Ballywater Wind Farm Lifetime Extension - Telecoms Scoping

External Email: Be cautious about the sender email address, attachments and links. If uncertain use Report Message button.

We are working on a constraints study for Ballywater Wind Farm (Co. Wexford), located approximately 4km northeast of Kilmuckridge Village and and 12 km south of Courtown, Co. Wexford. The coordinates for the approximate centre of the site are 720443 (X, ITM) ; 644836 (Y, ITM). The site location can be seen in the attached map, and EIAR Site Boundary in the attached .kml file.

Could you let us know if there are any existing or planned links in this area, and we shall incorporate these into our constraints mapping. If there are any links in the area, could you also send me the associated buffer of said links. Ballywater is an existing windfarm that we are applying for an extension of duration for, therefore it will be helpful if you could let us know if there have been any pre-existing issues for the same.

If you have any queries, please do not hesitate to contact me. Thank you for your time and consideration to this matter,

Kind regards,
Keelin.

Keelin Bourke MSc. BSc.
Graduate Environmental Scientist
MKO
9c Beckett Way, Park West Business Park, Dublin 12, D12 XN9W

Offices in Galway and Dublin

mkoireland.ie

<https://eur03.safelinks.protection.outlook.com/?url=http%3A%2F%2Fwww.mkoireland.ie%2F&data=05%7C02%7Crob
f%20power1%40vodafone.com%7Cf90e5dfaa76c46b01bd508dc1688909c%7C68283f3b84874c86adb3a5228f18b893%7C
68283f3b84874c86adb3a5228f18b893%7C638410023111431268%7CUnknown%7CTWFpbGZsb3d8eyJWljiMC4wLjAwMDAiLCJQIjoiV2luMzliLjBtIlk6
1haWwlcjJCVCI6Mn0%3D%7C3000%7C%7C%7C&sdata=Xhr8W7IdQjmf9ulnVat0glD0zRQ4Zgli2V8gkNigbwc%3D&reserv
ed=0> | +353 (0)91 735 611

McCarthy Keville O'Sullivan Ltd. T/A MKO. Registered in Ireland No. 462657. VAT No. IE9693052R

This email and any attached files or emails transmitted with it are confidential and intended solely for the use of the individual(s) or entity to whom it is addressed. If the reader is not a representative of the intended recipient(s), any review, dissemination or copying of this message or the information it contains is prohibited. If you have received this

email in error please notify the sender of the email and delete the email. MKO does not represent or warrant that any attachment hereto is free from computer viruses or other defects. The opinions expressed in this e-mail and any attachments may be those of the author and are not necessarily those of MKO

C2 General

Keelin Bourke

From: Robert Power, Vodafone (External) <robert.power1@vodafone.com>
Sent: Wednesday 17 January 2024 10:08
To: Keelin Bourke
Cc: Gavin Byrne, Vodafone
Subject: RE: 230417 Ballywater Wind Farm Lifetime Extension - Telecoms Scoping

Caution: This is an external email and may be malicious. Please take care when clicking links or opening attachments.

Hi Keelin,

Apologies. This link has not been affected by the windfarm in any way.

Kind Regards,
Robert

C2 General

From: Keelin Bourke <kbourke@mkofireland.ie>
Sent: Tuesday 16 January 2024 17:12
To: Robert Power, Vodafone (External) <robert.power1@vodafone.com>
Cc: Gavin Byrne, Vodafone <gavin.byrne@vodafone.com>
Subject: RE: 230417 Ballywater Wind Farm Lifetime Extension - Telecoms Scoping

External Email: Be cautious about the sender email address, attachments and links. If uncertain use **Report Message** button.

Hi Robert,

Thank you for the information.

The application is a lifetime extension of the existing and operational wind farm. There are no proposed changes to the site layout or any infrastructure.

Can you confirm if the windfarm site has caused any disruption to your link over its lifetime?

Kind regards,
Keelin.

Keelin Bourke MSc. BSc.
Graduate Environmental Scientist

MKO
9c Beckett Way, Park West
Business Park, Dublin 12, D12 XN9W

Offices in Galway and Dublin
mkofireland.ie | +353 (0)91 735 611



This email and any attached files or emails transmitted with it are confidential and intended solely for the use of the individual(s) or entity to whom it is addressed. If the reader is not a representative of the intended recipient(s), any review, dissemination or copying of this message or the information it contains is prohibited. If you have received this email in error please notify the sender of the email and delete the email. MKO does not represent or warrant that any attachment hereto is free from computer viruses or other defects. The opinions expressed in this e-mail and any attachments may be those of the author and are not necessarily those of MKO

From: Robert Power, Vodafone (External) <robert.power1@vodafone.com>
Sent: Tuesday, January 16, 2024 3:32 PM
To: Keelin Bourke <kbourke@mkoireland.ie>
Cc: Gavin Byrne, Vodafone <gavin.byrne@vodafone.com>
Subject: RE: 230417 Ballywater Wind Farm Lifetime Extension - Telecoms Scoping

Caution: This is an external email and may be malicious. Please take care when clicking links or opening attachments.

Hi Keelin,

Vodafone has just the one link passing along by the edge of the proposed area. See details below. A clearance of 30m from the first Fresnel zone is desired.

Kind Regards,
Robert


 **Robert Power**
Transmission Engineer
Technology- NET
+353864648455
robert.power1@vodafone.com

Vodafone Ireland Limited, Registered Office:
MountainView, Leopardstown, Dublin 18, Registered in
Ireland: No. 326967

vodafone.ie

The future is exciting.
Ready?

Link Name / ID	Band MHz/GHz	Link Length	Site A			Site B	
			Lat	Long	Ant Height	Lat	Long
WXKMUWX032_S0	26 GHz	7.46km	52.56732791	6.22460229	15m	52.51138865	6.285366692

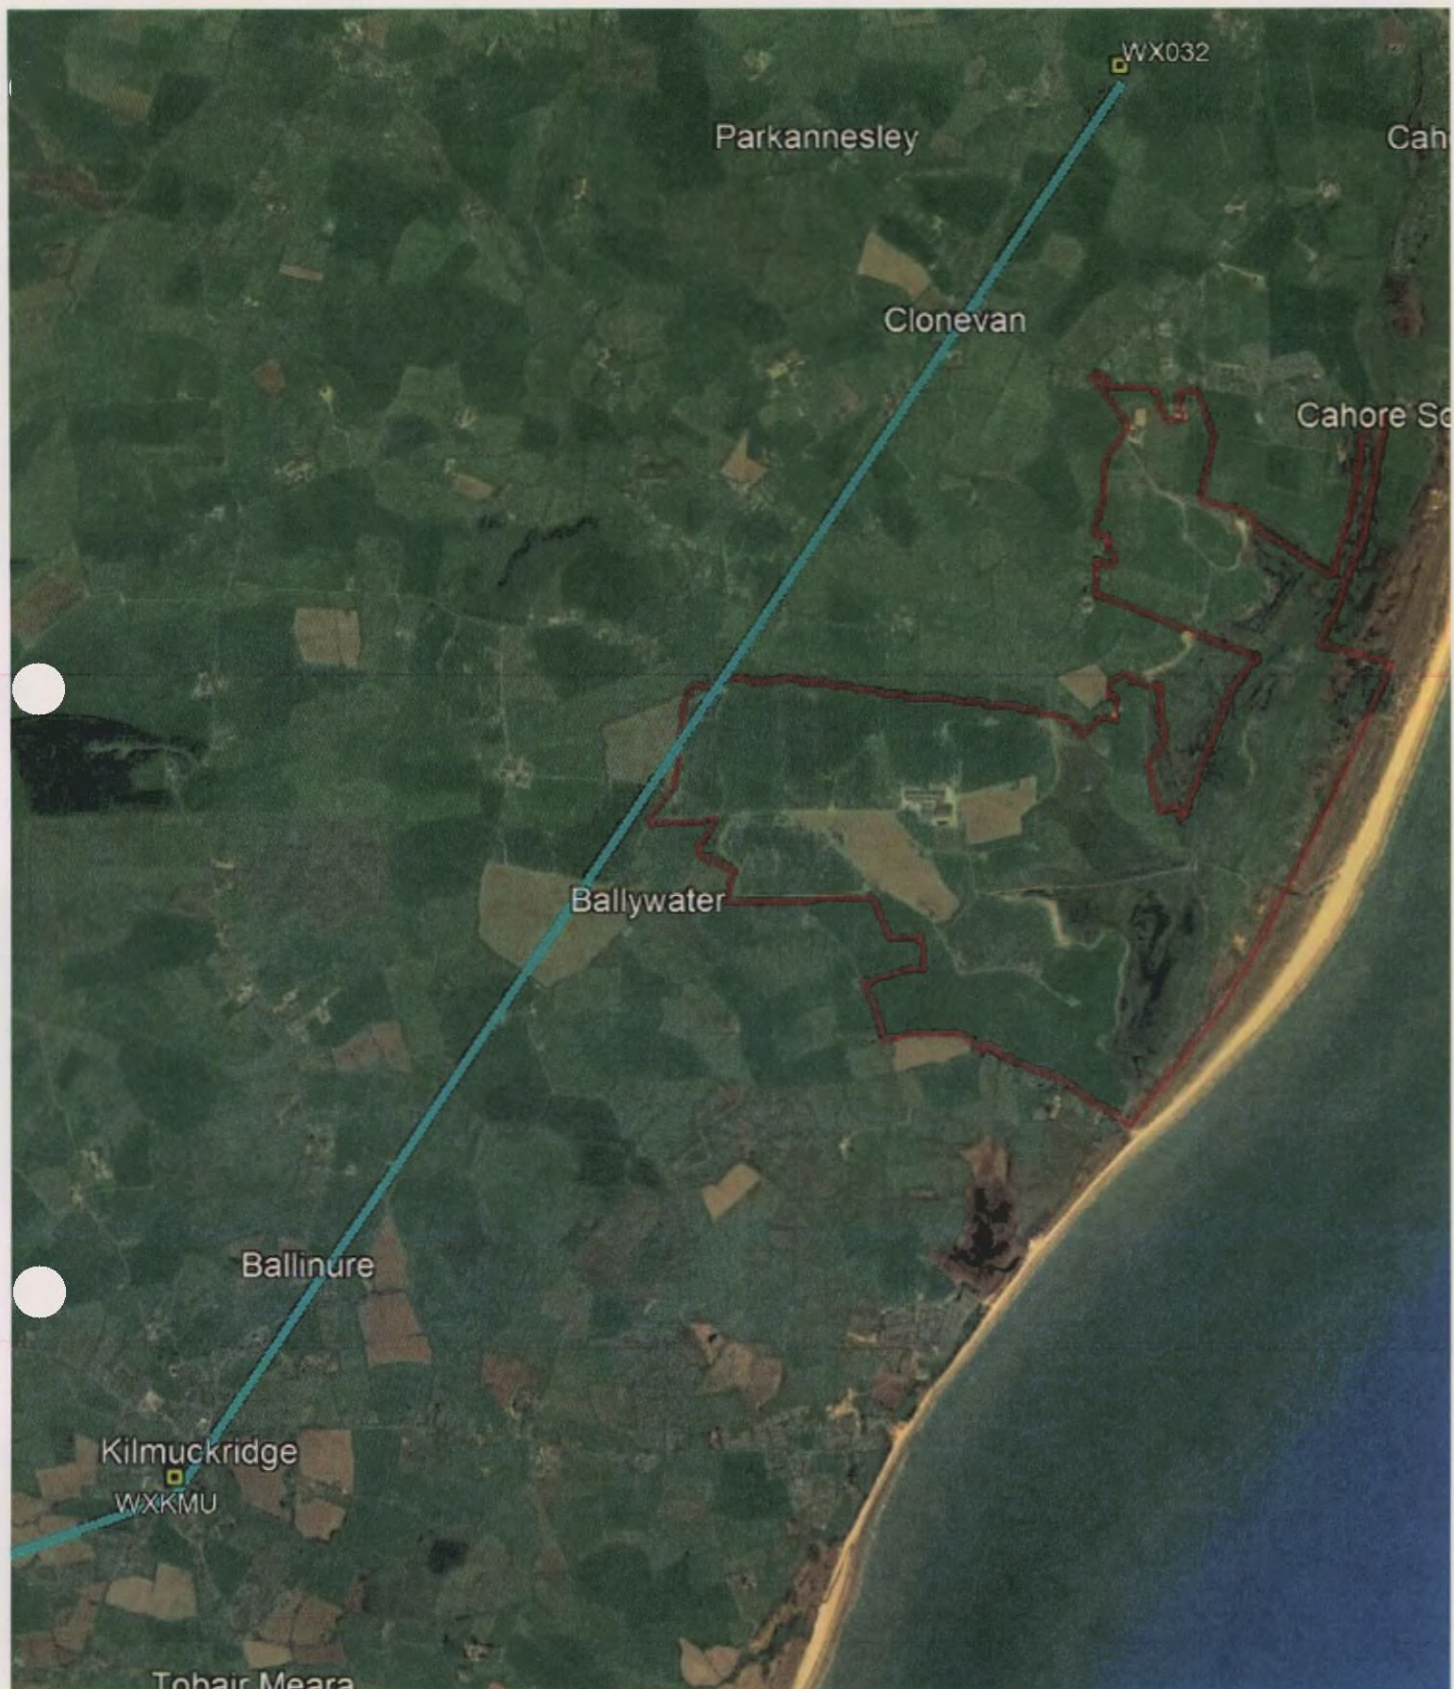

-----Original Message-----

From: Keelin Bourke <kbourke@mkoireland.ie>

Sent: Tuesday 16 January 2024 11:45

review, dissemination or copying of this message or the information it contains is prohibited. If you have received this email in error please notify the sender of the email and delete the email. MKO does not represent or warrant that any attachment hereto is free from computer viruses or other defects. The opinions expressed in this e-mail and any attachments may be those of the author and are not necessarily those of MKO

C2 General



APPENDIX 2-2

COMMUNITY ENGAGEMENT REPORT

1.

INTRODUCTION

This Community Engagement Report has been compiled by MKO on behalf of CGN Europe Energy (CGNEE) to document the processes of community engagement and public consultation carried out during the pre-planning stage of the application for an extension of life for the pre-existing Ballywater Wind Farm in Co Wexford.

This report sets out the aims and objectives of a proactive programme of community engagement over a period of several months prior to the lodgement of the application for planning permission with Wexford County Council. The report will outline the steps that CGNEE have taken to achieve these objectives and will demonstrate the developers' commitment to establishing an ongoing dialogue with residents up to and beyond the submission of an application for planning permission.

CGNEE have placed open and transparent community engagement at the heart of their plans to apply for an extension of life for the Ballywater Wind Farm. The developers believe that effective community engagement is crucial to ensure that the voices of the residents are heard and respected. Engaging proactively with local stakeholders enables developers of projects to understand local needs, preferences and expectations, and can also help to build trust between the developers of a project and the community in which it is located.

These community engagement activities have been completed in line with the recommendations as set out in the *Draft Revised Wind Energy Development Guidelines (December 2019) – Community Engagement* which state that developers of wind farms should, in advance of submitting applications for planning permission, take:

“Active steps to: inform local communities as they begin to develop their proposals; take the views of local communities into account in designing their proposals; demonstrate what practical effect that process of engagement has had; and, set out how the project will perform as a good neighbour in the context of the long-term economic and social development of the community or communities within which it is situated.”

All community engagement and public consultation activities have been carried out according to the fundamental principle that proactive consultation and open discussion with local stakeholders is a crucial element of any wind energy project. In carrying out these community engagement activities, CGNEE endeavoured to put the community at the heart of the process to ensure meaningful consultation was carried out. This, in turn, generated constructive feedback which made a tangible impact on the final project design.

1.1

Project background

The Ballywater Wind Farm has been operational since 2005. The original grant of permission from Wexford County Council (PI Ref 2001/0458) included amongst its conditions that *“the use of the site shall cease at the end of the current 20-year grant of permission unless permission for its retention for a further period has been granted by the planning authorities.”* The current grant is due to expire in June 2025.

The existing Ballywater Wind Farm comprises 21 Enercon E70 model wind turbines of 99m tip height, 70m rotor diameter and 64m hub height, and associated hardstands, as well as a 110kV substation. The turbines are grouped into two clusters, with the larger of the two clusters comprising 17 turbines in the south-west of the site, and the smaller of the clusters comprising four turbines to the north-east. The connection to the national grid runs from the substation via an underground cable to the ESNB substation at Crane, Co Wexford, approximately 20 kilometres inland to the west.

Enercon turbines of the sort installed at Ballywater have an operational lifespan of over 30 years. CGNEE, as owners and operators of the wind farm, therefore wish to apply for a grant of permission to extend the operational life of the wind farm for another ten years, up to 2035.

It is important to note that there are no modifications to the existing development being proposed as part of this application for planning permission. None of the existing wind turbines will be altered in any way, and no more turbines will be added. This has been one of the key messages of the community engagement process.

1.2

Objectives of the community engagement process

Before the process of community engagement began, it was important to set out clear and specific objectives and goals for the process. The overall goal of the project team was to manage communications around the project by providing clear, accurate information to the local community and by providing the means and opportunities by which members of the community could provide their feedback, ask questions and voice concerns about the project.

Emerging from these overarching goals, the specific objectives of the community engagement process were as follows:

- To put the needs of the local community at the centre of the engagement process
- To identify the appropriate groups with whom to engage, based on their proximity to the wind farm site and the impact the wind farm has, and will continue to have, on their day-to-day lives
- To reach out to the community in a manner that was timely, proactive and respectful
- To ascertain the main concerns being expressed by the community in relation to the wind farm and address these concerns as comprehensively as possible
- To establish and maintain an open, two-way dialogue between the developers and the local community for the duration of the planning process
- To counteract the potential spread of speculation and misinformation relating to the extension of life application.

1.3

Community Engagement Strategy

Prior to the start of communication activities, MKO compiled a comprehensive Community Engagement Strategy (CES) which set out how the objectives of the process would be achieved. The methods to be employed over the course of the engagement process were set out in the CES. The CES was an evolving document which could be continually reviewed and amended throughout the engagement process to reflect the specific demands of the project as they were encountered, and to integrate feedback from the community.

2.

CONSULTATION ACTIVITIES

Once the objectives of the engagement process had been established, the project team set out on the implementation of the strategy. The engagement process was led by MKO's dedicated Project Communications unit, with expert input from MKO's environmental and ecological teams. The process was overseen by representatives of the project team from CGNEE and Ballywater Windfarm Ltd.

A range of methodologies were used over the course of the engagement process in an effort to connect with as many members of the community as possible. These methods included, but were not limited to:

- An initial leaflet drop to homes within a 1.5km radius of the turbine locations
- The delivery of feedback questionnaires to homes within the same radius
- The creation of a dedicated project website and email address, for members of the community to communicate their questions or concerns directly to the project team
- The hosting of an in-person Public Information Event, at which detailed plans for the extension of life were displayed
- Engagement with local elected representatives (county councillors, TDs, etc)

This multifaceted approach to the community engagement process sought to ensure that members of the community were kept fully informed of the project plans and were given ample opportunity to provide whatever feedback they wished, via as many different communications channels as were feasible.

2.1

Initial leaflet drop

The first phase of the community engagement strategy was an initial leaflet drop, which took place over the course of two days on Thursday and Friday, January 11-12, 2024. The leaflet drop was carried out by a member of MKO's Project Communications unit.

The leaflet drop involved every home within a 1.5km radius of an existing turbine receiving a hand-delivered package through their door. The package contained:

- A four-page information brochure detailing the background to the extension of life application, an overview of exactly what the application will entail, and information on the environmental, economic and community benefits that the Ballywater Wind Farm has had in its 20-year existence, and will continue to have should the extension of life be granted.
- A feedback questionnaire asking the following questions:
 1. Should the extension of life of the Ballywater Wind Farm be granted, the wind farm operators are committing to beginning a Community Benefit Fund which will start in 2025 and run annually for the remainder of the operational lifespan of the wind farm. This fund will be available to the local community for projects and/or developments of social benefit. What types of benefits do you feel the fund should provide to the local community?
 2. Do you have any concerns about the continued operation of the Ballywater Wind Farm and if so, what are they?
 3. Ballywater Windfarm Ltd is committed to keeping the local community informed about this extension of life application. Please help us identify any other local groups which you feel should be consulted with.
 4. Have you any further comments in relation to the Ballywater Wind Farm?
 5. Do you support the extension of life of the Ballywater Wind Farm?

The recipients of the questionnaire were encouraged to return their completed forms to the developers of the Ballywater Wind Farm, c/o MKO. Furthermore, houses within a 1km radius of an existing turbine were also supplied with a stamped and addressed envelope to return their feedback forms. This was done to make it as straightforward as possible for those residents living closest to the wind farm to provide their feedback free of charge. The questionnaire was also uploaded to the project website.

Over the course of the two days, approximately 180 homes in the vicinity of Ballywater Wind Farm received these project information packages.

2.2

Project website

A dedicated project website (www.ballywaterwindfarm.com) was designed and launched in tandem with the initial door-knock. The website address was included on the project brochure delivered to every home within a 1.5km radius of the wind turbine sites. The website featured more background information on the Ballywater Wind Farm and the reasons for the extension of life application. It also featured a platform for feedback from the general public.

A dedicated project email address (info@ballywaterwindfarm.com) was also established and included in the project brochure and website.

3.

PUBLIC INFORMATION EVENT

The next phase of the community engagement process involved hosting an in-person Public Information Event (PIE) to allow members of the community to meet with and speak directly to representatives of the project team. This event was held between 4pm and 8pm on Tuesday, March 5th, 2024. The venue chosen for the event was Ballygarrett Realt na Mara GAA Club, which was identified by the project team as the most suitable hall in the locality of the wind farm in which to host an event of this kind.

3.1

Event advertising

A strategic advertising campaign was designed and implemented to ensure that the Public Information event was brought to the attention of as many members of the local community as possible. This campaign had two primary strands:

- An advertisement placed in the local newspaper (the *Gorey Guardian*) in the edition of Wednesday, February 28th, six days out from the event (appx 2).
- A leaflet drop to every house within 1.5km of the turbine locations. The leaflets dropped contained the same information as appeared in the newspaper advert. It was deemed appropriate to provide every house within the 1.5km radius with a leaflet to ensure that the residents most likely to have an interest in the extension of life application were made aware of the event. This leaflet drop was carried out by a member of MKO's Project Communications team over the course of two days on Tuesday and Wednesday, February 27th – 28th.
- An email invitation to the Public Information Event was also circulated to the elected members of Wexford County Council representing both the Gorey and Kilmuckridge electoral areas, as well as to the five Teachtaí Dála for the Wexford constituency, a week prior to the event.

3.2

Event format

The Public Information Event was designed as a drop-in, exhibition-type event, to run over the course for four hours from 4pm to 8pm. The exhibition-type format was deemed the most suitable option for the event by the members of the project team, because it would allow attendees to come and view the display materials at their own time and pace, and to speak directly to representatives of the project team.

The display materials were collated and designed in the week prior to the event and printed on large A1 posters, which were erected on boards on either side of the venue. These materials included:

- Maps of the existing Ballywater Wind Farm showing the turbine layout, the turbines' proximity to homes, and the ecological and environmental constraints within which the wind farm operates

- Details about the extension of life application, including what exactly the application will entail and the reasons behind the application
- Details about the project team – CGN Europe Energy, MKO and Blackstaff Ecology, who conducted the ecological surveys required for the Environmental Impact Assessment Report (EIAR)
- Details on the EIAR itself, including the chapter headings
- Details on the environmental, economic and community benefits of the Ballywater Wind Farm, including the newly introduced Community Benefit Fund
- Details of the biodiversity of the Ballywater site, the land upon which it is situated, and the flora and fauna species that have been observed on the site over the course of the surveys
- Details about the next steps in the planning process, including the ongoing community engagement activities and the intention to submit an application for planning permission to Wexford County Council in the coming months

3.3

Event team

The Public Information Event team included representatives from the developers, CGN Europe Energy, and the planning and environmental consultants on the project, MKO. Present on the day were:

- Niall Monk, CGN Europe Energy
- Dylan Moore, CGN Europe Energy
- Robert Kennedy, MKO
- Keelin Bourke, MKO
- Toni Bourke, MKO
- Mark Higgins, MKO



Representatives of CGN Europe Energy and MKO pictured at the Public Information Event for the Ballywater Wind Farm Extension of Life application, held at Ballygarrett GAA Club on Tuesday, March 5th, 2024. From left: Mark Higgins (MKO), Toni Bourke (MKO), Dylan Moore (CGNEE), Niall Monk (CGNEE), Keelin Bourke (MKO) and Robert Kennedy (MKO).

Members of the MKO Project Communications unit had responsibility for welcoming attendees to the event and explaining the format of the exhibition. Upon arrival, attendees were invited to sign-in with their names and, if they so wished, a contact email and/or phone number. They were then given the option of viewing the exhibition materials on their own, or to be brought through the exhibition by a member of the project team.

Attendees were encouraged to ask any questions or raise any concerns they may have had about the project with a member of the project team, who would endeavour to answer these questions or concerns as thoroughly as possible. Attendees also had the option of filling out feedback forms before they left the exhibition.

The Public Information Event was reasonably well-attended, with approximately 35 members of the local community visiting the exhibition over the course of the four hours, including several near neighbours of the wind farm and some members of the local authority. The prevailing mood amongst attendees was one of broad support for the extension of life application; multiple members of the community expressed the view that because the turbines have already been in place for almost 20 years and are still producing energy efficiently, it is a logical decision to extend their operational lifespans.

4.

PUBLIC FEEDBACK

The project team sought as much public feedback as possible over the course of the community engagement process. Various channels were established to allow the members of the community to provide their thoughts, opinions, questions and comments on the extension of life application as easily as possible. These channels included:

- the feedback questionnaires attached with the initial project information pack (and the stamped and addressed envelopes provided to homes within 1km of a turbine location)
- the project website, which hosted an online version of the feedback form
- the dedicated project email address
- the in-person Public Information Event

Members of the community made use of the various channels to communicate their feelings towards the Ballywater Wind Farm to the project team. Broadly speaking, the feeling amongst the local community toward the wind farm, and the extension of life application, was supportive. The consensus emerging from the feedback received was that Ballywater Wind Farm is a long-established and well-settled development which has been largely accepted by the members of the community, most of whom had no concerns over its lifespan being extended by another ten years.

Several members of the community went so far as to say that the disruption that could be caused by decommissioning the turbines at this time would far outweigh any potential concerns over leaving them as they are, especially given that the turbines are still producing energy.

It would not be accurate to say that there was unanimous community support for the extension of life application, however. Over the course of the community engagement process, some members of the community did raise concerns over particular issues. These issues are summarised below, along with the steps taken by the project team to address them.

4.1

Issues raised

4.1.1

Proximity and changes to infrastructure

A small number of local residents raised concerns about the proximity of the wind turbines to their homes on visual amenity grounds. In certain locations, the existing turbines are within 500m of homes, most notably along the Cullentra/Ballinoulart Road to the south of the site, and in the townland of Oldtown, directly to the west of the smaller four-turbine cluster to the north of the site.

Some of these residents attended the Public Information Event to present these concerns directly to the project team, and to ensure that the proposed development would not involve increasing the height of the existing turbines, or the number of turbines in the wind farm. These fears were allayed by the

project team who reiterated that there are no material changes to the existing site being proposed as part of the extension of life development.

4.1.2 Noise concerns

Some residents, particularly those living along the Cullentra/Ballinoulart Road to the south of the site, expressed concerns about the noise outputs from the turbines while in motion.

These residents were informed that noise monitoring surveys will form part of the extension of life application and that all noise emissions will fall within accepted guideline levels.

4.1.3 Traffic

Some residents expressed concerns over a potential increase in traffic flow as a consequence of the extension of life application. These concerns were addressed by the project team, who assured residents that there would be no increase in traffic flow to or from the wind farm site as a result of the extension of life being granted, and that traffic flow arising from maintenance, surveying, etc, would remain unchanged from its current levels should the extension be granted.

4.1.4 Decommissioning

Several members of the local community queried what would become of the turbines and the associated infrastructure at the end of the ten-year extension of life being sought in this application. Some residents expressed concerns over the potential environmental and ecological damage that could be done to the adjacent SAC by the removal of the turbines and/or the excavation of their foundations.

In response, the project team explained that a decommissioning plan will be included as part of the planning application, which will outline how the turbine components will be safely deconstructed and removed with minimal disturbance to the surrounding environments at their end of their lifespan. It was further explained that any conditions included in the planning decision regarding decommissioning will be followed.

Additionally, it was clarified that modern decommissioning plans and conditions note that leaving the subterranean elements of wind turbines (i.e. foundations) in-situ is the preference to reduce the environmental impact from decommissioning. This is the decommissioning approach proposed for Ballywater Wind Farm, as outlined in the decommissioning plan appended to the Environmental Impact Assessment Report.

4.2 Support for the extension of life

Each of the feedback questionnaires distributed to homes within 1.5km of the turbine locations finished with a direct yes/no question asking residents if they supported the extension of life of the Ballywater Wind Farm. Approximately 180 of these questionnaires were distributed in hard copy, while residents also had the option of filling in the form online and submitting it via email.

15 feedback questionnaires were received in the post over the following number of weeks, while a further three questionnaires were submitted via email. From a total of 18 responses, 14 answered 'yes' to the question of whether they supported the extension of life. One response answered 'no' and three left the question unanswered.

5.

COMMUNITY BENEFIT FUND

The Ballywater Wind Farm does not currently contribute to a Community Benefit Fund of any kind. An informal fund was established early in the project's development circa 2005 but that fund was discontinued soon after.

Newly built wind energy developments which operate under the Renewable Energy Support Scheme (RESS) structures are now obliged to establish a Community Fund for the area in which they are situated. The developer allocates a minimum of €2 per MWh from the revenues generated by the wind energy development towards the fund, which is available for local community groups, sports clubs, etc.

Ballywater Wind Farm does not operate under RESS and is therefore not obliged to provide a Community Benefit Fund. However, CGNEE made the decision, as part of the application for an extension of life, to establish a fund to demonstrate their commitment to the local area and their desire to support the local community. This fund will be to the minimum value of €30,000 per annum for the remaining lifespan of the Ballywater Wind Farm.

If the extension of life is granted, the Community Benefit Fund will begin in 2025 and run annually for the remainder of the operational lifespan of the wind farm. The fund will be made available for the local community for projects and/or developments of social and environmental benefit.

The developers have partnered with the Community Foundation Ireland (CFI) in order to operate the fund. CFI are a team of professional advisors, strategists and activators with over 20 years of experience providing the expertise to enable donors to positively impact Irish communities through strategic giving.

The Community Benefit Fund would be administered and controlled entirely by CFI in partnership with the local community. Ballywater Wind Farm Ltd and CGNEE will have no say or involvement in how the funds are used.

5.1

Funding suggestions

The establishment of the Community Benefit Fund was announced to the residents via the initial leaflet-drop in January 2024. Along with being provided with background information on the fund, its intended function and the involvement of CFI, residents were asked, via the feedback questionnaires, what types of benefits they felt the fund should provide to the local community, and whether there were any specific groups, associations, clubs, etc, that they felt should benefit from the fund.

Residents were enthusiastic in their suggestions, both via the questionnaires and at the in-person Public Information Event. Some of the suggested bodies that may benefit from the fund included:

- The churches in the parish
- Local national schools
- Local Tidy Towns committee
- The Ballygarrett village Christmas lights committee
- The Cahore lifeboat and inshore rescue
- Local hedge-cutting
- The playground in Ballygarrett village
- The restoration of the Cahore canal and improvements to the Cahore trail
- Ballygarrett GAA Club
- Killenagh Wanderers AFC
- The 1914 Club
- Local charities

6.

CONCLUSION

The various issues raised by the residents over the course of the consultation process have been considered at all stages of the extension of life application. At all stages of the engagement process, the developers were fully conscious of the need for members of the local community to be properly consulted with and listened to, and their questions and concerns suitably addressed.

The developers have been especially conscious of the concerns held by some residents over issues such as proximity and visual impact, and the noise impact of the wind farm, and have made all efforts to address these concerns as comprehensively as possible.

Ballywater Windfarm Ltd and CGNEE have sought to make the interests of the local community a primary consideration of the extension of life application. This has been demonstrated not only through the extensive programme of door-to-door engagement, in-person consultation and ongoing liaisons with residents via the project website, email and phone, but also through the voluntary establishment of the Community Benefit Fund, which it is hoped will provide meaningful economic benefit to the residents of the communities surrounding the Ballywater Wind Farm for the next decade.

The developers are committed to maintaining the strong community engagement approach throughout the post-application stage and, if the extension of life is granted, will continue to consult with and be available to residents through the remaining operational lifespan of the Ballywater Wind Farm.



APPENDIX 2-3

CUMULATIVE IMPACT ASSESSMENT

Local Authority Planning Applications

Planning Authority	Application Number	Development Description	Development Address	Application Status	Application Type	Decision	Received Date	Grant Date	Appeal Ref Number	Appeal Decision	Dist to Turbine (km)	Dist to EIR Boundary (km)
Wexford County Council	20140443	PERMISSION FOR THE ERECTION OF AN EXTENSION TO THE SIDE OF AN EXISTING DWELLING	GLEBE, ARDCAVAN	APPLICATION FINALISED	PERMISSION	CONDITIONAL	18/06/2014	01/10/2014		n/a	22.13	17.25
Wexford County Council	20140731	PERMISSION TO ERECT AN EXTENSION TO THE SIDE OF EXISTING DWELLING AND PERMISSION	KILCAVAN LOWER, KILGORMAN	APPLICATION FINALISED	PERMISSION	CONDITIONAL	15/09/2014	10/12/2014		n/a	18.10	17.53
Wexford County Council	20130770	ERECT A DWELLING WITH SERVICES AND DOMESTIC GARAGE AND ALL ASSOCIATED WORKS	BALLOWEN OR RAMSFORT PARK, GOREY RURAL	n/a	n/a	n/a	08/05/2018			n/a	16.36	14.86
Wexford County Council	20140851	PERMISSION FOR THE CONSTRUCTION OF A NEW SCHOOL BUILDING FOR SAINT PATRICKS SPEC	DRUMGOLD, ENNISCORTHY RURAL	APPLICATION FINALISED	PERMISSION	CONDITIONAL	24/10/2014	09/01/2015		n/a	20.79	4.16
Wicklow County Council	2360464	construction of a new single storey industrial unit with ancillary 2 storey office accommodation (Total Floor Area 2310 sq.m) and all associated site development works	Kish Business Park , Clogga Road , Arklow	APPLICATION FINALISED	PERMISSION	CONDITIONAL	01/12/2023	23/04/2024			24.98	24.46
Wexford County Council	20140084	ALTERATIONS TO PREVIOUSLY GRANTED PLANNING PERMISSION NUMBER 20120940	ANNAGHMORE, WINGFIELD	APPLICATION FINALISED	PERMISSION	CONDITIONAL	12/02/2014	06/05/2014		n/a	20.26	18.42
Wicklow County Council	201265	change to an approved permission Reg. Ref. 20/667 with the addition of a single storey bedroom extension to the rear of a single storey cottage	Boglands , Arklow , Co. Wicklow	APPLICATION FINALISED	PERMISSION	CONDITIONAL	10/12/2020	15/03/2021			24.92	24.40
Wexford County Council	20140740	PERMISSION FOR THE DEMOLITION OF EXISTING SINGLE STOREY DETACHED HOLIDAY HOME/ D	SEAFIELD, COURTTOWN	APPLICATION FINALISED	PERMISSION	CONDITIONAL	18/09/2014	10/12/2014		n/a	13.54	12.99
Wexford County Council	20130170	PROPOSED FILL OF 0.8 METRES OR LESS OVER 9.3 HECTARES OF DISUSED FORMER FORESTRY	BARNADOWN LOWER, GOREY RURAL	n/a	n/a	n/a	16/04/2018			n/a	10.42	8.16
Wexford County Council	20140223	PERMISSION FOR THE THE FOLLOWING : ALTERATIONS TO REAR ENTRANCE, (LOCATED OFF RA	GOREY CORPORATION LANDS, GOREY URBAN	APPLICATION FINALISED	PERMISSION	CONDITIONAL	04/04/2014	25/06/2014		n/a	14.83	13.55
Wexford County Council	20140307	PERMISSION TO DEMOLISH EXISTING DWELLING HOUSE AND TO CONSTRUCT A GROUND FLOOR	CAMOLIN, KILCOMB	APPLICATION FINALISED	PERMISSION	CONDITIONAL	02/05/2014	25/07/2014		n/a	14.87	6.64
Wexford County Council	20140172	PERMISSION TO EXTEND EXISTING DWELLING HOUSE, PERMISSION TO DEMOLISH OLD DOMESTI	MARSHALSTOWN, MARSHALSTOWN	APPLICATION FINALISED	PERMISSION	CONDITIONAL	12/03/2014	03/06/2014		n/a	24.25	6.29
Wexford County Council	20140938	ERECT A SPLIT LEVEL DWELLING WITH SERVICES AND DOMESTIC GARAGE UNDER ROOF (PREVI	KILLYNANN, BALLYNESTRAGH	APPLICATION FINALISED	PERMISSION	CONDITIONAL	24/11/2014	25/02/2015		n/a	17.14	15.94
Wexford County Council	20120327	GRAIN STORE / STRAW STORE AND ASSOCIATED SITE WORKS	BOLINASPICK, KILBORA	n/a	n/a	n/a	08/05/2017			n/a	15.63	5.94
Wexford County Council	20140200	PERMISSION FOR THE FOLLOWING: (I) PROPOSED EXTENSION TO EXISTING PARK-LANDS C	PARKKACROSS, ARDAMINE	APPLICATION FINALISED	PERMISSION	CONDITIONAL	26/03/2014	25/07/2014		n/a	8.50	7.87
Wexford County Council	20140831	PERMISSION FOR RETENTION OF (I) ALTERATIONS TO LOCATION OF SITE BOUNDARIES FROM	COOLOOK BEG, KILLENAGH	APPLICATION FINALISED	PERMISSION	CONDITIONAL	20/10/2014	13/01/2015		n/a	7.33	5.29
Wexford County Council	20120620	ERECTION OF A SINGLE STOREY BUILDING WITH AN AREA OF 648 SQ. M. FOR RETAIL USE,	TOMMALOSSETT , ENNISCORTHY RURAL	n/a	n/a	n/a	29/09/2017			n/a	24.04	7.52
Wexford County Council	20140210	PERMISSION TO ERECT A TWO STOREY DWELLINGHOUSE AND DOMESTIC GARAGE AND CONNECTI	CLONATIN UPPER, GOREY RURAL	n/a	n/a	n/a	31/03/2014			n/a	15.03	14.29
Wexford County Council	20140714	PERMISSION FOR DEVELOPMENT TO DEMOLISH, REDEVELOP, EXTEND AND MODERNISE	GOREY CORPORATION LANDS, GOREY URBAN	APPLICATION FINALISED	PERMISSION	CONDITIONAL	10/09/2014	01/12/2014		n/a	14.85	13.66
Wexford County Council	20140026	RETENTION OF THE FOLLOWING (1) EXISTING EXTENSIONS TO THE REAR OF DWELLING AND	BALLINVUNNIA, CAHORE	APPLICATION FINALISED	PERMISSION	CONDITIONAL	20/01/2014	25/06/2014		n/a	1.22	0.26
Wexford County Council	20140160	ERECT A SELF CONTAINED DWELLING UNIT (GRANNY FLAT) WITH CONNECTION TO EXISTING	BARMONA, MONAMOLIN	APPLICATION FINALISED	PERMISSION	CONDITIONAL	07/03/2014	11/07/2014		n/a	9.05	1.01
Wexford County Council	20140102	ERECTION OF A NEW EXTENSION TO THE EXISTING CARPARKING TO INCLUDE RE-ORGANISATIO	MOYNE UPPER, ENNISCORTHY RURAL	APPLICATION FINALISED	PERMISSION	CONDITIONAL	18/02/2014	28/04/2014		n/a	21.46	3.42
Wexford County Council	20140494	PERMISSION FOR CONSTRUCTION OF AN EXTENSION TO SIDE OF EXISTING DWELLING HOUSE C	BORLEAGH, LIMERICK	APPLICATION FINALISED	PERMISSION	CONDITIONAL	04/07/2014	24/09/2014		n/a	20.68	19.68
Wexford County Council	20120452	ERECT A DWELLING WITH SERVICES AND DOMESTIC GARAGE AND ALL ASSOCIATED WORKS	BALLYWILLIAM, BALLYNESTRAGH	n/a	n/a	n/a	17/02/2017			n/a	18.34	17.74
Wexford County Council	20140409	PERMISSION FOR THE ERECTION OF DWELLING HOUSE WITH DOMESTIC GARAGE AND ASSOCIATE	BALLYNABARNY, ENNISCORTHY RURAL	APPLICATION FINALISED	PERMISSION	CONDITIONAL	09/06/2014	27/08/2014		n/a	18.99	1.79
Wexford County Council	20140766	PERMISSION TO ERECT A SINGLE STOREY EXTENSION TO THE FRONT OF DORMER BUNGALOW	GOREY CORPORATION LANDS, GOREY URBAN	APPLICATION FINALISED	PERMISSION	CONDITIONAL	25/09/2014	12/12/2014		n/a	14.87	13.25
Wexford County Council	20140176	PERMISSION FOR THE OPERATION OF A CONSTRUCTION AND DEMOLITION FACILITY, WHERE	BANNTOWN, HUNTINGTOWN	APPLICATION FINALISED	PERMISSION	CONDITIONAL	14/03/2014	16/10/2014	PL26.243420	n/a	15.75	11.54
Wexford County Council	20140636	PERMISSION FOR AN EXTENSION AND ALTERATIONS TO A DWELLING HOUSE 10 YEAR PERMISSION FOR AN INTEGRATED HOLIDAY COMPLEX ON A SITE OF 72.3 HECTARES	MOUNTALEXANDER, COURTTOWN	APPLICATION FINALISED	PERMISSION	CONDITIONAL	20/08/2014	03/11/2014		n/a	12.92	12.21
Wexford County Council	20140517	CONSTRUCTION OF A FULLY SERVICED DWELLING HOUSE, DOMESTIC GARAGE, INSTALL TREATM	KILMACOE & COOLRAINEY, ARDCOLM	APPLICATION FINALISED	PERMISSION	CONDITIONAL	10/07/2014	24/07/2015	PL26.244565	Granted (Conditional)	17.49	15.40
Wexford County Council	20140128	DEMOLISH EXISTING DEFECTIVE DWELLING-HOUSE AND OTHER STRUCTURES ON SITE AND TO E	GARRYLOUGH LOWER, KILMALLOCK	APPLICATION FINALISED	PERMISSION	CONDITIONAL	26/02/2014	16/05/2014		n/a	18.16	14.26
Wexford County Council	20140906	PERMISSION FOR RETENTION OF EXISTING DWELLING WITH DOMESTIC GARAGE UNDER ROOF AN	CASTLELAND, FERNS	APPLICATION FINALISED	PERMISSION	CONDITIONAL	17/11/2014	16/02/2015		n/a	18.05	4.76
Wexford County Council	20140663	PERMISSION FOR THE PROPOSED ERECTION OF ALTERATIONS AND EXTENSIONS TO EXISTING	CLONMORE UPPER, BALLYHUSKARD	n/a	n/a	n/a	27/08/2014			n/a	18.54	5.60
Wexford County Council	20140802	PERMISSION TO ERECT AN EXTENSION TO THE REAR OF EXISTING DWELLING HOUSE FOR USE	BALLYGARRETT, BALLYGARRETT	APPLICATION FINALISED	PERMISSION	CONDITIONAL	08/10/2014	19/12/2014		n/a	2.92	2.28
Wexford County Council	20140386	CONSTRUCTION OF A MILKING PARLOUR WITH ANCILLARY DAIRY, COLLECTION YARD, AN UNDE	BALLYCANEW, BALLYCANEW	APPLICATION FINALISED	PERMISSION	CONDITIONAL	03/06/2014	27/08/2014		n/a	8.69	6.14
Wexford County Council	20110885	PERMISSION TO (1) MAKE ALTERATIONS TO EXISTING DWELLING INCLUDING A NEW PORCH (2	BALLYDAW OR DAVIDSTOWN, MARSHALSTOWN	n/a	n/a	n/a	09/01/2017			n/a	24.44	6.29
Wexford County Council	20140357		KNOCKGREANY, COOLGREANY	APPLICATION FINALISED	PERMISSION	CONDITIONAL	21/05/2014	11/08/2014		n/a	23.94	23.34

Planning Authority	Application Number	Development Description	Development Address	Application Status	Application Type	Decision	Received Date	Start Date	Appeal Ref Number	Appeal Decision	Dist. to Neighbour (m)	Dist. to EIR Boundary (m)
Wexford County Council	20140014	ALTERATIONS TO PREVIOUSLY GRANTED PERMISSION PLAN REG. NO'S 20022068 AND 2003127	CREAGH DEMESNE, GOREY RURAL	APPLICATION FINALISED	PERMISSION	CONDITIONAL	09/01/2014	02/04/2014		n/a	15.54	14.06
Wexford County Council	20140225	OUTLINE PLANNING PERMISSION FOR THE ERECTION OF A DWELLING HOUSE	BALLINATRAY LOWER, COURTTOWN	n/a	n/a	n/a	07/04/2014			n/a	10.40	9.79
Wexford County Council	20140658	PERMISSION FOR RETENTION OF EXISTING DOMESTIC STORAGE SHED AND PERMISSION TO ERE	MOUNTSEATON, BALLYMORE	APPLICATION FINALISED	PERMISSION	CONDITIONAL	25/08/2014	10/11/2014		n/a	10.02	5.76
Wexford County Council	20110315	ERECTION OF TWO FULLY SERVICED DWELLING HOUSES ON INDIVIDUAL SITES	CAMOLIN, KILCOMB	n/a	n/a	n/a	21/04/2016			n/a	15.75	7.20
Wexford County Council	20140062	ERECT A FULLY SERVICED DWELLING HOUSE WITH DOMESTIC GARAGE AND ALL ASSOCIATED SI	BALLINAMONA, BALLYCANNEW	APPLICATION FINALISED	PERMISSION	CONDITIONAL	04/02/2014	29/04/2014		n/a	9.43	7.18
Wexford County Council	20140273	PERMISSION TO ERECT (A), A SERVICED DWELLING HOUSE AND DOMESTIC GARAGE, AND (B	BALLYBOGGAN LOWER, ARTRAMON	APPLICATION FINALISED	PERMISSION	CONDITIONAL	22/04/2014	14/07/2014		n/a	22.06	16.83
Wexford County Council	20140120	ERECT A DWELLING HOUSE WITH SERVICES AND DOMESTIC GARAGE	BOLACAHEER, TOMBRACK	n/a	n/a	n/a	24/02/2014			n/a	21.42	7.94
Wexford County Council	20090699	ERECT A SERVICED DWELLING HOUSE	MULLAUNREAGH, MONAMOLIN	n/a	n/a	n/a	27/08/2014			n/a	9.76	3.64
Wexford County Council	20110334	ERECT A DWELLING WITH SERVICES AND DOMESTIC GARAGE AND ALL ASSOCIATED WORKS	GROVE LITTLE, KILNAHUE	n/a	n/a	n/a	15/07/2016			n/a	19.15	17.19
Wexford County Council	20140589	PERMISSION TO ERECT 2 NO. WALLS AND A NEW FENCE TO THE SOUTH EAST OF OUR LADY ST	BALLINATRAY LOWER, COURTTOWN	APPLICATION FINALISED	PERMISSION	CONDITIONAL	31/07/2014	20/10/2014		n/a	10.11	9.49
Wicklow County Council	2488	alterations to the development permitted under Reg. Ref. 20/1088, as amended by Reg. Ref. 23/62, and will supersede the permitted information and communications technology (ICT) facility buildings permitted on site. In summary, the development comprises the replacement of the 3 no. part one and part two storey ICT facility buildings permitted on site, with 5 no. part two and part three storey ICT facility buildings with a reduced building footprint, along with an energy centre compound. The Battery Energy Storage System permitted under Reg. Ref. 23/62 and the substation and transmission line connections permitted under ABP Ref. 315200-22 will be unaffected by the proposed alterations. An Environmental Impact Assessment Report (EIA) has been prepared and will be submitted to the planning Authority with the planning application. An EPA-Industrial Emissions Directive (IE) licence will be applied for to facilitate the operation of the proposed development	Site located to the north and northeast of the existing Kish Business Park, Arklow, Co. Wicklow	DECISION MADE	PERMISSION	CONDITIONAL	27/02/2024				24.85	24.34
Wexford County Council	20140820	RETENTION OF EXISTING DOMESTIC STORAGE SHED	KILLYNANN, BALLYNESTRAGH	APPLICATION FINALISED	PERMISSION	CONDITIONAL	13/10/2014	08/01/2015		n/a	17.06	15.82
Wexford County Council	20140886	PERMISSION TO ERECT A DWELLING WITH SERVICES AND DOMESTIC GARAGE AND ALL ASSO	KILMICHAEL UPPER, KILNAHUE	n/a	n/a	n/a	06/11/2014			n/a	18.67	16.07
Wexford County Council	20140123	CHANGE OF USE OF PART OF THE EXISTING DWELLINGHOUSE TO COFFEE SHOP AND CAKE	BALLYGARRETT, BALLYGARRETT	APPLICATION FINALISED	PERMISSION	CONDITIONAL	24/02/2014	19/05/2014		n/a	2.64	1.99
Wicklow County Council	201032	installation of a new effluent treatment system and percolation area in full accordance with EPA Cop 2009 standards and all associated site works, together with a new bored well	Kish, Clogga Road, Arklow	APPLICATION FINALISED	PERMISSION	CONDITIONAL	15/10/2020	19/01/2021			24.90	24.38
Wexford County Council	20140965	PERMISSION FOR RETENTION OF ALTERATIONS TO EXISTING DWELLING ON SITE 3 AND ALL	MONASOOTAGH, KILCOMB	APPLICATION FINALISED	PERMISSION	CONDITIONAL	05/12/2014	04/03/2015		n/a	19.81	11.60
Wexford County Council	20140428	PERMISSION FOR ERECTION OF EXTENSIONS (LIVING ROOM TO FRONT AND TWO FIRST FLOOR	INCH, CASTLE ELLIS	APPLICATION FINALISED	PERMISSION	CONDITIONAL	13/06/2014	03/09/2014		n/a	12.65	10.70
Wexford County Council	20140004	CONSTRUCTION OF A FULLY SERVICED DWELLING HOUSE AND DOMESTIC GARAGE WITH ALL	CLONEVIN, CAHORE	APPLICATION FINALISED	PERMISSION	CONDITIONAL	03/01/2014	28/03/2014		n/a	1.18	0.48
Wexford County Council	20120630	ERECTION OF A 36M HIGH, FREE STANDING LATTICE TYPE COMMUNICATIONS STRUCTURE, CAR	CRANE, TINNACROSS	n/a	n/a	n/a	05/04/2018			n/a	18.09	0.03
Wexford County Council	20140261	INTERNAL ALTERATIONS FOR THE PROVISION OF AN OFF-LICENCE WITHIN AN EXISTING RETA	BALLINATRAY LOWER, COURTTOWN	APPLICATION FINALISED	PERMISSION	CONDITIONAL	16/04/2014	08/07/2014		n/a	10.53	9.93
Wexford County Council	20140391	(1) PERMISSION FOR ALTERATIONS AND REVISIONS TO PREVIOUSLY PERMITTED DWELLING	GORTEN UPPER, COOLGREANY	APPLICATION FINALISED	PERMISSION	CONDITIONAL	04/06/2014	25/08/2014		n/a	22.75	22.09
Wexford County Council	20110714	CONSTRUCTION OF A REPLACEMENT DWELLING, NEW ON SITE SEWAGE TREATMENT SYSTEM, AND	COOLNAVEAGH, COURTTOWN	n/a	n/a	n/a	22/12/2016			n/a	12.49	11.07
Wexford County Council	20140583	PERMISSION FOR THE RETENTION OF THE FOLLOWING, 1) PERMISSION FOR THE CHANGE OF L	KILLABEG, TINNACROSS	APPLICATION FINALISED	PERMISSION	CONDITIONAL	29/07/2014	20/10/2014		n/a	19.12	1.97
Wexford County Council	20140573	PERMISSION TO ERECT AN EXTENSION TO SIDE OF EXISTING DWELLING HOUSE WITH M	CASTLE ELLIS, BOLABOY	APPLICATION FINALISED	PERMISSION	CONDITIONAL	28/07/2014	20/10/2014		n/a	12.87	8.16
Wexford County Council	20140979	PERMISSION TO ERECT A SINGLE STOREY EXTENSION TO THE SIDE OF EXISTING DWELLING	BALLINATRAY LOWER, COURTTOWN	APPLICATION FINALISED	PERMISSION	CONDITIONAL	10/12/2014	09/03/2015		n/a	10.71	10.11
Wexford County Council	20110074	RETENTION FOR DOUBLE DOORS TO SOUTH WEST ELEVATION OF EXISTING DWELLING AND	MILLQUARTER, MONASEED	n/a	n/a	n/a	14/03/2016			n/a	22.43	17.72
Wexford County Council	20120556	7 YEAR PLANNING PERMISSION FOR PROPOSED ENVIRONMENTAL IMPROVEMENT WORKS INCLUDIN	BALLYMINAUNHILL, ARDAMINE	n/a	n/a	n/a	22/12/2016			n/a	11.66	9.65
Wexford County Council	20140675	PERMISSION TO ERECT A BUNGALOW WITH SERVICES AND DOMESTIC GARAGE WHICH IS WITHIN	GROVEMILL, LIMERICK	APPLICATION FINALISED	PERMISSION	CONDITIONAL	01/09/2014	26/11/2014		n/a	19.95	18.14
Wexford County Council	20140099	RETENTION OF (1) A SINGLE STOREY EXTENSION TO THE SIDE OF THE REFURBISH EXISTING DWELLING HOUSE AND TO CONSTRUCT A 3675SQM EXTENSION TO EXISTIN	KILDERMOT, COURTTOWN	APPLICATION FINALISED	PERMISSION	CONDITIONAL	17/02/2014	06/05/2014		n/a	14.80	14.25
Wexford County Council	20140041	PERMISSION TO CONSTRUCT A NEW DWELLING	BALLYDUFF, KILCOMB	APPLICATION FINALISED	PERMISSION	CONDITIONAL	27/01/2014	08/07/2014		n/a	19.35	9.68
Wexford County Council	20140721	PERMISSION FOR CHANGE OF USE FROM EXISTING RESIDENTIAL DWELLING TO USE AS GROUND	PARKNACROSS, ARDAMINE	APPLICATION FINALISED	PERMISSION	CONDITIONAL	15/09/2014	08/12/2014		n/a	8.51	7.89
Wexford County Council	20140739	PERMISSION FOR CHANGE OF USE FROM EXISTING RESIDENTIAL DWELLING TO USE AS GROUND	ENNISCORTHY, ENNISCORTHY URBAN	APPLICATION FINALISED	PERMISSION	CONDITIONAL	18/09/2014	28/04/2015		n/a	22.21	4.75

Planning Authority	Application Number	Development Description	Development Address	Application Status	Application Type	Decision	Received Date	Grant Date	Appeal Ref Number	Appeal Decision	Dist to Turbine (km)	Dist to EIR Boundary (km)
Wexford County Council	20140135	RETENTION OF EXISTING STEEL FRAMED AGRICULTURAL SHED AND ALL ASSOCIATED SITE WORK	GLANDORAN UPPER, GOREY RURAL	APPLICATION FINALISED	PERMISSION	CONDITIONAL	28/02/2014	16/05/2014		n/a	16.07	13.65
Wexford County Council	20140779	PERMISSION FOR RETENTION OF EXISTING PRIVATE ARTISTS STUDIO AND ANCILLARY AREAS	COOLGREANY, COOLGREANY	APPLICATION FINALISED	PERMISSION	CONDITIONAL	01/10/2014	19/12/2014		n/a	23.62	23.03
Wexford County Council	20140174	PERMISSION SOUGHT FOR THE PROPOSED DEVELOPMENT COMPRISING OF THE CHANGE OF USE,	RAHEENAGURREN WEST, COURTTOWN	APPLICATION FINALISED	PERMISSION	CONDITIONAL	13/03/2014	04/06/2014		n/a	13.62	12.67
Wicklow County Council	20667	demolish the existing 2m2 front porch and 40m2 substandard rear extension along with all outbuildings totaling 84m2 and erect 81m2 new single storey extensions to the rear and side of the existing 45m2 cottage along with minor alterations and revisions to the elevations and internal layout of the original cottage and erect an 84m2 garage, upgrade the existing effluent disposal system to current EPA standards, improve the existing vehicle entrance along with all associated site development works	Boglands , Arklow , Co. Wicklow	APPLICATION FINALISED	PERMISSION	CONDITIONAL	14/07/2020	02/10/2020			24.92	24.40
Wexford County Council	20140327	PERMISSION TO ERECT A BUNGALOW WITH DOMESTIC GARAGE, ANCILLARY WORKS AND CONNEC	CREAGH DEMESNE, GOREY RURAL	APPLICATION FINALISED	PERMISSION	CONDITIONAL	12/05/2014	19/11/2014		n/a	15.51	14.04
Wexford County Council	20110805	ERECT A SERVICED DWELLING HOUSE AND CARRY OUT ASSOCIATED SITE WORKS	BALLYADAM, KILLINCOOLY	n/a	n/a	n/a	10/05/2016			n/a	5.35	4.20
Wicklow County Council	24126	amendments to previously approved planning permission Reg Ref :21/713 . The amendments comprise the following: (i) change of roof type from flat-roof to low-pitch pitched roof, with rooflights, to the approved detached single-storey dwelling; (ii) alterations to the fenestration treatment to all elevations; (iii) alterations to as granted covered terraces; (iv) addition of a new single-storey detached shed with pitched roof; (v) minor internal layout alterations; (vi) all ancillary works necessary to facilitate the development extension and alterations to my existing dwelling and all associated site and ancillary works	Clogga , Arklow , Co. Wicklow	APPLICATION FINALISED	PERMISSION	CONDITIONAL	12/03/2024	12/06/2024			24.03	23.49
Wicklow County Council	22430	PERMISSION FOR THE FOLLOWING : (i) ERECTION OF A CA. 4.14M HIGH MONOLITH SIGN AND	Kilmurry Upper , Arklow , Co. Wicklow	APPLICATION FINALISED	PERMISSION	CONDITIONAL	22/04/2022	13/09/2022			22.23	21.72
Wexford County Council	20140185	TO REMOVE EXISTING FARM MACHINERY SHED AND ROADSIDE BOUNDARY WALL	ARDCAVAN, ARDCAVAN	APPLICATION FINALISED	PERMISSION	CONDITIONAL	19/03/2014	11/06/2014		n/a	24.20	19.49
Wexford County Council	20140087	ERECT A SERVICED DWELLING HOUSE	TOMSALLAGH, TINNACROSS	APPLICATION FINALISED	PERMISSION	CONDITIONAL	12/02/2014	30/04/2014		n/a	17.46	1.50
Wexford County Council	20140602	ERECT A SERVICED DWELLING HOUSE	LEGNAGLOGH, MONAMOLIN	n/a	n/a	n/a	05/08/2014			n/a	9.26	1.82
Wexford County Council	20140503	ERECT A TWO STOREY DORMER EXTENSION TO THE SIDE AND FRONT OF AN EXISTING D	GOREY CORPORATION LANDS, GOREY URBAN	APPLICATION FINALISED	PERMISSION	CONDITIONAL	07/07/2014	29/09/2014		n/a	15.03	13.68
Wexford County Council	20140156	PERMISSION FOR PART DEMOLITION AND EXTENSION AND INCREASE IN RIDGE HEIGHT OF	SEAFIELD, COURTTOWN	APPLICATION FINALISED	PERMISSION	CONDITIONAL	07/03/2014	28/05/2014		n/a	13.48	12.92
Wexford County Council	20140750	PERMISSION TO ERECT A SPLIT LEVEL TWO STOREY DWELLING WITH SERVICES AND DOMESTIC	LARAHEEN, LIMERICK	n/a	n/a	n/a	19/09/2014			n/a	20.47	18.86
Wexford County Council	20140751	PERMISSION TO ERECT A DWELLING WITH SERVICES AND DOMESTIC GARAGE AND ALL	GLASCARRIG NORTH, BALLYGARRETT	APPLICATION FINALISED	PERMISSION	CONDITIONAL	19/09/2014	13/01/2015		n/a	3.30	2.77
Wexford County Council	20130114	ERECT A DORMER BUNGALOW WITH GARAGE UNDER ROOF WITH SERVICES AND ANCILLARY WORKS	KNOCKBAUN, COOLGREANY	n/a	n/a	n/a	22/03/2018			n/a	23.11	22.50
Wexford County Council	20140685	CONSTRUCTION OF 4 NUMBER FULLY SERVICED DWELLING HOUSES, WITH CONNECTION TO MAIN	GOREY CORPORATION LANDS, GOREY URBAN	APPLICATION FINALISED	PERMISSION	CONDITIONAL	03/09/2014	06/01/2015		n/a	15.12	13.73
Wicklow County Council	21838	construct extension to the side of my existing dwelling house, upgrade of existing on-site sewerage facilities and all associated site works	Tombreen , Carnew , Co. Wicklow	APPLICATION FINALISED	PERMISSION	CONDITIONAL	14/07/2021	26/10/2021			24.69	15.34
Wexford County Council	20140673	PERMISSION TO CARRY OUT INTERNAL AND EXTERNAL RENOVATION AND REPAIR WORKS	BORLEAGH, LIMERICK	APPLICATION FINALISED	PERMISSION	CONDITIONAL	01/09/2014	28/04/2015		n/a	20.61	19.63
Wexford County Council	20140847	ERECT OF EXTENSIONS (CIRCA 35 SQ METRES IN TOTAL) TO THE FRONT AND SIDE OF	COOLISHAL LOWER, GOREY RURAL	APPLICATION FINALISED	PERMISSION	CONDITIONAL	24/10/2014	16/01/2015		n/a	14.05	12.01
Wicklow County Council	201088	proposed development, for which a ten-year permission is sought, consists of the following: Demolition of existing outbuildings on the subject site, along with all site clearance and enabling works; Construction of 3 no. part one storey, part two storey, information and communication technology (ICT) facility buildings, each with a gross floor area (GFA) of c. 22,210 sq. m (66,630 sq. m GFA in total), and with a height (to parapet level) of c. 10.4 metres; Each of the 3 no. ICT facility buildings will accommodate ICT equipment rooms, associated electrical and mechanical equipment rooms, loading bays, maintenance and storage space, office administration areas, and staff facilities; Emergency generators (20 no. for each ICT facility building), flue stacks and associated plant are provided in fenced compounds adjacent to each ICT facility; Extension of the existing road serving Kish Business Park to access the subject site, with gated access points to the proposed ICT facility development to be provided off this roadway on its eastern side. The proposed roadway will form part of the inner relief road planned under Objective IT7 of the Arklow Town and Environs LAP 2018-2024; Construction of internal road network and circulation areas, footpaths, provision of 180 no. car parking spaces (60 no. spaces to serve each ICT facility) and 18 no. cycle parking spaces; Landscaping and planting, boundary treatments, lighting, security fencing, gatehouse (with a GFA of 175 sq. m), and all	North & Northeast of Kish Business Park , Arklow , Co. Wicklow	APPLICATION FINALISED	PERMISSION	CONDITIONAL	28/10/2020	10/06/2021			24.85	24.33
Wexford County Council	20140328	PERMISSION TO ERECT AN EXTENSION TO THE FRONT OF EXISTING SEMI-DETACHED DORMER B	BALLINATRAY LOWER, COURTTOWN	APPLICATION FINALISED	PERMISSION	CONDITIONAL	12/05/2014	05/08/2014		n/a	10.60	10.00

Planning Authority	Application Number	Development Description	Development Address	Application Status	Application Type	Decision	Received Date	Grant Date	Appeal Ref Number	Appeal Decision	Dist to Dublin (km)	Dist to EU Air Boundary (km)
Wexford County Council	20140441	CHANGE OF USE FROM OFFICE USE TO RETAIL USE AT GOREY CORPORATION	GOREY CORPORATION LANDS, GOREY URBAN	APPLICATION FINALISED	PERMISSION	CONDITIONAL	18/06/2014	08/09/2014		n/a	14.73	13.51
Wexford County Council	20140649	PERMISSION FOR THE ERECTION OF A FULLY SERVICED DWELLING HOUSE AND DOMESTIC GARAGE	PULLINSTOWN BIG, MARSHALSTOWN	APPLICATION FINALISED	PERMISSION	CONDITIONAL	22/08/2014	12/11/2014		n/a	24.66	6.49
Wexford County Council	20140396	PERMISSION FOR ERECTION OF A DWELLING HOUSE AND ASSOCIATED SITE WORKS	BALLYMURRY, BALLYHUSKARD	n/a	n/a	n/a	14/05/2019			n/a	13.98	7.00
Wexford County Council	20140509	ERECTION OF A NEW TWO STOREY EXTENSION TO EXISTING PRIMARY SCHOOL WITH A GROSS F	TEMPLESHANNON, ENNISCORTHY RURAL	APPLICATION FINALISED	PERMISSION	CONDITIONAL	07/07/2014	05/03/2015	PL26.244020	Granted (Conditional)	21.30	4.07
Wexford County Council	20140693	RETENTION OF USE FOR AN EXISTING 30M TELECOMMUNICATIONS TOWER, CARRYING ASSOCIAT	SUEVENAGOREA, BALLYHUSKARD	APPLICATION FINALISED	PERMISSION	CONDITIONAL	05/09/2014	12/03/2015	PL26.244152	Modified	13.43	6.71
Wexford County Council	20140349	PERMISSION FOR A NEW ACCESS/ EGRESS FROM THE L-5004-1, A NEW ACCESS TRACK.	NEWTOWN LOWER, COOLGREANY	APPLICATION FINALISED	PERMISSION	CONDITIONAL	19/05/2014	07/08/2014		n/a	24.31	23.70
Wexford County Council	20072874	85 NO. DETACHED SEMI-DETACHED AND TERRACED TWO-STOREY(THE PADDOCK BELLFIELD RD)	ENNISCORTHY & GREENVILLE, ENNISCORTHY RURAL	n/a	n/a	n/a	07/10/2022			n/a	22.67	4.76
Wicklow County Council	23177	for an extension to the side and rear of the existing house (75m2), removal of existing sheds, reconfiguration of existing internal layout, new window opens and external insulation to the existing house, widening of the existing entrance gate, new wastewater treatment system, and all associated site works	Rockbig, Arklow, Co. Wicklow	APPLICATION FINALISED	PERMISSION	CONDITIONAL	24/02/2023	19/08/2023			24.90	24.37
Wexford County Council	20140438	PERMISSION IS SOUGHT FOR THE ERECTION OF AN AGRICULTURAL ENTRANCE TO SERVICE LAN	BOLACREEN, BALLYNESTRAGH	APPLICATION FINALISED	PERMISSION	CONDITIONAL	17/06/2014	08/09/2014		n/a	18.54	16.88
Wexford County Council	20140356	PERMISSION TO ERECT A STEEL FRAMED AGRICULTURAL SHED AND ALL ASSOCIATED SITE	BALLYROEBUCK, KILRUSH	n/a	n/a	n/a	21/05/2014			n/a	24.65	13.46
Wexford County Council	20140419	PERMISSION FOR RETENTION OF EXTENSIONS TO BEDROOM NOS. 6-8 IN VALENTIA NURSING H	CAMOLIN, KILCOMB	APPLICATION FINALISED	PERMISSION	CONDITIONAL	11/06/2014	01/09/2014		n/a	14.92	6.16
Wexford County Council	20140116	THE DEVELOPMENT WILL CONSIST OF THE DEMOLITION OF AN EXISTING ONE STOREY	SEAMOUNT, ARDAMINE	APPLICATION FINALISED	PERMISSION	CONDITIONAL	24/02/2014	20/08/2014	PL26.243351	Granted (Conditional)	9.44	8.84
Wexford County Council	20140075	PERMISSION TO CONSTRUCT THE FOLLOWING AJASTRO TURF ALL- WEATHER PLAYING SURFACES	GOREY CORPORATION LANDS, GOREY URBAN	APPLICATION FINALISED	PERMISSION	CONDITIONAL	10/02/2014	29/04/2014		n/a	14.14	12.93
Wexford County Council	20140057	PERMISSION TO CHANGE THE DESIGN OF BUNGALOW INCLUDING CHANGING THE PITCH ON ROOF	CURRADUFF, KILRUSH	APPLICATION FINALISED	PERMISSION	CONDITIONAL	03/02/2014	24/04/2014		n/a	23.32	10.77
Wexford County Council	20140910	CHANGE OF HOUSE TYPE PREVIOUSLY GRANTED UNDER PLANNING REG. NO. 2010/0186 (INCL	TEMPLESHANNON, ENNISCORTHY RURAL	APPLICATION FINALISED	PERMISSION	CONDITIONAL	17/11/2014	16/02/2015		n/a	20.61	3.57
Wexford County Council	20140622	PERMISSION FOR RETENTION OF THE FOLLOWING ALTERATIONS AS A CHANGE TO THAT PERMIT	KNOCKROE, ARDAMINE	APPLICATION FINALISED	PERMISSION	CONDITIONAL	15/08/2014	08/12/2014		n/a	9.43	8.78
Wexford County Council	20140505	REVISION OF BOUNDARIES FROM THAT WHICH WAS PREVIOUSLY GRANTED UNDER PLANNING REG	BALCARRIGHILL, BALLYCANEW	n/a	n/a	n/a	07/07/2014			n/a	9.80	5.99
Wicklow County Council	21713	demolition of existing single storey commercial building which comprises of the former 12 no bedroom, Clogga Bay hotel, demolition of existing 3 no bedroom dwelling adjoining the hotel, removal and backfill of the existing swimming pool, construction of 1 no single storey, detached replacement dwelling comprising 6 no bedrooms. The proposed dwelling will also include a revised vehicular driveway with car parking area accessed via existing vehicular entrance off Clogga Cove, private amenity space including soft landscaping and boundary treatments, provision of a new wastewater treatment system, suDS, and well and all ancillary works necessary to facilitate the development	Clogga, Arklow, Co. Wicklow Y14 FW90	APPLICATION FINALISED	PERMISSION	CONDITIONAL	17/06/2021	11/02/2022			24.04	23.49
Wexford County Council	20140133	7 YEAR PLANNING PERMISSION FOR ALTERATIONS TO THE EXISTING GATES, ACCESS ROAD	TEMPLESHANNON, ENNISCORTHY RURAL	APPLICATION FINALISED	PERMISSION	CONDITIONAL	28/02/2014	12/05/2014		n/a	21.16	3.92
Wicklow County Council	15362	to erect an agricultural shed for use as grain store and storage of straw along with all associated site works	Umnygar, Carnew, Co. Wicklow	APPLICATION FINALISED	PERMISSION	CONDITIONAL	10/04/2015	30/06/2015			24.59	16.19
Wexford County Council	20110206	DEMOLISH EXISTING HOUSE AND REPLACE WITH DORMER BUNGALOW AND REPLACE EXISTING	BALLYVALLOO LOWER, CASTLE ELLIS	n/a	n/a	n/a	08/06/2016			n/a	16.25	14.72
Wexford County Council	20120635	1) PERMISSION FOR RETENTION OF EXTENSIONS AND ALTERATIONS CONSISTING OF THE ADDI	BALLYDAW, MARSHALSTOWN	n/a	n/a	n/a	14/11/2016			n/a	24.43	6.30
Wexford County Council	20110742	DEMOLITION OF AN EXISTING TIMBER CHALET AND CONSTRUCTION OF A REPLACEMENT TIMBER	PARKINACROSS, ARDAMINE	n/a	n/a	n/a	02/03/2017			n/a	8.44	7.84
Wexford County Council	20140037	CONSTRUCTION OF A DOMESTIC SHED (77M2) & STABLE & ASSOCIATED SITE WORKS.	BALLAGHABLAKE, ARDCOLM	APPLICATION FINALISED	PERMISSION	CONDITIONAL	24/01/2014	12/05/2014		n/a	18.61	16.14
Wexford County Council	20140136	PERMISSION FOR A SINGLE STOREY BEDROOM EXTENSION TO EXISTING DWELLING, EXTENSION	TOMNAMUCK, BALLYGARRETT	APPLICATION FINALISED	PERMISSION	CONDITIONAL	28/02/2014	26/05/2014		n/a	4.68	4.14
Wexford County Council	20140872	PERMISSION FOR THE ERECTION OF AN EXTENSION TO EXISTING DWELLING HOUSE AND RETEN	KILCAVAN LOWER, KILGORMAN	APPLICATION FINALISED	PERMISSION	CONDITIONAL	03/11/2014	28/01/2015		n/a	17.59	17.01
Wexford County Council	20140165	PERMISSION FOR THE FOLLOWING A) ERECT AN EXTENSION TO REAR OF EXISTING SHOP	BALLYNAMONA, BOLABOY	APPLICATION FINALISED	PERMISSION	CONDITIONAL	10/03/2014	08/12/2014		n/a	13.96	9.72
Wexford County Council	20140071	RETENTION OF THE FOLLOWING (1) EXISTING EXTENSION TO THE REAR OF DWELLING	GOREYBRIDGE, GOREY URBAN	APPLICATION FINALISED	PERMISSION	CONDITIONAL	07/02/2014	29/04/2014		n/a	14.68	13.60
Wexford County Council	20140289	PERMISSION FOR ALTERATIONS TO GRANT OF PERMISSIONS PLANNING NO. 20140084	ANNAGH MORE/ GROVEMILL WINGFIELD /LIMERICK	n/a	n/a	n/a	28/04/2014			n/a	20.26	18.42
Wexford County Council	20140899	DEVELOPMENT WILL CONSIST OF A NEW SINGLE STOREY EXTENSION TO THE REAR, NEW COVER	INCH, CASTLE ELLIS	APPLICATION FINALISED	PERMISSION	CONDITIONAL	12/11/2014	11/02/2015		n/a	12.19	10.67
Wexford County Council	20140278	PERMISSION RETENTION FOR AN EXISTING PRIVATE ENTRANCE TO LANEWAY	BALLINACARRIG, COURTTOWN	APPLICATION FINALISED	PERMISSION	CONDITIONAL	23/04/2014	14/07/2014		n/a	15.64	15.05

Planning Authority	Application Number	Development Description	Development Address	Application Status	Application Type	Decision	Received Date	Grant Date	Appeal Ref Number	Appeal Decision	Dist to Turbine (km)	Dist to EIR Boundary (km)
Wicklow County Council	18711	single storey industrial unit (Gross Area 1513sqm) comprising 6 individual units for light industrial and warehousing use, 35no carparking spaces, truck unloading bay, connection to existing services and all associated site works	Kish Business Park , Clogga Road , Arklow	APPLICATION FINALISED	PERMISSION	CONDITIONAL	26/06/2018	09/04/2019			24.91	24.40
Wexford County Council	20111153	ERECTION OF TWO FULLY SERVICED TWO STOREY DWELLING HOUSES AND DOMESTIC GARAGES	STRAHART, TOMBRACK	n/a	n/a	n/a	16/01/2017			n/a	24.55	10.29
Wexford County Council	20140928	EXTENSION TO THE REAR OF THE DWELLING AND THE CONVERSION OF THE EXISTING GARAGE	BALLYNASTRAY, BALLYHUSKARD	APPLICATION FINALISED	PERMISSION	CONDITIONAL	21/11/2014	18/02/2015		n/a	19.03	7.35
Wexford County Council	20140265	RETENTION OF EXISTING ENTRANCE IN A REVISED POSITION FROM THAT PERMITTED IN 2003	ANNAGH LONG, WINGFIELD	APPLICATION FINALISED	PERMISSION	CONDITIONAL	17/04/2014	08/07/2014		n/a	24.19	22.41
Wexford County Council	20140475	PERMISSION FOR (A) THE PROPOSED ERECTION OF AN EXTENSION TO THE EXISTING SINGLE	SINNOTSMILL, ARDCAVAN	APPLICATION FINALISED	PERMISSION	CONDITIONAL	30/06/2014	22/09/2014		n/a	20.67	16.29
Wexford County Council	20140407	PERMISSION FOR RETENTION FOR THE FOLLOWING EXTENSIONS AND ALTERATIONS TO EXISTIN	BALLINATRAY LOWER, COURTTOWN	APPLICATION FINALISED	PERMISSION	CONDITIONAL	09/06/2014	27/08/2014		n/a	10.45	9.86
Wexford County Council	20140604	ERECT A CUBICLE HOUSE AND MILKING PARLOUR WITH ASSOCIATED UNDERGROUND EFFLUENT	MONEYDURTLOW, TOMBRACK	APPLICATION FINALISED	PERMISSION	CONDITIONAL	05/08/2014	28/10/2014		n/a	21.60	8.88
Wexford County Council	20140274	RETENTION OF ALTERATIONS TO ELEVATIONS OF APPROVED SERVICED DWELLING HOUSE	BALLYKALE, COURTTOWN	APPLICATION FINALISED	PERMISSION	CONDITIONAL	22/04/2014	11/07/2014		n/a	12.64	10.95
Wexford County Council	20140228	PERMISSION FOR ERECTION OF EXTENSION TO SIDE AND REAR OF HOUSE	SALVILLE OR MOTABEG, ENNISCOROTHY RURAL	APPLICATION FINALISED	PERMISSION	CONDITIONAL	07/04/2014	30/06/2014		n/a	21.96	5.87
Wexford County Council	20130445	ERECT A STEEL FRAMED BUILDING FOR THE PURPOSE OF SELLING AGRICULTURAL SUPPLIES	TOMGARROW, CASTLEDOKRELL	n/a	n/a	n/a	12/04/2018			n/a	22.91	7.02
Wexford County Council	20140761	PERMISSION FOR CONSTRUCTION OF A FULLY SERVICED DWELLING HOUSE & A DOMESTIC	BALLINA , ARDCAVAN	n/a	n/a	n/a	24/09/2014			n/a	19.88	16.92
Wexford County Council	20140247	THE DEVELOPMENT WILL CONSIST OF: EXTENSION TO EXISTING DWELLING INCLUDING A TV R	BALLINACoola MORE, ARDCOLM	APPLICATION FINALISED	PERMISSION	CONDITIONAL	14/04/2014	02/07/2014		n/a	19.36	16.71
Wexford County Council	20140444	PERMISSION TO ERECT A DWELLING WITH SERVICES AND DOMESTIC GARAGE AND ALL ASSOC	CURRAGH, BALLYNESTRAGH	n/a	n/a	n/a	18/06/2014			n/a	19.74	19.09
Wexford County Council	20140607	PROPOSED ERECTION OF A GRAIN STORAGE SHED TOGETHER WITH ALL ASSOCIATED SITE WORK	KILCANNON, ENNISCOROTHY RURAL	APPLICATION FINALISED	PERMISSION	CONDITIONAL	08/08/2014	30/10/2014		n/a	21.14	3.12
Wexford County Council	20140535	PERMISSION FOR RETENTION OF (A) THE EXISTING ENTRANCE GATES, PIERS AND WALLS AND	BRUCE, BALLYGARRETT	APPLICATION FINALISED	PERMISSION	CONDITIONAL	17/07/2014	06/10/2014		n/a	3.15	2.43
Wicklow County Council	17167	90 bed (87 bedroom) 2 storey split level nursing home (3753 sqm), 47 no surface car parking spaces, set down area, bin storage, bicycle parking, boundary fencing, for the extension of the existing Carnew Primary Care Centre entrance road and footpath to provide vehicular and pedestrian access to the development, associated signage hard and soft landscaping and all site services above and below ground including connections to existing services	Gorey Road , Carnew , Co. Wicklow	APPLICATION FINALISED	PERMISSION	CONDITIONAL	16/02/2017	30/08/2017			24.81	17.11
Wexford County Council	20140508	PERMISSION FOR CHANGE OF USE OF PART OF EXISTING DWELLING HOUSE TO PRE-SCHOOL MO	KNOCKSKEMOLIN, WELLS	APPLICATION FINALISED	PERMISSION	CONDITIONAL	07/07/2014	24/09/2014		n/a	8.35	2.39
Wexford County Council	20140704	PERMISSION TO CONSTRUCT A DWELLING HOUSE AND ASSOCIATED SITE WORKS TO INCLUDE A	BALLINCLARE, BALLOUGHTER	APPLICATION FINALISED	PERMISSION	CONDITIONAL	08/09/2014	03/12/2014		n/a	14.71	8.75
Wexford County Council	20111160	PROPOSED CONSTRUCTION OF A PERSONAL DEVELOPMENT AND PASTORAL CENTRE TOGETHER	SION, ARTRAMON	n/a	n/a	n/a	09/05/2017			n/a	24.17	15.85
Wexford County Council	20140574	PERMISSION TO ERECT 16 NO DWELLING HOUSES WHICH WILL INVOLVE WORKS WITHIN THE C	RAMSTOWN LOWER, GOREY RURAL	APPLICATION FINALISED	PERMISSION	CONDITIONAL	28/07/2014	20/02/2015	PL26.243985	Granted (Conditional)	14.30	12.78
Wexford County Council	20140194	RETENTION OF THE RE-ORIENTATION OF EXISTING DWELLING ALSO FOR ELEVATION CHANGES	BALLYNESTRAGH, BALLYNESTRAGH	APPLICATION FINALISED	PERMISSION	CONDITIONAL	24/03/2014	16/06/2014		n/a	19.16	17.99
Wexford County Council	20140522	PROVISION OF INDOOR SPORTS HALL, CHANGING ROOMS, GYM AND TRAINING AREAS TOGETHER	ISLAND UPPER, ROSSMINOGUE	APPLICATION FINALISED	PERMISSION	CONDITIONAL	11/07/2014	17/09/2014		n/a	18.31	13.66
Wexford County Council	20140118	PERMISSION FOR REVISION OF BOUNDARIES AND ALSO FOR PERMISSION TO ALTER / CHANGE	CAMOLIN, KILCOMB	APPLICATION FINALISED	PERMISSION	CONDITIONAL	24/02/2014	23/06/2014		n/a	15.31	6.83
Wicklow County Council	15999	primary care facility consisting of a two storey building with a floor area of 1232 sqm (13260 sqft) and a ridge height of 9.87m. The building will include a health centre / clinic, health related retail units, staff offices, meeting rooms and all associated site works. A new vehicular entrance is to be constructed to the north east corner of the site in conjunction with the closure of the existing north west entrance	Gorey Road , Carnew , Co. Wicklow	APPLICATION FINALISED	PERMISSION	CONDITIONAL	02/10/2015				24.93	17.25
Wexford County Council	20140932	ERECTION OF AN EXTENSION TO THE SIDE AND REAR OF EXISTING DWELLING ALONG WITH AS	KYLE, BOLABOY	APPLICATION FINALISED	PERMISSION	CONDITIONAL	24/11/2014	23/02/2015		n/a	10.47	4.16
Wexford County Council	20140924	ERECTION OF AGRICULTURAL SHED WITH ASSOCIATED SITE WORKS	BALLYVAKE, EDERMINE	APPLICATION FINALISED	PERMISSION	CONDITIONAL	20/11/2014	16/02/2015		n/a	21.56	9.34
Wexford County Council	20140124	PERMISSION FOR THE DECOMMISSIONING OF A SHARED FOUL SYSTEM SERVING TWO	BALLYVALLOO LOWER, CASTLE ELLIS	APPLICATION FINALISED	PERMISSION	CONDITIONAL	26/02/2014	16/05/2014		n/a	15.98	14.37
Wexford County Council	20140730	PERMISSION TO ERECT AN AGRICULTURAL BUILDING (WITH SLATTED UNDERGROUND EFFLUENT	BALLYORLEY UPPER, KILCORMICK	APPLICATION FINALISED	PERMISSION	CONDITIONAL	15/09/2014	08/12/2014		n/a	12.26	1.17
Wexford County Council	20140002	RETENTION OF THE CONVERSION OF THE ROOF SPACE, LIVING ACCOMMODATION AND ALSO FOR	GLENRANNY, WELLS	APPLICATION FINALISED	PERMISSION	CONDITIONAL	02/01/2014	16/04/2014		n/a	9.40	1.34
Wexford County Council	20140422	PERMISSION FOR PROPOSED TWO STOREY DWELLING HOUSE WITH ONSITE TREATMENT SYSTEM A	BALLYLOUGHAN & KILMURRY, BALLYNESTRAGH & COURTTOWN	n/a	n/a	n/a	12/06/2014			n/a	15.78	15.04
Wexford County Council	20140090	CONSTRUCTION OF 4 NO. FULLY SERVICED DWELLING HOUSES AND ALL ASSOCIATED	CROSTOWN, ARDCAVAN	APPLICATION FINALISED	PERMISSION	CONDITIONAL	13/02/2014	06/05/2014		n/a	24.89	20.07

Planning Authority	Application Number	Development Description	Development Address	Application Status	Application Type	Decision	Received Date	Start Date	Appeal Ref Number	Appeal Decision	Plot to Building (m)	Plot to EIR Boundary (m)
Wexford County Council	20100296	(A) 60 NO. SERVICED SITES FOR TWO STOREY DWELLINGS. (B) 39 NO. TWO STOREY 3 BED	LYRE, ENNISCORTHY RURAL	n/a	n/a	n/a	06/03/2019			n/a	23.14	5.12
Wexford County Council	20140466	PERMISSION TO L. CARRY OUT ALTERATIONS TO EXISTING SHED INCLUDING REPLACEMENT OF	BALLYELLIN LOWER, BALLYLARKIN	APPLICATION FINALISED	PERMISSION	CONDITIONAL	26/06/2014	20/10/2014		n/a	22.12	21.55
Wexford County Council	20140479	PERMISSION TO ROOF EXISTING SILAGE PIT AND CONVERT SAME TO A CUBICLE HOUSE, LOOSE	BALLYLUCAS, BALLYMURN	APPLICATION FINALISED	PERMISSION	CONDITIONAL	30/06/2014	22/09/2014		n/a	18.18	10.85
Wexford County Council	20140791	PERMISSION FOR THE CONSTRUCTION OF A REPLACEMENT DWELLING HOUSE, INCLUDING THE D	DONAGHMORE, BALLYGARRETT	APPLICATION FINALISED	PERMISSION	CONDITIONAL	03/10/2014	19/12/2014		n/a	4.25	3.73
Wexford County Council	20140089	RETENTION OF A PITCHED ROOF TO GARAGE (ORIGINALLY A FLAT ROOF) AND PERMISSION	BALLYREA, WELLS	APPLICATION FINALISED	PERMISSION	CONDITIONAL	13/02/2014	06/05/2014		n/a	6.38	0.51
Wexford County Council	20140213	ERECT AN EXTENSION TO EXISTING DWELLING HOUSE FOR USE AS A GRANNY FLAT CHANGE OF	BALLYSIMON, TINNACROSS	APPLICATION FINALISED	PERMISSION	CONDITIONAL	31/03/2014	23/07/2014		n/a	16.48	1.71
Wexford County Council	20140033	ERECTION OF A SINGLE STOREY DWELLING AND 206M2 SHED FOR PRIVATE HORSE STABLES WI	KILLABEG, TINNACROSS	APPLICATION FINALISED	PERMISSION	CONDITIONAL	22/01/2014	15/04/2014		n/a	19.11	1.97
Wexford County Council	20140495	PERMISSION TO ERECT A DWELLING HOUSE WITH SERVICES, DOMESTIC GARAGE AND ALL ASSO	BALTYFARRELL, MONASEED	APPLICATION FINALISED	PERMISSION	CONDITIONAL	04/07/2014	29/09/2014		n/a	23.17	17.87
Wexford County Council	20140911	RETENTION OF THE EXISTING ENTRANCE GATES, PIERS AND WALLS ON SITE	BRUCE, BALLYGARRETT	APPLICATION FINALISED	PERMISSION	CONDITIONAL	17/11/2014	18/02/2015		n/a	3.15	2.43
Wexford County Council	20140374	PERMISSION TO ERECT A TWO STOREY EXTENSION TO EXISTING DWELLING (UNDER CONSTRUCT	GOREY CORPORATION LANDS, GOREY URBAN	n/a	n/a	n/a	28/05/2014			n/a	14.87	13.25
Wexford County Council	20140683	PERMISSION FOR PROPOSED TWO STOREY DWELLING HOUSE WITH ONSITE TREATMENT SYSTEM	BALLYLOUGHAN & KILMURRY, BALLYNESTRAGH & COURTOWN	APPLICATION FINALISED	PERMISSION	CONDITIONAL	03/09/2014	24/11/2014		n/a	15.77	15.03
Wexford County Council	20140055	EXTENSION TO REAR OF EXISTING DWELLING AND ASSOCIATED SITE WORKS	AUGHNAGALLEY, ENNISCORTHY RURAL	APPLICATION FINALISED	PERMISSION	CONDITIONAL	03/02/2014	22/04/2014		n/a	20.69	5.43
Wexford County Council	20140253	ERECT AN EXTENSION TO THE REAR OF EXISTING DWELLING HOUSE AND CARRY OUT ALTERATI	BALLYDUFF UPPER, ARDAMINE	APPLICATION FINALISED	PERMISSION	CONDITIONAL	14/04/2014	02/07/2014		n/a	5.51	4.78
Wexford County Council	20140426	PERMISSION TO ERECT A DWELLING WITH SERVICES AND STEEL FRAMED SHED TO INCORPORAT	BALLYNESTRAGH DEMESNE, BALLYNESTRAGH	n/a	n/a	n/a	13/06/2014			n/a	19.54	18.50
Wicklow County Council	2360490	construction of internal estate road and all associated site works	Kish Business Park , Clogga Road , Arklow	APPLICATION FINALISED	PERMISSION	CONDITIONAL	11/12/2023	19/03/2024			25.00	24.47
Wexford County Council	20140671	PERMISSION FOR RETENTION OF ALTERATIONS FOR APPROVED SERVICED DWELLING HOUSES	TOBERDUFF, BALLYNESTRAGH	APPLICATION FINALISED	PERMISSION	CONDITIONAL	01/09/2014	26/11/2014		n/a	17.27	16.65
Wexford County Council	20110533	FOR THE CONSTRUCTION OF 4 FULLY SERVICED DWELLING HOUSES ALL WITH ANCILLARY SITE	INCH, CASTLE ELLIS	n/a	n/a	n/a	31/08/2016			n/a	12.74	10.76
Wexford County Council	20140889	PERMISSION TO ERECT A DWELLING WITH SERVICES AND DOMESTIC GARAGE AND ALL ASSOCIA	KILMICHAEL UPPER, KILNAHUE	n/a	n/a	n/a	06/11/2014			n/a	18.62	16.03
Wexford County Council	20090698	ERECT A SERVICED DWELLING HOUSE	MULLAUNREAGH, MONAMOLIN	n/a	n/a	n/a	27/08/2014			n/a	9.67	3.68
Wexford County Council	20140249	RETENTION OF THE FOLLOWING A) CHANGE OF USE OF EXISTING GARAGE TO LIVING ACCOMMO	BALUNA UPPER, KILMALLOCK	n/a	n/a	n/a	14/04/2014			n/a	16.90	10.80
Wexford County Council	20130537	ERECT A DWELLING WITH SERVICES AND DOMESTIC GARAGE AND ALL ASSOCIATED SITE WORKS	BALLYNAHILLEN, HUNTINGTOWN	n/a	n/a	n/a	12/10/2018			n/a	15.23	10.61
Wexford County Council	20130933	ERECT A DWELLING HOUSE WITH SERVICES	BALLYCARNEY, BALLYCARNEY	n/a	n/a	n/a	28/01/2019			n/a	22.53	6.74
Wexford County Council	20140016	ERECTION OF A FIELD GATE AND ASSOCIATED WORKS	BALLYMURN UPPER, KILMALLOCK	APPLICATION FINALISED	PERMISSION	CONDITIONAL	09/01/2014	02/04/2014		n/a	18.83	10.72
Wexford County Council	20140435	PERMISSION FOR THE ERECTION OF A SHED FOR PART USE AS A GARAGE FOR VINTAGE TRACT	BALLYBOGGAN LOWER, ARTRAMON	APPLICATION FINALISED	PERMISSION	CONDITIONAL	16/06/2014	15/12/2014		n/a	22.04	16.57
Wexford County Council	20140023	DEVELOPMENT WILL CONSIST OF A NEW SINGLE STOREY DWELLING HOUSE INCLUDING AN	BARNHASK, ARDCOLM	APPLICATION FINALISED	PERMISSION	CONDITIONAL	14/01/2014	03/06/2014		n/a	19.06	16.89
Wexford County Council	20090946	ERECT A SERVICED DWELLING HOUSE AND A DOMESTIC GARAGE/STORE	KILCORKEY, BALLYCANEW	n/a	n/a	n/a	08/09/2014			n/a	7.56	4.11
Wexford County Council	20120409	CONSTRUCT TWO (2 NO) SERVICED DWELLING HOUSES, DOMESTIC GARAGE AND ASSOCIATED SI	KILLISK, KILMALLOCK	n/a	n/a	n/a	21/03/2017			n/a	16.14	10.04
Wexford County Council	20140143	DEMOLITION OF EXISTING DWELLING AND ERECTION OF A REPLACEMENT SINGLE STOREY DWEL	GLEN RICHARDS, ARDAMINE	n/a	n/a	n/a	08/11/2019			n/a	8.34	7.73
Wexford County Council		PERMISSION FOR THE RETENTION OF GARAGE AND ALTERATIONS TO REAR OF DWELLING HOUSE	BALLYBOGGAN LOWER, ARTRAMON	APPLICATION FINALISED	PERMISSION	CONDITIONAL	06/11/2014	30/01/2015		n/a	21.59	16.22
Wexford County Council	20140888	RETENTION OF AN EXISTING DOMESTIC GARAGE (C.40M2) WHICH SERVES THE EXISTING DWEL	BALLYBOGGAN LOWER, ARTRAMON	APPLICATION FINALISED	PERMISSION	CONDITIONAL	06/11/2014	30/01/2015		n/a	21.59	16.22
Wexford County Council	20140907	CHANGE THE ORIENTATION AND POSITION OF POTATOE SHED ON SITE PREVIOUSLY GRANTED	BALLYLACY, BALLYNESTRAGH	APPLICATION FINALISED	PERMISSION	CONDITIONAL	17/11/2014	16/02/2015		n/a	19.01	18.41
Wexford County Council	20140264		BALLYROE, EDERMINE	APPLICATION FINALISED	PERMISSION	CONDITIONAL	16/04/2014	13/08/2014		n/a	20.59	7.99
Wexford County Council	20091187	ERECT A DWELLING HOUSE WITH SERVICES AND DOMESTIC GARAGE	MOUNTFIN LOWER OR BALLINTURNER, CASTLEDOKRELL	n/a	n/a	n/a	29/10/2014			n/a	23.20	7.59
Wexford County Council		PERMISSION TO ERECT A TWO STOREY DWELLING WITH SERVICES AND DOMESTIC GARAGE	CLONATTIN UPPER, GOREY RURAL	APPLICATION FINALISED	PERMISSION	CONDITIONAL	30/06/2014	22/09/2014		n/a	15.22	14.52
Wexford County Council	20140192	RETENTION OF BOUNDARY TREATMENTS FROM WHICH WAS PREVIOUSLY GRANTED UNDER PL. REG	COURTEENCURRAGH, COURTOWN	APPLICATION FINALISED	PERMISSION	CONDITIONAL	24/03/2014	16/06/2014		n/a	13.87	13.18
Wexford County Council	20110353	RETENTION OF WORKS TO DATE AND PERMISSION TO COMPLETE THE ERECTION OF A DWELLING	BARRACURRAGH, UMERICK	n/a	n/a	n/a	19/11/2015			n/a	21.75	20.42
Wexford County Council		PERMISSION TO RETAIN AND COMPLETE EXISTING BUILDING TO ONE DWELLING WITH ASSOCIA	NOS 40 & 41 SLAMH AMHARC, ENNISCORTHY	APPLICATION FINALISED	PERMISSION	CONDITIONAL	31/07/2014	22/10/2014		n/a	23.22	5.29

Planning Authority	Application Number	Development Description	Development Address	Application Status	Application Type	Decision	Received Date	Grave Date	Appeal Ref Number	Appeal Decision	Dist to Turbine (km)	Dist to LIAR Boundary (km)
Wicklow County Council	19481	dormer type extension to existing bungalow and erect an extension to the side which will consist of the following (a) renovation and extension of the ground floor to create additional living space including the rearrangement of internal layouts with associated demolition works (b) the removal of the existing roof and replace it with a dormer roof space to accommodate bedrooms (c) renovate and extend the existing storage shed and workshop (d) ancillary works	Boglands, Arklow, Co. Wicklow	APPLICATION FINALISED	PERMISSION	CONDITIONAL	07/05/2019	14/02/2020			24.87	24.36
Wexford County Council	20120719	CONSTRUCTION OF A TWO STOREY PRIMARY CARE CENTRE OF 2505 SQ.M INCORPORATING SPA	ENNISCORTHY, ENNISCORTHY RURAL	n/a	n/a	n/a	11/10/2017			n/a	21.76	3.84
Wexford County Council	20140490	PERMISSION TO ERECT 34 NO. TWO-STOREY DWELLINGS WITH CONNECTION TO EXISTING PUBL	RAMSTOWN LOWER, GOREY RURAL	APPLICATION FINALISED	PERMISSION	CONDITIONAL	03/07/2014	22/09/2014		n/a	13.74	12.28
Wexford County Council	20140233	CONSTRUCT A DORMER WINDOW TO THE FRONT ELEVATION (NORTH) OF A DWELLING	BOLANY, WINGFIELD	APPLICATION FINALISED	PERMISSION	CONDITIONAL	09/04/2014	30/06/2014		n/a	20.82	18.28
Wexford County Council	20140059	ERECT TWO NO. KILN DRYING BUILDINGS AND ASSOCIATED PLANT AND BOILER ROOM ON	MAGMORE, WELLS	APPLICATION FINALISED	PERMISSION	CONDITIONAL	03/02/2014	24/04/2014		n/a	5.99	0.69
Wexford County Council	20140966	RETENTION OF (1) MINOR ALTERATIONS TO DWELLING CONSISTING OF GABLE TO FRONT ELEV	BARNLAND, BALLYNESTRAGH	APPLICATION FINALISED	PERMISSION	CONDITIONAL	05/12/2014	04/03/2015		n/a	18.88	17.61
Wexford County Council	20090283	REVISIONS TO BOUNDARIES OF EXISTING DWELLING HOUSE AND THE ERECTION OF A TWO	BALLYMURN LOWER, KILMALLOCK	n/a	n/a	n/a	28/02/2014			n/a	18.88	10.26
Wexford County Council	20140825	PERMISSION FOR THE CONSTRUCTION OF A FULLY SERVICED DWELLING HOUSE WITH BASEMENT	BALLYVALLOO UPPER, CASTLE ELLIS	n/a	n/a	n/a	14/10/2014			n/a	16.08	14.36
Wexford County Council	20140895	ERECT EXTENSIONS AND CARRY OUT ALTERATIONS TO EXISTING SERVICED DWELLING HOUSE,	CLONGANNY (BALLAGHREEN BY), CAHORE	n/a	n/a	n/a	10/11/2014			n/a	0.97	0.30
Wexford County Council	20140339	PERMISSION TO ERECT A SINGLE STOREY EXTENSION TO THE FRONT OF EXISTING BUNGALOW	GLEN (RICHARDS), ARDAMINE	APPLICATION FINALISED	PERMISSION	CONDITIONAL	15/05/2014	28/07/2014		n/a	7.50	6.88
Wexford County Council	20140653	PERMISSION FOR RETENTION OF AN EXISTING 21 METRE HIGH TELECOMMUNICATIONS SUPPORT	MONASOOTAGH, KILCOMB	APPLICATION FINALISED	PERMISSION	CONDITIONAL	25/08/2014	18/03/2015	PL26.244071	n/a	21.04	11.48
Wexford County Council	20120919	FULLY SERVICED DWELLING WITH ASSOCIATED SITE WORKS	CLONNASHEEOGE, KILMALLOCK	n/a	n/a	n/a	21/07/2017			n/a	19.41	12.43
Wexford County Council	20140297	PERMISSION FOR CHANGE OF USE OF HOUSE NO. 4 WHICH FORMS PART OF A HOLIDAY HOME D	BORRMOUNT, BREE	APPLICATION FINALISED	PERMISSION	CONDITIONAL	29/04/2014	22/07/2014		n/a	24.06	9.34
Wexford County Council	20140303	PERMISSION FOR DEVELOPMENT AT THE EXISTING ALDI STORE	GOREY CORPORATION LANDS, GOREY URBAN	APPLICATION FINALISED	PERMISSION	CONDITIONAL	29/04/2014	22/07/2014		n/a	14.66	13.50
Wexford County Council	20140181	ERECT AN EXTENSION (SUNROOM) TO THE SIDE OF EXISTING DWELLING HOUSE AND CARRY OU	BALLYDUFF LOWER, ARDAMINE	APPLICATION FINALISED	PERMISSION	CONDITIONAL	18/03/2014	05/06/2014		n/a	6.19	5.01
Wexford County Council	20140794	PERMISSION TO ERECT A DWELLING WITH SERVICES AND DOMESTIC GARAGE	PALLIS LOWER, LIMERICK	APPLICATION FINALISED	PERMISSION	CONDITIONAL	06/10/2014	09/02/2015		n/a	22.53	21.11
Wexford County Council	20140411	PERMISSION FOR THE CONSTRUCTION OF AN EXTENSION TO THE EXISTING LIGHT INDUSTRIAL	BALLYCRANE, ARDCAVAN	APPLICATION FINALISED	PERMISSION	CONDITIONAL	09/06/2014	01/09/2014		n/a	22.92	18.17
Wicklow County Council	2360377	rear and side extension as built to existing dwelling. front porch as built to rear of existing dwelling. garage to side of dwelling as built. polytunnel to rear of dwelling as built. shed as built to rear of dwelling. new wastewater treatment unit and soiling polishing filter as installed and associate works	Askestown, Arklow, Wicklow	APPLICATION FINALISED	PERMISSION	CONDITIONAL	25/10/2023	31/01/2024			23.88	23.32
Wexford County Council	20140179	ERECTOR OF A DWELLING HOUSE (INCLUDING DOMESTIC GARAGE/ STORE AND GRANNY FLAT)	BALLYMONEY LOWER, COURTTOWN	APPLICATION FINALISED	PERMISSION	CONDITIONAL	14/03/2014	05/06/2014		n/a	14.35	13.80
Wexford County Council	20140319	PERMISSION FOR DEVELOPMENT. THE DEVELOPMENT WILL CONSIST OF ALTERNATIVE HOUSE DE	BALLYBOGGAN LOWER, ARTRAMON	APPLICATION FINALISED	PERMISSION	CONDITIONAL	08/05/2014	25/07/2014		n/a	21.87	16.58
Wexford County Council	20140837	PERMISSION FOR THE PROPOSED ERECTION OF ALTERATIONS AND EXTENSIONS TO AN EXISTIN	COOLRAINEY, ARDCOLM	APPLICATION FINALISED	PERMISSION	CONDITIONAL	21/10/2014	16/01/2015		n/a	18.32	16.77
Wexford County Council	20140915	A) DEVELOPMENT OF EXISTING ATTIC SPACE FOR USE AS STORE AND STUDY AND B) FOR THE	BARNAHASK, ARDCOLM	APPLICATION FINALISED	PERMISSION	CONDITIONAL	17/11/2014	16/02/2015		n/a	18.69	16.48
Wexford County Council	20140196	DEMOLITION OF TWO GARAGES TO REAR OF EXISTING DWELLING PART DEMOLITION OF EXIST	BALLYVAKE, EDERMINE	APPLICATION FINALISED	PERMISSION	CONDITIONAL	24/03/2014	09/06/2014		n/a	21.71	9.46
Wexford County Council	20140452	PERMISSION FOR RETENTION OF EXISTING STEEL FRAMED GARDEN STORAGE SHED AND	RAHEENBEG, KILLENAGH	APPLICATION FINALISED	PERMISSION	CONDITIONAL	23/06/2014	15/09/2014		n/a	5.95	3.58
Wexford County Council	20140240	CONVERSION OF A DOMESTIC GARAGE INTO A BEDROOM EN-SUITE & UPSTAIRS ATTIC STORAGE	GARRYLOUGH LOWER, KILMALLOCK	APPLICATION FINALISED	PERMISSION	CONDITIONAL	10/04/2014	25/07/2014		n/a	18.85	14.29
Wexford County Council	20140351	PERMISSION TO RETAIN CONSERVATORY CONSTRUCTED TO WEST END OF DWELLING HOUSE	BALLYNAMONA (BALLAGHREEN SOUTH BAY), BALLYVALDON	APPLICATION FINALISED	PERMISSION	CONDITIONAL	20/05/2014	05/08/2014		n/a	7.14	6.70
Wexford County Council	20140634	PERMISSION FOR RETENTION OF AN EXISTING DOMESTIC GARAGE STRUCTURE CONSTRUCTED W	DONAGHMORE, BALLYGARRETT	APPLICATION FINALISED	PERMISSION	CONDITIONAL	19/08/2014	10/11/2014		n/a	4.26	3.75
Wexford County Council	20140302	RETENTION OF EXTENSIONS TO HOUSE (C171.5M2) AND EXTERNAL STORE/ OUTBUILDING, INC	NEWTOWN LOWER, COOLGREANY	APPLICATION FINALISED	PERMISSION	CONDITIONAL	29/04/2014	23/07/2014		n/a	24.68	24.07
Wexford County Council	20140226	PERMISSION FOR RETENTION OF STONE ON THE FRONT ELEVATION OF DWELLING HOUSE AND S	BALLYOUGHNA, BALLYGARRETT	APPLICATION FINALISED	PERMISSION	CONDITIONAL	07/04/2014	30/06/2014		n/a	4.29	2.16
Wicklow County Council	2248	directional sign at junction of L2188-0 and L6688-0	Springfield, Arklow, Co.Wicklow	DECISION MADE	N/A	CONDITIONAL	24/01/2022				24.83	24.32
Wexford County Council	20140057	PERMISSION TO CHANGE THE DESIGN OF BUNGALOW INCLUDING CHANGING THE PITCH ON ROOF	CURRADUFF, KILRUSH	n/a	n/a	n/a	26/03/2019			n/a	23.32	10.77
Wexford County Council	20140372	PERMISSION TO CARRY OUT THE FOLLOWING; 1.ALTERATIONS TO THE FRONT AND SIDE ELEVA	GOREY CORPORATION LANDS, GOREY URBAN	APPLICATION FINALISED	PERMISSION	CONDITIONAL	27/05/2014	20/08/2014		n/a	14.73	13.23
Wexford County Council	20140375	PERMISSION FOR THE ERECTION OF (A) A DORMER TYPE DWELLING (B) A TRICEL SEWERAGE	BALLYNAHILLEN, HUNTINGTOWN	APPLICATION FINALISED	PERMISSION	CONDITIONAL	28/05/2014	20/10/2014		n/a	15.23	10.68
Wexford County Council	20140509	ERECTOR OF A NEW TWO STOREY EXTENSION TO EXISTING PRIMARY SCHOOL WITH A GROSS F	TEMPLESHANNON, ENNISCORTHY RURAL	n/a	n/a	n/a	22/10/2019			n/a	21.30	4.07

Planning Authority	Application Number	Development Description	Development Address	Application Status	Application Type	Decision	Received Date	Grant Date	Appeal Ref Number	Appeal Decision	Dist to Turbine (km)	Dist to EIR Boundary (km)
Wexford County Council	20110850	ALTERATIONS & EXTENSIONS TO EXISTING PROPERTY WHICH CONSISTS OF A COMMERCIAL AND ERECT A TWO STOREY EXTENSION TO THE REAR AND ERECT A FIRST FLOOR EXTENSION	BALLYCANEW, BALLYCANEW	n/a	n/a	n/a	25/08/2016			n/a	8.70	6.21
Wexford County Council	20140157	PERMISSION TO ERECT A DWELLINGHOUSE WITH SERVICES, DOMESTIC GARAGE AND ALL ASSO	BOLANY, WINGFIELD	APPLICATION FINALISED	PERMISSION	CONDITIONAL	07/03/2014	26/05/2014		n/a	21.12	18.28
Wexford County Council	20140702	PROPOSED ERECTION OF FLOODLIGHTING TO ALL-WEATHER PITCH	RAHEENDUFF, WELLS	APPLICATION FINALISED	PERMISSION	CONDITIONAL	08/09/2014	01/12/2014		n/a	9.45	1.87
Wexford County Council	20140121	SEVEN YEAR PLANNING PERMISSION FOR THE FOLLOWING NEW PHASED DEVELOPMENTS, PHASE	BALLYBOGGAN LOWER, ARTRAMON	APPLICATION FINALISED	PERMISSION	CONDITIONAL	24/02/2014	16/05/2014		n/a	22.08	16.72
Wexford County Council	20101260	PERMISSION FOR THE ERECTION OF A NEW ENTRANCE AND CONSTRUCTION OF AN INTERNAL	ENNISCORTHY, ENNISCORTHY RURAL	n/a	n/a	n/a	31/01/2018			n/a	22.64	5.17
Wexford County Council	20140447	PERMISSION TO ERECT A GRAIN STORE AND TO RELOCATE THE EXISTING FARMHOUSE ENTRANCE	SEAFIELD, COURTTOWN	APPLICATION FINALISED	PERMISSION	CONDITIONAL	19/06/2014	08/09/2014		n/a	13.26	12.71
Wexford County Council	20140331	ERECT A FULLY SERVICED DWELLING HOUSE AND DOMESTIC GARAGE WITH ASSOCIATED WORKS	BALLYFOLEY, BALLYMORE	APPLICATION FINALISED	PERMISSION	CONDITIONAL	12/05/2014	01/08/2014		n/a	10.33	5.29
Wexford County Council	20140020	SINGLE STOREY DWELLING TOGETHER WITH ANCILLARY SITE DEVELOPMENT WORKS AND SERVIC	KYLE, BOLABOY	n/a	n/a	n/a	13/01/2014			n/a	10.64	3.86
Wexford County Council	20130587	PERMISSION TO INSTALL NEW SLATTED SOILED WATER TANK ON EXISTING FARMYARD	GOREYCORPORATION LANDS, GOREY URBAN	n/a	n/a	n/a	04/02/2019			n/a	15.30	14.09
Wexford County Council	20140364	DEMOLITION OF EXISTING DWELLING HOUSE AND ERECTION OF 2 NUMBER DETACHED DWELLING	EFFERNOGUE, TINNACROSS	APPLICATION FINALISED	PERMISSION	CONDITIONAL	26/05/2014	18/08/2014		n/a	16.91	3.11
Wexford County Council	20120565	PERMISSION TO REPLACE EXISTING FLAT ROOF WITH PITCHED ROOF ON EXISTING DWELLING	BALLYNASTRAW, BALLYHUSKARD	n/a	n/a	n/a	21/12/2017			n/a	19.23	7.80
Wexford County Council	20140326	PERMISSION TO ERECT A FULLY SERVICED DWELLING HOUSE WITH DOMESTIC GARAGE AND ALL	FERNES LOWER, FERNES	APPLICATION FINALISED	PERMISSION	CONDITIONAL	12/05/2014	30/07/2014		n/a	17.43	4.36
Wexford County Council	20140692	PERMISSION FOR RETENTION OF (1) 2 NO. DOORS TO REAR ELEVATION OF DWELLING AT FIR	MONEYDURTLOW, TOMBRACK	APPLICATION FINALISED	PERMISSION	CONDITIONAL	05/09/2014	26/11/2014		n/a	21.35	8.70
Wexford County Council	20140532	construct a single storey extension to the side of existing dwelling house along with all ancillary site works	TOMATHONE UPPER, LIMERICK	APPLICATION FINALISED	PERMISSION	CONDITIONAL	16/07/2014	03/10/2014		n/a	23.64	22.47
Wicklow County Council	211055	ERECT A SERVICED DWELLING HOUSE AND A DOMESTIC GARAGE/STORE	Kilcavan Road , Carnew , Co. Wicklow	APPLICATION FINALISED	PERMISSION	CONDITIONAL	25/08/2021	28/02/2022			24.89	17.62
Wexford County Council	20090947	PERMISSION FOR THE DEMOLITION OF 2 NO EXISTING DWELLINGS AND THE CONSTRUCTION OF	KILCORKEY, BALLYCANEW	n/a	n/a	n/a	08/09/2014			n/a	7.58	4.14
Wexford County Council	20140571	PERMISSION FOR RETENTION OF EXTENSIONS TO SIDE AND REAR AND FRONT OF EXISTING DW	CROSSTOWN, ARDCAVAN	APPLICATION FINALISED	PERMISSION	CONDITIONAL	28/07/2014	20/10/2014		n/a	24.33	19.60
Wexford County Council	20140432	ERECTION OF DOMESTIC GARAGE/STORE	BALLYKELLY, KILMALLOCK	APPLICATION FINALISED	PERMISSION	CONDITIONAL	16/06/2014	08/09/2014		n/a	18.63	10.26
Wexford County Council	20110693	PERMISSION FOR THE DEVELOPMENT OF A. AN ISLAND SERVICE STATION INCORPORATING A	CLONERANNY, KILGORMAN	n/a	n/a	n/a	07/06/2016			n/a	20.41	19.89
Wexford County Council	20140514	RETENTION FOR DEVELOPMENT ON A SITE OF 5.52 HECTARES. RETENTION AND CONTINUED	RAMSTOWN LOWER, GOREY RURAL	APPLICATION FINALISED	PERMISSION	CONDITIONAL	09/07/2014	04/03/2015	PL26-243865	Granted (Conditional)	14.39	12.95
Wexford County Council	20082323	ERECT A TWO STOREY DWELLING WITH SERVICES AND DOMESTIC GARAGE	BALUNROOAN, CASTLE ELUS	n/a	n/a	n/a	06/07/2016			n/a	16.73	14.19
Wexford County Council	20140506	DEMOLITION WORKS TO AN EXISTING TWO STOREY DWELLING HOUSE AND TO CONSTRUCT 2 NO.	PERRYMOUNT, BALLYLARKIN	n/a	n/a	n/a	07/07/2014			n/a	21.02	20.42
Wexford County Council	20140908	ERECTION OF 1. NO. FULLY SERVICED DWELLING HOUSE WITH A TREATMENT SYSTEM AND PER	GOREY CORPORATION LANDS, GOREY URBAN	n/a	n/a	n/a	17/11/2014			n/a	14.63	13.34
Wexford County Council	20130094	1) CHANGES TO FRONT ELEVATION CONSISTING OF NEW SHOP FRONT ELEVATION, WITH	COOLGARROW, BALLYHUSKARD	n/a	n/a	n/a	20/10/2017			n/a	15.83	3.62
Wexford County Council	20140144	ERECT A SERVICED DWELLING HOUSE AND A DOMESTIC GARAGE/ STORE	GOREY CORPORATION LANDS, GOREY URBAN	APPLICATION FINALISED	PERMISSION	CONDITIONAL	03/03/2014	28/05/2014		n/a	14.74	13.51
Wexford County Council	20140074	TO CONVERT AN EXISTING DOMESTIC GARAGE AND EXTEND TO THE REAR OF SAID GARAGE FOR	MOTABOWER, MONASEED	APPLICATION FINALISED	PERMISSION	CONDITIONAL	10/02/2014	29/04/2014		n/a	24.20	18.11
Wexford County Council	20140114	ERECTION OF TWO FULLY SERVICED DWELLING HOUSES (PL. NOS. 20063506 & 20090705)	BALLYNAMONA, BOLABOY	APPLICATION FINALISED	PERMISSION	CONDITIONAL	21/02/2014	06/05/2014		n/a	14.40	9.68
Wexford County Council	20091452	demolition of existing milking parlour, construction of milking parlour, drafting and handling facilities and dairy, erection of an external meal bin, construction of a shed extension which will include cubicles and feed area, construction of an underground concrete slurry tank and all associated site works	CAMOLIN PARK, KILCOMB	n/a	n/a	n/a	18/02/2014			n/a	16.12	7.80
Wicklow County Council	171498	PERMISSION FOR THE ERECTION OF A BUNGALOW TYPE DWELLING WITH CONNECTIONS TO	Ballinabanoge , Arklow , Co. Wicklow	APPLICATION FINALISED	PERMISSION	CONDITIONAL	19/12/2017	09/04/2018			23.91	23.38
Wexford County Council	20140881	PERMISSION TO (A) ERECT TWO (2NO) FINISHING HOUSES FOR THE REARING OF PIGS (B)DE	KNOCKGREANY, COOLGREANY	n/a	n/a	n/a	05/11/2014			n/a	24.17	23.57
Wexford County Council	20140623	RETENTION OF EXTENSIONS AND DOMESTIC STORES TO REAR OF DWELLINGHOUSE AND CONCRET	KILLTILLAHAN, BALLYBEG	APPLICATION FINALISED	PERMISSION	CONDITIONAL	15/08/2014	05/03/2015	PL26-244043	Granted (Conditional)	22.29	13.65
Wexford County Council	20140774	RETENTION OF ALTERATIONS TO DWELLING HOUSE AND SITE BOUNDARY PREVIOUSLY GRANTED	MILEHOUSE, MARSHALSTOWN	APPLICATION FINALISED	PERMISSION	CONDITIONAL	29/09/2014	15/12/2014		n/a	23.83	5.80
Wexford County Council	20140234		CURRAGH, BALLYNESTRAGH	APPLICATION FINALISED	PERMISSION	CONDITIONAL	09/04/2014	02/07/2014		n/a	19.92	19.29

Planning Authority	Application Number	Development Description	Development Address	Application Status	Application Type	Decision	Received Date	Grant Date	Appeal Ref Number	Appeal Decision	Dist to Turbine (km)	Dist to EIAR Boundary (km)	
Wicklow County Council	2362	amendments to the information and communication technology (ICT) facility development permitted under Reg. Ref. 20/1088. The proposed amendments comprise the following: Provision of a three-storey Battery Energy Storage System (BESS) building with a gross floor area (GFA) of c.13,787 sq.m, located to the southeast of the permitted ICT Building 3. The proposed building will accommodate battery storage rooms and circulation areas, with photovoltaic panels at roof level, and with an overall height of c.16.8 metres. Associated buildings including a single storey power trunk building (to accommodate a control room and cable rooms, with a GFA of c.539 sq.m and an overall height of c.5.3 metres), a single storey BESS switch room building (to accommodate control rooms and a relay room, with GFA of c.396 sq.m and an overall height of c.5.3 metres) and a transformer compound area to the southwest of the proposed BESS facility. Provision of a fire water storage area and a single storey fire pump house with a GFA of c.39 sq.m to the northeast of the BESS facility. All associated amendments including new amendments to the internal access routes, landscaping and planting, boundary treatments, lighting, and all associated and ancillary works	Site located to the north and northeast of the existing Kish Business Park, Arklow	APPLICATION FINALISED	PERMISSION	CONDITIONAL	25/01/2023	18/04/2023				24.85	24.34
Wexford County Council	20140001	PERMISSION FOR THE ERECTION OF A GREEN NEON PHARMACY CROSS SIGN	GOREY CORPORATION LANDS, GOREY URBAN	n/a	n/a	n/a	02/01/2014			n/a	14.72	13.46	
Wexford County Council	20140291	TO ERECT AN EXTENSIONS AND CARRY OUT ALTERATIONS TO EXISTING SERVICED DWELLING	RAMSTOWN LOWER, GOREY RURAL	APPLICATION FINALISED	PERMISSION	CONDITIONAL	28/04/2014	22/07/2014		n/a	14.15	12.77	
Wexford County Council	20090724	PERMISSION CONSEQUENT ON GRANT OF OUTLINE PERMISSION (20060240) (RELEVANT)	KILLELLAN, KILMALLOCK	n/a	n/a	n/a	28/02/2014			n/a	19.05	13.70	
Wexford County Council	20140786	PERMISSION FOR AN AGRICULTURAL ENTRANCE AND ALL ASSOCIATED SITE WORKS	COOLGREANY, COOLGREANY	APPLICATION FINALISED	PERMISSION	CONDITIONAL	03/10/2014	19/12/2014		n/a	23.48	22.88	
Wicklow County Council	22243	(i) Single storey industrial unit (Gross Area 2,380sqm) in lieu of that allowed under PPR21/951 and (ii) new car park and timber storage compound and all associated site works	Kish Business Park, Clogga Road, Arklow	APPLICATION FINALISED	PERMISSION	CONDITIONAL	14/03/2022	08/06/2022			24.95	24.44	
Wicklow County Council	201309	to construct an extension to the side of existing dwellinghouse and all associated site works	Gorey Road, Carnew, Co. Wicklow	APPLICATION FINALISED	PERMISSION	CONDITIONAL	21/12/2020	21/09/2021			24.57	17.25	
Wexford County Council	20140293	PERMISSION IS SOUGHT FOR A) RETENTION OF DEVELOPMENT AND B) PERMISSION FOR DEVELOPMENT	ENNISCORTHY, ENNISCORTHY RURAL	APPLICATION FINALISED	PERMISSION	CONDITIONAL	28/04/2014	23/07/2014		n/a	21.84	4.03	
Wexford County Council	20140269	ERECT A DOMESTIC GARAGE / STORE TO THE SIDE OF EXISTING DWELLING HOUSE	BALLINAGRANN UPPER, ARDAMINE	APPLICATION FINALISED	PERMISSION	CONDITIONAL	17/04/2014	11/07/2014		n/a	9.04	8.18	
Wexford County Council	20140977	CONSTRUCTION OF PROPOSED DWELLING AND EFFLUENT TREATMENT SYSTEM TO SERVE APPLICANT	KILDERMOT, COURTTOWN	n/a	n/a	n/a	09/12/2014			n/a	15.19	14.62	
Wexford County Council	20140216	RETENTION OF THE FOLLOWING (1) DWELLING ORIENTATION & POSITION (2) GARAGE POSITION	RAHEEN, KILCOMB	APPLICATION FINALISED	PERMISSION	CONDITIONAL	01/04/2014	18/06/2014		n/a	19.89	12.18	
Wexford County Council	20140306	PERMISSION FOR THE DEMOLITION OF TWO SINGLE STOREY FLAT ROOFED EXTENSIONS TO SIDE	MULLANAGOWER, ARDCAVAN	APPLICATION FINALISED	PERMISSION	CONDITIONAL	01/05/2014	23/07/2014		n/a	20.83	14.38	
Wexford County Council	20130690	PERMISSION CONSEQUENT ON THE GRANT OF OUTLINE PERMISSION RELEVANT OUTLINE PERMISSION	MONANARRIG, BALLYVALDON	n/a	n/a	n/a	21/02/2019			n/a	10.75	8.55	
Wexford County Council	20140150	RETENTION OF EXISTING DOMESTIC GARAGE	RATHPIERCEHILL, COOLGREANY	APPLICATION FINALISED	PERMISSION	CONDITIONAL	05/03/2014	26/05/2014		n/a	24.10	23.21	
Wexford County Council	20140855	(A) DEMOLITION OF AN EXISTING DWELLING HOUSE, OUTBUILDINGS AND FRONT BOUNDARY WALL	BALLINATRAY UPPER, ARDAMINE	n/a	n/a	n/a	28/10/2014			n/a	10.01	9.39	
Wexford County Council	20140141	PERMISSION FOR THE INSTALLATION OF A WASTEWATER TREATMENT PLANT WITH PERCOLATION	COOLRAINEY, ARDCOLM	n/a	n/a	n/a	03/03/2014			n/a	18.14	16.54	
Wexford County Council	20120514	ERECTOR OF A DORMER BUNGALOW (AND PART TWO STOREY) WITH SERVICES AND DOMESTIC GARAGE	GLANDORAN UPPER, GOREY RURAL	n/a	n/a	n/a	26/03/2018			n/a	15.66	13.39	
Wexford County Council	20140188	PERMISSION FOR THE MODIFICATION AND CHANGE OF USE TO APARTMENT UNIT OF PART OF	CLONATIN LOWER, GOREY RURAL	APPLICATION FINALISED	PERMISSION	CONDITIONAL	24/03/2014	16/06/2014		n/a	15.01	14.17	
Wicklow County Council	20454	dwelling with services and domestic garage and all associated site and ancillary works	Cronelusk, Arklow, Co. Wicklow	APPLICATION FINALISED	PERMISSION	CONDITIONAL	15/05/2020	21/10/2020			23.42	22.91	
Wexford County Council	20140700	PERMISSION TO ERECT A SERVICED DWELLING HOUSE AND A DOMESTIC GARAGE/ STORE	BALLYNAMONY, BALLYCANEW	n/a	n/a	n/a	03/02/2020			n/a	8.83	5.43	
Wexford County Council	20140767	PERMISSION FOR RETENTION OF A SINGLE STOREY EXTENSION (SUNROOM) TO DWELLING	BANNTOWN, HUNTINGTOWN	APPLICATION FINALISED	PERMISSION	CONDITIONAL	25/09/2014	12/12/2014		n/a	15.40	11.16	
Wexford County Council	20120776	DEVELOPMENT WILL CONSIST OF THE INSTALLATION OF 8 NO. PREFABRICATED TIMBER CANS	TINNACREE, CAHORE	n/a	n/a	n/a	16/04/2018			n/a	1.65	1.28	
Wexford County Council	20140538	PERMISSION FOR DEMOLITION OF AN EXISTING SINGLE STOREY EXTENSION TO REAR, AND CO	KILMICHAEL, CAHORE	APPLICATION FINALISED	PERMISSION	CONDITIONAL	18/07/2014	08/10/2014		n/a	2.36	1.71	
Wexford County Council	20140638	PERMISSION TO RENOVATE AND EXTEND EXISTING DWELLING HOUSE AND PERMISSION TO REMOVE	ST JOHN'S, ENNISCORTHY RURAL	APPLICATION FINALISED	PERMISSION	CONDITIONAL	20/08/2014	10/11/2014		n/a	22.77	6.07	
Wexford County Council	20140808	PERMISSION FOR RETENTION OF THE ERECTION OF A FULLY SERVICED DWELLING HOUSE,	THE OIL, EDERMINE	APPLICATION FINALISED	PERMISSION	CONDITIONAL	09/10/2014	09/01/2015		n/a	22.73	11.89	
Wexford County Council	20140664	PERMISSION TO ERECT A SERVICED DWELLING HOUSE AND A DOMESTIC GARAGE/ STORE	MULLAUNREAGH, MONAMOLIN	APPLICATION FINALISED	PERMISSION	CONDITIONAL	27/08/2014	17/11/2014		n/a	9.67	3.68	
Wexford County Council	20140605	CONSTRUCTION OF A FULLY SERVICED DWELLING AND DOMESTIC GARAGE AND ALL ASSOCIATED	ARDCAVAN, ARDCAVAN	APPLICATION FINALISED	PERMISSION	CONDITIONAL	08/08/2014	28/10/2014		n/a	23.74	19.67	
Wexford County Council	20130527	CONSTRUCTION OF A FULLY SERVICED DWELLING HOUSE & A DOMESTIC GARAGE ALL WITH ANC	KILMACOE, ARDCOLM	n/a	n/a	n/a	21/11/2018			n/a	17.24	14.84	

Planning Authority	Application Number	Development Description	Development Address	Application Status	Application Type	Decision	Received Date	Grant Date	Appeal Ref Number	Appeal Decision	Dist to Turfline (km)	Dist to TIA Boundary (km)
Wexford County Council	20140250	CONSTRUCTION OF A REPLACEMENT DWELLING HOUSE INCLUDING THE DEMOLITION OF AN EXIST	DONAGHMORE, BALLYGARRETT	n/a	n/a	n/a	14/04/2014			n/a	4.26	3.75
Wicklow County Council	18663	extensions to dining room and play room, revision to window on West Elevation. Upgrade and replacement of existing roof, retention permission is also sought for garage/garden store all with associated site works	Boglands , Arlow , Co. Wicklow	APPLICATION FINALISED	PERMISSION	CONDITIONAL	18/06/2018	04/09/2018			24.84	24.33
Wexford County Council	20140442	PERMISSION IS SOUGHT FOR THE FORMATION OF A NEW WINDOW TO BEDROOM AT FIRST FLOOR	PARKNACROSS, ARDAMINE	APPLICATION FINALISED	PERMISSION	CONDITIONAL	18/06/2014	08/09/2014		n/a	8.52	7.90
Wexford County Council	20140241	RETENTION OF THE CONSTRUCTION OF X 2 EXTENSION SO THE SIDE & REAR OF DWELLING HO	CROSSTOWN, ARDCAVAN	APPLICATION FINALISED	PERMISSION	CONDITIONAL	10/04/2014	02/07/2014		n/a	24.87	19.65
Wexford County Council	20140877	RETENTION OF SUNROOM ERECTED TO SIDE OF EXISTING DWELLING HOUSE WITH ASSOCIATED	CRAAN UPPER, KILNAHUE	APPLICATION FINALISED	PERMISSION	CONDITIONAL	04/11/2014	30/01/2015		n/a	19.62	15.28
Wexford County Council	20140350	PERMISSION FOR ERECTION OF FARM BUILDINGS AS EXTENSION TO EXISTING FARM COMPLEX	BALLINA LOWER, KILMALLOCK	APPLICATION FINALISED	PERMISSION	CONDITIONAL	20/05/2014	01/09/2014		n/a	17.09	8.87
Wexford County Council	20140360	PERMISSION TO CONSTRUCT A THREE BEDROOM SINGLE STOREY DWELLING HOUSE, A SINGLE S	BALLYMONEY LOWER, COURTTOWN	APPLICATION FINALISED	PERMISSION	CONDITIONAL	22/05/2014	11/08/2014		n/a	14.25	13.70
Wexford County Council	20110436	ERECT A SERVICED DWELLING HOUSE AND CARRY OUT ASSOCIATED SITE WORKS	BALLYMURRAGH, WELLS	n/a	n/a	n/a	04/04/2016			n/a	7.69	0.00
Wexford County Council	20140500	RETENTION OF EXISTING SITE ENTRANCE PREVIOUSLY GRANTED UNDER PLANNING REG NO 990	CORBALLY, ENNISCORTHY RURAL	APPLICATION FINALISED	PERMISSION	CONDITIONAL	07/07/2014	24/09/2014		n/a	18.05	2.03
Wexford County Council	20140401	INDEFINITE RETENTION PERMISSION OF CONVERSION OF EXISTING DOMESTIC GARAGE TO GRA	BALLYMACOONOGH, BOLABOY	APPLICATION FINALISED	PERMISSION	CONDITIONAL	06/06/2014	27/08/2014		n/a	13.71	7.70
Wexford County Council	20140064	ERECTION OF AN EXTENSION TO THE SIDE AND REAR OF EXISTING DWELLING, ERECTION OF	FERNES DEMESNE, FERNS	APPLICATION FINALISED	PERMISSION	CONDITIONAL	05/02/2014	29/04/2014		n/a	17.54	4.83
Wexford County Council	20140556	PERMISSION FOR A SINGLE STOREY EXTENSION TO THE REAR AND SIDE	LITTMORE, KILLINCOOLEY	APPLICATION FINALISED	PERMISSION	CONDITIONAL	23/07/2014	09/03/2015		n/a	4.06	3.62
Wexford County Council	20140198	PERMISSION IS BEING SOUGHT FOR THE CONSTRUCTION OF A NEW TWO-STOREY EXTENSION TO	CLONATIN UPPER, GOREY RURAL	APPLICATION FINALISED	PERMISSION	CONDITIONAL	25/03/2014	18/06/2014		n/a	14.71	13.87
Wexford County Council	20140528	ERECT AN AGRICULTURAL BUILDING (WITH SLATTED UNDERGROUND EFFLUENT TANK AND STRAW	CORBALLY, FORD	APPLICATION FINALISED	PERMISSION	CONDITIONAL	15/07/2014	28/10/2014		n/a	3.33	0.00
Wexford County Council	20140012	RETENTION OF AN EXISTING TELECOMMUNICATIONS INSTALLATION CONSISTING OF A 15 MET	WHITEFORT, ARTRAMON	APPLICATION FINALISED	PERMISSION	CONDITIONAL	08/01/2014	01/04/2014		n/a	23.68	13.93
Wexford County Council	20140659	PERMISSION FOR RETENTION OF A CONSERVATORY TO SIDE OF EXISTING DWELLING HOUSE	EFFERNOGH, TINNACROSS	APPLICATION FINALISED	PERMISSION	CONDITIONAL	25/08/2014	10/11/2014		n/a	16.57	2.52
Wexford County Council	20140329	PERMISSION TO ERECT A SPLIT LEVEL DWELLING WITH SERVICES AND ANCILLARY WORKS	LACKAN, BALLYNESTRAGH	APPLICATION FINALISED	PERMISSION	CONDITIONAL	12/05/2014	01/08/2014		n/a	19.11	17.60
Wexford County Council	20140587	PERMISSION TO MAKE ALTERATIONS TO EXISTING DWELLING HOUSE INCLUDING CONSTRUCTION	KNOCKRATHKYLE, EDERMINE	APPLICATION FINALISED	PERMISSION	CONDITIONAL	31/07/2014	22/10/2014		n/a	20.35	7.25
Wicklow County Council	19282	alterations and revisions to the elevations and internal layout of the existing farm outbuildings and for change of use to 2 no holiday homes and upgrade the existing on site effluent disposal system along with all associated site development works	Park , Clogga , Arklow	APPLICATION FINALISED	PERMISSION	CONDITIONAL	15/03/2019	18/06/2019			23.01	22.45
Wexford County Council	20140458	PERMISSION FOR CONTINUANCE OF USE OF AN EXISTING 15 METRE HIGH TELECOMMUNICATION	BOLABOY BEG (BALLAGHKEEN SOUTH), BOLABOY	APPLICATION FINALISED	PERMISSION	CONDITIONAL	24/06/2014	15/09/2014		n/a	12.27	6.53
Wexford County Council	20120266	ERECTION OF 2 NO. FULLY SERVICED DWELLING HOUSES AND DOMESTIC GARAGES AND ASSOCI	DERRY, BALLYHUSKARD	n/a	n/a	n/a	27/06/2016			n/a	14.26	5.55
Wexford County Council	20140308	PERMISSION FOR RETENTION OF (1) INCREASE IN FLOOR AREA OF GROUND FLOOR TO EXIST	COOLOCK BEG, KILLENAGH	APPLICATION FINALISED	PERMISSION	CONDITIONAL	02/05/2014	10/11/2014		n/a	7.31	5.30
Wexford County Council	20140933	RETENTION OF THE FOLLOWING A) CHANGE OF USE OF EXISTING GARAGE TO LIVING ACCOMMO	BALLINA UPPER, KILMALLOCK	APPLICATION FINALISED	PERMISSION	CONDITIONAL	24/11/2014	25/02/2015		n/a	16.90	10.80
Wexford County Council	20140371	PERMISSION FOR THE ERECTION OF A DOUBLE DOMESTIC GARAGE TOGETHER WITH ALL ANCL	COURTEENCURRAGH, COURTTOWN	APPLICATION FINALISED	PERMISSION	CONDITIONAL	27/05/2014	18/08/2014		n/a	14.38	13.74
Wexford County Council	20140229	PERMISSION FOR RETENTION OF SURFACE WATER ATTENUATION SYSTEM AND FOR PERM	BALLYLUCAS, KILMALLOCK	APPLICATION FINALISED	PERMISSION	CONDITIONAL	07/04/2014	30/06/2014		n/a	17.30	11.16
Wexford County Council	20140133	7 YEAR PLANNING PERMISSION FOR ALTERATIONS TO THE EXISTING GATES, ACCESS ROAD	TEMPLESHANNON, ENNISCORTHY RURAL	n/a	n/a	n/a	06/04/2021			n/a	21.16	3.92
Wexford County Council	20140592	RETENTION OF (1) EXISTING CONSERVATORY TO THE SIDE OF EXISTING DWELLING AND (2)	MOUNT ALEXANDER, COURTTOWN	APPLICATION FINALISED	PERMISSION	CONDITIONAL	31/07/2014	22/10/2014		n/a	13.13	12.49
Wexford County Council	20130619	ERECT A DWELLING WITH SERVICES AND DOMESTIC GARAGE(PLANNING APPLICATION 2008051	KILCONNIB, KILCORMICK	n/a	n/a	n/a	02/10/2018			n/a	15.66	2.43
Wexford County Council	20140106	RETENTION OF A CHANGE OF LOCATION AND ALTERATIONSTO THE ELEVATIONS	CARRIGABRUSE, ENNISCORTHY RURAL	APPLICATION FINALISED	PERMISSION	CONDITIONAL	19/02/2014	07/05/2014		n/a	23.48	5.76
Wexford County Council	20140402	PERMISSION FOR THE RESURFACING OF EXISTING HARDCORE YARD WITH CONCRETE AND ASSOC	KILCANNON, ENNISCORTHY RURAL	APPLICATION FINALISED	PERMISSION	CONDITIONAL	06/06/2014	01/09/2014		n/a	21.08	2.98
Wexford County Council	20140461	PERMISSION FOR THE ERECTION OF A FULLY SERVICED DWELLING HOUSE WITH AN ATTACHED	BOLINRUSH, BALLYBEG	APPLICATION FINALISED	PERMISSION	CONDITIONAL	25/06/2014	15/09/2014		n/a	24.25	13.59
Wexford County Council	20140477	PERMISSION FOR THE FOLLOWING: A) CHANGE OF USE OF EXISTING AGRICULTURAL SHED TO	BARRACURRAGH, LIMERICK	APPLICATION FINALISED	PERMISSION	CONDITIONAL	30/06/2014	22/09/2014		n/a	21.18	19.80
Wexford County Council	20140841	PERMISSION FOR ALTERATIONS & FOR THE CONSTRUCTION OF AN EXTENSION TO EXISTING	GLEBE, ARDCOLM	APPLICATION FINALISED	PERMISSION	CONDITIONAL	22/10/2014	24/03/2015		n/a	17.31	14.10
Wicklow County Council	18456	dwelling house with services, domestic garage and all associated site works THE DEVELOPMENT CONSISTS OF THE RETENTION OF SUB-DIVISION OF A	Tombreen , Carnew , Co. Wicklow	APPLICATION FINALISED	PERMISSION	CONDITIONAL	30/04/2018	07/09/2018			24.66	15.36
Wexford County Council	20140790	SINGLE STOREY BUN	BALLYGARRETT, BALLYGARRETT	n/a	n/a	n/a	03/10/2014			n/a	3.25	2.68

Planning Authority	Application Number	Development Description	Development Address	Application Status	Application Type	Decision	Received Date	Grant Date	Appeal Ref Number	Appeal Decision	Dist to Turbine (km)	Dist to IAR Boundary (km)
Wexford County Council	20140462	PERMISSION TO EXTEND EXISTING DWELLING HOUSE, PERMISSION TO DEMOLISH OLD DOMESTIC	MARSHALSTOWN, MARSHALSTOWN	APPLICATION FINALISED	PERMISSION	CONDITIONAL	25/06/2014	15/09/2014		n/a	24.25	6.29
Wicklow County Council	18501	agricultural shed with slatted tank, feed passages and link to existing shed along with all associated site works	Umyngar, Carnew, Co. Wicklow	APPLICATION FINALISED	PERMISSION	CONDITIONAL	10/05/2018	02/10/2018			24.59	16.19
Wexford County Council	20140332	PERMISSION TO ERECT A DETACHED DOMESTIC GARAGE/STORE	RAHEEN MORE, KILLENAGH	APPLICATION FINALISED	PERMISSION	CONDITIONAL	12/05/2014	01/08/2014		n/a	4.90	3.84
Wexford County Council	20101248	DWELLINGHOUSE AND TREATMENT SYSTEM INCLUDING ALL ASSOCIATED SITE WORKS	ST. ESMONDS, ARTRAMON	n/a	n/a	n/a	21/08/2015			n/a	24.11	16.60
Wexford County Council	20120830	REPLACE EXISTING FLAT ROOF WITH NEW PITCHED ROOF AND CARRY OUT MINOR INTERNAL AL	SEAMOUNT, ARDAMINE	n/a	n/a	n/a	27/09/2017			n/a	10.36	9.76
Wexford County Council	20140902	PERMISSION FOR RETENTION OF ALTERATIONS CARRIED OUT TO DWELLING HOUSE ON SITE DI	GLEBE (BALLAGHREEN NORTH BY), CASTLETALBOT	APPLICATION FINALISED	PERMISSION	CONDITIONAL	13/11/2014	16/02/2015		n/a	9.78	4.76
Wexford County Council	20140236	PERMISSION FOR THE ERECTION OF EXTENSION TO SIDE OF EXISTING DWELLING HOUSE	TOMSILLA UPPER, COURTTOWN	APPLICATION FINALISED	PERMISSION	CONDITIONAL	10/04/2014	30/06/2014		n/a	12.40	11.74
Wexford County Council	20140034	RETENTION OF CONSERVATORY TO SIDE OF DWELLING AT SITE NO. 2	COURTEENCURRAGH, COURTTOWN	APPLICATION FINALISED	PERMISSION	CONDITIONAL	23/01/2014	16/04/2014		n/a	13.73	13.09
Wexford County Council	20140568	PERMISSION TO CARRY OUT ALTERATIONS TO EXISTING ROADSIDE BOUNDARY AND APPROVED E	MONAGREANY UPPER, MONAMOLIN	APPLICATION FINALISED	PERMISSION	CONDITIONAL	25/07/2014	14/10/2014		n/a	9.05	2.74
Wexford County Council	20140909	INSTALL A NEW ONSITE TREATMENT SYSTEM TO REPLACE THE EXISTING SHARED SEPTIC TANK	CREAGH DEMENSE, GOREY RURAL	APPLICATION FINALISED	PERMISSION	CONDITIONAL	17/11/2014	16/02/2015		n/a	15.70	14.14
Wexford County Council	20140025	CONSTRUCTION OF A FULLY SERVICED DWELLING HOUSE AND DOMESTIC STORAGE GARAGE AND	KILCOTTY MORE, BALLYHUSKARD	APPLICATION FINALISED	PERMISSION	CONDITIONAL	16/01/2014	06/05/2014		n/a	17.90	4.43
Wexford County Council	20140527	ERECT A SHED FOR STORAGE OF VINTAGE MACHINERY	TOMAGADDY LITTLE, BALLYCANEW	APPLICATION FINALISED	PERMISSION	CONDITIONAL	15/07/2014	01/10/2014		n/a	6.58	3.36
Wicklow County Council	221343	the construction of a bungalow with garage, new entrance and driveway, new effluent treatment system to EPA current standards and all ancillary site works	Bogland, Arklow, Co. Wicklow	APPLICATION FINALISED	PERMISSION	CONDITIONAL	15/12/2022	10/10/2023			24.98	24.46
Wexford County Council	20140539	PERMISSION FOR RETENTION OF THE FOLLOWING ALTERATIONS AS A CHANGE TO THAT PERM	KILMICHAEL LOWER, KILNAHUE	APPLICATION FINALISED	PERMISSION	CONDITIONAL	21/07/2014	13/10/2014		n/a	18.70	16.66
Wexford County Council	20120895	ALTERATIONS TO PLANS & ELEVATIONS OF A FULLY SERVICED TWO STOREY DWELLING HOUSE	BALLYNACLASH, CASTLE ELLIS	n/a	n/a	n/a	25/10/2017			n/a	13.91	12.40
Wexford County Council	20140143	DEMOLITION OF EXISTING DWELLING AND ERECTION OF A REPLACEMENT SINGLE STOREY DWEL	GLEN RICHARDS, ARDAMINE	APPLICATION FINALISED	PERMISSION	CONDITIONAL	03/03/2014	01/10/2014		n/a	8.33	7.73
Wexford County Council	20140845	PERMISSION FOR ALTERATIONS AND EXTENSION TO EXISTING DWELLING WITH ASSOCIATED SI	ENNISCORTHY, ENNISCORTHY RURAL	APPLICATION FINALISED	PERMISSION	CONDITIONAL	24/10/2014	13/01/2015		n/a	23.00	5.13
Wexford County Council	20140542	PERMISSION FOR RETENTION OF EXISTING WORKS TO DATE, AND PERMISSION TO COMPLETE	RAMSTOWN LOWER, GOREY RURAL	APPLICATION FINALISED	PERMISSION	CONDITIONAL	21/07/2014	08/10/2014		n/a	13.83	12.37
Wexford County Council	20140558	PERMISSION FOR RETENTION OF DOMESTIC GARAGE AND STORES ERECTED ON SITE	ENNISCORTHY, ENNISCORTHY RURAL	APPLICATION FINALISED	PERMISSION	CONDITIONAL	23/07/2014	13/10/2014		n/a	23.41	5.94
Wexford County Council	20140644	PERMISSION TO ERECT A STORAGE SHED FOR VINTAGE VEHICLES AND ANCILLARY DOMESTIC S	BALLYROEBUCK, KILRUSH	APPLICATION FINALISED	PERMISSION	CONDITIONAL	22/08/2014	10/11/2014		n/a	24.65	13.46
Wexford County Council	20121015	TO DEMOLISH OLD HABITABLE DWELLING HOUSE, DOMESTIC STORE AND GATRAGE AND PERMIS	CURRACLOE, ARDCOLM	n/a	n/a	n/a	09/11/2017			n/a	18.95	17.37
Wexford County Council	20140749	PERMISSION FOR THE DEMOLITION OF AN EXISTING SINGLE STOREY EXTENSION TO REAR, AN	BALLYGARRETT, BALLYGARRETT	APPLICATION FINALISED	PERMISSION	CONDITIONAL	19/09/2014	10/12/2014		n/a	2.73	2.08
Wicklow County Council	19545	demolish the existing 90 sqm substandard dwelling and all outbuilding totalling 84 sqm and erect a new 215 sqm dwelling and 84 sqm garage, upgrade the existing effluent disposal system to current EPA standards, improve the existing vehicular entrance along with all associated site development works	Boglands, Arklow, Co. Wicklow	APPLICATION FINALISED	PERMISSION	CONDITIONAL	20/05/2019	15/08/2019			24.92	24.41
Wexford County Council	20140153	DEVELOPMENT OF THE EXISTING LICENCED DISCOUNT FOODSTORE AT ARKLOW ROAD	GOREY CORPORATION LANDS, GOREY URBAN	APPLICATION FINALISED	PERMISSION	CONDITIONAL	07/03/2014	28/05/2014		n/a	14.85	13.66
Wexford County Council	20140373	PERMISSION IS BEING SOUGHT FOR THE DEMOLITION OF AN EXISTING 2-STOREY FARM HOUSE	KILLYBEGS, BALLYLARKIN	APPLICATION FINALISED	PERMISSION	CONDITIONAL	28/05/2014	20/08/2014		n/a	21.63	21.05
Wexford County Council	20110710	CONSTRUCTION OF AN EXTENSION TO EXISTING SCHOOL CONSISTING OF THE FOLLOWING:	BALLYNACREE, KILGORMAN	n/a	n/a	n/a	19/09/2016			n/a	19.09	18.57
Wicklow County Council	17139	dwelling and garage with services and all associated site development works	Ballinabanogue, Arklow, Co. Wicklow	APPLICATION FINALISED	PERMISSION	CONDITIONAL	10/02/2017	12/07/2017			23.36	22.81
Wexford County Council	20140684	PERMISSION TO ERECT A DWELLING WITH SERVICES AND DOMESTIC GARAGE AND ALL ASSOCIA	BALLYOWEN (ED GOREY RURAL), GOREY RURAL	APPLICATION FINALISED	PERMISSION	CONDITIONAL	03/09/2014	24/11/2014		n/a	16.55	14.08
Wexford County Council	20140434	PERMISSION FOR THE CHANGE OF SITE BOUNDARIES TO EXISTING DWELLING HOUSE	BALLYBOGGAN LOWER, ARTRAMON	APPLICATION FINALISED	PERMISSION	CONDITIONAL	16/06/2014	08/09/2014		n/a	22.07	16.63
Wexford County Council	20140276	PERMISSION FOR RETENTION OF (A) DOMESTIC GARAGE AND CARPORT AND (B) GARDEN SHED	DUNANORE, BREE	APPLICATION FINALISED	PERMISSION	CONDITIONAL	22/04/2014	11/07/2014		n/a	23.98	8.49
Wexford County Council	20090808	ERECT A SERVICED DWELLING HOUSE	MOUNTHOWARD UPPER, MONAMOLIN	n/a	n/a	n/a	27/08/2014			n/a	9.30	3.54
Wexford County Council	20140898	ERECT A DWELLING WITH SERVICES AND DOMESTIC GARAGE	ROSSMINOGE NORTH, ROSSMINOGE	n/a	n/a	n/a	12/11/2014			n/a	18.72	13.12
Wexford County Council	20140878	OUTLINE PERMISSION FOR 3 NO. DWELLING HOUSES WITH SERVICES, 3 NO. DOMESTIC GARAG	BALLYMORE, ARDCOLM	n/a	n/a	n/a	04/11/2014			n/a	18.17	15.01
Wexford County Council	20140502	ERECTION OF EXTENSIONS TO THE SIDE AND REAR OF EXISTING DWELLING	KNOCKGREANY, COOLGREANY	APPLICATION FINALISED	PERMISSION	CONDITIONAL	07/07/2014	24/09/2014		n/a	23.99	23.39
Wexford County Council	20140390	PERMISSION TO ERECT A DETACHED DOMESTIC GARAGE/ STORE	TOMAGADDY LITTLE, BALLYCANEW	n/a	n/a	n/a	03/06/2014			n/a	6.58	3.37

Planning Authority	Application Number	Development Description	Development Address	Application Status	Application Type	De Union	Received Date	Grant Date	Appeal Ref Number	Appeal Decision	Dist to Turfline (km)	Dist to IAN Boundary (km)
Wexford County Council	20120476	ERECT AN EXTENSION TO EXISTING CLUBHOUSE AND FOR ALL ANCILLARY SITE DEVELOPMENT	ENNISCORTHY, ENNISCORTHY RURAL	n/a	n/a	n/a	26/01/2017			n/a	22.80	5.09
Wexford County Council	20140359	PERMISSION FOR CHANGE OF USE FROM AN OFFICE BUILDING OF 91 SQ.M TO A TWO-BEDROOM	GLEN (RICHARDS), ARDAMINE	APPLICATION FINALISED	PERMISSION	CONDITIONAL	22/05/2014	18/08/2014		n/a	7.49	6.90
Wexford County Council	20140342	PERMISSION FOR RETENTION OF UNAUTHORISED STRUCTURES ERECTED ON SITE FOR USE AS D	KILLAGOLEY, ENNISCORTHY RURAL	n/a	n/a	n/a	16/05/2014			n/a	21.94	5.12
Wexford County Council	20140560	PERMISSION FOR PROPOSED ERECTION OF 4 NO GRAIN STORAGE UNITS TOGETHER WITH ALL	KILCANNON, ENNISCORTHY RURAL	APPLICATION FINALISED	PERMISSION	CONDITIONAL	23/07/2014	08/10/2014		n/a	21.14	3.12
Wexford County Council	20140778	PERMISSION TO ERECT A NEW CUBICLE HOUSE WITH FEED RAIL , TO EXTEND EXISTING SLAT	BOLEY UPPER, ROSSMINOGE	APPLICATION FINALISED	PERMISSION	CONDITIONAL	29/09/2014	19/12/2014		n/a	18.22	11.25
Wexford County Council	20110574	CONSTRUCT A SPLIT LEVEL HOUSE, A GARAGE AND ASSOCIATED SITE SERVICES	CORAH, TOMBRACK	n/a	n/a	n/a	02/09/2016			n/a	22.74	7.26
Wexford County Council	20140665	PERMISSION FOR RETENTION OF ALTERATIONS TO FRONT ELEVATION OF DWELLING HOUSE FRO	BALLYDUFF UPPER, ARDAMINE	APPLICATION FINALISED	PERMISSION	CONDITIONAL	29/08/2014	24/11/2014		n/a	6.07	4.95
Wexford County Council	20140024	PROPOSED ERECTION OF A FULLY SERVICED DWELLING HOUSE AND DOMESTIC GARAGE TOGETHER	BALLINA, ARDCAVAN	APPLICATION FINALISED	PERMISSION	CONDITIONAL	15/01/2014	12/05/2014		n/a	19.83	17.06
Wexford County Council	20090797	CONSTRUCTION OF 14 NO DWELLINGS, CONSISTING OF 14 NO THREE BEDROOM SEMI-DETACHED	ENNISCORTHY, ENNISCORTHY RURAL	n/a	n/a	n/a	27/02/2014			n/a	22.17	4.24
Wexford County Council	20140627	ERECT A DWELLING HOUSE WITH SERVICES AND DOMESTIC GARAGE	BALLYLARKIN, BALLYLARKIN	APPLICATION FINALISED	PERMISSION	CONDITIONAL	18/08/2014	10/11/2014		n/a	23.26	22.66
Wexford County Council	20140214	ERECT AN AGRICULTURAL SHED FOR USE AS A MILKING PARLOUR ALONG WITH ALL	CLONSILLA WEST, BALLYNESTRAGH	APPLICATION FINALISED	PERMISSION	CONDITIONAL	31/03/2014	18/06/2014		n/a	17.60	16.68
Wexford County Council	20140531	(1) TO DEMOLISH EXISTING SINGLE STOREY EXTENSION TO THE REAR OF DWELUNG (2) FOR	GOREY CORPORATION LANDS, GOREY URBAN	APPLICATION FINALISED	PERMISSION	CONDITIONAL	16/07/2014	01/10/2014		n/a	14.74	13.47
Wexford County Council	20140711	PERMISSION FOR THE ERECTION OF EXTENSIONS AND ALTERATIONS TO DWELLING HOUSE. PR	COOLGARROW, BALLYHUSKARD	APPLICATION FINALISED	PERMISSION	CONDITIONAL	09/09/2014	03/12/2014		n/a	17.11	3.17
Wicklow County Council	21951	(i) Single storey industrial unit (Gross area 3150 Sqm) infill extension between existing buildings. (ii) New car park and timber storage compound (0.7 Ha) and all associated site works	Kish Business Park , Clogga Road , Arklow	APPLICATION FINALISED	PERMISSION	CONDITIONAL	03/08/2021	01/03/2022			24.99	24.48
Wexford County Council	20140891	CONSTRUCTION OF A SINGLE STOREY BUILDING COMPRISING OF 1 NO. MUSIC ROOM, 1 NO. S	BALLYGARAN, KILLINCOOLY	APPLICATION FINALISED	PERMISSION	CONDITIONAL	10/11/2014	28/01/2015		n/a	3.91	3.48
Wexford County Council	20140832	OUTLINE PERMISSION TO ERECT A SERVICED DWELLING HOUSE AND DOMESTIC GARAGE ON	BALLYSIMON, TINNACROSS	APPLICATION FINALISED	PERMISSION	CONDITIONAL	20/10/2014	23/01/2015		n/a	15.89	1.73
Wexford County Council	20140143	DEMOLITION OF EXISTING DWELLING AND ERECTION OF A REPLACEMENT SINGLE STOREY DWEL	GLEN RICHARDS, ARDAMINE	n/a	n/a	n/a	21/03/2019			n/a	8.33	7.73
Wicklow County Council	15663	bungalow, garage and services for which permission was previously granted under reference 00/2577 as constructed but without the restrictions in condition 16 of that planning permission or any other restrictions on the category of persons entitled to use the bungalow	Rock View House , Boglands , Clogga Road	APPLICATION FINALISED	PERMISSION	CONDITIONAL	26/06/2015	09/12/2015			24.96	24.45
Wexford County Council	20140378	PERMISSION FOR RETENTION OF UPGRADING SEWERAGE TREATMENT SYSTEM WITH THE INSTALL	TOMNAFUNGSHOGE, ENNISCORTHY RURAL	APPLICATION FINALISED	PERMISSION	CONDITIONAL	28/05/2014	01/09/2014		n/a	19.03	2.79
Wexford County Council	20140065	RETENTION OF THE CONSTRUCTION OF A SINGLE STOREY EXTENSION TO THE REAR OF OFFICE	GOREY CORPORATION LANDS, GOREY URBAN	APPLICATION FINALISED	PERMISSION	CONDITIONAL	06/02/2014	29/04/2014		n/a	14.45	13.15
Wicklow County Council	20530	construction of a domestic two storey extension to the rear of my property	Rock Blg , Arklow , Co. Wicklow	APPLICATION FINALISED	PERMISSION	CONDITIONAL	08/06/2020	23/12/2020			24.69	24.16
Wexford County Council	20140548	ERECT A SPUT LEVEL DWELLING WITH SERVICES AND DOMESTIC GARAGE UNDER ROOF (PREVI	KILLYNANN, BALLYNESTRAGH	APPLICATION FINALISED	PERMISSION	CONDITIONAL	21/07/2014	15/10/2014		n/a	17.14	15.94
Wexford County Council	20130690	PERMISSION CONSEQUENT ON THE GRANT OF OUTLINE PERMISSION RELEVANT OUTLINE PERMIS	MONANARRIG, BALLYVALDON	n/a	n/a	n/a	21/02/2019			n/a	10.75	8.55
Wexford County Council	20140344	PERMISSION FOR RETENTION OF THE CHANGE OF USE OF UNIT 3 OF PREMISES FROM RETAIL	BALLINATRAY LOWER, COURTTOWN	APPLICATION FINALISED	PERMISSION	CONDITIONAL	19/05/2014	11/08/2014		n/a	10.53	9.93
Wexford County Council	20140728	PERMISSION FOR RETENTION OF WORKS TO DATE AND PERMISSION TO COMPLETE THE SAME OF	CLONEE UPPER, KILCOMB	n/a	n/a	n/a	15/09/2014			n/a	18.35	7.71
Wexford County Council	20140381	RETENTION OF AN EXISTING CONSERVATORY EXTENSION TOGETHER WITH AN ADDITIONAL WIN	CLOLOGE UPPER, BALLOUGHTEER	APPLICATION FINALISED	PERMISSION	CONDITIONAL	30/05/2014	11/08/2014		n/a	14.41	4.39
Wexford County Council	20120752	FIRST FLOOR EXTENSION OVER EXISTING SINGLE STOREY OFFICE BUILDING (85.50SQ METRE	BALLYMINAUNHILL, ARDAMINE	n/a	n/a	n/a	22/12/2016			n/a	11.66	9.65
Wexford County Council	20140313	PERMISSION FOR RETENTION OF THE FOLLOWING : (A) AMALGAMATION OF UNITS 11 AND 12	MOYNE LOWER, ENNISCORTHY RURAL	APPLICATION FINALISED	PERMISSION	CONDITONAL	02/05/2014	25/07/2014		n/a	21.00	2.81
Wicklow County Council	24316	a dwelling , garage, bored well, wastewater treatment system to current EPA standards and all associated ancillary site works and services	Ballinabanoge , Co. Wicklow	NEW APPLICATION	PERMISSION	N/A	17/07/2024				23.64	23.12
Wexford County Council	20140724	PERMISSION FOR DEVELOPMENT CONSISTING OF THE IMPORTATION AND DEPO	GORTEN UPPER, COOLGREANY	APPLICATION FINALISED	PERMISSION	CONDITIONAL	15/09/2014	08/12/2014		n/a	22.37	21.74
Wexford County Council	20140208	RETENTION PERMISSION OF TWO DORMER WINDOWS TO THE FRONT OF A DWELLING AND THE CD	BALLYMORE, BALLYMORE	APPLICATION FINALISED	PERMISSION	CONDITIONAL	28/03/2014	18/06/2014		n/a	10.55	4.60
Wexford County Council	20140070	ERECT A DWELLING WITH SERVICES AND A DOMESTIC GARAGE AND ALL ASSOCIATED	BALLYBEG GREAT, CASTLE ELLIS	APPLICATION FINALISED	PERMISSION	CONDITIONAL	07/02/2014	06/05/2014		n/a	16.08	11.88
Wexford County Council	20140796	PERMISSION FOR DEVELOPMENT AT GOREY SHOPPING CENTRE THE DEVELOPMENT WILL CONSIST	GOREY CORPORATION LANDS, GOREY URBAN	APPLICATION FINALISED	PERMISSION	CONDITIONAL	06/10/2014	06/01/2015		n/a	14.39	12.99
Wexford County Council	20140035	REVISION TO PREVIOUSLY APPROVED PERMISSION REFERENCE 20130605 (FOR RESTAURANT US	GOREY CORPORATION LANDS, GOREY URBAN	APPLICATION FINALISED	PERMISSION	CONDITIONAL	23/01/2014	16/04/2014		n/a	14.78	13.52
Wexford County Council	20140936	RETENTION OF AN EXTENSION TO EXISTING DOMESTIC GARAGE FOR USE AS STORAGE	GOREYHILL, GOREY RURAL	APPLICATION FINALISED	PERMISSION	CONDITIONAL	24/11/2014	18/02/2015		n/a	14.98	13.18

Planning Authority	Application Number	Development Description	Development Address	Application Status	Application Type	Decision	Received Date	Grant Date	Appeal Ref Number	Appeal Decision	Dist to Turbine (km)	Dist to EIR Boundary (km)
Wexford County Council	20140814	PERMISSION TO ERECT A FULLY SERVICED DWELLING HOUSE, DOMESTIC GARAGE AND ASSOCIATED SITE WORKS	BALLYROE, EDERMINE	APPLICATION FINALISED	PERMISSION	CONDITIONAL	13/10/2014	13/01/2015		n/a	20.73	8.47
Wexford County Council	20140322	PERMISSION TO ERECT A HORSE WALKER AND ALL ASSOCIATED SITE WORKS	CLODGE LITTLE, BALLOUGHTER	APPLICATION FINALISED	PERMISSION	CONDITIONAL	09/05/2014	29/07/2014		n/a	13.75	4.45
Wexford County Council	20140838	PERMISSION TO ERECT A SERVICED DWELLING HOUSE	LEGNAUGH, MONAMOLIN	APPLICATION FINALISED	PERMISSION	CONDITIONAL	21/10/2014	16/01/2015		n/a	9.20	1.82
Wicklow County Council	23195	to erect an extension to the side of dwellinghouse and all associated alterations and site development works	Cronelusk, Arklow, Co. Wicklow	APPLICATION FINALISED	PERMISSION	CONDITIONAL	28/02/2023	08/06/2023			23.19	22.67
Wexford County Council	20140651	PERMISSION FOR THE UPGRADE OF THE EXISTING AGRICULTURAL ENTRANCE WITH THE ERECT	SWEETFARM, ENNISCORTHY RURAL	APPLICATION FINALISED	PERMISSION	CONDITIONAL	25/08/2014	17/11/2014		n/a	23.35	7.76
Wexford County Council	20140101	ERECTOR OF A DOMESTIC GARAGE AND ALL ASSOCIATED SITE WORKS	BALLYMURN UPPER, KILMALLOCK	APPLICATION FINALISED	PERMISSION	CONDITIONAL	17/02/2014	30/04/2014		n/a	18.75	10.79
Wexford County Council	20140408	AND TO RENOVATE	BOG & WARREN, CAHORE	APPLICATION FINALISED	PERMISSION	CONDITIONAL	09/06/2014	27/08/2014		n/a	0.84	0.15
Wexford County Council	20140800	PERMISSION TO ERECT A STORAGE SHED TO ACCOMMODATE A LOUNGE PASSENGER BUS	COOLISHALL UPPER, GOREY RURAL	APPLICATION FINALISED	PERMISSION	CONDITIONAL	06/10/2014	06/01/2015		n/a	14.85	12.61
Wexford County Council	20140603	RETENTION OF UNAUTHORISED DOMESTIC GARAGE/STORE AS CONSTRUCTED	RAHEENNASKEAGH UPPER, WELLS	APPLICATION FINALISED	PERMISSION	CONDITIONAL	05/08/2014	22/10/2014		n/a	8.41	2.54
Wexford County Council	20140757	PERMISSION TO CARRY OUT ALTERATIONS TO APPROVED PLANS FOR DWELLING HOUSE	MONBAY LOWER, ROSSMINOGE	APPLICATION FINALISED	PERMISSION	CONDITIONAL	22/09/2014	15/12/2014		n/a	19.38	13.42
Wexford County Council	20140753	PERMISSION TO CONSTRUCT A GENERAL PURPOSE SHED (FOR PRIVATE USE) TO HOUSE CIVIL	CURRACLOE, ARDCOLM	APPLICATION FINALISED	PERMISSION	CONDITIONAL	19/09/2014	15/12/2014		n/a	19.01	17.39
Wexford County Council	20140058	ERECTOR A DWELLING HOUSE WITH SERVICES	TOMBRACK, TOMBRACK	n/a	n/a	n/a	03/02/2014			n/a	21.24	7.01
Wexford County Council	20140369	PERMISSION FOR RETENTION OF UNAUTHORISED PORCH AND NEW WINDOW TO EXISTING DWELL	BALLYCONNIGAR UPPER, CASTLE TALBOT	APPLICATION FINALISED	PERMISSION	CONDITIONAL	26/05/2014	18/08/2014		n/a	11.32	10.30
Wexford County Council	20110897	ERECTOR A DWELLING WITH SERVICES AND DOMESTIC GARAGE AND ALL ASSOCIATED SITE WORKS	BALLOWEN OR RAMSFORT PARK	n/a	n/a	n/a	14/10/2016			n/a	16.39	15.01
Wexford County Council	20140703	PERMISSION IS SOUGHT FOR EXTENSION TO GROUND FLOOR TO PROVIDE NEW KITCHEN, DINING	BORLEAGH, LIMERICK	APPLICATION FINALISED	PERMISSION	CONDITIONAL	08/09/2014	01/12/2014		n/a	20.89	19.95
Wexford County Council	20140159	RETENTION OF TWO FROSTED/ OPAQUE GLAZED WINDOWS IN THE GABLE WALL OF EXISTING DW	SEAMOUNT, ARDAMINE	APPLICATION FINALISED	PERMISSION	CONDITIONAL	07/03/2014	28/05/2014		n/a	9.69	9.09
Wexford County Council	20140547	CONSTRUCTION OF AN EXTENSION TO SIDE OF EXISTING DWELLING HOUSE COMPRISING OF SU	BALLYHAST, HUNTINGTOWN	APPLICATION FINALISED	PERMISSION	CONDITIONAL	21/07/2014	08/10/2014		n/a	13.60	9.55
Wexford County Council	20140129	PERMISSION FOR RETENTION OF THE FOLLOWING (1) EXISTING EXTENSIONS AND REVISED LA	CLONAMONA UPPER, MONASEED	APPLICATION FINALISED	PERMISSION	CONDITIONAL	26/02/2014	23/05/2014		n/a	20.65	15.55
Wexford County Council	20140122	ERECTOR OF A FULLY SERVICED DWELLING HOUSE	ENNISCORTHY, ENNISCORTHY RURAL	n/a	n/a	n/a	24/02/2014			n/a	23.11	5.40
Wexford County Council	20140355	PERMISSION TO ERECT A DWELLING WITH SERVICES AND DOMESTIC GARAGE AND ALL ASSO	CRONECRIBBIN, BALLYLARKIN	APPLICATION FINALISED	PERMISSION	CONDITIONAL	21/05/2014	11/08/2014		n/a	20.06	19.48
Wexford County Council	20090445	DEMOLISH EXISTING SERVICED DWELLING HOUSE AND ERECT A SERVICED REPLACEMENT DWELL	FERN'S DEMESNE, FERN'S	n/a	n/a	n/a	08/09/2014			n/a	17.37	4.82
Wexford County Council	20140613	PROPOSED ERECTOR OF A FULLY SERVICED DWELLING HOUSE AND DOMESTIC GARAGE WITH AS	HUNTINGTOWN, HUNTINGTOWN	APPLICATION FINALISED	PERMISSION	CONDITIONAL	12/08/2014	03/11/2014		n/a	14.95	11.09
Wexford County Council	20140321	PERMISSION FOR RETENTION OF EXISTING NON-HABITABLE FIRST FLOOR SPACE WITH REUSE	INCH, CASTLE ELLIS	APPLICATION FINALISED	PERMISSION	CONDITIONAL	09/05/2014	29/07/2014		n/a	14.40	12.60
Wexford County Council	20140516	PERMISSION TO ERECT A FULLY SERVICED DWELLING HOUSE WITH DOMESTIC GARAGE AND ALL	BALLYDUFFBEG, ROSSMINOGE	APPLICATION FINALISED	PERMISSION	CONDITIONAL	10/07/2014	01/10/2014		n/a	15.78	8.47
Wexford County Council	20110326	ERECTOR A SERVICED DWELLING HOUSE AND A DOMESTIC GARAGE/STORE AND CARRY OUT ASSOCI	MONANARRIG, BALLYVALDON	n/a	n/a	n/a	19/08/2016			n/a	10.72	8.93
Wexford County Council	20140557	TEN YEAR PLANNING PERMISSION FOR A RESIDENTIAL DEVELOPMENT CONSISTING OF 206 DWE	KILNAHUE, GOREY RURAL	n/a	n/a	n/a	23/07/2014			n/a	15.01	13.05
Wexford County Council	20140119	CONSTRUCTION OF AN ASD UNIT, INCORPORATING 3 NO. CLASSROOMS, CENTRAL ACTIVITIES	BALLYCANEW, BALLYCANEW	APPLICATION FINALISED	PERMISSION	CONDITIONAL	24/02/2014	14/05/2014		n/a	8.80	6.26
Wexford County Council	20140290	PERMISSION TO ERECT A TWO STOREY EXTENSION TO THE REAR OF EXISTING TWO STOREY DW	TOMNAHEALY LITTLE, KILGORMAN	APPLICATION FINALISED	PERMISSION	CONDITIONAL	28/04/2014	23/07/2014		n/a	17.99	17.45
Wexford County Council	20140874	PERMISSION TO ERECT 2 NO STORAGE UNITS WITH ASSOCIATED SITE WORKS	CULLENOGE, BALLYNESTRAGH	n/a	n/a	n/a	03/11/2014			n/a	18.68	18.11
Wexford County Council	20100175	Erect a single storey extension to the side of existing dwelling house and all o	Enniscorthy, Enniscorthy	n/a	n/a	n/a	03/03/2015			n/a	22.86	5.02
Wexford County Council	20140396	PERMISSION FOR ERECTOR OF A DWELLING HOUSE AND ASSOCIATED SITE WORKS	BALLYMURRY, BALLYHUSKARD	APPLICATION FINALISED	PERMISSION	CONDITIONAL	05/06/2014	25/08/2014		n/a	13.98	7.00
Wexford County Council	20140197	PERMISSION FOR THE ERECTOR OF A FULLY SERVICED DWELLING HOUSE	BALLYNASTRAY, BALLYHUSKARD	APPLICATION FINALISED	PERMISSION	CONDITIONAL	24/03/2014	09/06/2014		n/a	18.84	7.24
Wexford County Council	20140004	CONSTRUCTION OF A FULLY SERVICED DWELLING HOUSE AND DOMESTIC GARAGE WITH ALL	CLONEVIN, CAHORE	n/a	n/a	n/a	01/11/2018			n/a	1.18	0.48
Wexford County Council	20140298	PERMISSION FOR RETENTION OF DWELLING HOUSE AS BUILT - ALTERATIONS AND EXTENSIONS	BORRMOUNT, BREE	APPLICATION FINALISED	PERMISSION	CONDITIONAL	29/04/2014	22/07/2014		n/a	24.03	9.40
Wexford County Council	20140625	PERMISSION FOR RETENTION OF EXISTING DOMESTIC GARAGE AND ALL ASSOCIATED SITE WOR	CLONSILLA WEST, BALLYNESTRAGH	APPLICATION FINALISED	PERMISSION	CONDITIONAL	18/08/2014	03/11/2014		n/a	17.96	16.96
Wexford County Council	20130582	1) THE COMPLETION OF DWELLING HOUSE CONSTRUCTED TO SUB-FLOOR LEVEL AND PREVIOUSL	KILCAVAN LOWER, KILGORMAN	n/a	n/a	n/a	25/05/2018			n/a	17.48	16.90
Wexford County Council	20140559	PERMISSION FOR (A) THE PROPOSED DEMOLITION OF AN EXISTING BUILDING CONTAINING WE	RAHEENDUFF & BALLINROD, WELLS & KILCORMICK	APPLICATION FINALISED	PERMISSION	CONDITIONAL	23/07/2014	13/10/2014		n/a	9.68	2.35
Wexford County Council	20140117	ERECTOR A BUNGALOW WITH SERVICES AND DOMESTIC GARAGE	CLONSILLA EAST, BALLYNESTRAGH	APPLICATION FINALISED	PERMISSION	CONDITIONAL	24/02/2014	12/05/2014		n/a	17.99	17.25
Wexford County Council	20140819	PERMISSION TO ERECT A TWO STOREY EXTENSION TO THE REAR OF EXISTING TWO STOREY	TOMNAHEALY LITTLE, KILGORMAN	APPLICATION FINALISED	PERMISSION	CONDITIONAL	13/10/2014	11/03/2015		n/a	17.99	17.44

Planning authority	Application Number	Development Description	Development Address	Application Status	Application Type	Decision	Received Date	Grant Date	Appeal Ref Number	Appeal Decision	Units to be built (m)	Units to Plan Boundary (m)
Wexford County Council	20140875	PERMISSION FOR RETENTION OF A TWO STOREY EXTENSION OF EXISTING COTTAGE WITH ASS	BALLINAMONA, HUNTINGTOWN	APPLICATION FINALISED	PERMISSION	CONDITIONAL	03/11/2014	30/01/2015		n/a	14.91	8.94
Wexford County Council	20150252	PERMISSION FOR (1) THE ERECTION OF NEW EXTERNAL CLADDING TO EXISTING TYRE, RETAI	ENNISCORTHY, ENNISCORTHY RURAL	APPLICATION FINALISED	PERMISSION	CONDITIONAL	23/03/2015	10/06/2015		n/a	22.17	4.80
Wexford County Council	20150049	PERMISSION FOR RETENTION OF RELOCATION OF SEWAGE TREATMENT SYSTEM AND FOR PERMI	BARNLAND, BALLYNESTRAGH	APPLICATION FINALISED	PERMISSION	CONDITIONAL	21/01/2015	15/04/2015		n/a	18.53	17.35
Wexford County Council	20150864	PERMISSION IS SOUGHT TO CONTINUE THE USE OF THE EXISTING 30 METRE HIGH, FREE STA	MOYNE UPPER, ENNISCORTHY RURAL	APPLICATION FINALISED	PERMISSION	CONDITIONAL	31/08/2015	08/02/2016	PL 26.245.702	Granted (Conditional)	21.53	3.53
Wexford County Council	20150769	PERMISSION FOR A CHANGE OF USE OF OF PART OF GROUND FLOOR OF EXISTING PARTIALLY	CLONATTIN UPPER & GOREYBRIDGE, GOREY RURAL & COURTTOWN	APPLICATION FINALISED	PERMISSION	CONDITIONAL	31/07/2015	22/02/2016		n/a	14.59	13.60
Wexford County Council	20160014	PERMISSION TO CONSTRUCT A SLATTED CATTLE SHED AND ALL ASSOCIATED SITE WORKS	KILBORA, KILBORA	APPLICATION FINALISED	PERMISSION	CONDITIONAL	11/01/2016	11/05/2016		n/a	16.57	5.68
Wexford County Council	20150032	PERMISSION FOR THE ERECTION OF A SECOND FLOOR COMPRISING OF OFFICE SPACE AND	MOYNE UPPER, ENNISCORTHY RURAL	APPLICATION FINALISED	PERMISSION	CONDITIONAL	16/01/2015	08/04/2015		n/a	21.53	3.52
Wexford County Council	20150423	PERMISSION TO ERECT A DOMESTIC GARAGE	BALLYOUGHNA, BALLYGARRETT	APPLICATION FINALISED	PERMISSION	CONDITIONAL	05/05/2015	24/07/2015		n/a	4.34	2.22
Wexford County Council	20160299	PERMISSION FOR RETENTION OF EXTENSION TO EXISTING GARAGE WITH ALL ASSOCIATED SITE	BALLYCRANE, ARDCAVAN	APPLICATION FINALISED	PERMISSION	CONDITIONAL	23/03/2016	15/06/2016		n/a	23.00	18.49
Wexford County Council	20150362	PERMISSION FOR EXTENSION TO CLUB HOUSE INCORPORATING DRESSING ROOMS, SHOP, SANIT	CLONATTIN LOWER, GOREY RURAL	APPLICATION FINALISED	PERMISSION	CONDITIONAL	21/04/2015	30/06/2015		n/a	14.96	14.09
Wexford County Council	20141020	PERMISSION FOR RETENTION OF A PORTA CABIN AND THE CHANGE OF USE OF A FARMYARD T	COOLAKIP, EDERMINE	n/a	n/a	n/a	18/12/2014			n/a	21.34	12.26
Wexford County Council	20160238	PERMISSION FOR RETENTION OF A 2,80M2 FRONT DOOR PORCH AND A 48.26M2 DOMESTIC EXT	GOREYCORPORATIONLANDS, GOREY URBAN	APPLICATION FINALISED	PERMISSION	CONDITIONAL	10/03/2016	30/05/2016		n/a	14.62	13.10
Wexford County Council	20160403	AMENDMENTS TO EXISTING GRANTED PERMISSION REF NO.20150297 FOR DEMOLITION OF EXIS	GOREYCORPORATIONLANDS, GOREY URBAN	APPLICATION FINALISED	PERMISSION	CONDITIONAL	22/04/2016	13/07/2016		n/a	15.20	13.86
Wexford County Council	20150696	PERMISSION FOR THE ERECTION OF A DWELLING HOUSE AND ASSOCIATED WORKS	KNOCKAVOCKA, THE HARROW	n/a	n/a	n/a	08/07/2015			n/a	14.06	0.35
Wexford County Council	20160265	PERMISSION FOR THE ERECTION OF GRAIN STORE WITH ASSOCIATED SITE WORKS	BALLYLUCAS, KILMALLOCK	APPLICATION FINALISED	PERMISSION	CONDITIONAL	16/03/2016	02/08/2016		n/a	17.25	11.27
Wexford County Council	20150955	PERMISSION TO REMOVE PART OF THE EXISTING FRONT BOUNDARY WALL, CONSTRUCT A NEW V	GOREYCORPORATIONLANDS, GOREY URBAN	APPLICATION FINALISED	PERMISSION	CONDITIONAL	24/09/2015	15/12/2015		n/a	14.96	13.63
Wexford County Council	20160221	PERMISSION TO ERECT A TWO STOREY DWELLING WITH SERVICES AND DOMESTIC GARAGE	PERRYMOUNT, BALLYLARKIN	n/a	n/a	n/a	07/03/2016			n/a	21.02	20.42
Wexford County Council	20141008	PERMISSION FOR RETENTION OF WORKS TO DATE AND PERMISSION TO COMPLETE THE ERECTIO	LINNANAGH, LIMERICK	APPLICATION FINALISED	PERMISSION	CONDITIONAL	17/12/2014	16/03/2015		n/a	20.12	18.82
Wexford County Council	20150972	PERMISSION FOR RETENTION FOR THE AS BUILT STRUCTURE OF A TWO STOREY OVER BASEME	ARDCAVAN, ARDCAVAN	APPLICATION FINALISED	PERMISSION	CONDITIONAL	01/10/2015	18/12/2015		n/a	24.20	19.52
Wexford County Council	20151014	PERMISSION FOR RETENTION FOR CHANGES TO THE FLOOR PLAN AND ELEVATIONS OF A DWELL	CAHORE, CAHORE	APPLICATION FINALISED	PERMISSION	CONDITIONAL	14/10/2015	13/01/2016		n/a	1.81	1.02
Wexford County Council	20151181	PERMISSION TO ERECT A SERVICED DWELLING HOUSE AND TO CARRY OUT ANCILLARY AND ASS	BALLINAGAM UPPER, BALLYGARRETT	APPLICATION FINALISED	PERMISSION	CONDITIONAL	07/12/2015	04/03/2016		n/a	3.30	2.58
Wexford County Council	20150098	PERMISSION FOR RETENTION OF A CHANGE OF SITE BOUNDARIES AS WELL AS FULL PLANNIN	KILTILLAHAN, BALLYBEG	APPLICATION FINALISED	PERMISSION	CONDITIONAL	06/02/2015	29/04/2015		n/a	22.56	13.90
Wexford County Council	20150692	CONSTRUCT A REPLACEMENT BRIDGE STRUCTURE TOGETHER WITH NECESSARY ANCILLARY SITE	NORTH WEST SLOB & NORTH EAST SLOB, ARDCOLM & ARDCAVAN	APPLICATION FINALISED	PERMISSION	CONDITIONAL	07/07/2015	28/09/2015		n/a	21.87	19.15
Wexford County Council	20150774	PERMISSION TO ERECT AN EXTENSION AND CARRY OUT ALTERATIONS TO EXISTING SERVICED	BALLYMONEY LOWER, COURTTOWN	APPLICATION FINALISED	PERMISSION	CONDITIONAL	04/08/2015	27/06/2016		n/a	14.51	13.94
Wexford County Council	20150714	CHANGE OF USE OF EXISTING TWO STOREY TERRACED RESIDENTIAL DWELLING TO COMMERCIAL	GOREY CORPORATION LANDS, GOREY URBAN	APPLICATION FINALISED	PERMISSION	CONDITIONAL	13/07/2015	05/10/2015		n/a	14.87	13.53
Wexford County Council	20150145	PERMISSION FOR AN EXTENSION TO THE EXISTING HOUSE TO PROVIDE A SINGLE STOREY SEL	KILDERMOT, COURTTOWN	APPLICATION FINALISED	PERMISSION	CONDITIONAL	18/02/2015	13/05/2015		n/a	15.42	14.85
Wexford County Council	20150951	PERMISSION FOR RETENTION FOR UNAUTHORISED EXTENSIONS & ALTERATIONS TO DWELLING H	KILLINCOLLY MORE, BALLYVALDON	APPLICATION FINALISED	PERMISSION	CONDITIONAL	24/09/2015	15/12/2015		n/a	5.78	5.32
Wexford County Council	20150502	PERMISSION FOR THE ERECTION OF MEMORIAL SIGNAGE ON THE EAST FACING WALL OF THE C	TEMPLESHANNON, ENNISCORTHY URBAN	APPLICATION FINALISED	PERMISSION	CONDITIONAL	22/05/2015	10/08/2015		n/a	21.68	4.65
Wexford County Council	20150305	PERMISSION TO : A) DEMOLISH AND REMOVE EXISTING FIRE DAMAGED BUILDINGS AND STRUC	RAHEENDUFF, WELLS	APPLICATION FINALISED	PERMISSION	CONDITIONAL	07/04/2015	22/06/2015		n/a	9.70	2.08
Wexford County Council	20150354	PERMISSION FOR INDEFINITE RETENTION OF CHANGE OF USE FROM HOSPITAL/CARE CENTRE T	ENNISCORTHY, ENNISCORTHY URBAN	APPLICATION FINALISED	PERMISSION	CONDITIONAL	20/04/2015	14/07/2015		n/a	22.44	5.12
Wexford County Council	20150806	PERMISSION FOR THE CHANGE OF USE OF 4NO GROUND FLOOR RETAIL UNITS TO A PLACE OF	RAMSTOWN LOWER, GOREY RURAL	APPLICATION FINALISED	PERMISSION	CONDITIONAL	17/08/2015	04/11/2015		n/a	14.19	12.76
Wexford County Council	20160177	PERMISSION TO CONSTRUCT A SINGLE STOREY BAY WINDOW TO FRONT OF EXISTING DWELLING	DRUMGOLD, ENNISCORTHY RURAL	APPLICATION FINALISED	PERMISSION	CONDITIONAL	25/02/2016	18/05/2016		n/a	21.15	4.61
Wexford County Council	20140866	PERMISSION FOR THE DEVELOPMENT OF A NON COMMERCIAL TRADITIONAL STYLE GLASS HOUSE	NEWTOWN (ED KILBORA), KILBORA	APPLICATION FINALISED	PERMISSION	CONDITIONAL	30/10/2014	28/01/2015		n/a	18.64	5.47
Wexford County Council	20150358	PERMISSION FOR ERECTION OF A FIRST FLOOR EXTENSION (23.56 SQ. METRES) AND ALTERA	ENNISCORTHY, ENNISCORTHY RURAL	APPLICATION FINALISED	PERMISSION	CONDITIONAL	21/04/2015	26/06/2015		n/a	22.40	4.43
Wexford County Council	20151261	PERMISSION FOR EXCAVATION WORKS TO AN EXISTING ALL WEATHER PITCH TO FACILITATE	RAMSTOWN UPPER, GOREY RURAL	n/a	n/a	n/a	22/12/2015			n/a	13.95	12.24
Wexford County Council	20151042	PERMISSION FOR VEHICULAR ACCESS ONTO R772 REGIONAL ROAD WITH ASSOCIATED SITE WOR	GOREYHILL & RAMSTOWN LOWER, GOREY RURAL	APPLICATION FINALISED	PERMISSION	CONDITIONAL	22/10/2015	25/07/2016		n/a	14.11	12.47

Planning Authority	Application Number	Development Description	Development Address	Application Status	Application Type	Decision	Received Date	Grant Date	Appeal Ref Number	Appeal Decision	Dist to Turbine (km)	Dist to EIAR Boundary (km)
Wexford County Council	20140795	PERMISSION FOR RETENTION OF PORCH ON THE FRONT OF EXISTING DWELLING HOUSE	COOLLOCK BEG, KILLENAGH	APPLICATION FINALISED	PERMISSION	CONDITIONAL	06/10/2014	06/01/2015		n/a	7.79	5.62
Wexford County Council	20150439	PERMISSION FOR THE CONSTRUCTION OF A PROPOSED DWELLING AND EFFLUENT TREATMENT	KILDERMOT, COURTTOWN	APPLICATION FINALISED	PERMISSION	CONDITIONAL	11/05/2015	29/07/2015		n/a	15.19	14.63
Wexford County Council	20150526	PERMISSION FOR A PARENT APARTMENT AND ASSOCIATED SITE WORKS	MONFIN, ENNISCORTHY RURAL	n/a	n/a	n/a	20/04/2020			n/a	23.51	7.17
Wexford County Council	20150132	PERMISSION TO ERECT A MILKING PARLOUR WITH ASSOCIATED SITE WORKS AND EFFLUENT ST	KILDERMOT, COURTTOWN	APPLICATION FINALISED	PERMISSION	CONDITIONAL	16/02/2015	11/05/2015		n/a	16.26	15.71
Wexford County Council	20160431	RETENTION OF A DIESEL PUMP ISLAND AT TOPAZ SERVICE STATION	CROSSTOWN, ARDCAVAN	APPLICATION FINALISED	PERMISSION	CONDITIONAL	28/04/2016	18/07/2016		n/a	24.16	19.42
Wexford County Council	20151193	PERMISSION FOR RETENTION OF AN EXISTING TWO STOREY EXTENSION TO THE REAR OF NO 1	ENNISCORTHY, ENNISCORTHY URBAN	APPLICATION FINALISED	PERMISSION	CONDITIONAL	09/12/2015	08/03/2016		n/a	22.19	4.89
Wexford County Council	20150791	PERMISSION TO ERECT A CONCRETE GARDEN WALL WITH ASSOCIATED WORKS	COOLSHALL UPPER, GOREY RURAL	APPLICATION FINALISED	PERMISSION	CONDITIONAL	10/08/2015	21/10/2015		n/a	14.85	12.62
Wexford County Council	20150759	PERMISSION TO ERECT A CATTLE ACCOMMODATION UNIT COMPRISING STRAW STORAGE AND ST	KNOCKROBIN UPPER, BALLOUGHTER	APPLICATION FINALISED	PERMISSION	CONDITIONAL	27/07/2015	19/10/2015		n/a	12.93	4.37
Wexford County Council	20150967	PERMISSION FOR RETENTION OF EXISTING ACCESS ROAD SERVING THE BUSINESS PARK PREVI	GOREYHILL & RAMSTOWN LOWER, GOREY RURAL	n/a	n/a	n/a	29/09/2015			n/a	14.25	12.49
Wexford County Council	20150680	CARRY OUT AN ALTERATION TO SITE BOUNDARY FOR APPROVED DWELLING HOUSE AND CARRY O	BALLYVORLEY UPPER, KILCORMICK	APPLICATION FINALISED	PERMISSION	CONDITIONAL	03/07/2015	23/09/2015		n/a	12.46	0.87
Wexford County Council	20150210	PERMISSION TO ERECT A DWELLING HOUSE WITH SERVICES AND DOMESTIC GARAGE AND STABL	SHRULE, ROSSMINOGE	APPLICATION FINALISED	PERMISSION	CONDITIONAL	09/03/2015	02/06/2015		n/a	20.16	13.21
Wexford County Council	20150138	RETENTION OF EXISTING ENTRANCE AS CONSTRUCTED AND RETENTION OF WINDOWS AS CONSTR	BALLYVAKE, EDERMINE	APPLICATION FINALISED	PERMISSION	CONDITIONAL	16/02/2015	13/05/2015		n/a	21.74	9.49
Wexford County Council	20150214	PERMISSION FOR RETENTION FOR A BORE WELL AS CONSTRUCTED ON SITE AND ALL ASSOCIA	COOLAKIP, EDERMINE	APPLICATION FINALISED	PERMISSION	CONDITIONAL	10/03/2015	02/06/2015		n/a	21.15	12.31
Wexford County Council	20141036	PERMISSION TO MAKE CHANGES TO PLANS OF HOUSE TYPE A ON SITE NO. 1, PREVIOUSLY GR	MONBAY LOWER, ROSSMINOGE	n/a	n/a	n/a	22/12/2014			n/a	19.31	13.37
Wexford County Council	20150353	PERMISSION FOR THE RETENTION OF ALTERATIONS TO DWELLING HOUSE. THE ALTERATIONS I	GALBALLY, ARDCAVAN	APPLICATION FINALISED	PERMISSION	CONDITIONAL	20/04/2015	14/07/2015		n/a	20.52	17.11
Wexford County Council	20150237	PERMISSION FOR A TWO STOREY HOUSE, A REPLACEMENT SEPTIC TANK AND WILLOW BEDS AND	FORTCHESTER LOWER, COOLGREANY	n/a	n/a	n/a	16/03/2015			n/a	21.12	20.51
Wexford County Council	20151214	PERMISSION TO ERECT A VEHICULAR ENTRANCE AND BOUNDARY WALL	GOREY CORPORATIONLANDS, GOREY URBAN	APPLICATION FINALISED	PERMISSION	CONDITIONAL	14/12/2015	08/03/2016		n/a	14.95	13.60
Wexford County Council	20150925	PERMISSION FOR THE PROPOSED ERECTION OF A FULLY SERVICED DWELLING HOUSE WITH DOM	ST EDMONDS, ARTRAMON	APPLICATION FINALISED	PERMISSION	CONDITIONAL	17/09/2015	15/01/2016		n/a	24.50	16.91
Wexford County Council	20151212	PERMISSION FOR RETENTION OF 1) CONSERVATORY 2) outhouses WITH CONCRETE APRONS AN	BALLYBANOG, EDERMINE	APPLICATION FINALISED	PERMISSION	CONDITIONAL	14/12/2015	08/03/2016		n/a	22.19	7.64
Wexford County Council	20160614	RECT A DWELLING HOUSE WITH SERVICES AND DOMESTIC GARAGE	BALLYMURRY, BALLYHUSKARD	n/a	n/a	n/a	03/06/2016			n/a	14.03	7.27
Wexford County Council	20150702	PERMISSION FOR EXCAVATION WORKS TO AN EXISTING ALL WEATHER PITCH TO FACILITATE T	GOREY CORPORATIONLANDS, GOREY URBAN	APPLICATION FINALISED	PERMISSION	CONDITIONAL	09/07/2015	28/09/2015		n/a	14.41	13.14
Wexford County Council	20151131	PERMISSION FOR RETENTION AND COMPLETION OF EXISTING STEEL FRAME UNIT WITH ASSOCI	RAMSTOWN LOWER & GOREYHILL, GOREY RURAL	APPLICATION FINALISED	PERMISSION	CONDITIONAL	23/11/2015	04/07/2016		n/a	14.11	12.47
Wexford County Council	20150335	PERMISSION TO ERECT A TWO STOREY DWELLING WITH DOMESTIC GARAGE, SERVICES, AND	BALLOWEN OR RAMSFORT PARK, GOREY RURAL	n/a	n/a	n/a	13/04/2015			n/a	16.70	15.32
Wexford County Council	20150166	PERMISSION TO ERECT AN EXTENSION TO THE FRONT OF EXISTING BUTCHERS SHOP	COOLBAUN, FERNS	APPLICATION FINALISED	PERMISSION	CONDITIONAL	23/02/2015	19/05/2015		n/a	18.21	5.01
Wexford County Council	20150257	PERMISSION FOR THE FOLLOWING :ERECTION OF EXTENSIONS TO BEDROOM NOS. 2 & 3 INCLU	CAMOLIN, KILCOMB	APPLICATION FINALISED	PERMISSION	CONDITIONAL	23/03/2015	17/06/2015		n/a	14.92	6.16
Wexford County Council	20151270	PERMISSION FOR A TWO STOREY EXTENSION TO SAINT JOSEPH'S PRIMARY SCHOOL COMPRISIN	CREAGH DEMESNE, GOREY RURAL	APPLICATION FINALISED	PERMISSION	CONDITIONAL	22/12/2015	09/03/2016		n/a	15.34	13.72
Wexford County Council	20151111	PERMISSION TO CONSTRUCT THE FOLLOWING: AN AGRICULTURAL SHED FOR USE AS A GRAIN S	CLONHENRET, KILCOMB	APPLICATION FINALISED	PERMISSION	CONDITIONAL	17/11/2015	17/02/2016		n/a	14.97	7.21
Wexford County Council	20151137	PERMISSION FOR RETENTION OF EXISTING DOMESTIC GARAGE	CRAAN, FERNS	APPLICATION FINALISED	PERMISSION	CONDITIONAL	24/11/2015	24/02/2016		n/a	19.71	5.98
Wexford County Council	20160060	PERMISSION FOR ALTERATIONS & FOR THE CONSTRUCTION OF EXTENSIONS TO DWELLING HOUS	BALLYNACLASH, CASTLE ELLIS	APPLICATION FINALISED	PERMISSION	CONDITIONAL	27/01/2016	18/04/2016		n/a	13.68	12.25
Wexford County Council	20140970	RETENTION OF ALTERATIONS TO EXISTING DWELLING HOUSE AND SITE LAYOUT AS CONSTRUCT	MOTABOWER, MONASEED	APPLICATION FINALISED	PERMISSION	CONDITIONAL	08/12/2014	11/03/2015		n/a	24.16	18.00
Wexford County Council	20151035	PERMISSION TO ERECT A DWELLING HOUSE WITH SERVICES AND DOMESTIC GARAGE	BALLYMURRY, BALLYHUSKARD	APPLICATION FINALISED	PERMISSION	CONDITIONAL	19/10/2015	20/01/2016		n/a	13.99	7.07
Wexford County Council	20140991	PERMISSION TO ERECT A DWELLING HOUSE WITH SERVICES (PLANNING REGISTER NUMBER	BALLYNASTRAW, BALLYHUSKARD	APPLICATION FINALISED	PERMISSION	CONDITIONAL	15/12/2014	26/05/2015		n/a	18.84	7.24
Wexford County Council	20160509	PERMISSION TO CONSTRUCT AN EXTENSION TO THE REAR OF EXISTING DWELLING HOUSE TO	MILLTOWN, BALLYMORE	APPLICATION FINALISED	PERMISSION	CONDITIONAL	16/05/2016	08/08/2016		n/a	16.15	4.05
Wexford County Council	20151087	PERMISSION FOR THE CONSTRUCTION OF A DOMESTIC EXTENSION, A METAL STORAGE SHED AN	KNOCKNAMOTA, BALLYELLIS	APPLICATION FINALISED	PERMISSION	CONDITIONAL	10/11/2015	29/06/2016		n/a	22.40	15.24
Wexford County Council	20160073	PERMISSION TO ERECT A TWO STOREY DWELLING WITH SERVICES AND DOMESTIC GARAGE	COOLLOCK BEG, KILLENAGH	n/a	n/a	n/a	30/09/2020			n/a	7.70	5.47
Wexford County Council	20150207	PERMISSION FOR RETENTION OF EXTENSION CONSTRUCTED TO SIDE OF EXISTING DWELLING	RATHPIERCE UPPER, COOLGREANY	APPLICATION FINALISED	PERMISSION	CONDITIONAL	09/03/2015	02/06/2015		n/a	23.97	23.18
Wexford County Council	20150625	PERMISSION TO ERECT A BUNGALOW WITH SERVICES AND DOMESTIC GARAGE	CLONSILLA EAST, BALLYNESTRAGH	APPLICATION FINALISED	PERMISSION	CONDITIONAL	22/06/2015	02/11/2015		n/a	17.62	16.77
Wexford County Council	20151154	PERMISSION TO DECONSTRUCT AN EXISTING EFFLUENT FACILITY AND PERMISSION TO ERECT	BALLAGHBOY, GOREY RURAL	APPLICATION FINALISED	PERMISSION	CONDITIONAL	30/11/2015	29/02/2016		n/a	13.70	10.72
Wexford County Council	20150153	PERMISSION FOR RETENTION OF EXISTING DOG BREEDING KENNELS	TINCURRY, BALLYCARNEY	APPLICATION FINALISED	PERMISSION	CONDITIONAL	19/02/2015	18/05/2015		n/a	20.71	4.29

Planning Authority	Application Number	Development Description	Development Address	Application Status	Application Type	Decision	Received Date	Grant Date	Appeal Ref Number	Appeal Decision	Dist to Turin (km)	Dist to EAM Boundary (km)
Wexford County Council	20151277	PERMISSION TO CONSTRUCT A NEW CAR PARK AND ASSOCIATED WORKS WITHIN THE EXISTING	THE OIL, EDERMINE	APPLICATION FINALISED	PERMISSION	CONDITIONAL	23/12/2015	14/03/2016		n/a	22.69	11.86
Wexford County Council	20140927	PERMISSION TO CONSTRUCT A NEW SINGLE STOREY DWELLING HOUSE, PATENT WASTEWATER	BALLYCOURCY BEG, BALLYHUSKARD	APPLICATION FINALISED	PERMISSION	CONDITIONAL	21/11/2014	18/02/2015		n/a	19.18	5.87
Wexford County Council	20150877	PERMISSION FOR RETENTION OF PORCH TO FRONT OF EXISTING DWELLING AT 8 PEARSE ROAD	ENNISCORTHY, ENNISCORTHY URBAN	APPLICATION FINALISED	PERMISSION	CONDITIONAL	04/09/2015	25/11/2015		n/a	22.52	5.25
Wexford County Council	20160372	ALTERATIONS TO ELEVATIONS, CONSISTING OF THE REMOVAL OF A WINDOW ON THE FRONT EL	GOREY CORPORATION LANDS, GOREY URBAN	APPLICATION FINALISED	PERMISSION	CONDITIONAL	14/04/2016	05/07/2016		n/a	14.76	13.48
Wexford County Council	20160095	PERMISSION FOR THE CHANGE OF HOUSE TYPE AND DOMESTIC GARAGE AND DOMESTIC GARAGE	BALLYMORE DEMESNE, BALLYMORE	APPLICATION FINALISED	PERMISSION	CONDITIONAL	04/02/2016	20/06/2016		n/a	10.61	5.15
Wexford County Council	20150268	PERMISSION FOR (1) THE DEMOLITION OF THE EXISTING SITE ENTRANCE, (2) A NEW RELOC	TOMGARROW, WELLS	APPLICATION FINALISED	PERMISSION	CONDITIONAL	27/03/2015	17/06/2015		n/a	5.80	1.15
Wexford County Council	20150533	PERMISSION TO ERECT A SINGLE STOREY EXTENSION TO THE SIDE OF EXISTING TWO STO	GLEBE, MONAMOLIN	APPLICATION FINALISED	PERMISSION	CONDITIONAL	29/05/2015	14/08/2015		n/a	7.18	1.45
Wexford County Council	20150430	PERMISSION FOR CHANGE OF USE OF EXISTING GRANNY FLAT TO DWELLING HOUSE, NEW	BALLYBANOG, EDERMINE	APPLICATION FINALISED	PERMISSION	CONDITIONAL	06/05/2015	24/08/2015		n/a	22.35	8.19
Wexford County Council	20150868	PERMISSION TO ERECT AN EXTENSION AND CARRY OUT ALTERATIONS TO EXISTING SERVICED	COOLAMAIN, EDERMINE	APPLICATION FINALISED	PERMISSION	CONDITIONAL	01/09/2015	23/11/2015		n/a	20.94	11.91
Wexford County Council	20150486	PERMISSION FOR RETENTION OF A CONSERVATORY TO THE SIDE OF EXISTING DWELLING HOUS	BRICKPARK, KILLENAGH	APPLICATION FINALISED	PERMISSION	CONDITIONAL	19/05/2015	11/08/2015		n/a	5.98	3.66
Wexford County Council	20151205	PERMISSION TO ERECT A SERVICED DWELLING HOUSE AND TO CARRY OUT ALL ASSOCIATED SI	BALLYHUBBOK, WELLS	APPLICATION FINALISED	PERMISSION	CONDITIONAL	11/12/2015	14/03/2016		n/a	6.58	2.62
Wexford County Council	20160236	PERMISSION FOR ALTERATIONS TO PREVIOUSLY GRANTED PLANNING PERMISSION REGISTER NU	KILLINCOOLEY BEG	APPLICATION FINALISED	PERMISSION	CONDITIONAL	10/03/2016	07/09/2016		n/a	5.21	4.77
Wexford County Council	20150040	PERMISSION TO ERECT A TWO STOREY EXTENSION TO THE FRONT AND SIDE OF EXISTING	BLACKSTOOPS & KILCANNON, ENNISCORTHY RURAL	APPLICATION FINALISED	PERMISSION	CONDITIONAL	19/01/2015	14/04/2015		n/a	21.36	3.40
Wexford County Council	20150940	PERMISSION TO CONSTRUCT A FOUL PUMPING STATION INCLUDING A RISING MAIN WHICH WIL	ARDCAVAN, ARDCAVAN	APPLICATION FINALISED	PERMISSION	CONDITIONAL	21/09/2015	14/12/2015		n/a	24.23	19.60
Wexford County Council	20140950	CONSTRUCT A GENERAL PURPOSE ENTRANCE TO SERVE AGRICULTURAL LAND AND FOR THE CONS	CURRACLOE, ARDCOLM	APPLICATION FINALISED	PERMISSION	CONDITIONAL	28/11/2014	02/03/2015		n/a	18.73	17.16
Wexford County Council	20150426	PERMISSION FOR RETENTION OF REVISED POSITION OF DWELLING AND REVISED SITE	MONAGARROW LOWER, KILGORMAN	APPLICATION FINALISED	PERMISSION	CONDITIONAL	06/05/2015	21/07/2015		n/a	20.48	19.96
Wexford County Council	20150697	PERMISSION FOR THE CONSTRUCTION OF A FULLY SERVICED DWELLING HOUSE & A DOMESTIC	GARRYVADDENBEG, CASTLE ELLIS	APPLICATION FINALISED	PERMISSION	CONDITIONAL	08/07/2015	30/09/2015		n/a	13.71	10.73
Wexford County Council	20150572	RETENTION OF MINOR CHANGES AND ALTERATIONS TO DETACHED GARAGE STOREROOM AND	ASHWOOD UPPER, BALLYLARKIN	APPLICATION FINALISED	PERMISSION	CONDITIONAL	11/06/2015	31/08/2015		n/a	23.62	23.08
Wexford County Council	20150842	PERMISSION TO ERECT AN AGRICULTURAL STORAGE SHED	CLONATIN UPPER, GOREY RURAL	APPLICATION FINALISED	PERMISSION	CONDITIONAL	24/08/2015	16/11/2015		n/a	14.98	14.25
Wexford County Council	20151171	PERMISSION FOR THE REPLACEMENT OF AN EXISTING 2.5 METRE HIGH 44 METRE LONG METAL	RAMSTOWN LOWER, GOREY RURAL	n/a	n/a	n/a	04/12/2015			n/a	14.18	12.49
Wexford County Council	20150302	PERMISSION TO CONVERT AN EXISTING SHOP PREMISES TO A LICENCED RESTAURANT PREMISE	PARKNACROSS, ARDAMINE	APPLICATION FINALISED	PERMISSION	CONDITIONAL	07/04/2015	30/06/2015		n/a	8.33	7.73
Wexford County Council	20140596	ERECT A DWELLING HOUSE WITH SERVICES, DOMESTIC GARAGE AND ALL ASSOCIATED SITE WO	DRUMMOND, BALLYELLIS	APPLICATION FINALISED	PERMISSION	CONDITIONAL	01/08/2014	28/10/2014		n/a	22.58	15.95
Wexford County Council	20151032	PERMISSION TO CLOSE UP EXISTING SEPTIC TANK AND PERCOLATION AREA SERVING DWELLIN	BALLYONNIGAR LOWER & INCH, CASTLE TALBOT & CASTLE ELLIS	APPLICATION FINALISED	PERMISSION	CONDITIONAL	19/10/2015	20/01/2016		n/a	11.84	10.32
Wexford County Council	20150054	RETENTION OF ALTERATIONS TO ELEVATIONS TO EXISTING DWELLING HOUSE PREVIOUSLY GRA	BALLYGARRAN, KILLINCOOLY	n/a	n/a	n/a	26/01/2015			n/a	3.98	3.55
Wexford County Council	20150596	PERMISSION TO ERECT A DORMER BUNGALOW WITH SERVICES AND DOMESTIC GARAGE	TINNOCK UPPER, BALLYNESTRAGH	APPLICATION FINALISED	PERMISSION	CONDITIONAL	15/06/2015	07/09/2015		n/a	19.21	18.55
Wexford County Council	20150038	PERMISSION FOR THE CONSTRUCTION OF AN EXTENSION TO THE EXISTING SCHOOL AT GROUND	CREAGH DEMESNE, GOREY RURAL	APPLICATION FINALISED	PERMISSION	CONDITIONAL	19/01/2015	10/04/2015		n/a	15.15	13.37
Wexford County Council	20150242	PERMISSION FOR THE CONSTRUCTION OF A FULLY SERVICED DWELLING HOUSE & DOMESTIC GA	KILTILLAHAN, BALLYBEG	APPLICATION FINALISED	PERMISSION	CONDITIONAL	19/03/2015	30/06/2015		n/a	22.97	14.09
Wexford County Council	20150451	PERMISSION FOR THE PROPOSED CONSTRUCTION OF AN EXTENSION WITH ALTERATIONS TO EX	BALLYNAGORE, CASTLE TALBOT	APPLICATION FINALISED	PERMISSION	CONDITIONAL	12/05/2015	04/08/2015		n/a	11.96	8.31
Wexford County Council	20160660	ERECT A SINGLE STOREY EXTENSION TO THE EXISTING DWELLING WITH ANCILLARY WITH ANC	BRICKPARK, KILLENAGH	APPLICATION FINALISED	PERMISSION	CONDITIONAL	13/06/2016	05/09/2016		n/a	6.13	4.05
Wexford County Council	20140811	PERMISSION TO CONSTRUCT A DETACHED GRANNY FLAT TO REAR ON EXISTING DWELLING HOUS	BALLINASTRAW UPPER, KILLENAGH	APPLICATION FINALISED	PERMISSION	CONDITIONAL	10/10/2014	06/01/2015		n/a	6.38	2.23
Wexford County Council	20150633	PERMISSION FOR THE CONSTRUCTION OF 3 FULLY SERVICED DWELLING HOUSES INCLUDING AL	CROSSTOWN, ARDCAVAN	APPLICATION FINALISED	PERMISSION	CONDITIONAL	25/06/2015	19/10/2015		n/a	24.86	20.03
Wexford County Council	20151072	PERMISSION FOR THE ERECTION OF AN AGRICULTURAL ENTRANCE	ST JOHNS, ENNISCORTHY RURAL	APPLICATION FINALISED	PERMISSION	CONDITIONAL	03/11/2015	02/02/2016		n/a	23.00	6.54
Wexford County Council	20150150	PERMISSION FOR RETENTION OF THE FOLLOWING : REVISED LOCATION OF SITE ENTRANCE :	KILNAMANAGH UPPER, WELLS	APPLICATION FINALISED	PERMISSION	CONDITIONAL	18/02/2015	13/05/2015		n/a	9.91	2.99
Wexford County Council	20150901	PERMISSION TO CONSTRUCT A DOMESTIC GARAGE ATTACHED TO EXISTING DWELLING HOUSE	COURTCLUGH UPPER, CASTLE TALBOT	APPLICATION FINALISED	PERMISSION	CONDITIONAL	11/09/2015	25/11/2015		n/a	11.38	7.08
Wexford County Council	20150848	PERMISSION TO ERECT A DWELLING WITH SERVICES AND DOMESTIC GARAGE AND ALL ASSOCIA	COOLATRINDLE, FORD	APPLICATION FINALISED	PERMISSION	CONDITIONAL	26/08/2015	18/11/2015		n/a	2.51	0.00
Wexford County Council	20141015	PERMISSION FOR A FULLY SERVICED DWELLING HOUSE AND DOMESTIC GARAGE	MILEHOUSE, MARSHALSTOWN	APPLICATION FINALISED	PERMISSION	CONDITIONAL	18/12/2014	19/03/2015		n/a	24.10	5.95
Wexford County Council	20160011	PERMISSION TO ERECT A DWELLING WITH SERVICE AND DOMESTIC GARAGE AND ALL ASSOCIA	ANNAGH CENTRAL, WINGFIELD	n/a	n/a	n/a	11/01/2016			n/a	23.31	21.18

Planning Authority	Application Number	Development Description	Development Address	Application Status	Application Type	Decision	Received Date	Grant Date	Appeal Ref Number	Appeal Decision	Dist to Turbine (km)	Dist to EIR Boundary (km)
Wexford County Council	20140940	RETENTION OF EXTENSION AND ALTERATIONS TO DWELLING HOUSE, RETENTION OF DOMESTIC	BALLINCLARE, BALLYCANEW	APPLICATION FINALISED	PERMISSION	CONDITIONAL	24/11/2014	25/02/2015		n/a	7.97	5.03
Wexford County Council	20150287	PERMISSION FOR ERECTION OF A DWELLING HOUSE, DOMESTIC GARAGE/STORE AND ASSOCIAT	DUNANORE, BREE	APPLICATION FINALISED	PERMISSION	CONDITIONAL	01/04/2015	24/06/2015		n/a	24.36	8.85
Wexford County Council	20150749	PERMISSION FOR RETENTION OF (1) THE CHANGE OF USE FROM DOMESTIC TO COMMERCIAL (C	COOLNAHORN, MARSHALSTOWN	APPLICATION FINALISED	PERMISSION	CONDITIONAL	24/07/2015	14/10/2015		n/a	21.89	3.83
Wexford County Council	20150039	PERMISSION TO DEMOLISH EXISTING HABITABLE DWELLING AND TO REPLACE IT WITH A BUNG	COOLISHALL UPPER, GOREY RURAL	APPLICATION FINALISED	PERMISSION	CONDITIONAL	19/01/2015	20/05/2015		n/a	14.85	12.62
Wexford County Council	20150242	PERMISSION FOR THE CONSTRUCTION OF A FULLY SERVICED DWELLING HOUSE & DOMESTIC GA	KILTILLAHAN, BALLYBEG	n/a	n/a	n/a	07/02/2020			n/a	22.97	14.09
Wexford County Council	20150390	PERMISSION FOR THE CONSTRUCTION OF A FULLY SERVICED DWELLING HOUSE WITH ANCILLAR	BALLYCONNIGAR LOWER, CASTLE TALBOT	APPLICATION FINALISED	PERMISSION	CONDITIONAL	27/04/2015	31/08/2015		n/a	11.66	10.17
Wexford County Council	20150908	PERMISSION FOR THE ERECTION OF A SINGLE STOREY EXTENSION TO THE REAR OF THE PROP	BALLYCANEW, BALLYCANEW	APPLICATION FINALISED	PERMISSION	CONDITIONAL	14/09/2015	07/12/2015		n/a	8.67	6.16
Wexford County Council	20140738	PERMISSION FOR THE PROVISION OF AN OFF- LICENCE SUBSIDIARY TO THE EXISTING MAIN	GOREYHILL, GOREY RURAL	APPLICATION FINALISED	PERMISSION	CONDITIONAL	17/09/2014	10/12/2014		n/a	15.03	13.18
Wexford County Council	20140608	RETENTION OF THE FOLLOWING 1)CHANGES TO ELEVATION OF DWELLING HOUSE 2) RECONFIGU	NEWFORT, CASTLE ELLIS	APPLICATION FINALISED	PERMISSION	CONDITIONAL	11/08/2014	22/05/2015		n/a	15.87	12.54
Wexford County Council	20150286	PERMISSION FOR RETENTION OF (1) FIRST FLOOR SPACE INCLUDING ROOFLIGHTS (2) ALTER	CRAAN, WELLS	APPLICATION FINALISED	PERMISSION	CONDITIONAL	01/04/2015	22/06/2015		n/a	4.22	0.00
Wexford County Council	20141044	PERMISSION TO ERECT A BUNGALOW WITH SERVICES AND DOMESTIC GARAGE WITH ANCILLARY	COOPERSTOWN, BALLYGARRETT	APPLICATION FINALISED	PERMISSION	CONDITIONAL	22/12/2014	24/03/2015		n/a	4.66	3.96
Wexford County Council	20160628	ERECT A REPLACEMENT DWELLINGHOUSE ON SITE AT CORAH, (E.D. TOMBRACK), BALLYCARNEY	CORAH, TOMBRACK	APPLICATION FINALISED	PERMISSION	CONDITIONAL	07/06/2016	29/08/2016		n/a	22.49	6.85
Wexford County Council	20160422	PERMISSION TO ERECT A SPLIT LEVEL TWO STOREY DWELLING HOUSE WITH SERVICES, DOMES	KNOCKLAHAUN, LIMERICK	n/a	n/a	n/a	26/04/2016			n/a	21.94	20.79
Wexford County Council	20160730	PERMISSION FOR RETENTION OF THE FOLLOWING 1) CHANGE OF USE OF FROM COMMERCIAL TO	GOREY CORPORATIONLANDS, GOREY URBAN	APPLICATION FINALISED	PERMISSION	CONDITIONAL	27/06/2016	06/03/2017		n/a	14.92	13.59
Wexford County Council	20150051	ERECT A 52.42 SQ/M DORMER EXTENSION TO THE REAR OF EXISTING DWELLING HOUSE COMPR	CASTLE ELLIS, BOLABOY	APPLICATION FINALISED	PERMISSION	CONDITIONAL	22/01/2015	15/04/2015		n/a	12.60	7.97
Wexford County Council	20150786	PERMISSION FOR RETENTION OF THE ERECTION OF A SINGLE STOREY KITCHEN EXTENSION TO	CASTLEBRIDGE, ARDCAVAN	APPLICATION FINALISED	PERMISSION	CONDITIONAL	07/08/2015	29/10/2015		n/a	22.06	16.94
Wexford County Council	20150705	PERMISSION TO ERECT A DWELLING WITH SERVICES AND DOMESTIC GARAGE AND ALL ASSOCIA	COOLNAGLOOSE, LIMERICK	APPLICATION FINALISED	PERMISSION	CONDITIONAL	09/07/2015	05/10/2015		n/a	21.17	20.40
Wexford County Council	20150799	PERMISSION TO ERECT A SERVICED DWELLING HOUSE AND DOMESTIC GARAGE/STORE (PREVIOU	TOBERDUFF, BALLYNESTRAGH	APPLICATION FINALISED	PERMISSION	CONDITIONAL	12/08/2015	04/11/2015		n/a	17.26	16.65
Wexford County Council	20150255	PERMISSION TO CONSTRUCT A FULLY SERVICED DWELLING HOUSE, DOMESTIC GARAGE AND ASS	BALLYCONNIGAR LOWER, CASTLE TALBOT	APPLICATION FINALISED	PERMISSION	CONDITIONAL	23/03/2015	15/12/2015		n/a	11.84	10.31
Wexford County Council	20150026	CHANGE OF USE OF PROTECTED STRUCTURE (EOSS) TO RESTAURANT WITH ASSOCIATED WORKS	ENNISCORTHY, ENNISCORTHY URBAN	APPLICATION FINALISED	PERMISSION	CONDITIONAL	09/01/2015	01/04/2015		n/a	22.17	4.94
Wexford County Council	20150977	PERMISSION FOR THE DEMOLITION OF EXISTING BUNGALOW AND THE ERECTION OF A FULLY S	ASKINGARRAN LOWER, ARDAMINE	APPLICATION FINALISED	PERMISSION	CONDITIONAL	05/10/2015	21/12/2015		n/a	6.03	5.51
Wexford County Council	20151157	PERMISSION FOR RETENTION OF ALTERATIONS TO EXISTING DWELLING HOUSE (PLANNING REG	MONMORE, BALLYGARRETT	APPLICATION FINALISED	PERMISSION	CONDITIONAL	30/11/2015	29/02/2016		n/a	4.11	3.40
Wexford County Council	20150873	RETENTION PERMISSION FOR ALTERATIONS TO THE SITE LAYOUT GRANTED UNDER PLANNING P	BALLYNESTRAGH, BALLYNESTRAGH	APPLICATION FINALISED	PERMISSION	CONDITIONAL	03/09/2015	23/11/2015		n/a	18.76	17.63
Wexford County Council	20150170	PERMISSION FOR (A) ERECTION OF 4 NUMBER TWO STOREY DETACHED DWELLINGS (B) INSTAL	KILINIERIN, LIMERICK	n/a	n/a	n/a	24/02/2015			n/a	20.36	19.42
Wexford County Council	20151095	PERMISSION TO ERECT A DWELLING WITH SERVICES AND DOMESTIC GARAGE AND ALL ASSOCI	MILLQUARTER, MONASEED	APPLICATION FINALISED	PERMISSION	CONDITIONAL	12/11/2015	12/02/2016		n/a	21.67	17.00
Wexford County Council	20160126	PERMISSION FOR THE ERECTION OF A DWELLING HOUSE AND DOMESTIC GARAGE WITH CONNECT	MANGAN, WINGFIELD	APPLICATION FINALISED	PERMISSION	CONDITIONAL	15/02/2016	09/05/2016		n/a	20.46	18.50
Wexford County Council	20160049	PERMISSION TO DISCHARGE EFFLUENT TO GROUND, FROM PROPOSED 4 NO. DWELLING HOUSES	BALLYNAKILL, BALLYMORE	APPLICATION FINALISED	PERMISSION	CONDITIONAL	25/01/2016	14/04/2016		n/a	15.49	4.23
Wexford County Council	20150411	PERMISSION FOR RETENTION OF 1) VARIATIONS TO GARAGE/WORKSHOP AS BUILT FROM THAT	KNOTTOWN, ARDCAVAN	APPLICATION FINALISED	PERMISSION	CONDITIONAL	01/05/2015	20/07/2015		n/a	23.43	18.72
Wexford County Council	20160499	PERMISSION FOR THE RETENTION OF SUNROOM EXTENSION CONSTRUCTED TO THE REAR OF DWE	TINTESKIN, FORD	APPLICATION FINALISED	PERMISSION	CONDITIONAL	13/05/2016	04/08/2016		n/a	4.07	3.33
Wexford County Council	20151125	PERMISSION TO ERECT A DWELLING HOUSE WITH SERVICES AS A CHANGE OF HOUSE DESIGN F	SHRULE, ROSSMINOGE	APPLICATION FINALISED	PERMISSION	CONDITIONAL	23/11/2015	22/02/2016		n/a	20.16	13.21
Wexford County Council	20141009	PERMISSION TO DEMOLISH AN EXISTING DERELICT DWELLING HOUSE AND TO ERECT A FULLY	PARKMACROSS, ARDAMINE	APPLICATION FINALISED	PERMISSION	CONDITIONAL	17/12/2014	16/03/2015		n/a	8.23	7.62
Wexford County Council	20160684	ERECTION OF AN UNDERGROUND SLATTED STORAGE TANK FOR YARD RUN OFF COLLECTION LOCA	BALLYTRACEY, THE HARROW	APPLICATION FINALISED	PERMISSION	CONDITIONAL	17/06/2016	07/09/2016		n/a	11.42	0.41
Wexford County Council	20150174	PERMISSION TO ERECT A DWELLING WITH SERVICES AND DOMESTIC GARAGE AND ALL ASSOCI	KILMICHAEL UPPER, KILNAHUE	APPLICATION FINALISED	PERMISSION	CONDITIONAL	26/02/2015	02/02/2016		n/a	18.67	16.07
Wexford County Council	20140741	PERMISSION FOR NEW ELEVATIONAL TREATMENTS TO FRONT FACADE OF EXISTING SKODA	ENNISCORTHY, ENNISCORTHY RURAL	APPLICATION FINALISED	PERMISSION	CONDITIONAL	18/09/2014	08/12/2014		n/a	21.75	3.88
Wexford County Council	20151002	PERMISSION TO ERECT A TWO STOREY DWELLING HOUSE WITH SERVICES	BALLYCARNEY, BALLYCARNEY	APPLICATION FINALISED	PERMISSION	CONDITIONAL	12/10/2015	22/02/2016		n/a	20.65	6.30
Wexford County Council	20150278	PERMISSION FOR RETENTION OF WORKS TO DATE TO AGRICULTURAL SHEDS UNDER CONSTRUCTI	BALLYLACEY & BALLYWILLIAM, BALLYNESTRAGH	APPLICATION FINALISED	PERMISSION	CONDITIONAL	30/03/2015	22/06/2015		n/a	18.46	17.87
Wexford County Council	20150259	PERMISSION FOR THE PROPOSED ERECTION OF A FULLY SERVICED DWELLING HOUSE	MILL LANDS, EDERMINE	APPLICATION FINALISED	PERMISSION	CONDITIONAL	23/03/2015	17/06/2015		n/a	21.04	12.76

Planning Authority	Application Number	Development Description	Development Address	Application Status	Application Type	Decision	Received Date	Grant Date	Appeal Ref Number	Appeal Decision	Dist to Dublin (km)	Dist to RUA Boundary (km)
Wexford County Council	20150663	PERMISSION TO PROVIDE AN AGRICULTURAL ENTRANCE ON SITE INCLUDING ALL ANCILLARY S	BALLYCARNEY, BALLYCARNEY	APPLICATION FINALISED	PERMISSION	CONDITIONAL	30/06/2015	16/09/2015		n/a	20.93	6.11
Wexford County Council	20150468	PERMISSION FOR THE ERECTION OF A TWO STOREY EXTENSION TO THE REAR OF EXISTING	TARAHILL, COURTTOWN	APPLICATION FINALISED	PERMISSION	CONDITIONAL	15/05/2015	04/08/2015		n/a	16.89	16.31
Wexford County Council	20151128	PERMISSION TO ERECT A TWO STOREY EXTENSION TO THE REAR OF DWELLING WITH CONNECT	GOREY CORPORATION LANDS, GOREY URBAN	APPLICATION FINALISED	PERMISSION	CONDITIONAL	23/11/2015	22/02/2016		n/a	14.59	13.32
Wexford County Council	20140990	ERECT A DORMER BUNGALOW WITH SERVICES AND ANCILLARY WORKS	KILDERMOT, COURTTOWN	APPLICATION FINALISED	PERMISSION	CONDITIONAL	15/12/2014	11/03/2015		n/a	14.96	14.40
Wexford County Council	20150154	PERMISSION TO ERECT 6 NO 2 STOREY DWELLING HOUSES AND CONNECT TO EXISTING SERVIC	KILLINIERIN, LIMERICK	APPLICATION FINALISED	PERMISSION	CONDITIONAL	19/02/2015	22/06/2015		n/a	20.34	19.42
Wexford County Council	20150805	PERMISSION TO EXTEND APPROVED UNDERGROUND EFFLUENT STORAGE TANKS AND CARRY OUT	RAHEENDUFF, WELLS	APPLICATION FINALISED	PERMISSION	CONDITIONAL	14/08/2015	04/11/2015		n/a	9.70	2.08
Wexford County Council	20150113	PERMISSION TO INSTALL A SEWAGE PUMP AND CHAMBER, TO SERVE DWELLINGS ON SITES	RAMSTOWN LOWER, GOREY RURAL	APPLICATION FINALISED	PERMISSION	CONDITIONAL	10/02/2015	29/04/2015		n/a	13.74	12.28
Wexford County Council	20150690	ERECTION OF A FULLY SERVICED DWELLING HOUSE. (ALTERATION FROM PREVIOUSLY APPROV	TINCURRY, BALLYCARNEY	APPLICATION FINALISED	PERMISSION	CONDITIONAL	07/07/2015	28/09/2015		n/a	20.61	4.80
Wexford County Council	20151285	PERMISSION TO ERECT A SPLIT LEVEL TWO STOREY DWELLING WITH SERVICES AND DOMESTIC	KILLOWEN, HUNTINGTON	n/a	n/a	n/a	08/06/2020			n/a	15.83	12.47
Wexford County Council	20140939	ERECT A GRANNY FLAT (SEPERATE DWELLING UNIT) AND CONNECT TO EXISTING SERVICES SE	BALLYDONIGAN, TINNACROSS	APPLICATION FINALISED	PERMISSION	CONDITIONAL	24/11/2014	12/08/2015		n/a	14.34	0.53
Wexford County Council	20150766	PERMISSION FOR ALTERATION TO PLAN OF PROPOSED DWELLING HOUSE AND TO ATTACH GARAG	BALLYNAHASK (BALLAGHKEEN), BALLYVALDON	APPLICATION FINALISED	PERMISSION	CONDITIONAL	31/07/2015	21/10/2015		n/a	6.50	6.04
Wexford County Council	20160383	ERECT A TWO STOREY DWELLING WITH SERVICES AND DOMESTIC GARAGE	BALLYNESTRAGH DEMESNE, BALLYNESTRAGH	n/a	n/a	n/a	18/04/2016			n/a	18.91	18.15
Wexford County Council	20140998	ERECT A DWELLING WITH SERVICES AND DOMESTIC GARAGE AND ALL ASSOCIATED SITE WORKS	BALLYNESTRAGH DEMENSE, BALLYNESTRAGH	APPLICATION FINALISED	PERMISSION	CONDITIONAL	16/12/2014	16/03/2015		n/a	19.54	18.50
Wexford County Council	20150757	PERMISSION FOR THE CHANGE OF USE OF PART OF EXISTING FARM BUILDING TO COMMERCIAL	BALLYLARKIN, BALLYLARKIN	APPLICATION FINALISED	PERMISSION	CONDITIONAL	27/07/2015	19/10/2015		n/a	22.31	21.73
Wexford County Council	20150507	PERMISSION TO ERECT A STORAGE SHED AND SELF CONTAINED RESIDENTIAL UNIT FOR USE	COSHER, FORD	APPLICATION FINALISED	PERMISSION	CONDITIONAL	25/05/2015	11/08/2015		n/a	3.43	3.01
Wexford County Council	20150177	PERMISSION TO CONSTRUCT A FULLY SERVICED DWELLING HOUSE, DOMESTIC GARAGE AND ASS	BALLINGARRY UPPER, GOREY RURAL	APPLICATION FINALISED	PERMISSION	CONDITIONAL	27/02/2015	20/05/2015		n/a	17.64	15.58
Wexford County Council	20150458	PERMISSION FOR ERECTION OF EXTENSION TO, AND REFURBISHMENT OF DWELLING HOUSE, IN	TINCURRY, BALLYCARNEY	APPLICATION FINALISED	PERMISSION	CONDITIONAL	14/05/2015	05/10/2015		n/a	20.62	4.37
Wexford County Council	20150878	PERMISSION FOR RETENTION FOR A BEER GARDEN WITH ASSOCIATED WORKS AND ALSO FOR	GOREY CORPORATION LANDS, GOREY URBAN	n/a	n/a	n/a	07/09/2015			n/a	14.92	13.57
Wexford County Council	20150570	PERMISSION FOR RETENTION OF BAY WINDOW ERECTED TO FRONT OF EXISTING DWELLING AND	GOREY CORPORATION LANDS, GOREY URBAN	APPLICATION FINALISED	PERMISSION	CONDITIONAL	10/06/2015	12/10/2015		n/a	14.93	13.66
Wexford County Council	20151003	PERMISSION TO UPGRADE EXISTING SEWAGE SYSTEM TO EPA CODE OF PRACTICE	BOLACAHEER, TOMBRACK	APPLICATION FINALISED	PERMISSION	CONDITIONAL	12/10/2015	29/02/2016		n/a	21.42	7.97
Wexford County Council	20150431	PERMISSION FOR CONSTRUCTION OF AN AGRICULTURAL SHED WITH SLATTE	KILCORKEY, BALLYCANEW	APPLICATION FINALISED	PERMISSION	CONDITIONAL	06/05/2015	29/07/2015		n/a	7.93	4.33
Wexford County Council	20151073	PERMISSION FOR THE CONSTRUCTION OF A DWELLING HOUSE, INCLUDING THE REMOVAL OF	CLONES UPPER, KILGORMAN	n/a	n/a	n/a	03/11/2015			n/a	18.66	18.13
Wexford County Council	20160258	PERMISSION TO CONSTRUCT AN EXTENSION TO SIDE OF EXISTING DWELLING HOUSE TO LINK	BANNTOWN, HUNTINGTOWN	APPLICATION FINALISED	PERMISSION	CONDITIONAL	14/03/2016	30/05/2016		n/a	15.40	11.16
Wexford County Council	20150628	PERMISSION FOR WORKS TO DATE INCLUDING BASE AS PARTIALLY CONSTRUCTED AND PLANNIN	GARRYVADDEN UPPER, CASTLE ELLIS	n/a	n/a	n/a	24/06/2015			n/a	14.23	11.78
Wexford County Council	20151150	PERMISSION TO CONSTRUCT AN EXTENSION TO DWELLING HOUSE WITH ASSOCIATED SITE WORK	BOLINRUSH, BALLYBEG	APPLICATION FINALISED	PERMISSION	CONDITIONAL	27/11/2015	24/02/2016		n/a	23.30	12.53
Wexford County Council	20151061	PERMISSION TO ERECT A SERVICED DWELLING HOUSE AND TO CARRY OUT ALL ANCILLARY AND	TORDUFF, BALLYGARRETT	APPLICATION FINALISED	PERMISSION	CONDITIONAL	29/10/2015	21/03/2016		n/a	5.41	4.77
Wexford County Council	20150847	PERMISSION TO ERECT STEEL FRAMED BUILDING FOR THE PURPOSE OF PROCESSING GRAIN,	TOMGARROW, CASTLEDOKRELL	n/a	n/a	n/a	26/08/2015			n/a	23.48	6.68
Wexford County Council	20150767	PERMISSION TO ERECT A DWELLING WITH SERVICES AND DOMESTIC GARAGE	TOMGARROW, CASTLEDOKRELL	APPLICATION FINALISED	PERMISSION	CONDITIONAL	31/07/2015	27/10/2015		n/a	23.54	6.79
Wexford County Council	20160418	THE PROPOSED DEVELOPMENT COMPRISES OF THE DEMOLITION OF 7 HOUSES IN THREE BLOCKS	BALLYTEGANPARK, GOREY RURAL	n/a	n/a	n/a	26/04/2016			n/a	15.72	14.55
Wexford County Council	20140700	PERMISSION TO ERECT A SERVICED DWELLING HOUSE AND A DOMESTIC GARAGE/ STORE	BALLYNAMONY, BALLYCANEW	APPLICATION FINALISED	PERMISSION	CONDITIONAL	08/09/2014	16/03/2015		n/a	8.83	5.43
Wexford County Council	20140962	PERMISSION FOR THE ERECTION OF AN EXTENSION TO THE SIDE AND REAR OF AN EXISTING	BALLYMURN UPPER, KILMALLOCK	APPLICATION FINALISED	PERMISSION	CONDITIONAL	05/12/2014	02/03/2015		n/a	19.07	10.57
Wexford County Council	20141022	PERMISSION FOR RETENTION OF THE INSTALLATION OF 7 NO. FIRST FLOOR WINDOWS ON THE	ARCAVAN, ARCAVAN	APPLICATION FINALISED	PERMISSION	CONDITIONAL	18/12/2014	19/03/2015		n/a	24.18	19.53
Wexford County Council	20150427	PERMISSION FOR THE CONSTRUCTION OF A 1 MILLION GALLON SLURRY & SOILED WATER STO	ARTRAMON, ARTRAMON	n/a	n/a	n/a	06/05/2015			n/a	23.32	16.57
Wexford County Council	20150712	PERMISSION FOR RETENTION OF AN EXTENSION CONSTRUCTED TO THE FRONT OF EXISTING DW	ENNISCORTHY, ENNISCORTHY RURAL	APPLICATION FINALISED	PERMISSION	CONDITIONAL	13/07/2015	23/11/2015		n/a	23.25	5.42
Wexford County Council	20150638	PERMISSION FOR RETENTION OF CHANGES MADE TO AN EXISTING ON-SITE SEWAGE TREATMENT	PROSPECT, COURTTOWN	APPLICATION FINALISED	PERMISSION	CONDITIONAL	25/06/2015	21/09/2015		n/a	13.30	12.71
Wexford County Council	20160046	PERMISSION TO ERECT A POLYTUNNEL FOR USE AS AN INDOOR SEED ORCHARD AND TO CARRY	BALLYBEG GREAT, CASTLE ELLIS	APPLICATION FINALISED	PERMISSION	CONDITIONAL	25/01/2016	18/04/2016		n/a	15.99	11.06
Wexford County Council	20140598	CONSTRUCTION OF A DWELLING HOUSE, INCLUDING THE CONSTRUCTION OF A GARAGE BUILDIN	NEWTOWN, KILBORA	APPLICATION FINALISED	PERMISSION	CONDITIONAL	01/08/2014	28/10/2014		n/a	18.90	5.74

Planning Authority	Application Number	Development Description	Development Address	Application Status	Application Type	Decision	Received Date	Grant Date	Appeal Ref Number	Appeal Decision	Dist to Turbine (km)	Dist to EIR Boundary (km)
Wexford County Council	20141054	PERMISSION FOR THE ERECTION OF A SINGLE STOREY EXTENSION TO THE EXISTING SEMI -D	TEMPLESHANNON, ENNISCORTHY RURAL	APPLICATION FINALISED	PERMISSION	CONDITIONAL	23/12/2014	24/03/2015		n/a	21.54	4.03
Wexford County Council	20150989	PERMISSION FOR RETENTION FOR UNAUTHORISED ALTERATIONS TO DWELLING HOUSE AND CONS	COOLRAINEY, ARDCOLM	APPLICATION FINALISED	PERMISSION	CONDITIONAL	06/10/2015	23/12/2015		n/a	18.44	16.78
Wexford County Council	20140817	PERMISSION FOR ALTERATIONS TO GRANT OF PERMISSIONS PLANNING REG. NO 20140084 AND	ANNAGH MORE, WINGFIELD	n/a	n/a	n/a	13/10/2014			n/a	20.26	18.42
Wexford County Council	20150760	PERMISSION FOR THE ERECTION OF A FULLY SERVICED DWELLING HOUSE, DOMESTIC GARAGE	KILLABEG, TINNACROSS	n/a	n/a	n/a	29/07/2015			n/a	20.08	2.35
Wexford County Council	20160476	PERMISSION TO DEMOLISH THE EXISTING DOMESTIC EXTENSION TO THE REAR AND CONSTRUCT	ENNISCORTHY, ENNISCORTHY RURAL	APPLICATION FINALISED	PERMISSION	CONDITIONAL	09/05/2016	02/08/2016		n/a	22.64	5.72
Wexford County Council	20150093	PERMISSION TO ERECT AN EXTENSION TO SIDE OF EXISTING DWELLING HOUSE PREVIOUSLY G	BALLYNABERNEY, KILRUSH	APPLICATION FINALISED	PERMISSION	CONDITIONAL	05/02/2015	28/04/2015		n/a	24.95	12.99
Wexford County Council	20151083	PERMISSION FOR RETENTION OF WORKS TO DATE AND PERMISSION TO COMPLETE (1) NEW FR	GOREY CORPORATIONLANDS, GOREY URBAN	APPLICATION FINALISED	PERMISSION	CONDITIONAL	09/11/2015	16/03/2016		n/a	14.74	13.47
Wexford County Council	20150044	PERMISSION FOR AN EXTENSION TO THE REAR OF EXISTING DWELLING HOUSE, ALTERATIONS	TEMPLESHANNON, ENNISCORTHY URBAN	APPLICATION FINALISED	PERMISSION	CONDITIONAL	19/01/2015	10/04/2015		n/a	21.48	4.49
Wexford County Council	20150096	PERMISSION TO ERECT A SERVICED DWELLINGHOUSE AND DOMETIC GARAGE/STORE ON SITE T	KILLAGOLEY, ENNISCORTHY RURAL	APPLICATION FINALISED	PERMISSION	CONDITIONAL	05/02/2015	29/04/2015		n/a	21.54	5.05
Wexford County Council	20150410	PERMISSION FOR DEVELOPMENT CONSISTING OF A GABLE FRONTED STOREY AND A HALF	CURRACLOE, ARDCOLM	APPLICATION FINALISED	PERMISSION	CONDITIONAL	01/05/2015	24/07/2015		n/a	19.01	17.46
Wexford County Council	20151080	PERMISSION TO DEMOLISH EXISTING DWELLING AND TO CONSTRUCT A NEW COMMERCIAL BUIL	GOREY CORPORATIONLANDS, GOREY URBAN	APPLICATION FINALISED	PERMISSION	CONDITIONAL	06/11/2015	27/01/2016		n/a	14.77	13.55
Wexford County Council	20140854	PERMISSION TO ERECT A BUNGALOW WITH SERVICES AND ALSO TO ERECT A GARAGE FOR THE	BALCARRIGHILL, BALLYCANEW	APPLICATION FINALISED	PERMISSION	CONDITIONAL	28/10/2014	28/01/2015		n/a	9.80	5.99
Wexford County Council	20160090	PERMISSION FOR THE ERECTION OF EXTENSIONS AND ALTERATIONS TO EXISTING DWELLING H	CLONMORE, BALLYOUGHTER	APPLICATION FINALISED	PERMISSION	CONDITIONAL	03/02/2016	26/04/2016		n/a	11.74	7.99
Wexford County Council	20150089	PERMISSION FOR CHANGE OF USE OF HOUSE NO 6 WHICH FORMS PART OF A HOLIDAY HOME DE	BORRMOUNT, BREE	APPLICATION FINALISED	PERMISSION	CONDITIONAL	03/02/2015	28/04/2015		n/a	24.05	9.37
Wexford County Council	20150003	PERMISSION FOR RETENTION OF EXISTING 84.4 SQ/M DOMESTIC GARAGE/ WORKSHOP AND	KILMURRY, COURTTOWN	APPLICATION FINALISED	PERMISSION	CONDITIONAL	06/01/2015	30/03/2015		n/a	16.50	15.87
Wexford County Council	20150587	PERMISSION TO ERECT A DWELLING WITH SERVICES AND DOMESTIC GARAGE	BALLOWEN OR RAMSFORT PARK, GOREY RURAL	APPLICATION FINALISED	PERMISSION	CONDITIONAL	15/06/2015	29/10/2015		n/a	16.39	14.99
Wexford County Council	20150133	PERMISSION FOR RETENTION OF SEWAGE TREATMENT SYSTEM AS INSTALLED WITH DISCHARGE	BALLYCARNEY, BALLYCARNEY	APPLICATION FINALISED	PERMISSION	CONDITIONAL	16/02/2015	11/05/2015		n/a	21.99	6.48
Wexford County Council	20150819	PERMISSION TO UPGRADE EXISTING SEPTIC TANK DRAINAGE SYSTEM TO CURRENT EPA STANDARDS	CARRIGBEG, ROSSMINOGE	APPLICATION FINALISED	PERMISSION	CONDITIONAL	18/08/2015	09/11/2015		n/a	19.25	12.44
Wexford County Council	20150715	PERMISSION FOR RETENTION ALTERATIONS TO APPROVED DWELLINGHOUSE AND SITE LAYOUT	OULART, BOLABOY	APPLICATION FINALISED	PERMISSION	CONDITIONAL	13/07/2015	05/10/2015		n/a	11.09	4.45
Wexford County Council	20150386	RETENTION PLANNING PERMISSION FOR A FRONT AND REAR EXTENSION TO DWELLING AT NO.	SEAFIELD, COURTTOWN	APPLICATION FINALISED	PERMISSION	CONDITIONAL	27/04/2015	14/07/2015		n/a	13.50	12.95
Wexford County Council	20151247	PERMISSION TO ERECT A SPLIT LEVEL TWO STOREY DWELLING WITH SERVICES AND DOMESTIC	LARAHEEN, UMERICK	APPLICATION FINALISED	PERMISSION	CONDITIONAL	21/12/2015	21/03/2016		n/a	20.47	18.86
Wexford County Council	20150225	PERMISSION FOR (A) THE ERECTION OF A BUNGALOW TYPE DWELLING WITH CONNECTIONS TO	KNOCKGREANY, COOLGREANY	APPLICATION FINALISED	PERMISSION	CONDITIONAL	11/03/2015	04/06/2015		n/a	24.09	23.49
Wexford County Council	20150392	PERMISSION FOR RETENTION FOR A BEER GARDEN WITH ASSOCIATED WORKS	GOREY CORPORATION LANDS, GOREY URBAN	n/a	n/a	n/a	27/04/2015			n/a	14.92	13.57
Wexford County Council	20150128	PERMISSION FOR THE PROPOSED ERECTION OF A STANDALONE EXTENSION COMPRISING OF 1	COURTBALLYEDMOND, MONAMOLIN	APPLICATION FINALISED	PERMISSION	CONDITIONAL	13/02/2015	29/04/2015		n/a	6.66	1.28
Wexford County Council	20150716	PERMISSION FOR RETENTION OF ALTERATIONS TO APPROVED DOMESTIC GARAGE/STORE (INCL	BALLYKALE, COURTTOWN	APPLICATION FINALISED	PERMISSION	CONDITIONAL	13/07/2015	05/10/2015		n/a	12.41	10.77
Wexford County Council	20151266	PERMISSION FOR THE CONSTRUCTION OF A HOLIDAY CHALET WITH CONNECTIONS TO PUBLIC S	GLEN RICHARDS, ARDAMINE	n/a	n/a	n/a	22/12/2015			n/a	8.69	8.08
Wexford County Council	20150822	PERMISSION TO ERECT A DWELLING WITH SERVICES AND DOMESTIC GARAGE	CORAH, TOMBRACK	APPLICATION FINALISED	PERMISSION	CONDITIONAL	19/08/2015	09/11/2015		n/a	21.94	7.40
Wexford County Council	20150941	PERMISSION TO ERECT A DWELLING HOUSE WITH SERVICES INCORPORATING DOMESTIC STORE	BALLINTIM, ROSSMINOGE	APPLICATION FINALISED	PERMISSION	CONDITIONAL	21/09/2015	14/12/2015		n/a	15.97	9.30
Wexford County Council	20150252	PERMISSION FOR (1) THE ERECTION OF NEW EXTERNAL CLADDING TO EXISTING TYRE, RETAI	ENNISCORTHY, ENNISCORTHY RURAL	n/a	n/a	n/a	16/04/2020			n/a	22.17	4.80
Wexford County Council	20160541	PERMISSION FOR DEVELOPMENT TO CONSIST OF PROPOSED CONSTRUCTION OF A NEW DWELLING	CRANE, TINNACROSS	APPLICATION FINALISED	PERMISSION	CONDITIONAL	20/05/2016	08/08/2016		n/a	17.53	0.00
Wexford County Council	20160469	PERMISSION FOR THE CONSTRUCTION OF ANAEROBIC DIGESTION AND ORGANIC FERTILISER PR	MONEYDURTLOW, TOMBRACK	APPLICATION FINALISED	PERMISSION	CONDITIONAL	06/05/2016	02/08/2016		n/a	21.61	8.93
Wexford County Council	20150836	PERMISSION FOR RETENTION OF A PITCHED ROOF WHICH REPLACED A FLAT ROOF AND PARAPET	ENNISCORTHY, ENNISCORTHY RURAL	APPLICATION FINALISED	PERMISSION	CONDITIONAL	24/08/2015	11/11/2015		n/a	22.33	4.66
Wexford County Council	20150910	PERMISSION FOR THE ERECTION OF GRAIN STORE WITH ASSOCIATED SITE WORKS	BALLYLUCAS, KILMALLOCK	APPLICATION FINALISED	PERMISSION	CONDITIONAL	14/09/2015	07/12/2015		n/a	17.25	11.27
Wexford County Council	20160425	RETENTION OF CHANGE OF USE OF A DOMESTIC GARAGE TO DOMESTIC LIVING SPACE COMPRIS	KILLELAN, KILMALLOCK	APPLICATION FINALISED	PERMISSION	CONDITIONAL	28/04/2016	18/07/2016		n/a	19.37	12.99
Wexford County Council	20150181	PERMISSION FOR THE ERECTION OF A STOREY AND A HALF EXTENSION TO EXISTING DWELLIN	NEWTOWN, WELLS	n/a	n/a	n/a	09/07/2020			n/a	5.21	2.87
Wexford County Council	20150077	PERMISSION FOR ERECTION OF AN EXTENSION (314 SQ METRES) AND ALTERATIONS TO EXIST	KYLE, BOLABOY	APPLICATION FINALISED	PERMISSION	CONDITIONAL	29/01/2015	21/04/2015		n/a	10.06	3.76

Planning Authority	Application Number	Development Description	Development Address	Application Status	Application Type	Decision	Received Date	Grant Date	Appellant Number	Appel Decision	Dist to Turbine (km)	Dist to OAR Boundary (km)
Wexford County Council	20150092	PERMISSION FOR THE CHANGE OF HOUSE TYPE AND CHANGE OF BOUNDARY TREATMENT TO 12	ENNISCORTHY, ENNISCORTHY	APPLICATION FINALISED	PERMISSION	CONDITIONAL	04/02/2015	29/04/2015		n/a	22.25	4.29
Wexford County Council	20151233	(1) PERMISSION FOR RETENTION OF WORKS TO DATE AND PERMISSION TO COMPLETE THE ERE	RATHPIERCE LOWER, COOLGREANY	APPLICATION FINALISED	PERMISSION	CONDITIONAL	18/12/2015	21/03/2016		n/a	23.37	22.61
Wexford County Council	20150203	PERMISSION TO REPLACE THE EXISTING VEHICULAR ENTRANCE WOODEN FENCING AND GATES W	BALLYNESTRAGH DEMESNE, BALLYNESTRAGH	APPLICATION FINALISED	PERMISSION	CONDITIONAL	06/03/2015	27/05/2015		n/a	19.61	18.78
Wexford County Council	20150041	RETENTION OF CHANGE OF TREATMENT SYSTEM PREVIOUSLY GRANTED UNDER PLANNING REGIST	CLONE, BALLYCARNEY	APPLICATION FINALISED	PERMISSION	CONDITIONAL	19/01/2015	14/04/2015		n/a	17.19	3.31
Wexford County Council	20150480	PERMISSION FOR RETENTION OF AN EXISTING TWO STOREY EXTENSION TO EXISTING DWELLIN	CLOLOGE UPPER, BALLOUGHTER	APPLICATION FINALISED	PERMISSION	CONDITIONAL	18/05/2015	10/08/2015		n/a	14.68	4.44
Wexford County Council	20151208	PERMISSION FOR ALTERATIONS TO FACADES OF AN EXISTING DWELLING HOUSE AND FOR PERM	BALLYNESTRAGH, BALLYHUSKARD	APPLICATION FINALISED	PERMISSION	CONDITIONAL	14/12/2015	29/02/2016		n/a	19.07	6.05
Wexford County Council	20150676	NEW SPLIT LEVEL, SEMI DORMER STYLE FOUR BEDROOM 284.90M2 DWELLING, DOMESTIC GARA	BALLYFARNOGE, CASTLE ELLIS	APPLICATION FINALISED	PERMISSION	CONDITIONAL	03/07/2015	21/09/2015		n/a	17.48	13.06
Wexford County Council	20160502	PERMISSION FOR RETENTION OF THE FOLLOWING :1. CHANGE OF SITE BOUNDARIES 2. RELO	KILMALLOCK, KILMALLOCK	APPLICATION FINALISED	PERMISSION	CONDITIONAL	13/05/2016	04/08/2016		n/a	19.90	10.64
Wexford County Council	20150279	PERMISSION FOR RETENTION OF A) EXTENSION TO EXISTING FARM BUILDING INCORPORATING	TOMSILLA LOWER, COURTOWN	APPLICATION FINALISED	PERMISSION	CONDITIONAL	30/03/2015	24/06/2015		n/a	11.07	10.42
Wexford County Council	20151131	PERMISSION FOR RETENTION AND COMPLETION OF EXISTING STEEL FRAME UNIT WITH ASSOCI	RAMSTOWN LOWER & GOREYHILL, GOREY RURAL	n/a	n/a	n/a	26/03/2021			n/a	14.11	12.47
Wexford County Council	20150299	PERMISSION FOR RETENTION OF CHALET, PERMISSION IS SOUGHT TO RETAIN THE REPLACEMENT	GLEN (RICHARDS), ARDAMINE	APPLICATION FINALISED	PERMISSION	CONDITIONAL	07/04/2015	23/05/2016	PL 26.246054	Granted (Conditional)	8.22	7.62
Wexford County Council	20140645	PERMISSION TO ERECT A DWELLING WITH SERVICES AND DOMESTIC GARAGE AND ALL ASSOC	BALLINCLARE (ED BALLOUGHTER), BALLOUGHTER	APPLICATION FINALISED	PERMISSION	CONDITIONAL	22/08/2014	08/12/2014		n/a	14.79	8.86
Wexford County Council	20160326	RETENTION OF ILLUMINATED SIGNAGE BOARD & PROJECTING SIGN ON THE FRONT ELEVATION	ENNISCORTHY, ENNISCORTHY RURAL	APPLICATION FINALISED	PERMISSION	CONDITIONAL	04/04/2016	27/06/2016		n/a	22.20	4.90
Wexford County Council	20151158	PERMISSION FOR RETENTION OF STRAW BEDDED CATTLE SHED AND FOR PERMISSION TO ERECT	BALLINREE, HUNTINGTOWN	APPLICATION FINALISED	PERMISSION	CONDITIONAL	30/11/2015	29/02/2016		n/a	15.58	10.06
Wexford County Council	20150595	PERMISSION TO ERECT A DORMER BUNGALOW WITH SERVICES AND DOMESTIC GARAGE	CREAGH UPPER, GOREY RURAL	APPLICATION FINALISED	PERMISSION	CONDITIONAL	15/06/2015	07/09/2015		n/a	16.18	14.58
Wexford County Council	20160122	PERMISSION & RETENTION PERMISSION FOR : PROPOSED TRUCK WASH-BAY & SURFACE WATER	COOLISHAL UPPER, GOREY RURAL	APPLICATION FINALISED	PERMISSION	CONDITIONAL	12/02/2016	06/04/2017	PL 26.247626	Granted (Conditional)	14.30	12.04
Wexford County Council	20150641	PERMISSION FOR THE ERECTION OF A FULLY SERVICED NEW DWELLING HOUSE.	BALLYTRACEY, THE HARROW	APPLICATION FINALISED	PERMISSION	CONDITIONAL	25/06/2015	21/09/2015		n/a	11.59	0.55
Wexford County Council	20150333	PERMISSION TO ERECT A 3 BEDROOM TWO STOREY DWELLING WITH CONNECTION TO	GOREY CORPORATION LANDS, GOREY URBAN	APPLICATION FINALISED	PERMISSION	CONDITIONAL	13/04/2015	08/07/2015		n/a	15.17	13.85
Wexford County Council	20150783	PERMISSION FOR THE ERECTION OF ESB MV SUBSTATION BUILDING WITH ASSOCIATED SITE W	MOYNE LOWER, ENNISCORTHY RURAL	APPLICATION FINALISED	PERMISSION	CONDITIONAL	06/08/2015	27/10/2015		n/a	20.82	2.62
Wexford County Council	20160610	ERECT A DWELLING WITH SERVICES AND DOMESTIC GARAGE AND ALL ASSOCIATED SITE AND A	MONAGREANY LOWER, MONAMOLIN	n/a	n/a	n/a	16/02/2021			n/a	11.05	1.69
Wexford County Council	20150535	PERMISSION FOR THE PROPOSED ERECTION OF A FULLY SERVICED DWELLING HOUSE TOGETHER	LACKEN, KILMALLOCK	APPLICATION FINALISED	PERMISSION	CONDITIONAL	29/05/2015	19/08/2015		n/a	21.01	13.85
Wexford County Council	20140981	PERMISSION FOR CHANGE OF USE OF EXISTING SHED TO GRANNY FLAT AND ALL ASSOCIATED	GOREYHILL, GOREY RURAL	APPLICATION FINALISED	PERMISSION	CONDITIONAL	10/12/2014	04/03/2015		n/a	14.98	13.35
Wexford County Council	20150099	PERMISSION FOR RETENTION FOR A CHANGE OF USE OF BUILDING FROM PET FARM SHOP TO A	KILTILLAHAN, BALLYBEG	APPLICATION FINALISED	PERMISSION	CONDITIONAL	06/02/2015	29/04/2015		n/a	22.52	13.89
Wexford County Council	20151013	PERMISSION FOR THE EXTENSION AND ALTERATIONS TO EXISTING DWELLING AND ALL ASSOCI	TEMPLESHANNON, ENNISCORTHY RURAL	APPLICATION FINALISED	PERMISSION	CONDITIONAL	14/10/2015	06/01/2016		n/a	21.76	4.34
Wexford County Council	20150453	PERMISSION FOR 1) THE CLOSING OF AN EXISTING DOMESTIC ENTRANCE. 2) THE CONSTRUCT	BALLINA, ARDCAVAN	APPLICATION FINALISED	PERMISSION	CONDITIONAL	13/05/2015	04/08/2015		n/a	19.88	16.92
Wexford County Council	20150199	PERMISSION FOR THE DEVELOPMENT OF PROMENADE PUMPING STATION, THE PROMENADE	ENNISCORTHY, ENNISCORTHY URBAN	APPLICATION FINALISED	PERMISSION	CONDITIONAL	05/03/2015	18/05/2015		n/a	22.23	5.26
Wexford County Council	20150155	PERMISSION TO CONSTRUCT AN ALTERNATIVE HOUSE DESIGN TO THAT PREVIOUSLY GRANTED	LINNANAGH, LIMERICK	APPLICATION FINALISED	PERMISSION	CONDITIONAL	20/02/2015	13/05/2015		n/a	20.19	18.88
Wexford County Council	20150516	PERMISSION FOR RETENTION (REF NO. 20090542) FOR AN EXISTING DEVELOPMENT AT THIS	LYRANE, KILNAHUE	APPLICATION FINALISED	PERMISSION	CONDITIONAL	28/05/2015	02/12/2015	PL26.245309	Granted (Conditional)	20.56	17.24
Wexford County Council	20150581	PERMISSION FOR THE FOLLOWING; EXTENSIONS TO EXISTING DORMER DWELLING HOUSE AND	GARRAUN, BALLYVALDON	APPLICATION FINALISED	PERMISSION	CONDITIONAL	12/06/2015	31/03/2016		n/a	8.52	6.68
Wexford County Council	20150664	PERMISSION FOR THE ERECTION OF A STORAGE SHED FOR ELECTRICAL & BUILDING MATERIAL	BAURELA, BALLYHUSKARD	APPLICATION FINALISED	PERMISSION	CONDITIONAL	30/06/2015	23/09/2015		n/a	16.69	6.04
Wexford County Council	20150815	PERMISSION FOR THE CONSTRUCTION OF A FULLY SERVICED DWELLING HOUSE WITH ANCILLAR	GLENBOUGH, ARDCOLM	APPLICATION FINALISED	PERMISSION	CONDITIONAL	17/08/2015	09/11/2015		n/a	18.36	15.41
Wexford County Council	20160027	PERMISSION TO CONSTRUCT A SLATTED CATTLE SHED WITH STRAW LIE BACKS, CATTLE HANDL	CLONMORE UPPER, BALLYHUSKARD	APPLICATION FINALISED	PERMISSION	CONDITIONAL	15/01/2016	25/05/2016		n/a	17.54	6.56
Wexford County Council	20150996	PERMISSION FOR RETENTION OF THE FOLLOWING 1. RETENTION OF THE DWELLING HOUSE AS	KILMACOE, ARDCOLM	APPLICATION FINALISED	PERMISSION	CONDITIONAL	08/10/2015	06/01/2016		n/a	16.48	14.85
Wexford County Council	20160654	RETENTION OF EXISTING HAIR / BEAUTY SALON WITH CONNECTION TO EXISTING SERVICES	KNOCKGREANY, COOLGREANY	APPLICATION FINALISED	PERMISSION	CONDITIONAL	13/06/2016	05/09/2016		n/a	24.01	23.41
Wexford County Council	20160594	CONSTRUCTION OF AN UP TO 5MW SOLAR PV FARM COMPRISING APPROXIMATELY 20,000 NO. P	BALLYCARNEY, BALLYCARNEY	APPLICATION FINALISED	PERMISSION	CONDITIONAL	31/05/2016	22/08/2016		n/a	21.13	5.44
Wexford County Council	20150137	PERMISSION TO SITE A 'LOG CABIN' AND ASSOCIATED SITE WORKS AND ASSOCIATED SERVIC	BALLYGARRAN, KILINCOOLY	APPLICATION FINALISED	PERMISSION	CONDITIONAL	16/02/2015	11/05/2015		n/a	4.00	3.57

Planning Authority	Application Number	Development Description	Development Address	Application Status	Application Type	Decision	Received Date	Grant Date	Appeal Ref Number	Appeal Decision	Dist to Turb/Se (km)	Dist to EIR Boundary (km)
Wexford County Council	20141009	PERMISSION TO DEMOLISH AN EXISTING DERELICT DWELLING HOUSE AND TO ERECT A FULLY	PARKNACROSS, ARDAMINE	n/a	n/a	n/a	19/12/2019			n/a	8.23	7.62
Wexford County Council	20150963	PERMISSION TO ERECT A DWELLINGHOUSE WITH SERVICES, DOMESTIC GARAGE AND ALL ASSOC	MONASOOTAGH, KILCOMB	n/a	n/a	n/a	28/09/2015			n/a	20.23	11.66
Wexford County Council	20140985	PERMISSION TO DEMOLISH EXISTING OUTBUILDING ADJACENT TO EXISTING DWELLING HOUSE	BALLYOWEN, GOREY RURAL	APPLICATION FINALISED	PERMISSION	CONDITIONAL	12/12/2014	16/03/2015		n/a	16.49	14.00
Wexford County Council	20150295	PERMISSION TO ERECT A SINGLE STOREY EXTENSION AND CARRY OUT ALTERATIONS TO EXIST	KILLINIERIN, LIMERICK	APPLICATION FINALISED	PERMISSION	CONDITIONAL	02/04/2015	24/06/2015		n/a	20.62	19.68
Wexford County Council	20150609	PERMISSION FOR THE ERECTION OF AN EXTENSION AND ALTERATIONS TO THE REAR OF OUR D	ENNISCORTHY, ENNISCORTHY RURAL	APPLICATION FINALISED	PERMISSION	CONDITIONAL	19/06/2015	08/09/2015		n/a	22.81	5.22
Wexford County Council	20151076	PERMISSION FOR RETENTION OF (1) EXTENSION TO SIDE ELEVATION AND REAR ELEVATION O	TARAHILL, COURTTOWN	APPLICATION FINALISED	PERMISSION	CONDITIONAL	06/11/2015	02/02/2016		n/a	15.97	15.42
Wexford County Council	20141029	PERMISSION FOR A TWO STOREY EXTENSION TO THE SIDE OF AN EXISTING DWELLING. DEMOL	BALLYMURN UPPER, KILMALLOCK	APPLICATION FINALISED	PERMISSION	CONDITIONAL	19/12/2014	24/03/2015		n/a	18.92	10.33
Wexford County Council	20150412	PERMISSION FOR ALTERATIONS AND EXTENSIONS TO EXISTING DWELLING HOUSE INCLUDING	ENNISCORTHY, ENNISCORTHY URBAN	APPLICATION FINALISED	PERMISSION	CONDITIONAL	01/05/2015	20/07/2015		n/a	22.50	5.14
Wexford County Council	20160395	RETENTION OF THE CONSTRUCTION OF A HOLDING TANK AND PUMPING STATION INCLUDING CO	GLEN (RICHARDS), ARDAMINE	n/a	n/a	n/a	20/04/2016			n/a	8.69	8.08
Wexford County Council	20150584	PERMISSION TO ERECT A DWELLING WITH SERVICES AND DOMESTIC GARAGE AND ALL ASSOCIA	COOLNAGLOOSE, LIMERICK	APPLICATION FINALISED	PERMISSION	CONDITIONAL	15/06/2015	02/09/2015		n/a	21.09	20.47
Wexford County Council	20150775	PERMISSION FOR RETENTION OF UNAUTHORISED EXTENSION TO AGRICULTURAL STORE AND	COOLNAVEAGH, COURTTOWN	APPLICATION FINALISED	PERMISSION	CONDITIONAL	04/08/2015	27/10/2015		n/a	13.12	11.51
Wexford County Council	20160034	PERMISSION FOR RETENTION FOR THE CHANGE OF USE OF A FARM YARD TO OPEN STORAGE	COOLAKIP, EDERMINE	APPLICATION FINALISED	PERMISSION	CONDITIONAL	19/01/2016	13/04/2016		n/a	21.29	12.25
Wexford County Council	20160550	PERMISSION TO ERECT A SERVICED DWELLING HOUSE	BALLYFOLEY, BALLYMORE	APPLICATION FINALISED	PERMISSION	CONDITIONAL	23/05/2016	08/08/2016		n/a	10.43	5.14
Wexford County Council	20150937	PERMISSION FOR RETENTION OF ALTERATIONS TO APPROVED SITE BOUNDARIES AND APPROVED	BALLYROE (ANNESLY), CASTLE ELLIS	APPLICATION FINALISED	PERMISSION	CONDITIONAL	21/09/2015	09/12/2015		n/a	14.90	12.24
Wexford County Council	20151015	PERMISSION FOR THE RETENTION OF A SINGLE STOREY GARAGE TO THE REAR AND SINGLE ST	TEMPLESHANNON, ENNISCORTHY RURAL	APPLICATION FINALISED	PERMISSION	CONDITIONAL	14/10/2015	06/01/2016		n/a	20.59	3.57
Wexford County Council	20150101	PERMISSION FOR THE ERECTION OF A FULLY SERVICED DWELLING HOUSE AND GARAGE	BALLYBOGGAN LOWER, ARTRAMON	APPLICATION FINALISED	PERMISSION	CONDITIONAL	09/02/2015	29/04/2015		n/a	22.13	15.92
Wexford County Council	20150306	PERMISSION FOR RETENTION FOR UNAUTHORISED EXTENSIONS, ROOF LIGHTS AND DECKING AL	BALLAGHBLAKE, ARDCOLM	APPLICATION FINALISED	PERMISSION	CONDITIONAL	08/04/2015	26/06/2015		n/a	18.13	15.48
Wexford County Council	20151098	PERMISSION TO RELOCATE EXISTING RESIDENTIAL VEHICULAR ENTRANCE TO LANDS AND ALL	FERN'S DEMESNE, FERN'S	APPLICATION FINALISED	PERMISSION	CONDITIONAL	12/11/2015	12/02/2016		n/a	17.48	4.74
Wexford County Council	20150624	PERMISSION TO ERECT A TWO STOREY DWELLINGWITH DOMESTIC GARAGE, SERVICES AND ASS	BALLOWEN OR RAMSFORT PARK, GOREY RURAL	APPLICATION FINALISED	PERMISSION	CONDITIONAL	22/06/2015	16/09/2015		n/a	16.70	15.32
Wexford County Council	20150338	PERMISSION TO ERECT AN AGRICULTURAL ENTRANCE TO SERVE LANDS	BALLINTIM, ROSSMINOGE	APPLICATION FINALISED	PERMISSION	CONDITIONAL	14/04/2015	08/07/2015		n/a	16.06	9.51
Wexford County Council	20150788	PERMISSION TO ERECT A MILKING PARLOUR WITH SLATTED UNDERGROUND EFFLUENT TANK	BALLYNELLARD, CASTLE TALBOT	APPLICATION FINALISED	PERMISSION	CONDITIONAL	10/08/2015	29/10/2015		n/a	10.82	8.15
Wexford County Council	20151058	PERMISSION FOR TWO NUMBER DIRECTIONAL SIGNS BOTH MEASURING 3050MM x 1525MM TO BE	KILCANNON, ENNISCORTHY RURAL	APPLICATION FINALISED	PERMISSION	CONDITIONAL	28/10/2015	20/01/2016		n/a	21.25	3.21
Wexford County Council	20150007	PERMISSION FOR RETENTION OF 2 STOREY EXTENSION TO REAR OF EXISTING DWELLING HOUS	BALLYLUCAS, KILMALLOCK	APPLICATION FINALISED	PERMISSION	CONDITIONAL	07/01/2015	01/04/2015		n/a	17.41	11.18
Wexford County Council	20150339	PERMISSION TO ERECT A DWELLING WITH SERVICES AND DOMESTIC GARAGE	COOLNAVEAGH, COURTTOWN	n/a	n/a	n/a	14/04/2015			n/a	13.21	11.46
Wexford County Council	20160080	PERMISSION FOR THE ERECTION OF A DWELLING HOUSE AND ASSOCIATED WORKS	KNOCKAVOCKA, THE HARROW	APPLICATION FINALISED	PERMISSION	CONDITIONAL	02/02/2016	25/04/2016		n/a	14.06	0.35
Wexford County Council	20140846	PERMISSION FOR THE ERECTION OF A FULLY SERVICED DWELLING HOUSE, DOMESTIC GARAGE	KILLABEG, TINNACROSS	APPLICATION FINALISED	PERMISSION	CONDITIONAL	24/10/2014	20/04/2015		n/a	20.14	2.35
Wexford County Council	20150429	PERMISSION FOR THE ERECTION OF A DOMESTIC GARAGE AND GARDEN TOOL STORE, NEW	BALLYBANOGUE, EDERMINE	APPLICATION FINALISED	PERMISSION	CONDITIONAL	06/05/2015	24/08/2015		n/a	22.42	8.24
Wexford County Council	20150891	PLANNING PERMISSION FOR THE (A) RETENTION OF EXISTING GARAGE AND ITS EXTENSION	COOLRAINEY, ARDCOLM	APPLICATION FINALISED	PERMISSION	CONDITIONAL	09/09/2015	01/12/2015		n/a	18.46	16.75
Wexford County Council	20150647	PERMISSION FOR RETENTION OF EXTENSIONS AND ALTERATIONS TO EXISTING BUNGALOW	KILDERMOT, COURTTOWN	APPLICATION FINALISED	PERMISSION	CONDITIONAL	26/06/2015	21/09/2015		n/a	15.01	14.45
Wexford County Council	20140727	PERMISSION FOR RETENTION OF EXISTING DWELLING, WHICH HAS BEEN BUILT WITH A REDUC	BALLYDUFF, KILCOMB	APPLICATION FINALISED	PERMISSION	CONDITIONAL	15/09/2014	10/12/2014		n/a	18.51	8.99
Wexford County Council	20160169	PERMISSION FOR THE CONSTRUCTION OF 4 NO. FULLY SERVICED DWELLING HOUSES AND ALL	CROSSTOWN, ARDCAVAN	APPLICATION FINALISED	PERMISSION	CONDITIONAL	22/02/2016	16/05/2016		n/a	24.84	20.10
Wexford County Council	20140982	REVISION OF BOUNDARIES AS A CHANGE TO THAT GRANTED UNDER 20130625 AND ALL ASSOCI	COOLGREANY, COOLGREANY	APPLICATION FINALISED	PERMISSION	CONDITIONAL	12/12/2014	09/03/2015		n/a	23.59	22.99
Wexford County Council	20151272	PERMISSION TO ERECT A STRAW BEDDED CATTLE SHED WITH FEED RAIL/BARRIER, COVERED M	BOLINREADY, BALLYCANEW	APPLICATION FINALISED	PERMISSION	CONDITIONAL	22/12/2015	21/03/2016		n/a	9.29	5.81
Wexford County Council	20150646	PERMISSION FOR THE ERECTION OF 01 NO. FULLY SERVICED DWELLING HOUSE, WITH TREATM	BORNACOURTIA, BALLYVALDON	APPLICATION FINALISED	PERMISSION	CONDITIONAL	26/06/2015	19/10/2015		n/a	4.39	3.93
Wexford County Council	20150066	PERMISSION FOR THE PROPOSED ERECTION OF A FULLY SERVICED DWELLING HOUSE, DOMESTI	BALLYRANNELL, BALLYHUSKARD	APPLICATION FINALISED	PERMISSION	CONDITIONAL	26/01/2015	20/04/2015		n/a	19.76	8.14
Wexford County Council	20150111	RETENTION OF THE CONVERSION OF EXISTING GARAGE TO OFFICE SPACE. PERMISSION TO EX	CREAGH DEMESNE, GOREY RURAL	APPLICATION FINALISED	PERMISSION	CONDITIONAL	09/02/2015	29/04/2015		n/a	15.54	14.09
Wexford County Council	20160160	PERMISSION FOR VARIOUS WORKS AT THE FORMER PAROCHIAL HOUSE, A PROTECTED STRUCTUR	BALLOUGHTER, BALLOUGHTER	APPLICATION FINALISED	PERMISSION	CONDITIONAL	22/02/2016	11/05/2016		n/a	11.74	7.73

Planning Authority	Application Number	Development Description	Development Address	Application Status	Application Type	Decision	Received Date	Grant Date	Appeal Ref Number	Appeal Decision	Dist to Turbine (km)	Dist to IAR Boundary (km)
Wexford County Council	20150727	PERMISSION FOR (1) RETENTION OF EXISTING DOMESTIC GARAGE AND (2) PERMISSION FOR (1). THE CONSTRUCTION OF AN EXTENSION TO THE FRONT OF DWELLING HOUSE	KILLOWEN, HUNTINGTOWN	APPLICATION FINALISED	PERMISSION	CONDITIONAL	17/07/2015	12/10/2015		n/a	15.46	12.30
Wexford County Council	20150307	PERMISSION FOR THE CONSTRUCTION OF AN EXTENSION WITH ANCILLARY SITE WORKS	BALLYNALECK, ARTRAMON	APPLICATION FINALISED	PERMISSION	CONDITIONAL	08/04/2015	24/06/2015		n/a	24.06	16.54
Wexford County Council	20150396	PERMISSION FOR INDEFINITE CHANGE OF USE FROM HOSPITAL/CARE CENTRE TO CAFE AND	BALLINAMORRAGH, ARDCOLM	APPLICATION FINALISED	PERMISSION	CONDITIONAL	29/04/2015	20/07/2015		n/a	19.89	17.52
Wexford County Council	20150464	PERMISSION TO ERECT A DOMESTIC GARAGE	ENNISCORTHY, ENNISCORTHY RURAL	APPLICATION FINALISED	PERMISSION	CONDITIONAL	15/05/2015	04/08/2015		n/a	22.44	5.12
Wexford County Council	20150285	PERMISSIONS FOR EXTENSIONS AND ALTERATIONS TO DWELLING PLANS, PREVIOUSLY GRANTED	KILLOWEN, HUNTINGTOWN	APPLICATION FINALISED	PERMISSION	CONDITIONAL	01/04/2015	22/06/2015		n/a	15.82	12.46
Wexford County Council	20160047	CONSTRUCT AN UNDERGROUND EFFLUENT STORAGE TANK, TO CONVERT EXISTING LOOSE CATTLE	CROSSTOWN, ARDCAVAN	APPLICATION FINALISED	PERMISSION	CONDITIONAL	25/01/2016	04/04/2016		n/a	24.97	20.10
Wexford County Council	20150681	OUTLINE PERMISSION TO ERECT (4 NO.) SERVICED DWELLING HOUSES AND DOMESTIC GARAGE	GARRYBRIT LOWER, KILCORMICK	APPLICATION FINALISED	PERMISSION	CONDITIONAL	03/07/2015	15/12/2015		n/a	12.73	1.96
Wexford County Council	20151247	PERMISSION TO ERECT A SPLIT LEVEL TWO STOREY DWELLING WITH SERVICES AND DOMESTIC	FERNS UPPER, FERNS	n/a	n/a	n/a	22/04/2015			n/a	17.65	4.89
Wexford County Council	20150046	PERMISSION FOR RETENTION OF AN EXISTING 30 METRE HIGH TELECOMMUNICATIONS SUPPORT	LARAHEEN, LIMERICK	n/a	n/a	n/a	24/03/2021			n/a	20.47	18.86
Wexford County Council	20150849	PERMISSION FOR ALTERATIONS TO AN EXISTING SINGLE STOREY COVERED TERRACE TO THE R	BALLYSLILLAGH, EDERMINE	APPLICATION FINALISED	PERMISSION	CONDITIONAL	20/01/2015	21/10/2015	PL26.244698	Granted (Conditional)	23.66	12.02
Wexford County Council	20150248	RETENTION OF AN UNAUTHORISED DOMESTIC GARAGE AND STORE	BALLYNACLAGH, CASTLE ELLIS	APPLICATION FINALISED	PERMISSION	CONDITIONAL	27/08/2015	18/11/2015		n/a	13.70	12.35
Wexford County Council	20150281	PERMISSION FOR A CHANGE OF USE FROM EXISTING OFFICE LAYOUT ON FIRST FLOOR TO NUM	GOREY CORPORATION LANDS, GOREY URBAN	APPLICATION FINALISED	PERMISSION	CONDITIONAL	20/03/2015	04/06/2015		n/a	14.96	13.67
Wexford County Council	20150793	PERMISSION FOR THE ERECTION OF A DWELLING HOUSE WITH ASSOCIATED SITE WORKS	GOREY CORPORATION LANDS, GOREY URBAN	APPLICATION FINALISED	PERMISSION	CONDITIONAL	30/03/2015	05/08/2015		n/a	14.74	13.45
Wexford County Council	20150618	PERMISSION FOR RETENTION AND COMPLETION OF MINOR ALTERATIONS TO ELEVATIONS AND	INCH, CASTLE ELLIS	APPLICATION FINALISED	PERMISSION	CONDITIONAL	10/08/2015	14/12/2015		n/a	12.37	10.47
Wexford County Council	20160616	ERECT A BUNGALOW WITH DOMESTIC GARAGE AND SERVICES	BALLYDONFIN, BALLYHUSKARD	APPLICATION FINALISED	PERMISSION	CONDITIONAL	22/06/2015	16/09/2015		n/a	18.67	8.41
Wexford County Council	20150835	PERMISSION FOR THE CONSTRUCTION OF A SINGLE STOREY 630SQM MOTOR VEHICLE SERVICE	COOLOOK BEG, KILLENAGH	n/a	n/a	n/a	03/06/2016			n/a	7.63	5.54
Wexford County Council	20151240	PERMISSION TO PROVIDE SEWAGE FACILITIES TO CURRENT EPA REGULATIONS FOR EXISTING	CROSSTOWN, ARDCAVAN	APPLICATION FINALISED	PERMISSION	CONDITIONAL	24/08/2015	16/11/2015		n/a	24.41	19.69
Wexford County Council	20150904	PERMISSION TO ERECT DORMER BUNGALOW WITH DOMESTIC GARAGE UNDER ROOF AND CONNECT	BALLINAMONA, BALLYCANEW	APPLICATION FINALISED	PERMISSION	CONDITIONAL	21/12/2015	14/03/2016		n/a	9.79	7.30
Wexford County Council	20160561	PERMISSION FOR RETENTION OF THE FOLLOWING (1) CONSERVATORY TO SOUTH SIDE ELEVATION	KNOCKROE, ARDAMINE	n/a	n/a	n/a	14/09/2015			n/a	9.37	8.73
Wexford County Council	20150704	PERMISSION TO MAKE ALTERATIONS TO THE FRONT ELEVATION FACADE OF EXISTING PREMISE	BALLINATRAY LOWER, COURTTOWN	APPLICATION FINALISED	PERMISSION	CONDITIONAL	25/05/2016	15/08/2016		n/a	10.83	10.21
Wexford County Council	20160287	PERMISSION TO DEMOLISH AND REPLACE A SUBSTANTIALLY INTACT DWELLING HOUSE WITH A	GOREY CORPORATION LANDS, GOREY URBAN	APPLICATION FINALISED	PERMISSION	CONDITIONAL	09/07/2015	30/09/2015		n/a	14.81	13.57
Wexford County Council	20160207	PERMISSION FOR DEVELOPMENT. THE DEVELOPMENT WILL CONSIST OF A 10 YEAR PERMISSIO	BALLYWALTER MORE, ARDAMINE	APPLICATION FINALISED	PERMISSION	CONDITIONAL	21/03/2016	15/06/2016		n/a	8.28	6.27
Wexford County Council	20151254	PERMISSION FOR RETENTION OF CHANGES TO ELEVATIONS AS GRANTED UNDER PLANNING REGI	SWEETFARM & ST. JOHNS, ENNISCORTHY RURAL	APPLICATION FINALISED	PERMISSION	CONDITIONAL	03/03/2016	23/05/2016		n/a	22.99	7.10
Wexford County Council	20150798	PERMISSION TO CONSTRUCT A ROAD UNDERPASS FOR AGRICULTURAL USE ALONG WITH ALL ASS	BALLYMURN UPPER, KILMALLOCK	APPLICATION FINALISED	PERMISSION	CONDITIONAL	21/12/2015	24/03/2016		n/a	18.98	10.47
Wexford County Council	20160679	PERMISSION TO ERECT A TWO STOREY DWELLING HOUSE WITH SERVICES (PLANNING REGISTER	CARRIGANEAGH & BANOGHEILL, COURTTOWN	APPLICATION FINALISED	PERMISSION	CONDITIONAL	12/08/2015	04/11/2015		n/a	12.36	11.18
Wexford County Council	20160130	PERMISSION FOR THE RETENTION OF : A) CANOPY TO THE NORTH ELEVATION OF THE DWELL	BALLYCARNEY, BALLYCARNEY	APPLICATION FINALISED	PERMISSION	CONDITIONAL	16/06/2016	07/09/2016		n/a	20.65	6.30
Wexford County Council	20151089	PERMISSION FOR THE ERECTION OF A FULLY SERVICED DWELLING HOUSE WITH ATTACHED SEL	SEAFIELD, COURTTOWN	APPLICATION FINALISED	PERMISSION	CONDITIONAL	15/02/2016	09/05/2016		n/a	14.02	13.44
Wexford County Council	20150442	PERMISSION TO ERECT A FULLY SERVICED DWELLING HOUSE AND DOMESTIC GARAGE AND	KILLBEG, TINNACROSS	APPLICATION FINALISED	PERMISSION	CONDITIONAL	11/11/2015	12/02/2016		n/a	20.07	2.35
Wexford County Council	20150553	PERMISSION FOR RETENTION OF CHANGES MADE TO AN EXISTING DWELLING AND ADJACENT GA	PEPPARDSCASTLE, CAHORE	APPLICATION FINALISED	PERMISSION	CONDITIONAL	11/05/2015	24/07/2015		n/a	1.30	0.76
Wexford County Council	20150163	PERMISSION FOR AN EXTENSION TO FRONT & SIDE OF EXISTING DWELLING AND ASSOCIATED	BALLYNAHALLIN, ENNISCORTHY RURAL	APPLICATION FINALISED	PERMISSION	CONDITIONAL	08/06/2015	24/08/2015		n/a	20.54	2.46
Wexford County Council	20151070	PERMISSION FOR THE CHANGE OF A DWELLING FROM RESIDENTIAL USE TO OFFICE USE, THE	CHERRYORCHARD, ENNISCORTHY RURAL	APPLICATION FINALISED	PERMISSION	CONDITIONAL	23/02/2015	19/05/2015		n/a	24.27	6.51
Wexford County Council	20150817	PERMISSION FOR THE CONSTRUCTION OF A REPLACEMENT DWELLING HOUSE, INCLUDING THE	GOREY CORPORATION LANDS, GOREY URBAN	APPLICATION FINALISED	PERMISSION	CONDITIONAL	03/11/2015	27/01/2016		n/a	15.00	13.68
Wexford County Council	20150073	PERMISSION FOR RETENTION OF (1) ALTERATIONS TO EXISTING DWELLING AS A CHANGE TO	FORTCHESTER LOWER, COOLGREANY	APPLICATION FINALISED	PERMISSION	CONDITIONAL	18/08/2015	13/11/2015		n/a	21.11	20.51
Wexford County Council	20160164	PERMISSION FOR RETENTION OF THE FOLLOWING 1. REVISION OF SITE BOUNDARIES 2. EXIST	KILBORA, KILBORA	APPLICATION FINALISED	PERMISSION	CONDITIONAL	28/01/2015	21/04/2015		n/a	16.71	5.96
Wexford County Council	20150305	PERMISSION TO : A) DEMOLISH AND REMOVE EXISTING FIRE DAMAGED BUILDINGS AND STRUC	CURRADUFF, KILRUSH	APPLICATION FINALISED	PERMISSION	CONDITIONAL	22/02/2016	18/05/2016		n/a	23.33	10.96
Wexford County Council	20150998	PERMISSION FOR DEVELOPMENT AT MCCURTAIN STREET AND PAUL FUNGE BOULEVARD, RAMSTOW	RAHEENDUFF, WELLS	n/a	n/a	n/a	14/01/2020			n/a	9.70	2.08
Wexford County Council			GOREY CORPORATION LANDS, GOREY URBAN	APPLICATION FINALISED	PERMISSION	CONDITIONAL	09/10/2015	18/05/2016	PL 26.245925	Granted (Conditional)	14.51	13.02

Planning Authority	Application Number	Development Description	Development Address	Application Status	Application Type	Decision	Received Date	Grant Date	Appeal Ref Number	Appeal Decision	Dist to Turbine (km)	Dist to EIR Boundary (km)
Wexford County Council	20151141	PERMISSION FOR THE SUBDIVISION OF AN EXISTING LIVING UNIT INTO TWO LIVING UNITS	BALLYBOGGAN LOWER, ARTRAMON	APPLICATION FINALISED	PERMISSION	CONDITIONAL	25/11/2015	24/02/2016		n/a	22.08	16.86
Wexford County Council	20150521	PERMISSION FOR RETENTION (REF NO. 20082790) FOR AN EXISTING DEVELOPMENT. THIS DE	GERRY, BALLYGARRETT	APPLICATION FINALISED	PERMISSION	CONDITIONAL	29/05/2015	02/12/2015	PL26.245311	Granted (Conditional)	1.89	1.30
Wexford County Council	20160599	CONSTRUCTION OF A SINGLE STOREY EXTENSION TO EXISTING BUILDING COMPRISING OF 2 N	KILNIEIRIN, LIMERICK	APPLICATION FINALISED	PERMISSION	CONDITIONAL	01/06/2016	15/08/2016		n/a	20.49	19.54
Wexford County Council	20150753	PERMISSION FOR THE CONSTRUCTION OF A NEW DWELLING AND DOMESTIC GARAGE WITH ASSOC	MILLQUARTER, MONASEED	APPLICATION FINALISED	PERMISSION	CONDITIONAL	27/07/2015	19/10/2015		n/a	21.74	16.98
Wexford County Council	20150592	PERMISSION FOR THE FOLLOWING: 1.DEMOLISH EXISTING BATHROOM & SHED (20.67M2) TO	KNOCKADILLY, WELLS	APPLICATION FINALISED	PERMISSION	CONDITIONAL	15/06/2015	02/09/2015		n/a	7.22	2.35
Wexford County Council	20140926	ERECT A DWELLING WITH SERVICES AND A DOMESTIC GARAGE AND ALL ASSOCIATED SITE AND	KNOCKADAWK, FORD	APPLICATION FINALISED	PERMISSION	CONDITIONAL	21/11/2014	18/02/2015		n/a	2.53	0.38
Wexford County Council	20150688	PERMISSION FOR RETENTION OF THE ERECTION OF AN AGRICULTURAL STORAGE AREA WITH AS	COOLOOK BEG, KILLENAGH	APPLICATION FINALISED	PERMISSION	CONDITIONAL	06/07/2015	28/09/2015		n/a	7.58	5.41
Wexford County Council	20151278	PERMISSION FOR THE ERECTION OF A SINGLE STOREY DWELLING HOUSE WITH ASSOCIATED SI	BALLYCONNIGAR UPPER, CASTLE TALBOT	APPLICATION FINALISED	PERMISSION	CONDITIONAL	23/12/2015	29/03/2016		n/a	11.50	10.81
Wexford County Council	20151116	PERMISSION FOR RETENTION OF DOMESTIC GARAGE/STORE AND ALL ANCILLARY SITE WO	KILCOTTY MORE, BALLYHUSKARD	APPLICATION FINALISED	PERMISSION	CONDITIONAL	18/11/2015	17/02/2016		n/a	16.49	5.25
Wexford County Council	20150879	PERMISSION TO ERECT A TWO STOREY DWELLING WITH SERVICES AND DOMESTIC GARAGE	COOLOOK BEG, KILLENAGH	APPLICATION FINALISED	PERMISSION	CONDITIONAL	07/09/2015	23/11/2015		n/a	7.74	5.50
Wexford County Council	20150175	PERMISSION TO ERECT A DWELLING WITH SERVICES AND DOMESTIC GARAGE AND ALL ASSOCI	KILMICHAEL UPPER, KILNAHUE	n/a	n/a	n/a	26/02/2015			n/a	18.62	16.03
Wexford County Council	20150504	PERMISSION FOR RETENTION OF (1) EXISTING CONSERVATORY CONSTRUCTED TO SIDE OF EXI	COURTEENCURRAGH, COURTOWN	APPLICATION FINALISED	PERMISSION	CONDITIONAL	25/05/2015	11/08/2015		n/a	13.72	13.08
Wexford County Council	20150497	PERMISSION FOR RETENTION FOR DEVELOPMENT AT BROWNSWOOD QUARRY (QUARRY REF.Q3).	BROWNSWOOD, ENNISCORTHY RURAL	APPLICATION FINALISED	PERMISSION	CONDITIONAL	21/05/2015	15/07/2016	PL26.245934	Granted (Conditional)	22.36	6.66
Wexford County Council	20141000	PERMISSION FOR THE ERECTION OF EXTENSION AND ALTERATIONS TO EXISTING DWELLING	BALLYBANOG, EDERMINE	APPLICATION FINALISED	PERMISSION	CONDITIONAL	16/12/2014	11/03/2015		n/a	22.39	8.23
Wexford County Council	20150489	PERMISSION TO ERECT A DWELLING WITH SERVICES AND DOMESTIC GARAGE AND ALL ASSOCIA	KILMICHAEL UPPER, KILNAHUE	APPLICATION FINALISED	PERMISSION	CONDITIONAL	20/05/2015	06/08/2015		n/a	18.62	16.03
Wexford County Council	20150055	TO CONSTRUCT AN AGRICULTURAL ENTRANCE TO ACCESS LANDS	BALLYOUGHNA, BALLYGARRETT	APPLICATION FINALISED	PERMISSION	CONDITIONAL	26/01/2015	15/04/2015		n/a	3.40	2.01
Wexford County Council	20160412	ERECTION OF EXTENSIONS AND ALTERATIONS TO OUR EXISTING DWELLING HOUSE INCLUDING	BALLYBOY, TOMBRACK	APPLICATION FINALISED	PERMISSION	CONDITIONAL	25/04/2016	11/07/2016		n/a	23.68	10.26
Wexford County Council	20150485	PERMISSION FOR THE ERECTION OF EXTENSION AND ALTERATIONS TO EXISTING DWELLING HO	ENNISCORTHY, ENNISCORTHY RURAL	APPLICATION FINALISED	PERMISSION	CONDITIONAL	19/05/2015	10/08/2015		n/a	22.63	5.70
Wexford County Council	20150607	PERMISSION FOR THE RETENTION OF GARAGE CONSTRUCTED TO SIDE OF HOUSE AND OMISSION	KILISK, KILMALLOCK	APPLICATION FINALISED	PERMISSION	CONDITIONAL	19/06/2015	08/09/2015		n/a	16.59	10.57
Wexford County Council	20150561	(1) PERMISSION FOR ALTERATIONS AND EXTENSIONS TO EXISTING DWELLING HOUSE (1) RETE	BALLYVALDON, BALLYVALDON	APPLICATION FINALISED	PERMISSION	CONDITIONAL	08/06/2015	26/08/2015		n/a	8.75	8.30
Wexford County Council	20151077	PERMISSION TO ERECT A DWELLING WITH SERVICES AND DOMESTIC GARAGE AND ALL ASSOCIA	COOLGREANY DEMESNE, COOLGREANY	APPLICATION FINALISED	PERMISSION	CONDITIONAL	06/11/2015	08/02/2016		n/a	24.09	23.49
Wexford County Council	20150435	PERMISSION FOR THE SUBDIVISION OF EXISTING RETAIL PREMISES AT MILL ROAD, MILL LA	MILL LANDS, GOREY URBAN	APPLICATION FINALISED	PERMISSION	CONDITIONAL	07/05/2015	30/10/2015	PL26.245183	Granted (Conditional)	14.45	13.28
Wexford County Council	20160030	PERMISSION TO ERECT A DWELLING WITH SERVICES AND DOMESTIC GARAGE AND ALL ANCILLA	BALLINACoola, KILNAHUE	APPLICATION FINALISED	PERMISSION	CONDITIONAL	18/01/2016	13/04/2016		n/a	18.19	14.65
Wexford County Council	20150152	PERMISSION FOR : USE OF AGRICULTURAL LANDS AT BALLYVAKE LANE , COOLAKNICK, OILGA	BALLYVAKE, EDERMINE	APPLICATION FINALISED	PERMISSION	CONDITIONAL	19/02/2015	26/01/2016	PL26.245516	Granted (Conditional)	20.98	9.27
Wexford County Council	20160724	PERMISSION FOR RETENTION OF A SUNROOM EXTENSION AND PLASTERED AND CAPPED SITE BO	ENNISCORTHY, ENNISCORTHY RURAL	APPLICATION FINALISED	PERMISSION	CONDITIONAL	27/06/2016	16/09/2016		n/a	22.01	4.36
Wexford County Council	20150250	PERMISSION TO (1) ERECT AN EXTENSION TO EXISTING DWELLING (2) UPGRADE EXISTING S	BALLYMINAUN, ARDAMINE	APPLICATION FINALISED	PERMISSION	CONDITIONAL	20/03/2015	08/06/2015		n/a	11.04	9.27
Wexford County Council	20150053	PERMISSION TO ERECT AN EXTENSION TO SIDE OF EXISTING DWELLING HOUSE PREVIOUSLY G	BALLYNABERNY, KILRUSH	n/a	n/a	n/a	26/01/2015			n/a	24.95	12.99
Wexford County Council	20150594	PERMISSION TO ERECT A SPLIT LEVEL TWO STOREY DWELLING WITH SERVICES	CLONSILLA EAST, BALLYNESTRAGH	APPLICATION FINALISED	PERMISSION	CONDITIONAL	15/06/2015	07/09/2015		n/a	17.99	17.25
Wexford County Council	20150375	PERMISSION FOR THE ERECTION OF A FULLY SERVICED SINGLE STOREY EXTENSION LEAN TO,	BALLAGHABLAKE, ARDCOLM	APPLICATION FINALISED	PERMISSION	CONDITIONAL	23/04/2015	14/07/2015		n/a	18.05	15.47
Wexford County Council	20150703	PERMISSION FOR DEMOLITION OF WORKS TO AN EXTENSION AND MINOR ALTERATIONS TO ORIG	GOREY CORPORATIONLANDS, GOREY URBAN	APPLICATION FINALISED	PERMISSION	CONDITIONAL	09/07/2015	28/09/2015		n/a	14.63	13.34
Wexford County Council	20151040	PERMISSION FOR (1) REVISED POSITION OF DWELLING (2) REVISED POSITION OF DOMESTIC	GLENOGE, COOLGREANY	APPLICATION FINALISED	PERMISSION	CONDITIONAL	21/10/2015	20/01/2016		n/a	24.80	24.03
Wexford County Council	20141023	PERMISSION TO CONSTRUCT A FULLY SERVICED DWELLING HOUSE AND GARAGE WITH A	MARSHALSTOWN, MARSHALSTOWN	APPLICATION FINALISED	PERMISSION	CONDITIONAL	19/12/2014	19/03/2015		n/a	24.25	6.28
Wexford County Council	20150459	PERMISSION FOR THE PROPOSED ERECTION OF A FULLY SERVICED DWELLING HOUSE	INCH, CASTLE ELLIS	APPLICATION FINALISED	PERMISSION	CONDITIONAL	15/05/2015	10/08/2015		n/a	12.74	11.10
Wexford County Council	20160076	PERMISSION FOR THE ERECTION OF A FULLY SERVICED RETREAT CENTRE AND ALL ASSOCIATE	BALLINESKER, ARDCOLM	APPLICATION FINALISED	PERMISSION	CONDITIONAL	01/02/2016	25/04/2016		n/a	17.25	15.64
Wexford County Council	20160006	PERMISSION TO ERECT A SERVICED DWELLING HOUSE AND A DOMESTIC GARAGE/STORE AND CA	KYLE, BOLABOY	APPLICATION FINALISED	PERMISSION	CONDITIONAL	08/01/2016	04/04/2016		n/a	10.38	3.99
Wexford County Council	20160081	PERMISSION FOR RETENTION OF EXISTING DOMESTIC GARAGE/ STORE	BLEACHLANDS, EDERMINE	APPLICATION FINALISED	PERMISSION	CONDITIONAL	02/02/2016	13/04/2016		n/a	21.82	13.15
Wexford County Council	20150024	PERMISSION FOR THE WIDENING OF EXISTING ENTRANCE WITH ASSOCIATED SITE WORKS	CLONHASTEN, ENNISCORTHY RURAL	APPLICATION FINALISED	PERMISSION	CONDITIONAL	09/01/2015	01/04/2015		n/a	20.51	3.55

Planning Authority	Application Number	Development Description	Development Address	Application Status	Application Type	Decision	Received Date	Grant Date	Appeal Ref Number	Appeal Decision	Dist to Turfline (m)	Dist to EAB Boundary (m)
Wexford County Council	20141059	PERMISSION FOR THE CONSTRUCTION OF A SINGLE STOREY EXTENSION TO REAR (NORTHWEST)	ENNISCORTHY, ENNISCORTHY RURAL	APPLICATION FINALISED	PERMISSION	CONDITIONAL	31/12/2014	24/03/2015		n/a	22.70	5.04
Wexford County Council	20160533	PERMISSION FOR RETENTION OF (1) ALTERATIONS TO DWELLING ON SITE A AS A CHANGE TH	KNOCKAVOTA, BALLYNESTRAGH	APPLICATION FINALISED	PERMISSION	CONDITIONAL	19/05/2016	23/11/2016		n/a	17.49	16.34
Wexford County Council	20150027	PERMISSION TO ERECT 3 NO STEEL FRAMED AGRICULTURAL EXTENSIONS AND ALTERATIONS	ANNAGH LOWER, WINGFIELD	APPLICATION FINALISED	PERMISSION	CONDITIONAL	12/01/2015	08/04/2015		n/a	21.75	20.04
Wexford County Council	20151049	PERMISSION FOR THE ERECTION OF A SERVICED DWELLING HOUSE WITH DETACHED DOMESTIC	BALLYNASTRAW, BALLYHUSKARD	APPLICATION FINALISED	PERMISSION	CONDITIONAL	23/10/2015	20/01/2016		n/a	18.66	7.31
Wexford County Council	20150648	PERMISSION TO ERECT AN EXTENSION TO EXISTING BUNGALOW WHICH INCLUDES THE FOLLOWI	GLEN (RICHARDS), ARDAMINE	APPLICATION FINALISED	PERMISSION	CONDITIONAL	26/06/2015	21/09/2015		n/a	7.38	6.78
Wexford County Council	20150326	PERMISSION FOR THE ERECTION OF A FULLY SERVICED DWELLING HOUSE AND DOMESTIC GARA	ARDCAVAN, ARDCAVAN	APPLICATION FINALISED	PERMISSION	CONDITIONAL	13/04/2015	31/08/2015		n/a	24.42	19.92
Wexford County Council	20151263	PERMISSION FOR RETENTION OF THE EXISTING WALLS, PIERS AND GATES OF VEHICULAR ENT	AHARE, KILGORMAN	APPLICATION FINALISED	PERMISSION	CONDITIONAL	22/12/2015	24/03/2016		n/a	18.17	17.64
Wexford County Council	20150838	FOR PERMISSION TO ERECT A CUBICLE HOUSE WITH SLATTED UNDERGROUND EFFLUENT TANKS	NEWTOWN, CAHORE	APPLICATION FINALISED	PERMISSION	CONDITIONAL	24/08/2015	18/05/2016		n/a	0.54	0.13
Wexford County Council	20150083	PERMISSION TO ALTER FRONT, SIDE AND REAR ELEVATIONS, TOGETHER WITH MINOR FLOOR	DONAGHMORE, BALLYGARRETT	APPLICATION FINALISED	PERMISSION	CONDITIONAL	30/01/2015	28/04/2015		n/a	4.25	3.73
Wexford County Council	20150391	PERMISSION FOR RETENTION OF THE FOLLOWING: (A) CONSTRUCTION OF A BASEMENT	TARAHILL, COURTTOWN	APPLICATION FINALISED	PERMISSION	CONDITIONAL	27/04/2015	20/07/2015		n/a	17.14	16.58
Wexford County Council	20150794	PERMISSION FOR A SINGLE STOREY BOAT HOUSE SHED (55.2 SQM) AND ASSOCIATED SITE WO	COOLLOCK BEG, KILLENAGH	APPLICATION FINALISED	PERMISSION	CONDITIONAL	11/08/2015	04/11/2015		n/a	7.14	5.12
Wexford County Council	20150771	PERMISSION FOR CHANGE OF USE OF PART OF EXISTING PREMISES (271 SQ METRES) FROM U	ARDCAVAN, ARDCAVAN	APPLICATION FINALISED	PERMISSION	CONDITIONAL	04/08/2015	27/10/2015		n/a	23.49	18.88
Wexford County Council	20150477	PERMISSION FOR CHANGE OF USE OF A RETAIL UNIT TO OFFICE INCLUDING RECRUITMENT AN	GOREYBRIDGE, GOREY URBAN	APPLICATION FINALISED	PERMISSION	CONDITIONAL	18/05/2015	06/08/2015		n/a	14.67	13.53
Wexford County Council	20150213	PERMISSION TO ERECT A GRANNY FLAT ANCILLARY TO EXISTING DWELLING HOUSE AND ALSO	ASKABEG, BOLABOY	APPLICATION FINALISED	PERMISSION	CONDITIONAL	09/03/2015	02/06/2015		n/a	12.04	6.98
Wexford County Council	20140905	PERMISSION FOR ALTERATIONS AND ADDITIONS TO EXISTING SINGLE STOREY DETACHED DWE	DONAGHMORE, BALLYGARRETT	n/a	n/a	n/a	14/11/2014			n/a	4.92	4.40
Wexford County Council	20150195	PERMISSION FOR RETENTION OF A SINGLE STOREY PITCHED ROOF DOUBLE GLAZED CONSERVAT	ASKINGARRAN UPPER, ARDAMINE	APPLICATION FINALISED	PERMISSION	CONDITIONAL	05/03/2015	26/05/2015		n/a	5.74	5.14
Wexford County Council	20150803	PERMISSION FOR EXTENSION TO EXISTING 3 BEDROOM DETACHED HOUSE AND GARAGE	CLONHASTEN, ENNISCORTHY RURAL	APPLICATION FINALISED	PERMISSION	CONDITIONAL	14/08/2015	02/11/2015		n/a	20.47	3.30
Wexford County Council	20140695	PERMISSION FOR RETENTION OF EXISTING DOG KENNELS	TINCURRY, BALLYCARNEY	n/a	n/a	n/a	08/09/2014			n/a	20.71	4.29
Wexford County Council	20150673	PROPOSED DORMER EXTENSION TO SIDE (NORTH-EAST), A REPLACEMENT/ENLARGED SUNROOM A	BALLYSCARTIN, COURTTOWN	APPLICATION FINALISED	PERMISSION	CONDITIONAL	02/07/2015	23/09/2015		n/a	15.06	14.45
Wexford County Council	20150416	PERMISSION FOR RETENTION OF ALTERATIONS TO EXISTING APPROVED SERVICED DWELLING H	BALLYCARRIGEEN LOWER, THE HARROW	APPLICATION FINALISED	PERMISSION	CONDITIONAL	05/05/2015	24/07/2015		n/a	13.22	0.98
Wexford County Council	20150831	PERMISSION TO ERECT A DOMESTIC GARAGE/STORE	BALLYVORLEY UPPER, KILCORMICK	APPLICATION FINALISED	PERMISSION	CONDITIONAL	20/08/2015	16/11/2015		n/a	12.42	0.91
Wexford County Council	20150443	RETENTION PERMISSION FOR ENTRANCE LOBBY TO EXISTING DWELLING AS CONSTRUCTED	CRORY UPPER, ARTRAMON	APPLICATION FINALISED	PERMISSION	CONDITIONAL	11/05/2015	29/07/2015		n/a	23.22	15.03
Wexford County Council	20150843	PERMISSION FOR THE CONSTRUCTION OF A 1 MILLION GALLON SLURRY AND SOILED WATER ST	ARTRAMON, ARTRAMON	APPLICATION FINALISED	PERMISSION	CONDITIONAL	25/08/2015	15/12/2015		n/a	23.32	16.57
Wexford County Council	20160207	PERMISSION FOR DEVELOPMENT. THE DEVELOPMENT WILL CONSIST OF A 10 YEAR PERMISSIO	Sweetfarm & St. Johns, Enniscorthy Rural	n/a	n/a	n/a	19/03/2021			n/a	22.99	7.10
Wexford County Council	20151197	PERMISSION FOR RETENTION OF (1) EXISTING UNDERGROUND SLATTED UNIT AND (2) EXISTI	ROSSMINOGE SOUTH, ROSSMINOGE	APPLICATION FINALISED	PERMISSION	CONDITIONAL	10/12/2015	04/07/2016	PL 26.246227	Granted (Conditional)	16.71	11.58
Wexford County Council	20150169	PERMISSION FOR THE CONSTRUCTION OF SINGLE STOREY EXTENSION TO SIDE OF DWELLING	ENNISCORTHY, ENNISCORTHY URBAN	APPLICATION FINALISED	PERMISSION	CONDITIONAL	24/02/2015	19/05/2015		n/a	22.35	5.18
Wexford County Council	20160048	PERMISSION FOR RETENTION OF ALTERATIONS TO EXISTING TWO STOREY DWELLING (UNDER C	GOREYCORPORATIONLANDS, GOREY URBAN	APPLICATION FINALISED	PERMISSION	CONDITIONAL	25/01/2016	13/04/2016		n/a	15.17	13.85
Wexford County Council	20151103	PERMISSION FOR (1) RETENTION OF FLOOR AREA (2) RETENTION OF FLOOR AREA (3) RETEN	TINNDOCK LOWER, BALLYNESTRAGH	APPLICATION FINALISED	PERMISSION	CONDITIONAL	16/11/2015	21/03/2016		n/a	18.40	17.77
Wexford County Council	20140742	PERMISSION FOR RETENTION OF TWO STOREY EXTENSION TO EXISTING DWELLING HOUSE	COOLBAUN, FERNS	APPLICATION FINALISED	PERMISSION	CONDITIONAL	18/09/2014	10/12/2014		n/a	18.25	5.01
Wexford County Council	20150626	PERMISSION TO CONSTRUCT A THREE STOREY OFFICE AND INFORMATION TECHNOLOGY CENTRE	KNOCKMULLEN, GOREY RURAL	APPLICATION FINALISED	PERMISSION	CONDITIONAL	22/06/2015	08/09/2015		n/a	13.73	12.42
Wexford County Council	20150289	PERMISSION TO MAKE ALTERATIONS TO THE FRONT ELEVATION FACADE OF EXISTING PREMISE	GOREY CORPORATION LANDS, GOREY URBAN	n/a	n/a	n/a	02/04/2015			n/a	14.81	13.57
Wexford County Council	20151001	PERMISSION TO ERECT A DWELLING HOUSE WITH SERVICES AND DOMESTIC GARAGE	BOLACAHEER, TOMBRACK	APPLICATION FINALISED	PERMISSION	CONDITIONAL	12/10/2015	29/02/2016		n/a	21.42	7.94
Wexford County Council	20150605	PERMISSION FOR RETENTION OF EXTENSION TO EXISTING COMMERCIAL STORE AND RETENTION	BALLYMACOONOGE, BOLABOY	APPLICATION FINALISED	PERMISSION	CONDITIONAL	18/06/2015	08/03/2016		n/a	13.66	7.62
Wexford County Council	20150114	RETENTION OF THE SEPARATION OF EXISTING ONE NUMBER HOUSE INTO TWO NUMBER APARTME	BALLYCANEW, BALLYCANEW	n/a	n/a	n/a	10/02/2015			n/a	8.67	6.16
Wexford County Council	20160682	RETENTION OF ATTIC CONVERSION WHICH CONSISTS OF 2 NO BEDROOMS	COOLGARROW, BALLYHUSKARD	APPLICATION FINALISED	PERMISSION	CONDITIONAL	17/06/2016	07/09/2016		n/a	16.57	3.37
Wexford County Council	20151256	PERMISSION FOR THE FOLLOWING DEVELOPMENTS :- ERECTION OF AN EXTENSION TO THE EXI	FERNS LOWER, FERNS	APPLICATION FINALISED	PERMISSION	CONDITIONAL	22/12/2015	09/03/2016		n/a	17.48	4.13
Wexford County Council	20160459	CONSTRUCT AN AGRICULTURAL SHED FOR USE AS A CUBICLE SHED AS WELL AS STORAGE OF S	ASKINAMOE, KILBORA	APPLICATION FINALISED	PERMISSION	CONDITIONAL	04/05/2016	26/07/2016		n/a	20.20	7.64

Planning Authority	Application Number	Development Description	Development Address	Application Status	Application Type	Decision	Received Date	Grant Date	Appeal Ref Number	Appeal Decision	Dist to Turbine (km)	Dist to EIR Boundary (km)
Wexford County Council	20150662	PERMISSION TO PROVIDE AN AGRICULTURAL ENTRANCE ON SITE INCLUDING ALL ANCILLARY S	COOLBAUN, FERNS	APPLICATION FINALISED	PERMISSION	CONDITIONAL	30/06/2015	23/09/2015		n/a	19.47	5.34
Wexford County Council	20150578	PERMISSION FOR THE CONSTRUCTION OF A 92 BEDROOM NURSING HOME AND ANCILLARY MAINT	BALLYBOGGAN LOWER, ARTRAMON	APPLICATION FINALISED	PERMISSION	CONDITIONAL	12/06/2015	02/09/2015		n/a	21.57	16.07
Wexford County Council	20140639	PERMISSION FOR THE ERECTION OF AN AGRICULTURAL ENTRANCE	COOLAKIP, EDERMINE	APPLICATION FINALISED	PERMISSION	CONDITIONAL	21/08/2014	10/11/2014		n/a	21.25	12.26
Wexford County Council	20160092	PERMISSION FOR AN EXTENSION TO IRETONS CARAVAN PARK CONSISTING OF PROPOSED 82 NO	SEAMOUNT, ARDAMINE	n/a	n/a	n/a	26/11/2021			n/a	9.89	9.30
Wexford County Council	20160013	PERMISSION TO CONSTRUCT A SLATTED CATTLE SHED WITH STRAW LIE BACK AREA AND ALL	BALLYLOUGHAN, BALLYNESTRAGH	APPLICATION FINALISED	PERMISSION	CONDITIONAL	11/01/2016	18/05/2016		n/a	15.75	14.97
Wexford County Council	20151138	PERMISSION FOR ERECTION OF SUN ROOM TO SIDE OF EXISTING DWELLING HOUSE	COOLGARROW, BALLYHUSKARD	APPLICATION FINALISED	PERMISSION	CONDITIONAL	24/11/2015	24/02/2016		n/a	17.09	3.20
Wexford County Council	20150764	PERMISSION TO ERECT A RETAINING WALL TO FRONT BOUNDARY OF DWELLING HOUSE, INCLUD	TEMPLESHANNON, ENNISCORTHY RURAL	APPLICATION FINALISED	PERMISSION	CONDITIONAL	30/07/2015	19/10/2015		n/a	21.74	4.33
Wexford County Council	20150879	PERMISSION TO ERECT A TWO STOREY DWELLING WITH SERVICES AND DOMESTIC GARAGE	COOLOOK BEG, KILLENAGH	n/a	n/a	n/a	23/04/2020			n/a	7.74	5.50
Wexford County Council	20150493	PERMISSION FOR DEVELOPMENT OF THE FOLLOWING: MODIFICATION TO EXISTING HOTEL BUIL	SEAFIELD & BALLYMONEY LOWER, COURTTOWN	APPLICATION FINALISED	PERMISSION	CONDITIONAL	20/05/2015	10/08/2015		n/a	13.84	13.28
Wexford County Council	20150956	PERMISSION FOR RETENTION OF ALTERATIONS TO ELEVATIONS OF APPROVED DWELLING HOUSE	COOLGARROW, BALLYHUSKARD	APPLICATION FINALISED	PERMISSION	CONDITIONAL	24/09/2015	09/12/2015		n/a	16.27	3.30
Wexford County Council	20151267	PERMISSION FOR THE CONSTRUCTION OF AN ANAEROBIC DIGESTION FACILITY COMPRISING OF	MONEYDURLTOW, TOMBRACK	n/a	n/a	n/a	15/02/2021			n/a	21.61	8.93
Wexford County Council	20140672	PERMISSION FOR THE CONSTRUCTION OF A FULLY SERVICED DWELLING HOUSE	BALLYREA, WELLS	APPLICATION FINALISED	PERMISSION	CONDITIONAL	01/09/2014	17/06/2015		n/a	5.90	0.00
Wexford County Council	20150254	PERMISSION TO ERECT A DWELLING HOUSE WITH SERVICES AND DOMESTIC GARAGE	BALLYBOY, TOMBRACK	APPLICATION FINALISED	PERMISSION	CONDITIONAL	23/03/2015	17/06/2015		n/a	23.72	10.24
Wexford County Council	20150639	PERMISSION FOR A PLAYGROUND AREA COMPRISING STANDARD PLAYGROUND EQUIPMENT, PERIM	BALLYNASTRAW, BALLYHUSKARD	APPLICATION FINALISED	PERMISSION	CONDITIONAL	25/06/2015	08/09/2015		n/a	19.05	7.80
Wexford County Council	20160215	PERMISSION FOR RETENTION OF EXISTING ENTRANCE TO EXISTING DWELLINGS IN LIEU OF A	BALLYNASTRAW, BALLYHUSKARD	APPLICATION FINALISED	PERMISSION	CONDITIONAL	07/03/2016	30/05/2016		n/a	19.29	6.25
Wexford County Council	20150602	PERMISSION FOR RETENTION OF (A) CHANGES TO ELEVATIONS AND (B) ENLARGEMENT OF	TINNOK UPPER, BALLYNESTRAGH	APPLICATION FINALISED	PERMISSION	CONDITIONAL	18/06/2015	08/09/2015		n/a	19.64	19.00
Wexford County Council	20150583	PERMISSION TO ERECT A DWELLING WITH SERVICES AND DOMESTIC GARAGE AND ALL ASSOCIA	COOLNAGLOOSE, LIMERICK	APPLICATION FINALISED	PERMISSION	CONDITIONAL	15/06/2015	02/09/2015		n/a	20.93	20.30
Wexford County Council	20150612	PERMISSION FOR RETENTION OF ATTIC CONVERSION AND ENTRANCE PORCH TO EXISTING DWEL	DERRY, BALLYHUSKARD	APPLICATION FINALISED	PERMISSION	CONDITIONAL	22/06/2015	11/09/2015		n/a	14.23	5.61
Wexford County Council	20150531	PERMISSION FOR RETENTION OF 2 NO. DOMESTIC GARAGES/STORES AND CHANGE OF FINISH T	BALLINASTRAW LOWER, KILLENAGH	APPLICATION FINALISED	PERMISSION	CONDITIONAL	29/05/2015	12/08/2015		n/a	5.76	1.80
Wexford County Council	20150005	PERMISSION TO ERECT A 41.45Q/M EXTENSION TO EXISTING DOMESTIC GARAGE COMPRISING	BALLINROAD, KILCORMICK	APPLICATION FINALISED	PERMISSION	CONDITIONAL	06/01/2015	01/04/2015		n/a	10.29	2.44
Wexford County Council	20150160	PERMISSION FOR THE ERECTION OF A FULLY SERVICED DWELLING TWO STOREY DWELLING HO	BALLYNASTRAW, BALLYHUSKARD	n/a	n/a	n/a	20/02/2015			n/a	18.12	6.56
Wexford County Council	20150004	PERMISSION TO ERECT A 65.09 SQ/M EXTENSION TO 63.45Q/M SINGLE STOREY DWELLING HO	PARKANNESLEY LOWER, BALLYGARRETT	APPLICATION FINALISED	PERMISSION	CONDITIONAL	06/01/2015	30/03/2015		n/a	1.39	0.68
Wexford County Council	20150668	A NEW CANOPY AND SIGNAGE, NEW FORECOURT CONFIGURATION, NEW UNDRIG	CLONATIN LOWER, GOREY RURAL	APPLICATION FINALISED	PERMISSION	CONDITIONAL	01/07/2015	23/09/2015		n/a	15.24	14.19
Wexford County Council	20150476	PERMISSION TO ERECT A SERVICED DWELLING HOUSE	LIMERICK, LIMERICK	APPLICATION FINALISED	PERMISSION	CONDITIONAL	18/05/2015	06/08/2015		n/a	21.03	19.82
Wexford County Council	20151283	PERMISSION TO ERECT AN EXTENSION TO EXISTING BUNGALOW WITH ANCILLARY WORKS AND	KILMURRY, COURTTOWN	APPLICATION FINALISED	PERMISSION	CONDITIONAL	23/12/2015	29/03/2016		n/a	15.39	14.76
Wexford County Council	20150074	PERMISSION FOR RETENTION OF EXISTING DWELLING WITH DOMESTIC GARAGE UNDER ROOF AN	CLONMORE UPPER, BALLYHUSKARD	APPLICATION FINALISED	PERMISSION	CONDITIONAL	28/01/2015	21/04/2015		n/a	18.54	5.60
Wexford County Council	20150294	PERMISSION TO ERECT EXTENSIONS TO EXISTING DWELLING HOUSE AND CARRY OUT ALTERATI	PARKANNESLEY LOWER, BALLYGARRETT	APPLICATION FINALISED	PERMISSION	CONDITIONAL	02/04/2015	24/06/2015		n/a	2.75	2.04
Wexford County Council	20150958	PERMISSION FOR A CONSTRUCTION AND DEMOLITION FACILITY, WHERE CERTAIN CLASSES OF	NEWTOWN LOWER, COOLGREANY	APPLICATION FINALISED	PERMISSION	CONDITIONAL	25/09/2015	22/01/2016		n/a	24.52	23.91
Wexford County Council	20150096	PERMISSION TO ERECT A SERVICED DWELLINGHOUSE AND DOMETIC GARAGE/STORE ON SITE T	KILLAGOLEY, ENNISCORTHY RURAL	n/a	n/a	n/a	24/01/2020			n/a	21.54	5.05
Wexford County Council	20160666	PERMISSION FOR (A) THE PROPOSED RE-ESTABLISHMENT OF AN EXPIRED PLANNING PERMISS	SHINGAUN & LYRE, ENNISCORTHY RURAL	APPLICATION FINALISED	PERMISSION	CONDITIONAL	14/06/2016	07/09/2016		n/a	23.63	5.65
Wexford County Council	20150142	RETENTION PERMISSION FOR AN AS BUILT FRONT PORCH EXTENSION 4.7 MSQ, CONVERSION O	BALLYMURRY, BALLYHUSKARD	APPLICATION FINALISED	PERMISSION	CONDITIONAL	17/02/2015	17/06/2015		n/a	14.01	7.24
Wexford County Council	20150644	PERMISSION FOR THE SUBDIVISION OF AN EXISTING LIVING UNIT INTO TWO LIVING UNITS	BALLYBOGGAN LOWER, ARTRAMON	n/a	n/a	n/a	26/06/2015			n/a	22.08	16.86
Wexford County Council	20150070	RETENTION OF ELEVATION CHANGES TO THE PREVIOUSLY APPROVED DWELLING HOUSE PLANN	BALLYTRACEY, THE HARROW	APPLICATION FINALISED	PERMISSION	CONDITIONAL	27/01/2015	21/04/2015		n/a	11.34	0.40
Wexford County Council	20151062	PERMISSION FOR THE PROPOSED ERECTION OF A FULLY SERVICED DWELLING HOUSE WITH	GARRYMILE, BALLYHUSKARD	APPLICATION FINALISED	PERMISSION	CONDITIONAL	29/10/2015	27/01/2016		n/a	15.87	5.27
Wexford County Council	20140835	PERMISSION TO ERECT AN EXTENSION TO EXISTING DWELLING HOUSE (SEPARATE DWELLING U	PARKANNESLEY LOWER, BALLYGARRETT	n/a	n/a	n/a	20/10/2014			n/a	2.75	2.03
Wexford County Council	20151081	PERMISSION TO ERECT AN EXTENSION TO THE REAR OF EXISTING GROUND FLOOR RESTAURANT	BALLINATRAY LOWER, COURTTOWN	APPLICATION FINALISED	PERMISSION	CONDITIONAL	06/11/2015	08/02/2016		n/a	10.42	9.82
Wexford County Council	20150827	PERMISSION FOR RETENTION OF EXTENSION TO FRONT ELEVATION OF DWELLING AND ALL A	BALLYTEGANPARK, GOREY RURAL	APPLICATION FINALISED	PERMISSION	CONDITIONAL	19/08/2015	09/11/2015		n/a	15.55	14.41

Planning Authority	Application Number	Development Description	Development Address	Application Status	Application Type	Decision	Received Date	Grant Date	Appeal Ref Number	Appeal Decision	Due to Timeline (km)	Due to LIA Boundary (km)
Wexford County Council	20160068	PERMISSION FOR RETENTION (REF NO 2010941) FOR AN EXISTING DEVELOPMENT CONSISTING OF A REPLACEMENT MILKING PARLOUR AND TO CARRY OUT ALL ANCILLARY	BALLINROOAH, CASTLE ELLIS	APPLICATION FINALISED	PERMISSION	CONDITIONAL	01/02/2016	13/04/2016		n/a	16.55	14.12
Wexford County Council	20150773	PERMISSION TO ERECT A REPLACEMENT MILKING PARLOUR AND TO CARRY OUT ALL ANCILLARY	MONAGREANY UPPER, MONAMOLIN	APPLICATION FINALISED	PERMISSION	CONDITIONAL	04/08/2015	21/10/2015		n/a	9.66	2.45
Wexford County Council	20160486	PERMISSION FOR THE FOLLOWING : 1. PROPOSED DEMOLITION OF AN EXISTING CAR SHOWROOM	ARDCAVAN, ARDCAVAN	APPLICATION FINALISED	PERMISSION	CONDITIONAL	10/05/2016	31/08/2016		n/a	23.47	18.81
Wexford County Council	20150097	PERMISSION FOR RETENTION OF A FIRST FLOOR EXTENSION AND MINOR ALTERATIONS TO AN	ST JOHNS, ENNISCORTHY RURAL	APPLICATION FINALISED	PERMISSION	CONDITIONAL	06/02/2015	28/04/2015		n/a	22.82	6.31
Wexford County Council	20150588	PERMISSION FOR RETENTION OF EXISTING BIOGREEN SEWAGE TREATMENT PLANT IN PLACE OF	LUCAS'S PARK, ENNISCORTHY RURAL	APPLICATION FINALISED	PERMISSION	CONDITIONAL	15/06/2015	08/09/2015		n/a	22.95	6.29
Wexford County Council	20150413	PERMISSION TO ERECT A BUNGALOW WITH SERVICES	TOMNAMUCK, BALLYGARRETT	APPLICATION FINALISED	PERMISSION	CONDITIONAL	01/05/2015	20/07/2015		n/a	4.39	3.82
Wexford County Council	20150739	PERMISSION TO ERECT A TWO STOREY DWELLING WITH DOMESTIC GARAGE AND SERVICES	COOLOOK BEG, KILLENAGH	APPLICATION FINALISED	PERMISSION	CONDITIONAL	21/07/2015	12/10/2015		n/a	7.78	5.54
Wexford County Council	20140793	OUTLINE PERMISSION TO ERECT A DWELLING WITH SERVICES AND DOMESTIC GARAGE	PALLIS LOWER, LIMERICK	APPLICATION FINALISED	PERMISSION	CONDITIONAL	06/10/2014	06/01/2015		n/a	22.53	21.11
Wexford County Council	20141030	PERMISSION FOR THE PROPOSED ERECTION OF A STORAGE SHED TOGETHER WITH ALL	DRUMGOLD, ENNISCORTHY RURAL	APPLICATION FINALISED	PERMISSION	CONDITIONAL	19/12/2014	24/03/2015		n/a	19.85	3.50
Wexford County Council	20150600	PERMISSION FOR 1) A 3 STOREY 24 BEDROOM, EXTENSION TO THE EXISTING HOTEL, 2) A	ENNISCORTHY, ENNISCORTHY URBAN	APPLICATION FINALISED	PERMISSION	CONDITIONAL	17/06/2015	12/01/2016	PL26.245427	Granted (Conditional)	22.14	5.13
Wexford County Council	20160351	ERECT A DWELLING WITH SERVICES AND DOMESTIC GARAGE AND ALL ASSOCIATED SITE AND A	CLONSILLA EAST, BALLYNESTRAGH	APPLICATION FINALISED	PERMISSION	CONDITIONAL	08/04/2016	04/07/2016		n/a	18.04	17.26
Wexford County Council	20160058	PERMISSION FOR THE DEMOLITION OF EXISTING FULLY HABITABLE DWELLING HOUSE, THE CO	BALUNA UPPER, CASTLE ELLIS	APPLICATION FINALISED	PERMISSION	CONDITIONAL	27/01/2016	18/04/2016		n/a	15.01	13.12
Wexford County Council	20150693	PERMISSION FOR THE ERECTION OF A DWELLING HOUSE, DOMESTIC GARAGE/STORE AND ASSOC	CRORY UPPER, ARTRAMON	APPLICATION FINALISED	PERMISSION	CONDITIONAL	08/07/2015	30/09/2015		n/a	22.64	14.69
Wexford County Council	20140630	ERECT AN EXTENSION AND CARRY OUT ALTERATIONS TO EXISTING SERVICED DWELLING HOUSE	BALLYGARRAN, KILLINCOOLY	APPLICATION FINALISED	PERMISSION	CONDITIONAL	18/08/2014	10/11/2014		n/a	4.55	4.12
Wexford County Council	20160469	The construction of anaerobic digestion and organic fertiliser production facility	Moneyduff, Tombrack	n/a	n/a	n/a	02/06/2021			n/a	21.61	8.93
Wexford County Council	20151251	PERMISSION FOR (A) ERECTION OF A GROUND FLOOR EXTENSION TO EXISTING CONVENIENCE	ENNISCORTHY, ENNISCORTHY RURAL	APPLICATION FINALISED	PERMISSION	CONDITIONAL	21/12/2015	24/03/2016		n/a	22.40	4.54
Wexford County Council	20150226	PERMISSION FOR RETENTION OF ALTERATIONS TO SITE BOUNDARIES	BALLYMOTY BEG, BALLYHUSKARD	APPLICATION FINALISED	PERMISSION	CONDITIONAL	11/03/2015	02/06/2015		n/a	16.42	2.40
Wexford County Council	20140721	PERMISSION TO CONSTRUCT A NEW DWELLING	PARKNACROSS, ARDAMINE	n/a	n/a	n/a	30/10/2019			n/a	8.51	7.89
Wexford County Council	20150837	PERMISSION TO CONSTRUCT A TWO STOREY EXTENSION AND ASSOCIATED WORKS TO AN EXISTING	CLONATIN LOWER, GOREY RURAL	APPLICATION FINALISED	PERMISSION	CONDITIONAL	24/08/2015	16/11/2015		n/a	14.92	13.94
Wexford County Council	20150267	PERMISSION TO A) COMBINE UNIT 6 AND UNIT 7 INTO ONE UNIT, B) ALTER THE FRONT E	GOREY CORPORATION LANDS, GOREY URBAN	APPLICATION FINALISED	PERMISSION	CONDITIONAL	27/03/2015	17/06/2015		n/a	14.29	12.91
Wexford County Council	20151234	PERMISSION FOR THE EXTENSION OF EXISTING DWELLING HOUSE BY PART CONVERSION OF EX	CRORY MIDDLE, ARTRAMON	APPLICATION FINALISED	PERMISSION	CONDITIONAL	18/12/2015	08/03/2016		n/a	22.71	15.44
Wexford County Council	20150355	PERMISSION FOR A NEW SET BACK ENTRANCE, STEEL RAILINGS AND GATES, CAR PARK BARRI	ENNISCORTHY, ENNISCORTHY URBAN	APPLICATION FINALISED	PERMISSION	CONDITIONAL	20/04/2015	14/07/2015		n/a	22.44	5.12
Wexford County Council	20150291	PERMISSION FOR ATTIC CONVERSION INCLUDING DORMER WINDOW, ROOFLIGHTS, AND A NEW W	COOLINTAGGARHILL, LIMERICK	n/a	n/a	n/a	02/04/2015			n/a	19.47	18.01
Wexford County Council	20150042	PERMISSION FOR RETENTION OF DWELLINGHOUSE AND DOMESTIC GARAGE/STORE AS	GARRYDUFF, KILCORMICK	APPLICATION FINALISED	PERMISSION	CONDITIONAL	19/01/2015	14/04/2015		n/a	13.49	1.88
Wexford County Council	20150280	PERMISSION FOR THE INSTALLATION OF AN ALL-WEATHER PLAYING PITCH ON EXISTING HARD	BALLAGHBLAKE, ARDCOLM	APPLICATION FINALISED	PERMISSION	CONDITIONAL	30/03/2015	22/06/2015		n/a	18.73	16.20
Wexford County Council	20160328	CHANGE OF USE OF THE FIRST FLOOR OF EXISTING PARTIALLY COMPLETE BUILDING GRANTED	CLONATIN UPPER & GOREYBRIDGE, GOREY RURAL & COURTOWN	APPLICATION FINALISED	PERMISSION	CONDITIONAL	04/04/2016	27/06/2016		n/a	14.59	13.60
Wexford County Council	20141040	CONSTRUCTION OF A FULLY SERVICED DWELLING HOUSE AND DOMESTIC GARAGE AND INCLUDIN	AUGHNAGALLEY, ENNISCORTHY RURAL	APPLICATION FINALISED	PERMISSION	CONDITIONAL	22/12/2014	24/03/2015		n/a	20.67	5.56
Wexford County Council	20150487	PERMISSION FOR THE CONSTRUCTION OF A FULLY SERVICED DWELLING HOUSE WITH ANCILLARY	BALLYVALLOO UPPER, CASTLE ELLIS	APPLICATION FINALISED	PERMISSION	CONDITIONAL	19/05/2015	02/02/2016		n/a	16.08	14.36
Wexford County Council	20141002	RETENTION FOR AN UNAUTHORISED DOMESTIC GARAGE & ROADSIDE BOUNDARY WALL ALL	CLONGANNY, CAHORE	APPLICATION FINALISED	PERMISSION	CONDITIONAL	16/12/2014	16/03/2015		n/a	1.21	0.63
Wexford County Council	20140646	PERMISSION FOR RETENTION OF THE CONVERSION OF ATTIC SPACE TO LIVING SPACE	CRONECRIBBIN, BALLYLARKIN	APPLICATION FINALISED	PERMISSION	CONDITIONAL	22/08/2014	05/11/2014		n/a	19.98	19.39
Wexford County Council	20160613	RETENTION FOR UNAUTHORISED WORKS CARRIED OUT TO A DWELLING HOUSE & FOR A DOMESTIC	BALLINACOLA MORE, ARDCOLM	APPLICATION FINALISED	PERMISSION	CONDITIONAL	03/06/2016	22/08/2016		n/a	19.46	17.02
Wexford County Council	20150538	PERMISSION TO ERECT A TWO STOREY DWELLING WITH ANCILLARY WORKS AND CONNECTION TO	CREAGH DEMESNE, GOREY RURAL	APPLICATION FINALISED	PERMISSION	CONDITIONAL	29/05/2015	14/08/2015		n/a	15.64	14.16
Wexford County Council	20151113	PERMISSION TO CONSTRUCT EXTENSIONS TO PARKING, ACCESS ROAD, HARD AND SOFT LANDSC	KNOCKMULLEN, GOREY RURAL	APPLICATION FINALISED	PERMISSION	CONDITIONAL	18/11/2015	17/02/2016		n/a	13.74	12.46
Wexford County Council	20150208	PERMISSION TO ERECT A TWO STOREY EXTENSION TO THE REAR OF EXISTING DWELLING WITH	GOREY CORPORATION LANDS, GOREY URBAN	APPLICATION FINALISED	PERMISSION	CONDITIONAL	09/03/2015	02/06/2015		n/a	14.88	13.54
Wexford County Council	20150185	PERMISSION TO ERECT A SPLIT LEVEL TWO STOREY DWELLING WITH SERVICES AND DOMESTIC	LARAHEEN, LIMERICK	APPLICATION FINALISED	PERMISSION	CONDITIONAL	02/03/2015	26/05/2015		n/a	20.40	18.78
Wexford County Council	20160282	PERMISSION TO ERECT A DWELLING HOUSE WITH SERVICES, DOMESTIC GARAGES AND ASSOCIA	BRIDESWELL BIG, BALLYELLIS	APPLICATION FINALISED	PERMISSION	CONDITIONAL	21/03/2016	11/01/2017		n/a	21.14	14.25
Wexford County Council	20140897	CONSTRUCTION OF A SINGLE STOREY BUILDING COMPRISING OF 5 NO. MAINSTREAM CLASSROOM	ENNISCORTHY, ENNISCORTHY URBAN	APPLICATION FINALISED	PERMISSION	CONDITIONAL	11/11/2014	30/01/2015		n/a	22.29	5.23

Planning Authority	Application Number	Development Description	Development Address	Application Status	Application Type	Decision	Received Date	Grant Date	Appeal Ref Number	Appeal Decision	Dist to Turbine (km)	Dist to EIR Boundary (km)
Wexford County Council	20151067	PERMISSION TO ERECT A BUNGALOW WITH GARAGE UNDER ROOF AND SERVICES	PERRYMOUNT, BALLYLARKIN	APPLICATION FINALISED	PERMISSION	CONDITIONAL	02/11/2015	27/01/2016		n/a	21.02	20.41
Wexford County Council	20150449	PERMISSION TO DEMOLISH A HABITABLE DWELLING HOUSE AND FOR PERMISSION TO	BALLYMONEY LOWER, COURTTOWN	APPLICATION FINALISED	PERMISSION	CONDITIONAL	11/05/2015	31/07/2015		n/a	14.33	13.76
Wexford County Council	20160039	PERMISSION FOR DEVELOPMENT WHICH WILL CONSIST OF A PROPOSED NEW EXTENSION TO THE	TARAHILL, COURTTOWN	APPLICATION FINALISED	PERMISSION	CONDITIONAL	21/01/2016	13/04/2016		n/a	16.05	15.46
Wexford County Council	20150582	PERMISSION TO DEMOLISH EXISTING HABITABLE DWELLING AND ERECT A DWELLING WITH SER	COOLNAGLOOSE, LIMERICK	APPLICATION FINALISED	PERMISSION	CONDITIONAL	15/06/2015	07/10/2015		n/a	20.91	20.28
Wexford County Council	20150336	PERMISSION FOR THE DEMOLITION OF AN EXISTING DERELICT DWELLING AND THE CONSTRUCT	BALLINACARRIG, COURTTOWN	APPLICATION FINALISED	PERMISSION	CONDITIONAL	13/04/2015	05/08/2015		n/a	15.51	14.94
Wexford County Council	20150860	PERMISSION FOR THE ERECTION OF SINGLE STOREY EXTENSIONS TO REAR OF OUR DWELLING	GARRAUN, BALLYVALDON	APPLICATION FINALISED	PERMISSION	CONDITIONAL	31/08/2015	23/11/2015		n/a	8.65	6.87
Wexford County Council	20160585	PERMISSION FOR RETENTION OF ALTERATIONS TO EXISTING DWELLING HOUSE GRANTED UNDER	COOLLOOK BEG, KILLENAGH	APPLICATION FINALISED	PERMISSION	CONDITIONAL	30/05/2016	22/08/2016		n/a	7.27	5.21
Wexford County Council	20150381	PERMISSION TO ERECT EXTENSIONS AND CARRY OUT ALTERATIONS TO EXISTING SERVICED DW	KILNAMANAGH, WELLS	APPLICATION FINALISED	PERMISSION	CONDITIONAL	24/04/2015	14/07/2015		n/a	10.28	3.35
Wexford County Council	20140873	PERMISSION TO DEMOLISH EXISTING CALVING PENS, TO ERECT A REPLACEMENT CALVING SHE	ASKASILLA, CASTLETALBOT	APPLICATION FINALISED	PERMISSION	CONDITIONAL	03/11/2014	30/01/2015		n/a	12.49	8.74
Wexford County Council	20150550	PERMISSION TO ERECT A DWELLING HOUSE WITH SERVICES AND DOMESTIC GARAGE	BALLYBEG, BALLYBEG	n/a	n/a	n/a	08/06/2015			n/a	22.11	10.94
Wexford County Council	20150882	PERMISSION FOR THE RETENTION OF EXISTING EXTENSION TO CATTLE SHED AND PERMISSION	MYAUGH (SCARAWALSH BY), THE HARROW	APPLICATION FINALISED	PERMISSION	CONDITIONAL	07/09/2015	30/11/2015		n/a	15.17	0.00
Wexford County Council	20151273	PERMISSION TO CONSTRUCT A CUBICLE HOUSE OVER EXISTING UNDERGROUND EFFLUENT STORA	BARMONA MONAMOLIN	APPLICATION FINALISED	PERMISSION	CONDITIONAL	22/12/2015	21/03/2016		n/a	9.97	0.89
Wexford County Council	20150059	DEMOLITION OF EXISTING DWELLING HOUSE, CONSTRUCTION OF REPLACEMENT DWELLING	COOLAKIP, EDERMINE	APPLICATION FINALISED	PERMISSION	CONDITIONAL	26/01/2015	15/04/2015		n/a	20.94	12.64
Wexford County Council	20160522	PERMISSION FOR THE ERECTION OF A FULLY SERVICED TWO STOREY DWELLING HOUSE AND DO	ENNISCORTHY, ENNISCORTHY RURAL	APPLICATION FINALISED	PERMISSION	CONDITIONAL	17/05/2016	08/08/2016		n/a	22.30	4.63
Wexford County Council	20160093	PERMISSION FOR RETENTION FOR 1) EXTENSIONS TO THE EXISTING DWELLING AND 2) GARAG	BARRACURRAGH, LIMERICK	APPLICATION FINALISED	PERMISSION	CONDITIONAL	04/02/2016	25/04/2016		n/a	21.61	20.29
Wexford County Council	20150772	PERMISSION TO ERECT A MILKING PARLOUR WITH SLATTED UNDERGROUND EFFLUENT TANK	GARRYNEW, ARDAMINE	APPLICATION FINALISED	PERMISSION	CONDITIONAL	04/08/2015	19/10/2015		n/a	6.93	6.24
Wexford County Council	20140983	PERMISSION FOR REVISION OF BOUDARIES AND REVISED ENTRANCE LOCATION AS A CHANGE	COOLGREANY, COOLGREANY	APPLICATION FINALISED	PERMISSION	CONDITIONAL	12/12/2014	09/03/2015		n/a	23.54	22.94
Wexford County Council	20150649	PERMISSION FOR RETENTION OF THE CONVERSION OF THE GARAGE (PREVIOUS PL. REG. NO.	CLONSILLA EAST, BALLYNESTRAGH	n/a	n/a	n/a	26/06/2015			n/a	17.99	17.25
Wexford County Council	20151075	PERMISSION FOR THE ERECTION OF A SERVICED DWELLING HOUSE WITH DETACHED DOMESTIC	BALLYNASTRAW, BALLYHUSKARD	APPLICATION FINALISED	PERMISSION	CONDITIONAL	04/11/2015	22/01/2016		n/a	18.71	7.32
Wexford County Council	20150025	RETENTION OF SUNROOM TO SIDE	GLENTIRE, BOLABOY	APPLICATION FINALISED	PERMISSION	CONDITIONAL	09/01/2015	01/04/2015		n/a	13.31	7.61
Wexford County Council	20150181	PERMISSION FOR THE ERECTION OF A STOREY AND A HALF EXTENSION TO EXISTING DWELLIN	NEWTOWN, WELLS	APPLICATION FINALISED	PERMISSION	CONDITIONAL	02/03/2015	22/05/2015		n/a	5.21	2.87
Wexford County Council	20150620	PERMISSION FOR THE CONSTRUCTION OF 10 NO. FULLY SERVICED DWELLING HOUSES INCLUDI	CROSSTOWN, ARDCAVAN	APPLICATION FINALISED	PERMISSION	CONDITIONAL	22/06/2015	19/10/2015		n/a	24.81	19.95
Wexford County Council	20150484	PERMISSION FOR THE CONSTRUCTION OF A SINGLE STOREY EXTENSION TO THE FRONT OF EXI	MARSHALSTOWN, MARSHALSTOWN	APPLICATION FINALISED	PERMISSION	CONDITIONAL	19/05/2015	10/08/2015		n/a	24.36	6.35
Wexford County Council	20150367	PERMISSION FOR THE ERECTION OF EXTENSION AND ALTERATIONS TO EXISTING DWELLING HO	ASKA BEG, BALLYBEG	APPLICATION FINALISED	PERMISSION	CONDITIONAL	22/04/2015	23/11/2015		n/a	22.12	13.24
Wexford County Council	20150936	RETENTION PERMISSION FOR THE INSTALLATION OF A SECONDARY TREATMENT SYSTEM AND SA	TOMSILLA UPPER, COURTTOWN	APPLICATION FINALISED	PERMISSION	CONDITIONAL	21/09/2015	01/12/2015		n/a	12.08	11.42
Wexford County Council	20151029	PERMISSION FOR 1. EXTENSION TO EXISTING SHOWROOM 2. DISABLED TOILET EXTENSION AN	CLAVASS, ENNISCORTHY RURAL	APPLICATION FINALISED	PERMISSION	CONDITIONAL	19/10/2015	15/01/2016		n/a	20.59	2.62
Wexford County Council	20150340	PERMISSION TO DEMOLISH EXISTING DOMESTIC GARAGE/STORE AND TO ERECT A DETACHED G	BALLYORILEY UPPER, KILCORMICK	APPLICATION FINALISED	PERMISSION	CONDITIONAL	15/04/2015	08/07/2015		n/a	12.42	0.91
Wexford County Council	20150057	RETENTION OF CONVERSION OF ATTIC SPACE TO LIVING AREA, AND ALTERATIONS TO THE EX	KILLINIERIN, LIMERICK	APPLICATION FINALISED	PERMISSION	CONDITIONAL	26/01/2015	15/04/2015		n/a	20.30	19.36
Wexford County Council	20150722	PERMISSION FOR THE ERECTION OF 16 NO. FULLY SERVICED DWELLING HOUSES AND ALL ASS	CLONHASTEN & TEMPLESHANNON, ENNISCORTHY RURAL	n/a	n/a	n/a	15/07/2015			n/a	21.02	3.78
Wexford County Council	20160018	PERMISSION FOR RETENTION OF (A) BUILDING WITH PLAYROOM AT GROUND FLOOR LEVEL & F	BALLYNAKILL, MARSHALSTOWN	APPLICATION FINALISED	PERMISSION	CONDITIONAL	13/01/2016	07/04/2016		n/a	24.80	7.29
Wexford County Council	20151265	PERMISSION FOR THE CONSTRUCTION OF A HOLIDAY CHALET WITH CONNECTIONS TO PUBLIC S	MIDDLETOWN & GLEN (RICHARDS), ARDAMINE	n/a	n/a	n/a	22/12/2015			n/a	8.69	8.09
Wexford County Council	20150585	PERMISSION TO ERECT A DWELLING WITH SERVICES AND ALL ASSOCIATED SITE AND ANCILL	COOLNAGLOOSE, LIMERICK	n/a	n/a	n/a	12/12/2019			n/a	21.09	20.47
Wexford County Council	20160371	ERECTION OF A FULLY SERVICED SINGLE STOREY DWELLING HOUSE AND ALL ASSOCIATED SIT	RYANE, EDERMINE	APPLICATION FINALISED	PERMISSION	CONDITIONAL	13/04/2016	29/06/2016		n/a	23.41	11.18
Wexford County Council	20141025	PERMISSION FOR RETENTION OF 2 NO EXISTING ROOFS TO EXISTING DWELLING IN PLACE OF	KNOCKGREANY, COOLGREANY	APPLICATION FINALISED	PERMISSION	CONDITIONAL	19/12/2014	16/03/2015		n/a	23.96	23.37
Wexford County Council	20150105	PERMISSION FOR THE RENOVATION AND EXTENSION OF AN EXISTING DWELLING HOUSE AND AS	BALLINASTRAW LOWER, KILLENAGH	APPLICATION FINALISED	PERMISSION	CONDITIONAL	09/02/2015	29/04/2015		n/a	5.96	1.95
Wexford County Council	20150552	PERMISSION FOR RETENTION OF EXISTING WORKS TO DATE, WHICH INCLUDE A) REVISED FRO	BALLINACCOOLA, KILNAHUE	APPLICATION FINALISED	PERMISSION	CONDITIONAL	08/06/2015	31/08/2015		n/a	16.82	13.69

Planning Authority	Application Number	Development Description	Development Address	Application Status	Application Type	Condition	Received Date	Grant Date	Appeal Ref Number	Appeal Decision	Dist to Turbine (km)	Dist to LIAH Boundary (km)
Wexford County Council	20151097	PERMISSION IS SOUGHT FOR A) INDEFINITE CHANGE OF USE FROM HOSPITAL/CARE CENTRE T	ENNISCORTHY, ENNISCORTHY URBAN	APPLICATION FINALISED	PERMISSION	CONDITIONAL	12/11/2015	15/02/2016		n/a	22.44	5.12
Wexford County Council	20150366	PERMISSION TO ERECT A DWELLING WITH SERVICES AND DOMESTIC GARAGE AND ALL ASSOCIA	BALLINGLUNBEG, COURTTOWN	APPLICATION FINALISED	PERMISSION	CONDITIONAL	22/04/2015	06/08/2015		n/a	16.72	16.10
Wexford County Council	20150420	PERMISSION TO UPGRADE ENTRANCE FROM THE PUBLIC ROAD TO APPROVED RESIDENTIAL SITE	OULART, BOLABOY	APPLICATION FINALISED	PERMISSION	CONDITIONAL	05/05/2015	24/07/2015		n/a	11.19	4.55
Wexford County Council	20150100	RETENTION AND COMPLETION OF HOUSE NUMBERS 70,71, 72, 73, 74, 75, 76, 77, 78, 79,	MIDDLETOWN, ARDAMINE	APPLICATION FINALISED	PERMISSION	CONDITIONAL	06/02/2015	23/11/2015		n/a	9.03	8.40
Wexford County Council	20151053	ERECTION OF A HANDBALL ALLEY AND ASSOCIATED SITE WORKS	GOREY CORPORATION LANDS, GOREY URBAN	APPLICATION FINALISED	PERMISSION	CONDITIONAL	27/10/2015	20/01/2016		n/a	14.45	13.27
Wexford County Council	20140848	PERMISSION IS BEING SOUGHT FOR ALTERATIONS AND ADDITIONS TO EXISTING DETACHED	ASK, BALLYNESTRAGH	APPLICATION FINALISED	PERMISSION	CONDITIONAL	24/10/2014	21/01/2015		n/a	17.83	17.20
Wexford County Council	20150841	PERMISSION TO ERECT A SPLIT LEVEL TWO STOREY DWELLING WITH SERVICES AND DOMESTIC	LARAHEEN, LIMERICK	n/a	n/a	n/a	24/08/2015			n/a	20.47	18.86
Wexford County Council	20150045	PROPOSED ALTERATIONS TO ELEVATIONS AS PART OF EXISTING INDUSTRIAL UNIT, TOGETHE	BALLYTRAMON, ARDCAVAN	APPLICATION FINALISED	PERMISSION	CONDITIONAL	20/01/2015	14/04/2015		n/a	22.91	18.06
Wexford County Council	20150726	PERMISSION FOR THE ERECTION OF A SINGLE STOREY SELF CONTAINED RESIDENTIAL UNIT	WILTON, BREE	APPLICATION FINALISED	PERMISSION	CONDITIONAL	17/07/2015	05/10/2015		n/a	24.85	8.86
Wexford County Council	20150364	PERMISSION FOR RETENTION OF EXISTING DOMESTIC GARAGE SITE BOUNDARIES AS A CHANGE	BALLINAMONA, BALLYCANEW	APPLICATION FINALISED	PERMISSION	CONDITIONAL	22/04/2015	14/07/2015		n/a	9.80	7.37
Wexford County Council	20140937	ERECT AN EXTENSION TO EXISTING BUNGALOW WHICH WILL CONSIST OF THE FOLLOWING A)	COSHER, FORD	APPLICATION FINALISED	PERMISSION	CONDITIONAL	24/11/2014	25/02/2015		n/a	3.43	3.01
Wexford County Council	20150037	INSTALLATION OF A SEPTIC TANK AND PERCOLATION AREA TO EPA CODE OF PRACTICE 2009	CORAH, TOMBRACK	APPLICATION FINALISED	PERMISSION	CONDITIONAL	19/01/2015	14/04/2015		n/a	22.66	7.15
Wexford County Council	20151198	PERMISSION FOR (1) REVISION OF SITE BOUNDARIES AND (2) TO ERECT A REVISED REDUCE	ANNAGH UPPER, WINGFIELD	APPLICATION FINALISED	PERMISSION	CONDITIONAL	10/12/2015	14/03/2016		n/a	23.07	20.72
Wexford County Council	20150695	PERMISSION FOR DECOMMISSIONING OF EXISTING SEPTIC TANK, INSTALLATION OF SEWAGE T	KNOCKAVOCKA, THE HARROW	APPLICATION FINALISED	PERMISSION	CONDITIONAL	08/07/2015	30/09/2015		n/a	14.08	0.33
Wexford County Council	20160066	PERMISSION TO CONSTRUCT AN AGRICULTURAL SHED FOR THE PURPOSE OF INSTALLING A ROT	RANDALSMILL & LACKEN, ARTRAMON & KILMALLOCK	APPLICATION FINALISED	PERMISSION	CONDITIONAL	29/01/2016	14/04/2016		n/a	21.54	14.48
Wexford County Council	20150224	PERMISSION FOR THE DEVELOPMENT AT ST JOHNS PUMPING STATION AT JOHNS BRIDGE N30	ENNISCORTHY, ENNISCORTHY RURAL	APPLICATION FINALISED	PERMISSION	CONDITIONAL	11/03/2015	24/03/2016		n/a	22.73	5.81
Wexford County Council	20151164	PERMISSION FOR RETENTION OF A CHANGE OF USE FROM RETAIL TO RESTAURANT AT NO. 4	ENNISCORTHY, ENNISCORTHY URBAN	APPLICATION FINALISED	PERMISSION	CONDITIONAL	03/12/2015	29/02/2016		n/a	22.02	4.83
Wexford County Council	20150746	PERMISSION FOR CONSTRUCTION OF AGRICULTURAL BUILDINGS INCLUDING, 1. ROOFED DUNGS	ASHWOOD UPPER, BALLYLARKIN	APPLICATION FINALISED	PERMISSION	CONDITIONAL	24/07/2015	12/10/2015		n/a	23.96	23.41
Wexford County Council	20150081	PERMISSION TO ERECT A SINGLE STOREY EXTENSION TO THE SIDE OF EXISTING TWO STORE	GOREY CORPORATION LANDS, GOREY URBAN	APPLICATION FINALISED	PERMISSION	CONDITIONAL	30/01/2015	28/04/2015		n/a	14.95	13.60
Wexford County Council	20150945	PERMISSION (A) TO CONSTRUCT TWO (2 NO.) UNDERGROUND EFFLUENT TANKS WITH FEED RAI	TULLABEG, BALLOUGHTER	APPLICATION FINALISED	PERMISSION	CONDITIONAL	21/09/2015	14/12/2015		n/a	12.74	6.98
Wexford County Council	20150253	PERMISSION FOR THE ERECTION OF NEW PORCH STRUCTURE TO FRONT OF EXISTING DWELLIN	ENNISCORTHY, ENNISCORTHY RURAL	APPLICATION FINALISED	PERMISSION	CONDITIONAL	23/03/2015	17/06/2015		n/a	22.35	4.66
Wexford County Council	20150062	PERMISSION TO ERECT A TWO STOREY DWELLING WITH CONNECTION TO PUBLIC SERVICES	GOREY CORPORATION LANDS, GOREY URBAN	n/a	n/a	n/a	26/01/2015			n/a	15.17	13.85
Wexford County Council	20160708	ERECT A STEEL FRAMED AGRICULTURAL SHED CONSISTING OF SLATTED TANKS, MILKING PARL	MACOYLE UPPER, BALLYLARKIN	APPLICATION FINALISED	PERMISSION	CONDITIONAL	23/06/2016	12/09/2016		n/a	19.40	18.83
Wexford County Council	20150530	PERMISSION FOR THE ERECTION OF 32 DWELLING HOUSES WITH ASSOCIATED SITE WORKS	CREAGH DEMESNE, GOREY RURAL	n/a	n/a	n/a	29/05/2015			n/a	15.34	13.82
Wexford County Council	20150297	PERMISSION FOR DEMOLITION OF EXISTING REAR EXTENSION AND THE CONSTRUCTION OF A	GOREY CORPORATION LANDS, GOREY URBAN	APPLICATION FINALISED	PERMISSION	CONDITIONAL	07/04/2015	26/06/2015		n/a	15.20	13.86
Wexford County Council	20150448	PERMISSION TO ERECT A BRIDGE/UNDERPASS WITH ASSOCIATED DRAINAGE WORKS AND ANCILL	ISLAND UPPER, ROSSMINGOGE	APPLICATION FINALISED	PERMISSION	CONDITIONAL	11/05/2015	31/07/2015		n/a	18.44	13.71
Wexford County Council	20150820	PERMISSION FOR ERECTION OF A DWELLING HOUSE, DOMESTIC GARAGE/STORE AND ASSOCIATE	KILCORMICK, KILCORMICK	APPLICATION FINALISED	PERMISSION	CONDITIONAL	18/08/2015	09/11/2015		n/a	11.30	1.68
Wexford County Council	20150282	PERMISSION FOR THE CONSTRUCTION OF A FULLY SERVICED DWELLING HOUSE, DOMESTIC GAR	OULARTWICK MORE, KILCORMICK	APPLICATION FINALISED	PERMISSION	CONDITIONAL	30/03/2015	22/06/2015		n/a	14.15	4.12
Wexford County Council	20150270	PERMISSION FOR THE ERECTION OF AN INDOOR TRAINING FACILITY WITH A TWO- STOREY CL	INCH, CASTLE ELLIS	APPLICATION FINALISED	PERMISSION	CONDITIONAL	27/03/2015	10/06/2015		n/a	12.63	10.60
Wexford County Council	20150471	PERMISSION TO ERECT A DWELLING WITH SERVICES AND DOMESTIC GARAGE AND ALL ASSOCIA	GLENNOGE, COOLGREANY	APPLICATION FINALISED	PERMISSION	CONDITIONAL	18/05/2015	06/08/2015		n/a	24.82	24.04
Wexford County Council	20141004	PERMISSION FOR A SINGLE STOREY EXTENSION TO THE FRONT AND SIDE OF EXISTING PREMI	BALLINATRAY LOWER, COURTTOWN	APPLICATION FINALISED	PERMISSION	CONDITIONAL	16/12/2014	21/04/2015		n/a	10.38	9.77
Wexford County Council	20150172	PERMISSION FOR RETENTION OF DEMOLITION OF EXISTING CHALET, RETENTION OF NEW CHAL	MIDDLETOWN, ARDAMINE	APPLICATION FINALISED	PERMISSION	CONDITIONAL	24/02/2015	01/09/2015	PL 26 244886	Granted (Conditional)	8.89	8.28
Wexford County Council	20150496	PERMISSION FOR DEVELOPMENT AT BROWNSWOOD QUARRY (QUARRY REF. Q3) BROWNSWOOD	BROWNSWOOD, ENNISCORTHY RURAL	APPLICATION FINALISED	PERMISSION	CONDITIONAL	21/05/2015	15/07/2016	PL 26 245927	Granted (Conditional)	22.42	6.90
Wexford County Council	20150371	PERMISSION FOR RETENTION FOR A) THE DEMOLITION OF A ROOM TO THE REAR OF THE PRO	GOREY CORPORATION LANDS, GOREY URBAN	APPLICATION FINALISED	PERMISSION	CONDITIONAL	22/04/2015	14/07/2015		n/a	15.11	13.81
Wexford County Council	20160125	PERMISSION FOR CONSTRUCTION OF LOG CABIN FOR USE AS AN ART & MUSIC STUDIO TO THE	BALLYADAM, KILLINCOOLY	APPLICATION FINALISED	PERMISSION	CONDITIONAL	15/02/2016	04/05/2016		n/a	5.43	4.17
Wexford County Council	20140900	DEMOLISH EXISTING COMMUNITY HALL AND ERECT A COMMUNITY HALL WITH ANCILLARY AREAS	OULART, COOLGREANY	APPLICATION FINALISED	PERMISSION	CONDITIONAL	12/11/2014	16/02/2015		n/a	24.32	23.65

Planning Authority	Application Number	Development Description	Development Address	Application Status	Application Type	Decision	Received Date	Grant Date	Appeal Ref Number	Appeal Decision	Dist to Turbine (km)	Dist to EIR Boundary (km)
Wexford County Council	20160200	PERMISSION FOR THE PROPOSED ERECTION OF ALTERATIONS AND EXTENSIONS TO AN EXISTING	MARSHALSTOWN, MARSHALSTOWN	APPLICATION FINALISED	PERMISSION	CONDITIONAL	02/03/2016	16/05/2016		n/a	24.18	6.22
Wexford County Council	20150211	PERMISSION TO ERECT 3 NO DETACHED DWELLINGS WITH CONNECTION TO EXISTING PUBLIC	MIDDLETOWN, ARDAMINE	APPLICATION FINALISED	PERMISSION	CONDITIONAL	09/03/2015	08/09/2015	PL 26.244937	Granted (Conditional)	9.40	8.78
Wexford County Council	20150537	PERMISSION TO ERECT A TWO STOREY DWELLING WITH ANCILLARY WORKS AND CONNECTION TO	CREAGH DEMESNE, GOREY RURAL	APPLICATION FINALISED	PERMISSION	CONDITIONAL	29/05/2015	14/08/2015		n/a	15.64	14.15
Wexford County Council	20150585	PERMISSION TO ERECT A DWELLING WITH SERVICES AND ALL ASSOCIATED SITE AND ANCILL	COOLNAGLOOSE, LIMERICK	APPLICATION FINALISED	PERMISSION	CONDITIONAL	15/06/2015	02/09/2015		n/a	21.09	20.47
Wexford County Council	20150454	PERMISSION TO ERECT A SINGLE STOREY EXTENSION TO THE SIDE OF EXISTING DWELLING	MIDDLETOWN, ARDAMINE	APPLICATION FINALISED	PERMISSION	CONDITIONAL	13/05/2015	04/08/2015		n/a	9.04	8.43
Wexford County Council	20160073	PERMISSION TO ERECT A TWO STOREY DWELLING WITH SERVICES AND DOMESTIC GARAGE	COOLLOOK BEG, KILLENAGH	APPLICATION FINALISED	PERMISSION	CONDITIONAL	01/02/2016	25/05/2016		n/a	7.70	5.47
Wexford County Council	20151094	PERMISSION TO ERECT A DWELLING WITH SERVICES AND DOMESTIC GARAGE AND ALL ASSOCIA	MILLQUARTER, MONASEED	APPLICATION FINALISED	PERMISSION	CONDITIONAL	12/11/2015	12/02/2016		n/a	21.68	16.96
Wexford County Council	20140632	PERMISSION FOR THE CONSTRUCTION OF ; A) A DRAFT LOBBY TO THE FRONT ELEVATION,	BALLYNAHILLEN, HUNTINGTOWN	APPLICATION FINALISED	PERMISSION	CONDITIONAL	19/08/2014	03/11/2014		n/a	15.23	10.74
Wexford County Council	20150441	PERMISSION FOR RETENTION OF ALTERATIONS TO ELEVATIONS TO EXISTING DWELLING HOUSE	BALLYGARRAN, KILLINCOOLY	n/a	n/a	n/a	11/05/2015			n/a	3.98	3.55
Wexford County Council	20150112	PERMISSION TO ERECT A DWELLING HOUSE WITH SERVICES AND DOMESTIC GARAGE	ROSSMINOGE NORTH, ROSSMINOGE	APPLICATION FINALISED	PERMISSION	CONDITIONAL	10/02/2015	01/07/2015		n/a	18.69	13.09
Wexford County Council	20150549	PERMISSION/RETENTION PERMISSION FOR THE CONTINUATION AND RETENTION OF A QUARRY A	DRUMGOLD, ENNISCORTHY RURAL	APPLICATION FINALISED	PERMISSION	CONDITIONAL	08/06/2015	16/08/2016	PL26.245359	Granted (Conditional)	20.00	3.63
Wexford County Council	20150178	PERMISSION TO ERECT A GRANNY FLAT INCLUDING SENSORY ROOM TO THE SIDE OF DWELLING	CULLENAGE, BALLYNESTRAGH	APPLICATION FINALISED	PERMISSION	CONDITIONAL	27/02/2015	21/07/2015		n/a	18.93	18.36
Wexford County Council	20150407	PERMISSION FOR A CHANGE OF USE FROM EXISTING DWELLING HOUSE WHICH IS A PROTECT	CAMOLIN, KILCOMB	APPLICATION FINALISED	PERMISSION	CONDITIONAL	30/04/2015	30/09/2015		n/a	15.08	6.29
Wexford County Council	20150418	PERMISSION FOR (1) THE DEMOLITION OF THE EXISTING SITE ENTRANCE (2) A NEW RELOCA	TOMGARROW, WELLS	APPLICATION FINALISED	PERMISSION	CONDITIONAL	05/05/2015	24/07/2015		n/a	5.82	1.13
Wexford County Council	20151117	PERMISSION TO ERECT AN EXTENSION TO THE SIDE OF EXISTING DWELLING HOUSE COMPRISIN	BARNLAND, BALLYNESTRAGH	APPLICATION FINALISED	PERMISSION	CONDITIONAL	19/11/2015	17/02/2016		n/a	18.61	17.31
Wexford County Council	20151280	PERMISSION FOR DEVELOPMENT WITHIN AN OVERALL APPLICATION AREA OF 6 HA. COMPRISI	COOLNAHINCH, COURTTOWN	n/a	n/a	n/a	23/12/2015			n/a	10.61	8.98
Wexford County Council	20160605	ESTABLISHMENT OF A WASTE FACILITY FOR THE DEPOSITION OF SURPLUS NATURAL MATERIAL	BALLYCARRIGEEN LOWER, THE HARROW	APPLICATION FINALISED	PERMISSION	CONDITIONAL	01/06/2016	26/09/2016		n/a	13.90	1.40
Wexford County Council	20141001	PERMISSION FOR REENTION OF EXTENSION AND ALTERATIONS TO EXISTING DWELLING HOUSE	TEMPLESHANNON & KILLAGOLEY, ENNISCORTHY RURAL	APPLICATION FINALISED	PERMISSION	CONDITIONAL	16/12/2014	16/03/2015		n/a	21.27	4.56
Wexford County Council	20151279	PERMISSION FOR RETENTION OF WORKS TO DATE RELATING TO AN EXISTING FIRST FLOOR WI	CLONEE UPPER, KILCOMB	APPLICATION FINALISED	PERMISSION	CONDITIONAL	23/12/2015	29/03/2016		n/a	18.35	7.74
Wexford County Council	20150488	PERMISSION TO ERECT A DWELLING WITH SERVICES AND DOMESTIC GARAGE AND ALL ASSOCIA	KILMICHAEL UPPER, KILNAHUE	APPLICATION FINALISED	PERMISSION	CONDITIONAL	20/05/2015	06/08/2015		n/a	18.67	16.08
Wexford County Council	20160263	PERMISSION TO CARRY OUT ALTERATIONS TO THE EXISTING DWELLING, ERECT AN EXTENSION	BALLINAGRANN UPPER, ARDAMINE	APPLICATION FINALISED	PERMISSION	CONDITIONAL	16/03/2016	24/08/2016		n/a	9.94	8.67
Wexford County Council	20151183	PERMISSION TO ERECT A DOMESTIC EXTENSION CONSISTING OF BEDROOM	MONAWILLING UPPER, BOLABOY	APPLICATION FINALISED	PERMISSION	CONDITIONAL	07/12/2015	08/03/2016		n/a	12.05	5.13
Wexford County Council	20160199	PERMISSION FOR THE SUB-DIVISION OF AN EXISTING FACTORY UNIT TO CREATE TWO SEPARA	CLONATIN LOWER, GOREY RURAL	APPLICATION FINALISED	PERMISSION	CONDITIONAL	02/03/2016	16/05/2016		n/a	14.94	13.97
Wexford County Council	20140697	PERMISSION TO ERECT A DOMESTIC GARAGE	COOLSHALL UPPER, GOREY RURAL	APPLICATION FINALISED	PERMISSION	CONDITIONAL	08/09/2014	01/12/2014		n/a	14.85	12.61
Wexford County Council	20150796	PERMISSION FOR THE PROPOSED ERECTION OF ALTERATIONS AND EXTENSIONS TO EXISTING S	KILMUCKRIDGE, BALLYVALDON	APPLICATION FINALISED	PERMISSION	CONDITIONAL	11/08/2015	02/11/2015		n/a	4.20	3.77
Wexford County Council	20150526	PERMISSION FOR A PARENT APARTMENT AND ASSOCIATED SITE WORKS	MONFIN, ENNISCORTHY RURAL	APPLICATION FINALISED	PERMISSION	CONDITIONAL	29/05/2015	24/08/2015		n/a	23.51	7.17
Wexford County Council	20150634	PERMISSION TO CONSTRUCT A CATTLE SHED	MONATURE, COOLGREANY	APPLICATION FINALISED	PERMISSION	CONDITIONAL	25/06/2015	21/09/2015		n/a	22.76	22.17
Wexford County Council	20150165	PERMISSION TO ERECT A SHED FOR THE PRIVATE STORAGE OF RECREATION EQUIPMENT AND	KILLINIERIN, LIMERICK	APPLICATION FINALISED	PERMISSION	CONDITIONAL	23/02/2015	19/05/2015		n/a	20.44	19.50
Wexford County Council	20140688	PERMISSION TO ERECT A DWELLING WITH CONNECTION TO EXISTING PUBLIC SERVICES AND	KILLINIERIN, LIMERICK	APPLICATION FINALISED	PERMISSION	CONDITIONAL	04/09/2014	26/11/2014		n/a	20.54	19.60
Wexford County Council	20150969	PERMISSION FOR NEW AGRICULTURAL SITE ENTRANCE AND ALL ASSOCIATED SITE WORKS	BALLINCLARE, BALLYCANEW	n/a	n/a	n/a	01/10/2015			n/a	8.66	5.68
Wexford County Council	20150356	PERMISSION FOR CHANGE OF USE FROM HOSPITAL/CARE CENTRE TO PHARMACY, ALTERATIONS	ENNISCORTHY, ENNISCORTHY URBAN	APPLICATION FINALISED	PERMISSION	CONDITIONAL	20/04/2015	14/07/2015		n/a	22.44	5.12
Wexford County Council	20151078	PERMISSION TO ERECT A DWELLING WITH SERVICES AND DOMESTIC GARAGE AND ALL ASSOCIA	COOLGREANY DEMESNE, COOLGREANY	APPLICATION FINALISED	PERMISSION	CONDITIONAL	06/11/2015	08/02/2016		n/a	24.11	23.50
Wexford County Council	20160029	PERMISSION FOR CHANGE OF HOUSE TYPE FROM PREVIOUSLY GRANTED (PLANNING REF: NO.	BALLYBEG GREAT, CASTLE ELLIS	APPLICATION FINALISED	PERMISSION	CONDITIONAL	18/01/2016	13/04/2016		n/a	15.94	11.66
Wexford County Council	20150683	PERMISSION FOR CHANGE OF USE OF GROUND FLOOR AREA DESIGNATED FOR CRECHE FACILITY	GOREY CORPORATIONLANDS, GOREY URBAN	n/a	n/a	n/a	06/07/2015			n/a	14.22	12.87
Wexford County Council	20160420	ALTERATIONS & EXTENSION TO DWELLING HOUSE ALL WITH ANCILLARY SITE WORKS	MONANARRIG, BALLYVALDON	APPLICATION FINALISED	PERMISSION	CONDITIONAL	26/04/2016	13/07/2016		n/a	10.79	8.87
Wexford County Council	20141018	PERMISSION FOR PLANNING PERMISSION FOR THE PROPOSED ERECTION OF A FULLY SERVICED	INCH, CASTLE ELLIS	n/a	n/a	n/a	18/12/2014			n/a	12.74	11.10
Wexford County Council	20150361	PERMISSION FOR 1) RETENTION AND COMPLETION OF HOUSE NOS. 1 & 2 AS PERMITTED UNDE	RUANMORE, WELLS	APPLICATION FINALISED	PERMISSION	CONDITIONAL	21/04/2015	14/07/2015		n/a	4.73	2.43

Planning Authority	Application Number	Description of Development	Development Address	Application Status	Application Type	Decision	Received Date	Grant Date	Appeal Ref Number	Appeal Decision	Dist to Turbow (km)	Dist to IAR Boundary (km)
Wexford County Council	20151061	PERMISSION TO ERECT A SERVICED DWELLING HOUSE AND TO CARRY OUT ALL ANCILLARY AND	TORDUFF, BALLYGARRETT	n/a	n/a	n/a	01/07/2020			n/a	5.41	4.77
Wexford County Council	20140823	PERMISSION FOR THE ERECTION OF A VEHICULAR ENTRANCE TOGETHER WITH ALL ANCILLARY	ENNISCORTHY, ENNISCORTHY URBAN	APPLICATION FINALISED	PERMISSION	CONDITIONAL	14/10/2014	09/01/2015		n/a	22.47	4.96
Wexford County Council	20151085	PERMISSION FOR (A) A BEDROOM AND WET-ROOM EXTENSION TO AND FOR REFURBISHMENT OF	ENNISCORTHY, ENNISCORTHY URBAN	APPLICATION FINALISED	PERMISSION	CONDITIONAL	09/11/2015	08/02/2016		n/a	22.58	5.19
Wexford County Council	20160547	RETENTION OF THE CONSTRUCTION OF A SINGLE STOREY PORCH AND ERECT A TWO STOREY EX	MIDDLETOWN & SEAMOUNT, ARDAMINE	n/a	n/a	n/a	23/05/2016			n/a	9.38	8.79
Wexford County Council	20151260	PERMISSION FOR THE ERECTION OF A TWO STOREY EXTENSION, COMPRISING OF STAFF CANTE	MOYNE LOWER, ENNISCORTHY RURAL	n/a	n/a	n/a	29/01/2021			n/a	20.96	2.76
Wexford County Council	20160091	PERMISSION FOR THE CONSTRUCTION OF AN 86 BEDROOM NURSING HOME AND ANCILLARY SERV	BALLYBOGGAN LOWER, ARTRAMON	APPLICATION FINALISED	PERMISSION	CONDITIONAL	03/02/2016	25/04/2016		n/a	21.57	16.07
Wexford County Council	20160162	PERMISSION FOR RETENTION OF 1) EXTENSION TO REAR OF EXISTING DWELLING HOUSE, 2)	ENNISCORTHY, ENNISCORTHY URBAN	APPLICATION FINALISED	PERMISSION	CONDITIONAL	22/02/2016	16/05/2016		n/a	22.54	5.27
Wexford County Council	20140781	PERMISSION FOR THE ERECTION OF 15 NUMBER DWELLING HOUSES WITH ASSOCIATED SITE	CREAGH DEMESNE, GOREY RURAL	n/a	n/a	n/a	01/10/2014			n/a	15.34	13.82
Wexford County Council	20150823	PERMISSION TO DISCHARGE EFFLUENT TO GROUND FROM PROPOSED 4 NO DWELLING HOUSES	BALLYNAKILL, BALLYMORE	n/a	n/a	n/a	19/08/2015			n/a	15.49	4.23
Wexford County Council	20150067	PERMISSION TO ERECT 37 NO TWO STOREY DWELLINGHOUSES WHICH ALSO INVOLVES WORKS	RAMSTOWN LOWER, GOREY RURAL	APPLICATION FINALISED	PERMISSION	CONDITIONAL	26/01/2015	21/04/2015		n/a	14.19	12.69
Wexford County Council	20160078	PERMISSION TO ERECT EXTENSIONS TO EXISTING DWELLING AND ALL ASSOCIATED SITE	BORLEAGH, LIMERICK	APPLICATION FINALISED	PERMISSION	CONDITIONAL	02/02/2016	21/04/2016		n/a	20.97	19.92
Wexford County Council	20150074	PERMISSION FOR RETENTION OF EXISTING DWELLING WITH DOMESTIC GARAGE UNDER ROOF AN	CLONMORE UPPER, BALLYHUSKARD	n/a	n/a	n/a	01/04/2020			n/a	18.54	5.60
Wexford County Council	20150129	PERMISSION FOR DEMOLITION OF EXISTING SINGLE- STOREY DWELLING AND CONSTRUCTION O	ASKINGARRAN LOWER, ARDAMINE	APPLICATION FINALISED	PERMISSION	CONDITIONAL	13/02/2015	11/05/2015		n/a	5.71	5.19
Wexford County Council	20151075	PERMISSION FOR THE ERECTION OF A SERVICED DWELLING HOUSE WITH DETACHED DOMESTIC	BALLYNASTRAW, BALLYHUSKARD	n/a	n/a	n/a	13/01/2021			n/a	18.71	7.32
Wexford County Council	20150030	PERMISSION FOR RETENTION OF EXISTING EXTENSION TO THE REAR AND SIDE OF EXISTING	ENNISCORTHY, ENNISCORTHY RURAL	APPLICATION FINALISED	PERMISSION	CONDITIONAL	14/01/2015	08/04/2015		n/a	23.21	5.40
Wexford County Council	20150006	1) PERMISSION FOR THE ERECTION OF EXTENSION TO FRONT OF EXISTING DWELLING HOUSE	BALLYREGAN, ROSSMINOGE	APPLICATION FINALISED	PERMISSION	CONDITIONAL	07/01/2015	01/04/2015		n/a	18.51	12.46
Wexford County Council	20151246	PERMISSION TO ERECT A DORMER BUNGALOW WITH DOMESTIC GARAGE UNDER ROOF AND CONNEC	KNOCKROE, ARDAMINE	n/a	n/a	n/a	21/12/2015			n/a	9.37	8.73
Wexford County Council	20150965	PERMISSION FOR THE CONSTRUCTION OF A DOMESTIC GARAGE TO THE REAR OF THE PROPERTY	GOREYHILL, GOREY RURAL	APPLICATION FINALISED	PERMISSION	CONDITIONAL	28/09/2015	18/12/2015		n/a	14.97	13.33
Wexford County Council	20141055	ERECT A SERVICED DWELLING HOUSE AND DOMESTIC GARAGE/STORE ON SITE	OULART, BOLABOY	APPLICATION FINALISED	PERMISSION	CONDITIONAL	23/12/2014	24/03/2015		n/a	11.15	4.52
Wexford County Council	20150943	PERMISSION TO ERECT A DWELLING WITH SERVICES AND DOMESTIC GARAGE	AHARE, KILGORMAN	n/a	n/a	n/a	21/09/2015			n/a	18.02	17.49
Wexford County Council	20150789	PERMISSION TO CONVERT PART OF EXISTING STORE TO DOG GROOMING STUDIO AND CARRY OU	MONBAY LOWER, ROSSMINOGE	APPLICATION FINALISED	PERMISSION	CONDITIONAL	10/08/2015	04/11/2015		n/a	19.37	13.40
Wexford County Council	20151227	PERMISSION TO ERECT A DWELLING WITH SERVICES AND DOMESTIC GARAGE AND ALL ASSOCIA	TINRAHEEN, BOLABOY	n/a	n/a	n/a	17/12/2015			n/a	14.53	8.71
Wexford County Council	20160427	ALTERATIONS TO PLANS OF FARM BUILDINGS APPROVED UNDER PLANNING REG. NO. 20140350	BALLINA LOWER, KILMALLOCK	APPLICATION FINALISED	PERMISSION	CONDITIONAL	28/04/2016	18/07/2016		n/a	17.09	8.87
Wexford County Council	20160441	1. RETENTION OF TWO STOREY DETACHED BUILDING CONTAINING BOARDING KENNELS AND ANC	BALLINAKILL, ARDAMINE	APPLICATION FINALISED	PERMISSION	CONDITIONAL	29/04/2016	19/07/2016		n/a	9.38	8.71
Wexford County Council	20150793	PERMISSION FOR THE ERECTION OF A DWELLING HOUSE WITH ASSOCIATED SITE WORKS	INCH, CASTLE ELLIS	n/a	n/a	n/a	01/12/2020			n/a	12.37	10.47
Wexford County Council	20150809	PERMISSION FOR DEVELOPMENT AT BROWNSWOOD QUARRY (QUARRY REF. Q3) THE DEVELOPMENT	BROWNSWOOD, ENNISCORTHY RURAL	APPLICATION FINALISED	PERMISSION	CONDITIONAL	17/08/2015	15/07/2016	PL 26.245932	Granted (Conditional)	22.37	6.73
Wexford County Council	20150251	PERMISSION TO ERECT A DWELLING WITH SERVICES AND ALL ASSOCIATED SITE WORKS	COOLNAVEAGH, COURTTOWN	n/a	n/a	n/a	20/03/2015			n/a	12.45	11.03
Wexford County Council	20151199	PERMISSION FOR RETENTION OF A CIRCA 1980'S SINGLE STOREY EXTENSION TO THE REAR AN	CROSSABEG & ST EDMONDS, ARTRAMON	APPLICATION FINALISED	PERMISSION	CONDITIONAL	10/12/2015	14/03/2016		n/a	24.19	16.54
Wexford County Council	20160055	PERMISSION TO ERECT A DWELLING WITH SERVICES AND DOMESTIC GARAGE AND ALL ASSOCIA	ANNAGH CENTRAL, WINGFIELD	APPLICATION FINALISED	PERMISSION	CONDITIONAL	27/01/2016	18/04/2016		n/a	23.31	21.18
Wexford County Council	20151216	PERMISSION TO ERECT A BUNGALOW WITH DOMESTIC GARAGE, SERVICES AND ANCILLARY WORK	COOLINTAGGARHILL, LIMERICK	APPLICATION FINALISED	PERMISSION	CONDITIONAL	14/12/2015	14/03/2016		n/a	20.33	19.00
Wexford County Council	20150334	PERMISSION TO ERECT A BUNGALOW WITH SERVICES AND DOMESTIC GARAGE	SHRULE, CAHORE	APPLICATION FINALISED	PERMISSION	CONDITIONAL	13/04/2015	10/08/2015		n/a	1.32	1.03
Wexford County Council	20160689	DEVELOPMENT WILL CONSIST OF A 10 YEAR PERMISSION FOR THE CONSTRUCTION OF A SOLAR	MONFIN, ENNISCORTHY RURAL	APPLICATION FINALISED	PERMISSION	CONDITIONAL	17/06/2016	10/01/2017	PL 26.247176	Granted (Conditional)	23.46	6.98
Wexford County Council	20160032	PERMISSION FOR THE FOLLOWING 1. DEMOLISH EXISTING MILKING PARLOUR 2. CONSTRUCT A	BALCARRIG, BALLYCANEW	APPLICATION FINALISED	PERMISSION	CONDITIONAL	18/01/2016	13/04/2016		n/a	10.27	6.46
Wexford County Council	20150056	PERMISSION TO ERECT FLOODLIGHTING TO AN EXISTING PLAYING PITCH	FERN'S UPPER, FERN'S & NEWTOWN, KILBORA	APPLICATION FINALISED	PERMISSION	CONDITIONAL	26/01/2015	15/04/2015		n/a	18.90	5.57
Wexford County Council	20150452	PERMISSION FOR THE ERECTION OF EXTENSIONS TO THE SIDE AND REAR OF MY EXISTING	KNOCKGREANY, COOLGREANY	APPLICATION FINALISED	PERMISSION	CONDITIONAL	12/05/2015	04/08/2015		n/a	23.99	23.39
Wexford County Council	20140748	PERMISSION FOR THE ERECTION OF AN EXTENSION TO AND ALTERATIONS TO AN EXISTING	INCH, CASTLE ELLIS	APPLICATION FINALISED	PERMISSION	CONDITIONAL	18/09/2014	08/12/2014		n/a	13.07	11.01

Planning Authority	Application Number	Development Description	Development Address	Application Status	Application Type	Decision	Received Date	Grant Date	Appeal Ref Number	Appeal Decision	Dist to Turbine (km)	Dist to EIR Boundary (km)
Wexford County Council	20150298	PERMISSION FOR ALTERATIONS AND ADDITIONS TO AN EXISTING SINGLE STOREY DETACHED	DONAGHMORE, BALLYGARRETT	APPLICATION FINALISED	PERMISSION	CONDITIONAL	07/04/2015	30/06/2015		n/a	4.92	4.40
Wexford County Council	20140890	PERMISSION TO ERECT A DWELLING WITH SERVICES AND ALL ASSOCIATED SITE WORKS	KILMICHAEL, KILGORMAN	APPLICATION FINALISED	PERMISSION	CONDITIONAL	07/11/2014	30/01/2015		n/a	21.21	20.64
Wexford County Council	20150629	PERMISSION FOR RETENTION OF BOARDING KENNELS (20 DOGS) AND ASSOCIATED SITE WORKS	BALLYMOTY MORE, BALLYHUSKARD	APPLICATION FINALISED	PERMISSION	CONDITIONAL	24/06/2015	14/10/2015		n/a	15.15	4.11
Wexford County Council	20160132	PERMISSION TO ERECT A CATTLE SHED WITH SLATTED UNDERGROUND EFFLUENT TANK, STRAW	MONANARRIG, BALLYVALDON	APPLICATION FINALISED	PERMISSION	CONDITIONAL	15/02/2016	09/05/2016		n/a	10.58	8.70
Wexford County Council	20151135	PERMISSION FOR RETENTION OF EXISTING DWELLING HOUSE AND PERMISSION TO CONSTRUCT	BALLINAGAM LOWER, BALLYGARRETT	APPLICATION FINALISED	PERMISSION	CONDITIONAL	23/11/2015	18/05/2016		n/a	3.95	3.27
Wexford County Council	20150979	PERMISSION FOR THE ALTERATIONS AND ERECTION OF AN EXTENSION TO AN EXISTING DEREL	FOXCOVER, MONASEED	APPLICATION FINALISED	PERMISSION	CONDITIONAL	05/10/2015	23/12/2015		n/a	22.55	17.82
Wexford County Council	20140997	PROPOSED CONSTRUCTION OF 2 FULLY SERVICED DWELLING HOUSES TOGETHER WITH ALL ASSO	GLASGANNY, ARDCAVAN	n/a	n/a	n/a	16/12/2014			n/a	20.93	16.03
Wexford County Council	20150272	PERMISSION FOR DEMOLITION WORKS TO AN EXISTING TWO STOREY DWELLING HOUSE TO FACI	GOREY CORPORATION LANDS, GOREY URBAN	n/a	n/a	n/a	30/03/2015			n/a	14.63	13.34
Wexford County Council	20140643	PERMISSION FOR (A) THE ERECTION OF 4 NUMBER TWO STOREY DETACHED DWELLINGS (B) CO	KILLINIER, LIMERICK	n/a	n/a	n/a	22/08/2014			n/a	20.36	19.42
Wexford County Council	20150200	PERMISSION FOR THE (A) DEMOLITION OF AN EXISTING DWELLING HOUSE, OUTBUILDINGS AN	BALLINATRAY UPPER, ARDAMINE	APPLICATION FINALISED	PERMISSION	CONDITIONAL	06/03/2015	27/05/2015		n/a	10.01	9.39
Wexford County Council	20161059	PERMISSION FOR RETENTION OF (1) ALTERATIONS TO EXISTING DWELLING (2) ALTERATIONS	BARNLAND, BALLYNESTRAGH	APPLICATION FINALISED	PERMISSION	CONDITIONAL	27/09/2016	14/12/2016		n/a	18.36	17.16
Wexford County Council	20160673	PERMISSION TO ERECT A DWELLING WITH SERVICES AND DOMESTIC GARAGE AND ALL ASSOCIA	BOLEYBAUN, BALLYNESTRAGH	APPLICATION FINALISED	PERMISSION	CONDITIONAL	15/06/2016	07/09/2016		n/a	19.86	19.25
Wexford County Council	20161379	PERMISSION FOR THE ERECTION OF AN AGRICULTURAL BUILDING (CORN-GRAIN STORE)	COOLNABOY, EDERMINE	APPLICATION FINALISED	PERMISSION	CONDITIONAL	13/12/2016	13/03/2017		n/a	22.53	11.17
Wexford County Council	20160532	PERMISSION FOR RETENTION OF (1) ALTERATIONS TO DWELLING ON SITE D AS A CHANGE TO	KNOCKAVOTA, BALLYNESTRAGH	APPLICATION FINALISED	PERMISSION	CONDITIONAL	19/05/2016	18/10/2016		n/a	17.47	16.34
Wexford County Council	20160653	ERECT A DOMESTIC GARAGE	BALLYBEG, BALLYBEG	APPLICATION FINALISED	PERMISSION	CONDITIONAL	13/06/2016	24/08/2016		n/a	19.71	8.47
Wexford County Council	20160405	PERMISSION TO RETAIN ALTERATIONS AND EXTENSIONS TO DWELLING HOUSE AS FROM THAT G	COOLRAINEY, ARDCOLM	n/a	n/a	n/a	22/04/2016			n/a	18.36	16.70
Wexford County Council	20170741	PERMISSION TO DEMOLISH EXISTING TWO STOREY TERRACED DWELLING AND TO ERECT A TWO	GOREY CORPORATION LANDS, GOREY URBAN	n/a	n/a	n/a	12/06/2017			n/a	14.76	13.30
Wexford County Council	20160376	ERECTION OF A FULLY SERVICED DWELLING AND DOMESTIC GARAGE AND ASSOCIATED SITE WO	CLONE, BALLYCARNEY	APPLICATION FINALISED	PERMISSION	CONDITIONAL	15/04/2016	04/07/2016		n/a	16.90	2.78
Wexford County Council	20170596	PERMISSION TO DEMOLISH EXISTING DOMESTIC GARAGE ON SITE AND REPLACE WITH 1 NO. 2	ENNISCORTHY, ENNISCORTHY URBAN	APPLICATION FINALISED	PERMISSION	CONDITIONAL	15/05/2017	25/07/2017		n/a	22.42	5.31
Wexford County Council	20160954	PERMISSION FOR ERECTION OF FULLY SERVICED DWELLING HOUSE, SEPTIC TANK AND PERCOL	TINCURRY, BALLYCARNEY	APPLICATION FINALISED	PERMISSION	CONDITIONAL	26/08/2016	14/11/2016		n/a	22.20	5.85
Wexford County Council	20160428	RETENTION OF ALTERATIONS TO SEWAGE SYSTEM, SITE LAYOUT AND SITE BOUNDARIES FROM	BALLYSIMON, TINNACROSS	APPLICATION FINALISED	PERMISSION	CONDITIONAL	28/04/2016	18/07/2016		n/a	15.99	1.35
Wexford County Council	20161187	PERMISSION FOR THE CONSTRUCTION OF 10 NO. FULLY SERVICED DWELLING HOUSES AND ALL	BALLYBOGGAN LOWER, ARTRAMON	n/a	n/a	n/a	24/10/2016			n/a	22.10	16.66
Wexford County Council	20160473	DEMOLITION OF A LEAN-TO BUILDING/STORE AND CONSTRUCTION OF A SINGLE TWO-STOREY D	BALLYCANEW, BALLYCANEW	APPLICATION FINALISED	PERMISSION	CONDITIONAL	09/05/2016	02/08/2016		n/a	8.62	6.08
Wexford County Council	20160582	DEMOLISH AND REPLACE A SUBSTANTIALLY INTACT DWELLING HOUSE WITH A TWO STOREY DWE	CLONES MIDDLE, KILGORMAN	APPLICATION FINALISED	PERMISSION	CONDITIONAL	30/05/2016	22/08/2016		n/a	19.27	18.76
Wexford County Council	20160869	ERECTION OF A FULLY SERVICED DWELLING HOUSE & NEW ENTRANCE WITH ALL ASSOCIATED S	BALLYMURN UPPER, KILMALLOCK	n/a	n/a	n/a	02/08/2016			n/a	19.13	10.49
Wexford County Council	20161002	ERECT A FOUR STOREY OFFICE AND INFORMATION TECHNOLOGY CENTRE INCLUDING HARD AND	KNOCKMULLEN, GOREY RURAL	APPLICATION FINALISED	PERMISSION	CONDITIONAL	08/09/2016	30/03/2017	PL 26.247597	Granted (Conditional)	13.70	12.41
Wexford County Council	20170621	PERMISSION FOR CONSTRUCTION OF A PART TWO STOREY, PART SINGLE STOREY DOMESTIC D	BALLYMOTY MORE, BALLYHUSKARD	APPLICATION FINALISED	PERMISSION	CONDITIONAL	22/05/2017	31/07/2017		n/a	15.20	3.79
Wexford County Council	20160835	1) THE REINSTATEMENT OF A BUILDING MATERIALS STORAGE SHED 2) THE PROVISION OF A	BALLINA, ARDCOLM	APPLICATION FINALISED	PERMISSION	CONDITIONAL	22/07/2016	12/10/2016		n/a	19.39	16.41
Wexford County Council	20161197	PERMISSION FOR RETENTION OF POSITION OF DWELLING HOUSE AND DOMESTIC GARAGE ON SI	TOMGARROW, CASTLEDOKRELL	APPLICATION FINALISED	PERMISSION	CONDITIONAL	27/10/2016	20/01/2017		n/a	23.55	6.85
Wexford County Council	20170421	PERMISSION TO ERECT A DWELLING WITH SERVICES AND DOMESTIC GARAGE AS A CHANGE OF	BALLYLACY & BALLYWILLIAM, BALLYNESTRAGH	APPLICATION FINALISED	PERMISSION	CONDITIONAL	07/04/2017	03/07/2017		n/a	18.34	17.74
Wexford County Council	20161097	PERMISSION FOR THE CONSTRUCTION OF UP TO 5MW SOLAR PV FARM DEVELOPMENT WITHIN A	TINCURRY, BALLYCARNEY	n/a	n/a	n/a	15/02/2021			n/a	19.93	4.50
Wexford County Council	20170006	PERMISSION TO ERECT A NEW DOMESTIC GARAGE/ STORE AS A REPLACEMENT FOR EXISTING	BALLYMACKY, KILGORMAN	n/a	n/a	n/a	19/04/2021			n/a	16.86	16.31
Wexford County Council	20160954	PERMISSION FOR ERECTION OF FULLY SERVICED DWELLING HOUSE, SEPTIC TANK AND PERCOL	TINCURRY, BALLYCARNEY	n/a	n/a	n/a	12/08/2021			n/a	22.20	5.85
Wexford County Council	20161117	PERMISSION TO ERECT A GROUND FLOOR EXTENSION TO THE REAR OF EXISTING BUNGALOW	RAMSTOWN LOWER, GOREY RURAL	APPLICATION FINALISED	PERMISSION	CONDITIONAL	10/10/2016	13/02/2017		n/a	13.37	12.00
Wexford County Council	20170150	PERMISSION FOR THE CONSTRUCTION OF 10 NO. FULLY SERVICED DWELLING HOUSES AND ALL	BALLYBOGGAN LOWER, ARTRAMON	APPLICATION FINALISED	PERMISSION	CONDITIONAL	13/02/2017	08/05/2017		n/a	22.10	16.66
Wexford County Council	20161342	PERMISSION FOR THE ERECTION OF EXTENSION TO EXISTING SHED WITH SLATTED TANK AND	KILMALLOCK, KILMALLOCK	APPLICATION FINALISED	PERMISSION	CONDITIONAL	05/12/2016	06/03/2017		n/a	20.00	10.57
Wexford County Council	20160972	RETENTION OF WORKS TO DATE AND PERMISSION TO COMPLETE THE ERECTION OF A DWELLING	RAHEENNAGEE & BOUNASPICK, KILBORA	APPLICATION FINALISED	PERMISSION	CONDITIONAL	01/09/2016	14/11/2016		n/a	17.10	6.74

Planning Authority	Application Number	Development Description	Development Address	Application Status	Application Type	Decision	Received Date	Valid To Date	Approved Number	Approved Location	Ordnance Survey (m)	Ordnance Survey (m)
Wexford County Council	20160909	ERECT A SERVICED DWELLING HOUSE AND A DOMESTIC GARAGE / STORE	UPTON, FORD	APPLICATION FINALISED	PERMISSION	CONDITIONAL	15/08/2016	01/11/2016	n/a		9.28	2.84
Wexford County Council	20170496	PERMISSION FOR: 1.RETENTION OF EXISTING DWELLING HOUSE (DWELLING WAS ERECTED	MILHOUSE, MARSHALSTOWN	APPLICATION FINALISED	PERMISSION	CONDITIONAL	21/04/2017	12/07/2017	n/a		24.24	6.22
Wexford County Council	20160815	CONSTRUCTION OF A FULLY SERVICED DWELLING HOUSE & DOMESTIC GARAGE ALL WITH ANCL	GLEBE (BALLAGHKEEN NORTH BY), CASTLE TALBOT	APPLICATION FINALISED	PERMISSION	CONDITIONAL	18/07/2016	12/10/2016	n/a		9.53	4.84
Wexford County Council	20161304	PERMISSION FOR THE ERECTION OF A SINGLE STOREY EXTENSION TO THE FRONT AND SIDE	COOLAMAIN, EDERMINE	APPLICATION FINALISED	PERMISSION	CONDITIONAL	22/11/2016	20/02/2017	n/a		21.34	11.59
Wexford County Council	20161044	PERMISSION FOR RETENTION OF ALTERATIONS TO THAT PERMITTED UNDER PLANNING REF. 20	BALLYGARRETT, BALLYGARRETT	APPLICATION FINALISED	PERMISSION	CONDITIONAL	20/09/2016	14/12/2016	n/a		3.03	2.40
Wexford County Council	20170630	PERMISSION FOR THE ERECTION OF AGRICULTURAL SHED WITH CONCRETE APRON AND ASSOCIA	BALLYREGAN OR FAIRYHILL, ARTRAMON	APPLICATION FINALISED	PERMISSION	CONDITIONAL	22/05/2017	14/08/2017	n/a		22.75	16.63
Wexford County Council	20161280	PERMISSION FOR THE RETENTION OF ALTERATIONS TO PREVIOUSLY GRANTED PLANNING PERMI	ENNISCORTHY, ENNISCORTHY RURAL	APPLICATION FINALISED	PERMISSION	CONDITIONAL	18/11/2016	17/02/2017	n/a		22.51	5.58
Wexford County Council	20160773	(1) TO ERECT AN EXTENSION TO THE REAR AND SIDE OF MY PROPERTY AND (2) TO INSTALL	BALLYMONEY LOWER, COURTTOWN	n/a	n/a	n/a	08/07/2016		n/a		14.52	13.95
Wexford County Council	20160458	PERMISSION FOR THE CONSTRUCTION OF A 1+1/2 STOREY DWELLING AND DETACHED DOUBLE	CAMOLIN, KILCOMB	APPLICATION FINALISED	PERMISSION	CONDITIONAL	04/05/2016	26/09/2016	n/a		15.16	7.23
Wexford County Council	20161270	PERMISSION FOR DEVELOPMENT TO CONSIST OF CONTINUED USE AND EXTENSION OF THE	BALLYCONNIGAR LOWER, CASTLE TALBOT	APPLICATION FINALISED	PERMISSION	CONDITIONAL	16/11/2016	15/02/2017	n/a		11.46	10.23
Wexford County Council	20160197	PERMISSION TO ERECT A STEEL FRAMED BUILDING FOR THE PURPOSE OF PROCESSING GRAIN	TOMGARROW, CASTLEDOKKRELL	APPLICATION FINALISED	PERMISSION	CONDITIONAL	02/03/2016	18/05/2016	n/a		23.48	6.68
Wexford County Council	20151192	PERMISSION FOR PARTIAL DEMOLITION TOM WALL STRUCTURE AT SIDE OF EXISTING PART SI	WILTON, BREE	APPLICATION FINALISED	PERMISSION	CONDITIONAL	09/12/2015	04/03/2016	n/a		24.85	8.86
Wexford County Council	20160194	PERMISSION FOR THE ERECTION OF EXTENSION AND ALTERATIONS TO EXISTING DWELLING HO	GARRYNSK, EDERMINE	APPLICATION FINALISED	PERMISSION	CONDITIONAL	01/03/2016	16/05/2016	n/a		22.95	9.84
Wexford County Council	20160964	PERMISSION TO ERECT A DWELLING HOUSE WITH SERVICES AND DOMESTIC GARAGE	BALLYMURRY, BALLYHUSKARD	APPLICATION FINALISED	PERMISSION	CONDITIONAL	29/08/2016	21/11/2016	n/a		14.03	7.27
Wexford County Council	20151248	PERMISSION TO ERECT A DORMER BUNGALOW WITH CONNECTION TO EXISTING SERVICES	KNOCKGREANY, COOLGREANY	n/a	n/a	n/a	21/12/2015		n/a		24.17	23.56
Wexford County Council	20161263	PERMISSION TO ERECT A SERVICED DWELLING HOUSE AND A DOMESTIC GARAGE ON SITE	JAMESTOWN, THE LEAP	n/a	n/a	n/a	14/11/2016		n/a		24.89	7.42
Wexford County Council	20160854	ERECTION OF EXTENSIONS AND ALTERATIONS TO EXISTING SINGLE STOREY DWELLING HOUSE,	BALLYNAHILLEN, HUNTINGTOWN	APPLICATION FINALISED	PERMISSION	CONDITIONAL	26/07/2016	18/10/2016	n/a		15.23	10.64
Wexford County Council	20160747	PERMISSION TO RETAIN PARTIALLY COMPLETED SECOND ENTRANCE TO EXISTING DWELLING HO	JOHNSTOWN, ARDCAVAN	APPLICATION FINALISED	PERMISSION	CONDITIONAL	01/07/2016	20/09/2016	n/a		21.24	18.09
Wexford County Council	20170355	PERMISSION FOR ALTERATIONS TO THE SITE LAYOUT PLANGRANTED ONDER PL REG NUMBER	MIDDLETOWN, ARDAMINE	n/a	n/a	n/a	27/03/2017		n/a		9.27	8.66
Wexford County Council	20160732	PERMISSION FOR RETENTION OF EXISTING SECOND FLOOR LIVING SPACE IN DWELLING HOUSE	ASKINAMOE, KILBORA	APPLICATION FINALISED	PERMISSION	CONDITIONAL	28/06/2016	20/09/2016	n/a		20.41	8.02
Wexford County Council	20160288	PERMISSION TO ERECT A FULLY SERVICED DWELLING HOUSE AND A DOMESTIC GARAGE/STORE	BALLYNAKILL, BALLYMORE	APPLICATION FINALISED	PERMISSION	CONDITIONAL	21/03/2016	04/07/2016	n/a		14.87	4.32
Wexford County Council	20150861	PERMISSION FOR THE CONSTRUCTION OF A NEW SLATTED UNIT WITH CONCRETE APRON AND AN	RAHEEN, TOMBRACK	APPLICATION FINALISED	PERMISSION	CONDITIONAL	31/08/2015	23/11/2015	n/a		24.68	11.24
Wexford County Council	20160508	RETENTION OF EXTENSION TO EXISTING COTTAGE AND RETENTION OF DOMESTIC GARAGE	MONFIN, ENNISCORTHY RURAL	APPLICATION FINALISED	PERMISSION	CONDITIONAL	16/05/2016	08/08/2016	n/a		24.03	7.97
Wexford County Council	20170388	PERMISSION TO ERECT A DWELLING WITH SERVICES AND DOMESTIC GARAGE	BALLYEDEN, BALLOUGHTER	n/a	n/a	n/a	30/03/2017		n/a		11.86	6.32
Wexford County Council	20160813	PERMISSION FOR RETENTION OF THE CONSTRUCTION OF A DOMESTIC GARAGE AND ALSO FOR A	BALLYCARRIGREEN LOWER, THE HARROW	APPLICATION FINALISED	PERMISSION	CONDITIONAL	18/07/2016	10/10/2016	n/a		13.02	1.10
Wexford County Council	20161322	PERMISSION FOR THE CONSTRUCTION OF AN AGRICULTURAL BUILDING FOR HOUSING HORSES	BALLINA UPPER, CASTLE ELLIS	APPLICATION FINALISED	PERMISSION	CONDITIONAL	28/11/2016	02/05/2017	n/a		14.40	12.17
Wexford County Council	20160859	RETENTION OF CHANGE OF USE FROM COMMERCIAL (SHOP/STORE) TO RESIDENTIAL PROPERTY.	KILLINIERIN, LIMERICK	APPLICATION FINALISED	PERMISSION	CONDITIONAL	29/07/2016	18/10/2016	n/a		20.55	19.57
Wexford County Council	20161292	PERMISSION TO ERECT A DOMESTIC GARAGE WITH ANCILLARY WORKS	COSHER, FORD	APPLICATION FINALISED	PERMISSION	CONDITIONAL	21/11/2016	17/02/2017	n/a		3.57	3.14
Wexford County Council	20161300	PERMISSION FOR THE ERECTION OF A DETACHED DWELLING HOUSE AND DOMESTIC GARAGE	LACKEN, KILMALLOCK	n/a	n/a	n/a	21/11/2016		n/a		21.65	14.03
Wexford County Council	20160241	PERMISSION FOR THE ERECTION OF A FULLY SERVICED TWO STOREY DWELLING HOUSE AND DO	TOBERGAL, THE HARROW	APPLICATION FINALISED	PERMISSION	CONDITIONAL	10/03/2016	01/06/2016	n/a		12.04	0.48
Wexford County Council	20170069	PERMISSION TO CONSTRUCT A DETACHED DOMESTIC GARAGE TO REAR OF GARDEN CENTRE SALE	BALLINAMORRAGH, ARDCOLM	APPLICATION FINALISED	PERMISSION	CONDITIONAL	27/01/2017	18/04/2017	n/a		19.97	17.41
Wexford County Council	20151285	PERMISSION TO ERECT A SPLIT LEVEL TWO STOREY DWELLING WITH SERVICES AND DOMESTIC	KILLOWEN, HUNTINGTON	APPLICATION FINALISED	PERMISSION	CONDITIONAL	23/12/2015	29/03/2016	n/a		15.83	12.47
Wexford County Council	20170325	PERMISSION TO ERECT A DWELLING HOUSE WITH SERVICES AND DOMESTIC GARAGE	BALLYSIMON, TINNACROSS	n/a	n/a	n/a	20/03/2017		n/a		15.88	1.67
Wexford County Council	20170159	PERMISSION FOR CHANGE OF DESIGN FOR EXTENSION AND ALTERATIONS TO EXISTING DWELL	CLONMORE, BALLOUGHTER	APPLICATION FINALISED	PERMISSION	CONDITIONAL	14/02/2017	02/05/2017	n/a		11.73	7.98
Wexford County Council	20160387	ERECT A SERVICED DWELLING HOUSE AND A DOMESTIC GARAGE / STORE	BALLYGARRAN, KILLINCOOLY	APPLICATION FINALISED	PERMISSION	CONDITIONAL	18/04/2016	11/07/2016	n/a		4.00	3.57
Wexford County Council	20161108	PERMISSION FOR THE CONSTRUCTION OF A NEW SINGLE STOREY EXTENSION TO SIDE (S7.6.5	BALLYHAST, HUNTINGTOWN	APPLICATION FINALISED	PERMISSION	CONDITIONAL	07/10/2016	06/01/2017	n/a		14.17	10.15
Wexford County Council	20161075	PERMISSION TO CONSTRUCT NEW MILKING PARLOUR AND DAIRY, COLLECTING YARD, CONCRETE	BALLYGULLEN, KILNAHUE	APPLICATION FINALISED	PERMISSION	CONDITIONAL	30/09/2016	01/02/2017	n/a		18.91	15.67
Wexford County Council	20161102	PERMISSION FOR THE CONSTRUCTION OF A NEW AGRICULTURAL ENTRANCE	CROSSDOWN, ARDCAVAN	APPLICATION FINALISED	PERMISSION	CONDITIONAL	06/10/2016	06/01/2017	n/a		24.78	20.07

Planning Authority	Application Number	Development Description	Development Address	Application Status	Application Type	Decision	Received Date	Grant Date	Appeal Ref Number	Appeal Decision	Dist to Turbine (km)	Dist to LAR Boundary (km)
Wexford County Council	20160308	PERMISSION TO CHANGE THE FRONT GARDEN TO A PARKING AREA AND REMOVAL OF	GOREY CORPORATION LANDS, GOREY URBAN	APPLICATION FINALISED	PERMISSION	CONDITIONAL	29/03/2016	20/06/2016		n/a	14.99	13.67
Wexford County Council	20161206	PERMISSION FOR THE ERECTION OF A DOMESTIC GARAGE AND ASSOCIATED SITE WORKS	GOREY CORPORATION LANDS, GOREY URBAN	APPLICATION FINALISED	PERMISSION	CONDITIONAL	28/10/2016	25/01/2017		n/a	15.02	13.50
Wexford County Council	20170169	PERMISSION TO ERECT AN EXTENSION TO THE SCHOOL INCLUDING THE FOLLOWING; 1. SINGL	BALLYROEBUCK, KILRUSH	APPLICATION FINALISED	PERMISSION	CONDITIONAL	16/02/2017	11/05/2017		n/a	24.11	12.42
Wexford County Council	20160707	RETENTION OF EXISTING SELF-CONTAINED RESIDENTIAL UNIT IN PLACE OF DOMESTIC GARAG	COOLOOK BEG, KILLENAGH	APPLICATION FINALISED	PERMISSION	CONDITIONAL	23/06/2016	25/11/2016		n/a	7.80	5.60
Wexford County Council	20160283	PERMISSION TO CONSTRUCT A SLATTED CATTLE SHED, CONCRETE APRONS AND ALL ASSOCIATE	BALLYCOMCLONE, COURTOWN	APPLICATION FINALISED	PERMISSION	CONDITIONAL	21/03/2016	15/06/2016		n/a	13.18	12.57
Wexford County Council	20160761	PERMISSION FOR RECLAMATION OF AGRICULTURAL LAND INCLUDING : 1. RECONTOURING OF A	COOLSHALL LOWER, GOREY RURAL	n/a	n/a	n/a	06/07/2016			n/a	14.50	12.47
Wexford County Council	20150920	PERMISSION TO DEMOLISH A SINGLE STOREY EXTENSION TO THE SIDE OF HOME AND TO REPL	PART OF CASTLEBRIDGE, ARDCAVAN	APPLICATION FINALISED	PERMISSION	CONDITIONAL	16/09/2015	07/12/2015		n/a	22.19	17.26
Wexford County Council	20161081	PERMISSION FOR RETENTION AND CONTINUED USE/EXTRACTION OF EXISTING EXTRACTED AREA	BALLYNABRIGADANE, KILMALLOCK	APPLICATION FINALISED	PERMISSION	CONDITIONAL	03/10/2016	08/02/2017		n/a	17.74	10.30
Wexford County Council	20161396	PERMISSION FOR RETENTION OF UNAUTHORISED EXTENSIONS & ALTERATIONS CARRIED OUT TO	KILLMACOE, ARDCOLM	APPLICATION FINALISED	PERMISSION	CONDITIONAL	16/12/2016	15/03/2017		n/a	16.39	14.78
Wexford County Council	20161116	PERMISSION TO RENOVATE AND EXTEND EXISTING DWELLING HOUSE, PERMISSION TO	GOREY CORPORATION LANDS, GOREY	APPLICATION FINALISED	PERMISSION	CONDITIONAL	10/10/2016	11/01/2017		n/a	14.91	13.68
Wexford County Council	20161171	PERMISSION FOR RETENTION OF EXISTING UNDERGROUND SOIL WATER/ EFFLUENT STORAGE TA	BALLYADAM, KILLINCOOLY	APPLICATION FINALISED	PERMISSION	CONDITIONAL	21/10/2016	12/05/2017	PL 26.247790	Granted (Conditional)	5.37	4.26
Wexford County Council	20160386	PERMISSION TO ERECT A CATTLE ACCOMMODATION UNIT COMPRISING CUBICLE HOUSING WITH	RAHEENPARK, KILLENAGH	APPLICATION FINALISED	PERMISSION	CONDITIONAL	18/04/2016	05/07/2016		n/a	5.42	3.57
Wexford County Council	20161345	PERMISSION TO ERECT 37 NO. TWO STOREY DWELLING HOUSES WHICH ALSO INVOLVES WORKS	RAMSTOWN LOWER, GOREY RURAL	APPLICATION FINALISED	PERMISSION	CONDITIONAL	05/12/2016	12/04/2017		n/a	14.19	12.69
Wexford County Council	20170727	PERMISSION FOR THE ERECTION OF EXTENSION TO EXISTING BUILDING, PROPOSED NEW	MOYNE UPPER, ENNISCORTHY	APPLICATION FINALISED	PERMISSION	CONDITIONAL	09/06/2017	28/05/2018	ABP-300505-17	Granted (Conditional)	21.36	3.37
Wexford County Council	20160804	CONSTRUCT A DWELLING HOUSE WITH SERVICES, DOMESTIC GARAGEAND ALL ASSOCIATED SITE	BALLYMORE, ARDCOLM	n/a	n/a	n/a	15/07/2016			n/a	18.21	15.05
Wexford County Council	20161360	PERMISSION FOR PROPOSED ALTERATIONS AND EXTENSIONS TO THE EXISTING DWELLING	CLONMORE LOWER, BALLYHUSKARD	APPLICATION FINALISED	PERMISSION	CONDITIONAL	08/12/2016	01/03/2017		n/a	17.52	6.72
Wexford County Council	20160641	RETAIN AN EXISTING 19.13 METRE HIGH TELECOMMUNICATIONS MONOPOLE (PREVIOUSLY GRAN	MILEHOUSE, MARSHALSTOWN	APPLICATION FINALISED	PERMISSION	CONDITIONAL	10/06/2016	05/12/2016	PL 26.247142	Granted (Conditional)	24.14	6.05
Wexford County Council	20170564	PERMISSION TOM ERECT A TWO STOREY DWELLING WITH CAR PORT UNDER ROOF, CONNECTION	BALLINALLY, KILLENAGH	n/a	n/a	n/a	08/05/2017			n/a	6.07	2.44
Wexford County Council	20170430	PERMISSION TO ERECT A KILN-DRYING BUILDING AND ASSOCIATED PLANT WITH INTEGRATION	MAGMORE, WELLS	APPLICATION FINALISED	PERMISSION	CONDITIONAL	10/04/2017	21/06/2017		n/a	5.94	0.69
Wexford County Council	20160433	PERMISSION FOR RETENTION OF EXISTING DOMESTIC GARAGE AND ALL ASSOCIATED SITE WOR	SCARNAGH LOWER, BALLYLARKIN	APPLICATION FINALISED	PERMISSION	CONDITIONAL	28/04/2016	25/07/2016		n/a	23.28	22.72
Wexford County Council	20161152	PERMISSION TO ERECT 6 NO. FLOODLIGHTS TO THE EXISTING PLAYING AREA AND ALL	BORLEAGH, LIMERICK	APPLICATION FINALISED	PERMISSION	CONDITIONAL	19/10/2016	11/01/2017		n/a	20.88	19.96
Wexford County Council	20160820	RETENTION OF (i) CONSERVATORY CONSTRUCTED TO REAR OF EXISTING DWELLING (ii) EXIS	KILDERMOT, COURTOWN	APPLICATION FINALISED	PERMISSION	CONDITIONAL	18/07/2016	05/10/2016		n/a	15.08	14.51
Wexford County Council	20160480	DEMOLISH EXISTING DERELICT DWELLING AND ERECT A DWELLING WITH SERVICES AND DOMES	KNOCKLAHAUN, LIMERICK	APPLICATION FINALISED	PERMISSION	CONDITIONAL	09/05/2016	02/08/2016		n/a	22.23	21.00
Wexford County Council	20161065	PERMISSION FOR FULL PLANNING PERMISSION FOR 1. CONSTRUCTION OF CLUB CHANGING	CAMOLIN, KILCOMB	n/a	n/a	n/a	11/03/2022			n/a	14.88	6.24
Wexford County Council	20160879	CHANGE OF HOUSE TYPE FROM WHAT WAS GRANTED PREVIOUSLY UNDER 20160095	BALLYMORE DEMENSE, BALLYMORE	APPLICATION FINALISED	PERMISSION	CONDITIONAL	05/08/2016	14/11/2016		n/a	10.55	5.10
Wexford County Council	20160792	ERECTION OF A FULLY SERVICED DWELLING HOUSE AND DOMESTIC GARAGE TOGETHER WITH AL	GARRYNISK, CASTLE ELLIS	APPLICATION FINALISED	PERMISSION	CONDITIONAL	11/07/2016	16/11/2016		n/a	14.16	10.69
Wexford County Council	20160895	DEMOLITION OF AN EXISTING SINGLE STOREY DETACHED DWELLING AND ITS REPLACEMENT	COSHER, FORD	APPLICATION FINALISED	PERMISSION	CONDITIONAL	09/08/2016	26/10/2016		n/a	3.42	2.99
Wexford County Council	20160871	ERECT AN EXTENSION (CONSISTING OF A GRANNY FLAT) TO EXISTING DWELLING HOUSE WITH	BALLINATRAY UPPER, ARDAMINE	APPLICATION FINALISED	PERMISSION	CONDITIONAL	02/08/2016	24/10/2016		n/a	9.69	9.07
Wexford County Council	20161048	PERMISSION FOR RETENTION OF A CONSERVATORY TO THE SIDE OF EXISTING DOMESTIC GARA	BALLINTLEA, KILNAHUE	APPLICATION FINALISED	PERMISSION	CONDITIONAL	22/09/2016	05/12/2016		n/a	19.49	17.76
Wexford County Council	20170004	PERMISSION FOR RETENTION OF A CONSERVATORY TO THE SIDE OF DWELLING HOUSE AND ALL	SCARAWALSH, BALLYCARNEY	APPLICATION FINALISED	PERMISSION	CONDITIONAL	03/01/2017	27/03/2017		n/a	21.21	4.23
Wexford County Council	20161231	PERMISSION FOR THE DEVELOPMENT OF A SOLAR PV PANEL ARRAY COMPRISING PHOTOVOLTAIC	TINCURRY, BALLYCARNEY	n/a	n/a	n/a	15/02/2021			n/a	20.25	4.81
Wexford County Council	20160542	PERMISSION FOR (A) RETENTION OF EXTENSION TO RETAIL SPACE TO FRONT OF BUILDING	TEMPLESHANNON, ENNISCORTHY RURAL	n/a	n/a	n/a	20/05/2016			n/a	21.11	3.73
Wexford County Council	20170054	RETENTION OF DOMESTIC GARAGE AS CONSTRUCTED ON SITE AND ALL ASSOCIATED SITE	RUANMORE, WELLS	n/a	n/a	n/a	25/01/2017			n/a	4.73	2.43
Wexford County Council	20160232	PERMISSION FOR RETENTION OF CARPORT, ENTRANCE AND BOUNDARY FENCE AND FOR THE	ENNISCORTHY, ENNISCORTHY RURAL	APPLICATION FINALISED	PERMISSION	CONDITIONAL	09/03/2016	30/05/2016		n/a	22.07	4.44
Wexford County Council	20170786	PERMISSION FOR A HOUSING SCHEME DEVELOPMENT WHICH WILL CONSIST OF THE FOLLOWING	KNOCKMULLEN, GOREY RURAL	APPLICATION FINALISED	PERMISSION	CONDITIONAL	21/06/2017	15/11/2017		n/a	13.61	12.33
Wexford County Council	20151179	PERMISSION TO ERECT A SERVICED DWELLING HOUSE AND TO CARRY OUT ALL ANCILARY AND	BALLINAGAM UPPER, BALLYGARRETT	APPLICATION FINALISED	PERMISSION	CONDITIONAL	07/12/2015	04/03/2016		n/a	3.32	2.60

Planning Authority	Application Number	Development Description	Development Address	Application Status	Application Type	Decision	Received Date	Grant Date	Appeal Ref Number	Appeal Decision	Dist to Turbine (km)	Dist to LIAH Boundary (km)
Wexford County Council	20151005	PERMISSION TO CONSTRUCT AN AGRICULTURAL SHED FOR USE AS A MILKING PARLOUR, INCLU	BALLINAKILL & MONROE & COOLOOK BEG, BALLYCAREW & KILLENAGH	APPLICATION FINALISED	PERMISSION	CONDITIONAL	12/10/2015	13/01/2016		n/a	7.08	4.68
Wexford County Council	20170249	PERMISSION FOR DEVELOPMENT TO CONSIST OF THE ERECTION OF A FULLY SERVICED NEW DW	BALLYCONNIGAR UPPER, CASTLE TALBOT	APPLICATION FINALISED	PERMISSION	CONDITIONAL	03/03/2017	21/06/2017		n/a	11.56	10.69
Wexford County Council	20170021	PERMISSION FOR THE ERECTION OF A FULLY SERVICED DWELLING, DOMESTIC GARAGE AND	COOLNABOY, EDERMINE	APPLICATION FINALISED	PERMISSION	CONDITIONAL	12/01/2017	11/05/2017		n/a	23.02	11.62
Wexford County Council	20160829	RETENTION OF ALTERATIONS TO APPROVED PLANT AND BOILER ROOM, INCLUDING INCREASE I	MAGMORE, WELLS	APPLICATION FINALISED	PERMISSION	CONDITIONAL	21/07/2016	10/10/2016		n/a	5.99	0.69
Wexford County Council	20170052	PERMISSION FOR THE DEMOLITION OF EXISTING BUNGALOW AND THE ERECTION OF A FULLY	ASKINGARRAN LOWER, ARDAMINE	APPLICATION FINALISED	PERMISSION	CONDITIONAL	24/01/2017	12/04/2017		n/a	5.71	5.20
Wexford County Council	20161191	PERMISSION FOR CHANGE OF USE OF EXISTING CONVENIENCE SHOP AT EXISTING PETROL FIL	TOMNALOSSETT & MONFIN, ENNISCORTHY RURAL	APPLICATION FINALISED	PERMISSION	CONDITIONAL	26/10/2016	20/01/2017		n/a	24.05	7.54
Wexford County Council	20160969	PERMISSION FOR DEMOLITION OF AN EXISTING DERELICT 2 STOREY DWELLING HOUSE, THE E	CRONECRIBBON BALLYLARKIN	APPLICATION FINALISED	PERMISSION	CONDITIONAL	31/08/2016	06/01/2017		n/a	19.93	19.35
Wexford County Council	20160825	RETENTION OF (1) REVISED DOOR AND WINDOW LAYOUT TO GROUND FLOOR REAR ELEVATION O	DERRY, BALLYHUSKARD	APPLICATION FINALISED	PERMISSION	CONDITIONAL	20/07/2016	12/10/2016		n/a	14.27	5.61
Wexford County Council	20170403	PERMISSION FOR CHANGE OF USE OF HOUSE NO.7 WHICH FORMS PART OF HOLIDAY HOME DEVE	BORRMOUNT, BREE	n/a	n/a	n/a	04/04/2017			n/a	24.08	9.41
Wexford County Council	20161123	PERMISSION FOR RETENTION OF THE CONSTRUCTION OF A DETACHED DOUBLE GARAGE, ANCILL	CAMOLIN, KILCOMB	APPLICATION FINALISED	PERMISSION	CONDITIONAL	11/10/2016	13/01/2017		n/a	15.16	7.26
Wexford County Council	20170138	PERMISSION FOR THE CONSTRUCTION OF AN AGRICULTURAL LIVESTOCK CUBICLE/ STRAW BEDD	MONASOOTAGH, KILCOMB	APPLICATION FINALISED	PERMISSION	CONDITIONAL	10/02/2017	08/05/2017		n/a	19.66	11.04
Wexford County Council	20161179	PERMISSION TO ERECT AN EXTENSION TO EXISTING BUNGALOW WITH ANCILLARY WORKS WHICH	COSHER, FORD	APPLICATION FINALISED	PERMISSION	CONDITIONAL	24/10/2016	25/01/2017		n/a	3.57	3.14
Wexford County Council	20161032	ERECT A BUNGALOW WITH DOMESTIC GARAGE AND CONNECTION TO PUBLIC SERVICES WITH	KILLINIERIN, LIMERICK	APPLICATION FINALISED	PERMISSION	CONDITIONAL	15/09/2016	25/01/2017		n/a	20.40	19.43
Wexford County Council	20160893	CONSTRUCT A TWO STOREY DWELLING HOUSE, DOMESTIC GARAGE/FUEL SHED AND STORAGE	CAMOLIN & KILCLORAN, KILCOMB	n/a	n/a	n/a	09/08/2016			n/a	15.75	7.20
Wexford County Council	20160493	PERMISSION FOR THE ERECTION OF A DWELLING HOUSE AND ASSOCIATED WORKS(PERMISSION	LACKEN, KILMALLOCK	APPLICATION FINALISED	PERMISSION	CONDITIONAL	12/05/2016	04/08/2016		n/a	20.78	13.55
Wexford County Council	20160518	DEVELOPMENT CONSISTS OF AM EXISTING 30 METRE HIGH TELECOMMUNICATIONS SUPPORT STR	BALLYMACSIMON, BALLYVALDON	APPLICATION FINALISED	PERMISSION	CONDITIONAL	16/05/2016	08/08/2016		n/a	6.38	5.41
Wexford County Council	20151221	PERMISSION FOR THE CONSTRUCTION OF A COFFEE SHOP, SIGNAGE AND ALL ASSOCIATED WOR	MILL LANDS, GOREY URBAN	APPLICATION FINALISED	PERMISSION	CONDITIONAL	16/12/2015	16/03/2016		n/a	14.54	13.38
Wexford County Council	20170504	PERMISSION TO ERECT A DWELLING WITH SERVICES, DOMESTIC GARAGE AND ALL ASSOCIATED	BALLYGULLEN (E.D. KILNAHUE), KILNAHUE	APPLICATION FINALISED	PERMISSION	CONDITIONAL	24/04/2017	17/07/2017		n/a	18.36	15.41
Wexford County Council	20170440	PERMISSION FOR RETENTION OF A DOMESTIC GARAGE AND ASSOCIATED SITE WORKS	KILPIERCE, BALLYHUSKARD	APPLICATION FINALISED	PERMISSION	CONDITIONAL	13/04/2017	05/07/2017		n/a	17.32	3.86
Wexford County Council	20160839	ERECT A TWO STOREY DWELLING WITH SERVICES AND DOMESTIC GARAGE	BALLYNESTRAGH DEMESNE, BALLYNESTRAGH	APPLICATION FINALISED	PERMISSION	CONDITIONAL	25/07/2016	10/10/2016		n/a	18.91	18.15
Wexford County Council	20161315	RETENTION OF THE FOLLOWING: 1) EXISTING ELEVATIONS AND ROOF COVERING OF EXISTING	GOREY CORPORATION LANDS, GOREY URBAN	APPLICATION FINALISED	PERMISSION	CONDITIONAL	25/11/2016	20/02/2017		n/a	14.73	13.23
Wexford County Council	20160948	RETENTION OF 2 NUMBER STORES, PERMISSION IS ALSO BEING SOUGHT FOR THE ERECTION	MOYNE UPPER, ENNISCORTHY RURAL	APPLICATION FINALISED	PERMISSION	CONDITIONAL	25/08/2016	11/01/2017		n/a	21.36	3.36
Wexford County Council	20170173	PERMISSION FOR ALTERATIONS AND EXTENSION TO THE EXISTING SNOOKER CLUB BUILDING.	GOREYCORPORATIONLANDS, GOREY URBAN	APPLICATION FINALISED	PERMISSION	CONDITIONAL	17/02/2017	04/05/2017		n/a	14.77	13.42
Wexford County Council	20160353	ERECT A DWELLING WITH SERVICES AND DOMESTIC GARAGE AND ALL ASSOCIATED SITE AND A	MILLQUARTER, MONASED	APPLICATION FINALISED	PERMISSION	CONDITIONAL	08/04/2016	04/07/2016		n/a	21.72	17.20
Wexford County Council	20161071	PERMISSION TO ERECT AN EXTENSION TO THE REAR OF EXISTING DWELLING WITH CONNECTIO	GOREY CORPORATION LANDS, GOREY URBAN	APPLICATION FINALISED	PERMISSION	CONDITIONAL	29/09/2016	19/12/2016		n/a	14.98	13.73
Wexford County Council	20160612	RETENTION OF DOMESTIC GARAGE AND EXTENSION TO REAR OF EXISTING DWELLING	TOMNAFUNSHOGE, ENNISCORTHY RURAL	APPLICATION FINALISED	PERMISSION	CONDITIONAL	03/06/2016	24/08/2016		n/a	18.80	2.60
Wexford County Council	20170257	PERMISSION FOR AN ATTIC CONVERSION WITH ANCILLARY WORKS	BALLYTARSNA, CASTLE TALBOT	APPLICATION FINALISED	PERMISSION	CONDITIONAL	06/03/2017	29/05/2017		n/a	8.99	4.90
Wexford County Council	20151267	PERMISSION FOR THE CONSTRUCTION OF AN ANAEROBIC DIGESTION FACILITY COMPRISING OF	MONEYDURTLOW, TOMBRACK	APPLICATION FINALISED	PERMISSION	CONDITIONAL	22/12/2015	29/03/2016		n/a	21.61	8.93
Wexford County Council	20170285	PERMISSION FOR THE ERECTION OF A FULLY SERVICED PREFABRICATED PLAYSCHOOL WITH AS	SCURLOCKSBUSH, EDERMINE	APPLICATION FINALISED	PERMISSION	CONDITIONAL	09/03/2017	08/06/2017		n/a	22.11	9.66
Wexford County Council	20160526	INDEFINITE RETENTION OF REVISED SITE BOUNDARIES & FULL PLANNING PERMISSION	TEMPLESHANNON, ENNISCORTHY RURAL	APPLICATION FINALISED	PERMISSION	CONDITIONAL	18/05/2016	08/08/2016		n/a	21.27	3.95
Wexford County Council	20160361	RETENTION AND COMPLETION OF SERVICED DWELLINGHOUSE AND TO CARRY OUT ALL ANCILLAR	BALLINAGAM LOWER, BALLYGARRETT	n/a	n/a	n/a	11/04/2016			n/a	3.75	3.07
Wexford County Council	20160503	PERMISSION FOR RETENTION OF RELOCATION OF DWELLING HOUSE, TREATMENT PLANT AND	KILMURRY, COURTTOWN	APPLICATION FINALISED	PERMISSION	CONDITIONAL	13/05/2016	04/08/2016		n/a	16.05	15.43
Wexford County Council	20161420	FOR RETENTION OF ALTERATIONS TO EXISTING DWELLING AND RETENTION OF DOMESTIC GAR	TOMACURRY, MARSHALSTOWN	APPLICATION FINALISED	PERMISSION	CONDITIONAL	20/12/2016	08/03/2017		n/a	21.51	4.22
Wexford County Council	20160181	PERMISSION FOR THE FOLLOWING EXTENSION AND ALTERATIONS TO EXISTING DWELLING HOUS	CRAAN, FERNS	APPLICATION FINALISED	PERMISSION	CONDITIONAL	26/02/2016	16/05/2016		n/a	20.58	6.86
Wexford County Council	20160021	PERMISSION FOR THE ERECTION OF AN EXTENSION TO THE SIDE OF EXISTING DWELLING HO	GLEBE, ARDCAVAN	APPLICATION FINALISED	PERMISSION	CONDITIONAL	14/01/2016	07/04/2016		n/a	22.13	17.25
Wexford County Council	20151143	PERMISSION FOR RETENTION OF (1) EXISTING BOUNDARY FENCE (2) REVISED SITE BOUNDAR	GOREYBRIDGE, GOREY URBAN	n/a	n/a	n/a	25/11/2015			n/a	14.80	13.69

Planning Authority	Application Number	Development Description	Development Address	Application Status	Application Type	Decision	Received Date	Grant Date	Appeal Ref Number	Appeal Decision	Dist to Turbine (km)	Dist to EIR Boundary (km)
Wexford County Council	20160133	PERMISSION FOR RETENTION OF ALTERATIONS TO APPROVED TWO STOREY DWELLING WITH	PERRYMOUNT, BALLYLARKIN	APPLICATION FINALISED	PERMISSION	CONDITIONAL	15/02/2016	09/05/2016		n/a	21.01	20.40
Wexford County Council	20170215	PERMISSION FOR AN AMENDMENT TO PERMISSION REFERENCE 20023756 (AN BORD PLEANALA)	BROWNSWOOD & CREFOGE, ENNISCORTHY RURAL	APPLICATION FINALISED	PERMISSION	CONDITIONAL	24/02/2017	06/12/2017	PL 26.248648	Granted (Conditional)	21.83	6.64
Wexford County Council	20160534	ERECT A DWELLING WITH SERVICES AND A DOMESTIC GARAGE AND ALL ASSOCIATED AND ANCI	GRAVEMILL & BALLINTLEA, LIMERICK & KILNAHUE	APPLICATION FINALISED	PERMISSION	CONDITIONAL	19/05/2016	08/08/2016		n/a	20.24	18.51
Wexford County Council	20170397	PERMISSION TO ERECT A DWELLING WITH SERVICES AND DOMESTIC GARAGE	KNOCKBRACK, MONASEED	n/a	n/a	n/a	03/04/2017			n/a	23.51	19.95
Wexford County Council	20160222	PERMISSION FOR RETENTION OF SEWERAGE TREATMENT SYSTEM & PERCOLATION AREA	TOMANOOLE, CASTLEDOCKRELL	n/a	n/a	n/a	07/03/2016			n/a	24.80	8.10
Wexford County Council	20161444	RETENTION OF ALTERATIONS CARRIED OUT TO SERVICED DWELLING HOUSE AND TO SITE	MONBAY LOWER, ROSSMINOGE	APPLICATION FINALISED	PERMISSION	CONDITIONAL	22/12/2016	29/09/2017		n/a	19.00	13.27
Wexford County Council	20151236	PERMISSION FOR AN ALTERNATIVE NEW SINGLE STOREY HOUSE DESIGN WITH MINOR ALTERATI	BALLYTARNSNA & KILLAGOWAN, CASTLETALBOT & WELLS	APPLICATION FINALISED	PERMISSION	CONDITIONAL	18/12/2015	04/05/2016		n/a	8.98	4.92
Wexford County Council	20160440	ERECT A DWELLING WITH SERVICES AND DOMESTIC GARAGE	LARAHEEN, LIMERICK	APPLICATION FINALISED	PERMISSION	CONDITIONAL	29/04/2016	12/09/2016		n/a	20.57	19.00
Wexford County Council	20161094	PERMISSION FOR; 1) THE REARRANGEMENT OF CAR PARKING TO ROAD LAYOUT, 2)	CREAGH DEMESNE, GOREY RURAL	APPLICATION FINALISED	PERMISSION	CONDITIONAL	03/10/2016	06/01/2017		n/a	15.47	14.04
Wexford County Council	20160308	PERMISSION TO CHANGE THE FRONT GARDEN TO A PARKING AREA AND REMOVAL OF	GOREY CORPORATION LANDS, GOREY URBAN	n/a	n/a	n/a	24/09/2021			n/a	15.00	13.68
Wexford County Council	20161221	PERMISSION FOR A REAR AND SIDE EXTENSION TO EXISTING DWELLING, DEMOLITION OF	GOREY CORPORATION LANDS, GOREY URBAN	APPLICATION FINALISED	PERMISSION	CONDITIONAL	03/11/2016	30/01/2017		n/a	15.11	13.74
Wexford County Council	20170077	PERMISSION FOR PROPOSED SOLAR FARM COMPRISING SOLAR PHOTOVOLTAIC (PV) PANELS	BANOGH & TOMSILLA UPPER, CORTOWN	APPLICATION FINALISED	PERMISSION	n/a	30/01/2017		PL 26.248364	Granted (Conditional)	11.56	10.60
Wexford County Council	20161151	PERMISSION FOR THE "MATERIAL CHANGE OF USE" FROM "OFFICE" TO "MEDICAL" FOR 1ST	GOREY CORPORATION LANDS, GOREY URBAN	APPLICATION FINALISED	PERMISSION	CONDITIONAL	18/10/2016	18/01/2017		n/a	14.78	13.48
Wexford County Council	20160218	PERMISSION TO ERECT A CATTLE ACCOMMODATION UNIT COMPRISING LOOSE HOUSE WITH SLAT	COOLSHAL LOWER, GOREY RURAL	APPLICATION FINALISED	PERMISSION	CONDITIONAL	07/03/2016	25/05/2016		n/a	14.34	12.34
Wexford County Council	20160345	CONSTRUCT A FULLY SERVICED RESIDENCE, ENTRANCE & ALL ASSOCIATED SITE WORKS	MONAWILLING LOWER, BOLABOY	APPLICATION FINALISED	PERMISSION	CONDITIONAL	06/04/2016	29/08/2016		n/a	12.12	5.24
Wexford County Council	20160713	PERMISSION FOR THE REVISION OF SITE BOUNDARIES TO THAT GRANTED UNDER PLANNING RE	ST EDMONDS, ARTRAMON	APPLICATION FINALISED	PERMISSION	CONDITIONAL	23/06/2016	16/09/2016		n/a	24.50	16.91
Wexford County Council	20170542	PERMISSION FOR DEVELOPMENT OF A GARAGE OF 54SQM FOR PERSONAL USE AND ALL	KYLE LITTLE, BOLABOY	APPLICATION FINALISED	PERMISSION	CONDITIONAL	03/05/2017	12/07/2017		n/a	9.98	4.85
Wexford County Council	20161343	PERMISSION TO ERECT A DWELLING WITH SERVICES AND DOMESTIC GARAGE	COOLGARROW, BALLYHUSKARD	n/a	n/a	n/a	05/12/2016			n/a	16.55	2.98
Wexford County Council	20170024	PERMISSION TO DEMOLISH AN EXISTING EXTENSION, ERECT A NEW EXTENSION AND CARRY	KILLENAGH, KILLENAGH	APPLICATION FINALISED	PERMISSION	CONDITIONAL	16/01/2017	10/04/2017		n/a	6.08	4.26
Wexford County Council	20151049	PERMISSION FOR THE ERECTION OF A SERVICED DWELLING HOUSE WITH DETACHED DOMESTIC	BALLYNASTRAW, BALLYHUSKARD	n/a	n/a	n/a	13/01/2021			n/a	18.66	7.31
Wexford County Council	20160657	ALTERATIONS TO PREVIOUSLY GRANTED PLANNING PERMISSION (PL REG. NO. 20100823 REFER	KNOCKROE, ARDAMINE	APPLICATION FINALISED	PERMISSION	CONDITIONAL	13/06/2016	24/08/2016		n/a	9.31	8.66
Wexford County Council	20170498	PERMISSION FOR THE CONSTRUCTION OF A TWO STOREY HOUSE WITH GARAGE, WELL,	KILMICHAEL UPPER, KILNAHUE	n/a	n/a	n/a	21/04/2017			n/a	18.71	16.15
Wexford County Council	20160379	PERMISSION FOR CONTINUED USE OF THE PREVIOUSLY PERMITTED DEVELOPMENT UNDER PL. R	COOLNAHINCH, CORTOWN	APPLICATION FINALISED	PERMISSION	CONDITIONAL	15/04/2016	11/01/2017		n/a	10.64	8.98
Wexford County Council	20161006	PERMISSION TO CONSTRUCT A FULLY SERVICED DWELLING HOUSE AND GARAGE WITH ASSOCIAT	COOLGARROW, BALLYHUSKARD	APPLICATION FINALISED	PERMISSION	CONDITIONAL	08/09/2016	18/01/2017		n/a	16.62	3.29
Wexford County Council	20170481	PERMISSION FOR UPGRADES TO THE BOREHOLE SITE, REFERENCED PWS-07 LOCATED AT	BARNADOWN LOWER, GOREY RURAL	APPLICATION FINALISED	PERMISSION	CONDITIONAL	19/04/2017	05/07/2017		n/a	10.35	7.42
Wexford County Council	20161411	PERMISSION FOR RETENTION OF EXISTING SHEDS AND PERMISSION IS BEING SOUGHT FOR DE	BALLYLUCAS, KILMALLOCK	APPLICATION FINALISED	PERMISSION	CONDITIONAL	19/12/2016	21/03/2017		n/a	18.16	11.05
Wexford County Council	20161370	PERMISSION TO CONSTRUCT A FULLY SERVICED PARENT FLAT (SEPARATE TO MAIN DWELLING	CURRACLOE, ARDCOLM	APPLICATION FINALISED	PERMISSION	CONDITIONAL	09/12/2016	12/06/2017		n/a	18.62	17.06
Wexford County Council	20160141	PERMISSION FOR RETENTION OF EXTENSIONS AND ALTERATIONS TO EXISTING DWELLING HOUS	ENNISCORTHY, ENNISCORTHY URBAN	APPLICATION FINALISED	PERMISSION	CONDITIONAL	17/02/2016	11/05/2016		n/a	22.66	5.28
Wexford County Council	20150905	PERMISSION FOR THE CONSTRUCTION OF A SINGLE STOREY BOXING GYM/HALL, ERECTION OF	BALLYMURRY, BALLYHUSKARD	APPLICATION FINALISED	PERMISSION	CONDITIONAL	14/09/2015	01/12/2015		n/a	13.85	7.46
Wexford County Council	20170565	PERMISSION FOR THE ERECTION OF 42 NUMBER 2 STOREY SEMI-DETACHED DWELLINGS (39	GREENVILLE, ENNISCORTHY RURAL	APPLICATION FINALISED	PERMISSION	CONDITIONAL	09/05/2017	18/09/2017		n/a	22.76	4.83
Wexford County Council	20160216	PERMISSION TO ERECT A DWELLING HOUSE WITH SERVICES AND DOMESTIC GARAGE	PARK, BREE	APPLICATION FINALISED	PERMISSION	CONDITIONAL	07/03/2016	23/05/2016		n/a	24.01	8.91
Wexford County Council	20161219	PERMISSION TO ERECT A DWELLING WITH SERVICES AND DOMESTIC GARAGE AND ALL	BALLYDUFF, BALLYCANEW	n/a	n/a	n/a	03/11/2016			n/a	9.54	5.89
Wexford County Council	20160651	ERECT A DWELLING WITH SERVICES AND DOMESTIC GARAGE	BALLOWEN OR RAMSFORT PARK, GOREY RURAL	n/a	n/a	n/a	13/06/2016			n/a	16.35	14.95
Wexford County Council	20160319	FOR DEVELOPMENT AT THIS SITE AT DAYBREAK, ENNISCORTHY SERVICE STATION, CHAPEL LA	DRUMGOLD, ENNISCORTHY RURAL	APPLICATION FINALISED	PERMISSION	CONDITIONAL	31/03/2016	20/06/2016		n/a	21.06	4.50
Wexford County Council	20160933	PERMISSION FOR RETENTION OF THE CONVERSION OF THE GARAGE (PREVIOUS PLANNING REG	CLONSILLA EAST, BALLYNESTRAGH	n/a	n/a	n/a	22/08/2016			n/a	17.99	17.25
Wexford County Council	20160498	PERMISSION TO REMOVE EXISTING AGRICULTURAL STRUCTURES AND TO ERECT AN AGRICULTUR	DERRY, BALLYHUSKARD	APPLICATION FINALISED	PERMISSION	CONDITIONAL	13/05/2016	04/08/2016		n/a	14.39	4.99
Wexford County Council	20161385	PERMISSION TO CONSTRUCT A DOMESTIC GARAGE ADJACENT TO THE EXISTING HOUSE	BRIDESWELL BIG, BALLYELLIS	APPLICATION FINALISED	PERMISSION	CONDITIONAL	14/12/2016	13/03/2017		n/a	20.99	14.18

Planning Authority	Application Number	Development Description	Development Address	Application Status	Application Type	Decision	Received Date	Grant Date	Appeal Ref Number	Appeal Decision	Dist to Turbine (km)	Dist to UAR Boundary (km)
Wexford County Council	20160319	FOR DEVELOPMENT AT THIS SITE AT DAYBREAK, ENNISCORTHY SERVICE STATION, CHAPEL LA	DRUMGOLD, ENNISCORTHY RURAL	n/a	n/a	n/a	22/03/2021			n/a	21.06	4.50
Wexford County Council	20160562	RETENTION OF EXISTING DOMESTIC GARAGE AND ALL ASSOCIATED SITE AND ANCILLARY WORK	TEMPLEDERRY, CAHORE	APPLICATION FINALISED	PERMISSION	CONDITIONAL	25/05/2016	15/08/2016		n/a	0.40	0.00
Wexford County Council	20150964	PERMISSION FOR THE DEMOLITION OF A DERELICT DWELLINGHOUSE AND OUTHOUSES AND FOR	BALLYOUGHNA, BALLYGARRETT	APPLICATION FINALISED	PERMISSION	CONDITIONAL	28/09/2015	27/01/2016		n/a	3.55	1.60
Wexford County Council	20161049	PERMISSION FOR THE ERECTION OF AN EXTENSION AND ALTERATIONS TO DWELLING	BALLYWELLARD, CASTLETALBOT	APPLICATION FINALISED	PERMISSION	CONDITIONAL	22/09/2016	05/04/2017		n/a	10.62	7.75
Wexford County Council	20170056	RETENTION PERMISSION FOR THE ADDITION OF A NON-HABITABLE SECOND FLOOR SPACE AND	GOREY CORPORATIONLANDS, GOREY URBAN	APPLICATION FINALISED	PERMISSION	CONDITIONAL	25/01/2017	18/04/2017		n/a	15.16	13.63
Wexford County Council	20170361	PERMISSION TO ERECT A SERVICED DWELLING HOUSE AND A DOMESTIC GARAGE/STORE	BALLYFOLEY, BALLYMORE	n/a	n/a	n/a	15/02/2022			n/a	10.13	5.26
Wexford County Council	20160506	PERMISSION FOR RETENTION OF EXISTING AGRICULTURAL MACHINERY STORE/ HAYBARN	GLEBE, CASTLE TALBOT	APPLICATION FINALISED	PERMISSION	CONDITIONAL	16/05/2016	03/10/2016		n/a	9.80	4.75
Wexford County Council	20170269	PERMISSION TO ERECT A SERVICED DWELLING HOUSE AND A DOMESTIC GARAGE /STORE (PREV	KYLE, BOLABOY	n/a	n/a	n/a	06/03/2017			n/a	10.47	3.78
Wexford County Council	20160949	CONSTRUCT A SINGLE STOREY EXTENSION TO THE REAR OF EXISTING DWELLING HOUSE	BALLYNAMONA, BOLABOY	APPLICATION FINALISED	PERMISSION	CONDITIONAL	25/08/2016	14/11/2016		n/a	13.64	9.32
Wexford County Council	20160805	CONSTRUCT A DWELLING HOUSE WITH SERVICES, DOMESTIC GARAGEAND ALL ASSOCIATED SITE	BALLYMORE, ARDCOLM	n/a	n/a	n/a	15/07/2016			n/a	18.17	15.01
Wexford County Council	20170144	PERMISSION FOR EXCAVATION WORKS TO FACILITATE THE CONSTRUCTION OF AN ALL WEATHER	RAMSTOWN UPPER, GOREY RURAL	APPLICATION FINALISED	PERMISSION	CONDITIONAL	13/02/2017	27/11/2017		n/a	13.95	12.24
Wexford County Council	20160965	PERMISSION TO ERECT AN EXTENSION TO EXISTING COMMERCIAL PREMISES, CONSISTING OF	BALLYNESTRAGH DEMESNE, BALLYNESTRAGH	APPLICATION FINALISED	PERMISSION	CONDITIONAL	29/08/2016	23/12/2016		n/a	19.59	18.75
Wexford County Council	20170033	PERMISSION FOR THE CONSTRUCTION OF A TWO STOREY HOUSE WITH GARAGE, WELL, SEPTIC	KILMICHAEL UPPER, KILNAHUE	n/a	n/a	n/a	18/01/2017			n/a	18.71	16.15
Wexford County Council	20170302	PERMISSION FOR THE CONSTRUCTION OF A STEEL FRAMED DOMESTIC GARAGE TO FRONT OF DW	RAHEEN BEG, KILLENAGH	APPLICATION FINALISED	PERMISSION	CONDITIONAL	13/03/2017	06/06/2017		n/a	5.95	3.58
Wexford County Council	20161358	PERMISSION FOR ERECTION OF A COMMUNITY CENTRE BUILDING (INCLUDING A GENERAL PURP	GARRYWILLIAM, ARTRAMON	APPLICATION FINALISED	PERMISSION	CONDITIONAL	08/12/2016	31/05/2017		n/a	24.90	16.48
Wexford County Council	20160045	PERMISSION FOR RETENTION (REF NO. 20100287) FOR AN EXISTING DEVELOPMENT AT THIS	BOLABRADDA, BALLYLARKIN	APPLICATION FINALISED	PERMISSION	CONDITIONAL	25/01/2016	13/04/2016		n/a	21.67	21.08
Wexford County Council	20160463	PERMISSION FOR THE PROPOSED DEMOLITION OF OF THE EXISTING CONSERVATORY TO THE RE	PART OF CASTLEBRIDGE, ARDCAVAN	APPLICATION FINALISED	PERMISSION	CONDITIONAL	04/05/2016	25/07/2016		n/a	22.45	17.48
Wexford County Council	20161076	PERMISSION FOR DEVELOPMENT WHICH WILL CONSIST OF PROPOSED NEW TWO STOREY AND SIN	CARRIGLEGAN, KILCOMB	APPLICATION FINALISED	PERMISSION	CONDITIONAL	30/09/2016	19/12/2016		n/a	18.24	10.74
Wexford County Council	20160256	PERMISSION TO ERECT A DWELLING HOUSE WITH SERVICES, DOMESTIC GARAGE AND ALL ASSO	MONASEED DEMESNE, MONASEED	APPLICATION FINALISED	PERMISSION	CONDITIONAL	14/03/2016	07/06/2016		n/a	21.97	18.22
Wexford County Council	20160907	CHANGE OF TWO STOREY HOUSE TYPE AND CHANGE OF DOMESTIC GARAGE FROM THAT APPROVED	OULARTWICK MORE, KILCORMICK	APPLICATION FINALISED	PERMISSION	CONDITIONAL	15/08/2016	05/12/2016		n/a	14.15	4.12
Wexford County Council	20160809	PERMISSION FOR RETENTION OF AN EXISTING TIMBER FRAME STRUCTURE AND ALL	TARAHILL, COURTTOWN	APPLICATION FINALISED	PERMISSION	CONDITIONAL	15/07/2016	05/10/2016		n/a	16.80	16.25
Wexford County Council	20160841	ERECTION OF AN EXTENSION, ALONG WITH INTERNAL ALTERATIONS, TO AN EXISTING	CLONMORE BALLYOUGHTER	APPLICATION FINALISED	PERMISSION	CONDITIONAL	25/07/2016	12/10/2016		n/a	11.88	8.37
Wexford County Council	20160262	PERMISSION TO REPLACE THE EXISTING PERMITTED 40M WIND MEASURING POLE WITH A NEW	BALLYWATER LOWER, CAHORE	APPLICATION FINALISED	PERMISSION	CONDITIONAL	16/03/2016	01/06/2016		n/a	0.15	0.00
Wexford County Council	20160736	PERMISSION FOR THE CHANGE OF USE OF AN EXISTING STORAGE AREA UNIT TO A NEW PROPO	GOREY CORPORATIONLANDS, GOREY URBAN	n/a	n/a	n/a	28/06/2016			n/a	14.72	13.44
Wexford County Council	20160511	PERMISSION FOR ALTERATIONS TO ELEVATIONS TO DWELLING, ALSO FOR SINGLE STOREY POR	BALLYMONEY LOWER, COURTTOWN	APPLICATION FINALISED	PERMISSION	CONDITIONAL	16/05/2016	08/08/2016		n/a	14.32	13.76
Wexford County Council	20161422	PERMISSION FOR THE CONSTRUCTION OF A NEW DETACHED SINGLE STOREY HOLIDAY HOME/DWE	SEAFIELD, COURTTOWN	n/a	n/a	n/a	20/12/2016			n/a	13.64	13.08
Wexford County Council	20151065	PERMISSION FOR RETENTION OF ALTERATIONS TO PLANS AND ELEVATIONS PREVIOUSLY GRANT	BALLINASTRAW LOWER, KILLENAGH	APPLICATION FINALISED	PERMISSION	CONDITIONAL	02/11/2015	27/01/2016		n/a	5.96	1.95
Wexford County Council	20160932	PERMISSION FOR THE DEMOLITION OF EXISTING COAL SHED AND ERECTION OF A SELF CONTA	ENNISCORTHY, ENNISCORTHY RURAL	APPLICATION FINALISED	PERMISSION	CONDITIONAL	22/08/2016	07/11/2016		n/a	22.34	4.65
Wexford County Council	20161405	PERMISSION FOR RETENTION OF THE FOLLOWING WORKS: A) THE CONVERSION OF ROOFSpace	LACKAN, BALLYNESTRAGH	APPLICATION FINALISED	PERMISSION	CONDITIONAL	19/12/2016	31/05/2017		n/a	19.14	17.57
Wexford County Council	20161217	PERMISSION FOR THE DEVELOPMENT OF A TEMPORARY (27 YEARS) GROUND-MOUNTED SOLAR	BANOGE, COURTTOWN	APPLICATION FINALISED	PERMISSION	CONDITIONAL	02/11/2016	27/01/2017		n/a	11.32	10.34
Wexford County Council	20160955	PERMISSION FOR THE CONSTRUCTION OF A FULLY SERVICED DWELLING HOUSE, DOMESTIC GAR	SALVILLE OR MOTABEG, ENNISCORTHY RURAL	APPLICATION FINALISED	PERMISSION	CONDITIONAL	26/08/2016	18/01/2017		n/a	21.95	5.89
Wexford County Council	20160537	INSTALLATION OF 390SQ.M (56KWp) OF SOLAR PHOTOVOLTAIC PANELS. THE SOLAR PANELS A	BALLINATRAY LOWER, COURTTOWN	APPLICATION FINALISED	PERMISSION	CONDITIONAL	20/05/2016	02/08/2016		n/a	10.91	10.31
Wexford County Council	20161136	PERMISSION FOR 1. CHANGE OF USE OF PART OF EXISTING STORAGE BUILDING TO USE AS A	KILCANNON, ENNISCORTHY RURAL	APPLICATION FINALISED	PERMISSION	CONDITIONAL	13/10/2016	06/03/2017		n/a	21.13	3.08
Wexford County Council	20160632	CHANGE THE FRONT GARDEN TO A PARKING AREA, REMOVAL OF A GARDEN WALL, INSTALLATIO	GOREY CORPORATIONLANDS, GOREY URBAN	APPLICATION FINALISED	PERMISSION	CONDITIONAL	07/06/2016	29/08/2016		n/a	14.96	13.62
Wexford County Council	20160072	PERMISSION TO ERECT A BUNGALOW WITH SERVICES, DOMESTIC GARAGE AND ASSOCIATED	BARRACURRAGH, UMERICK	APPLICATION FINALISED	PERMISSION	CONDITIONAL	01/02/2016	21/04/2016		n/a	21.03	19.74
Wexford County Council	20160854	ERECTION OF EXTENSIONS AND ALTERATIONS TO EXISTING SINGLE STOREY DWELLING HOUSE,	BALLYNAHILLEN, HUNTINGTOWN	n/a	n/a	n/a	25/05/2021			n/a	15.23	10.64

Planning Authority	Application Number	Development Description	Development Address	Application Status	Application Type	Decision	Received Date	Grant Date	Appeal Ref Number	Appeal Decision	Dist to Turbine (km)	Dist to EIR Boundary (km)
Wexford County Council	20161020	A) RETENTION OF EXTENSION TO FRONT/SIDE OF BUILDING AND B) PERMISSION FOR THE	TEMPLESHANNON, ENNISCORTHY RURAL	APPLICATION FINALISED	PERMISSION	CONDITIONAL	13/09/2016	29/11/2016		n/a	21.11	3.73
Wexford County Council	20170080	PERMISSION TO ERECT A DWELLING WITH SERVICES AND DOMESTIC GARAGE ERECTION OF A SUN ROOM EXTENSION AND ALTERATIONS TO OUR EXISTING DWELLING HOUSE	BALLINA LOWER, KILMALLOCK MARSHALSTOWN, MARSHALSTOWN	APPLICATION FINALISED	PERMISSION	CONDITIONAL	30/01/2017	08/06/2017		n/a	16.66	8.67
Wexford County Council	20160627	CHANGE OF USE FROM EXISTING GROUND FLOOR SHOP TO USE AS A CAFE - RESTAURANT AND	TEMPLESHANNON, ENNISCORTHY URBAN	APPLICATION FINALISED	PERMISSION	CONDITIONAL	07/06/2016	24/08/2016		n/a	24.36	6.35
Wexford County Council	20160906	PERMISSION TO ERECT A DWELLING WITH CONNECTION TO EXISTING PUBLIC SEWERS, DOM	KILLINIERIN, LIMERICK	APPLICATION FINALISED	PERMISSION	CONDITIONAL	15/08/2016	01/11/2016		n/a	21.97	4.68
Wexford County Council	20161335	PERMISSION TO ERECT AN EXTENSION TO THE REAR OF THE EXISTING SCHOOL BUILDING COM	BALLYMURRAY, BALLYHUSKARD	APPLICATION FINALISED	PERMISSION	CONDITIONAL	15/01/2016	29/03/2016		n/a	13.81	7.36
Wexford County Council	20160784	ERECT A STEEL FRAMED AGRICULTURAL SHED AND ALL ANCILLARY WORKS	MEDOPHALL DEMESNE, BALLYOUGHTER	APPLICATION FINALISED	PERMISSION	CONDITIONAL	11/07/2016	24/10/2016		n/a	12.99	6.43
Wexford County Council	20160723	PERMISSION TO ERECT A SERVICED DWELLING HOUSE AND CARRY OUT ALL ANCILLARY WORKS	DRANAGH, KILCORMICK	APPLICATION FINALISED	PERMISSION	CONDITIONAL	27/06/2016	16/09/2016		n/a	10.61	1.14
Wexford County Council	20160681	RETENTION AND CONTINUATION OF USE OF EXISTING GRAVEL PIT / QUARRY	GORTEN UPPER, COOLGREANY	APPLICATION FINALISED	PERMISSION	CONDITIONAL	16/06/2016	18/10/2016		n/a	22.12	21.47
Wexford County Council	20160219	PERMISSION TO ERECT A FULLY SERVICED DWELLING HOUSE AND A DOMESTIC GARAGE/ STORE	BALLYMORE DEMESNE, BALLYMORE	APPLICATION FINALISED	PERMISSION	CONDITIONAL	07/03/2016	20/06/2016		n/a	10.13	5.73
Wexford County Council	20150944	PERMISSION FOR RETENTION OF A) ALTERATIONS TO APPROVED SERVICED DWELLING HOUSE I	MONAGREANY LOWER, MONAMOLIN	APPLICATION FINALISED	PERMISSION	CONDITIONAL	21/09/2015	14/12/2015		n/a	9.82	2.17
Wexford County Council	20160889	DEMOLITION OF EXISTING HABITABLE DWELLING HOUSE AND DECOMMISSIONING OF EXISTING	COOLAKIP, EDERMINE	APPLICATION FINALISED	PERMISSION	CONDITIONAL	09/08/2016	01/11/2016		n/a	20.95	12.64
Wexford County Council	20170469	PERMISSION TO ERECT A DWELLING WITH SERVICES AND DOMESTIC GARAGE INCLUDING	SCARNAGH LOWER, BALLYLARKIN	APPLICATION FINALISED	PERMISSION	CONDITIONAL	19/04/2017	10/07/2017		n/a	22.95	22.39
Wexford County Council	20160600	CONSTRUCTION OF A NEW DETACHED DORMER HOLIDAY HOME / DWELLING MEASURING 176M2,	SEAFIELD, COURTTOWN	n/a	n/a	n/a	01/06/2016			n/a	13.64	13.08
Wexford County Council	20160409	ERECT A DWELLING WITH SERVICES AND DOMESTIC GARAGE AND ALL ASSOCIATED SITE AND A	BARRACURRAGH, LIMERICK	APPLICATION FINALISED	PERMISSION	CONDITIONAL	25/04/2016	18/07/2016		n/a	21.23	19.88
Wexford County Council	20160757	PERMISSION TO ERECT A BUNGALOW WITH SERVICES AND DOMESTIC GARAGE UNDER ROOF	MONBAY UPPER, ROSSMINOGE	APPLICATION FINALISED	PERMISSION	CONDITIONAL	04/07/2016	20/09/2016		n/a	19.85	13.74
Wexford County Council	20161429	PERMISSION FOR ALTERATIONS TO PLANS SUBMITTED AND PREVIOUSLY GRANTED FOR A DWELL	WHITEWELL, BALLYOUGHTER	APPLICATION FINALISED	PERMISSION	CONDITIONAL	21/12/2016	15/03/2017		n/a	13.56	6.19
Wexford County Council	20160545	PERMISSION FOR RETENTION AND PERMISSION FOR THE ERECTION OF A DWELLING HOUSE WIT	BALLYTHEIGUE, ARDCOLM	APPLICATION FINALISED	PERMISSION	CONDITIONAL	23/05/2016	15/08/2016		n/a	18.08	14.35
Wexford County Council	20170663	OUTLINE PERMISSION FOR DEVELOPMENT TO CONSIST OF CONSTRUCTION OF A NEW DWELLING	KILLINCOOLY MORE, BALLYVALDON	n/a	n/a	n/a	30/05/2017			n/a	5.43	4.98
Wexford County Council	20170707	PERMISSION SOUGHT FOR THE CONSTRUCTION OF AN AGRICULTURAL ENTRANCE AND DOMESTIC	GALBALLY, ARDCAVAN	APPLICATION FINALISED	PERMISSION	CONDITIONAL	06/06/2017	03/10/2017		n/a	20.47	17.34
Wexford County Council	20170153	PERMISSION FOR RETENTION OF ALTERATIONS TO THE SITE LAYOUT AND DOMESTIC GARAGE/	ANNAGH MIDDLE, WINGFIELD	APPLICATION FINALISED	PERMISSION	CONDITIONAL	13/02/2017	08/05/2017		n/a	22.63	20.40
Wexford County Council	20161035	ERECT A FULLY SERVICED DWELLING HOUSE WITH CONNECTION TO EXISTING PUBLIC	FERNS UPPER, FERNS	n/a	n/a	n/a	16/09/2016			n/a	18.40	5.18
Wexford County Council	20170293	PERMISSION TO CONSTRUCT A FIRST FLOOR HIPPED ROOF EXTENSION OVER EXISTING SINGLE	ENNISCORTHY, ENNISCORTHY RURAL	APPLICATION FINALISED	PERMISSION	CONDITIONAL	13/03/2017	31/05/2017		n/a	23.00	5.24
Wexford County Council	20170185	PERMISSION TO CONSTRUCT AN ENTRANCE FROM THE PUBLIC ROAD TO LAND	BALLYFARNOGE, CASTLE ELLIS	APPLICATION FINALISED	PERMISSION	CONDITIONAL	20/02/2017	15/05/2017		n/a	16.77	12.98
Wexford County Council	20160970	PERMISSION FOR CONSTRUCTION OF 24 DWELLING HOUSES AND ALL ASSOCIATED SITE WORKS	CROSSTOWN, ARDCAVAN	APPLICATION FINALISED	PERMISSION	CONDITIONAL	31/08/2016	05/09/2017	PL 26.247934	Granted (Conditional)	24.88	20.13
Wexford County Council	20160346	ALTERATIONS AND EXTENSIONS TO EXISTING DWELLING HOUSE ALL WITH ASSOCIATED SITE W	GREENVILLE, ENNISCORTHY RURAL	APPLICATION FINALISED	PERMISSION	CONDITIONAL	07/04/2016	27/06/2016		n/a	22.82	4.87
Wexford County Council	20170125	PERMISSION FOR 1. RETENTION OF AN EXISTING SHED (783.79 SQ METRES) FOR USE AS A	BAYLAND, KILBORA	n/a	n/a	n/a	08/02/2017			n/a	15.62	5.76
Wexford County Council	20170058	PERMISSION FOR THE ERECTION OF A NEW EXTERNAL COVERED WALKWAY AND ASSOCIATED	MOYNE UPPER, ENNISCORTHY RURAL	APPLICATION FINALISED	PERMISSION	CONDITIONAL	25/01/2017	18/04/2017		n/a	21.47	3.42
Wexford County Council	20161078	PERMISSION FOR THE REVISION OF THE BOUNDARIES OF SITE FROM THAT PREVIOUSLY GRANT	KNOCKGREANY, COOLGREANY BALLYMAUN & BARNADOWN	APPLICATION FINALISED	PERMISSION	CONDITIONAL	30/09/2016	19/12/2016		n/a	24.00	23.40
Wexford County Council	20170482	PERMISSION FOR UPGRADES TO THE BOREHOLE SITE, REFERENCED PWS-08 LOCATED AT	LOWER, ARDAMINE & GOREY RURAL	APPLICATION FINALISED	PERMISSION	CONDITIONAL	19/04/2017	10/07/2017		n/a	10.40	7.77
Wexford County Council	20161201	RETENTION OF AN EXISTING MOBILE HOME	BALLINA LOWER, KILMALLOCK	n/a	n/a	n/a	28/10/2016			n/a	16.66	8.67
Wexford County Council	20161064	PERMISSION FOR A CHANGE OF HOUSE DESIGN FROM THAT PREVIOUSLY GRANTED UNDER PLANN	BALLINGALE, TOMBRACK	APPLICATION FINALISED	PERMISSION	CONDITIONAL	28/09/2016	14/12/2016		n/a	23.39	8.52
Wexford County Council	20170106	PERMISSION FOR CHANGE OF USE OF EXISTING SHOP UNIT TO AMUSEMENT AND	ENNISCORTHY, ENNISCORTHY URBAN	n/a	n/a	n/a	06/02/2017			n/a	22.47	5.09
Wexford County Council	20170044	RETENTION PERMISSION FOR CHANGES TO THE FRONT AND REAR ELEVATION OF A SHED	BALLOWEN OR RAMSFORT PARK, GOREY RURAL	APPLICATION FINALISED	PERMISSION	CONDITIONAL	23/01/2017	11/08/2017	PL 26.248312	Granted (Conditional)	15.29	14.01
Wexford County Council	20160676	(A) TO REPLACE AN EXISTING UNSAFE VEHICULAR ENTRANCE SERVING AN EXISTING DWELLIN	COOLNAHORN, MARSHALSTOWN	n/a	n/a	n/a	16/06/2016			n/a	21.22	3.73
Wexford County Council	20160417	RETENTION PERMISSION FOR EXTENSION TO SIDE OF EXISTING DWELLING	GARRYVADDEN LOWER, CASTLE ELLIS	APPLICATION FINALISED	PERMISSION	CONDITIONAL	26/04/2016	13/07/2016		n/a	14.42	11.85

Planning Authority	Application Number	Development Description	Development Address	Application Status	Application Type	Decision	Received Date	Grant Date	Appeal Ref Number	Appeal Decision	Cost to Timeline (km)	Cost to Timeline (m2)
Wexford County Council	20170336	(1) PERMISSION FOR RETENTION OF ALTERATIONS TO WORKS PERMITTED UNDER ENNISCORTHY ERECT A TEMPORARY STRUCTURE FOR USE AS A ROOM TO THE EXISTING PLAY SCHOOL/CHILDCA	ENNISCORTHY, ENNISCORTHY URBAN	APPLICATION FINALISED	PERMISSION	CONDITIONAL	20/03/2017	12/06/2017	n/a		22.43	5.47
Wexford County Council	20160335	PERMISSION FOR THE DEMOLITION OF THE SINGLE STOREY EXTENSION TO THE GATE LODGE L	CLONATIN LOWER, GOREY RURAL	APPLICATION FINALISED	PERMISSION	CONDITIONAL	05/04/2016	27/06/2016	n/a		15.08	13.94
Wexford County Council	20160269	PERMISSION FOR THE CHANGE OF USE OF EXISTING CONVENT TO OFFICE SPACE AND PERMISS	TEMPLESHANNON, ENNISCORTHY URBAN	n/a	n/a	n/a	18/03/2016	09/06/2016	n/a		13.47	12.51
Wexford County Council	20161104	OUTLINE PERMISSION FOR DEVELOPMENT, THE DEVELOPMENT WILL CONSIST OF PROPOSED	CROSSABEG & ST. EDMOND'S, ARTRAMON	APPLICATION FINALISED	PERMISSION	CONDITIONAL	07/06/2017	28/02/2018	n/a		24.19	16.54
Wexford County Council	20160384	CHANGE OF USE OF PART OF EXISTING FIRST FLOOR OFFICE SPACE TO USE AS A TWO BEDRO	GOREYCORPORATIONLANDS, GOREY URBAN	APPLICATION FINALISED	PERMISSION	CONDITIONAL	18/04/2016	16/09/2016	n/a		14.88	13.59
Wexford County Council	20160493	PERMISSION FOR THE ERECTION OF A DWELLING HOUSE AND ASSOCIATED WORKS[PERMISSION	LACKEN, KILMALLOCK	n/a	n/a	n/a	12/05/2021		n/a		20.78	13.55
Wexford County Council	20170744	PERMISSION TO ERECT A NEW STRAW BEDDED LIVESTOCK SHED, UNDERGROUND EFFLUENT STOR	BALLINA UPPER, CASTLE ELLIS	APPLICATION FINALISED	PERMISSION	CONDITIONAL	12/06/2017	01/09/2017	n/a		14.65	12.73
Wexford County Council	20160566	CHANGE OF USE FROM RESIDENTIAL TO COMMERCIAL USE (TWO UNITS) AND THE CONSTRUCTIO	GOREYCORPORATIONLANDS, GOREY URBAN	APPLICATION FINALISED	PERMISSION	CONDITIONAL	26/05/2016	15/08/2016	n/a		14.78	13.46
Wexford County Council	20161093	PERMISSION TO 1) ERECT A MACHINERY STORE, 2) TO EXTEND EXISTING SLATTED UNDERGRO	BALLYMACSIMON, BALLYVALDON	APPLICATION FINALISED	PERMISSION	CONDITIONAL	03/10/2016	16/05/2017	n/a		5.98	5.52
Wexford County Council	20150978	PERMISSION FOR COMPLETION OF DWELLING HOUSE AND ALL ASSOCIATED SITE WORKS ON SIT	BALLYROE (ANNESLEY), CASTLE ELLIS	APPLICATION FINALISED	PERMISSION	CONDITIONAL	05/10/2015	23/12/2015	n/a		14.90	12.24
Wexford County Council	20161034	PERMISSION FOR THE CONSTRUCTION OF A STONE OR CONCRETE BLOCK REVETMENT ABOVE THE	DUFFCARRICK, COURTTOWN	APPLICATION FINALISED	PERMISSION	CONDITIONAL	16/09/2016	07/12/2016	n/a		12.96	12.41
Wexford County Council	20151123	PERMISSION TO ERECT A DWELLING WITH SERVICES AND DOMESTIC GARAGE	BALLYCARRIGEEN LOWER, THE HARROW	APPLICATION FINALISED	PERMISSION	CONDITIONAL	23/11/2015	25/05/2016	n/a		13.27	0.95
Wexford County Council	20170689	PERMISSION FOR THE PROPOSED ERECTION OF ALTERATIONS AND EXTENSIONS TO AN	COURTBALLYEDMOND, MONAMOLIN	APPLICATION FINALISED	PERMISSION	CONDITIONAL	02/06/2017	16/08/2017	n/a		6.66	1.28
Wexford County Council	20160513	PERMISSION FOR CHANGE OF USE FROM LIGHT INDUSTRIAL TO OFFICE USE AT UNIT 4 AND T	KILCANNON, ENNISCORTHY RURAL	APPLICATION FINALISED	PERMISSION	CONDITIONAL	16/05/2016	08/08/2016	n/a		21.12	3.05
Wexford County Council	20160704	PERMISSION FOR THE CREATION AND ERECTION OF A NEW VEHICULAR ENTRANCE WITH	ENNISCORTHY, ENNISCORTHY URBAN	APPLICATION FINALISED	PERMISSION	CONDITIONAL	24/01/2017	18/04/2017	n/a		22.44	5.43
Wexford County Council	20170049	PERMISSION TO CONSTRUCT A SLATTED CATTLE SHED WITH STRAW LIEBACK AREAS AND ALL A	TINRAHEEN, BOLABOY	APPLICATION FINALISED	PERMISSION	CONDITIONAL	11/01/2016	18/05/2016	n/a		15.19	9.22
Wexford County Council	20160015	PERMISSION TO DEMOLISH EXISTING CONSERVATORY AND ERECT AN EXTENSION TO THE SIDE	BORLEAGH, LIMERICK	APPLICATION FINALISED	PERMISSION	CONDITIONAL	24/01/2017	10/04/2017	n/a		20.69	19.68
Wexford County Council	20170050	CONSTRUCT A DOMESTIC GARAGE WITH ASSOCIATED SITE WORKS	ASKA MORE, BALLYBEG	APPLICATION FINALISED	PERMISSION	CONDITIONAL	21/06/2016	05/09/2016	n/a		21.72	13.32
Wexford County Council	20170136	PERMISSION TO DEMOLISH THE EXISTING TWO STOREY DWELLING AND TO REPLACE THE BUILD	GOREYCORPORATIONLANDS, GOREY URBAN	n/a	n/a	n/a	10/02/2017		n/a		14.68	13.39
Wexford County Council	20160475	(A) THE ERECTION OF AN EXTENSION TO THE SIDE/REAR OF OUR EXISTING DWELLING & (B)	BALLYNAGLOUGH, CASTLE TALBOT	APPLICATION FINALISED	PERMISSION	CONDITIONAL	09/05/2016	02/08/2016	n/a		12.06	10.35
Wexford County Council	20170616	PERMISSION FOR THE PROPOSED ERECTION OF A FULLY SERVICED DWELLING HOUSE ALONG WI	CRORY UPPER, ARTRAMON	APPLICATION FINALISED	PERMISSION	CONDITIONAL	19/05/2017	14/08/2017	n/a		23.51	15.11
Wexford County Council	20160749	PERMISSION FOR ALTERATION TO A PERMITTED DEVELOPMENT CONSENT ON A SITE SUBJECT T	RAMSTOWN LOWER, GOREY RURAL	APPLICATION FINALISED	PERMISSION	CONDITIONAL	01/07/2016	26/09/2016	n/a		14.39	12.95
Wexford County Council	20161003	PERMISSION FOR RETENTION OF RELOCATION OF PERCOLATION AREA PREVIOUSLY GRANTED PL	MONAWILLING LOWER, BOLABOY	APPLICATION FINALISED	PERMISSION	CONDITIONAL	08/09/2016	25/11/2016	n/a		12.76	5.28
Wexford County Council	20160429	RETENTION OF : 1.ALTERATIONS TO DWELLING HOUSE (FROM PLANS APPROVED UNDER PLANNI	GARRYVADDENBEG, CASTLE ELLIS	APPLICATION FINALISED	PERMISSION	CONDITIONAL	28/04/2016	12/10/2016	n/a		13.99	10.77
Wexford County Council	20161119	PERMISSION FOR RETENTION OF THE CHANGE OF USE OF AN AGRICULTURAL ENTRANCE TO USE	RAMSTOWN UPPER, GOREY RURAL	APPLICATION FINALISED	PERMISSION	CONDITIONAL	10/10/2016	21/12/2016	n/a		13.89	12.16
Wexford County Council	20160102	PERMISSION TO ERECT A DWELLING WITH SERVICES AND DOMESTIC GARAGE AND ALL ASSOCIA	BOLEYBAUN, BALLYNESTRAGH	n/a	n/a	n/a	08/02/2016		n/a		19.86	19.25
Wexford County Council	20160974	PERMISSION FOR THE CONVERSION OF EXISTING ATTIC SPACE INTO NEW BEDROOM ACCOMMODA	BALLINTLEA, KILNAHUE	APPLICATION FINALISED	PERMISSION	CONDITIONAL	02/09/2016	04/04/2017	n/a		19.79	18.10
Wexford County Council	20160470	ERECTION OF 3 NEW EASIFIED SLATTED LIVESTOCK SHEDS (DEMOLISH AND REPLACE 7 NO E	BALLYWATER LOWER, CAHORE	APPLICATION FINALISED	PERMISSION	CONDITIONAL	09/05/2016	02/08/2016	n/a		0.00	0.00
Wexford County Council	20151217	PERMISSION FOR THE FOLLOWING. 1. CONSTRUCT TWO SPAN EXTENSION ONTO EXISTING SLAT	ASK, BALLYNESTRAGH	APPLICATION FINALISED	PERMISSION	CONDITIONAL	14/12/2015	16/03/2016	n/a		17.23	16.52
Wexford County Council	20161299	PERMISSION TO ERECT A SERVICED DWELLING HOUSE	MONAGREANY LOWER, MONAMOLIN	APPLICATION FINALISED	PERMISSION	CONDITIONAL	21/11/2016	21/02/2017	n/a		10.05	2.13
Wexford County Council	20161164	1) PERMISSION FOR RETENTION OF EXISTING DWELLING HOUSE AS CONSTRUCTED AND ALL	COOLAMAIN, EDERMINE	APPLICATION FINALISED	PERMISSION	CONDITIONAL	20/10/2016	18/01/2017	n/a		22.43	12.23
Wexford County Council	20170195	PERMISSION FOR THE CHANGE OF USE OF AN EXISTING COMMERCIAL UNIT FROM RETAIL USE	RAMSTOWN LOWER, GOREY RURAL	APPLICATION FINALISED	PERMISSION	CONDITIONAL	21/02/2017	11/05/2017	n/a		14.10	12.42
Wexford County Council	20160064	PERMISSION FOR THE ERECTION OF A FULLY SERVICED DWELLING HOUSE AND A DOMESTIC GA	TURKYLE, KILMALLOCK	APPLICATION FINALISED	PERMISSION	CONDITIONAL	29/01/2016	04/07/2016	n/a		18.33	12.08
Wexford County Council	20160645	RETENTION OF THE EXISTING GARAGE EXTENSION AND SUBSEQUENT CONVERSION TO SHOWER +	KILLAGOLEY, ENNISCORTHY RURAL	APPLICATION FINALISED	PERMISSION	CONDITIONAL	10/06/2016	29/08/2016	n/a		21.44	4.85
Wexford County Council	20160121	PERMISSION TO CONSTRUCT A FULLY SERVICED DWELLING HOUSE WITH DOMESTIC GARAGE	BALLINGALE, TOMBRACK	APPLICATION FINALISED	PERMISSION	CONDITIONAL	12/02/2016	04/05/2016	n/a		23.39	8.53
Wexford County Council	20161103	PERMISSION FOR THE RETENTION OF ALTERATIONS TO OUR DWELLING AS A CHANGE TO THAT	KILMICHAEL UPPER, KILNAHUE	APPLICATION FINALISED	PERMISSION	CONDITIONAL	06/10/2016	06/01/2017	n/a		18.62	16.03

Planning Authority	Application Number	Development Description	Development Address	Application Status	Application Type	Decision	Received Date	Grant Date	Appeal Ref Number	Appeal Decision	Dist to Turbine (km)	Dist to EIM Boundary (km)
Wexford County Council	20160591	PERMISSION FOR THE ESTABLISHMENT OF A WASTE FACILITY FOR THE DEPOSITION OF SURPL	ROCKSPRING, BALLYMORE	APPLICATION FINALISED	PERMISSION	CONDITIONAL	31/05/2016	20/09/2016		n/a	12.41	3.50
Wexford County Council	20160370	NEW AGRICULTURAL SITE ENTRANCE AND ALL ASSOCIATED SITE WORKS	BALLINCLARE, BALLYCANAW	APPLICATION FINALISED	PERMISSION	CONDITIONAL	13/04/2016	17/08/2016		n/a	8.66	5.68
Wexford County Council	20160772	RETENTION OF EXISTING EXTENSION TO REAR OF THE EXISTING DWELLING AND ALL ASSOCIA	MONASEED DEMESNE, MONASEED	APPLICATION FINALISED	PERMISSION	CONDITIONAL	08/07/2016	26/09/2016		n/a	22.19	17.82
Wexford County Council	20151082	PERMISSION FOR THE ERECTION OF A FULLY SERVICED DWELLING AND DOMESTIC GARAGE AND	MOYNE UPPER, ENNISCORTHY RURAL	APPLICATION FINALISED	PERMISSION	CONDITIONAL	09/11/2015	13/04/2016		n/a	21.51	3.61
Wexford County Council	20151260	PERMISSION FOR THE ERECTION OF A TWO STOREY EXTENSION, COMPRISING OF STAFF CANTE	MOYNE LOWER, ENNISCORTHY RURAL	APPLICATION FINALISED	PERMISSION	CONDITIONAL	22/12/2015	24/03/2016		n/a	20.96	2.76
Wexford County Council	20170477	PERMISSION FOR UPGRADES TO THE BOREHOLE SITE REFERENCED PWS-06 LOCATED AT	BARNADOWN LOWER, GOREY LOWER	APPLICATION FINALISED	PERMISSION	CONDITIONAL	19/04/2017	03/07/2017		n/a	10.40	7.77
Wexford County Council	20160610	ERECT A DWELLING WITH SERVICES AND DOMESTIC GARAGE AND ALL ASSOCIATED SITE AND A	MONAGREANY LOWER, MONAMOLIN	APPLICATION FINALISED	PERMISSION	CONDITIONAL	03/06/2016	29/08/2016		n/a	11.05	1.69
Wexford County Council	20160205	PERMISSION FOR THE PROPOSED ERECTION OF A 2 STOREY EXTENSION TO THE REAR OF THE	ENNISCORTHY, ENNISCORTHY RURAL	APPLICATION FINALISED	PERMISSION	CONDITIONAL	03/03/2016	18/05/2016		n/a	22.98	5.17
Wexford County Council	20161414	PERMISSION FOR RETENTION AND COMPLETION FOR THE RELOCATION ON SITE PREVIOUSLY AP	RYANE, EDERMINE	APPLICATION FINALISED	PERMISSION	CONDITIONAL	19/12/2016	15/03/2017		n/a	23.41	11.19
Wexford County Council	20161053	PERMISSION FOR THE DEMOLITION OF AN EXISTING TWO STOREY DWELLING HOUSE WITH ALL	GOREY CORPORATION LANDS, GOREY URBAN	APPLICATION FINALISED	PERMISSION	CONDITIONAL	26/09/2016	14/12/2016		n/a	14.63	13.34
Wexford County Council	20170279	PERMISSION FOR EXTENSION AND ALTERATIONS TO THE MAIN ENTRANCE, RECEPTION AREA	ENNISCORTHY, ENNISCORTHY URBAN	APPLICATION FINALISED	PERMISSION	CONDITIONAL	08/03/2017	29/05/2017		n/a	22.15	5.14
Wexford County Council	20160754	PERMISSION FOR THE FOLLOWING:(A) CONSTRUCTION OF A BUILDING ADJACENT TO EXISTING	SCARNAGH UPPER, BALLYLARKIN	APPLICATION FINALISED	PERMISSION	CONDITIONAL	04/07/2016	09/11/2016		n/a	23.49	22.92
Wexford County Council	20160860	RETENTION OF ALTERATIONS TO EXISTING DWELLING CONSISTING OF THE FOLLOWING: (1) 2	RAHEENAGURRIN WEST, COURTTOWN	APPLICATION FINALISED	PERMISSION	CONDITIONAL	29/07/2016	18/10/2016		n/a	13.27	12.49
Wexford County Council	20170141	PERMISSION TO PROVIDE AN ENTRANCE AND CHANGE THE SITE BOUNDARY TO SERVE DWELLING	TOMGARROW, CASTLEDOKRELL	n/a	n/a	n/a	13/02/2017			n/a	23.59	6.85
Wexford County Council	20161253	EXTENSION TO LICENCED PREMISES COMPRISING PROPOSED CHAIR STORE, EXTENSION TO	FERNS UPPER, FERNS	APPLICATION FINALISED	PERMISSION	CONDITIONAL	10/11/2016	03/02/2017		n/a	17.88	4.83
Wexford County Council	20170299	PERMISSION TO ERECT A BUNGALOW WITH DOMESTIC GARAGE AND SERVICES	COOLOOK BEG, KILLENAGH	n/a	n/a	n/a	13/03/2017			n/a	7.63	5.47
Wexford County Council	20160145	PERMISSION FOR ERECTION OF A DWELLING HOUSE, DOMESTIC GARAGE/ STORE AND ASSOCIA	KNOCKDUFF, BREE	APPLICATION FINALISED	PERMISSION	CONDITIONAL	17/02/2016	11/05/2016		n/a	24.98	10.57
Wexford County Council	20170539	PERMISSION FOR THE ERECTION OF AN EXTENSION (AS A SELF CONTAINED APARTMENT) TO	GOREYHILL, GOREY RURAL	n/a	n/a	n/a	02/05/2017			n/a	15.17	13.55
Wexford County Council	20151184	PERMISSION FOR RETENTION OF THE FOLLOWING: (A) RETENTION OF (1) BORN NA MONA ENV	TOMBRACK, TOMBRACK	APPLICATION FINALISED	PERMISSION	CONDITIONAL	07/12/2015	29/02/2016		n/a	21.58	7.73
Wexford County Council	20161082	PERMISSION FOR THE CHANGE OF SITE BOUNDARIES & CONSTRUCTION OF A NEW FOUL DISPOS	BALLYVALDON, BALLYVALDON	APPLICATION FINALISED	PERMISSION	CONDITIONAL	03/10/2016	21/12/2016		n/a	8.60	8.16
Wexford County Council	20161120	PERMISSION FOR CHANGE OF USE OF AN EXISTING GARAGE BUILDING FROM ANCILLARY USAGE	PROSPECT, COURTTOWN	n/a	n/a	n/a	10/10/2016			n/a	13.24	12.66
Wexford County Council	20170331	PERMISSION FOR CONSTRUCTION OF A BAY WINDOW AND ALTERATIONS TO THE FRONT ELEVATI	CREAGH DEMESNE, GOREY RURAL	APPLICATION FINALISED	PERMISSION	CONDITIONAL	20/03/2017	12/06/2017		n/a	15.28	13.63
Wexford County Council	20151286	PERMISSION TO ERECT A BUNGALOW WITH DOMESTIC GARAGE, CONNECTION TO PUBLIC SERVIC	GOREY CORPORATION LANDS, GOREY URBAN	APPLICATION FINALISED	PERMISSION	CONDITIONAL	23/12/2015	29/03/2016		n/a	14.93	13.38
Wexford County Council	20160421	PERMISSION FOR ALTERATIONS TO EXISTING DWELLING HOUSE ALL WITH ANCILLARY SITE WD	SINNOTTSMILL, ARDCAVAN	APPLICATION FINALISED	PERMISSION	CONDITIONAL	26/04/2016	18/07/2016		n/a	20.67	16.28
Wexford County Council	20161220	PERMISSION FOR THE DEMOLITION OF AN EXISTING DERELICT DWELLING AND SHED AND ALSO	GOREY CORPORATION LANDS, GOREY URBAN	APPLICATION FINALISED	PERMISSION	CONDITIONAL	03/11/2016	31/01/2017		n/a	14.46	13.17
Wexford County Council	20160553	PERMISSION FOR RETENTION OF 1) RESIDENTIAL DWELLING HOUSE WITH ASSOCIATED SITEWO	MONAWILLING LOWER, BOLABOY	APPLICATION FINALISED	PERMISSION	CONDITIONAL	23/05/2016	15/08/2016		n/a	12.76	5.28
Wexford County Council	20161331	PERMISSION FOR (A) THE BLOCKING UP OF AN EXISTING ENTRANCE TO THE SITE OF THE	KYLE, BOLABOY	APPLICATION FINALISED	PERMISSION	CONDITIONAL	30/11/2016	28/02/2017		n/a	10.40	4.14
Wexford County Council	20161081	PERMISSION FOR RETENTION AND CONTINUED USE/EXTRACTION OF EXISTING EXTRACTED AREA	BALLYNABRIGADANE, KILMALLOCK	n/a	n/a	n/a	26/08/2021			n/a	17.74	10.30
Wexford County Council	20170074	PERMISSION FOR UPGRADES TO THE BOREHOLE SITE REFERENCED PWB-01 & 02. THE UPGRADE	BARNADOWN UPPER, GOREY RURAL	APPLICATION FINALISED	PERMISSION	CONDITIONAL	30/01/2017	24/04/2017		n/a	12.15	9.86
Wexford County Council	20161085	PERMISSION FOR RETENTION OF THE FOLLOWING: (A) THE CHANGE OF USE OF EXISTING AGR	KILLOWEN UPPER, KILGORMAN	n/a	n/a	n/a	03/10/2016			n/a	21.76	21.23
Wexford County Council	20160710	PERMISSION TO ERECT A FULLY SERVICED DWELLING HOUSE WITH DOMESTIC GARAGE	BALLYDUFF, KILCOMB	APPLICATION FINALISED	PERMISSION	CONDITIONAL	23/06/2016	07/09/2016		n/a	18.48	8.94
Wexford County Council	20160136	PERMISSION FOR THE ERECTION OF OF A FULLY SERVICED DWELLING HOUSE AND ASSOCIATED	BALLYBEG GREAT, CASTLE ELLIS	APPLICATION FINALISED	PERMISSION	CONDITIONAL	16/02/2016	09/05/2016		n/a	15.90	11.56
Wexford County Council	20161026	CHANGE OF USE TO VETERINARY CLINIC, FOR 1 ROOM OF UNIT 30 GOREY BUSINESS PARK	RAMSTOWN LOWER, GOREY RURAL	APPLICATION FINALISED	PERMISSION	CONDITIONAL	14/09/2016	16/05/2017		n/a	14.16	12.43
Wexford County Council	20150896	PERMISSION TO ERECT AN AGRICULTURAL SHED	MACOYLE UPPER, BALLYLARKIN	APPLICATION FINALISED	PERMISSION	CONDITIONAL	10/09/2015	05/01/2016		n/a	20.03	19.46
Wexford County Council	20161442	PERMISSION FOR THE CONSTRUCTION OF A COFFEE SHOP, SIGNAGE AND ALL ASSOCIATED WOR	MILL LANDS, GOREY URBAN	APPLICATION FINALISED	PERMISSION	CONDITIONAL	22/12/2016	22/03/2017		n/a	14.54	13.38
Wexford County Council	20160993	PERMISSION FOR ERECTION OF TWO (2NO) DWELLING HOUSES, DOMESTIC GARAGE/ STORES AN	CLONHASTEN, ENNISCORTHY RURAL	APPLICATION FINALISED	PERMISSION	CONDITIONAL	07/09/2016	25/11/2016		n/a	20.38	3.58
Wexford County Council	20160844	ERECT A SERVICED DWELLING HOUSE AND A DOMESTIC GARAGE/STORE	TOMDUFF, KILLENAGH	APPLICATION FINALISED	PERMISSION	CONDITIONAL	25/07/2016	18/10/2016		n/a	6.81	4.84
Wexford County Council	20161347	PERMISSION TO ERECT A 3 STOREY EXTENSION TO EXISTING HOTEL (THE AMBER SPRINGS)	KNOCKMULLEN, GOREY RURAL	APPLICATION FINALISED	PERMISSION	CONDITIONAL	05/12/2016	06/03/2017		n/a	13.78	12.51

Planning Authority	Application Number	Development Description	Development Address	Application Status	Application Type	Division	Received Date	Grant Date	Appeal Ref Number	Appeal Decision	Dist to Turbine (km)	Dist to LAR Boundary (km)
Wexford County Council	20160987	PERMISSION FOR THE ERECTION OF 2 NO. DWELLING HOUSES WITH ASSOCIATED SITE WORKS	CLONHASTEN, ENNISCORTHY	APPLICATION FINALISED	PERMISSION	CONDITIONAL	05/09/2016	23/11/2016		n/a	20.85	3.45
Wexford County Council	20170692	PERMISSION FOR RETENTION AND COMPLETION FOR ELEVATIONAL ALTERATIONS AND FOR	CROSSTOWN, ARDCAVAN	APPLICATION FINALISED	PERMISSION	CONDITIONAL	02/06/2017	14/08/2017		n/a	24.84	20.10
Wexford County Council	20170114	PERMISSION TO 1) CONSTRUCT A COMMUNITY SHOP, 2) 2 NO. LOBBYS TO FRONT OF EXISTIN	MARSHALSTOWN, MARSHALSTOWN	APPLICATION FINALISED	PERMISSION	CONDITIONAL	06/02/2017	02/05/2017		n/a	24.21	6.24
Wexford County Council	20160962	PERMISSION FOR THE PROPOSED ERECTION OF 2. NO CHICKEN BROILER UNITS ON SITE OF E	TOMNALDOSSETT, ENNISCORTHY RURAL	n/a	n/a	n/a	29/08/2016			n/a	23.84	7.04
Wexford County Council	20160992	PERMISSION FOR THE CONSTRUCTION OF A DWELLING HOUSE WITH SERVICES AND ASSOCIATED	KILPATRICK, KILGORMAN	APPLICATION FINALISED	PERMISSION	CONDITIONAL	06/09/2016	10/04/2017		n/a	19.60	19.05
Wexford County Council	20160643	ERECT DOMESTIC GARAGE AND ASSOCIATED SITE WORKS	BANOGEHILL, COURTTOWN	n/a	n/a	n/a	10/06/2016			n/a	12.74	11.59
Wexford County Council	20160270	PERMISSION FOR (A) CONSTRUCTION OF A NEW MILKING PARLOUR, SLATTED TANK, FLOW CHA	TINNASHRULE, KILBORA	APPLICATION FINALISED	PERMISSION	CONDITIONAL	18/03/2016	04/07/2016		n/a	20.21	7.98
Wexford County Council	20170225	PERMISSION FOR THE ERECTION OF A PORTAL FRAME UNIT WITH ASSOCIATED SITE WORKS	SALVILLE OR MOTABEG, ENNISCORTHY RURAL	APPLICATION FINALISED	PERMISSION	CONDITIONAL	27/02/2017	16/05/2017		n/a	21.96	5.87
Wexford County Council	20160302	PERMISSION TO CONSTRUCT A FIRST FLOOR EXTENSION TO EXISTING DWELLING HOUSE INCLU	KILLAGOWAN, WELLS	APPLICATION FINALISED	PERMISSION	CONDITIONAL	23/03/2016	09/06/2016		n/a	9.11	4.92
Wexford County Council	20160900	CONSTRUCTION OF A NEW DWELLING HOUSE, ON SITE TREATMENT SYSTEM AND ALL	ST EDMONDS, ARTRAMON	n/a	n/a	n/a	11/08/2016			n/a	24.11	16.60
Wexford County Council	20160692	RETENTION OF A MOBILE HOME	BALLYREA, WELLS	APPLICATION FINALISED	PERMISSION	CONDITIONAL	20/06/2016	12/09/2016		n/a	6.38	0.51
Wexford County Council	20170260	PERMISSION FOR THE CONSTRUCTION OF AN AGRICULTURAL SHED FOR HOUSING DAIRY CATT	ARTRAMON, ARTRAMON	APPLICATION FINALISED	PERMISSION	CONDITIONAL	06/03/2017	29/05/2017		n/a	23.33	16.58
Wexford County Council	20170527	PERMISSION TO ERECT A SMOKING AREA WITH ANCILLARY WORKS AND ACOUSTIC BARRIER MEA	GOREY CORPORATION LANDS, GOREY URBAN	n/a	n/a	n/a	28/04/2017			n/a	14.91	13.55
Wexford County Council	20161100	PERMISSION FOR THE PROVISION OF AN ADDITIONAL OFFICE AREA (27 SQ.M) WITHIN THE E	GOREY CORPORATION LANDS, GOREY URBAN	APPLICATION FINALISED	PERMISSION	CONDITIONAL	05/10/2016	06/01/2017		n/a	14.69	13.39
Wexford County Council	20160868	ERECT A DWELLING HOUSE WITH SERVICES AND DOMESTIC GARAGE	BALLYNESTRAGH DEMESNE, BALLYNESTRAGH	APPLICATION FINALISED	PERMISSION	CONDITIONAL	02/08/2016	21/11/2016		n/a	19.12	18.35
Wexford County Council	20170145	PERMISSION TO CONVERT ROOF SPACE TO HABITABLE ACCOMMODATION AND ALSO FOR PERMISS	BALLYFAD, COOLGREANY	APPLICATION FINALISED	PERMISSION	CONDITIONAL	13/02/2017	08/05/2017		n/a	24.81	24.09
Wexford County Council	20161055	PERMISSION FOR THE ERECTION OF A TIMBER CHALET WITH CONNECTIONS TO EXISTING SER	BALLYMONEY LOWER, COURTTOWN	n/a	n/a	n/a	26/09/2016			n/a	14.35	13.80
Wexford County Council	20161131	RETENTION FOR ROOF AS CONSTRUCTED ON SITE AND FOR PLANNING PERMISSION TO CONVERT	CAHORE, CAHORE	n/a	n/a	n/a	12/10/2016			n/a	2.23	1.50
Wexford County Council	20161118	PERMISSION TO DEMOLISH AND REPLACE A SUBSTANTIALLY INTACT DWELLING HOUSE WITH A	BALLYCONRAN, MONASEED	APPLICATION FINALISED	PERMISSION	CONDITIONAL	10/10/2016	11/01/2017		n/a	21.87	15.58
Wexford County Council	20161200	PERMISSION TO ERECT A DWELLING WITH SERVICES AND DOMESTIC GARAGE CONSTRUCTION OF AN UP TO 5MW SOLAR PV FARM COMPRISING APPROXIMATELY 20,000 NO. P	BALLINA LOWER, KILMALLOCK	n/a	n/a	n/a	28/10/2016			n/a	16.66	8.67
Wexford County Council	20160595	PERMISSION FOR RETENTION OF (1) EXISTING SUNROOM TO SOUTH EAST SIDE ELEVATION	BALLYCARNEY, BALLYCARNEY	APPLICATION FINALISED	PERMISSION	CONDITIONAL	31/05/2016	22/08/2016		n/a	20.36	5.43
Wexford County Council	20160173	PERMISSION TO ERECT A BUNGALOW WITH SERVICES AND DOMESTIC GARAGE AND ASSOCIATED	BALLINASTUDD, BALLYGARRETT	APPLICATION FINALISED	PERMISSION	CONDITIONAL	24/02/2016	18/05/2016		n/a	2.23	1.44
Wexford County Council	20170183	PERMISSION TO ERECT A BUNGALOW WITH SERVICES AND DOMESTIC GARAGE WITH ANCILLARY	COOLOOK BEG, KILLENAGH	APPLICATION FINALISED	PERMISSION	CONDITIONAL	20/02/2017	11/05/2017		n/a	7.28	5.20
Wexford County Council	20160514	PERMISSION TO CONSTRUCT A DWELLING HOUSE WITH SERVICES, DOMESTIC GARAGE AND ALL	CLONSILLA WEST, BALLYNESTRAGH	APPLICATION FINALISED	PERMISSION	CONDITIONAL	16/05/2016	08/08/2016		n/a	18.50	17.54
Wexford County Council	20160077	PERMISSION TO ERECT A MILKING PARLOUR WITH ASSOCIATED DAIRY AND AN OPEN SLATTED	MONASOOTAGH, KILCOMB	APPLICATION FINALISED	PERMISSION	CONDITIONAL	01/02/2016	25/04/2016		n/a	20.23	11.66
Wexford County Council	20151026	PERMISSION FOR RETENTION OF PART GROUND FLOOR AND PART FIRST FLOOR EXTENSIONS, T	CLONE WEST, MONAMOLIN	APPLICATION FINALISED	PERMISSION	CONDITIONAL	16/10/2015	15/01/2016		n/a	7.91	0.53
Wexford County Council	20170122	CONSTRUCT A SLATTED UNDERGROUND TANK WITH FEED RAIL/BARRIER AND CONCRETE APRON,	GLASGANNY, ARDCAVAN	APPLICATION FINALISED	PERMISSION	CONDITIONAL	08/02/2017	02/05/2017		n/a	20.99	15.31
Wexford County Council	20160830	PERMISSION FOR THE CHANGE OF USE OF EXISTING VACANT SHOP TO CRECHE AND AFTER	CURRADUFF, KILRUSH	APPLICATION FINALISED	PERMISSION	CONDITIONAL	21/07/2016	10/10/2016		n/a	23.77	11.57
Wexford County Council	20170151	ALTERATIONS TO FRONT ELEVATION FOR INCORPORATION OF NEW SHOP FRONT	THE OIL, EDERMINE	APPLICATION FINALISED	PERMISSION	CONDITIONAL	13/02/2017	26/04/2017		n/a	22.99	12.00
Wexford County Council	20160350	PERMISSION FOR THE DECOMMISSIONING OF (SOUTH WEST) EXISTING PUMP INSTALLATION.	BALLYGARRAN, KILLINCOOLY	APPLICATION FINALISED	PERMISSION	CONDITIONAL	08/04/2016	29/06/2016		n/a	3.99	3.56
Wexford County Council	20161165	PERMISSION TO ERECT 2 NO. DWELLING HOUSES, INCLUDING THE DEMOLITION OF AN	KILMISTEN, ARDCAVAN	APPLICATION FINALISED	PERMISSION	CONDITIONAL	20/10/2016	18/01/2017		n/a	22.48	18.94
Wexford County Council	20160810	PERMISSION FOR THE CONSTRUCTION OF AN EXTERNAL MULTI-SENSORY FACILITY SITUATED W	BALLINATRAY LOWER, COURTTOWN	APPLICATION FINALISED	PERMISSION	CONDITIONAL	15/07/2016	05/10/2016		n/a	10.63	10.01
Wexford County Council	20170196	PERMISSION FOR THE CONSTRUCTION OF A FULLY SERVICED DWELLING HOUSE AND ASSOCIATE	CAMOLIN, KILCOMB	APPLICATION FINALISED	PERMISSION	CONDITIONAL	21/02/2017	11/05/2017		n/a	14.82	6.56
Wexford County Council	20170220	CONSTRUCTION OF AN UP TO 5MW SOLAR PV FARM COMPRISING APPROXIMATELY 20,000 NO. P	COURT BALLYEDMOND, MONAMOLIN	APPLICATION FINALISED	PERMISSION	CONDITIONAL	27/02/2017	24/05/2017		n/a	6.84	1.87
Wexford County Council	20160594	PERMISSION FOR A DWELLING HOUSE AND GARAGE WITH ASSOCIATED SITE WORKS	BALLYCARNEY, BALLYCARNEY	n/a	n/a	n/a	16/11/2020			n/a	21.13	5.44
Wexford County Council	20161041	PERMISSION FOR UPGRADES TO THE BOREHOLE SITE, REFERENCED PWS-03 LOCATED AT	CARRIGBEG, ROSMINOGUE	APPLICATION FINALISED	PERMISSION	CONDITIONAL	19/09/2016	05/12/2016		n/a	19.34	12.54
Wexford County Council	20170478		CRANACROWER, BALLYCANEW	APPLICATION FINALISED	PERMISSION	CONDITIONAL	19/04/2017	03/07/2017		n/a	10.35	7.42

Planning Authority	Application Number	Development Description	Development Address	Application Status	Application Type	Decision	Received Date	Grant Date	Appeal Ref Number	Appeal Decision	Dist to Turbine (km)	Dist to STAR Boundary (km)
Wexford County Council	20161084	PERMISSION FOR A DWELLING, EFFLUENT TREATMENT SYSTEM TO COMPLY WITH EPA 2009 REG	BALLYMACCONOGE, BOLABOY	APPLICATION FINALISED	PERMISSION	CONDITIONAL	03/10/2016	13/02/2017		n/a	13.98	8.44
Wexford County Council	20170641	PLANNING PERMISSION TO DEMOLISH EXISTING SINGLE STOREY EXTENSIONS AND SHEDS AND	GOREY CORPORATION LANDS, GOREY URBAN	APPLICATION FINALISED	PERMISSION	CONDITIONAL	25/05/2017	10/08/2017		n/a	15.00	13.67
Wexford County Council	20161018	RETENTION OF 3 NO. WINDOWS TO DOMESTIC SHED AND PERMISSION FOR THE CONVERSION OF	CLONATIN UPPER, GOREY RURAL	n/a	n/a	n/a	13/09/2016			n/a	14.60	13.69
Wexford County Council	20160535	PERMISSION FOR THE DEMOLITION OF EXISTING DERELICT DWELLING AND SHED ALONG WITH	PALLIS UPPER, LIMERICK	n/a	n/a	n/a	19/05/2016			n/a	23.53	21.88
Wexford County Council	20161421	FOR ERECTION OF A DOMESTIC GARAGE AND ASSOCIATED SITE WORKS	BALLYBANOG, EDERMINE	APPLICATION FINALISED	PERMISSION	CONDITIONAL	20/12/2016	15/03/2017		n/a	22.30	8.17
Wexford County Council	20160187	PERMISSION FOR CHANGE OF USE OF GROUND FLOOR UNIT 3 FROM RETAIL USE TO VETERINAR	KNOCKMULLEN, GOREY RURAL	APPLICATION FINALISED	PERMISSION	CONDITIONAL	29/02/2016	08/09/2016	PL 26.246606	Granted (Conditional)	14.10	12.80
Wexford County Council	20160577	ERECT A DOMESTIC GARAGE AND ALL ASSOCIATED SITE AND ANCILLARY WORKS	BARRACURRAGH, LIMERICK	APPLICATION FINALISED	PERMISSION	CONDITIONAL	30/05/2016	22/08/2016		n/a	21.75	20.42
Wexford County Council	20160593	PERMISSION FOR THE ERECTION OF A TWO -STOREY EXTENSION TO THE REAR OF THE EXISTI	KILCANNON, ENNISCORTHY RURAL	APPLICATION FINALISED	PERMISSION	CONDITIONAL	31/05/2016	17/08/2016		n/a	20.53	2.56
Wexford County Council	20160360	TO ERECT AN EXTENSION TO AND FOR REFURBISHMENT WORKS TO THE DWELLING-HOUSE AT KI	KILMALLOCK, KILMALLOCK	APPLICATION FINALISED	PERMISSION	CONDITIONAL	11/04/2016	22/06/2016		n/a	19.51	10.82
Wexford County Council	20170142	PERMISSION FOR RETENTION OF FIRST FLOOR LIVING SPACE IN DWELLING HOUSE PREVIOUSL	BALLYBOY, TOMBRACK	APPLICATION FINALISED	PERMISSION	CONDITIONAL	13/02/2017	08/05/2017		n/a	23.71	10.23
Wexford County Council	20160606	CONSTRUCT A DWELLING HOUSE, DOMESTIC GARAGE, ONSITE TREATMENT SYSTEM AND ASSOCIA	BALLINCLARE, BALLYOUGHTER	APPLICATION FINALISED	PERMISSION	CONDITIONAL	02/06/2016	24/08/2016		n/a	14.66	8.70
Wexford County Council	20170040	PERMISSION FOR THE DECOMMISSIONING OF EXISTING PERCOLATION AREAS PREVIOUSLY	MOYNE LOWER, ENNISCORTHY RURAL	n/a	n/a	n/a	23/01/2017			n/a	20.86	2.67
Wexford County Council	20160796	DEMOLISH EXISTING DWELLING AND ERECT A DWELLING WITH SERVICES AS REPLACEMENT TO	ASK, BALLYNESTRAGH	APPLICATION FINALISED	PERMISSION	CONDITIONAL	13/07/2016	05/10/2016		n/a	16.85	16.13
Wexford County Council	20161060	PERMISSION FOR (A) RETENTION OF SUN ROOM EXTENSION AND ALTERATIONS TO EXISTING D	BALLYBARNY, ENNISCORTHY RURAL	APPLICATION FINALISED	PERMISSION	CONDITIONAL	27/09/2016	19/12/2016		n/a	18.89	1.83
Wexford County Council	20160017	PERMISSION FOR THE ERECTION OF AN EXTENSION TO THE FRONT OF EXISTING DWELLING HO	TOMNALLOSSETT, ENNISCORTHY RURAL	APPLICATION FINALISED	PERMISSION	CONDITIONAL	13/01/2016	07/04/2016		n/a	23.95	7.39
Wexford County Council	20161254	OUTLINE PERMISSION FOR A DWELLING AND DOMESTIC GARAGE WITH CONNECTION TO MAINS	SEAMOUNT, ARDAMINE	APPLICATION FINALISED	PERMISSION	CONDITIONAL	10/11/2016	16/08/2017		n/a	10.21	9.61
Wexford County Council	20161455	PERMISSION TO DEMOLISH AN EXISTING SEMI DERELICT DWELLING AND IN ITS PLACE ERECT	CLONAMONA LOWER & ISLAND UPPER, MONASEED & ROSSMINOGE	APPLICATION FINALISED	PERMISSION	CONDITIONAL	23/12/2016	19/06/2017		n/a	18.53	13.99
Wexford County Council	20161236	PERMISSION FOR THE ERECTION OF A FULLY SERVICED NEW DWELLING HOUSE AND DOMESTIC	JOHNSTOWN, ARDCAVAN	APPLICATION FINALISED	PERMISSION	CONDITIONAL	07/11/2016	27/03/2017		n/a	21.17	17.76
Wexford County Council	20160204	PERMISSION FOR RETENTION OF (1) ALTERATIONS TO DWELLING INCLUDING INCREASED FLOOD	CLONEE UPPER, KILCOMB	APPLICATION FINALISED	PERMISSION	CONDITIONAL	03/03/2016	25/05/2016		n/a	18.82	7.85
Wexford County Council	20170361	PERMISSION TO ERECT A SERVICED DWELLING HOUSE AND A DOMESTIC GARAGE/STORE	BALLYFOLEY, BALLYMORE	APPLICATION FINALISED	PERMISSION	CONDITIONAL	27/03/2017	23/08/2017		n/a	10.13	5.26
Wexford County Council	20160134	PERMISSION FOR THE CHANGE OF USE OF A DOMESTIC GARAGE INTO A GRANNY FLAT TOGETHE	KILTILLAHAN, BALLYBEG	APPLICATION FINALISED	PERMISSION	CONDITIONAL	16/02/2016	09/05/2016		n/a	23.37	14.68
Wexford County Council	20161319	RETENTION OF DWELLINGHOUSE AS CONSTRUCTED ON SITE. PLANNING REGISTER NUMBER	BALLYCONNIGAR UPPER, CASTLE TALBOT	APPLICATION FINALISED	PERMISSION	CONDITIONAL	28/11/2016	28/02/2017		n/a	11.49	10.62
Wexford County Council	20160574	SEPTIC TANK/TREATMENT PLANT AND PERCOLATION AREA ASSOCIATED SITE WORKS	CLONHASTEN, ENNISCORTHY RURAL	APPLICATION FINALISED	PERMISSION	CONDITIONAL	30/05/2016	26/09/2016		n/a	20.11	2.74
Wexford County Council	20161083	PERMISSION FOR THE CONSTRUCTION OF A FULLY SERVICED DWELLING HOUSE ALL WITH ANCI	BALLYVALDON, BALLYVALDON	APPLICATION FINALISED	PERMISSION	CONDITIONAL	03/10/2016	21/12/2016		n/a	8.57	8.12
Wexford County Council	20170573	PERMISSION FOR RETENTION OF THE EXISTING DOMESTIC GARAGE WHICH IS LOCATED ADJACE	MARSHALSTOWN, MARSHALSTOWN	APPLICATION FINALISED	PERMISSION	CONDITIONAL	10/05/2017	25/07/2017		n/a	24.02	6.00
Wexford County Council	20160700	ERECT AN EXTENSION AND CARRY OUT ALTERATIONS TO EXISTING DWELLING INCLUDING PROV	KILCORKEY, BALLYCANEW	APPLICATION FINALISED	PERMISSION	CONDITIONAL	20/06/2016	12/09/2016		n/a	7.52	4.13
Wexford County Council	20161447	PERMISSION TO DEMOLISH AN EXISTING DWELLING & FOR THE CONSTRUCTION OF 3 NO. 2	PART OF CASTLEBRIDGE, ARDCAVAN	APPLICATION FINALISED	PERMISSION	CONDITIONAL	23/12/2016	24/08/2017	PL 26.248193	Granted (Conditional)	22.27	17.22
Wexford County Council	20160597	ERECT A DOMESTIC GARAGE & STORE AND ALL ASSOCIATED SITE ALTERATIONS AND DEVELOPM	MOUNTFIN UPPER, CASTLEDOCKRELL	n/a	n/a	n/a	31/05/2016			n/a	24.89	8.70
Wexford County Council	20160314	PERMISSION TO CHANGE THE USE OF THE EXISTING 2NO. SEMI-DETACHED DORMER BUNGALOWS	BALLINATRAY LOWER, COURTTOWN	APPLICATION FINALISED	PERMISSION	CONDITIONAL	29/03/2016	15/06/2016		n/a	10.75	10.14
Wexford County Council	20161129	RETENTION OF CHANGES TO A DWELLING HOUSE AND GARAGE AND REPOSITIONING OF GARAGE	BALLYBOGGAN LOWER, ARTRAMON	APPLICATION FINALISED	PERMISSION	CONDITIONAL	12/10/2016	11/01/2017		n/a	22.13	15.92
Wexford County Council	20161027	RETENTION FOR UNAUTHORISED WORKS EXTENDED TO DWELLING HOUSE	INCH, CASTLE ELLIS	APPLICATION FINALISED	PERMISSION	CONDITIONAL	14/09/2016	07/12/2016		n/a	12.39	10.50
Wexford County Council	20160711	PERMISSION TO ERECT A FULLY SERVICED DWELLING HOUSE WITH DOMESTIC GARAGE	CLONE, BALLYCARNEY	APPLICATION FINALISED	PERMISSION	CONDITIONAL	23/06/2016	07/11/2016		n/a	16.85	2.69
Wexford County Council	20161338	PERMISSION FOR 1) RETENTION OF AN EXISTING VEHICLE RECOVERY YARD OF A. 637HA 2)	TOMBRACK, TOMBRACK	n/a	n/a	n/a	02/12/2016			n/a	21.26	7.05
Wexford County Council	20160648	ERECT A STEEL FRAMED EXTENSION TO MY EXISTING STEEL FRAMED AGRICULTURAL SHED CON	AHARE, KILGORMAN	APPLICATION FINALISED	PERMISSION	CONDITIONAL	13/06/2016	24/08/2016		n/a	18.30	17.77
Wexford County Council	20161178	PERMISSION FOR CONSTRUCTION OF DOMESTIC DWELLING AND ASSOCIATED WORKS	AUGHNAGALLEY, ENNISCORTHY RURAL	APPLICATION FINALISED	PERMISSION	CONDITIONAL	24/10/2016	10/04/2017		n/a	20.70	5.27
Wexford County Council	20160253	PERMISSION FOR (1) REMOVAL OF PART OF FIRST FLOOR TO CREATE DOUBLE HEIGHT VOID,	ENNISCORTHY, ENNISCORTHY URBAN	APPLICATION FINALISED	PERMISSION	CONDITIONAL	14/03/2016	05/09/2016		n/a	22.25	4.99

Planning Authority	Application Number	Development Description	Development Address	Application Status	Application Type	Decision	Received Date	Grant Date	Appeal Ref Number	Appeal Decision	Dist to Dublin (km)	Dist to EEA Boundary (km)
Wexford County Council	20170300	PERMISSION TO REVISE PLANNING PERMISSION (REGISTER NUMBER 20160073 REFERS) WHICH	COOLOOK BEG, KILLENAGH	n/a	n/a	n/a	28/01/2022			n/a	7.71	5.48
Wexford County Council	20160658	ERECT A SELF CONTAINED RESIDENTIAL UNIT ANCILLARY TO MY PROPOSED DWELLING (PL.R)	BALLYWALTER MORE, ARDAMINE	n/a	n/a	n/a	13/06/2016			n/a	8.28	6.27
Wexford County Council	20160249	PERMISSION TO CARRY OUT ALTERATIONS TO EXISTING DWELLING AND ERECT AN EXTENS	BOLACAHEER, TOMBRACK	APPLICATION FINALISED	PERMISSION	CONDITIONAL	14/03/2016	01/06/2016		n/a	21.42	7.97
Wexford County Council	20160937	PERMISSION FOR RETENTION OF ALTERATIONS TO SITE LAYOUT AND ELEVATIONS OF APPROVE	KNOCKAVOCKA, THE HARROW	APPLICATION FINALISED	PERMISSION	CONDITIONAL	22/08/2016	14/11/2016		n/a	14.06	0.35
Wexford County Council	20170544	ERECT A FULLY SERVICED DWELLING HOUSE WITH DOMESTIC GARAGE	KILLOWEN UPPER, KILGORMAN	APPLICATION FINALISED	PERMISSION	CONDITIONAL	03/05/2017	14/08/2017		n/a	21.28	20.74
Wexford County Council	20160652	DEMOLITION OF EXISTING MILKING PARLOUR & DAIRY & CONSTRUCTION OF NEW MILKING PAR	CLONE, BALLYCARNEY	APPLICATION FINALISED	PERMISSION	CONDITIONAL	13/06/2016	07/11/2016		n/a	16.90	2.69
Wexford County Council	20160329	PERMISSION TO CONSTRUCT AN EXTENSION TO DWELLING HOUSE AND ASSOCIATED SITE WORKS	BALLYKELLY, KILMALLOCK	APPLICATION FINALISED	PERMISSION	CONDITIONAL	04/04/2016	27/06/2016		n/a	18.13	9.86
Wexford County Council	20160243	RETENTION OF A GARAGE	CLONSILLA WEST, BALLYNESTRAGH	APPLICATION FINALISED	PERMISSION	CONDITIONAL	28/04/2016	18/07/2016		n/a	17.55	16.51
Wexford County Council	20170700	PERMISSION FOR THE ERECTION OF A FULLY SERVICED DWELLING, DOMESTIC GARAGE AND	COOLNABOY, EDERMINE	APPLICATION FINALISED	PERMISSION	CONDITIONAL	06/06/2017	16/08/2017		n/a	23.03	11.63
Wexford County Council	20160404	ERECTOR OF A FULLY SERVICED DETACHED BUNGALOW AND ALL ASSOCIATED SITE WORKS	BARNAHASK, ARDCOLM	APPLICATION FINALISED	PERMISSION	CONDITIONAL	22/04/2016	11/07/2016		n/a	18.64	16.77
Wexford County Council	20170132	PERMISSION FOR A 10 YEAR PERMISSION FOR THE CONSTRUCTION OF AN UP TO 5MW SOLAR P	LOUGHGHERALD, BREE	APPLICATION FINALISED	PERMISSION	CONDITIONAL	09/02/2017	05/03/2018	PL 26.249168	Granted (Conditional)	23.52	8.23
Wexford County Council	20170023	RETENTION OF (A) EXTENSIONS TO DWELLING HOUSE, (B) EXISTING DOMESTIC STORES AND	BALLYROEBUCK, KILRUSH	APPLICATION FINALISED	PERMISSION	CONDITIONAL	13/01/2017	05/04/2017		n/a	24.82	13.41
Wexford County Council	20170063	PERMISSION FOR (A) ALTERATIONS TO EXISTING DWELLING HOUSE WHICH INCLUDE	ENNISCORTHY, ENNISCORTHY RURAL	APPLICATION FINALISED	PERMISSION	CONDITIONAL	26/01/2017	18/04/2017		n/a	22.29	4.62
Wexford County Council	20151112	PERMISSION FOR RETENTION OF THE FOLLOWING; A) THE CONVERSION OF ATTIC SPACE TO H	BALCARRIGHILL, BALLYCANEW	APPLICATION FINALISED	PERMISSION	CONDITIONAL	18/11/2015	03/02/2016		n/a	10.02	5.96
Wexford County Council	20160956	PERMISSION FOR THE DEMOLITION OF EXISTING DERELICT DWELLING AND SHED ALONG WITH	PALLIS UPPER & PALLIS LOWER, LIMERICK	APPLICATION FINALISED	PERMISSION	CONDITIONAL	29/08/2016	11/01/2017		n/a	23.53	21.88
Wexford County Council	20170779	PERMISSION FOR CHANGE OF USE OF EXISTING DOMESTIC GARAGE TO LIVING ROOM USE INCL	BALLYMACKY, KILGORMAN	APPLICATION FINALISED	PERMISSION	CONDITIONAL	19/06/2017	11/09/2017		n/a	16.92	16.37
Wexford County Council	20160321	PERMISSION FOR RETENTION OF CHANGES MADE TO AN EXISTING DWELLING GRANTED PERMISS	COOLAMAIN, EDERMINE	APPLICATION FINALISED	PERMISSION	CONDITIONAL	01/04/2016	13/06/2016		n/a	21.49	12.24
Wexford County Council	20160968	PERMISSION FOR PROPOSED NEW CAR PARKING LAYOUT WITH VEHICULAR ENTRANCE AND ASSOC	MOYNE UPPER, ENNISCORTHY RURAL	APPLICATION FINALISED	PERMISSION	CONDITIONAL	30/08/2016	11/01/2017		n/a	21.36	3.37
Wexford County Council	20170229	PERMISSION FOR RETENTION OF EXISTING CONCRETE FOUNDATIONS AND FLOOR SLAB AND THE	CLONASHEEOGE, KILMALLOCK	APPLICATION FINALISED	PERMISSION	CONDITIONAL	27/02/2017	10/07/2017		n/a	19.55	12.60
Wexford County Council	20160695	EXTENSION TO EXISTING GRAVEYARD	BALLYMORE, ARDCOLM	n/a	n/a	n/a	20/06/2016			n/a	17.82	14.46
Wexford County Council	20160491	PERMISSION FOR RETENTION OF VARIOUS DEVELOPMENTS TO AN EXISTING RECYCLING FACILI	TOMGARROW, CASTLEDOKKRELL	APPLICATION FINALISED	PERMISSION	CONDITIONAL	11/05/2016	04/08/2016		n/a	23.11	6.94
Wexford County Council	20160490	1. PERMISSION FOR THE INDEFINITE CONTINUATION OF USE OF THE EXISTING 1.61 HECTARE	DRUMGOLD, ENNISCORTHY RURAL	APPLICATION FINALISED	PERMISSION	CONDITIONAL	11/05/2016	04/08/2016		n/a	19.85	3.50
Wexford County Council	20160106	PERMISSION FOR THE INSTALLATION OF WASTE WATER TREATMENT SYSTEM WITH ASSOCIATED	BALLINA, ARDCAVAN	APPLICATION FINALISED	PERMISSION	CONDITIONAL	08/02/2016	21/04/2016		n/a	19.96	17.07
Wexford County Council	20160237	PERMISSION FOR THE REPLACEMENT OF AN EXISTING 2.5M HIGH 44 METRE LONG METAL CLAD	RAMSTOWN LOWER, GOREY RURAL	APPLICATION FINALISED	PERMISSION	CONDITIONAL	10/03/2016	30/05/2016		n/a	14.13	12.45
Wexford County Council	20160092	PERMISSION FOR AN EXTENSION TO IRETONS CARAVAN PARK CONSISTING OF PROPOSED 82 NO	SEAMOUNT, ARDAMINE	APPLICATION FINALISED	PERMISSION	CONDITIONAL	04/02/2016	02/11/2017	PL 26.246964	Granted (Conditional)	9.83	9.24
Wexford County Council	20160976	PERMISSION FOR THE ESTABLISHMENT OF A WASTE FACILITY FOR THE DEPOSITION OF SURPL	CORBALLY, ENNISCORTHY RURAL	APPLICATION FINALISED	PERMISSION	CONDITIONAL	02/09/2016	16/11/2016		n/a	17.87	2.18
Wexford County Council	20170115	PERMISSION TO ERECT A GRAIN STORAGE SHED	TOMGARROW, CASTLEDOKKRELL	APPLICATION FINALISED	PERMISSION	CONDITIONAL	07/02/2017	02/05/2017		n/a	23.39	6.58
Wexford County Council	20160178	PERMISSION FOR THE ERECTION OF AN EXTENSION TO SIDE OF EXISTING DWELLING	GOREY CORPORATION LANDS, GOREY URBAN	APPLICATION FINALISED	PERMISSION	CONDITIONAL	25/02/2016	23/05/2016		n/a	15.19	13.96
Wexford County Council	20170416	PERMISSION TO ERECT A 51.795QM EXTENSION TO EXISTING DWELLING HOUSE WITH	BALLYMONEY LOWER, COURTTOWN	APPLICATION FINALISED	PERMISSION	CONDITIONAL	07/04/2017	26/06/2007		n/a	14.34	13.79
Wexford County Council	20170198	PERMISSION FOR DEVELOPMENT AND PERMISSION TO RETAIN DEVELOPMENT ON SITE CONSIST	BALLINATRAY LOWER, COURTTOWN	APPLICATION FINALISED	PERMISSION	CONDITIONAL	22/02/2017	11/05/2017		n/a	10.57	9.97
Wexford County Council	20151071	PERMISSION FOR THE CONSTRUCTION OF A TWO STOREY DWELLING, GARAGE, ONSITE TREATME	SHRULE, CAHORE	APPLICATION FINALISED	PERMISSION	CONDITIONAL	03/11/2015	02/02/2016		n/a	1.43	1.13
Wexford County Council	20160629	ERECTION OF AN INDUSTRIAL UNIT AND ASSOCIATED SITE WORKS	MOYNE LOWER, ENNISCORTHY RURAL	APPLICATION FINALISED	PERMISSION	CONDITIONAL	07/06/2016	13/01/2017		n/a	20.91	2.73
Wexford County Council	20160050	PERMISSION TO ERECT AN EXTENSION AND CARRY OUT ALL ASSOCIATED SITE WORKS TO EXIS	BALLYNAGLOUGH, CASTLETALBOT	APPLICATION FINALISED	PERMISSION	CONDITIONAL	25/01/2016	18/04/2016		n/a	12.17	10.25
Wexford County Council	20160581	PERMISSION FOR THE REVISION OF BOUNDARIES FROM THAT PREVIOUSLY GRANTED UNDER PL	CLONSILLA WEST, BALLYNESTRAGH	APPLICATION FINALISED	PERMISSION	CONDITIONAL	30/05/2016	15/08/2016		n/a	18.50	17.53
Wexford County Council	20170167	PERMISSION TO CONSTRUCT A ROAD UNDERPASS FOR AGRICULTURAL USE ALONG WITH ALL	BALLINGUNBEG, COURTTOWN	APPLICATION FINALISED	PERMISSION	CONDITIONAL	16/02/2017	11/05/2017		n/a	16.85	16.23
Wexford County Council	20161052	PERMISSION FOR (A) THE DEMOLITION OF AN EXISTING TWO STOREY DWELLING HOUSE AND (	GOREY CORPORATION LANDS, GOREY URBAN	APPLICATION FINALISED	PERMISSION	CONDITIONAL	26/09/2016	14/12/2016		n/a	14.63	13.34
Wexford County Council	20161364	PERMISSION FOR ALTERATIONS TO EXISTING DETACHED SINGLE STOREY BUNGALOW COMPRISING	TARAHILL, COURTTOWN	APPLICATION FINALISED	PERMISSION	CONDITIONAL	09/12/2016	06/03/2017		n/a	16.42	15.87

Planning Authority	Application Number	Development Description	Development Address	Application Status	Application Type	Decision	Received Date	Grant Date	Appeal Ref Number	Appeal Decision	Dist to Turbine (km)	Dist to CIAN Boundary (km)
Wexford County Council	20160260	PERMISSION FOR AN OVERHEAD LINE DIVERSION TO EXISTING NETWORKS ON THE GARDEN CIT	BALLYTEGAN, GOREY RURAL	APPLICATION FINALISED	PERMISSION	CONDITIONAL	16/03/2016	01/06/2016		n/a	15.37	14.24
Wexford County Council	20160897	RETENTION PERMISSION FOR AN ALTERATION TO A PREVIOUSLY APPROVED APPLICATION	GOREY CORPORATION LANDS, GOREY URBAN	n/a	n/a	n/a	10/08/2016			n/a	15.00	13.68
Wexford County Council	20151152	PERMISSION FOR THE ERECTION OF COMMUNITY BUILDING INCORPORATING DRESSING ROOMS	BALLYTEGAN PARK, GOREY RURAL	APPLICATION FINALISED	PERMISSION	CONDITIONAL	30/11/2015	24/02/2016		n/a	16.94	15.87
Wexford County Council	20160543	PERMISSION TO ERECT A FULLY SERVICED DWELLING HOUSE AND ASSOCIATED SITE WORKS	COURTBALLYEDMOND, MONAMOLIN	n/a	n/a	n/a	20/05/2016			n/a	6.84	1.87
Wexford County Council	20150922	PERMISSION FOR TEMPORARY CONTINUANCE OF USE OF THE CAPTAIN WAFER COMMUNITY HALL	TEMPLESHANNON, ENNISCOROTHY URBAN	n/a	n/a	n/a	16/09/2015			n/a	21.68	4.65
Wexford County Council	20161097	PERMISSION FOR THE CONSTRUCTION OF UP TO 5MW SOLAR PV FARM DEVELOPMENT WITHIN A	TINCURRY, BALLYCARNEY	APPLICATION FINALISED	PERMISSION	CONDITIONAL	04/10/2016	21/12/2016		n/a	19.93	4.50
Wexford County Council	20160264	PERMISSION FOR RETENTION OF DWELLING HOUSE WITH SERVICES AS A CHANGE IN DESIGN T	ASKINAMOE, KILBORA	APPLICATION FINALISED	PERMISSION	CONDITIONAL	16/03/2016	30/05/2016		n/a	19.88	7.03
Wexford County Council	20160987	PERMISSION FOR THE ERECTION OF 2 NO. DWELLING HOUSES WITH ASSOCIATED SITE WORKS	CLONHASTEN, ENNISCOROTHY	n/a	n/a	n/a	12/05/2021			n/a	20.85	3.45
Wexford County Council	20160789	RELOCATE APPROVED SLATTED UNDERGROUND EFFLUENT TANK, TO INCREASE STORAGE CAPACITY	BALLINREE, HUNTINGTOWN	APPLICATION FINALISED	PERMISSION	CONDITIONAL	11/07/2016	26/09/2016		n/a	15.58	10.06
Wexford County Council	20161327	RETENTION OF PRIVATE WELL; CHANGE OF WATER SUPPLY FROM MAINS CONNECTION AS	GLASCARRIG NORTH, BALLYGARRETT	APPLICATION FINALISED	PERMISSION	CONDITIONAL	29/11/2016	28/02/2017		n/a	3.50	3.00
Wexford County Council	20160374	ERECT A DORMER BUNGALOW WITH CONNECTION TO EXISTING SERVICES	KNOCKGREANY, COOLGREANY	n/a	n/a	n/a	14/04/2016			n/a	24.17	23.56
Wexford County Council	20160584	PERMISSION FOR CHANGE OF USE OF FIRST FLOOR APARTMENT FROM RESIDENTIAL TO OFFICE	FERNS UPPER, FERNS	APPLICATION FINALISED	PERMISSION	CONDITIONAL	30/05/2016	19/12/2016		n/a	17.88	4.83
Wexford County Council	20160140	PERMISSION TO REMOVE EXISTING EXTENSION TO REAR OF DWELLING HOUSE AND ERECT A NEW	TEMPLESHANNON, ENNISCOROTHY RURAL	APPLICATION FINALISED	PERMISSION	CONDITIONAL	17/02/2016	25/11/2016		n/a	21.17	4.50
Wexford County Council	20160683	ERECT AN AGRICULTURAL BUILDING COMPRISING OF HAY / STRAW STORAGE AND LOOSE BED L	BALLINGUN, COURTOWN	APPLICATION FINALISED	PERMISSION	CONDITIONAL	17/06/2016	05/09/2016		n/a	16.77	16.17
Wexford County Council	20160672	ERECT A DWELLING WITH SERVICES AND DOMESTIC GARAGE AND ALL ASSOCIATED SITE AND A	TINRAHEEN, BOLABOY	APPLICATION FINALISED	PERMISSION	CONDITIONAL	15/06/2016	07/09/2016		n/a	14.53	8.72
Wexford County Council	20161029	PERMISSION FOR THE ERECTION OF A FULLY SERVICED DWELLING HOUSE, FOUR STABLES & A	INCH, CASTLE ELLIS	n/a	n/a	n/a	15/09/2016			n/a	13.69	12.20
Wexford County Council	20160220	PERMISSION TO DEMOLISH AND REPLACE A SUBSTANTIALLY INTACT DWELLING HOUSE WITH A NEW	COOLROE GREAT, BALLYLARKIN	APPLICATION FINALISED	PERMISSION	CONDITIONAL	07/03/2016	30/05/2016		n/a	22.16	21.63
Wexford County Council	20160781	ESTABLISHMENT OF A WASTE FACILITY FOR THE DEPOSITION OF SURPLUS NATURAL MATERIAL	TOMNAFUNGSHOG, ENNISCOROTHY RURAL	APPLICATION FINALISED	PERMISSION	CONDITIONAL	08/07/2016	26/10/2016		n/a	19.17	3.79
Wexford County Council	20160852	ERECTION OF AN EXTENSION TO THE REAR OF AN EXISTING DWELLING HOUSE AT 6 OAK PARK	BALLINKEEL, KILMALLOCK	APPLICATION FINALISED	PERMISSION	CONDITIONAL	26/07/2016	18/10/2016		n/a	18.93	9.92
Wexford County Council	20161166	PERMISSION FOR A NEW SINGLE STOREY DWELLING INCLUDING A SEPTIC TANK, PERCOLATION	BALLYHOW LOWER, ARDCAVAN	APPLICATION FINALISED	PERMISSION	CONDITIONAL	20/10/2016	13/02/2017		n/a	20.16	15.84
Wexford County Council	20170158	PERMISSION TO DEMOLISH EXISTING DWELLING CIRCA 200 SQ M TO FACILITATE THE	CLONES UPPER, KILGORMAN	APPLICATION FINALISED	PERMISSION	CONDITIONAL	14/02/2017	11/05/2017		n/a	18.59	18.06
Wexford County Council	20170270	PERMISSION FOR THE SUB-DIVISION OF AN EXISTING FACTORY UNIT TO CREATE TWO SEPARATE	CLONATIN LOWER, GOREY RURAL	APPLICATION FINALISED	PERMISSION	CONDITIONAL	06/03/2017	29/05/2017		n/a	14.83	13.87
Wexford County Council	20160727	PERMISSION TO CONSTRUCT COASTAL PROTECTION WORKS ADJACENT TO EXISTING PROPERTIES	KILBEGNET, KILGORMAN	APPLICATION FINALISED	PERMISSION	CONDITIONAL	27/06/2016	04/04/2017		n/a	17.30	16.79
Wexford County Council	20161307	PERMISSION FOR RETENTION AND COMPLETION IS SOUGHT FOR THE RENOVATION OF EXISTING	INCH, CASTLE ELLIS	n/a	n/a	n/a	23/11/2016			n/a	13.63	11.94
Wexford County Council	20160242	PERMISSION FOR THE DEVELOPMENT OF KILAGOLEY WASTEWATER TREATMENT PLANT, CONSISTING	KILLAGOLEY, ENNISCOROTHY RURAL	APPLICATION FINALISED	PERMISSION	CONDITIONAL	11/03/2016	30/05/2016		n/a	21.97	5.22
Wexford County Council	20160309	PERMISSION TO CHANGE THE FRONT GARDEN AREA TO A PARKING AREA AND REMOVAL	GOREY CORPORATION LANDS, GOREY URBAN	APPLICATION FINALISED	PERMISSION	CONDITIONAL	29/03/2016	20/06/2016		n/a	14.99	13.67
Wexford County Council	20160551	ERECT AN EXTENSION TO AN EXISTING POTATO STORAGE BUILDING WITH ASSOCIATED SITE WORKS	TINCURRY, BALLYCARNEY	APPLICATION FINALISED	PERMISSION	CONDITIONAL	23/05/2016	15/08/2016		n/a	20.51	5.01
Wexford County Council	20160601	COMPLETE THE CONSTRUCTION OF 13 NO TWO STOREY DWELLINGS WHICH ARE CONSTRUCTED TO	FERNS LOWER, FERNS	n/a	n/a	n/a	01/06/2016			n/a	17.29	4.02
Wexford County Council	20160709	ERECT A DWELLING WITH SERVICES AND DOMESTIC GARAGE AND ALL ASSOCIATED AND ANCIL	BALLYNESTRAGH DEMESNE, BALLYNESTRAGH	APPLICATION FINALISED	PERMISSION	CONDITIONAL	23/06/2016	26/09/2016		n/a	20.36	19.32
Wexford County Council	20170494	PERMISSION FOR A) RETENTION FOR CHANGES TO ELEVATIONS TO DWELLING HOUSE. B)	BALLYLA, ARDCAVAN	APPLICATION FINALISED	PERMISSION	CONDITIONAL	21/04/2017	05/07/2017		n/a	21.83	18.68
Wexford County Council	20161162	PERMISSION FOR (1) RETENTION OF ALTERATIONS TO DWELLING ON SITE C AS A CHANGE TO	KNOCKAVOTA, BALLYNESTRAGH	APPLICATION FINALISED	PERMISSION	CONDITIONAL	20/10/2016	20/01/2017		n/a	17.50	16.37
Wexford County Council	20170171	PERMISSION FOR THE CONSTRUCTION OF A FULLY SERVICED DWELLING HOUSE WITH ATTACHED	ROSSMINOG SOUTH, ROSSMINOG	APPLICATION FINALISED	PERMISSION	CONDITIONAL	16/02/2017	02/05/2017		n/a	17.50	11.42
Wexford County Council	20170126	PERMISSION FOR RETENTION OF ALTERATIONS TO PREVIOUSLY APPROVED PLANNING PERMISSION	TOMNALOSSETT, ENNISCOROTHY RURAL	APPLICATION FINALISED	PERMISSION	CONDITIONAL	08/02/2017	02/05/2017		n/a	23.95	7.39
Wexford County Council	20160838	1) CONSTRUCT SLATTED TANK IN EXISTING AGRICULTURAL SHED 2) NEW SILAGE PIT,	DRUMMOND, BALLYELLIS	APPLICATION FINALISED	PERMISSION	CONDITIONAL	25/07/2016	18/10/2016		n/a	23.07	16.44
Wexford County Council	20170485	PERMISSION FOR UPGRADES TO THE BOREHOLE SITE, REFERENCED PWS-09 LOCATED AT	MONEYCROSS UPPER, GOREY RURAL	APPLICATION FINALISED	PERMISSION	CONDITIONAL	19/04/2017	10/07/2017		n/a	10.35	7.42
Wexford County Council	20160958	PERMISSION TO ERECT A DORMER BUNGALOW WITH CONNECTION TO EXISTING SERVICES AND	KNOCKGREANY, COOLGREANY	APPLICATION FINALISED	PERMISSION	CONDITIONAL	29/08/2016	21/02/2017		n/a	24.16	23.56
Wexford County Council	20160722	PERMISSION TO ERECT A SERVICED DWELLING HOUSE, ERECT A DOMESTIC GARAGE STORE AND	BALLYTARNSA, BALLYBEG	APPLICATION FINALISED	PERMISSION	CONDITIONAL	27/06/2016	16/09/2016		n/a	23.09	13.25

Planning Authority	Application Number	Development Description	Development Address	Application Status	Application Type	Decision	Received Date	Grant Date	Appeal Ref Number	Appeal Decision	Dist to Turbine (km)	Dist to ILM Boundary (km)
Wexford County Council	20170013	PERMISSION TO ERECT A LIVESTOCK SHED WITH SLATTED UNDERGROUND EFFLUENT TANKS AND	BALLYORLEY UPPER, KILCORMICK	APPLICATION FINALISED	PERMISSION	CONDITIONAL	10/01/2017	29/03/2017		n/a	12.15	0.96
Wexford County Council	20161231	PERMISSION FOR THE DEVELOPMENT OF A SOLAR PV PANEL ARRAY COMPRISING PHOTOVOLTAIC	TINCURRY, BALLYCARNEY	APPLICATION FINALISED	PERMISSION	CONDITIONAL	04/11/2016	27/01/2017		n/a	20.25	4.81
Wexford County Council	20161065	PERMISSION FOR FULL PLANNING PERMISSION FOR 1. CONSTRUCTION OF CLUB CHANGING	CAMOLIN, KILCOMB	APPLICATION FINALISED	PERMISSION	CONDITIONAL	28/09/2016	11/05/2017		n/a	14.88	6.23
Wexford County Council	20161256	ADDITIONS AND ALTERATIONS TO A PROTECTED STRUCTURE CONSISTING OF A NEW 33.88	BALLINACUR, HUNTINGTOWN	APPLICATION FINALISED	PERMISSION	CONDITIONAL	11/11/2016	03/02/2017		n/a	14.90	10.75
Wexford County Council	20161175	PERMISSION FOR THE PROPOSED LAND IMPROVEMENT WORKS INCLUDING THE RECONTOURING	GALBALLY, ARDCAVAN	APPLICATION FINALISED	PERMISSION	CONDITIONAL	21/10/2016	26/04/2017		n/a	20.76	17.14
Wexford County Council	20160588	PERMISSION FOR THE ERECTION OF A DWELLING HOUSE AND DOMESTIC GARAGE WITH ASSOCIA	MANGAN, WINGFIELD	APPLICATION FINALISED	PERMISSION	CONDITIONAL	31/05/2016	17/08/2016		n/a	20.46	18.50
Wexford County Council	20170104	PERMISSION FOR A CHANGE OF USE FOR AN EXISTING GARAGE BUILDING TO OFFICE SPACE	CASTLELAND, FERNS	APPLICATION FINALISED	PERMISSION	CONDITIONAL	03/02/2017	21/08/2017		n/a	17.58	4.47
Wexford County Council	20170240	PERMISSION TO DEMOLISH EXISTING AGRICULTURAL SHED AND TO CONSTRUCT AN AGRICULTUR	KILLABEG, TINNACROSS	APPLICATION FINALISED	PERMISSION	CONDITIONAL	02/03/2017	16/05/2017		n/a	19.84	1.97
Wexford County Council	20170053	RETENTION OF ROOF AS CONSTRUCTED ON SITE AND ALL ASSOCIATED SITE WORKS	CAHORE, CAHORE	APPLICATION FINALISED	PERMISSION	CONDITIONAL	25/01/2017	05/04/2017		n/a	2.23	1.50
Wexford County Council	20161234	PERMISSION FOR RETENTION OF 1) EXISTING SUNROOM CONSTRUCTED TO THE SIDE OF DWELL	CURRALANE, TOMBRACK	n/a	n/a	n/a	07/11/2016			n/a	22.01	10.11
Wexford County Council	20160227	PERMISSION FOR A FULLY SERVICED DWELLING AND GARAGE WITH ASSOCIATED SITE WORKS	OULART, BOLABOY	APPLICATION FINALISED	PERMISSION	CONDITIONAL	08/03/2016	30/05/2016		n/a	10.87	4.47
Wexford County Council	20160012	PERMISSION TO ERECT AN AGRICULTURAL ENTRANCE	COOLROE GREAT, BALLYLARKIN	APPLICATION FINALISED	PERMISSION	CONDITIONAL	11/01/2016	04/04/2016		n/a	22.20	21.67
Wexford County Council	20160332	RECT A SERVICED DWELLING HOUSE, A DOMESTIC GARAGE/STORE & TO CARRY OUT ALL ASSO	CREAGH UPPER, GOREY RURAL	APPLICATION FINALISED	PERMISSION	CONDITIONAL	04/04/2016	27/06/2016		n/a	16.27	14.53
Wexford County Council	20161310	PERMISSION FOR THE FOLLOWING: 1) PROPOSED CHANGE OF USE OF EXISTING CAFE TO 1 NO	CASTLELAND, FERNS	APPLICATION FINALISED	PERMISSION	CONDITIONAL	23/11/2016	28/02/2017		n/a	18.10	4.95
Wexford County Council	20160492	PERMISSION FOR THE CONSTRUCTION OF A 2 BED LOGHOUSE (AREA 665QM) AND A 1 BED LO	BALLYVALDON, BALLYVALDON	n/a	n/a	n/a	11/05/2016			n/a	8.70	7.69
Wexford County Council	20170084	RETENTION OF EXISTING 22M HIGH TELECOMMUNICATIONS MONOPOLE (PREVIOUSLY GRANTED	KILCANNON, ENNISCORTHY RURAL	APPLICATION FINALISED	PERMISSION	CONDITIONAL	01/02/2017	18/04/2017		n/a	20.86	2.82
Wexford County Council	20160031	PERMISSION TO ERECT A DWELLING WITH SERVICES AND DOMESTIC GARAGE AND ALL ASSOCIA	ANNAGH LONG, WINGFIELD	APPLICATION FINALISED	PERMISSION	CONDITIONAL	18/01/2016	13/04/2016		n/a	23.59	21.58
Wexford County Council	20161121	PERMISSION FOR A TWO STOREY EXTENSION OF 215.79 SQM TO EXISTING TWO STOREY COTTA	KILCLORAN, KILCOMB	APPLICATION FINALISED	PERMISSION	CONDITIONAL	10/10/2016	08/03/2017		n/a	15.28	6.45
Wexford County Council	20170239	PERMISSION FOR A SINGLE STOREY EXTENSION (41M2, RIDGE HEIGHT 5.4M TO MATCH EXIST	BALLYMONEY LOWER, COURTTOWN	n/a	n/a	n/a	01/03/2017			n/a	14.17	13.63
Wexford County Council	20170116	PERMISSION FOR A TWO STOREY DWELLING HOUSE ALONG WITH ALL ASSOCIATED SITE AND	BALLYMONEY LOWER, COURTTOWN	APPLICATION FINALISED	PERMISSION	CONDITIONAL	07/02/2017	22/11/2017		n/a	14.22	13.67
Wexford County Council	20160168	PERMISSION TO ERECT A CUBICLE HOUSE WITH SLATTED UNDERGROUND EFFLUENT TANKS, FEE	TOMSLAGH, TINNACROSS	APPLICATION FINALISED	PERMISSION	CONDITIONAL	22/02/2016	18/05/2016		n/a	17.77	0.72
Wexford County Council	20160174	PERMISSION FOR A DORMER STYLE DWELLING HOUSE, DOMESTIC GARAGE, WASTE WATER TREATM	KILMACOE, ARDCOLM	APPLICATION FINALISED	PERMISSION	CONDITIONAL	24/02/2016	18/05/2016		n/a	17.60	15.87
Wexford County Council	20151080	PERMISSION TO DEMOLISH EXISTING DWELLING AND TO CONSTRUCT A NEW COMMERCIAL BUIL	GOREY CORPORATION LANDS, GOREY URBAN	n/a	n/a	n/a	21/08/2020			n/a	14.77	13.55
Wexford County Council	20160823	RESIDENTIAL DEVELOPMENT CONSISTING OF 32 DWELLING UNITS, 24 NO. 3 BEDROOM TERRAC	GOREYBRIDGE, COURTTOWN	APPLICATION FINALISED	PERMISSION	CONDITIONAL	19/07/2016	12/10/2016		n/a	14.59	13.55
Wexford County Council	20160183	PERMISSION TO ERECT A DWELLING WITH SERVICES AND DOMESTIC GARAGE	BALLYSIMON, TINNACROSS	n/a	n/a	n/a	29/02/2016			n/a	15.89	1.62
Wexford County Council	20160938	PERMISSION FOR RETENTION OF EXTENSIONS AND ALTERATIONS TO APPROVED STRAW STORAG	GLASCARRIG SOUTH, BALLYGARRETT	APPLICATION FINALISED	PERMISSION	CONDITIONAL	22/08/2016	01/11/2016		n/a	3.14	2.62
Wexford County Council	20160478	(A) THE PROPOSED ALTERATIONS TO THE EXISTING PUBLIC HOUSE AT NO. 14 SLANEY STREE	ENNISCORTHY, ENNISCORTHY URBAN	APPLICATION FINALISED	PERMISSION	CONDITIONAL	09/05/2016	02/08/2016		n/a	22.12	4.85
Wexford County Council	20170181	PERMISSION FOR ERECTION OF A DOMESTIC GARAGE AND ALL ASSOCIATED SITE WORKS	KNOCKINA, BALLYNESTRAGH	APPLICATION FINALISED	PERMISSION	CONDITIONAL	20/02/2017	15/05/2017		n/a	17.19	16.15
Wexford County Council	20160920	CHANGE OF DESIGN OF PREVIOUSLY PERMITTED SEWAGE TREATMENT PROPOSALS GRANTED UNDE	CAMOLIN, KILCOMB	APPLICATION FINALISED	PERMISSION	CONDITIONAL	17/08/2016	06/01/2017		n/a	15.21	6.72
Wexford County Council	20160806	CONSTRUCT A DWELLING HOUSE WITH SERVICES, DOMESTIC GARAGE AND ALL ASSOCIATED SIT	BALLYMORE, ARDCOLM	n/a	n/a	n/a	15/07/2016			n/a	18.21	15.06
Wexford County Council	20160927	RETENTION OF FIRST FLOOR EXTENSION TO SIDE OF EXISTING DWELLING HOUSE AT 53 BELL	ENNISCORTHY, ENNISCORTHY RURAL	APPLICATION FINALISED	PERMISSION	CONDITIONAL	19/08/2016	27/01/2017		n/a	22.72	5.09
Wexford County Council	20161163	PERMISSION FOR RETENTION OF GRANNY FLAT	BORMMOUNT & KILGIBBON, BREE	n/a	n/a	n/a	20/10/2016			n/a	24.08	9.50
Wexford County Council	20170256	PERMISSION FOR THE CONSTRUCTION OF COMMUNICATIONS INFRASTRUCTURE COMPRISING OF:	BALLYMORE, BALLYMORE	APPLICATION FINALISED	PERMISSION	CONDITIONAL	06/03/2017	28/07/2017	PL 26.248524	Granted (Conditional)	11.31	4.29
Wexford County Council	20170518	PERMISSION FOR THE PROPOSED ERECTION OF A LIGHT INDUSTRIAL BUILDING AND	ARDCAVAN, ARDCAVAN	APPLICATION FINALISED	PERMISSION	CONDITIONAL	25/04/2017	17/11/2017	PL 26.248847	Granted (Conditional)	24.60	20.01
Wexford County Council	20160352	RECT A DWELLING WITH SERVICES AND DOMESTIC GARAGE AND ALL ASSOCIATED SITE AND A	CLONSILLA EAST, BALLYNESTRAGH	APPLICATION FINALISED	PERMISSION	CONDITIONAL	08/04/2016	04/07/2016		n/a	18.02	17.24
Wexford County Council	20151252	PERMISSION FOR RETENTION OF CHANGE OF USE FROM APARTMENT TO FIRST FLOOR OFFICES	GOREY CORPORATION LANDS, GOREY URBAN	APPLICATION FINALISED	PERMISSION	CONDITIONAL	21/12/2015	24/03/2016		n/a	14.76	13.41
Wexford County Council	20160267	PERMISSION FOR AN EXTENSION TO AN EXISTING DWELLING AND ALL ASSOCIATED SITE WORK	BALLYRAHAN, GOREY RURAL	APPLICATION FINALISED	PERMISSION	CONDITIONAL	18/03/2016	30/05/2016		n/a	16.49	14.73

Planning Authority	Application Number	Development Description	Development Address	Application Status	Application Type	Decision	Received Date	Grant Date	Appeal Ref Number	Appeal Decision	Dist to Turbine (km)	Dist to EIR Boundary (km)
Wexford County Council	20160586	ERECT A SERVICED DWELLING HOUSE TOGETHER WITH ALL ANCILLARY SITE DEVELOPMENT WORK	MONROE, EDERMINE	n/a	n/a	n/a	30/05/2016			n/a	20.47	7.54
Wexford County Council	20160966	PERMISSION TO ERECT A DWELLING WITH CONNECTION TO EXISTING PUBLIC SERVICES, DOM	KILINIERIN, LIMERICK	n/a	n/a	n/a	30/08/2016			n/a	20.56	19.62
Wexford County Council	20160276	PERMISSION FOR THE RETENTION OF THE REMOVAL OF EXISTING AND APPROVED 2 NO. CARPA	MONAGHEAR, TINNACROSS	n/a	n/a	n/a	18/03/2016			n/a	15.91	1.45
Wexford County Council	20161329	PERMISSION TO DEMOLISH AN EXISTING TWO STOREY HABITABLE DWELLING AND PERMISSION	GOREYBRIDGE, GOREY URBAN	APPLICATION FINALISED	PERMISSION	CONDITIONAL	30/11/2016	28/02/2017		n/a	14.69	13.63
Wexford County Council	20160768	PERMISSION FOR THE ESTABLISHMENT OF A WASTE FACILITY FOR THE DEPOSITION OF SURPL	BALLYORRIL, MARSHALSTOWN	APPLICATION FINALISED	PERMISSION	CONDITIONAL	06/07/2016	26/09/2016		n/a	22.93	4.74
Wexford County Council	20161440	PERMISSION FOR THE ERECTION OF 1. A SHED FOR INDUSTRIAL USE WITH ASSOCIATED	KILCLORAN, KILCOMB	n/a	n/a	n/a	23/03/2022			n/a	15.93	7.02
Wexford County Council	20160191	PERMISSION FOR RETENTION OF ALTERATIONS TO GRAIN STORE PERMITTED UNDER PLANNING	COOLADINE, BALLYHUSKARD	APPLICATION FINALISED	PERMISSION	CONDITIONAL	01/03/2016	16/05/2016		n/a	19.35	4.68
Wexford County Council	20160734	PERMISSION FOR STREET FACADE WORKS COMPRISING THE OVERCLADDING OF PART OF THE EX	GOREY CORPORATIONLANDS, GOREY URBAN	APPLICATION FINALISED	PERMISSION	CONDITIONAL	28/06/2016	20/09/2016		n/a	14.73	13.35
Wexford County Council	20161440	PERMISSION FOR THE ERECTION OF 1. A SHED FOR INDUSTRIAL USE WITH ASSOCIATED	KILCLORAN, KILCOMB	APPLICATION FINALISED	PERMISSION	CONDITIONAL	22/12/2016	10/08/2017		n/a	15.93	7.02
Wexford County Council	20160753	PERMISSION FOR THE REMOVAL OF AN OUTFALL PIPE FROM AN EXISTING PERCOLATION AREA	COOLAKIP, EDERMINE	APPLICATION FINALISED	PERMISSION	CONDITIONAL	04/07/2016	20/09/2016		n/a	21.20	12.29
Wexford County Council	20150871	PERMISSION FOR THE CONSTRUCTION OF A SINGLE STOREY DWELLING, SITE ENTRANCE, DRIV	GARRYVARREN, KILMALLOCK	APPLICATION FINALISED	PERMISSION	CONDITIONAL	02/09/2015	07/01/2016		n/a	20.01	12.69
Wexford County Council	20160890	ALTERATIONS AND EXTENSIONS TO EXISTING DWELLING HOUSE WHICH WILL ALSO INCLUDE	ENNISCORTHY, ENNISCORTHY RURAL	APPLICATION FINALISED	PERMISSION	CONDITIONAL	09/08/2016	01/11/2016		n/a	23.19	5.30
Wexford County Council	20170520	PERMISSION FOR THE PROPOSED ERECTION OF ALTERATIONS AND EXTENSIONS TO AN	LYRE, ENNISCORTHY RURAL	APPLICATION FINALISED	PERMISSION	CONDITIONAL	26/04/2017	12/07/2017		n/a	23.63	5.63
Wexford County Council	20160552	PERMISSION TO ERECT A FULLY SERVICED DWELLING HOUSE AND DOMESTIC GARAGE	MYAUGH, THE HARROW	APPLICATION FINALISED	PERMISSION	CONDITIONAL	23/05/2016	12/09/2016		n/a	15.27	0.00
Wexford County Council	20160344	ERECTOR OF A DOMESTIC GARAGE/STORE & ASSOCIATED WORKS	BALLYMURRY, BALLYHUSKARD	APPLICATION FINALISED	PERMISSION	CONDITIONAL	06/04/2016	11/07/2016		n/a	14.04	6.78
Wexford County Council	20160392	PROPOSED ERECTION OF A FULLY SERVICED DWELLING HOUSE TOGETHER WITH ASSOCIATED SI	GOREY CORPORATIONLANDS, GOREY URBAN	APPLICATION FINALISED	PERMISSION	CONDITIONAL	20/04/2016	11/07/2016		n/a	14.59	13.18
Wexford County Council	20161302	PERMISSION TO CONSTRUCT AN EXTENSION TO EXISTING SLATTED CUBICLE SHED INCLUDING	RAHEEN MORE, KILLENAGH	APPLICATION FINALISED	PERMISSION	CONDITIONAL	22/11/2016	20/02/2017		n/a	4.90	3.57
Wexford County Council	20170750	PERMISSION FOR DEMOLITION OF CONSERVATORY AND CONSTRUCTION OF SINGLE STOREY	KILDERMOT, COURTOWN	APPLICATION FINALISED	PERMISSION	CONDITIONAL	13/06/2017	23/08/2017		n/a	15.60	15.04
Wexford County Council	20170538	PERMISSION FOR CHANGE OF HOUSE DESIGN (FROM PREVIOUSLY APPROVED PLANNING	ENNISCORTHY, ENNISCORTHY RURAL	APPLICATION FINALISED	PERMISSION	CONDITIONAL	02/05/2017	25/07/2017		n/a	22.27	4.61
Wexford County Council	20160310	PERMISSION TO RETAIN THE AS CONSTRUCTED GROUND FLOOR REAR AND SIDE	GOREY HILL, GOREY URBAN	APPLICATION FINALISED	PERMISSION	CONDITIONAL	29/03/2016	20/06/2016		n/a	15.12	13.48
Wexford County Council	20160257	PERMISSION FOR THE PROPOSED ERECTION OF A FULLY SERVICED DWELLING HOUSE AND DOME	TIKNOCK, KILCORMICK	APPLICATION FINALISED	PERMISSION	CONDITIONAL	14/03/2016	18/07/2016		n/a	13.67	5.52
Wexford County Council	20160780	NEW SINGLE STOREY DWELLING INCLUDING A SEPTIC TANK, PERCOLATION AREA AND ALL ASS	BALLYHOW LOWER, ARDCAVAN	n/a	n/a	n/a	08/07/2016			n/a	20.16	15.84
Wexford County Council	20161376	PERMISSION TO ERECT A SERVICED DWELLING HOUSE	CAHORE, CAHORE	n/a	n/a	n/a	12/12/2016			n/a	2.24	1.49
Wexford County Council	20160523	ERECTOR OF A FULLY SERVICED TWO STOREY DWELLING HOUSE AND DOMESTIC GARAGE TOGET	ENNISCORTHY, ENNISCORTHY RURAL	APPLICATION FINALISED	PERMISSION	CONDITIONAL	17/05/2016	08/08/2016		n/a	22.28	4.61
Wexford County Council	20160327	RETENTION OF ALTERATIONS TO PREVIOUSLY APPROVED & CONSTRUCTED BUNGALOW HOUSE REF	KILPATRICK, KILGORMAN	APPLICATION FINALISED	PERMISSION	CONDITIONAL	04/04/2016	22/06/2016		n/a	19.68	19.12
Wexford County Council	20170480	PERMISSION FOR UPGRADES TO THE BOREHOLE SITE, REFERENCED PWS-05 LOCATED AT	TOBERANIERIN LOWER, BALLYOUGHTER	APPLICATION FINALISED	PERMISSION	CONDITIONAL	19/04/2017	05/07/2017		n/a	10.35	7.42
Wexford County Council	20160559	A 2 STOREY EXTENSION (415Q.M) TO EXISTING DWELLING	BALLYNAPIERCE, ENNISCORTHY RURAL	APPLICATION FINALISED	PERMISSION	CONDITIONAL	25/05/2016	08/08/2016		n/a	24.71	8.49
Wexford County Council	20170591	PERMISSION TO ERECT AN EXTENSION TO EXISTING DORMER BUNGALOW WHICH WILL CONSIST	HYDEPARK, BALLYLARKIN	APPLICATION FINALISED	PERMISSION	CONDITIONAL	15/05/2017	02/08/2017		n/a	19.84	19.28
Wexford County Council	20170561	PERMISSION FOR THE ERECTION OF A FULLY SERVICED DWELLING HOUSE	GARRANTROWLAN, BALLYHUSKARD	APPLICATION FINALISED	PERMISSION	CONDITIONAL	08/05/2017	06/02/2018		n/a	16.09	4.63
Wexford County Council	20160460	PERMISSION FOR THE ERECTION OF A DWELLING HOUSE, DOMESTIC GARAGE/ STORE AND ASSO	COURTCLUGH UPPER, CASTLE TALBOT	APPLICATION FINALISED	PERMISSION	CONDITIONAL	04/05/2016	26/07/2016		n/a	11.67	6.81
Wexford County Council	20160423	ERECTOR A DWELLING WITH SERVICES AND DOMESTIC GARAGE	TOMBRACK, TOMBRACK	APPLICATION FINALISED	PERMISSION	CONDITIONAL	26/04/2016	18/07/2016		n/a	21.75	7.82
Wexford County Council	20170487	PERMISSION FOR RETENTION OF AN EXISTING DOMESTIC GARAGE, ALSO FOR CHANGES MADE	BALLYART, BALLYGARRETT	APPLICATION FINALISED	PERMISSION	CONDITIONAL	20/04/2017	03/07/2017		n/a	3.58	0.92
Wexford County Council	20161348	PERMISSION FOR RETENTION OF THE FOLLOWING ; ALTERATIONS TO DWELLING DESIGN INCLU	BALLYNACREE, KILGORMAN	APPLICATION FINALISED	PERMISSION	CONDITIONAL	05/12/2016	19/06/2017		n/a	19.30	18.77
Wexford County Council	20150957	PERMISSION FOR CHANGE OF USE FROM BOOKMAKERS TO MEDICAL/ HEALTH SERVICE USE. THE	GOREY CORPORATIONLANDS, GOREY URBAN	APPLICATION FINALISED	PERMISSION	CONDITIONAL	25/09/2015	21/12/2015		n/a	14.37	13.03
Wexford County Council	20161272	PERMISSION FOR THE ERECTION OF A FULLY SERVICED DWELLINGHOUSE	BALLINROAD, KILCORMICK	APPLICATION FINALISED	PERMISSION	CONDITIONAL	16/11/2016	13/02/2017		n/a	11.18	3.61
Wexford County Council	20160934	PERMISSION TO ERECT A DORMER BUNGALOW WITH DOMESTIC GARAGE AND CONNECTION TO PUB	KNOCKROE, ARDAMINE	n/a	n/a	n/a	22/08/2016			n/a	9.37	8.73
Wexford County Council	20160712	PERMISSION FOR THE ERECTION OF AN AGRICULTURAL BUILDING FOR THE PURPOSE OF GRAIN	BALLYTARSNA, BALLYBEG	APPLICATION FINALISED	PERMISSION	CONDITIONAL	23/06/2016	07/09/2016		n/a	22.95	13.73
Wexford County Council	20161443	PERMISSION TO 1) ERECT A MILKING PARLOUR WITH SLATTED EFFLUENT TANK. 2) TO CONS	BALLYDARRAGH, HUNTINGTOWN	APPLICATION FINALISED	PERMISSION	CONDITIONAL	22/12/2016	22/03/2017		n/a	16.95	12.51

Planning Authority	Application Number	Development Description	Development Address	Application Status	Application Type	Decision	Received Date	Grant Date	Appeal Ref Number	Appeal Decision	Dist to Turbine (km)	Dist to EIAA Boundary (km)
Wexford County Council	20160822	RETENTION OF EXISTING AGRICULTURAL SHED FOR CATTLE AND HAY AND PERMISSION TO CON	CARRIGBEG, HUNTINGTOWN	APPLICATION FINALISED	PERMISSION	CONDITIONAL	18/07/2016	05/10/2016		n/a	15.37	13.14
Wexford County Council	20170031	PERMISSION FOR PROPOSED SINGLE STOREY EXTENSION AND ALTERATIONS TO EXISTING DWEL	KILMUCKRIDGE, BALLYVALDON	APPLICATION FINALISED	PERMISSION	CONDITIONAL	18/01/2017	10/04/2017		n/a	4.82	4.39
Wexford County Council	20161099	PERMISSION TO ERECT A BUNGALOW WITH DOMESTIC GARAGE AND SERVICES	COOLOOK BEG, KILLENAGH	n/a	n/a	n/a	05/10/2016			n/a	7.61	5.40
Wexford County Council	20160701	CONSTRUCT A THIRD FLOOR OFFICE SPACE WITHIN THE EXISTING AND PERMITTED STRUCTURE	KNOCKMULLEN, GOREY RURAL	APPLICATION FINALISED	PERMISSION	CONDITIONAL	20/06/2016	12/09/2016		n/a	13.77	12.48
Wexford County Council	20160902	RETENTION PERMISSION TO RETAIN THE EXISTING 18 METRE HIGH TELECOMMUNICATIONS	COOLISHAL UPPER, GOREY RURAL	APPLICATION FINALISED	PERMISSION	CONDITIONAL	12/08/2016	03/11/2016		n/a	14.29	11.92
Wexford County Council	20160271	PERMISSION FOR RETENTION OF EXISTING DWELLING AS A CHANGE TO THAT PERMITTED 2008	COOLOOK BEG, KILLENAGH	APPLICATION FINALISED	PERMISSION	CONDITIONAL	18/03/2016	07/06/2016		n/a	7.80	5.60
Wexford County Council	20160214	PERMISSION TO (A) CARRY OUT WORKS TO FRONT ELEVATION OF DWELLING HOUSE INVOLVING	CLONHASTEN, ENNISCORTHY RURAL	APPLICATION FINALISED	PERMISSION	CONDITIONAL	07/03/2016	25/05/2016		n/a	19.96	2.57
Wexford County Council	20161180	PERMISSION FOR RETENTION OF THE CONSTRUCTION OF A SINGLE STOREY PORCH AND FOR PER	MIDDLETOWN & SEAMOUNT, ARDAMINE	n/a	n/a	n/a	24/10/2016			n/a	9.39	8.79
Wexford County Council	20160963	PERMISSION TO ERECT A DWELLING HOUSE WITH SERVICES AND DOMESTIC GARAGE	BALLYSIMON, TINNACROSS	n/a	n/a	n/a	29/08/2016			n/a	15.88	1.67
Wexford County Council	20160233	PERMISSION FOR RETENTION OF THE FOLLOWING : A) SHED STRUCTURE TO THE SIDE OF DWE	SEAFIELD, COURTTOWN	APPLICATION FINALISED	PERMISSION	CONDITIONAL	09/03/2016	12/09/2016		n/a	14.06	13.48
Wexford County Council	20161213	PERMISSION FOR RETENTION OF SUNROOM TO EXISTING DWELLING AND DOMESTIC GARAGE AN	DRUMGOLD, ENNISCORTHY RURAL	APPLICATION FINALISED	PERMISSION	CONDITIONAL	01/11/2016	25/01/2017		n/a	20.51	3.91
Wexford County Council	20161401	PERMISSION FOR THE ERECTION OF EXTENSIONS AND ALTERATIONS TO AN EXISTING DWELLIN	ASKINAMOE, KILBORA	APPLICATION FINALISED	PERMISSION	CONDITIONAL	16/12/2016	15/03/2017		n/a	19.88	7.03
Wexford County Council	20160313	PERMISSION TO CONSTRUCT AN EXTENSION TO SIDE OF EXISTING CRECHE / MONTESSORI WIT	CREAGH DEMESNE, GOREY RURAL	APPLICATION FINALISED	PERMISSION	CONDITIONAL	29/03/2016	20/06/2016		n/a	15.36	13.85
Wexford County Council	20151228	PERMISSION TO ERECT A DWELLING WITH SERVICES AND ALL ASSOCIATED SITE AND ANCILLAR	COOLISHAL UPPER, GOREY RURAL	n/a	n/a	n/a	17/12/2015			n/a	13.87	11.71
Wexford County Council	20161173	PERMISSION FOR THE CONSTRUCTION OF A FULLY SERVICED DWELLING HOUSE ALL WITH ANCI	KILMACOE, ARDCOLM	n/a	n/a	n/a	21/10/2016			n/a	17.34	15.44
Wexford County Council	20170674	PERMISSION FOR THE RELOCATION / CHANGE OF POSITION OF AN AGRICULTURAL GATE	BALLYBAUN, CASTLE ELLIS	APPLICATION FINALISED	PERMISSION	CONDITIONAL	01/06/2017	28/08/2017		n/a	15.19	11.34
Wexford County Council	20160549	PERMISSION FOR THE PROPOSED ERECTION OF A NEW RECYCLING FACILITY WHICH WILL CATE	TOMGARROW, CASTLEDOKRELL	APPLICATION FINALISED	PERMISSION	CONDITIONAL	23/05/2016	15/08/2016		n/a	23.11	6.94
Wexford County Council	20160668	PERMISSION FOR THE ERECTION OF AN EXTENSION AND ALTERATIONS TO EXISTING DWELLING	ASK, BALLYNESTRAGH	APPLICATION FINALISED	PERMISSION	CONDITIONAL	14/06/2016	31/08/2016		n/a	16.66	15.92
Wexford County Council	20160570	PROVISION OF A CAR PARKING AREA WITH ASSOCIATED SITE WORKS AND SERVICES	MANGAN, WINGFIELD	APPLICATION FINALISED	PERMISSION	CONDITIONAL	27/05/2016	15/08/2016		n/a	20.65	18.57
Wexford County Council	20160945	PERMISSION FOR THE RETENTION OF CHANGES TO AN EXISTING DWELLING HOUSE	GLENTIRE, BOLABOY	APPLICATION FINALISED	PERMISSION	CONDITIONAL	24/08/2016	18/04/2017		n/a	13.20	7.43
Wexford County Council	20170124	PERMISSION FOR THE ERECTION OF A 423SQM. POLISHING FACILITY TOGETHER WITH ALL A	ARDCAVAN, ARDCAVAN	APPLICATION FINALISED	PERMISSION	CONDITIONAL	08/02/2017	26/04/2017		n/a	23.89	19.30
Wexford County Council	20160843	ERECTION OF A DWELLING HOUSE WITH ASSOCIATED WASTE WATER TREATMENT SYSTEM AND	BALLINRA, CASTLE ELLIS	APPLICATION FINALISED	PERMISSION	CONDITIONAL	25/07/2016	16/11/2016		n/a	15.84	13.07
Wexford County Council	20160507	PERMISSION FOR OFF STREET CARPARK SPACE AND ASSOCIATED SITE WORKS AT 92 SLANEYVI	TEMPLESHANNON, ENNISCORTHY	APPLICATION FINALISED	PERMISSION	CONDITIONAL	16/05/2016	08/08/2016		n/a	21.80	4.57
Wexford County Council	20170188	PERMISSION FOR AN EXTENSION TO EXISTING ALL WEATHER PITCH INCLUDING ASSOCIATED S	BALLYBOGGAN LOWER, ARTRAMON	APPLICATION FINALISED	PERMISSION	CONDITIONAL	20/02/2017	08/05/2017		n/a	22.08	16.72
Wexford County Council	20160872	A) RETENTION OF UNAUTHORISED EXTENSIONS TO EXISTING DWELLING HOUSE, B) PERMISSIO	MONROE, EDERMINE	APPLICATION FINALISED	PERMISSION	CONDITIONAL	02/08/2016	24/10/2016		n/a	20.44	7.49
Wexford County Council	20161133	RETENTION PERMISSION FOR THE RELOCATION OF THE DWELLING AND SITE ENTRANCE PREVIO	CORCANON, BALLYNESTRAGH	APPLICATION FINALISED	PERMISSION	CONDITIONAL	13/10/2016	13/01/2017		n/a	20.73	20.11
Wexford County Council	20170203	PERMISSION FOR RETENTION OF EXISTING SINGLE STOREY SUN-ROOM EXTENSION TO THE REA	BALLINATRAY UPPER, ARDAMINE	APPLICATION FINALISED	PERMISSION	CONDITIONAL	23/02/2017	15/05/2017		n/a	10.47	9.85
Wexford County Council	20160867	RECT A DOMESTIC GARAGE TO THE SIDE AND REAR OF EXISTING DWELLING HOUSE AT NO. 4	FERN'S LOWER, FERN'S	APPLICATION FINALISED	PERMISSION	CONDITIONAL	02/08/2016	26/10/2016		n/a	17.47	4.16
Wexford County Council	20161205	A) SUBDIVISION AND CHANGE OF USE OF AN EXISTING TWO STOREY RETAIL UNIT TO	GOREY CORPORATION LANDS, GOREY URBAN	APPLICATION FINALISED	PERMISSION	CONDITIONAL	28/10/2016	27/01/2017		n/a	14.81	13.57
Wexford County Council	20160595	CONSTRUCTION OF AN UP TO 5MW SOLAR PV FARM COMPRISING APPROXIMATELY 20,000 NO. P	BALLYCARNEY, BALLYCARNEY	n/a	n/a	n/a	16/11/2020			n/a	20.36	5.43
Wexford County Council	20160079	PERMISSION FOR DECOMMISSIONING OF EXISTING SEPTIC TANK, INSTALLATION OF A SEWAGE	KNOCKAVOCKA, THE HARROW	APPLICATION FINALISED	PERMISSION	CONDITIONAL	02/02/2016	25/04/2016		n/a	14.08	0.33
Wexford County Council	20170615	PERMISSION FOR THE FOLLOWING; 1. CONSTRUCTION OF AN AGRICULTURAL SHED WITH	BALLYOWEN, GOREY RURAL	APPLICATION FINALISED	PERMISSION	CONDITIONAL	19/05/2017	14/08/2017		n/a	16.49	14.00
Wexford County Council	20151030	PERMISSION FOR RETENTION OF EN-SUITE EXTENSION TO DWELLING HOUSE AT "AISLING"	ENNISCORTHY, ENNISCORTHY RURAL	APPLICATION FINALISED	PERMISSION	CONDITIONAL	19/10/2015	15/01/2016		n/a	22.26	4.47
Wexford County Council	20160931	PERMISSION TO CONSTRUCT 2 NUMBER TWO BEDROOM APARTMENTS WITH ANCILLARY WORKS AND	BALLINATRAY UPPER, ARDAMINE	n/a	n/a	n/a	22/08/2016			n/a	9.49	8.86
Wexford County Council	20170149	PERMISSION FOR THE PROPOSED ERECTION OF A FULLY SERVICED DWELLING HOUSE ON SITE	MILL LANDS, EDERMINE	APPLICATION FINALISED	PERMISSION	CONDITIONAL	13/02/2017	21/08/2017		n/a	21.05	12.73
Wexford County Council	20161067	PERMISSION FOR THE ERECTION OF SERVICED SINGLE STOREY DWELLING HOUSE, GARAGE AND	CASTLESOW, ARTRAMON	APPLICATION FINALISED	PERMISSION	CONDITIONAL	29/09/2016	14/12/2016		n/a	21.77	14.04

Planning Authority	Application Number	Development Description	Development Address	Application Status	Application Type	Decision	Received Date	Grant Date	Appeal Ref Number	Appeal Decision	Dist to Turbine (km)	Dist to IAR Boundary (km)
Wexford County Council	20160908	DEMOLITION OF EXISTING GARAGE AND CONSTRUCTION OF GROUND FLOOR EXTENSION WITH A	ENNISCORTHY, ENNISCORTHY URBAN	APPLICATION FINALISED	PERMISSION	CONDITIONAL	15/08/2016	09/11/2016		n/a	22.46	5.12
Wexford County Council	20160165	PERMISSION TO ERECT A DWELLING HOUSE WITH SERVICES	CLONE, BALLYCARNEY	n/a	n/a	n/a	22/02/2016			n/a	18.45	2.73
Wexford County Council	20161138	PERMISSION FOR RETENTION OF EXTENSION TO SIDE OF EXISTING DWELLING HOUSE AND ASS	CARRIGABRUSE, ENNISCORTHY RURAL	APPLICATION FINALISED	PERMISSION	CONDITIONAL	14/10/2016	11/01/2017		n/a	24.00	6.27
Wexford County Council	20170483	PERMISSION FOR UPGRADES TO THE BOREHOLE SITE, REFERENCED PWS-02, LOCATED AT	MOUNTFOREST, BALLYOUGHTER	APPLICATION FINALISED	PERMISSION	CONDITIONAL	19/04/2017	10/07/2017		n/a	10.40	7.77
Wexford County Council	20161424	PERMISSION FOR THE CONSTRUCTION OF A 172.2 M2 STEEL CLAD STORAGE BUILDING TO REA	BARNLAND, BALLYNESTRAGH	APPLICATION FINALISED	PERMISSION	CONDITIONAL	20/12/2016	22/03/2017		n/a	18.62	17.42
Wexford County Council	20170288	PERMISSION FOR SINGLE STOREY EXTENSION TO THE SOUTH EAST FACING ELEVATION COMPRI	TARAHILL, COURTTOWN	APPLICATION FINALISED	PERMISSION	CONDITIONAL	10/03/2017	24/05/2017		n/a	15.98	15.42
Wexford County Council	20160259	CONSTRUCT A NEW VEHICULAR ENTRANCE TO LANDS	CARRIGBEG, ROSSMINOGE	APPLICATION FINALISED	PERMISSION	CONDITIONAL	14/03/2016	07/06/2016		n/a	19.46	12.69
Wexford County Council	20160633	CONSTRUCTION OF 3 NO. FULLY SERVICED DWELLING HOUSES AND ALL ASSOCIATED SITE WOR	CROSSTOWN, ARDCAVAN	APPLICATION FINALISED	PERMISSION	CONDITIONAL	07/06/2016	31/08/2016		n/a	24.84	20.10
Wexford County Council	20160607	CHANGE OF USE FROM HOSPITAL / CARE CENTRE TO EDUCATIONAL USE AT FIRST, SECOND AN	ENNISCORTHY, ENNISCORTHY URBAN	APPLICATION FINALISED	PERMISSION	CONDITIONAL	02/06/2016	22/08/2016		n/a	22.44	5.12
Wexford County Council	20160785	ERECT A FULLY SERVICED DWELLING HOUSE WITH DOMESTIC GARAGE	CLONDAW, KILCORMICK	n/a	n/a	n/a	11/07/2016			n/a	14.36	2.78
Wexford County Council	20160849	RETENTION AND COMPLETION OF EXTENSION AND ALTERATIONS TO CLUBHOUSE BUILDING AND	KYLE, BOLABOY	APPLICATION FINALISED	PERMISSION	CONDITIONAL	26/07/2016	18/10/2016		n/a	10.08	3.76
Wexford County Council	20160070	PERMISSION FOR RETENTION (REF. NO 2009/03150 FOR AN EXISTING DEVELOPMENT CONSIST	COOLROE, KILBORA	APPLICATION FINALISED	PERMISSION	CONDITIONAL	01/02/2016	21/04/2016		n/a	17.58	5.68
Wexford County Council	20151241	PERMISSION FOR THE ERECTION OF EXTENSION TO FRONT AND REAR OF EXISTING DWELLING	TINCURRY, BALLYCARNEY	APPLICATION FINALISED	PERMISSION	CONDITIONAL	21/12/2015	21/03/2016		n/a	22.22	5.88
Wexford County Council	20161456	PERMISSION FOR MIXED RESIDENTIAL DEVELOPMENT OF 133 UNITS WITHIN PHASE 2 AT	BALLYTEGAN & CLONATIN LOWER, GOREY RURAL	APPLICATION FINALISED	PERMISSION	CONDITIONAL	23/12/2016	19/06/2017		n/a	15.35	14.26
Wexford County Council	20160297	CHANGE OF USE FROM DAIRY PREMISES TO A LOW CAPACITY PET CREMATORIUM, INVOLVING	CREFOGE, ENNISCORTHY RURAL	APPLICATION FINALISED	PERMISSION	CONDITIONAL	23/03/2016	18/07/2016		n/a	22.02	6.46
Wexford County Council	20160677	ALTERATIONS TO FRONT OF EXISTING STRUCTURE (PREVIOUSLY KNOWN AS FOLEY'S GARAGE)	KILLAGOLEY, ENNISCORTHY URBAN	APPLICATION FINALISED	PERMISSION	CONDITIONAL	16/06/2016	07/09/2016		n/a	21.83	4.72
Wexford County Council	20151036	PERMISSION TO ERECT A DWELLING HOUSE WITH SERVICES AND DOMESTIC GARAGE	BALLYNESTRAGH DEMENSE, BALLYNESTRAGH	n/a	n/a	n/a	19/10/2015			n/a	19.01	18.23
Wexford County Council	20170168	PERMISSION TO INSTALL 3 NO. UNDERGROUND SLATTED TANKS WITHIN FARM YARD COMPLEX	CLOSH, GOREY RURAL	APPLICATION FINALISED	PERMISSION	CONDITIONAL	16/02/2017	21/06/2017		n/a	12.58	9.79
Wexford County Council	20161295	PERMISSION FOR THE ERECTION OF SHED WITH ASSOCIATED SITE WORKS	SALVILLE OR MOTABEG, ENNISCORTHY RURAL	n/a	n/a	n/a	21/11/2016			n/a	21.96	5.87
Wexford County Council	20161145	PERMISSION FOR THE ERECTION OF BUNGALOW WITH SERVICES, DOMESTIC GARAGE AND ANCILLARY WORK	KILLYNANN, BALLYNESTRAGH	APPLICATION FINALISED	PERMISSION	CONDITIONAL	17/10/2016	20/02/2017		n/a	17.26	16.05
Wexford County Council	20150880	PERMISSION FOR THE CONVERSION OF FIRST FLOOR ATTIC SPACE TO HABITABLE SPACE AND	COOLOCK BEG, KILLENAGH	APPLICATION FINALISED	PERMISSION	CONDITIONAL	07/09/2015	23/11/2015		n/a	7.81	5.66
Wexford County Council	20160544	PERMISSION TO ERECT A DETACHED STEEL FRAMED MANUFACTURING BUILDING AND ASSOCIATE	COOLNAHINCH, COURTTOWN	APPLICATION FINALISED	PERMISSION	CONDITIONAL	20/05/2016	10/08/2016		n/a	11.47	10.01
Wexford County Council	20160971	RELOCATE AND UPGRADE AN EXISTING ON-SITE SEWAGE TREATMENT SYSTEM WITHIN EXISTING	KILTOWN, KILBORA	APPLICATION FINALISED	PERMISSION	CONDITIONAL	01/09/2016	06/06/2017		n/a	18.62	6.20
Wexford County Council	20161356	PERMISSION FOR THE ERECTION OF A FULLY SERVICED DWELLING HOUSE & NEW ENTRANCE WI	BALLYMURN UPPER, KILMALLOCK	APPLICATION FINALISED	PERMISSION	CONDITIONAL	07/12/2016	01/03/2017		n/a	19.13	10.49
Wexford County Council	20160921	THE ERECTION OF A FULLY SERVICED DWELLING HOUSE TOGETHER WITH ALL ANCILLARY SITE	BALLYNASTRAW, BALLYHUSKARD	APPLICATION FINALISED	PERMISSION	CONDITIONAL	17/08/2016	28/02/2017		n/a	18.55	8.17
Wexford County Council	20161115	PERMISSION TO ERECT A DWELLING WITH SERVICES AND DOMESTIC GARAGE	BALLOWEN OR RAMSFORTPARK, GOREY RURAL	APPLICATION FINALISED	PERMISSION	CONDITIONAL	10/10/2016	11/01/2017		n/a	16.35	14.95
Wexford County Council	20161009	PERMISSION FOR RETENTION OF REVISED DESIGN OF DOOR AND WINDOW DETAIL WITH EXISTI	GOREYCORPORATIONLANDS, GOREY URBAN	n/a	n/a	n/a	09/09/2016			n/a	14.74	13.47
Wexford County Council	20161198	PERMISSION TO ERECT AN EXTENSION TO AND CHANGE THE USE OF EXISTING STONE OUTBUIL	CASTLELAND, FERNS	APPLICATION FINALISED	PERMISSION	CONDITIONAL	27/10/2016	27/01/2017		n/a	17.96	4.78
Wexford County Council	20171612	PERMISSION FOR THE ERECTION OF A 1 NO. FULLY SERVICED SINGLE STOREY DWELLING, WI	BALLYNASLANEY, EDERMINE	APPLICATION FINALISED	PERMISSION	CONDITIONAL	08/12/2017	11/04/2018		n/a	23.73	13.15
Wexford County Council	20170650	PERMISSION TO CONSTRUCT AN EXTENSION TO THE SIDE OF EXISTING DWELLING HOUSE AS	KILTILLAHAN, BALLYBEG	APPLICATION FINALISED	PERMISSION	CONDITIONAL	26/05/2017	14/08/2017		n/a	22.52	13.89
Wexford County Council	20180945	PERMISSION FOR CONSTRUCTION OF 97 NO. DWELLINGS CONSISTING OF 2 NO. 2 BEDROOM DW	CLONHASTEN, ENNISCORTHY RURAL	n/a	n/a	n/a	02/10/2023			n/a	20.44	3.17
Wexford County Council	20180150	PERMISSION FOR AN EXTENSION TO THE REAR OF THE EXISTING COMMERCIAL UNIT, TOGETHE	MOYNE LOWER, ENNISCORTHY RURAL	APPLICATION FINALISED	PERMISSION	CONDITIONAL	08/02/2018	20/06/2018		n/a	20.84	2.64
Wexford County Council	20180509	PERMISSION TO ERECT A DETACHED GRANNY FLAT (SEPARATE DWELLING UNIT) WITH PROVISI	CLONE, BALLYCARNEY	n/a	n/a	n/a	20/04/2018			n/a	18.44	2.73
Wexford County Council	20180470	PERMISSION FOR A CHANGE OF USE FROM EXISTING LEISURE/ RESTAURANT & SEPARATE CHAL	WELLS, WELLS	n/a	n/a	n/a	13/04/2018			n/a	6.58	1.02
Wexford County Council	20170783	PERMISSION FOR THE CONSTRUCTION OF COMMUNICATIONS INFRASTRUCTURE COMPRISING OF:	KNOCKRATHKYLE, EDERMINE	APPLICATION FINALISED	PERMISSION	n/a	20/06/2017		PL 26.249140	Granted (Conditional)	20.18	6.76
Wexford County Council	20180417	PERMISSION FOR DEVELOPMENT WITHIN THE EXISTING SAND PIT (PLAN. REF. 20161270). T	BALLYCONNIGAR LOWER, CASTLE TALBOT	APPLICATION FINALISED	PERMISSION	CONDITIONAL	03/04/2018	25/06/2018		n/a	11.64	10.47
Wexford County Council	20171338	PERMISSION OF A RESIDENTIAL DEVELOPMENT OF 9 NO. FULLY SERVICED DWELLING HOUSES	CROSSTOWN, ARDCAVAN	APPLICATION FINALISED	PERMISSION	CONDITIONAL	10/10/2017	26/02/2018		n/a	24.70	19.93
Wexford County Council	20170887	PERMISSION TO ERECT A TWO STOREY EXTENSION TO MY EXISTING BUNGALOW WITH ALTERATI	BALLYTEGANPARK, GOREY RURAL	APPLICATION FINALISED	PERMISSION	CONDITIONAL	10/07/2017	25/09/2017		n/a	16.62	15.53

Planning Authority	Application Number	Development Description	Development Address	Application Status	Application Type	Decision	Received Date	Grant Date	Appeal Ref Number	Appeal Decision	Days to Turning (Am)	Days to IAR Boundary (Am)
Wexford County Council	20171501	PERMISSION TO ERECT A BUNGALOW WITH SERVICES AND DOMESTIC GARAGE WITH ANCILLARY	CULLENAGE, BALLYNESTRAGH	APPLICATION FINALISED	PERMISSION	CONDITIONAL	20/11/2017	18/04/2018		n/a	18.40	17.82
Wexford County Council	20170314	RETENTION OF ALTERATIONS TO THE PLANS, ELEVATIONS AND SITE BOUNDARY GRANTED UND	UTTER MORE, KILINCOOLEY	APPLICATION FINALISED	PERMISSION	CONDITIONAL	15/03/2017	03/07/2017		n/a	3.94	3.49
Wexford County Council	20180309	PERMISSION FOR ERECTION OF A DWELLING HOUSE, DOMESTIC GARAGE/ STORE AND ASSOCIAT	BALLYNAMONA (E.D. BOLABOY), BOLABOY	APPLICATION FINALISED	PERMISSION	CONDITIONAL	14/03/2018	07/06/2018		n/a	14.44	9.78
Wexford County Council	20171204	PERMISSION TO RENOVATE AND EXTEND HOME AND UPGRADE EFFLUENT TREATMENT SYSTEM TO	BALLYELLIN UPPER, BALLYLARKIN	APPLICATION FINALISED	PERMISSION	CONDITIONAL	08/09/2017	12/03/2018		n/a	22.39	21.83
Wexford County Council	20171533	PERMISSION FOR THE CONSTRUCTION OF A TWO STOREY HOUSE WITH GARAGE, WELL, TREATME	KILMICHAEL UPPER, KILNAHUE	APPLICATION FINALISED	PERMISSION	CONDITIONAL	24/11/2017	11/04/2018		n/a	18.70	16.13
Wexford County Council	20171177	PERMISSION FOR RETENTION OF THE FOLLOWING: EXISTING SITE BOUNDARIES AS CHANGED F	BALLYMACOONOGE, BOLABOY	APPLICATION FINALISED	PERMISSION	CONDITIONAL	31/08/2017	22/11/2017		n/a	14.20	8.21
Wexford County Council	20180124	PERMISSION FOR THE REFURBISHMENT, UPGRADING AND PARTIAL RECONSTRUCTION OF THE EX	CULLENTRA, CAHORE	n/a	n/a	n/a	06/06/2023			n/a	0.44	0.00
Wexford County Council	20170360	PERMISSION FOR RETENTION OF DOMESTIC GARAGE / STORE AS CONSTRUCTED AT RAHEENMORE	RAHEENMORE, KILLENAGH	APPLICATION FINALISED	PERMISSION	CONDITIONAL	27/03/2017	19/06/2017		n/a	4.92	3.82
Wexford County Council	20171402	PERMISSION FOR THE CHANGE OF USE OF CRECHE AND RETAIL UNIT 1,2 AND 3 TO 5 NUMBER	BALLINATRAY LOWER, COURTTOWN	APPLICATION FINALISED	PERMISSION	CONDITIONAL	31/10/2017	30/01/2018		n/a	10.47	9.87
Wexford County Council	20180693	PERMISSION FOR THE PROPOSED ERECTION OF A FULLY SERVICED DWELLING HOUSE WITH CAR	CLONMORE, BALLYVOUGHTER	APPLICATION FINALISED	PERMISSION	CONDITIONAL	23/05/2018	08/10/2018		n/a	11.32	7.76
Wexford County Council	20170176	PERMISSION TO IMPORT INERT NATURAL MATERIALS, PRINCIPALLY EXCESS SOIL, STONE AND	BANN TOWN, HUNTINGTOWN	n/a	n/a	n/a	17/02/2017			n/a	15.86	11.64
Wexford County Council	20171684	PERMISSION TO CONSTRUCT A DWELLING HOUSE, ON SITE TREATMENT SYSTEM, AN AGRICULTU	KILTENNEL, COURTTOWN	APPLICATION FINALISED	PERMISSION	CONDITIONAL	20/12/2017	01/05/2018		n/a	12.29	11.71
Wexford County Council	20170771	PERMISSION IS SOUGHT FOR (A) THE ERECTION OF AN EXTENSION TO THE REAR OF	GOREY CORPORATION LANDS, GOREY URBAN	APPLICATION FINALISED	PERMISSION	CONDITIONAL	16/06/2017	28/08/2017		n/a	14.68	13.39
Wexford County Council	20171715	PERMISSION FOR THE PROPOSED ERECTION OF AN EXTENSION AND ALTERATIONS TO THE EXIS	CAMOLIN, KILCOMB	n/a	n/a	n/a	22/12/2017			n/a	14.92	6.16
Wexford County Council	20171175	PERMISSION TO (A) CONSTRUCT A NEW MILKING PARLOUR, HANDLING & DRAFTING AREA AND	BOLINRUSH, BALLYBEG	APPLICATION FINALISED	PERMISSION	CONDITIONAL	31/08/2017	15/11/2017		n/a	23.36	12.68
Wexford County Council	20170848	PERMISSION FOR THE CONSTRUCTION OF A FULLY SERVICED DWELLING HOUSE ALL WITH	KILMACOE, ARDCOLM	n/a	n/a	n/a	03/07/2017			n/a	17.34	15.44
Wexford County Council	20171301	PERMISSION TO ERECT A DWELLING WITH SERVICES AND DOMESTIC GARAGE AND ALL ASSOCIA	RATHPIERCE UPPER, COOLGREANY	n/a	n/a	n/a	04/10/2017			n/a	24.11	23.24
Wexford County Council	20180876	PERMISSION FOR THE ERECTION OF A FULLY SERVICED DWELLING HOUSE TOGETHER WITH ALL	ENNISCORTHY, ENNISCORTHY RURAL	APPLICATION FINALISED	PERMISSION	CONDITIONAL	27/06/2018	19/09/2018		n/a	22.82	5.43
Wexford County Council	20161359	PERMISSION FOR ALTERATIONS AND ADDITIONS TO EXISTING DETACHED TWO STOREY DWELLIN	TARAHILL, COURTTOWN	APPLICATION FINALISED	PERMISSION	CONDITIONAL	08/12/2016	28/02/2017		n/a	16.87	16.32
Wexford County Council	20180062	PERMISSION FOR THE UPGRADE OF EXISTING WASTEWATER TREATMENT SYSTEM TO NEW WASTEW	BALLYMONEY LOWER, COURTTOWN	APPLICATION FINALISED	PERMISSION	CONDITIONAL	22/01/2018	09/05/2018		n/a	14.33	13.78
Wexford County Council	20170431	PERMISSION FOR RETENTION OF ALTERATIONS TO APPROVED TWO STOREY DWELLING WITH	PERRYMOUNT, BALLYLARKIN	APPLICATION FINALISED	PERMISSION	CONDITIONAL	10/04/2017	03/07/2017		n/a	21.01	20.40
Wexford County Council	20171724	PERMISSION FOR THE RETENTION OF THE CHANGE OF USE OF EXISTING OUTHOUSE TO TOURIS	TARAHILL, COURTTOWN	APPLICATION FINALISED	PERMISSION	CONDITIONAL	22/12/2017	28/08/2018		n/a	16.26	15.71
Wexford County Council	20180754	PERMISSION TO ERECT A DWELLING WITH SERVICES AND PERMISSION FOR RETENTION OF EXI	BALLINAGARRY LOWER, GOREY RURAL	n/a	n/a	n/a	05/06/2018			n/a	16.99	15.26
Wexford County Council	20171104	PERMISSION FOR RETENTION FOR THE FOLLOWING (1) ERECTION OF A STEEL FRAMED AGRICU	KILLYNANN, BALLYNESTRAGH	APPLICATION FINALISED	PERMISSION	CONDITIONAL	18/08/2017	08/11/2017		n/a	17.21	15.98
Wexford County Council	20170916	PERMISSION TO CONSTRUCT AN AGRICULTURAL SHED FOR GOAT HOUSING AND STORAGE AREA	CLONEE LOWER, KILCOMB	APPLICATION FINALISED	PERMISSION	CONDITIONAL	13/07/2017	20/03/2018		n/a	17.56	7.52
Wexford County Council	20161406	PERMISSION TO ERECT A BUNGALOW WITH DOMESTIC GARAGE AND SERVICES	GROVE LITTLE, KILNAHUE	APPLICATION FINALISED	PERMISSION	CONDITIONAL	19/12/2016	21/03/2017		n/a	19.22	17.26
Wexford County Council	20180803	PERMISSION FOR THE ERECTION OF A DWELLING HOUSE, DOMESTIC GARAGE/ STORE AND ASSO	BALLYMURRY, BALLYHUSKARD	APPLICATION FINALISED	PERMISSION	CONDITIONAL	13/06/2018	03/09/2018		n/a	13.93	6.57
Wexford County Council	20171145	PERMISSION TO CONSTRUCT A THREE BEDROOM TWO -STOREY DWELLING HOUSE WITH ASSOCIAT	BALLINATRAY UPPER, ARDAMINE	n/a	n/a	n/a	08/07/2022			n/a	9.49	8.86
Wexford County Council	20170693	PERMISSION FOR THE ERECTION OF PORTAL FRAME UNIT WITH ASSOCIATED SITE WORKS	OULART, BOLABOY	APPLICATION FINALISED	PERMISSION	CONDITIONAL	02/06/2017	23/08/2017		n/a	10.61	4.33
Wexford County Council	20171415	PERMISSION TO CARRY OUT THE FOLLOWING : 1) ERECT AN EXTENSION TO EXISTING SERVIC	CLONE EAST, MONAMOLIN	APPLICATION FINALISED	PERMISSION	CONDITIONAL	02/11/2017	20/03/2018		n/a	7.55	0.87
Wexford County Council	20171428	OUTLINE PLANNING PERMISSION FOR THE ERECTION OF A 190M2 SINGLE STOREY FULLY SERV	KNOCKRATHKYLE, EDERMINE	APPLICATION FINALISED	PERMISSION	CONDITIONAL	06/11/2017	14/03/2018		n/a	19.78	6.61
Wexford County Council	20170382	PERMISSION TO ERECT 150 NO. TWO STOREY DWELLINGS CONSISTING OF 58 TERRACED DWELL	CLONHASTEN, ENNISCORTHY RURAL	n/a	n/a	n/a	29/03/2017			n/a	20.65	3.40
Wexford County Council	20180122	PERMISSION TO ERECT AN EXTENSION TO SIDE OF EXISTING DWELLING HOUSE AND ASSOCIAT	BALLYNAGLOGH, CASTLE TALBOT	APPLICATION FINALISED	PERMISSION	CONDITIONAL	05/02/2018	25/04/2018		n/a	11.73	9.94
Wexford County Council	20171557	PERMISSION TO ERECT A BUNGALOW WITH SERVICES AND DOMESTIC GARAGE	PEPPARDS CASTLE, CAHORE	APPLICATION FINALISED	PERMISSION	CONDITIONAL	29/11/2017	28/02/2018		n/a	1.12	0.73
Wexford County Council	20171363	PERMISSION TO ERECT A TWO STOREY DWELLING WITH A CAR PORT UNDER ROOF, AND TO USE	BALLINALLY, KILLENAGH	APPLICATION FINALISED	PERMISSION	CONDITIONAL	19/10/2017	24/09/2018	ABP-300855-18	Granted (Conditional)	6.07	2.44
Wexford County Council	20171253	PERMISSION TO CONSTRUCT A DOMESTIC GARAGE AND ALL ASSOCIATED SITE WORKS AT 1 WAT	ASKA MORE, BALLYBEG	n/a	n/a	n/a	20/09/2017			n/a	21.69	13.28

Planning Authority	Application Number	Development Description	Development Address	Application Status	Application Type	Decision	Received Date	Grant Date	Appeal Ref Number	Appeal Decision	Dist to Turbine (km)	Dist to EIR Boundary (km)
Wexford County Council	20170166	PERMISSION TO (1) ERECT A NEW CUBICLE HOUSE WITH CATTLE HANDLING FACILITIES (2)	BALLYHOUGHT, CASTLE ELLIS	APPLICATION FINALISED	PERMISSION	CONDITIONAL	16/02/2017	11/05/2017		n/a	13.75	9.70
Wexford County Council	20171125	PERMISSION FOR RETENTION OF EXISTING SIDE GARAGE (30SQM) AND PERMISSION FOR	BALLINAGAM, BALLYGARRETT	APPLICATION FINALISED	PERMISSION	CONDITIONAL	22/08/2017	20/12/2017		n/a	3.93	3.25
Wexford County Council	20171046	PERMISSION FOR THE ERECTION OF AN EXTENSION TO EXISTING SERVICED DWELLING INCLUD	BALLYTEGAN, GOREY RURAL	n/a	n/a	n/a	04/08/2017			n/a	15.63	14.65
Wexford County Council	20180220	PERMISSION FOR RETENTION OF THE FOLLOWING. EXISTING PORCH TO FRONT OF EXISTING D	ENNISCORTHY, ENNISCORTHY RURAL	APPLICATION FINALISED	PERMISSION	CONDITIONAL	23/02/2018	14/05/2018		n/a	22.23	4.63
Wexford County Council	20170273	PERMISSION FOR RETENTION OF A GRANNY FLAT AND RETENTION OF A DOMESTIC WORKSHOP/	THE OIL, EDERMINE	APPLICATION FINALISED	PERMISSION	CONDITIONAL	07/03/2017	10/08/2017		n/a	23.05	12.02
Wexford County Council	20171034	PERMISSION TO ERECT A DWELLING WITH SERVICES	TOMLANE, EDERMINE	APPLICATION FINALISED	PERMISSION	CONDITIONAL	04/08/2017	25/10/2017		n/a	22.93	10.22
Wexford County Council	20171068	RETENTION OF ALTERATIONS TO THE EXISTING FULLY SERVICED DETACHED DWELLING HOUSE	ENNISCORTHY, ENNISCORTHY RURAL	APPLICATION FINALISED	PERMISSION	CONDITIONAL	11/08/2017	23/10/2017		n/a	23.14	5.24
Wexford County Council	20180700	PERMISSION TO ERECT A SINGLE STOREY EXTENSION TO THE FRONT OF THE EXISTING SCHO	SEAMOUNT, ARDAMINE	APPLICATION FINALISED	PERMISSION	CONDITIONAL	24/05/2018	13/08/2018		n/a	9.76	9.15
Wexford County Council	20170884	OUTLINE PLANNING PERMISSION OF A DETACHED FULLY SERVICED HOUSE WITH DETACHED DOU	BALLYOWEN OR RAMSFORT PARK, GOREY RURAL	n/a	n/a	n/a	10/07/2017			n/a	15.98	14.80
Wexford County Council	20170061	PERMISSION FOR THE ERECTION OF NEW AGRICULTURAL STRUCTURE (310.85 SQ M) FOR USE	TOMNAFUNSHOGH, ENNISCORTHY RURAL	APPLICATION FINALISED	PERMISSION	CONDITIONAL	26/01/2017	18/04/2017		n/a	18.50	3.13
Wexford County Council	20180475	PERMISSION FOR THE PROPOSED ERECTION OF 10 NO. FULLY SERVICED DWELLING HOUSES TO	CROSSABEG, ARTRAMON	APPLICATION FINALISED	PERMISSION	CONDITIONAL	13/04/2018	04/07/2018		n/a	24.00	16.10
Wexford County Council	20170765	PERMISSION FOR ERECTION OF A FULLY SERVICED DWELLING HOUSE AND DOMESTIC GARAGE	BALLYBEG, BALLYBEG	n/a	n/a	n/a	15/06/2017			n/a	21.32	10.71
Wexford County Council	20180909	OUTLINE PLANNING PERMISSION FOR THE ERECTION OF A FULLY SERVICED SINGLE STOREY D	MONAGARROW LOWER, KILGOMAN	n/a	n/a	n/a	04/07/2018			n/a	20.65	20.14
Wexford County Council	20170326	PERMISSION FOR THE CONSTRUCTION OF A FULLY SERVICED DWELLING HOUSE AND ASSOCIATE	DERRY & BALLYMURRY, BALLYHUSKARD	APPLICATION FINALISED	PERMISSION	CONDITIONAL	20/03/2017	25/07/2017		n/a	13.78	6.42
Wexford County Council	20180305	PERMISSION TO CONSTRUCT A FULLY SERVICED DWELLING HOUSE, DOMESTIC GARAGE/ STORE	KILMALLOCK, KILMALLOCK	APPLICATION FINALISED	PERMISSION	CONDITIONAL	14/03/2018	20/08/2018		n/a	19.83	10.26
Wexford County Council	20171063	PERMISSION FOR THE INSTALLATION OF THREE SPORTS PITCHES (G.A.A. PITCH, SOCCER PI	ENNISCORTHY, ENNISCORTHY RURAL	APPLICATION FINALISED	PERMISSION	CONDITIONAL	10/08/2017	12/12/2017		n/a	22.55	5.19
Wexford County Council	20170562	PERMISSION TO ERECT A TWO STOREY EXTENSION TO EXISTING BUSINESS PREMISES WITH	GOREY CORPORATION LANDS, GOREY URBAN	APPLICATION FINALISED	PERMISSION	CONDITIONAL	08/05/2017	19/07/2017		n/a	14.45	13.16
Wexford County Council	20170519	PERMISSION FOR THE CONSTRUCTION OF A ONE CLASSROOM EXTENSION TO THE REAR OF	SION, ARTRAMON	n/a	n/a	n/a	25/04/2017			n/a	24.13	15.83
Wexford County Council	20180044	PERMISSION TO CONSTRUCT AN AGRICULTURAL SHED WITH ALL ASSOCIATED ANCILLARY AND	BARNADOWN UPPER, GOREY RURAL	APPLICATION FINALISED	PERMISSION	CONDITIONAL	19/01/2018	11/04/2018		n/a	12.13	9.92
Wexford County Council	20170019	PERMISSION FOR (1) THE PROPOSED DEMOLITION OF THE EXISTING DWELLING HOUSE AND	ARDCAVAN, ARDCAVAN	APPLICATION FINALISED	PERMISSION	CONDITIONAL	11/01/2017	04/04/2017		n/a	24.46	19.82
Wexford County Council	20170585	PERMISSION FOR (1) THE REALIGNMENT OF AN EXISTING DRIVEWAY AND ENTRANCE AT CROSST	CROSSTOWN, ARDCAVAN	n/a	n/a	n/a	12/05/2017			n/a	24.78	19.96
Wexford County Council	20170840	PERMISSION FOR RETENTION OF SINGLE STOREY, FLAT ROOFED DOMESTIC EXTENSIONS AND A	ENNISCORTHY, ENNISCORTHY RURAL	APPLICATION FINALISED	PERMISSION	CONDITIONAL	30/06/2017	22/09/2017		n/a	22.77	5.14
Wexford County Council	20171244	PERMISSION TO ERECT A BUNGALOW WITH SERVICES AND DOMESTIC GARAGE	BARRACURRAGH, LIMERICK	n/a	n/a	n/a	18/09/2017			n/a	21.16	19.85
Wexford County Council	20170300	PERMISSION TO REVISE PLANNING PERMISSION (REGISTER NUMBER 20160073 REFERS) WHICH	COOLOOK BEG, KILLENAGH	APPLICATION FINALISED	PERMISSION	CONDITIONAL	13/03/2017	29/05/2017		n/a	7.71	5.48
Wexford County Council	20180196	PERMISSION FOR CHANGE OF USE FROM HOLIDAY HOME TO FULL TIME RESIDENTIAL HOME	SEAMOUNT, ARDAMINE	APPLICATION FINALISED	PERMISSION	CONDITIONAL	19/02/2018	14/05/2018		n/a	9.68	9.07
Wexford County Council	20170680	PERMISSION TO ERECT A STEEL FRAMED BUILDING FOR USE AS AN INDOOR SPORTS ARENA	BALLYSIMON, TINNACROSS	APPLICATION FINALISED	PERMISSION	CONDITIONAL	02/06/2017	26/03/2018		n/a	15.47	1.72
Wexford County Council	20171275	PERMISSION FOR DEVELOPMENT TO CONSIST OF : A 10 YEAR PERMISSION FOR THE CONSTRUCT	TOMSALLAGH, TINNACROSS	APPLICATION FINALISED	PERMISSION	n/a	26/09/2017		ABP-300427-17	Granted (Conditional)	17.01	0.52
Wexford County Council	20171431	PERMISSION FOR RETENTION OF CHANGES TO SITE LAYOUT INCLUDING THE FOLLOWING: (3)	BALLYCARNEY, BALLYCARNEY	APPLICATION FINALISED	PERMISSION	CONDITIONAL	06/11/2017	26/01/2018		n/a	22.39	6.51
Wexford County Council	20170425	PERMISSION FOR A 52-UNIT RESIDENTIAL DEVELOPMENT AT GREENVILLE LANE, ENNISCORTHY	ENNISCORTHY, ENNISCORTHY RURAL	APPLICATION FINALISED	PERMISSION	CONDITIONAL	07/04/2017	17/07/2017		n/a	22.50	4.56
Wexford County Council	20180368	PERMISSION TO ERECT AN EXTENSION TO THE EXISTING DORMER BUNGALOW WHICH WILL CONS	RAHEENAGURREN EAST, COURTTOWN	APPLICATION FINALISED	PERMISSION	CONDITIONAL	26/03/2018	18/06/2018		n/a	13.79	12.89
Wexford County Council	20180767	PERMISSION TO CONSTRUCT A FULLY SERVICED DWELLING HOUSE AND ASSOCIATED SITE WORK	KNOCKDUFF (E.D. TINNACROSS), TINNACROSS	APPLICATION FINALISED	PERMISSION	CONDITIONAL	06/06/2018	27/08/2018		n/a	16.27	0.74
Wexford County Council	20180110	(A) RETENTION PLANNING PERMISSION FOR ALTERATIONS TO A TEMPORARY PLAYSHOOL/ CHI	CLONATIN LOWER, GOREY RURAL	APPLICATION FINALISED	PERMISSION	CONDITIONAL	02/02/2018	23/04/2018		n/a	15.08	13.94
Wexford County Council	20170802	PERMISSION FOR THE ERECTION OF AGRICULTURAL SHED WITH ASSOCIATED SITE WORKS	CLONE, BALLYCARNEY	APPLICATION FINALISED	PERMISSION	CONDITIONAL	23/06/2017	06/09/2017		n/a	17.93	2.98
Wexford County Council	20171198	PERMISSION FOR THE DEMOLITION OF X2 AGRICULTURAL SHEDS & FOR THE CONSTRUCTION OF	BALLINAMORRAGH, ARDCOLM	APPLICATION FINALISED	PERMISSION	CONDITIONAL	05/09/2017	27/11/2017		n/a	20.08	17.56
Wexford County Council	20170764	PERMISSION FOR THE FOLLOWING : (A) CHANGE OF USE OF FORMER FIRST FLOOR OFFICE TO	ENNISCORTHY, ENNISCORTHY URBAN	APPLICATION FINALISED	PERMISSION	CONDITIONAL	15/06/2017	09/04/2018		n/a	22.19	4.90
Wexford County Council	20170805	PERMISSION TO ERECT THE FOLLOWING: 1. GRAIN STORAGE SHED . 2. HAY/STRAW STORAGE	TOMGARROW, CASTLEDOCKRELL	APPLICATION FINALISED	PERMISSION	CONDITIONAL	26/06/2017	23/10/2017		n/a	22.75	6.59
Wexford County Council	20170984	PERMISSION FOR EXTENSION & ALTERATIONS TO EXISTING DWELLING HOUSE. PLANNING PERM	CLONMORE, BALLOUGHTER	APPLICATION FINALISED	PERMISSION	CONDITIONAL	25/07/2017	18/10/2017		n/a	11.73	7.98

Planning Authority	Application Number	Development Description	Development Address	Application Status	Application Type	Decision	Received Date	Grant Date	Appeal Ref Number	Appeal Decision	Dist to Turbine (km)	Dist to IAR Boundary (km)
Wexford County Council	20180554	PERMISSION TO REMOVE EXISTING STORM DAMAGED HORTICULTURAL GLASSHOUSE AND TO REPL	BARNLAND, BALLYNESTRAGH	APPLICATION FINALISED	PERMISSION	CONDITIONAL	26/04/2018	16/07/2018		n/a	18.39	17.20
Wexford County Council	20171011	PERMISSION TO ERECT A SERVICED DWELLING HOUSE AND A DOMESTIC GARAGE/STORE	BALLYMORE DEMENSE, BALLYMORE	APPLICATION FINALISED	PERMISSION	CONDITIONAL	31/07/2017	20/11/2017		n/a	10.16	5.70
Wexford County Council	20170749	PERMISSION FOR RETENTION OF EXISTING DWELLING HOUSE AS CONSTRUCTED ON SITE AND	BALLYBANOGUE, EDERMINE	APPLICATION FINALISED	PERMISSION	CONDITIONAL	13/06/2017	29/08/2017		n/a	22.20	8.22
Wexford County Council	20171220	PERMISSION TO ERECT A SERVICED DWELLING HOUSE AND A DOMESTIC GARAGE/STORE	BRICKPARK, KILENAGH	APPLICATION FINALISED	PERMISSION	CONDITIONAL	11/09/2017	17/01/2018		n/a	5.95	3.71
Wexford County Council	20170752	PERMISSION FOR RETENTION FOR A TWO STOREY EXTENSION AT THE REAR OF EXISTING HOUS	ENNISCORTHY, ENNISCORTHY URBAN	APPLICATION FINALISED	PERMISSION	CONDITIONAL	13/06/2017	04/09/2017		n/a	22.48	5.13
Wexford County Council	20180584	PERMISSION TO CONSTRUCT A FULLY SERVICED DWELLING HOUSE WITH DETACHED DOMESTIC	BALLINAMONA (E.D. BALLYCANEW), BALLYCANEW	APPLICATION FINALISED	PERMISSION	CONDITIONAL	03/05/2018	20/08/2018		n/a	10.23	7.72
Wexford County Council	20180507	PERMISSION TO ERECT AN EXTENSION TO THE REAR AND SIDE OF OUR EXISTING DWELLING H	CAMOLIN, KILCOMB	APPLICATION FINALISED	PERMISSION	CONDITIONAL	20/04/2018	09/07/2018		n/a	15.12	6.14
Wexford County Council	20170897	PERMISSION TO ERECT A DWELLING WITH SERVICES AND DOMESTIC GARAGE PERMISSION FOR RETENTION OF EXISTING WORKS TO DATE INVOLVING ALTERATIONS TO	SWEETFARM, ENNISCORTHY RURAL	APPLICATION FINALISED	PERMISSION	CONDITIONAL	10/07/2017	29/09/2017		n/a	23.10	6.98
Wexford County Council	20171112	PERMISSION FOR THE INSTALLATION OF A NEW FOUL DISPOSAL SYSTEM ALL WITH ANCILLARY	ISLAND UPPER, ROSSMINOGUE	APPLICATION FINALISED	PERMISSION	CONDITIONAL	18/08/2017	06/11/2017		n/a	18.45	13.61
Wexford County Council	20171164	PERMISSION FOR INSTALLATION OF AN UNDERGROUND SLATTED SLURRY STORAGE TANK (C.60	BARNHASK, ARDCOLM	APPLICATION FINALISED	PERMISSION	CONDITIONAL	29/08/2017	08/11/2017		n/a	18.64	16.91
Wexford County Council	20170937	PERMISSION FOR CONSTRUCTION OF A TWO STOREY DWELLING HOUSE, DOMESTIC GARAGE/FUEL SHED	BALLINA LOWER (ED KILMALLOCK), KILMALLOCK	APPLICATION FINALISED	PERMISSION	CONDITIONAL	19/07/2017	27/11/2017		n/a	16.94	9.46
Wexford County Council	20161368	PERMISSION TO ERECT AN EXTENSION AND CARRY OUT ALTERATIONS TO EXISTING SERVICED	CAMOLIN & KILCLORAN, KILCOMB	APPLICATION FINALISED	PERMISSION	CONDITIONAL	09/12/2016	27/03/2017		n/a	15.74	7.19
Wexford County Council	20170705	PERMISSION FOR RETENTION OF GRANNY FLAT	PARKANNESLEY LOWER, BALLYGARRETT	APPLICATION FINALISED	PERMISSION	CONDITIONAL	06/06/2017	13/11/2017		n/a	1.64	0.94
Wexford County Council	20170419	PERMISSION FOR RETENTION AND COMPLETION IS SOUGHT FOR THE REPLACEMENT AND REINST	BORMMOUNT & KILGIBBON, BREE	APPLICATION FINALISED	PERMISSION	CONDITIONAL	07/04/2017	19/06/2017		n/a	24.08	9.50
Wexford County Council	20171024	PERMISSION TO ERECT DWELLING WITH SERVICES AND DOMESTIC GARAGE AND ALL ASSOCIATE	INCH, CASTLE ELLIS	APPLICATION FINALISED	PERMISSION	CONDITIONAL	02/08/2017	22/11/2017		n/a	13.63	11.91
Wexford County Council	20180077	PERMISSION FOR RETENTION OF ALTERATIONS TO (1) DWELLING AND (2) DOMESTIC GARAGE	KILMURRY, COURTTOWN	n/a	n/a	n/a	25/01/2018			n/a	16.46	15.83
Wexford County Council	20180393	PERMISSION FOR EXTENSION AND ALTERATIONS TO EXISTING DWELLING HOUSE INCLUDING	BALLAMAN, TOMBRACK	APPLICATION FINALISED	PERMISSION	CONDITIONAL	29/03/2018	29/08/2018		n/a	21.44	8.03
Wexford County Council	20171093	PERMISSION FOR RETENTION OF AN EXTENSION TO THE FRONT AND REAR OF EXISTING DORM	BALLYBANOGUE, EDERMINE	n/a	n/a	n/a	16/08/2017			n/a	22.35	8.19
Wexford County Council	20171150	PERMISSION TO ERECT A DWELLING WITH SERVICES AND DOMESTIC GARAGE AND ALL ASSO	CASTLETOWN, KILGORMAN	APPLICATION FINALISED	PERMISSION	CONDITIONAL	28/08/2017	20/11/2017		n/a	19.27	18.73
Wexford County Council	20180217	PERMISSION FOR THE DEMOLITION OF EXISTING DWELLING HOUSE AND THE ERECTION OF A F	KILLOWEN UPPER, KILGORMAN	APPLICATION FINALISED	PERMISSION	CONDITIONAL	23/02/2018	16/05/2018		n/a	21.27	20.74
Wexford County Council	20171446	PERMISSION FOR DEVELOPMENT WHICH WILL CONSIST OF: CONSTRUCTION OF A SINGLE STORE	BALLYTRAMON, ARDCAVAN	APPLICATION FINALISED	PERMISSION	CONDITIONAL	09/11/2017	06/02/2018		n/a	22.22	17.14
Wexford County Council	20171166	PERMISSION TO ERECT A TWO STOREY EXTENSION TO EXISTING BUNGALOW WITH ALTERATIONS	BRIDESWELL BIG, BALLYELLIS	APPLICATION FINALISED	PERMISSION	CONDITIONAL	30/08/2017	20/11/2017		n/a	20.61	13.87
Wexford County Council	20170182	PERMISSION FOR THE CHANGE OF USE OF EXISTING SHOP UNIT TO AMUSEMENT &	BALLYTEGANPARK, GOREY RURAL	n/a	n/a	n/a	20/02/2017			n/a	16.62	15.53
Wexford County Council	20170592	PERMISSION FOR THE ERECTION OF A COMMUNITY HALL WITH ASSOCIATED SITE WORKS WITH	ENNISCORTHY, ENNISCORTHY URBAN	APPLICATION FINALISED	PERMISSION	CONDITIONAL	15/05/2017	23/10/2017		n/a	22.47	5.09
Wexford County Council	20180079	PERMISSION FOR THE ERECTION OF AN EXTENSION TO THE FRONT AND SIDE OF AN EXISTING	SION, ARTRAMON	n/a	n/a	n/a	25/01/2018			n/a	24.17	15.85
Wexford County Council	20180521	PERMISSION SOUGHT FOR PROPOSED FIRST FLOOR EXTENSION OVER EXISTING SINGLE STOREY	THEOIL, EDERMINE	APPLICATION FINALISED	PERMISSION	CONDITIONAL	23/04/2018	16/07/2018		n/a	22.73	11.87
Wexford County Council	20170701	PERMISSION FOR THE COMPLETION OF 4 NO. DWELLING UNITS, NO.8,9,10,11 RIVERCHAPEL	BALLYMINAUNHILL, ARDAMINE	APPLICATION FINALISED	PERMISSION	CONDITIONAL	06/06/2017	23/08/2017		n/a	11.89	9.85
Wexford County Council	20171243	PERMISSION TO CONSTRUCT A FULLY SERVICED DWELLING HOUSE WITH DETACHED DOMESTIC G	BALLINATRAY UPPER, ARDAMINE	APPLICATION FINALISED	PERMISSION	CONDITIONAL	18/09/2017	08/12/2017		n/a	9.98	9.35
Wexford County Council	20180429	PERMISSION TO CONSTRUCT A FULLY SERVICED DWELLING HOUSE & GARAGE WITH ASSOCIATED	BALLYNELLARD, CASTLE TALBOT	n/a	n/a	n/a	05/04/2018			n/a	10.64	8.38
Wexford County Council	20180208	PERMISSION FOR RETENTION OF REVISED HOUSE DESIGN AS A CHANGE TO THAT PERMITTED U	COOLNABOY, EDERMINE	n/a	n/a	n/a	20/02/2018			n/a	23.02	11.62
Wexford County Council	20170281	PERMISSION FOR DEVELOPMENT THAT WILL CONSIST OF THE COMPLETION OF 13 NO. TWO	CLONES UPPER, KILGORMAN	APPLICATION FINALISED	PERMISSION	CONDITIONAL	08/03/2017	29/05/2017		n/a	18.66	18.13
Wexford County Council	20170774	PERMISSION FOR RETENTION WORKS TO EXISTING DWELLING TO INCLUDE EXTENSION TO REAR	FERNES LOWER, FERNES	APPLICATION FINALISED	PERMISSION	CONDITIONAL	16/06/2017	06/09/2017		n/a	17.29	4.02
Wexford County Council	20170949	PERMISSION TO ERECT A TWO STOREY DWELLING WITH DOMESTIC GARAGE, ANCILLARY WORKS	BALLYBEG, BALLYBEG	APPLICATION FINALISED	PERMISSION	CONDITIONAL	20/07/2017	11/10/2017		n/a	20.17	8.73
Wexford County Council	20171078	PERMISSION TO MAKE ALTERATIONS TO THE FRONT FACADE OF EXISTING COMMERCIAL UNIT	BANNPARK, ROSSMINOGUE	APPLICATION FINALISED	PERMISSION	CONDITIONAL	14/08/2017	31/10/2017		n/a	17.08	11.02
Wexford County Council	20170551	A) PERMISSION TO ERECT A BUNGALOW WITH SERVICES AND ANCILLARY WORKS. B) PERMISS	GOREY CORPORATION LANDS, GOREY URBAN	APPLICATION FINALISED	PERMISSION	CONDITIONAL	05/05/2017	25/07/2017		n/a	14.80	13.43
Wexford County Council	20171081	PERMISSION FOR THE ERECTION OF A FULLY SERVICED DWELLING HOUSE WITH ALL ASSOCIAT	CLONAMONA UPPER, MONASEED	APPLICATION FINALISED	PERMISSION	CONDITIONAL	14/08/2017	29/11/2017		n/a	20.58	15.37
Wexford County Council	20171267		BALLYMURN UPPER, KILMALLOCK	APPLICATION FINALISED	PERMISSION	CONDITIONAL	25/09/2017	24/01/2018		n/a	18.63	10.79

Planning Authority	Application Number	Development Description	Development Address	Application Status	Application Type	Decision	Received Date	Grant Date	Appeal Ref Number	Appeal Decision	Dist to Turbine (km)	Dist to EIR Boundary (km)
Wexford County Council	20171102	PERMISSION FOR ERECTION OF A DWELLING HOUSE, DOMESTIC GARAGE/STORE AND ASSOCIATE	KILBRIDE, BALLYHUSKARD	APPLICATION FINALISED	PERMISSION	CONDITIONAL	17/08/2017	06/11/2017		n/a	14.43	6.53
Wexford County Council	20170265	PERMISSION TO ERECT A DWELLING HOUSE WITH SERVICES AND DOMESTIC GARAGE ATTACHED	BALLYGORTIN, WELLS	APPLICATION FINALISED	PERMISSION	CONDITIONAL	06/03/2017	25/10/2017		n/a	4.71	1.78
Wexford County Council	20171067	PERMISSION TO ERECT A DWELLING WITH SERVICES AND DOMESTIC GARAGE AND ALL ASSOCIA	BALLINAGAM LOWER, BALLYGARRETT	n/a	n/a	n/a	11/08/2017			n/a	3.62	2.93
Wexford County Council	20171593	PERMISSION FOR RETENTION OF ALTERATIONS TO DWELLING ON SITE, AS A CHANGE TO THAT	KNOCKAVOTA, BALLYNESTRAGH	APPLICATION FINALISED	PERMISSION	CONDITIONAL	05/12/2017	06/03/2018		n/a	17.52	16.38
Wexford County Council	20180157	PERMISSION FOR THE ERECTION OF A BEDROOM EXTENSION TO THE REAR OF EXISTING DWELL	ASK, BALLYNESTRAGH	APPLICATION FINALISED	PERMISSION	CONDITIONAL	09/02/2018	01/05/2018		n/a	16.66	15.92
Wexford County Council	20180779	PERMISSION IS SOUGHT FROM WEXFORD COUNTY COUNCIL FOR THE INSTALLATION OF 6 NUMBE	GOREYCORPORATIONLANDS, GOREY URBAN	APPLICATION FINALISED	PERMISSION	CONDITIONAL	11/06/2018	28/08/2018		n/a	14.82	13.54
Wexford County Council	20171159	PERMISSION FOR ALTERATIONS TO PREVIOUSLY APPROVED CLAY PIGEON SHOOT/TARGET RANG	BALLYVAKE, EDERMINE	n/a	n/a	n/a	28/08/2017			n/a	20.97	9.27
Wexford County Council	20170507	PERMISSION TO ERECT A SELF CONTAINED RESIDENTIAL UNIT FOR USE BY A FAMILY MEMBER	GOREYCORPORATIONLANDS, GOREY URBAN	APPLICATION FINALISED	PERMISSION	CONDITIONAL	24/04/2017	12/07/2017		n/a	15.03	13.67
Wexford County Council	20180892	PERMISSION FOR RETENTION OF ALTERATIONS TO PL. REG. NO. 20074245 AND 20120289 WH	CAHORE, CAHORE	APPLICATION FINALISED	PERMISSION	CONDITIONAL	02/07/2018	11/01/2019		n/a	1.69	0.92
Wexford County Council	20170333	PERMISSION FOR DEVELOPMENT TO CONSIST OF A 10 YEAR PERMISSION FOR THE CONSTRUCTI	ST JOHNS, ENNISCORTHY RURAL	APPLICATION FINALISED	PERMISSION	CONDITIONAL	20/03/2017	05/03/2018	PL 26.248641	Granted (Conditional)	22.74	6.91
Wexford County Council	20171310	PERMISSION FOR THE ERECTION OF A FULLY SERVICED DWELLING HOUSE	OULARTWICK MORE, KILCORMICK	APPLICATION FINALISED	PERMISSION	CONDITIONAL	05/10/2017	04/01/2018		n/a	14.26	4.09
Wexford County Council	20180763	TEMPORARY FIVE YEAR PLANNING PERMISSION FOR THE ERECTION OF TIMBER CABIN WITH AS	NEVILSCOURT, BALLYCANEW	n/a	n/a	n/a	06/06/2018			n/a	8.43	5.92
Wexford County Council	20180484	PERMISSION FOR A TWO STOREY EXTENSION TO THE FRONT ELEVATION OF THE EXISTING DWE	BALLYDAW OR DAVIDSTOWN, MARSHALSTOWN	APPLICATION FINALISED	PERMISSION	CONDITIONAL	16/04/2018	09/07/2018		n/a	24.43	6.30
Wexford County Council	20180056	PERMISSION TO ERECT A WEIGHBRIDGE OFFICE WITH ANCILLARY SERVICES TO SERVE EXISTI	TOMGARROW, CASTLEDOKRELL	APPLICATION FINALISED	PERMISSION	CONDITIONAL	22/01/2018	02/07/2018		n/a	23.39	6.57
Wexford County Council	20171434	PERMISSION TO INSTALL SOLAR PANELS ON THE ROOFS OF EXISTING PIG HOUSES AND ALL A	KILTILLAHAN, BALLYBEG	APPLICATION FINALISED	PERMISSION	CONDITIONAL	06/11/2017	11/07/2018		n/a	22.29	13.67
Wexford County Council	20161418	PERMISSION TO ERECT AN EXTENSION TO EXISTING DWELLING AND PERMISSION TO UPGRADE	BALLYMOTY BEG, BALLYHUSKARD	APPLICATION FINALISED	PERMISSION	CONDITIONAL	19/12/2016	13/03/2017		n/a	15.91	2.48
Wexford County Council	20171416	PERMISSION FOR RETENTION AND COMPLETION OF DOMESTIC GARAGE/STORE, PERMISSION FOR	KYLE, BOLABOY	APPLICATION FINALISED	PERMISSION	CONDITIONAL	02/11/2017	09/04/2018		n/a	10.29	4.26
Wexford County Council	20180088	PERMISSION TO 1). ERECT A CONSERVATORY TO THE REAR OF OUR DWELLING 2). ERECT A T	ENNISCORTHY, ENNISCORTHY RURAL	APPLICATION FINALISED	PERMISSION	CONDITIONAL	26/01/2018	18/04/2018		n/a	22.88	5.02
Wexford County Council	20171607	PERMISSION FOR THE FOLLOWING:- A) THE CONSTRUCTION OF 89 FULLY SERVICED DWELLING	CREAGH DEMESNE, GOREY RURAL	APPLICATION FINALISED	PERMISSION	CONDITIONAL	07/12/2017	25/06/2018		n/a	15.33	13.81
Wexford County Council	20171597	PERMISSION TO RENOVATE AND EXTEND EXISTING DWELLING HOUSE, PERMISSION TO UPGRADE	BARNAHASK, ARDCOLM	n/a	n/a	n/a	05/12/2017			n/a	18.69	16.63
Wexford County Council	20170287	PERMISSION FOR THE ERECTION OF AN EXTENSION TO THE SIDE/REAR OF DWELLING AT 21	GOREYCORPORATIONLANDS, GOREY URBAN	APPLICATION FINALISED	PERMISSION	CONDITIONAL	09/03/2017	29/05/2017		n/a	15.07	13.80
Wexford County Council	20180407	PERMISSION TO ERECT A CUBICLE HOUSE FOR LIVESTOCK, UNDERGROUND EFFLUENT STORAGE	BALLYVALLOO LOWER, CASTLE ELLIS	APPLICATION FINALISED	PERMISSION	CONDITIONAL	03/04/2018	20/06/2018		n/a	15.92	14.42
Wexford County Council	20170995	PERMISSION IS SOUGHT FOR THE MODIFICATIONS TO APPROVED LAYOUT UNDER PLANNING REF	ENNISCORTHY, ENNISCORTHY RURAL	APPLICATION FINALISED	PERMISSION	CONDITIONAL	27/07/2017	29/11/2017		n/a	22.67	4.84
Wexford County Council	20171357	PERMISSION FOR THE ERECTION OF A SINGLE STOREY EXTENSION TO THE REAR OF EXISTING	THEOIL, EDERMINE	APPLICATION FINALISED	PERMISSION	CONDITIONAL	16/10/2017	12/01/2018		n/a	23.08	12.27
Wexford County Council	20170420	PERMISSION TO ERECT A DWELLING WITH SERVICES AND DOMESTIC GARAGE AND ALL	BARNLAND, BALLYNESTRAGH	APPLICATION FINALISED	PERMISSION	CONDITIONAL	07/04/2017	26/06/2017		n/a	18.59	17.38
Wexford County Council	20180925	PERMISSION FOR THE ERECTION OF A FULLY SERVICED DWELLING HOUSE AND CONNECTION TO	BALLINATRAY LOWER, COURTTOWN	APPLICATION FINALISED	PERMISSION	CONDITIONAL	06/07/2018	26/09/2018		n/a	10.38	9.77
Wexford County Council	20180144	PERMISSION FOR RETENTION OF A TELECOMMUNICATIONS CABIN OF 23.6 SQ.M. IN SIZE, SU	GOREYCORPORATIONLANDS, GOREY URBAN	APPLICATION FINALISED	PERMISSION	CONDITIONAL	07/02/2018	01/05/2018		n/a	14.35	13.08
Wexford County Council	20170841	10 YEAR PERMISSION SOUGHT FOR PROPOSED CONTINUATION OF EXTRACTION & DRY	BALLYVALDON, BALLYVALDON	APPLICATION FINALISED	PERMISSION	CONDITIONAL	30/06/2017	20/09/2017		n/a	8.36	7.81
Wexford County Council	20161269	1) PERMISSION FOR THE CLOSING UP OF AN EXISTING DOMESTIC ENTRANCE AND AN	BALLINA (E.D. ARDCAVAN), ARDCAVAN	APPLICATION FINALISED	PERMISSION	CONDITIONAL	16/11/2016	20/02/2017		n/a	20.02	17.04
Wexford County Council	20180481	PERMISSION FOR A SINGLE STOREY EXTENSION (41 SQ. M., RIDGE HEIGHT 5.4M TO MATCH	BALLYMONEY LOWER, COURTTOWN	APPLICATION FINALISED	PERMISSION	CONDITIONAL	16/04/2018	17/10/2018	ABP-302004-18	Granted (Conditional)	14.17	13.63
Wexford County Council	20171098	PERMISSION FOR A PROPOSED GARAGE AND CARPORT AND ALSO REVISED SITE BOUNDARIES.	BALLINAMONA (ED BALLYCANEW), BALLYCANEW	APPLICATION FINALISED	PERMISSION	CONDITIONAL	17/08/2017	08/11/2017		n/a	9.58	7.21
Wexford County Council	20170646	PERMISSION FOR DEMOLITION OF EXISTING EXTENSION AND ERECTION OF 2 STOREY	ENNISCORTHY, ENNISCORTHY URBAN	APPLICATION FINALISED	PERMISSION	CONDITIONAL	25/05/2017	10/08/2017		n/a	22.65	5.28
Wexford County Council	20171138	PERMISSION TO ERECT A DWELLING WITH SERVICES AND DOMESTIC GARAGE AND ALL	GROVEMILL, LIMERICK	n/a	n/a	n/a	01/06/2022			n/a	20.26	18.49
Wexford County Council	20171277	PERMISSION OF A NEW CAR SHOWROOM INCLUDING MEZZANINE LEVEL, WORKSHOP, STORES, ST	CROSSTOWN, ARDCAVAN	APPLICATION FINALISED	PERMISSION	CONDITIONAL	26/09/2017	29/11/2018	ABP-300908-18	Granted (Conditional)	24.65	19.93
Wexford County Council	20180293	PERMISSION TO ERECT A BUNGALOW WITH SERVICES AND DOMESTIC GARAGE AND ANCILLARY W	COOLISHAL UPPER, GOREY RURAL	APPLICATION FINALISED	PERMISSION	CONDITIONAL	12/03/2018	28/05/2018		n/a	14.91	12.61
Wexford County Council	20171479	PERMISSION TO CONSTRUCT A FULLY SERVICED DWELLING HOUSE AND ASSOCIATED SITE WORK	OULARTWICK MORE, KILCORMICK	APPLICATION FINALISED	PERMISSION	CONDITIONAL	15/11/2017	14/02/2018		n/a	14.32	4.08
Wexford County Council	20170842	PERMISSION FOR THE ERECTION OF A ROOFED STRUCTURE FOR THE HOUSING OF CATTLE WITH	KILLELAN, KILMALLOCK	APPLICATION FINALISED	PERMISSION	CONDITIONAL	03/07/2017	15/11/2017		n/a	19.41	13.46

Planning Authority	Application Number	Development Description	Development Address	Application Status	Application Type	Condition	Received Date	Grant Date	Appeal Ref Number	Appeal Decision	Days to Turning (km)	Days to LRA Boundary (km)
Wexford County Council	20171330	PERMISSION FOR RETENTION OF WORKS TO DATE AND PERMISSION TO COMPLETE WORKS FOR A	BARNADOWN UPPER, GOREY RURAL	APPLICATION FINALISED	PERMISSION	CONDITIONAL	09/10/2017	06/02/2018		n/a	12.06	9.98
Wexford County Council	20171460	PERMISSION TO RELOCATE THE ENTRANCE FROM THE PUBLIC ROAD TO SITE	BALLINATRAY, ARDAMINE	APPLICATION FINALISED	PERMISSION	CONDITIONAL	13/11/2017	06/02/2018		n/a	10.17	9.55
Wexford County Council	20180278	PERMISSION FOR RETENTION FOR THE GREEN TERRAMESH GABIONS RETAINING STRUCTURE TO	RAMSTOWN LOWER, GOREY RURAL	APPLICATION FINALISED	PERMISSION	CONDITIONAL	09/03/2018	30/05/2018		n/a	14.40	12.96
Wexford County Council	20170845	THE ERECTION OF A FULLY SERVICED DWELLING HOUSE, DOMESTIC GARAGE AND ASSOCIATED S	BALLYVALLOO UPPER, CASTLE ELLIS	APPLICATION FINALISED	PERMISSION	CONDITIONAL	03/07/2017	31/10/2017		n/a	16.03	13.94
Wexford County Council	20180611	PERMISSION TO CONSTRUCT A FULLY SERVICED DWELLING HOUSE AND GARAGE WITH ASSOCIAT	BALLYMURRY, BALLYHUSKARD	APPLICATION FINALISED	PERMISSION	CONDITIONAL	09/05/2018	11/09/2018		n/a	13.97	7.31
Wexford County Council	20171095	PERMISSION FOR RETENTION IS SOUGHT FOR THE CONVERSION OF ATTIC SPACE TO LIVING	KILMICHAEL, CAHORE	APPLICATION FINALISED	PERMISSION	CONDITIONAL	16/08/2017	06/11/2017		n/a	2.23	1.74
Wexford County Council	20171049	RETENTION PERMISSION FOR THE FOLLOWING: 1. ALTERATIONS AND EXTENSIONS TO EXISTIN	SWEETFARM, ENNISCORTHY RURAL	APPLICATION FINALISED	PERMISSION	CONDITIONAL	04/08/2017	23/05/2018		n/a	23.22	7.41
Wexford County Council	20170760	PERMISSION FOR RETENTION OF MODIFICATIONS CARRIED OUT TO DWELLING HOUSE, FOR A	INCH, CASTLE ELLIS	APPLICATION FINALISED	PERMISSION	CONDITIONAL	14/06/2017	04/09/2017		n/a	12.98	11.47
Wexford County Council	20171070	PEMISSION FOR THE ERECTION OF A FULLY SERVICED DETACHED BUNGALOW WITH ALL	BARNAHASK, ARDCOLM	APPLICATION FINALISED	PERMISSION	CONDITIONAL	11/08/2017	02/01/2018		n/a	19.06	16.87
Wexford County Council	20170877	PERMISSION FOR ALTERATIONS & EXTENSION TO DWELLING HOUSE	COOLRAINEY, ARDCOLM	APPLICATION FINALISED	PERMISSION	CONDITIONAL	06/07/2017	29/09/2017		n/a	18.44	16.72
Wexford County Council	20180082	PERMISSION TO DEMOLISH EXISTING HAY SHED AND CALF HOUSE AND PERMISSION TO CONSTR	BALLYNACREE, KILGORMAN	APPLICATION FINALISED	PERMISSION	CONDITIONAL	26/01/2018	16/04/2018		n/a	18.95	18.43
Wexford County Council	20170351	PERMISSION FOR THE ERECTION OF 1 NO. FULLY SERVICED SINGLE STOREY DWELLING, DOME	LACKE N, KILMALLOCK	APPLICATION FINALISED	PERMISSION	CONDITIONAL	24/03/2017	12/07/2017		n/a	20.84	13.62
Wexford County Council	20171451	PERMISSION FOR ERECTION OF A DWELLING HOUSE, DOMESTIC GARAGE/ STORE AND ASSOCIAT	BALLYNAMONA (ED BOLABOY), BOLABOY	n/a	n/a	n/a	09/11/2017			n/a	14.44	9.78
Wexford County Council	20171151	PERMISSION FOR RETENTION OF AN EXTENSION TO EXISTING DWELLING HOUSE WITH ASSOCIA	BALLYOUGHNA, BALLYGARRETT	APPLICATION FINALISED	PERMISSION	CONDITIONAL	28/08/2017	20/11/2017		n/a	3.44	2.15
Wexford County Council	20170968	PERMISSION FOR RETENTION OF DWELLING HOUSE	CROSSHUE, CASTLE TALBOT	APPLICATION FINALISED	PERMISSION	CONDITIONAL	24/07/2017	28/02/2018		n/a	12.48	10.03
Wexford County Council	20180002	PERMISSION FOR THE CONVERSION OF THE EXISTING 2 NO. RETAIL UNITS TO 2 NO. RESIDE	ENNISCORTHY, ENNISCORTHY URBAN	n/a	n/a	n/a	02/01/2018			n/a	22.14	4.88
Wexford County Council	20170121	PERMISSION FOR RETENTION OF AN EXISTING STRUCTURE (PARTLY CONSTRUCTED) AND ALSO	BALLINATRAY LOWER, COURTTOWN	n/a	n/a	n/a	08/02/2017			n/a	10.81	10.19
Wexford County Council	20161373	PERMISSION TO DEMOLISH EXISTING 3 STOREY COMMERCIAL BUILDING AND TO REPLACE IT	GOREY CORPORATION LANDS, GOREY URBAN	APPLICATION FINALISED	PERMISSION	CONDITIONAL	12/12/2016	15/03/2017		n/a	14.81	13.49
Wexford County Council	20171240	PERMISSION FOR RETENTION OF ALTERATIONS TO DWELLING AS A CHANGE TO THAT PERMITTE	BALLYNAMONA (BALLAGHKEEN NORTH BY), BALLYVALDON	APPLICATION FINALISED	PERMISSION	CONDITIONAL	15/09/2017	04/12/2017		n/a	7.07	6.63
Wexford County Council	20170686	PERMISSION TO ERECT A DWELLING WITH SERVICES AND DOMESTIC GARAGE AND ALL	BARRACURRAGH, LIMERICK	APPLICATION FINALISED	PERMISSION	CONDITIONAL	02/06/2017	25/09/2017		n/a	21.33	19.97
Wexford County Council	20170241	PERMISSION TO ERECT A SERVICED DWELLING HOUSE AND DOMESTIC GARAGE ON SITE TOGETH	JAMESTOWN, THE LEAP	APPLICATION FINALISED	PERMISSION	CONDITIONAL	02/03/2017	16/05/2017		n/a	24.89	7.42
Wexford County Council	20180950	PERMISSION TO DEMOLISH EXISTING HABITABLE DWELLING AND ERECT A DWELLING WITH	BORLEAGH, LIMERICK	n/a	n/a	n/a	11/07/2018			n/a	20.63	19.64
Wexford County Council	20170799	PERMISSION TO EXTEND AND RENOVATE OUR EXISTING BUNGALOW WHICH WILL CONSIST OF TH	BALLINACARRIG, COURTTOWN	APPLICATION FINALISED	PERMISSION	CONDITIONAL	23/06/2017	18/09/2017		n/a	15.64	15.06
Wexford County Council	20161330	PERMISSION FOR RETENTION OF A PARTIALLY COMPLETED EXTENSION (CIRCA 14 SQ.M) TO T	COOLSHALL LOWER, GOREY RURAL	APPLICATION FINALISED	PERMISSION	CONDITIONAL	30/11/2016	20/02/2017		n/a	14.05	12.02
Wexford County Council	20161355	PERMISSION TO CONSTRUCT AN ALTERNATIVE HOUSE DESIGN TO COMPLETE PREVIOUSLY	KILUNCOCOOLEY MORE, BALLYVALDON	n/a	n/a	n/a	06/12/2016			n/a	5.43	4.98
Wexford County Council	20170156	PERMISSION FOR RETENTION OF EXISTING AGRICULTURAL ENTRANCE	RUAINMORE, WELLS	APPLICATION FINALISED	PERMISSION	CONDITIONAL	13/02/2017	02/05/2017		n/a	4.64	2.73
Wexford County Council	20171629	PERMISSION FOR RETENTION OF ALTERATIONS TO DWELLING ON SITE E AS A CHANGE TO THA	KNOCKAVOTA, BALLYNESTRAGH	APPLICATION FINALISED	PERMISSION	CONDITIONAL	11/12/2017	07/03/2018		n/a	17.42	16.30
Wexford County Council	20170521	PERMISSION FOR THE PROPOSED ERECTION OF ALTERATIONS AND EXTENSIONS TO AN	ENNISCORTHY, ENNISCORTHY RURAL	APPLICATION FINALISED	PERMISSION	CONDITIONAL	26/04/2017	12/07/2017		n/a	23.15	5.42
Wexford County Council	20180893	PERMISSION TO ALTER THE PREVIOUSLY GRANTED PLANNING PERMISSION GRANTED UNDER PL	KILLYNANN, BALLYNESTRAGH	APPLICATION FINALISED	PERMISSION	CONDITIONAL	02/07/2018	24/09/2018		n/a	17.26	16.05
Wexford County Council	20171694	PERMISSION TO ERECT A DWELLING HOUSE WITH SERVICES AND ALL ASSOCIATED SITE WOR	MONEY, BALLYELLIS	APPLICATION FINALISED	PERMISSION	CONDITIONAL	21/12/2017	23/04/2018		n/a	22.78	14.76
Wexford County Council	20171426	PERMISSION FOR THE PROPOSED ERECTION OF A FULLY SERVICED DWELLING HOUSE AND DOME	KILCOTTY MORE, BALLYHUSKARD	APPLICATION FINALISED	PERMISSION	CONDITIONAL	03/11/2017	02/02/2018		n/a	16.62	5.31
Wexford County Council	20171483	PERMISSION FOR 1) DEMOLITION OF EXISTING TWO STOREY STORE AND SINGLE STOREY ENTR	ENNISCORTHY, ENNISCORTHY RURAL	APPLICATION FINALISED	PERMISSION	CONDITIONAL	15/11/2017	12/02/2018		n/a	22.25	5.00
Wexford County Council	20170006	PERMISSION TO ERECT A NEW DOMESTIC GARAGE/ STORE AS A REPLACEMENT FOR EXISTING	BALLYMACKY, KILGORMAN	APPLICATION FINALISED	PERMISSION	CONDITIONAL	06/01/2017	27/03/2017		n/a	16.86	16.31
Wexford County Council	20180091	PERMISSION TO ERECT A BUNGALOW WITH SERVICES AND DOMESTIC GARAGE WITH ANCILLARY	PALLISHILL, LIMERICK	APPLICATION FINALISED	PERMISSION	CONDITIONAL	29/01/2018	18/04/2018		n/a	23.34	21.88
Wexford County Council	20170048	PERMISSION FOR THE CONSTRUCTION OF A NEW WATER TREATMENT PLANT, TWIN STORAGE	BALLYMINAUNHILL, ARDAMINE	APPLICATION FINALISED	PERMISSION	CONDITIONAL	23/01/2017	06/06/2017		n/a	11.86	9.98
Wexford County Council	20171079	PERMISSION TO ERECT A TWO STOREY DWELLING WITH DOMESTIC GARAGE AND CONNECTION TO	COOLGREANY DEMESNE, COOLGREANY	APPLICATION FINALISED	PERMISSION	CONDITIONAL	14/08/2017	31/10/2017		n/a	23.91	23.31
Wexford County Council	20180606	PERMISSION TO ERECT A SERVICED DWELLING HOUSE, TO ERECT A DOMESTIC GARAGE/ STORE	BALLYCARRIGEEEN UPPER, THE HARROW	n/a	n/a	n/a	08/05/2018			n/a	12.80	1.06
Wexford County Council	20180705	PERMISSION TO ERECT A DWELLING WITH SERVICES AND DOMESTIC GARAGE	THEOIL, EDERMINE	APPLICATION FINALISED	PERMISSION	CONDITIONAL	25/05/2018	15/08/2018		n/a	22.03	11.48

Planning Authority	Application Number	Development Description	Development Address	Application Status	Application Type	Decision	Received Date	Grant Date	Appeal Ref Number	Appeal Decision	Dist to Turbine (km)	Dist to EIR Boundary (km)
Wexford County Council	20171135	PERMISSION FOR A CHANGE OF HOUSE TYPE AS GRANTED PREVIOUSLY UNDER PLANNING REFER	ASKINGARRAN LOWER, ARDAMINE	APPLICATION FINALISED	PERMISSION	CONDITIONAL	24/08/2017	08/11/2017		n/a	5.71	5.19
Wexford County Council	20170486	PERMISSION FOR UPGRADES TO THE BOREHOLE SITE, REFERENCED PWS-10 LOCATED AT	BALLYMINAUNHILL, ARDAMINE	APPLICATION FINALISED	PERMISSION	CONDITIONAL	19/04/2017	10/07/2017		n/a	11.67	9.31
Wexford County Council	20170673	PERMISSION TO ERECT A DWELLING WITH SERVICES	KILMALLOCK, KILMALLOCK	APPLICATION FINALISED	PERMISSION	CONDITIONAL	01/06/2017	20/09/2017		n/a	19.76	11.30
Wexford County Council	20170872	PERMISSION FOR THE CONSTRUCTION OF A FULLY SERVICED DWELLING HOUSE AND DOMESTIC	BALLYCONNIGAR UPPER, CASTLE TALBOT	APPLICATION FINALISED	PERMISSION	CONDITIONAL	05/07/2017	02/11/2017		n/a	11.25	10.13
Wexford County Council	20171560	PERMISSION TO ERECT GRAIN SILOS AND GRAIN DRYING FACILITIES TO THE REAR OF EXIST	TOMGARROW, CASTLEDOKRELL	APPLICATION FINALISED	PERMISSION	CONDITIONAL	29/11/2017	06/03/2018		n/a	23.39	6.58
Wexford County Council	20170901	PERMISSION TO ERECT 11 NO. TWO STOREY DWELLING HOUSES WHICH WILL CONSIST OF THE	BALLYOWEN OR RAMSFORT PARK, GOREY RURAL	n/a	n/a	n/a	10/07/2017			n/a	15.39	14.03
Wexford County Council	20180840	PERMISSION TO ERECT A DWELLING WITH SERVICES AND DOMESTIC GARAGE AND ALL ASSOCIA	ANNAGHILL, WINGFIELD	APPLICATION FINALISED	PERMISSION	CONDITIONAL	20/06/2018	08/10/2018		n/a	23.35	20.78
Wexford County Council	20170075	PERMISSION TO ERECT AN EXTENSION AND CARRY OUT ALTERATIONS TO EXISTING SERVICED	KILBORA, KILBORA	n/a	n/a	n/a	30/01/2017			n/a	16.69	5.22
Wexford County Council	20170558	PERMISSION FOR RETENTION OF WORKS COMPLETED TO DATE AND PERMISSION FOR COMPLETIO	DRUMMOND, BALLYELLIS	APPLICATION FINALISED	PERMISSION	CONDITIONAL	08/05/2017	20/09/2017		n/a	23.00	16.32
Wexford County Council	20170600	PERMISSION FOR A REVISED DESIGN OF FRONT ELEVATION FACADE OF EXISTING PREMISES	GOREYCORPORATIONLANDS, GOREY URBAN	n/a	n/a	n/a	17/05/2017			n/a	14.81	13.57
Wexford County Council	20170904	PERMISSION TO ERECT A DWELLING WITH SERVICES AND DOMESTIC GARAGE AND ALL ASSOCIA	UPTON, FORD	n/a	n/a	n/a	11/07/2017			n/a	2.42	2.00
Wexford County Council	20171621	PERMISSION FOR THE CONSTRUCTION OF A NEW WASTE WATER TREATMENT PLANT, TWIN STORA	BALLYMINAUNHILL, ARDAMINE	APPLICATION FINALISED	PERMISSION	CONDITIONAL	11/12/2017	06/03/2018		n/a	11.86	9.98
Wexford County Council	20170103	PERMISSION FOR THE ERECTION OF A DETACHED DWELLING HOUSE & DOMESTIC GARAGE ALONG	LACKEN, KILMALLOCK	APPLICATION FINALISED	PERMISSION	CONDITIONAL	03/02/2017	18/04/2017		n/a	21.65	14.03
Wexford County Council	20180095	PERMISSION FOR RETENTION FOR UNAUTHORISED ALTERATIONS AND EXTENSIONS CARRIED OUT	BALLYMONEY LOWER, COURTTOWN	APPLICATION FINALISED	PERMISSION	CONDITIONAL	29/01/2018	08/11/2018	ABP-301935-18	Granted (Conditional)	14.51	13.94
Wexford County Council	20171161	PERMISSION FOR DEVELOPMENT, THE PROPOSED DEVELOPMENT WILL CONSIST OF THE REPLACE	ANNAGH UPPER, WINGFIELD	APPLICATION FINALISED	PERMISSION	CONDITIONAL	28/08/2017	20/11/2017		n/a	23.36	20.28
Wexford County Council	20170942	PERMISSION IS BEING SOUGHT FOR THE ERECTION OF A NEW AGRICULTURAL STRUCTURE	TOMNAFUNGSHOGE, ENNISCORTHY RURAL	APPLICATION FINALISED	PERMISSION	CONDITIONAL	19/07/2017	11/10/2017		n/a	18.50	3.13
Wexford County Council	20170758	PERMISSION FOR RETENTION OF EXTENSION TO SIDE OF EXISTING DWELLING HOUSE AND ASS	BALLINROAD, KILCORMICK	APPLICATION FINALISED	PERMISSION	CONDITIONAL	14/06/2017	04/09/2017		n/a	11.20	2.49
Wexford County Council	20171472	PERMISSION FOR 1. RETENTION OF AN EXISTING SHED (783.79 SQ. METERS) WHICH IS BEIN	BAYLAND, KILBORA	APPLICATION FINALISED	PERMISSION	CONDITIONAL	14/11/2017	18/10/2018	ABP-300848-18	Granted (Conditional)	15.62	5.76
Wexford County Council	20171619	PERMISSION FOR THE ERECTION OF A NEW UPPER FLOOR AND SUPPORT STRUCTURE (223.74	ENNISCORTHY, ENNISCORTHY RURAL	APPLICATION FINALISED	PERMISSION	CONDITIONAL	08/12/2017	11/04/2018		n/a	22.91	5.46
Wexford County Council	20170246	PERMISSION FOR A) AN EXTENSION TO THE FRONT OF THE DWELLING B) ALTERATIONS TO	RAHEENAGURREN WEST, COURTTOWN	APPLICATION FINALISED	PERMISSION	CONDITIONAL	03/03/2017	16/05/2017		n/a	13.65	12.79
Wexford County Council	20180412	PERMISSION TO ERECT A FULLY SERVICED DWELLING HOUSE TOGETHER WITH ALL ANCILLARY	NEWTOWN (E.D. KILBORA) & FERNS UPPER, KILBORA & FERNS UPPER	n/a	n/a	n/a	03/04/2018			n/a	18.74	5.51
Wexford County Council	20170415	PERMISSION FOR THE CONSTRUCTION OF A CLASSIC CAR STORAGE AND MAINTENANCE BUILD	KILNAMANAGH UPPER, WELLS	APPLICATION FINALISED	PERMISSION	CONDITIONAL	06/04/2017	26/06/2017		n/a	10.05	3.12
Wexford County Council	20171306	PERMISSION FOR 1) RETENTION OF AN EXISTING VEHICLE RECOVERY YARD OF 0.637HA, 2)	TOMBRACK, TOMBRACK	n/a	n/a	n/a	05/10/2017			n/a	21.26	7.04
Wexford County Council	20170207	PERMISSION FOR THE REVISION OF SITE BOUNDARIES FOR DWELLING AS GRANTED UNDER PLA	ARDCAVAN, ARDCAVAN	APPLICATION FINALISED	PERMISSION	CONDITIONAL	23/02/2017	15/05/2017		n/a	24.34	19.71
Wexford County Council	20180327	PERMISSION FOR ERECTION OF A FULLY SERVICED DWELLING HOUSE WITH ASSOCIATED SITE	KILDERMOT, COURTTOWN	n/a	n/a	n/a	20/03/2018			n/a	14.86	14.31
Wexford County Council	20171389	PERMISSION TO CONSTRUCT A FULLY SERVICED DWELLING HOUSE WITH DETACHED DOMESTIC G	GARRYDANIEL, MONAMOLIN	APPLICATION FINALISED	PERMISSION	CONDITIONAL	26/10/2017	12/03/2018		n/a	8.20	1.82
Wexford County Council	20171503	PERMISSION TO ERECT A SPLIT LEVEL TWO-STOREY DWELLING WITH SERVICES, DOMESTIC GA	KILCAVAN LOWER, KILGORMAN	n/a	n/a	n/a	20/11/2017			n/a	17.04	16.49
Wexford County Council	20170797	PERMISSION FOR THE CONSTRUCTION OF A FULLY SERVICED DWELLING HOUSE & DOMESTIC GA	GALBALLY, ARDCAVAN	APPLICATION FINALISED	PERMISSION	CONDITIONAL	23/06/2017	15/11/2017		n/a	20.07	16.43
Wexford County Council	20170725	PERMISSION FOR THE CONSTRUCTION OF A NEW DETACHED SINGLE STOREY HOLIDAY HOME/	SEAFIELD, COURTTOWN	n/a	n/a	n/a	09/06/2017			n/a	13.64	13.08
Wexford County Council	20170178	PERMISSION TO ERECT A DWELLING WITH SERVICES AND DOMESTIC GARAGE AND ALL	KILCAVAN UPPER, KILGORMAN	APPLICATION FINALISED	PERMISSION	CONDITIONAL	17/02/2017	02/05/2017		n/a	17.22	16.63
Wexford County Council	20180160	PERMISSION FOR RETENTION AND COMPLETION OF THE CONSTRUCTION OF COASTAL PROTECTIO	KILBEGNET, KILGORMAN	APPLICATION FINALISED	PERMISSION	CONDITIONAL	12/02/2018	05/11/2018		n/a	17.06	16.55
Wexford County Council	20170387	PERMISSION FOR RETENTION AND COMPLETION OF; (A) WIDENING OF VEHICULAR ACCESS (B)	GOREYCORPORATIONLANDS, GOREY URBAN	APPLICATION FINALISED	PERMISSION	CONDITIONAL	30/03/2017	21/06/2017		n/a	15.13	13.78
Wexford County Council	20180469	PERMISSION TO ERECT A SPLIT LEVEL TWO STOREY DWELLING WITH SERVICES AND ANCILLAR	TARAHILL, COURTTOWN	n/a	n/a	n/a	13/04/2018			n/a	15.96	15.41
Wexford County Council	20170824	PERMISSION FOR THE REPLACEMENT OF EXISTING PARTIALLY DEMOLISHED HOUSE WITH A NEW	FERNS UPPER, FERNS	n/a	n/a	n/a	16/12/2022			n/a	17.84	4.73
Wexford County Council	20180422	PERMISSION FOR RETENTION OF STORE ROOM AND REAR LOBBY TO EXISTING (PROTECTED STR	ENNISCORTHY, ENNISCORTHY URBAN	APPLICATION FINALISED	PERMISSION	CONDITIONAL	05/04/2018	05/11/2018		n/a	22.21	5.17
Wexford County Council	20161361	PERMISSION TO ERECT A BUNGALOW TYPE DWELLING WITH SERVICES AND DOMESTIC GARAGE	TINNOCK UPPER, BALLYNESTRAGH	APPLICATION FINALISED	PERMISSION	CONDITIONAL	08/12/2016	10/04/2017		n/a	19.83	19.07

Planning Authority	Application Number	Development Description	Development Address	Application Status	Application Type	Decision	Received Date	Grant Date	Appeal Ref Number	Appeal Decision	Dist to Townline (km)	Dist to LIAH Boundary (km)
Wexford County Council	20170362	PERMISSION TO CARRY OUT ALTERATIONS TO EXISTING RETAIL SHOPFRONTS AND PROVISION	GOREYCORPORATIONLANDS, GOREY URBAN	APPLICATION FINALISED	PERMISSION	CONDITIONAL	27/03/2017	21/06/2017		n/a	14.77	13.55
Wexford County Council	20180820	PERMISSION FOR DEVELOPMENT OF A RESIDENTIAL SCHEME	BALLYTRAMON, ARDCAVAN	n/a	n/a	n/a	18/06/2018			n/a	22.26	17.11
Wexford County Council	20170994	PERMISSION FOR ERECTION OF A DWELLING HOUSE, DOMESTIC GARAGE/STORE AND ASSOCIATE	BALLINROGAUN (ED CASTLE ELLIS), CASTLE ELLIS	n/a	n/a	n/a	27/07/2017			n/a	17.37	14.81
Wexford County Council	20180124	PERMISSION FOR THE REFURBISHMENT, UPGRADING AND PARTIAL RECONSTRUCTION OF THE EX	CULLENTA, CAHORE	APPLICATION FINALISED	PERMISSION	CONDITIONAL	05/02/2018	09/07/2018		n/a	0.44	0.00
Wexford County Council	20171106	PERMISSION FOR THE ERECTION OF A SELF-CONTAINED LIVING UNIT AND UPGRADE OF SEWAG	TOMGAR, BALLYCANEW	n/a	n/a	n/a	18/08/2017			n/a	9.14	6.09
Wexford County Council	20171114	PERMISSION TO INSTALL SOLAR PANELS ON THE ROOF OF EXISTING AGRICULTURAL SHED	BALLYCARNEY, BALLYCARNEY	APPLICATION FINALISED	PERMISSION	CONDITIONAL	21/08/2017	13/11/2017		n/a	20.93	6.11
Wexford County Council	20180759	PERMISSION FOR THE CONSTRUCTION OF A SHEEP SHED AND ASSOCIATED SITE WORKS	RAHEEN (E.D. KILCOMB), KILCOMB	APPLICATION FINALISED	PERMISSION	CONDITIONAL	05/06/2018	27/08/2018		n/a	19.94	11.77
Wexford County Council	20170694	PERMISSION FOR THE ERECTION OF AGRICULTURAL SHED WITH ASSOCIATED SITE WORKS	BALLYNAMUDDAGH, BALLYHUSKARD	APPLICATION FINALISED	PERMISSION	CONDITIONAL	02/06/2017	23/08/2017		n/a	15.88	5.33
Wexford County Council	20170837	PERMISSION TO ERECT A STEEL FRAMED AGRICULTURAL SHED CONSISTING OF SLATTED TANKS	CRAAN, WELLS	APPLICATION FINALISED	PERMISSION	CONDITIONAL	30/06/2017	20/09/2017		n/a	4.46	0.13
Wexford County Council	20170831	PERMISSION FOR THE ERECTION OF EXTENSION AND ALTERATIONS TO EXISTING DWELLING	MILEHOUSE, MARSHALSTOWN	APPLICATION FINALISED	PERMISSION	CONDITIONAL	29/06/2017	18/09/2017		n/a	24.48	6.50
Wexford County Council	20180159	PERMISSION FOR (A) DEMOLITION OF THE EXISTING BUNGALOW (125 SQ.M.) AND OUTHOUSES	ENNISCORTHY, ENNISCORTHY RURAL	APPLICATION FINALISED	PERMISSION	CONDITIONAL	12/02/2018	08/05/2018		n/a	22.88	5.28
Wexford County Council	20170746	PERMISSION TO ERECT AN EXTENSION TO FRONT OF EXISTING SUPERMARKET TO FORM NEW	SEAMOUNT, ARDAMINE	APPLICATION FINALISED	PERMISSION	CONDITIONAL	12/06/2017	23/08/2017		n/a	9.68	9.07
Wexford County Council	20171722	RETENTION OF THE ERECTION OF A DIGITAL ADVERTISING SIGN ON OUR EXISTING PREMISES	BALLINATRAY LOWER, COURTTOWN	n/a	n/a	n/a	22/12/2017			n/a	10.28	9.67
Wexford County Council	20171042	PERMISSION FOR PROPOSED PHOTOVOLTAIC SOLAR PANELS ON SOUTH FACING ROOF SLOPE	TOMGAR, BALLYCANEW	APPLICATION FINALISED	PERMISSION	CONDITIONAL	04/08/2017	31/10/2017		n/a	8.90	6.01
Wexford County Council	20180386	PERMISSION FOR THE ERECTION OF (A) AN EXTENSION TO OUR EXISTING DWELLING HOUSE (	CAMOLIN PARK, KILCOMB	APPLICATION FINALISED	PERMISSION	CONDITIONAL	28/03/2018	20/06/2018		n/a	16.38	7.39
Wexford County Council	20180594	PERMISSION FOR RETENTION OF THE FOLLOWING: (A) ALTERATIONS TO SITE BOUNDARIES, (	DUNANORE, BREE	APPLICATION FINALISED	PERMISSION	CONDITIONAL	04/05/2018	24/09/2018		n/a	24.54	8.51
Wexford County Council	20180680	PERMISSION TO CONSTRUCT 17 NO. DWELLING UNITS WHICH SHALL CONSIST OF THE FOLLOWI	CREAGH DEMESNE, GOREY RURAL	APPLICATION FINALISED	PERMISSION	CONDITIONAL	21/05/2018	12/11/2018		n/a	15.41	13.95
Wexford County Council	20170986	PERMISSION TO ERECT A SERVICED DWELLING HOUSE	BALLYEDMOND (ED WELLS) & BALLYSHANE, WELLS	APPLICATION FINALISED	PERMISSION	CONDITIONAL	25/07/2017	27/11/2017		n/a	6.52	0.00
Wexford County Council	20170279	PERMISSION FOR EXTENSION AND ALTERATIONS TO THE MAIN ENTRANCE, RECEPTION AREA	ENNISCORTHY, ENNISCORTHY URBAN	n/a	n/a	n/a	15/06/2021			n/a	22.15	5.14
Wexford County Council	20180573	PERMISSION TO ERECT A DWELLING WITH SERVICES AND DOMESTIC GARAGE AND ALL ASSOCIA	NEWTOWN UPPER, COOLGREANY	n/a	n/a	n/a	01/05/2018			n/a	24.67	24.07
Wexford County Council	20180720	PERMISSION FOR THE CONVERSION AND EXTENSION OF AN EXISTING GARAGE INTO AN INDEPE	BALLOWEN OR RAMSFORTPARK, GOREY RURAL	APPLICATION FINALISED	PERMISSION	CONDITIONAL	28/05/2018	20/08/2018		n/a	15.29	13.98
Wexford County Council	20180198	PERMISSION TO ERECT A TWO STOREY DWELLING WITH ANCILLARY WORKS AND CONNECTION TO	KILNAHUE & GOREY HILL, GOREY RURAL	APPLICATION FINALISED	PERMISSION	CONDITIONAL	19/02/2018	18/06/2018		n/a	15.02	13.14
Wexford County Council	20171211	PERMISSION FOR RETENTION OF THE FOLLOWING: EXISTING PORCH TO FRONT ELEVATION.	KILBRIDE, BALLYHUSKARD	APPLICATION FINALISED	PERMISSION	CONDITIONAL	11/09/2017	27/11/2017		n/a	15.11	6.53
Wexford County Council	20170824	PERMISSION FOR THE REPLACEMENT OF EXISTING PARTIALLY DEMOLISHED HOUSE WITH A NEW	FERNS UPPER, FERNS	APPLICATION FINALISED	PERMISSION	CONDITIONAL	28/06/2017	06/02/2018	PL 26.249240	Granted (Conditional)	17.84	4.73
Wexford County Council	20180250	PERMISSION FOR THE CONSTRUCTION OF COMMUNICATIONS INFRASTRUCTURE COMPRISING OF:	MILEHOUSE, MARSHALSTOWN	APPLICATION FINALISED	PERMISSION	CONDITIONAL	05/03/2018	14/12/2018	ABP-301660-18	Granted (Conditional)	23.96	5.83
Wexford County Council	20170869	PERMISSION FOR RETENTION OF WORKS TO DATE AND PERMISSION TO COMPLETE THE	BALLYGARRETT, KILNAHUE	n/a	n/a	n/a	05/07/2017			n/a	18.15	15.37
Wexford County Council	20171488	PERMISSION FOR THE PROPOSED INTERNAL ALTERATIONS AND CHANGE OF USE OF PART OF TH	GOREYCORPORATIONLANDS, GOREY URBAN	APPLICATION FINALISED	PERMISSION	CONDITIONAL	16/11/2017	07/02/2018		n/a	14.83	13.55
Wexford County Council	20170652	PERMISSION FOR THE CONSTRUCTION OF 36 NO. FULLY SERVICED DWELLING HOUSES AND ALL	CREAGH DEMESNE, GOREY RURAL	APPLICATION FINALISED	PERMISSION	CONDITIONAL	26/05/2017	18/10/2017		n/a	15.56	14.16
Wexford County Council	20180154	PERMISSION TO ERECT A DWELLING WITH SERVICES AND DOMESTIC GARAGE AND ALL ASSOCIA	COOLROE, FORD	APPLICATION FINALISED	PERMISSION	CONDITIONAL	09/02/2018	01/05/2018		n/a	2.22	1.64
Wexford County Council	20171180	PERMISSION TO ERECT A DWELLING WITH SERVICES AND DOMESTIC GARAGE AND ALL ASSOCIA	CRANDANWEL GREAT, FORD	APPLICATION FINALISED	PERMISSION	CONDITIONAL	01/09/2017	22/11/2017		n/a	2.40	1.20
Wexford County Council	20170066	RETENTION OF SEWERAGE TREATMENT SYSTEM AND PERCOLATION AREA AND ALL ASSOCIATED	TOMANOOLE, CASTLEDOKKRELL	APPLICATION FINALISED	PERMISSION	CONDITIONAL	27/01/2017	22/05/2017		n/a	24.80	8.10
Wexford County Council	20171523	PERMISSION FOR ERECTION OF A DWELLING HOUSE, DOMESTIC GARAGE/ STORE AND ASSOCIAT	TINCURRY, BALLYCARNEY	n/a	n/a	n/a	22/11/2017			n/a	20.52	4.40
Wexford County Council	20171534	PERMISSION FOR RETENTION OF WORKS TO DATE AND PERMISSION TO COMPLETE THE FOLLOWI	BALLYBEG, BALLYBEG	APPLICATION FINALISED	PERMISSION	CONDITIONAL	24/11/2017	26/02/2018		n/a	21.95	11.52
Wexford County Council	20170354	PERMISSION TO (1) ERECT AN EXTENSION TO EXISTING DWELLING (2) UPGRADE EXISTING S	MONASEED DEMESNE, MONASEED	APPLICATION FINALISED	PERMISSION	CONDITIONAL	27/03/2017	10/07/2017		n/a	22.15	17.74
Wexford County Council	20170606	PERMISSION FOR RETENTION OF ALTERATIONS TO AN EXISTING FULLY SERVICED DETACHED	JOHNSTOWN, BALLYLA	APPLICATION FINALISED	PERMISSION	CONDITIONAL	17/05/2017	21/02/2018		n/a	21.63	17.97
Wexford County Council	20180886	FULL PLANNING PERMISSION FOR THE ERECTION OF A FULLY SERVICED DWELLING AND ALL A	TEMPLESHANNON, ENNISCORTHY RURAL	n/a	n/a	n/a	29/06/2018			n/a	20.67	3.63
Wexford County Council	20170328	PERMISSION FOR A FOREST ROAD ENTRANCE	KILLABEG, TINNACROSS	APPLICATION FINALISED	PERMISSION	CONDITIONAL	20/03/2017	12/06/2017		n/a	18.60	0.66

Planning Authority	Application Number	Development Description	Development Address	Application Status	Application Type	Decision	Received Date	Grant Date	Appeal Ref Number	Appeal Decision	Dist to Turbine (km)	Dist to TLR Boundary (km)
Wexford County Council	20171529	PERMISSION FOR RETENTION FOR ALTERATIONSTENSION CARRIED OUT TO DWELLING HOUSE	BALLYCONNIGAR UPPER, CASTLELABOT	APPLICATION FINALISED	PERMISSION	CONDITIONAL	23/11/2017	19/02/2018		n/a	11.14	10.12
Wexford County Council	20170205	PERMISSION TO CONSTRUCT A NEW DWELLING HOUSE, INSTALL AN EFFLUENT TREATMENT SYS	NEWTOWN, CAHORE	n/a	n/a	n/a	23/02/2017			n/a	0.52	0.35
Wexford County Council	20171298	PERMISSION TO ERECT A SERVICED DWELLING HOUSE	NEWTOWN (ED CAHORE), CAHORE	APPLICATION FINALISED	PERMISSION	CONDITIONAL	02/10/2017	14/03/2018		n/a	0.52	0.35
Wexford County Council	20180910	PERMISSION FOR RETENTION AND PERMISSION TO COMPLETE AN ENTRANCE TO SERVE DWELLIN	TOMGARROW, CASTLEDOKRELL	n/a	n/a	n/a	04/07/2018			n/a	23.55	6.85
Wexford County Council	20171633	PERMISSION FOR (A) EXTENSION AND ALTERATIONS TO EXISTING DWELLING HOUSE AND (B)	BALLYBANOG, EDERMINE	APPLICATION FINALISED	PERMISSION	CONDITIONAL	12/12/2017	12/03/2018		n/a	22.35	8.19
Wexford County Council	20170817	PERMISSION FOR RETENTION OF CHANGE OF USE OF EXISTING APPROVED DOMESTIC GARAGE/S	KILCORRAL, ARDCAVAN	APPLICATION FINALISED	PERMISSION	CONDITIONAL	26/06/2017	11/09/2017		n/a	19.38	15.11
Wexford County Council	20170306	PERMISSION TO ERECT A DWELLING WITH SERVICES AND DOMESTIC GARAGE	SWEETFARM, ENNISCOROTHY RURAL	n/a	n/a	n/a	13/03/2017			n/a	23.11	7.02
Wexford County Council	20180482	PERMISSION FOR RETENTION OF GRANNY FLAT AND ALL ASSOCIATED SITE WORKS CONSTRUCTE	EFFERNOGE, TINNACROSS	n/a	n/a	n/a	16/04/2018			n/a	17.04	3.35
Wexford County Council	20171246	PERMISSION TO ERECT A SERVICED DWELLING HOUSE	MONANARRIG, BALLYVALDON	APPLICATION FINALISED	PERMISSION	CONDITIONAL	18/09/2017	17/01/2018		n/a	10.74	8.72
Wexford County Council	20170684	PERMISSION FOR RETENTION OF EXISTING EXTENSION TO THE REAR OF DWELLING AND ALL	BRUCE, BALLYGARRETT	APPLICATION FINALISED	PERMISSION	CONDITIONAL	02/06/2017	21/08/2017		n/a	3.22	2.51
Wexford County Council	20170489	PERMISSION FOR THE DEVELOPMENT OF A SOLAR P.V. PANEL ARRAY COMPRISING OF APPROX	CHERRYORCHARD, ENNISCOROTHY RURAL	APPLICATION FINALISED	PERMISSION	CONDITIONAL	20/04/2017	14/07/2017		n/a	23.97	6.12
Wexford County Council	20170682	1) PERMISSION FOR RETENTION OF EXISTING CATTLE SHED PREVIOUSLY GRANTED UNDER PL	MOUNTNEBO, KILNAHUE	APPLICATION FINALISED	PERMISSION	CONDITIONAL	02/06/2017	21/08/2017		n/a	19.37	17.20
Wexford County Council	20170696	PERMISSION FOR THE ERECTION OF A FULLY SERVICED NEW DWELLING HOUSE AND A DOMESTI	KILCONNIB, KILCORMICK	APPLICATION FINALISED	PERMISSION	CONDITIONAL	02/06/2017	13/11/2017		n/a	14.45	3.43
Wexford County Council	20171157	(1) PERMISSION FOR RETENTION OF THE FOLLOWING; (A) ALTERATIONS TO FLOOR PLANS AN	SCURLOCKSBUSH, EDERMINE	APPLICATION FINALISED	PERMISSION	CONDITIONAL	28/08/2017	20/11/2017		n/a	21.87	9.53
Wexford County Council	20170545	PERMISSION TO ERECT A DWELLING WITH SERVICES AND DOMESTIC GARAGE AND ALL	KILLOWEN UPPER, KILGORMAN	APPLICATION FINALISED	PERMISSION	CONDITIONAL	03/05/2017	14/08/2017		n/a	21.27	20.74
Wexford County Council	20170284	PERMISSION FOR RETENTION OF SERVICED DWELLING HOUSE AND ASSOCIATED WORKS ON SITE	BALLINAGAM LOWER, BALLYGARRETT	APPLICATION FINALISED	PERMISSION	CONDITIONAL	08/03/2017	24/05/2017		n/a	3.75	3.07
Wexford County Council	20161232	PERMISSION FOR THE PROPOSED ERECTION OF A FULLY SERVICED DWELLING HOUSE AND DOME	JOHNSTOWN, ARDCAVAN	APPLICATION FINALISED	PERMISSION	CONDITIONAL	04/11/2016	27/03/2017		n/a	21.17	17.72
Wexford County Council	20180181	PERMISSION FOR CHANGE OF USE AND ALTERATIONS TO PORTION OF EXISTING VISITOR CENT	ENNISCORTHY, ENNISCOROTHY URBAN	APPLICATION FINALISED	PERMISSION	CONDITIONAL	15/02/2018	26/09/2018		n/a	22.32	5.32
Wexford County Council	20180947	PERMISSION FOR RETENTION OF THE FOLLOWING: 1. EXISTING DOMESTIC GARAGE WITH	TOMADILLY, MARSHALSTOWN	APPLICATION FINALISED	PERMISSION	CONDITIONAL	11/07/2018	02/10/2018		n/a	23.81	6.17
Wexford County Council	20170923	PERMISSION TO ERECT A SERVICED DWELLING HOUSE	KNOCKNANEY, BOLABOY	APPLICATION FINALISED	PERMISSION	CONDITIONAL	17/07/2017	04/10/2017		n/a	14.22	9.09
Wexford County Council	20170886	PERMISSION TO IMPORT INERT NATURAL MATERIALS, PRINCIPALLY EXCESS SOIL, STONE AND	BANNOW, HUNTINGTON	n/a	n/a	n/a	10/07/2017			n/a	15.88	11.63
Wexford County Council	20180323	PERMISSION TO ERECT AN AGRICULTURAL STORAGE SHED WITH ANCILLARY WORKS	CLONATIN UPPER, GOREY RURAL	APPLICATION FINALISED	PERMISSION	CONDITIONAL	16/03/2018	07/06/2018		n/a	15.08	14.32
Wexford County Council	20180013	PERMISSION TO ERECT A DWELLING HOUSE WITH SERVICES AND DOMESTIC GARAGE	KILNEW (BALLAGHKEEN NORTH BY), BALLYVALDON	n/a	n/a	n/a	09/01/2018			n/a	7.15	5.98
Wexford County Council	20170846	PERMISSION TO ERECT A DWELLING WITH SERVICES AND DOMESTIC GARAGE	BALLYDAW OR DAVIDSTOWN, MARSHALSTOWN	APPLICATION FINALISED	PERMISSION	CONDITIONAL	03/07/2017	18/10/2017		n/a	24.79	6.70
Wexford County Council	20171145	PERMISSION TO CONSTRUCT A THREE BEDROOM TWO -STOREY DWELLING HOUSE WITH ASSOCIAT	BALLINATRAY UPPER, ARDAMINE	APPLICATION FINALISED	PERMISSION	CONDITIONAL	25/08/2017	08/11/2017		n/a	9.49	8.86
Wexford County Council	20171152	PERMISSION TO ERECT A BUNGALOW WITH ANCILLARY WORKS AND CONNECTION TO PUBLIC	GOREYBRIDGE, COURTTOWN	APPLICATION FINALISED	PERMISSION	CONDITIONAL	28/08/2017	22/11/2017		n/a	14.58	13.55
Wexford County Council	20171622	PERMISSION FOR WORKS TO AN EXISTING SINGLE STOREY DETACHED HOUSE (C1035QM) INCLU	BALLINASTRAW LOWER, KILLENAGH	APPLICATION FINALISED	PERMISSION	CONDITIONAL	11/12/2017	07/03/2018		n/a	6.43	2.03
Wexford County Council	20171222	PERMISSION FOR THE CONSTRUCTION OF A TWO STOREY DWELLING, ON SITE TREATMENT SYST	KILMURRY, COURTTOWN	APPLICATION FINALISED	PERMISSION	CONDITIONAL	11/09/2017	24/01/2018		n/a	16.25	15.63
Wexford County Council	20171027	PERMISSION FOR RETENTION OF AN EXISTING 26.6M HIGH TELECOMMUNICATIONS STRUCTURE	MONASOOTAGH, KILCOMB	APPLICATION FINALISED	PERMISSION	CONDITIONAL	03/08/2017	25/10/2017		n/a	21.03	11.49
Wexford County Council	20170960	PERMISSION TO RENOVATE MY EXISTING DWELLING AND ERECT AN EXTENSION TO THE REAR O	BALLINATRAY, ARDAMINE	APPLICATION FINALISED	PERMISSION	CONDITIONAL	24/07/2017	11/10/2017		n/a	9.46	8.83
Wexford County Council	20170832	PERMISSION IS SOUGHT FOR THE ERECTION OF A BUNGALOW TYPE DWELLING TOGETHER WITH	BALLYMORE DEMENSE, BALLYMORE	APPLICATION FINALISED	PERMISSION	CONDITIONAL	29/06/2017	22/09/2017		n/a	10.18	5.67
Wexford County Council	20170743	PERMISSION FOR RETENTION OF 1) EXTENSION TO REAR OF EXISTING DWELLING HOUSE, 2)	OULARTLEIGH, BALLYHUSKARD	APPLICATION FINALISED	PERMISSION	CONDITIONAL	12/06/2017	08/11/2017		n/a	17.24	6.56
Wexford County Council	20170577	PERMISSION TO (1) ERECT AN EXTENSION TO THE EXISTING SITTING ROOM TO FRONT OF	BALLYCLOUGH, BALLOUGHTER	APPLICATION FINALISED	PERMISSION	CONDITIONAL	10/05/2017	25/07/2017		n/a	12.86	7.83
Wexford County Council	20180169	PERMISSION FOR 1) DEMOLITION OF EXISTING STORES AND OFFICES, 2) ERECTION OF NEW	KILCANNON, ENNISCOROTHY RURAL	APPLICATION FINALISED	PERMISSION	CONDITIONAL	12/02/2018	08/05/2018		n/a	21.03	2.94
Wexford County Council	20171508	PERMISSION TO ERECT A SERVICED DWELLING HOUSE AND A DOMESTIC GARAGE/STORE	RUANMORE, WELLS	APPLICATION FINALISED	PERMISSION	CONDITIONAL	20/11/2017	20/03/2018		n/a	4.63	2.75
Wexford County Council	20180400	PERMISSION FOR (A) ERECTION OF EXTENSION TO SHED FOR THE STORAGE AND SORTING OF	TOMNALLOSSETT, ENNISCOROTHY RURAL	APPLICATION FINALISED	PERMISSION	CONDITIONAL	29/03/2018	20/06/2018		n/a	23.91	7.24
Wexford County Council	20161301	PERMISSION FOR A DWELLING, WASTEWATER TREATMENT SYSTEM TO CURRENT EPA STANDARDS	CAMOLIN, KILCOMB	n/a	n/a	n/a	22/11/2016			n/a	15.26	7.26

Planning Authority	Application Number	Development Description	Development Address	Application Status	Application Type	Decision	Received Date	Grant Date	Appeal Ref Number	Appeal Decision	Distance (km)	Distance to Boundary (km)
Wexford County Council	20171119	PERMISSION TO ERECT A COVERED MANURE PIT WITH CONCRETE APRON AND TO CARRY OUT	COOLNALEEN, KILCOMB	APPLICATION FINALISED	PERMISSION	CONDITIONAL	21/08/2017	08/11/2017		n/a	18.85	10.80
Wexford County Council	20171123	PERMISSION FOR THE EXTENSION TO AN EXISTING BUILDING AND INSTALLATION OF NEW	THEOIL, EDERMINE	APPLICATION FINALISED	PERMISSION	CONDITIONAL	22/08/2017	12/01/2018		n/a	22.89	11.94
Wexford County Council	20171321	PERMISSION FOR RETENTION OF EXISTING DETACHED GRANNY FLAT, (SEPERATE DWELLING UNIT)	BALLINGALE, TOMBRACK	APPLICATION FINALISED	PERMISSION	CONDITIONAL	09/10/2017	26/01/2018		n/a	23.39	8.44
Wexford County Council	20171393	PERMISSION FOR DEVELOPMENT TO CONSIST OF PROPOSED EXTENSION & AMENDMENTS TO ALL	BALLYSHAUN, ROSSMINOGE	APPLICATION FINALISED	PERMISSION	CONDITIONAL	27/10/2017	28/02/2018		n/a	16.72	10.38
Wexford County Council	20171289	PERMISSION FOR REMOVAL OF ROOF OF EXISTING DWELLING TO ACCOMMODATE A DORMER STYL	CLONAMONA LOWER, MONASEED	APPLICATION FINALISED	PERMISSION	CONDITIONAL	29/09/2017	14/03/2018		n/a	18.59	14.10
Wexford County Council	20170248	PERMISSION FOR DEVELOPMENT TO CONSIST OF CONSTRUCTION OF A NEW DWELLING HOUSE, O	ST EDMONDS, ARTRAMON	APPLICATION FINALISED	PERMISSION	CONDITIONAL	03/03/2017	03/07/2017		n/a	24.11	16.60
Wexford County Council	20170875	PERMISSION FOR THE PROPOSED ERECTION OF A FULLY SERVICED DWELLING HOUSE AND DOME	BALLINA, ARDCAVAN	n/a	n/a	n/a	06/07/2017			n/a	19.45	16.78
Wexford County Council	20171401	PERMISSION FOR ERECTION OF A DWELLING AND DOMESTIC GARAGE WITH ALL ASSOCIATED SE	KNOCKINA, BALLYNESTRAGH	n/a	n/a	n/a	31/10/2017			n/a	17.28	16.25
Wexford County Council	20180746	PERMISSION TO ERECT A NEW EXTENSION TO THE REAR OF EXISTING SERVICED DWELLING, P	BALLINATRAY UPPER, ARDAMINE	n/a	n/a	n/a	05/06/2018			n/a	10.39	9.76
Wexford County Council	20171680	PERMISSION FOR THE DEVELOPMENT OF A TEMPORARY (27 YEARS) GROUND MOUNTED SOLAR	KILLABEG, TINNACROSS	APPLICATION FINALISED	PERMISSION	CONDITIONAL	19/12/2017	20/03/2018		n/a	18.29	0.61
Wexford County Council	20171703	PERMISSION TO ERECT A DWELLING WITH SERVICES AND DOMESTIC GARAGE AND ALL ASSOCI	BALLYELLIN UPPER, BALLYLARKIN	APPLICATION FINALISED	PERMISSION	CONDITIONAL	21/12/2017	19/09/2018		n/a	22.41	21.86
Wexford County Council	20180439	PERMISSION FOR THE REMOVAL OF AN EXISTING DOMESTIC MOBILE HOME ON SITE, FOR THE	KILLEAGH, BALLYVALDON	n/a	n/a	n/a	09/04/2018			n/a	10.99	9.32
Wexford County Council	20170699	PERMISSION FOR RETENTION OF (1) ALTERATIONS TO DWELLING (2) ALTERATIONS TO	STABLE, CAHORE	APPLICATION FINALISED	PERMISSION	CONDITIONAL	06/06/2017	28/08/2017		n/a	0.87	0.31
Wexford County Council	20170983	PERMISSION FOR THE ERECTION OF AN EXTENSION & ALTERATIONS TO EXISTING DWELLING H	MARSHALSTOWN, MARSHALSTOWN	APPLICATION FINALISED	PERMISSION	CONDITIONAL	25/07/2017	16/10/2017		n/a	23.53	5.59
Wexford County Council	20170398	PERMISSION TO ERECT AN EXTENSION TO THE FRONT OF EXISTING DWELLING HOUSE	FERNIS LOWER, FERNIS	APPLICATION FINALISED	PERMISSION	CONDITIONAL	03/04/2017	26/06/2017		n/a	17.48	4.17
Wexford County Council	20170998	PERMISSION FOR RETENTION FOR THE FOLLOWING: A) CONVERSION OF ATTIC SPACE TO TWO	TINNABERNA, BALLYVALDON	APPLICATION FINALISED	PERMISSION	CONDITIONAL	27/07/2017	23/10/2017		n/a	6.74	6.31
Wexford County Council	20180109	PERMISSION TO CONSTRUCT A FULLY SERVICED DWELLING HOUSE WITH ASSOCIATED SITE WOR	ENNISCORTHY, ENNISCORTHY RURAL	APPLICATION FINALISED	PERMISSION	CONDITIONAL	01/02/2018	25/04/2018		n/a	21.83	4.12
Wexford County Council	20170424	PERMISSION FOR THE PROPOSED ERECTION OF A STANDALONE PREFAB CLASSROOM	TOBERGAL, THE HARROW	APPLICATION FINALISED	PERMISSION	CONDITIONAL	07/04/2017	03/07/2017		n/a	11.87	0.00
Wexford County Council	20170801	ERECTION OF A FULLY SERVICED DWELLING HOUSE, DOMESTIC GARAGE AND ASSOCIATED SITE	BALLYVALLOO UPPER, CASTLE ELLIS	n/a	n/a	n/a	23/06/2017			n/a	16.22	14.13
Wexford County Council	20171723	PERMISSION TO ERECT AN EXTENSION TO EXISTING DORMER BUNGALOW WHICH WILL CONSIST	RAHEENAGURREN EAST, COURTTOWN	n/a	n/a	n/a	22/12/2017			n/a	13.79	12.89
Wexford County Council	20170340	PERMISSION FOR DEMOLITION OF EXISTING DERELICT HOUSE AND THE CONSTRUCTION OF PAR	SEAMOUNT, ARDAMINE	APPLICATION FINALISED	PERMISSION	CONDITIONAL	22/03/2017	29/11/2017	PL 26.248655	Granted (Conditional)	9.44	8.85
Wexford County Council	20170345	RETENTION PERMISSION TO COMBINE UNIT A3 AND A4 INTO ONE UNIT AND FOR AN EXISTING	CLAVASS, ENNISCORTHY RURAL	APPLICATION FINALISED	PERMISSION	CONDITIONAL	24/03/2017	12/06/2017		n/a	20.72	2.57
Wexford County Council	20171000	PERMISSION FOR RETENTION FOR SINGLE STOREY EXTENSION TO REAR OF DWELLING, BOILER	TEMPLESHANNON, ENNISCORTHY URBAN	APPLICATION FINALISED	PERMISSION	CONDITIONAL	28/07/2017	16/10/2017		n/a	21.65	4.52
Wexford County Council	20170985	PERMISSION TO ERECT A SERVICED DWELLING HOUSE AND A DOMESTIC GARAGE/STORE	TOBERDUFF, BALLYNESTRAGH	APPLICATION FINALISED	PERMISSION	CONDITIONAL	25/07/2017	16/10/2017		n/a	17.26	16.65
Wexford County Council	20180683	PERMISSION TO UPGRADE THE EXISTING WASTEWATER TREATMENT PLANT AND PERCOLATION AR	AHARE, KILGORMAN	APPLICATION FINALISED	PERMISSION	CONDITIONAL	22/05/2018	19/12/2018		n/a	18.17	17.64
Wexford County Council	20171255	PERMISSION FOR CHANGE OF USE INTO A COMMERCIAL CARPARK TOGETHER WITH ACCESS CONT	GOREYCORPORATIONLANDS, GOREY URBAN	APPLICATION FINALISED	PERMISSION	CONDITIONAL	21/09/2017	12/12/2017		n/a	14.92	13.61
Wexford County Council	20171505	PERMISSION TO ERECT A DWELLING HOUSE WITH SERVICES AND DOMESTIC GARAGE	CORAH, TOMBRACK	APPLICATION FINALISED	PERMISSION	CONDITIONAL	20/11/2017	28/03/2018		n/a	22.38	7.32
Wexford County Council	20180224	PERMISSION FOR RETENTION OF (1) ALTERATIONS TO EXISTING DWELLING (2) REVISED POS	BALLINGARRY LOWER, GOREY RURAL	APPLICATION FINALISED	PERMISSION	CONDITIONAL	26/02/2018	21/05/2018		n/a	17.01	15.27
Wexford County Council	20170594	PERMISSION FOR RETENTION OF ALTERATIONS (INCLUDING INCREASE IN FLOOR AREA)	BALLYWELLARD, CASTLE TALBOT	APPLICATION FINALISED	PERMISSION	CONDITIONAL	15/05/2017	02/08/2017		n/a	10.82	8.15
Wexford County Council	20161321	RETENTION OF 1 NO. WINDOW TO DOMESTIC SHED AND PERMISSION FOR ONE ADDITIONAL	CLONATIN UPPER, GOREY RURAL	APPLICATION FINALISED	PERMISSION	CONDITIONAL	28/11/2016	28/02/2017		n/a	14.60	13.69
Wexford County Council	20180558	PERMISSION FOR THE ERECTION OF A FULLY SERVICED SINGLE STOREY AND DORMER DWELLIN	BALLYBEG, BALLYBEG	APPLICATION FINALISED	PERMISSION	CONDITIONAL	27/04/2018	13/08/2018		n/a	21.31	10.71
Wexford County Council	20171127	PERMISSION FOR THE DEVELOPMENT OF A TEMPORARY (27 YEARS) GROUND-MOUNTED SOLAR	KILLABEG, TINNACROSS	APPLICATION FINALISED	PERMISSION	CONDITIONAL	22/08/2017	13/11/2017		n/a	18.45	0.64
Wexford County Council	20171077	PERMISSION TO ERECT A DORMER BUNGALOW WITH SERVICES AND DOMESTIC GARAGE	PEPPARDCASTLE, CAHORE	n/a	n/a	n/a	14/08/2017			n/a	1.11	0.72
Wexford County Council	20180664	PERMISSION FOR THE ERECTION OF AN EXTENSION AND ALTERATIONS TO EXISTING ELECTRIC	MOYNE LOWER, ENNISCORTHY RURAL	APPLICATION FINALISED	PERMISSION	CONDITIONAL	18/05/2018	13/08/2018		n/a	21.37	3.30
Wexford County Council	20171039	PERMISSION FOR RETENTION OF THE CONSTRUCTION OF A SINGLE STOREY PORCH AND FOR PE	MIDDLETOWN & SEAMOUNT, ARDAMINE	n/a	n/a	n/a	04/08/2017			n/a	9.39	8.79
Wexford County Council	20171539	PERMISSION FOR RETENTION OF ALTERATIONS TO EXISTING DWELLING AS A CHANGE TO THAT	BAYLAND, KILBORA	APPLICATION FINALISED	PERMISSION	CONDITIONAL	27/11/2017	26/02/2018		n/a	15.37	5.69

Planning Authority	Application Number	Development Description	Development Address	Application Status	Application Type	Deviation	Received Date	Grant Date	Appeal Ref Number	Appeal Decision	Time to Turnover (hrs)	Time to EIA Boundary (hrs)
Wexford County Council	20170870	PERMISSION TO ERECT A DWELLING WITH SERVICES AND ALL ASSOCIATED SITE AND ANCILLA	CRAAN, WELLS	APPLICATION FINALISED	PERMISSION	CONDITIONAL	05/07/2017	27/09/2017		n/a	4.53	0.00
Wexford County Council	20170969	PERMISSION TO ERECT A TWO STOREY DWELLING WITH A CAR PORT UNDER ROOF, AND TO CON	BALLINALLY, KILLENAGH	n/a	n/a	n/a	24/07/2017			n/a	6.08	2.44
Wexford County Council	20180587	PERMISSION FOR A RESIDENTIAL DEVELOPMENT ON ZONED LANDS AT CROSSTOWN, E.D. ARDCA	CROSSTOWN, ARDCAVAN	n/a	n/a	n/a	04/05/2018			n/a	25.00	20.21
Wexford County Council	20170596	PERMISSION TO DEMOLISH EXISTING DOMESTIC GARAGE ON SITE AND REPLACE WITH 1 NO. 2	ENNISCORTHY, ENNISCORTHY URBAN	n/a	n/a	n/a	13/07/2022			n/a	22.42	5.31
Wexford County Council	20171247	PERMISSION FOR RETENTION OF AN ANCILLARY FULLY SERVICED DETACHED SINGLE STOREY	TOMANOOLE, CASTLEDOCKRELL	APPLICATION FINALISED	PERMISSION	CONDITIONAL	18/09/2017	06/12/2017		n/a	24.43	7.44
Wexford County Council	20180911	PERMISSION TO MAKE ALTERATIONS TO EXISTING DWELLING CONSISTING OF THE FOLLOW: (1)	MIDDLETOWN, ARDAMINE	APPLICATION FINALISED	PERMISSION	CONDITIONAL	04/07/2018	26/09/2018		n/a	8.89	8.28
Wexford County Council	20171565	PERMISSION TO ERECT A BUNGALOW WITH SERVICES AND DOMESTIC GARAGE AND ANCILLARY	BALLYTEGAN, GOREY RURAL	n/a	n/a	n/a	30/11/2017			n/a	15.67	14.68
Wexford County Council	20171239	PERMISSION TO ERECT A DWELLING WITH SERVICES AND DOMESTIC GARAGE AND ALL ASSOCI	CLONERANNY, KILGORMAN	APPLICATION FINALISED	PERMISSION	CONDITIONAL	15/09/2017	17/01/2018		n/a	19.48	18.95
Wexford County Council	20170924	PERMISSION TO CONSTRUCT A CATTLE SHED WITH UNDERGROUND SLATTED SLURRY TANKS AND	MONATURE, COOLGREANY	APPLICATION FINALISED	PERMISSION	CONDITIONAL	17/07/2017	27/09/2017		n/a	22.76	22.17
Wexford County Council	20171599	PERMISSION FOR THE ERECTION OF A FULLY SERVICED 2 STOREY DWELLING, DOMESTIC GARA	BALLYBEG, BALLYBEG	n/a	n/a	n/a	06/12/2017			n/a	21.32	10.71
Wexford County Council	20170479	PERMISSION FOR UPGRADES TO THE BOREHOLE SITE, REFERENCED PWS-04 LOCATED AT	BALLINAMONA, BALLYCANEW	APPLICATION FINALISED	PERMISSION	CONDITIONAL	19/04/2017	05/07/2017		n/a	10.40	7.77
Wexford County Council	20171234	PERMISSION FOR DEVELOPMENT WHICH WILL CONSIST OF THE CONSTRUCTION OF A FULLY	TINNOCK UPPER, BALLYNESTRAGH	APPLICATION FINALISED	PERMISSION	CONDITIONAL	14/09/2017	12/01/2018		n/a	19.09	18.42
Wexford County Council	20170563	PERMISSION FOR RETENTION OF WORKS TO EXISTING TWO STOREY DWELLING WHICH CONSISTS	MOUNTNEBO, KILNAHUE	APPLICATION FINALISED	PERMISSION	CONDITIONAL	08/05/2017	19/07/2017		n/a	18.94	16.94
Wexford County Council	20171030	PERMISSION FOR RETENTION OF BUILDING EXTENSION WORKS, INCLUDING EXTENSION WORKS	CLONEE LOWER, KILCOMB	APPLICATION FINALISED	PERMISSION	CONDITIONAL	03/08/2017	12/03/2018		n/a	17.67	7.66
Wexford County Council	20180186	PERMISSION TO ERECT A SINGLE STOREY EXTENSION TO THE SIDE OF THE EXISTING DWELL	BALLINATRAY UPPER, ARDAMINE	APPLICATION FINALISED	PERMISSION	CONDITIONAL	16/02/2018	08/05/2018		n/a	9.92	9.29
Wexford County Council	20171223	PERMISSION TO CONSTRUCT A PEDESTRIAN LINK AND CYCLE PATH WITH ASSOCIATED WORKS	KNOCKMULLEN & MILL LANDS, GOREY RURAL & COURTTOWN	APPLICATION FINALISED	PERMISSION	CONDITIONAL	11/09/2017	04/12/2017		n/a	13.90	12.71
Wexford County Council	20170697	PERMISSION FOR THE ERECTION OF A FULLY SERVICED NEW DWELLING HOUSE AND A DOMESTIC	KILCONNIB, KILCORMICK	APPLICATION FINALISED	PERMISSION	CONDITIONAL	02/06/2017	13/11/2017		n/a	14.45	3.45
Wexford County Council	20180512	PERMISSION FOR RETENTION OF EXTENSION TO DWELLING (ATTIC CONVERSION CARRIED OUT	BALLYNAHALLIN, ENNISCORTHY RURAL	APPLICATION FINALISED	PERMISSION	CONDITIONAL	20/04/2018	04/07/2018		n/a	20.59	2.47
Wexford County Council	20170885	RETENTION PLANNING PERMISSION FOR A SINGLE STOREY SIDE EXTENSION TO AN EXISTING	BALLYBEG, BALLYBEG	APPLICATION FINALISED	PERMISSION	CONDITIONAL	10/07/2017	27/09/2017		n/a	21.98	11.94
Wexford County Council	20170655	PERMISSION FOR RETENTION FOR REVISED SITE BOUNDARIES AND PERMISSION FOR THE CON	BALLINACARRIG, COURTTOWN	APPLICATION FINALISED	PERMISSION	CONDITIONAL	29/05/2017	21/08/2017		n/a	15.50	14.91
Wexford County Council	20171463	PERMISSION TO ERECT A DWELLING HOUSE WITH SERVICES, DOMESTIC GARAGE AND ALL AS	BALLYSHAUN, ROSSMINOGE	APPLICATION FINALISED	PERMISSION	CONDITIONAL	13/11/2017	06/03/2018		n/a	16.64	10.26
Wexford County Council	20171336	PERMISSION FOR THE ERECTION OF 1 NO. FULLY SERVICED DWELLING HOUSE, WITH TREATME	BORNACOURTIA, BALLYVALDON	APPLICATION FINALISED	PERMISSION	CONDITIONAL	10/10/2017	05/02/2018		n/a	4.50	4.05
Wexford County Council	20180335	PERMISSION FOR RETENTION OF SUB-DIVISION OF APARTMENT PREVIOUSLY GRANTED UNDER	GOREYCORPORATIONLANDS, GOREY URBAN	APPLICATION FINALISED	PERMISSION	CONDITIONAL	21/03/2018	12/06/2018		n/a	14.88	13.53
Wexford County Council	20171257	PERMISSION FOR A FULLY SERVICED DWELLING, DOMESTIC GARAGE AND ASSOCIATED AND	OULART, BOLABOY	n/a	n/a	n/a	21/09/2017			n/a	10.79	4.62
Wexford County Council	20171171	PERMISSION FOR 1) CHANGE OF SITE BOUNDARIES PREVIOUSLY GRANTED UNDER PLANNING	MOYNE LOWER, ENNISCORTHY RURAL	APPLICATION FINALISED	PERMISSION	CONDITIONAL	30/08/2017	22/11/2017		n/a	20.94	2.74
Wexford County Council	20180598	PERMISSION TO CONSTRUCT 2 NO. SINGLE STOREY RESIDENTIAL CARE FACILITIES WITHIN T	ENNISCORTHY, ENNISCORTHY RURAL	n/a	n/a	n/a	08/05/2018			n/a	22.32	4.66
Wexford County Council	20171532	PERMISSION IS SOUGHT FOR THE EXTENSION OF THE EXISTING QUARRY (PERMITTED UNDER W	BALLINROGAUN (ED CASTLE ELLIS), CASTLE ELLIS	APPLICATION FINALISED	PERMISSION	CONDITIONAL	23/11/2017	04/03/2019	ABP-301615-18	Granted (Conditional)	16.84	14.25
Wexford County Council	20161311	PERMISSION FOR THE DEVELOPMENT OF THE PROMENADE PUMPING STATION, THE PROMENADE,	ENNISCORTHY, ENNISCORTHY URBAN	APPLICATION FINALISED	PERMISSION	CONDITIONAL	24/11/2016	28/02/2017		n/a	22.23	5.26
Wexford County Council	20180294	PERMISSION TO ERECT A TWO STOREY DWELLING WITH SERVICES, ANCILLARY WORKS AND DOM	KNOCKSHAUNFIN, BALLYELLIS	APPLICATION FINALISED	PERMISSION	CONDITIONAL	12/03/2018	30/05/2018		n/a	23.68	17.37
Wexford County Council	20170850	PERMISSION FOR CHANGE OF USE OF ONE SINGLE GROUND FLOOR UNIT FROM RETAIL USE TO	GOREYCORPORATIONLANDS, GOREY URBAN	n/a	n/a	n/a	03/07/2017			n/a	14.71	13.35
Wexford County Council	20171071	PERMISSION TO ERECT 24 NO. TWO STOREY DWELLINGS WITH ASSOCIATED SITE DEVELOPMENT	GOREYCORPORATIONLANDS, GOREY URBAN	APPLICATION FINALISED	PERMISSION	CONDITIONAL	11/08/2017	02/11/2017		n/a	14.82	13.26
Wexford County Council	20170358	PERMISSION FOR DEVELOPMENT WHICH WILL CONSIST OF (1) THE CONSTRUCTION OF 82 NO.	GOREYHILL, GOREY RURAL	n/a	n/a	n/a	27/03/2017			n/a	15.05	13.30
Wexford County Council	20171682	PERMISSION FOR THE REMOVAL OF AN EXISTING DOMESTIC MOBILE HOME ON SITE FOR THE D	KILLEAGH, BALLYVALDON	n/a	n/a	n/a	20/12/2017			n/a	10.99	9.32
Wexford County Council	20170849	PERMISSION TO CONSTRUCT A GARAGE AND STORAGE BUILDING SITUATED WITHIN AN EXISTIN	BRACKERNAGH, BALLYCANEW	APPLICATION FINALISED	PERMISSION	CONDITIONAL	03/07/2017	22/09/2017		n/a	10.41	7.65
Wexford County Council	20180120	PERMISSION TO ERECT A DWELLING WITH SERVICES AND DOMESTIC GARAGE AND ALL ASSOCIA	ANNAGH LONG, WINGFIELD	n/a	n/a	n/a	05/02/2018			n/a	24.43	22.53
Wexford County Council	20180877	PERMISSION FOR ERECTION OF A DWELLING HOUSE, DOMESTIC GARAGE/ STORE AND ASSOCIAT	BALLYBEG SMALL, CASTLE ELLIS	APPLICATION FINALISED	PERMISSION	CONDITIONAL	27/06/2018	30/10/2018		n/a	16.75	11.91

Planning Authority	Application Number	Development Description	Development Address	Application Status	Application Type	Decision	Received Date	Grant Date	Appeal Ref Number	Appeal Decision	D/A to T/UBS (sqm)	D/A to LAR Boundary (sqm)
Wexford County Council	20170236	PERMISSION TO CONSTRUCT AN EXTENSION TO SIDE OF EXISTING DWELLING HOUSE COMPRISI	KILLISK, KILMALLOCK	APPLICATION FINALISED	PERMISSION	CONDITIONAL	01/03/2017	24/05/2017		n/a	16.61	10.60
Wexford County Council	20171167	PERMISSION FOR 1) DEMOLITION OF EXISTING TWO STOREY STORE AND SINGLE STOREY	ENNISCORTHY, ENNISCORTHY URBAN	APPLICATION FINALISED	PERMISSION	CONDITIONAL	30/08/2017	15/12/2017		n/a	22.25	5.00
Wexford County Council	20171669	PERMISSION FOR RETENTION OF UNAUTHORISED CCTV CAMERAS, SUPPORT POLE AND PROTECTI	GLEN (RICHARDS) & PARKACROSS & MIDDLETOWN, ARDAMINE	APPLICATION FINALISED	PERMISSION	CONDITIONAL	19/12/2017	26/03/2018		n/a	8.40	7.79
Wexford County Council	20170394	PERMISSION FOR CAFE TO EXISTING RETAIL DELI UNIT & ASSOCIATED SITE WORKS	ENNISCORTHY, ENNISCORTHY URBAN	n/a	n/a	n/a	31/03/2017			n/a	22.44	5.38
Wexford County Council	20161416	PERMISSION FOR RETENTION INDEFINITELY, OF THE FOLLOWING ALTERATIONS AND ASSOCIAT	BALLYGULLEN (ED KILNAHUE), KILNAHUE	APPLICATION FINALISED	PERMISSION	CONDITIONAL	19/12/2016	13/03/2017		n/a	18.79	16.00
Wexford County Council	20180804	PERMISSION FOR ERECTION OF A DWELLING HOUSE, DOMESTIC GARAGE/ STORE AND ASSOCIAT	BALLYMURRY, BALLYHUSKARD	APPLICATION FINALISED	PERMISSION	CONDITIONAL	13/06/2018	03/09/2018		n/a	13.95	6.61
Wexford County Council	20171510	PERMISSION FOR CHANGE OF USE OF EXISTING PUBLIC HOUSE TO RESTAURANT AND TAKE AWA	ENNISCORTHY, ENNISCORTHY URBAN	APPLICATION FINALISED	PERMISSION	CONDITIONAL	20/11/2017	23/04/2018		n/a	22.23	4.76
Wexford County Council	20170917	PERMISSION FOR A 26 BEDROOM EXTENSION WITH ANCILLARY HOTEL SERVICES AND ASSOCIAT	TEMPLESHANNON, ENNISCORTHY URBAN	APPLICATION FINALISED	PERMISSION	CONDITIONAL	13/07/2017	13/03/2018	PL 26.249271	Granted (Conditional)	21.91	4.62
Wexford County Council	20180355	PERMISSION FOR 1) RETENTION OF AN EXISTING VEHICLE RECOVERY YARD OF 0.637HA, 2)	TOMBRACK, TOMBRACK	APPLICATION FINALISED	PERMISSION	CONDITIONAL	23/03/2018	29/08/2018		n/a	21.25	7.04
Wexford County Council	20180752	PERMISSION TO INCREASE FLOOR AREA AND ALTER ELEVATIONS TO STEEL FRAMED BUILDING	TOMGARROW, CASTLEDOKKRELL	APPLICATION FINALISED	PERMISSION	CONDITIONAL	05/06/2018	22/08/2018		n/a	23.39	6.57
Wexford County Council	20171241	PERMISSION FOR THE ERECTION OF A DISTILLERY AND VISITOR CENTRE WITH ACCESS ROAD	TOMNALOSSETT, ENNISCORTHY RURAL	n/a	n/a	n/a	15/09/2017			n/a	23.91	7.24
Wexford County Council	20170947	PERMISSION FOR ALTERATIONS AND ADDITIONS TO AN EXISTING DETACHED DORMER DWELLING	CRONELLARD, COURTOWN	APPLICATION FINALISED	PERMISSION	CONDITIONAL	20/07/2017	11/10/2017		n/a	16.49	15.94
Wexford County Council	20170123	PERMISSION FOR THE CONSTRUCTION OF COMMUNICATIONS INFRASTRUCTURE COMPRISING OF :	MILEHOUSE, MARSHALSTOWN	n/a	n/a	n/a	08/02/2017			n/a	24.31	6.18
Wexford County Council	20171347	PERMISSION TO ERECT A DWELLING WITH SERVICES AND DOMESTIC GARAGE AND ANCILLARY W	ANNAGH CENTRAL, WINGFIELD	APPLICATION FINALISED	PERMISSION	CONDITIONAL	12/10/2017	20/03/2018		n/a	22.22	20.38
Wexford County Council	20171035	PERMISSION FOR RETENTION OF EXISTING DOMESTIC STORAGE SHED	CURRADUFF (ED KILRUSH), KILRUSH	APPLICATION FINALISED	PERMISSION	CONDITIONAL	04/08/2017	23/10/2017		n/a	23.38	10.91
Wexford County Council	20180707	PERMISSION TO ERECT A DWELLING HOUSE WITH SERVICES AND DOMESTIC GARAGE	BALLYADAM, KILINCOOLY	APPLICATION FINALISED	PERMISSION	CONDITIONAL	25/05/2018	13/08/2018		n/a	5.26	4.32
Wexford County Council	20171364	PERMISSION TO CONSTRUCT A FULLY SERVICED DWELLING HOUSE & GARAGE WITH ASSOCIATED	COOLNABOY, EDERMINE	n/a	n/a	n/a	19/10/2017			n/a	23.02	11.62
Wexford County Council	20171082	PERMISSION TO ERECT A DORMER BUNGALOW WITH SERVICES AND DOMESTIC GARAGE	PEPPARDCASTLE, CAHORE	n/a	n/a	n/a	14/08/2017			n/a	1.15	0.74
Wexford County Council	20180717	RETENTION PLANNING PERMISSION FOR THE FOLLOWING: (A) THE CONVERSION OF ATTIC SPA	KNOCKGREANY, COOLGREANY	APPLICATION FINALISED	PERMISSION	CONDITIONAL	28/05/2018	15/08/2018		n/a	24.16	23.56
Wexford County Council	20161227	PERMISSION TO ERECT A DWELLING WITH SERVICES AND DOMESTIC GARAGE AND ALL ASSOCIA	BALLYNESTRAGH DEMESNE, BALLYNESTRAGH	n/a	n/a	n/a	04/11/2016			n/a	20.32	19.24
Wexford County Council	20180383	PERMISSION IS BEING SOUGHT FOR THE ERECTION OF A NEW WAREHOUSE (362.40 SQ. M.) A	MOYNE LOWER, ENNISCORTHY RURAL	APPLICATION FINALISED	PERMISSION	CONDITIONAL	28/03/2018	30/07/2018		n/a	20.91	2.73
Wexford County Council	20170624	PERMISSION TO ERECT A DWELLING HOUSE WITH SERVICES, DOMESTIC GARAGE, STABLES	BRIDESWELL BIG, BALLYELLIS	APPLICATION FINALISED	PERMISSION	CONDITIONAL	22/05/2017	26/02/2018		n/a	21.05	14.15
Wexford County Council	20171269	PERMISSION TO ERECT A DWELLING HOUSE WITH SERVICES AND ALL ASSOCIATED SITE WORKS	KNOCKBRANDON UPPER, MONASEED	APPLICATION FINALISED	PERMISSION	CONDITIONAL	25/09/2017	02/02/2018		n/a	20.94	15.96
Wexford County Council	20180137	PERMISSION FOR RETENTION OF THE FOLLOWING: (A) ALTERATIONS TO PORCH AND FRONT AN	COOLNAHORNA, MARSHALSTOWN	APPLICATION FINALISED	PERMISSION	CONDITIONAL	05/02/2018	01/05/2018		n/a	21.33	3.40
Wexford County Council	20180591	PERMISSION FOR RETENTION AND COMPLETION OF CHANGES TO ELEVATIONS CONSISTING OF C	ENNISCORTHY, ENNISCORTHY URBAN	APPLICATION FINALISED	PERMISSION	CONDITIONAL	04/05/2018	23/07/2018		n/a	22.29	5.02
Wexford County Council	20161357	PERMISSION FOR THE CONSTRUCTION OF 2 NO. POLYTUNNELS 306 SQM EACH AND ASSOCIATED	BALLYMONEY LOWER, COURTOWN	APPLICATION FINALISED	PERMISSION	CONDITIONAL	08/12/2016	08/03/2017		n/a	14.04	13.47
Wexford County Council	20171631	PERMISSION FOR RETENTION OF (A) ALTERATIONS TO DWELLINGHOUSE (B) ERECTION OF A D	TINCURRY, BALLYCARNEY	APPLICATION FINALISED	PERMISSION	CONDITIONAL	11/12/2017	12/03/2018		n/a	20.81	4.18
Wexford County Council	20170456	PERMISSION FOR THE ERECTION OF A SUN-ROOM EXTENSION TO SIDE OF DWELLING HOUSE	BALLYCONNIGAR LOWER, CASTLE TALBOT	APPLICATION FINALISED	PERMISSION	CONDITIONAL	18/04/2017	03/07/2017		n/a	11.80	10.11
Wexford County Council	20170883	PERMISSION TO ERECT A SERVICED DWELLING HOUSE AND A DOMESTIC GARAGE/STORE	BALLYMORE DEMENSE, BALLYMORE	APPLICATION FINALISED	PERMISSION	CONDITIONAL	07/07/2017	22/09/2017		n/a	10.40	5.26
Wexford County Council	20170953	PERMISSION FOR THE ERECTION OF A FULLY SERVICED DWELLING AND ASSOCIATED SITE	BALLYNASLANEY, EDERMINE	APPLICATION FINALISED	PERMISSION	CONDITIONAL	21/07/2017	12/12/2017		n/a	23.41	12.85
Wexford County Council	20170105	PERMISSION FOR RETENTION OF EXISTING WORKS TO DATE INVOLVING ALTERATIONS TO APPR	ISLAND UPPER, ROSSMINOGE	n/a	n/a	n/a	03/02/2017			n/a	18.45	13.61
Wexford County Council	20171213	PERMISSION TO ERECT A DETACHED GRANNY FLAT (SEPARATE DWELLING UNIT) WITH PROVISI	CLONE, BALLYCARNEY	n/a	n/a	n/a	11/09/2017			n/a	18.44	2.73
Wexford County Council	20180823	PERMISSION FOR CHANGE OF USE OF AN EXISTING GARAGE TO A HABITABLE SPACE INCLUDIN	ISLAND MIDDLE, ROSSMINOGE	APPLICATION FINALISED	PERMISSION	CONDITIONAL	18/06/2018	05/09/2018		n/a	17.96	12.71
Wexford County Council	20171138	PERMISSION TO ERECT A DWELLING WITH SERVICES AND DOMESTIC GARAGE AND ALL ASSOCIA	GROVEMILL, LIMERICK	APPLICATION FINALISED	PERMISSION	CONDITIONAL	24/08/2017	12/01/2018		n/a	20.26	18.49
Wexford County Council	20180551	PERMISSION FOR ALTERATIONS AND EXTENSIONS TO SIDE AND REAR OF EXISTING DWELLING	TOMNABOLEY LOWER, KILCORMICK	APPLICATION FINALISED	PERMISSION	CONDITIONAL	25/04/2018	16/07/2018		n/a	11.32	0.00
Wexford County Council	20171547	PERMISSION CONSEQUENT ON THE GRANT OF OUTLINE PLANNING PERMISSION REGISTER NO. 2	BALLYSIMON, TINNACROSS	APPLICATION FINALISED	PERMISSION	CONDITIONAL	27/11/2017	26/02/2018		n/a	15.89	1.73

Planning Authority	Application Number	Development Description	Development Address	Application Status	Application Type	Decision	Received Date	Grant Date	Appeal Ref Number	Appeal Decision	Dist to Turbine (km)	Dist to EIAN Boundary (km)
Wexford County Council	20180195	PERMISSION FOR RETENTION OF THE FOLLOWING; (A) ALTERATIONS TO ELEVATIONS OF DWEL	KILLABEG, TINNACROSS	APPLICATION FINALISED	PERMISSION	CONDITIONAL	19/02/2018	12/06/2018		n/a	20.08	2.35
Wexford County Council	20171040	PERMISSION TO ERECT 16. NO. DWELLING UNITS WHICH WILL CONSIST OF THE FOLLOWING;	GOREY CORPORATIONLANDS, GOREY URBAN	APPLICATION FINALISED	PERMISSION	CONDITIONAL	04/08/2017	19/11/2018	ABP-301548-18	Granted (Conditional)	14.87	13.36
Wexford County Council	20170489	PERMISSION FOR THE DEVELOPMENT OF A SOLAR P.V. PANEL ARRAY COMPRISING OF APPROXI	CHERRYORCHARD, ENNISCORTHY RURAL	n/a	n/a	n/a	17/11/2021			n/a	23.96	6.11
Wexford County Council	20171588	PERMISSION TO ERECT AN ARTIST'S STUDIO ANCILLARY TO MAIN DWELLING HOUSE AND ALSO	BALLYCOMCLONE, COURTTOWN	APPLICATION FINALISED	PERMISSION	CONDITIONAL	04/12/2017	06/03/2018		n/a	12.87	12.28
Wexford County Council	20171464	PERMISSION TO ERECT A DWELLING WITH SERVICES AND DOMESTIC GARAGE AND ALL ASSOCIA	BALLYEDEN, BALLOUGHTER	APPLICATION FINALISED	PERMISSION	CONDITIONAL	13/11/2017	12/02/2018		n/a	11.83	6.37
Wexford County Council	20170410	PERMISSION FOR RETENTION FOR A SINGLE STOREY OUTBUILDING, COMPRISING 35.2 SQ. M	ENNISCORTHY, ENNISCORTHY RURAL	APPLICATION FINALISED	PERMISSION	CONDITIONAL	06/04/2017	19/06/2017		n/a	22.17	4.20
Wexford County Council	20170503	PERMISSION FOR RETENTION OF (1) WORKS TO DATE AND PERMISSION TO COMPLETE THE	CLONES LOWER, KILGORMAN	APPLICATION FINALISED	PERMISSION	CONDITIONAL	24/04/2017	31/07/2017		n/a	19.34	18.80
Wexford County Council	20180328	PERMISSION FOR DEVELOPMENT CONSISTING OF PROPOSED CONSTRUCTION OF A NEW DWELLING	TOMBRACK, TOMBRACK	n/a	n/a	n/a	20/03/2018			n/a	22.20	8.41
Wexford County Council	20171044	PERMISSION FOR THE ERECTION OF EXTENSION TO EXISTING GRAIN PROCESSING FACILITY P	COOLADINE, BALLYHUSKARD	APPLICATION FINALISED	PERMISSION	CONDITIONAL	04/08/2017	01/05/2018		n/a	19.35	4.68
Wexford County Council	20170729	PERMISSION TO CONSTRUCT / ADD AN ADDITIONAL 20 NUMBER CARAVANS INTO THE EXISTING	CAHORE, CAHORE	n/a	n/a	n/a	12/06/2017			n/a	1.69	1.01
Wexford County Council	20170893	PERMISSION TO ERECT A SELF-CONTAINED RESIDENTIAL UNIT FOR USE BY FAMILY MEMBERS,	KILCAVAN LOWER, KILGORMAN	APPLICATION FINALISED	PERMISSION	CONDITIONAL	10/07/2017	02/11/2017		n/a	17.43	16.86
Wexford County Council	20171504	1) PERMISSION FOR THE CONSTRUCTION OF AN INDUSTRIAL UNIT WITH ASSOCIATED SITE WO	BALLYTRAMON, ARDCAVAN	n/a	n/a	n/a	20/11/2017			n/a	22.95	18.17
Wexford County Council	20171382	PERMISSION TO ERECT A BUNGALOW WITH SERVICES AND DOMESTIC GARAGE AND ANCILLARY	COOLISHAL UPPER, GOREY RURAL	n/a	n/a	n/a	24/10/2017			n/a	14.91	12.61
Wexford County Council	20171262	PERMISSION TO ERECT A BUNGALOW TYPE DWELLING WITH SERVICES AND DOMESTIC GARAGE	KILLENAGH, KILLENAGH	APPLICATION FINALISED	PERMISSION	CONDITIONAL	22/09/2017	26/02/2018		n/a	6.18	4.16
Wexford County Council	20171689	PERMISSION FOR RETENTION OF SUN ROOM TO SIDE OF DWELLING HOUSE, RETENTION OF ATT	CURRALANE, TOMBRACK	APPLICATION FINALISED	PERMISSION	CONDITIONAL	20/12/2017	16/04/2018		n/a	22.01	10.11
Wexford County Council	20170925	PERMISSION FOR THE ESTABLISHMENT OF A WASTE FACILITY FOR THE DEPOSITION OF SURPL	MONROE (ED EDERMINE), EDERMINE	APPLICATION FINALISED	PERMISSION	CONDITIONAL	17/07/2017	04/12/2017		n/a	21.01	7.41
Wexford County Council	20180477	PERMISSION FOR RETENTION OF THE EXISTING 21 METRE HIGH MULTI-USER MONOPOLE ANTEN	CAMOLIN, KILCOMB	APPLICATION FINALISED	PERMISSION	CONDITIONAL	13/04/2018	09/07/2018		n/a	14.79	6.57
Wexford County Council	20170791	PERMISSION FOR RETENTION OF WORKS TO DATE AND PERMISSION TO COMPLETE THE ERECTIO	CLONEE UPPER, KILCOMB	APPLICATION FINALISED	PERMISSION	CONDITIONAL	21/06/2017	17/01/2018		n/a	18.35	7.71
Wexford County Council	20180132	PERMISSION TO CONSTRUCT SLATTED CATTLE SHED, CONCRETE APRONS AND ALL ASSOCIATED	PARKANNESLEY LOWER, BALLYGARRETT	APPLICATION FINALISED	PERMISSION	CONDITIONAL	05/02/2018	01/05/2018		n/a	2.70	1.98
Wexford County Council	20180392	PERMISSION TO ERECT A SELF-CONTAINED RESIDENTIAL UNIT EXTENSION TO EXISTING DWEL	COOLNAHORN, MARSHALSTOWN	APPLICATION FINALISED	PERMISSION	CONDITIONAL	29/03/2018	25/07/2018		n/a	21.94	3.81
Wexford County Council	20180805	PERMISSION FOR ERECTION OF A DWELLING HOUSE AND ASSOCIATED WORKS	BALLYNAGORE, CASTLE TALBOT	APPLICATION FINALISED	PERMISSION	CONDITIONAL	13/06/2018	10/10/2018		n/a	12.31	9.21
Wexford County Council	20180121	PERMISSION FOR RETENTION OF SEWAGE TREATMENT SYSTEM IN A DIFFERENT POSITION TO T	MYLAUGH (SCARAWALSH BY), THE HARROW	APPLICATION FINALISED	PERMISSION	CONDITIONAL	05/02/2018	25/04/2018		n/a	15.27	0.00
Wexford County Council	20180738	PERMISSION TO DEMOLISH 7.5 SQ.M. OF AN EXISTING DWELLING AND ERECT AN EXTENSION	CASTLEBRIDGE, ARDCAVAN	APPLICATION FINALISED	PERMISSION	CONDITIONAL	01/06/2018	20/08/2018		n/a	21.70	16.70
Wexford County Council	20171105	PERMISSION FOR A REVISED DESIGN OF FACADE OF EXISTING PREMISES INCLUDING SIGNAGE	GOREY CORPORATIONLANDS, GOREY URBAN	APPLICATION FINALISED	PERMISSION	CONDITIONAL	18/08/2017	31/10/2017		n/a	14.81	13.57
Wexford County Council	20180510	PERMISSION TO ERECT A DWELLING WITH SERVICES AND DOMESTIC GARAGE	KNOCKBRACK, MONASEED	APPLICATION FINALISED	PERMISSION	CONDITIONAL	20/04/2018	07/08/2018		n/a	23.49	19.96
Wexford County Council	20171615	PERMISSION FOR RETENTION AND COMPLETION OF ALTERATIONS TO AN EXISTING DWELLING H	ASKINAMOE, KILBORA	APPLICATION FINALISED	PERMISSION	CONDITIONAL	08/12/2017	28/02/2018		n/a	19.88	7.03
Wexford County Council	20180388	PERMISSION TO CONSTRUCT AN EXTENSION TO THE SIDE OF EXISTING DWELLING HOUSE INCL	FERNS LOWER, FERNS	APPLICATION FINALISED	PERMISSION	CONDITIONAL	28/03/2018	20/06/2018		n/a	17.47	4.19
Wexford County Council	20171050	PERMISSION FOR THE ERECTION OF A TWO STOREY EXTENSION & ALTERATIONS TO THE SIDE	ENNISCORTHY, ENNISCORTHY RURAL	APPLICATION FINALISED	PERMISSION	CONDITIONAL	08/08/2017	23/10/2017		n/a	23.13	5.52
Wexford County Council	20170180	PERMISSION OR THE CONSTRUCTION OF A FULLY SERVICED DWELLING HOUSE WITH ANCILLARY	BALLYVALDON, BALLYVALDON	APPLICATION FINALISED	PERMISSION	CONDITIONAL	17/02/2017	08/05/2017		n/a	8.66	7.63
Wexford County Council	20171174	PERMISSION IS SOUGHT FOR THE ERECTION OF AN EXTENSION TO SIDE/REAR OF DWELLING	GOREYHILL, GOREY RURAL	APPLICATION FINALISED	PERMISSION	CONDITIONAL	31/08/2017	22/11/2017		n/a	15.17	13.54
Wexford County Council	20170625	PERMISSION FOR THE ERECTION OF A DETACHED SELF CONTAINED RESIDENTIAL UNIT, WITH	MULLANAGOWER, ARDCAVAN	APPLICATION FINALISED	PERMISSION	CONDITIONAL	22/05/2017	22/09/2017		n/a	21.21	14.36
Wexford County Council	20180138	PERMISSION FOR RETENTION OF ALTERATIONS TO APPROVED TWO-STOREY DWELLING WITH SER	PERRYMOUNT, BALLYLARKIN	APPLICATION FINALISED	PERMISSION	CONDITIONAL	05/02/2018	01/05/2018		n/a	21.01	20.41
Wexford County Council	20180222	PERMISSION FOR A SINGLE STOREY, DETACHED DWELLING WITH LANDSCAPING & ANCILLARY S	ARDCAVAN, ARDCAVAN	n/a	n/a	n/a	26/02/2018			n/a	24.35	19.80
Wexford County Council	20170337	PERMISSION FOR RETENTION OF EXTENSION TO REAR OF EXISTING DWELLING HOUSE AND RET	KILPERCE, BALLYHUSKARD	APPLICATION FINALISED	PERMISSION	CONDITIONAL	21/03/2017	06/06/2017		n/a	17.49	3.67
Wexford County Council	20170280	PERMISSION FOR A CHANGE OF USE OF AN EXISTING STORAGE SHED TO A RESIDENTIAL UNIT	GOREY CORPORATIONLANDS, GOREY URBAN	APPLICATION FINALISED	PERMISSION	CONDITIONAL	08/03/2017	29/05/2017		n/a	15.22	13.93
Wexford County Council	20171101	PERMISSION FOR ERECTION OF A DWELLING HOUSE, DOMESTIC GARAGE/STORE AND ASSOCIATE	KILBRIDE, BALLYHUSKARD	APPLICATION FINALISED	PERMISSION	CONDITIONAL	17/08/2017	06/11/2017		n/a	14.33	6.72

Planning Authority	Application Number	Development Description	Development Address	Application Status	Application Type	Decision	Received Date	Grant Date	Appeal Ref Number	Appeal Decision	Distance from Boundary (m)	Distance from Boundary (m)
Wexford County Council	20180721	PERMISSION TO ERECT A SERVICED DWELLING HOUSE, TO ERECT A DOMESTIC GARAGE/ STORE	BOLEY UPPER, ROSSMINOGE	APPLICATION FINALISED	PERMISSION	CONDITIONAL	28/05/2018	28/09/2018		n/a	18.05	10.87
Wexford County Council	20171192	PERMISSION TO ERECT A FIRST FLOOR EXTENSION TO EXISTING PREMISES WITH ASSOCIATED	GOREY CORPORATION LANDS, GOREY URBAN	APPLICATION FINALISED	PERMISSION	CONDITIONAL	04/09/2017	27/11/2017		n/a	15.11	13.78
Wexford County Council	20180064	PERMISSION TO ERECT A TWO-STOREY EXTENSION TO EXISTING DWELLING WITH ANCILLARY W	BOG AND WARREN, CAHORE	APPLICATION FINALISED	PERMISSION	CONDITIONAL	22/01/2018	16/04/2018		n/a	0.84	0.15
Wexford County Council	20170617	PERMISSION FOR RETENTION OF ALTERATIONS/ EXTENSIONS TO THE EXISTING FULLY SERVI	ENNISCORTHY, ENNISCORTHY RURAL	APPLICATION FINALISED	PERMISSION	CONDITIONAL	19/05/2017	14/08/2017		n/a	23.29	5.58
Wexford County Council	20180084	PERMISSION TO ERECT A DWELLING WITH SERVICES AND DOMESTIC GARAGE AND ALL ASSOCIA	BARNLAND, BALLYNESTRAGH	APPLICATION FINALISED	PERMISSION	CONDITIONAL	26/01/2018	18/04/2018		n/a	18.20	16.98
Wexford County Council	20170878	PERMISSION TO CONSTRUCT AN AGRICULTURAL SHED COMPRISING OF CUBICLES WITH UNDERGR	TOBERGAL & TOMNABOLEY UPPER, THE HARROW & KILCORMICK	APPLICATION FINALISED	PERMISSION	CONDITIONAL	06/07/2017	22/09/2017		n/a	12.26	0.00
Wexford County Council	20170721	PERMISSION TO DEMOLISH EXISTING DOMESTIC GARAGE AND ERECT A DOMESTIC GARAGE AS	ENNISCORTHY, ENNISCORTHY RURAL	APPLICATION FINALISED	PERMISSION	CONDITIONAL	08/06/2017	28/08/2017		n/a	22.26	4.57
Wexford County Council	20170768	PERMISSION FOR THE PROPOSED ERECTION OF A FARM SHED EXTENSION WITH SLURRY TANK	KNOCKNASKEAGH, THE HARROW	APPLICATION FINALISED	PERMISSION	CONDITIONAL	15/06/2017	04/10/2017		n/a	13.98	0.59
Wexford County Council	20161313	PERMISSION FOR THE ERECTION OF A FULLY SERVICED NEW DWELLING HOUSE	BALLYHAWBEG, ARDCOLM	APPLICATION FINALISED	PERMISSION	CONDITIONAL	25/11/2016	28/02/2017		n/a	18.92	15.57
Wexford County Council	20170353	PERMISSION FOR THE CONSTRUCTION OF A GARAGE WITH ASSOCIATED SITE WORKS	TINNOCK UPPER, BALLYNESTRAGH	APPLICATION FINALISED	PERMISSION	CONDITIONAL	27/03/2017	19/06/2017		n/a	18.68	17.94
Wexford County Council	20180845	PERMISSION TO CONSTRUCT A FULLY SERVICED DWELLING HOUSE AND ASSOCIATED SITE WORK	BALLYTARNSNA LITTLE, CASTLE TALBOT	APPLICATION FINALISED	PERMISSION	CONDITIONAL	21/06/2018	10/09/2018		n/a	9.86	4.77
Wexford County Council	20170896	PERMISSION TO ERECT A DWELLING WITH SERVICES AND DOMESTIC GARAGE	SWEETFARM, ENNISCORTHY RURAL	APPLICATION FINALISED	PERMISSION	CONDITIONAL	10/07/2017	29/09/2017		n/a	23.10	6.97
Wexford County Council	20171214	PERMISSION FOR RETENTION OF (A) ERECTION OF EXTENSION TO AND REFURNISHMENT OF D	KILNAMANAGH UPPER, WELLS	APPLICATION FINALISED	PERMISSION	CONDITIONAL	11/09/2017	17/01/2018		n/a	9.82	3.75
Wexford County Council	20171590	PERMISSION TO ERECT A 3M HIGH PERIMETER FENCE, INCLUDING ALL ANCILLARY SITEWORKS	TOMBRACK, TOMBRACK	APPLICATION FINALISED	PERMISSION	CONDITIONAL	04/12/2017	07/03/2018		n/a	21.75	7.72
Wexford County Council	20170512	PERMISSION FOR DEVELOPMENT OF A NEW 4 BEDROOM, TWO STOREY DWELLING HOUSE, WITH	COOLGREANY, COOLGREANY	APPLICATION FINALISED	PERMISSION	CONDITIONAL	24/04/2017	12/07/2017		n/a	23.43	22.83
Wexford County Council	20170572	PERMISSION FOR A REAR ENCLOSED STAIRCASE TO PROVIDE AMBULANT DISABLED ACCESS TO	GOREY CORPORATION LANDS, GOREY URBAN	APPLICATION FINALISED	PERMISSION	CONDITIONAL	10/05/2017	06/09/2017		n/a	14.78	13.51
Wexford County Council	20171626	PERMISSION FOR RETENTION OF ALTERATIONS TO EXTENSION TO SERVICED DWELLING HOUSE	BALLYGARRAN, KILLINCOOLY	APPLICATION FINALISED	PERMISSION	CONDITIONAL	11/12/2017	07/03/2018		n/a	4.55	4.12
Wexford County Council	20180483	PERMISSION TO CONSTRUCT AN ALL WEATHER PLAYING FACILITY, FLOODLIGHTING, FENCING,	CREAGH DEMESNE, GOREY RURAL	APPLICATION FINALISED	PERMISSION	CONDITIONAL	16/04/2018	09/07/2018		n/a	15.31	13.70
Wexford County Council	20170855	PERMISSION TO ERECT A NEW LOOSE LIVESTOCK HOUSE WITH UNROOFED SLATTED UNDERGROUND	FOXCOVER, MONASEED	APPLICATION FINALISED	PERMISSION	CONDITIONAL	03/07/2017	22/09/2017		n/a	22.63	17.84
Wexford County Council	20171086	PERMISSION FOR RETENTION OF THE FOLLOWING 1) EXTENSION TO REAR OF EXISTING BUILD	TEMPLESHANNON, ENNISCORTHY RURAL	APPLICATION FINALISED	PERMISSION	CONDITIONAL	15/08/2017	25/10/2017		n/a	21.71	4.32
Wexford County Council	20180338	PERMISSION FOR RETENTION OF CHANGE OF USE OF PART OF EXISTING HAIR/ BEAUTY SALON	KNOCKGREANY, COOLGREANY	APPLICATION FINALISED	PERMISSION	CONDITIONAL	21/03/2018	21/11/2018		n/a	24.00	23.41
Wexford County Council	20180828	PERMISSION TO ERECT A BUNGALOW WITH SERVICES AND DOMESTIC GARAGE	BARRACURRAGH, LIMERICK	APPLICATION FINALISED	PERMISSION	CONDITIONAL	18/06/2018	10/10/2018		n/a	21.16	19.85
Wexford County Council	20171528	PERMISSION FOR RETENTION FOR THE SIGNAGE FOR THE BUILDING, WHICH CONSISTS OF A R	MILL LANDS, GOREY URBAN	APPLICATION FINALISED	PERMISSION	CONDITIONAL	23/11/2017	26/02/2018		n/a	14.54	13.38
Wexford County Council	20170500	PERMISSION TO ERECT TWO NO. SERVICED DWELLING HOUSES, SHARED ENTRANCE, WASTE	BALLYEDMOND, WELLS	n/a	n/a	n/a	21/04/2017			n/a	6.52	0.00
Wexford County Council	20171158	PERMISSION FOR THE PROPOSED ERECTION OF 10 NO. FULLY SERVICED DWELLING HOUSES	CROSSABEG, ARTRAMON	n/a	n/a	n/a	28/08/2017			n/a	24.00	16.10
Wexford County Council	20180762	PERMISSION TO ERECT GROUND AND FIRST FLOOR EXTENSIONS TO THE REAR OF DWELLING HO	ENNISCORTHY, ENNISCORTHY RURAL	APPLICATION FINALISED	PERMISSION	CONDITIONAL	05/06/2018	27/08/2018		n/a	22.79	5.21
Wexford County Council	20171008	PERMISSION TO ERECT A SMOKING AREA WITH ANCILLARY WORKS AND ACOUSTIC BARRIER MEA	GOREY CORPORATION LANDS, GOREY URBAN	APPLICATION FINALISED	PERMISSION	CONDITIONAL	31/07/2017	11/10/2017		n/a	14.91	13.55
Wexford County Council	20170490	PERMISSION FOR THE EXTENSION AND REMODELLING OF AN EXISTING DWELLING THAT IS	BALLYMORE, BALLYMORE	APPLICATION FINALISED	PERMISSION	CONDITIONAL	20/04/2017	02/11/2017		n/a	12.10	3.85
Wexford County Council	20180254	PERMISSION FOR RETENTION OF CHANGES MADE TO AN EXISTING THREE STOREY APARTMENT B	MIDDLETOWN, ARDAMINE	APPLICATION FINALISED	PERMISSION	CONDITIONAL	05/03/2018	28/02/2019	ABP-302941-18	Granted (Conditional)	9.28	8.68
Wexford County Council	20180949	PERMISSION TO ERECT A DWELLING WITH SERVICES AND DOMESTIC GARAGE AND ALL	ANNAGH LONG, WINGFIELD	APPLICATION FINALISED	PERMISSION	CONDITIONAL	11/07/2018	02/10/2018		n/a	24.43	22.53
Wexford County Council	20170683	PERMISSION FOR RETENTION OF ALTERATIONS TO EXISTING EXTENSION AS A CHANGE TO	GOREY CORPORATION LANDS, GOREY URBAN	APPLICATION FINALISED	PERMISSION	CONDITIONAL	02/06/2017	21/08/2017		n/a	14.72	13.48
Wexford County Council	20180311	PERMISSION FOR DEVELOPMENT CONSISTING OF THE CONSTRUCTION OF 133M OF 2.4M PALISA	BALLYMURRY, BALLYHUSKARD	APPLICATION FINALISED	PERMISSION	CONDITIONAL	15/03/2018	07/06/2018		n/a	13.76	7.51
Wexford County Council	20170286	PERMISSION FOR THE ERECTION OF AN EXTENSION TO THE SIDE OF EXISTING DWELLING AND	COOLGARROW, BALLYHUSKARD	APPLICATION FINALISED	PERMISSION	CONDITIONAL	09/03/2017	29/05/2017		n/a	16.78	3.40
Wexford County Council	20171620	PERMISSION TO ERECT A DWELLING WITH SERVICES AND DOMESTIC GARAGE AND ALL ASSOCIA	UPTON, FORD	APPLICATION FINALISED	PERMISSION	CONDITIONAL	08/12/2017	23/04/2018		n/a	2.42	2.00
Wexford County Council	20170836	PERMISSION FOR THE FOLLOWING WORKS TO A PROTECTED STRUCTURE, (NATIONAL INVENTORY	GOREY CORPORATION LANDS, GOREY URBAN	APPLICATION FINALISED	PERMISSION	CONDITIONAL	30/06/2017	22/11/2017		n/a	14.64	13.30
Wexford County Council	20170996	PERMISSION FOR ERECTION OF A DWELLING HOUSE, DOMESTIC GARAGE/STORE AND ASSOCIAT	NEWFORT, CASTLE ELLIS	APPLICATION FINALISED	PERMISSION	CONDITIONAL	27/07/2017	18/10/2017		n/a	15.52	12.28

Planning Authority	Application Number	Development Description	Development Address	Application Status	Application Type	Decision	Received Date	Grant Date	Appeal Ref Number	Appeal Decision	Dist to Turbine (km)	Dist to EIR Boundary (km)
Wexford County Council	20170543	PERMISSION FOR EXTENSION TO REAR OF EXISTING DWELLING HOUSE WITH ASSOCIATED	SHINGAUN, ENNISCORTHY RURAL	n/a	n/a	n/a	03/05/2017			n/a	23.59	5.67
Wexford County Council	20170221	PERMISSION FOR RETENTION FOR :1) A SIDE EXTENSION INCLUDING ATTACHED GARAGE. 2)	BALLYCOMCLONE, COURTTOWN	APPLICATION FINALISED	PERMISSION	CONDITIONAL	27/02/2017	11/05/2017		n/a	13.00	12.41
Wexford County Council	20180146	PERMISSION FOR RETENTION OF EXISTING STEEL FRAMED AND CLAD STORAGE BUILDING ANCI	BALLINAKILL, ARDAMINE	APPLICATION FINALISED	PERMISSION	CONDITIONAL	07/02/2018	01/05/2018		n/a	9.93	8.84
Wexford County Council	20170380	PERMISSION FOR ERECTION OF: 1. A FARM SHOP (426M2) INCLUDING A COFFEE SHOP, TOI	TOMNAFUNSHOGH, ENNISCORTHY RURAL	APPLICATION FINALISED	PERMISSION	CONDITIONAL	29/03/2017	21/06/2017		n/a	18.45	2.51
Wexford County Council	20180486	PERMISSION IS SOUGHT FROM WEXFORD COUNTY COUNCIL FOR TO DEMOLISH EXISTING OLD DW	CAHORE, CAHORE	APPLICATION FINALISED	PERMISSION	CONDITIONAL	17/04/2018	26/09/2018		n/a	1.50	0.71
Wexford County Council	20180015	PERMISSION FOR (A) TO DEMOLISH AN EXISTING DWELLING & EXISTING OUT BUILDINGS &	ENNISCORTHY, ENNISCORTHY URBAN	APPLICATION FINALISED	PERMISSION	CONDITIONAL	09/01/2018	17/06/2018		n/a	22.27	4.93
Wexford County Council	20180793	PERMISSION FOR THE ERECTION OF A FULLY SERVICED DWELLING HOUSE AND DOMESTIC GARA	KILLALLIGAN SOUTH, MARSHALSTOWN	n/a	n/a	n/a	12/06/2018			n/a	23.55	5.42
Wexford County Council	20180381	PERMISSION FOR (A) THE ERECTION OF A GROUND FLOOR GRANNY FLAT ATTACHED TO THE SI	MOUNTFIN LOWER OR BALLINTURNER, CASTLEDOCKRELL	APPLICATION FINALISED	PERMISSION	CONDITIONAL	27/03/2018	25/07/2018		n/a	23.82	7.71
Wexford County Council	20170517	PERMISSION FOR (A) THE PROPOSED DEMOLITION OF THE EXISTING PARTS DEPARTMENT AND	ARDCAVAN & CROSSTOWN, ARDCAVAN	APPLICATION FINALISED	PERMISSION	CONDITIONAL	25/04/2017	17/07/2017		n/a	24.91	20.25
Wexford County Council	20170077	PERMISSION FOR PROPOSED SOLAR FARM COMPRISING SOLAR PHOTOVOLTAIC (PV) PANELS	BANOGE & TOMSILLA UPPER, COURTTOWN	n/a	n/a	n/a	05/01/2023			n/a	11.57	10.61
Wexford County Council	20171071	PERMISSION TO ERECT 24 NO. TWO STOREY DWELLINGS WITH ASSOCIATED SITE DEVELOPMENT	GOREYCORPORATIONLANDS, GOREY URBAN	n/a	n/a	n/a	05/07/2022			n/a	14.82	13.26
Wexford County Council	20170401	PERMISSION FOR RETENTION OF 1. ADVERTISEMENT SIGN 2. TOILET EXTENSION 3. CHANGE	CLAVASS, ENNISCORTHY RURAL	APPLICATION FINALISED	PERMISSION	CONDITIONAL	03/04/2017	26/06/2017		n/a	20.59	2.62
Wexford County Council	20170965	PERMISSION IS SOUGHT FOR (A) INDEFINITE RETENTION OF CHANGE OF USE FROM HOSPITA	ENNISCORTHY, ENNISCORTHY URBAN	APPLICATION FINALISED	PERMISSION	CONDITIONAL	24/07/2017	16/10/2017		n/a	22.44	5.12
Wexford County Council	20171120	PERMISSION TO ERECT A BUILDING CONSISTING OF DRESSING ROOMS AND ANCILLARY AREAS	BALLYBOY, TOMBRACK	APPLICATION FINALISED	PERMISSION	CONDITIONAL	22/08/2017	30/01/2018		n/a	23.35	9.50
Wexford County Council	20171124	PERMISSION FOR THE CONSTRUCTION OF A NEW TRACTOR SHOWROOM, SERVICE AREA AND	KILCANNON, ENNISCORTHY RURAL	APPLICATION FINALISED	PERMISSION	CONDITIONAL	22/08/2017	13/11/2017		n/a	21.14	3.12
Wexford County Council	20180687	PERMISSION FOR ERECTION OF AN EXTENSION (24.3 SQ.M.) TO EXISTING DOMESTIC WORKSH	MONAGARROW LOWER, KILGORMAN	APPLICATION FINALISED	PERMISSION	CONDITIONAL	22/05/2018	13/08/2018		n/a	20.47	19.95
Wexford County Council	20171366	PERMISSION FOR RETENTION OF 6 NO. EXISTING APARTMENTS ON FIRST AND SECOND FLOOR	FERNES UPPER, FERNES	n/a	n/a	n/a	20/10/2017			n/a	17.71	4.67
Wexford County Council	20180579	PERMISSION SOUGHT FOR CHANGE OF USE OF EXISTING VACANT SHOPS TO CRECHE AND AFTER	THEOIL, EDERMINE	APPLICATION FINALISED	PERMISSION	CONDITIONAL	02/05/2018	07/08/2018		n/a	22.99	12.00
Wexford County Council	20170200	PERMISSION FOR 1) THE DEMOLITION OF EXISTING CHANGING ROOMS TO EXISTING SQUASH C	ENNISCORTHY, ENNISCORTHY URBAN	APPLICATION FINALISED	PERMISSION	CONDITIONAL	22/02/2017	04/05/2017		n/a	22.68	5.48
Wexford County Council	20170722	PERMISSION TO ERECT A DWELLING WITH SERVICES AND DOMESTIC GARAGE AND ALL	BALLYNESTRAGH DEMESNE, BALLYNESTRAGH	APPLICATION FINALISED	PERMISSION	CONDITIONAL	08/06/2017	28/08/2017		n/a	19.06	18.29
Wexford County Council	20180826	PERMISSION TO ALTERATIONS TO EXISTING PLANNING APPLICATION NO. 20050392 IN PAR	GALBALLY (E.D. ARDCAVAN), ARDCAVAN	APPLICATION FINALISED	PERMISSION	CONDITIONAL	18/06/2018	05/09/2018		n/a	20.87	17.14
Wexford County Council	20171099	PERMISSION FOR AN ALTERNATIVE HOUSE DESIGN TO THE PREVIOUSLY GRANTED 158 SQ M	BALLYBOGGAN LOWER, ARTRAMON	APPLICATION FINALISED	PERMISSION	CONDITIONAL	17/08/2017	06/11/2017		n/a	21.86	16.60
Wexford County Council	20161404	PERMISSION FOR A SINGLE STOREY EXTENSION COMPRISING 28 SQ M TO EXISTING DWELLING	BALLYBOGGAN UPPER, ARTRAMON	APPLICATION FINALISED	PERMISSION	CONDITIONAL	19/12/2016	21/03/2017		n/a	21.14	14.92
Wexford County Council	20170759	PERMISSION TO ERECT A DWELLING WITH SERVICES AND DOMESTIC GARAGE AND ALL	GROVEMILL, LIMERICK	n/a	n/a	n/a	14/06/2017			n/a	20.23	18.50
Wexford County Council	20171300	PERMISSION FOR RETENTION OF AN EXISTING STRUCTURE (PARTLY CONSTRUCTED) AND ALSO	BALLINATRAY LOWER, COURTTOWN	n/a	n/a	n/a	04/10/2017			n/a	10.81	10.20
Wexford County Council	20180863	RETENTION PLANNING PERMISSION OF ALTERATIONS TO EXISTING FULLY SERVICED DETACHED	NEWFORT, CASTLE ELLIS	APPLICATION FINALISED	PERMISSION	CONDITIONAL	25/06/2018	17/09/2018		n/a	15.90	12.56
Wexford County Council	20171461	PERMISSION TO ERECT A DWELLING HOUSE WITH SERVICES AND DOMESTIC GARAGE	BALLYSIMON, TINNACROSS	APPLICATION FINALISED	PERMISSION	CONDITIONAL	13/11/2017	05/02/2018		n/a	15.88	1.60
Wexford County Council	20171607	PERMISSION FOR THE FOLLOWING:- A) THE CONSTRUCTION OF 89 FULLY SERVICED DWELLING	CREAGH DEMESNE, GOREY RURAL	n/a	n/a	n/a	16/02/2023			n/a	15.34	13.82
Wexford County Council	20170189	PERMISSION FOR ALTERATIONS AND ADDITIONS TO SUBSTANTIALLY COMPLETE DWELLING HOU	BALLINACCOOLA, KILNAHUE	APPLICATION FINALISED	PERMISSION	CONDITIONAL	20/02/2017	26/06/2017		n/a	16.82	13.71
Wexford County Council	20171196	PERMISSION FOR THE CONSTRUCTION OF A TWO STOREY DWELLING, GARAGE AND ALL ASSOCIA	KNOCKBAUN, CASTLE ELLIS	APPLICATION FINALISED	PERMISSION	CONDITIONAL	05/09/2017	02/01/2018		n/a	12.95	10.73
Wexford County Council	20171721	PERMISSION FOR AN EXTENSION (55SQM) TO AN EXISTING DOMESTIC WORKSHOP (REG. REF:	MONAGARROW LOWER, KILGORMAN	n/a	n/a	n/a	22/12/2017			n/a	20.47	19.95
Wexford County Council	20171230	RETENTION PLANNING PERMISSION FOR AN EXTENSION (43.8SQM) TO THE SIDE OF EXISTING	CLONES UPPER, KILGORMAN	APPLICATION FINALISED	PERMISSION	CONDITIONAL	13/09/2017	04/12/2017		n/a	18.52	17.98
Wexford County Council	20180742	PERMISSION TO ALTER PREVIOUSLY GRANTED PLANNING PERMISSION GRANTED UNDER PL REG	KNOCKMULLEN, GOREY RURAL	APPLICATION FINALISED	PERMISSION	CONDITIONAL	01/06/2018	22/08/2018		n/a	13.61	12.33
Wexford County Council	20161354	PERMISSION TO DEMOLISH AN EXISTING DWELLING HOUSE (EXTENSIVELY FIRE DAMAGED) AND	KILNEW (BALLAGHKEEN NORTH BT), BALLYWALDON	APPLICATION FINALISED	PERMISSION	CONDITIONAL	06/12/2016	28/02/2017		n/a	7.24	5.51
Wexford County Council	20171628	PERMISSION FOR FULLY SERVICED DWELLING HOUSE AND DOMESTIC GARAGE AND ASSOCIATED	COOLGARROW, BALLYHUSKARD	n/a	n/a	n/a	11/12/2017			n/a	16.55	2.98
Wexford County Council	20171251	PERMISSION FOR THE PROPOSED ERECTION OF A FULLY SERVICED DWELLING HOUSE AND DOME	MONAGEAR, TINNACROSS	APPLICATION FINALISED	PERMISSION	CONDITIONAL	19/09/2017	12/12/2017		n/a	15.79	1.38

Planning Authority	Application Number	Development Description	Development Address	Application Status	Application Type	Decision	Received Date	Start Date	Appeal Ref Number	Appeal Decision	Dist to Turbine (km)	Dist to IAR Boundary (km)
Wexford County Council	20171235	PERMISSION TO CONSTRUCT A FULLY SERVICED DWELLING HOUSE & GARAGE WITH ASSOCIATED	TOMADILLY, MARSHALSTOWN	APPLICATION FINALISED	PERMISSION	CONDITIONAL	14/09/2017	06/12/2017		n/a	23.64	5.84
Wexford County Council	20180835	PERMISSION FOR THE ERECTION OF A FULLY SERVICED NEW DWELLING HOUSE WITH AN ATTAC	BALLYBEG GREAT, CASTLE ELLIS	APPLICATION FINALISED	PERMISSION	CONDITIONAL	19/06/2018	10/10/2018		n/a	15.94	11.70
Wexford County Council	20180225	PERMISSION FOR THE CONSTRUCTION OF A FULLY SERVICED SINGLE STOREY DWELLING HOUSE	BALLYNAHASK (BALLAGHKEEN NORTH BY), BALLYVALDON	n/a	n/a	n/a	26/02/2018			n/a	6.76	5.75
Wexford County Council	20171506	PERMISSION TO ERECT A FULLY SERVICED DWELLING HOUSE WITH SERVICES	CLONDAW, KILCORMICK	n/a	n/a	n/a	20/11/2017			n/a	14.36	2.78
Wexford County Council	20170197	PERMISSION TO ERECT AN EXTENSION TO DWELLING CONSISTING OF A BATHROOM AND ALL AS	CLONEE UPPER, KILCOMB	APPLICATION FINALISED	PERMISSION	CONDITIONAL	22/02/2017	15/05/2017		n/a	18.47	7.57
Wexford County Council	20171185	PERMISSION FOR CHANGE OF USE OF HOUSE NO. 7 WHICH FORMS PART OF A HOLIDAY HOME D	BORRMOUNT, BREE	APPLICATION FINALISED	PERMISSION	CONDITIONAL	01/09/2017	22/11/2017		n/a	24.08	9.41
Wexford County Council	20171233	PERMISSION TO ERECT A SINGLE STOREY EXTENSION TO THE FRONT OF DWELLING AND ALSO	BALLOWEN OR RAMSFORT PARK, GOREY RURAL	APPLICATION FINALISED	PERMISSION	CONDITIONAL	14/09/2017	27/11/2017		n/a	16.15	14.68
Wexford County Council	20180657	PERMISSION FOR THE ERECTION OF A FULLY SERVICED DWELLING HOUSE WITH ALL ASSOCIAT	CREAGH UPPER, GOREY RURAL	n/a	n/a	n/a	17/05/2018			n/a	16.17	14.56
Wexford County Council	20171059	PERMISSION FOR ALTERATIONS AND EXTENSIONS TO EXISTING DWELLING ALL WITH ASSOCIAT	BALLINA UPPER (ED CASTLE ELLIS), CASTLE ELLIS	APPLICATION FINALISED	PERMISSION	CONDITIONAL	09/08/2017	23/10/2017		n/a	15.17	13.31
Wexford County Council	20171169	PERMISSION FOR CHANGE OF USE FROM COMMERCIAL TO RESIDENTIAL USE INCLUDING ALTERA	BALLYNAGLOUGH, CASTLETALBOT	APPLICATION FINALISED	PERMISSION	CONDITIONAL	30/08/2017	24/11/2017		n/a	11.98	10.11
Wexford County Council	20180857	PERMISSION TO ERECT A TWO-STOREY EXTENSION TO EXISTING TWO-STOREY DWELLING WITH	KILLENAGH, KILLENAGH	APPLICATION FINALISED	PERMISSION	CONDITIONAL	25/06/2018	17/09/2018		n/a	5.99	4.00
Wexford County Council	20171199	PERMISSION FOR A SINGLE STOREY EXTENSION TO THE SIDE OF THE EXISTING OF THE EXIS	CAHORE, CAHORE	APPLICATION FINALISED	PERMISSION	CONDITIONAL	05/09/2017	15/11/2017		n/a	1.53	0.84
Wexford County Council	20171693	PERMISSION FOR RETENTION FOR THE FOLLOWING WORKS TO AN EXISTING RESIDENTIAL DWEL	CRAANROE, EDERMINE	APPLICATION FINALISED	PERMISSION	CONDITIONAL	21/12/2017	12/03/2018		n/a	22.54	8.75
Wexford County Council	20170038	PERMISSION FOR THE CONSTRUCTION OF A FULLY SERVICED SINGLE STOREY DWELLING HOUSE	BALLYELLIN LOWER, BALLYLARKIN	APPLICATION FINALISED	PERMISSION	CONDITIONAL	23/01/2017	12/04/2017		n/a	22.07	21.50
Wexford County Council	20171558	PERMISSION FOR RETENTION OF ALTERATIONS MADE TO SINGLE STOREY EXTENSION FROM THA	GOREY CORPORATION LANDS, GOREY URBAN	APPLICATION FINALISED	PERMISSION	CONDITIONAL	29/11/2017	28/02/2018		n/a	15.03	13.68
Wexford County Council	20180696	PERMISSION TO CONSTRUCT A TWO-STOREY EXTENSION TO AN EXISTING DWELLING AND ANCL	KILTOWN, KILBORA	APPLICATION FINALISED	PERMISSION	CONDITIONAL	23/05/2018	10/10/2018		n/a	18.23	5.92
Wexford County Council	20170561	PERMISSION FOR THE ERECTION OF A FULLY SERVICED DWELLING HOUSE	GARRANTROWLAN, BALLYHUSKARD	n/a	n/a	n/a	13/02/2023			n/a	16.09	4.63
Wexford County Council	20171596	PERMISSION TO CONSTRUCT A STEEL FRAMED SHED TO CONTAIN A STRAW BEDDED HOUSING &	MOUNTFIN UPPER, CASTLEDOCKRELL	APPLICATION FINALISED	PERMISSION	CONDITIONAL	05/12/2017	06/03/2018		n/a	24.20	7.97
Wexford County Council	20170277	PERMISSION FOR ERECTION OF A DWELLING HOUSE, DOMESTIC GARAGE/ STORE AND ASSOCIAT	BALLINGALE, TOMBRACK	APPLICATION FINALISED	PERMISSION	CONDITIONAL	07/03/2017	29/05/2017		n/a	23.29	8.39
Wexford County Council	20171561	PERMISSION TO ERECT A DWELLING WITH SERVICES AND DOMESTIC GARAGE AND ALL ASSOCIA	GROVEMILL, LIMERICK	APPLICATION FINALISED	PERMISSION	CONDITIONAL	30/11/2017	26/02/2018		n/a	20.23	18.50
Wexford County Council	20180588	PERMISSION TO ERECT A DWELLING WITH SERVICES AND DOMESTIC GARAGE	TOMSALLAGH, TINNACROSS	APPLICATION FINALISED	PERMISSION	CONDITIONAL	04/05/2018	03/09/2018		n/a	17.94	1.26
Wexford County Council	20180034	PERMISSION FOR THE FOLLOWING DEVELOPMENT: (A) CHANGE OF USE FROM EXISTING RETAIL	GOREY CORPORATION LANDS, GOREY URBAN	APPLICATION FINALISED	PERMISSION	CONDITIONAL	15/01/2018	20/08/2018		n/a	14.66	13.50
Wexford County Council	20170515	PERMISSION FOR RECLAMATION OF AGRICULTURAL LAND INCLUDING 1. RECONTOURING OF	COOLISHAL LOWER, GOREY RURAL	n/a	n/a	n/a	25/04/2017			n/a	14.16	12.19
Wexford County Council	20170610	PERMISSION FOR THE ERECTION OF A 163.5 SQ.M FINISHED GOODS STORE TOGETHER WITH A	ARDCAVAN, ARDCAVAN	APPLICATION FINALISED	PERMISSION	CONDITIONAL	18/05/2017	26/07/2017		n/a	23.89	19.30
Wexford County Council	20171299	PERMISSION FOR DEVELOPMENT TO CONSIST OF A SINGLE STOREY FLAT ROOF NORTH EXTENSI	BALLYMONEY LOWER, COURTTOWN	APPLICATION FINALISED	PERMISSION	CONDITIONAL	03/10/2017	02/01/2018		n/a	14.27	13.72
Wexford County Council	20171581	PERMISSION FOR THE UPGRADE OF EXISTING EFFLUENT DISPOSAL SYSTEM TO CURRENT EPA S	BALLYBEG, BALLYBEG	APPLICATION FINALISED	PERMISSION	CONDITIONAL	04/12/2017	06/03/2018		n/a	20.40	9.32
Wexford County Council	20170298	PERMISSION TO COMPLETE THE CONSTRUCTION OF TWO STOREY DWELLING WHICH IS PARTIAL	KNOCKGREANY, COOLGREANY	APPLICATION FINALISED	PERMISSION	CONDITIONAL	13/03/2017	06/06/2017		n/a	24.18	23.58
Wexford County Council	20171362	PERMISSION FOR DEVELOPMENT WHICH WILL CONSIST OF PROPOSED CONSTRUCTION OF A NEW	TOMBRACK, TOMBRACK	n/a	n/a	n/a	19/10/2017			n/a	22.20	8.41
Wexford County Council	20171371	PERMISSION FOR THE ERECTION OF FULLY SERVICED DWELLING HOUSE, NEW SITE ENTRANCE,	MARTINGALE, EDERMINE	APPLICATION FINALISED	PERMISSION	CONDITIONAL	23/10/2017	26/03/2018		n/a	22.01	11.55
Wexford County Council	20170484	PERMISSION FOR UPGRADES TO THE BOREHOLE SITE, REFERENCED PWB-03 & 04 LOCATED AT	BARNADOWN LOWER, GOREY RURAL	APPLICATION FINALISED	PERMISSION	CONDITIONAL	19/04/2017	10/07/2017		n/a	11.67	9.31
Wexford County Council	20171031	PERMISSION FOR RETENTION OF ALTERATIONS / EXTENSIONS TO THE EXISTING FULLY SERVIC	ARDCAVAN, ARDCAVAN	APPLICATION FINALISED	PERMISSION	CONDITIONAL	03/08/2017	21/02/2018		n/a	23.87	19.17
Wexford County Council	20170098	PERMISSION FOR RETENTION OF AN UNAUTHORISED DOMESTIC STORE TO THE REAR OF DWELL	KNOCKGREANY, COOLGREANY	APPLICATION FINALISED	PERMISSION	CONDITIONAL	03/02/2017	16/05/2017		n/a	24.22	23.62
Wexford County Council	20171686	PERMISSION FOR ERECTION OF A DWELLING HOUSE, DOMESTIC GARAGE/STORE AND ASSOCIATE	KILLISK, KILMALLOCK	n/a	n/a	n/a	20/12/2017			n/a	16.07	10.05
Wexford County Council	20190169	PERMISSION TO ERECT AN AGRICULTURAL ENTRANCE	BALLYGORTIN, WELLS	APPLICATION FINALISED	PERMISSION	CONDITIONAL	11/02/2019	01/05/2019		n/a	4.84	2.18
Wexford County Council	20180948	PERMISSION FOR 1) RETENTION OF ALTERATIONS TO DWELLING AND 2) RETENTION	LIMERICK, LIMERICK	APPLICATION FINALISED	PERMISSION	CONDITIONAL	11/07/2018	02/10/2018		n/a	21.22	20.13
Wexford County Council	20190617	PERMISSION TO ERECT A DWELLING WITH SERVICES AND DOMESTIC GARAGE AND ALL	CULLENNOGE, BALLYNESTRAGH	APPLICATION FINALISED	PERMISSION	CONDITIONAL	08/05/2019	24/07/2019		n/a	19.27	18.71
Wexford County Council	20181510	FULL PLANNING PERMISSION FOR THE ERECTION OF A FULLY SERVICED SINGLE STOREY DWEL	MONAGARROW LOWER, KILGORMAN	APPLICATION FINALISED	PERMISSION	CONDITIONAL	02/11/2018	29/01/2019		n/a	20.66	20.14

Planning Authority	Application Number	Development Description	Development Address	Application Status	Application Type	Decision	Received Date	Grant Date	Appeal Ref Number	Appeal Decision	Dist to Turbine (km)	Dist to EIAR Boundary (km)
Wexford County Council	20180240	PERMISSION FOR ERECTION OF EXTENSIONS (TWO STOREY TO SIDE AND SINGLE STOREY TO R	BALLYMURRY, BALLYHUSKARD	APPLICATION FINALISED	PERMISSION	CONDITIONAL	27/02/2018	21/05/2018		n/a	13.76	7.42
Wexford County Council	20190067	PERMISSION TO ERECT A DWELLING HOUSE WITH ON-SITE SEWERAGE TREATMENT SYSTEM	MILLTOWN, BALLYMORE	APPLICATION FINALISED	PERMISSION	CONDITIONAL	21/01/2019	29/07/2019		n/a	16.07	4.14
Wexford County Council	20190578	RETENTION OF TWO NO. ROOFLIGHTS ON THE FRONT ROOF PITCH OF EXISTING DWELLING HOU	TEMPLESHANNON, ENNISCORTHY URBAN	APPLICATION FINALISED	PERMISSION	CONDITIONAL	30/04/2019	17/07/2019		n/a	21.87	4.61
Wexford County Council	20181566	PLANNING PERMISSION FOR THE RE-LOCATION OF THE APPROVED BOREWELL AND FOR ALTERAT	TIKNOCK, KILCORMICK	APPLICATION FINALISED	PERMISSION	CONDITIONAL	15/11/2018	12/02/2019		n/a	13.70	5.52
Wexford County Council	20181179	PERMISSION FOR RETENTION OF EXISTING DOMESTIC GARAGE WITH DOMESTIC STORES AS CON	BALLINGLIN, COURTTOWN	APPLICATION FINALISED	PERMISSION	CONDITIONAL	30/08/2018	19/11/2018		n/a	16.61	16.00
Wexford County Council	20181337	PERMISSION TO ERECT 2 NO. 2 STOREY SEMI DETACHED TOWN HOUSES WITH CONNECTION TO	KILLINIERIN, LIMERICK	n/a	n/a	n/a	01/10/2018			n/a	20.56	19.57
Wexford County Council	20181675	PERMISSION TO ERECT A SERVICED DWELLING HOUSE, TO ERECT A DOMESTIC GARAGE/STORE	BALLYCARRIGEEN UPPER, THE HARROW	APPLICATION FINALISED	PERMISSION	CONDITIONAL	05/12/2018	05/03/2019		n/a	12.82	1.04
Wexford County Council	20180807	PERMISSION TO CONSTRUCT A GLAZED EXTENSION TO REAR OF EXISTING HORTICULTURAL GLA	BARNLAND, BALLYNESTRAGH	APPLICATION FINALISED	PERMISSION	CONDITIONAL	13/06/2018	04/09/2018		n/a	18.62	17.42
Wexford County Council	20180279	PERMISSION TO ERECT A DWELLING WITH SERVICES AND DOMESTIC GARAGE AND ALL ASSOCIA	STABLE, CAHORE	APPLICATION FINALISED	PERMISSION	CONDITIONAL	09/03/2018	20/08/2018		n/a	0.52	0.05
Wexford County Council	20181440	RETENTION OF WORKS TO DATE AND PERMISSION TO COMPLETE THE ERECTION OF	BOUNREADY & BOLEY, BALLYCANEW	APPLICATION FINALISED	PERMISSION	CONDITIONAL	18/10/2018	18/01/2019		n/a	9.81	6.41
Wexford County Council	20181227	PERMISSION FOR (A) RELOCATION OF VEHICULAR ENTRANCE (B) ERECTION OF FRONT BOUNDA	TINRAHEEN, BOLABOY	n/a	n/a	n/a	07/09/2018			n/a	14.07	8.22
Wexford County Council	20181661	PERMISSION TO ERECT A SERVICED DWELLING HOUSE AND TO CARRY OUT ALL ASSOCIATED AN	KNOCKADILLY, WELLS	APPLICATION FINALISED	PERMISSION	CONDITIONAL	03/12/2018	04/03/2019		n/a	7.39	2.47
Wexford County Council	20180967	PERMISSION TO ERECT A SERVICED DWELLING	COOLOOK BEG, KILLENAGH	n/a	n/a	n/a	16/07/2018			n/a	7.17	5.02
Wexford County Council	20180682	PERMISSION FOR CHANGE OF USE FROM FIRST FLOOR RESTAURANT (PERMITTED UNDER PLANNI	GOREYCORPORATIONLANDS, GOREY URBAN	APPLICATION FINALISED	PERMISSION	CONDITIONAL	22/05/2018	13/08/2018		n/a	14.78	13.51
Wexford County Council	20190489	PERMISSION FOR THE CHANGE OF USE FROM FIRST FLOOR RESTAURANT TO TWO NUMBER	GOREYCORPORATIONLANDS, GOREY URBAN	APPLICATION FINALISED	PERMISSION	CONDITIONAL	15/04/2019	08/07/2019		n/a	14.81	13.47
Wexford County Council	20180934	PERMISSION TO ERECT A TWO-STOREY DWELLING WITH SERVICES AND DOMESTIC GARAGE WITH	CLONATIN LOWER, GOREY RURAL	APPLICATION FINALISED	PERMISSION	CONDITIONAL	09/07/2018	02/10/2018		n/a	15.12	14.32
Wexford County Council	20180489	PERMISSION FOR THE ERECTION OF DWELLING HOUSE WITH ASSOCIATED SITE WORKS AND SER	ANNAGH UPPER, WINGFIELD	APPLICATION FINALISED	PERMISSION	CONDITIONAL	18/04/2018	20/08/2018		n/a	22.52	20.09
Wexford County Council	20180317	RETENTION PERMISSION FOR (A) THE CONVERSION OF ATTIC STORAGE SPACE TO HABITABL	PARKNASHOGE, BALLYGARRETT	APPLICATION FINALISED	PERMISSION	CONDITIONAL	16/03/2018	05/06/2018		n/a	4.77	2.77
Wexford County Council	20171618	PERMISSION FOR THE ERECTION OF A NEW SHOPFRONT, ALTERATIONS TO BOTH WINDOWS AND	ENNISCORTHY, ENNISCORTHY URBAN	APPLICATION FINALISED	PERMISSION	CONDITIONAL	08/12/2017	07/03/2018		n/a	22.14	4.87
Wexford County Council	20180166	PERMISSION FOR RETENTION OF EXTENSION AND ALTERATIONS TO EXISTING DWELLING HOUSE	BALLYCARRIGEEN LOWER, THE HARROW	APPLICATION FINALISED	PERMISSION	CONDITIONAL	12/02/2018	01/05/2018		n/a	12.65	1.42
Wexford County Council	20190321	PERMISSION FOR DEVELOPMENT WHICH WILL CONSIST OF A NEW DWELLING INCLUDING	BALLYBOGGAN LOWER, ARTRAMON	n/a	n/a	n/a	13/03/2019			n/a	22.15	16.05
Wexford County Council	20181033	PERMISSION TO ERECT A TWO-STOREY DWELLING WITH DOMESTIC STORAGE SHED ASSOCIATED	KILLINIERIN, LIMERICK	APPLICATION FINALISED	PERMISSION	CONDITIONAL	30/07/2018	21/03/2019		n/a	20.50	19.53
Wexford County Council	20180688	PERMISSION FOR ERECTION OF A DWELLING HOUSE AND ASSOCIATED WORKS	BALLYNELLARD, CASTLE TALBOT	APPLICATION FINALISED	PERMISSION	CONDITIONAL	22/05/2018	26/09/2018		n/a	10.79	7.78
Wexford County Council	20171696	PERMISSION TO ERECT A DWELLING HOUSE WITH SERVICES, DOMESTIC GARAGE AND ALL ASSO	MONASOOTAGH, KILCOMB	APPLICATION FINALISED	PERMISSION	CONDITIONAL	21/12/2017	25/04/2018		n/a	19.89	10.91
Wexford County Council	20180811	PERMISSION FOR AMENDMENTS TO DEVELOPMENT APPROVED UNDER PLANNING REGISTER NO. 20	GOREYBRIDGE, COURTTOWN	APPLICATION FINALISED	PERMISSION	CONDITIONAL	14/06/2018	04/09/2018		n/a	14.49	13.47
Wexford County Council	20180403	PERMISSION IS SOUGHT FOR PLANNING PERMISSION TO (A) ERECT A BUNGALOW TYPE DWELL	GLANDORAN LOWER, GOREY RURAL	APPLICATION FINALISED	PERMISSION	CONDITIONAL	29/03/2018	16/07/2018		n/a	15.73	13.35
Wexford County Council	20171385	PERMISSION FOR RETENTION OF WORKS TO DATE AND PERMISSION TO COMPLETE THE ERECTIO	BALLYGARRETT, KILNAHUE	APPLICATION FINALISED	PERMISSION	CONDITIONAL	25/10/2017	26/01/2018		n/a	18.15	15.37
Wexford County Council	20181358	PERMISSION FOR CATTLE SHED WITH SLATTED TANK AND SILAGE PIT AND CONCRETE APRON A	CRONYHORN, FERNS	APPLICATION FINALISED	PERMISSION	CONDITIONAL	04/10/2018	21/03/2019		n/a	13.42	2.07
Wexford County Council	20181169	PERMISSION FOR THE PROPOSED ERECTION OF A FULLY SERVICED DWELLING HOUSE AND	SOLSBOROUGH, TINNACROSS	n/a	n/a	n/a	27/08/2018			n/a	19.11	1.07
Wexford County Council	20190501	PERMISSION TO ERECT A SINGLE STOREY EXTENSION SIDE AND REAR OF EXISTING DWELLING	SEAFIELD, COURTTOWN	APPLICATION FINALISED	PERMISSION	CONDITIONAL	16/04/2019	08/07/2019		n/a	13.54	12.97
Wexford County Council	20181260	PERMISSION FOR EXTENSION TO EXISTING STORAGE AND ASSOCIATED SITE WORKS	MOYNE UPPER, ENNISCORTHY RURAL	APPLICATION FINALISED	PERMISSION	CONDITIONAL	17/09/2018	10/12/2018		n/a	21.51	3.59
Wexford County Council	20181406	PERMISSION FOR PROPOSED CHANGE OF USE OF 170SQ.M GROUND FLOOR COMMERCIAL - SPACE	CASTLEBRIDGE, ARDCAVAN	n/a	n/a	n/a	12/10/2018			n/a	22.07	16.92
Wexford County Council	20180928	ERECTION OF A FULLY SERVICED DWELLING, DOMESTIC GARAGE AND ASSOCIATED SITE WORKS	COOLNABOY, EDERMINE	n/a	n/a	n/a	09/07/2018			n/a	22.98	11.60
Wexford County Council	20190096	RETENTION PERMISSION FOR AN ALTERATION TO A PREVIOUSLY APPROVED APPLICATION PL	GOREYCORPORATIONLANDS, GOREY	APPLICATION FINALISED	PERMISSION	CONDITIONAL	29/01/2019	24/04/2019		n/a	15.00	13.68
Wexford County Council	20181473	PLANNING PERMISSION FOR THE ERECTION OF FLOOD LIGHTING AND ASSOCIATED SITE WORK	KYLE, BOLABOY	APPLICATION FINALISED	PERMISSION	CONDITIONAL	24/10/2018	23/01/2019		n/a	10.17	4.02
Wexford County Council	20180729	PERMISSION FOR ERECTION OF AN EXTENSION TO EXISTING BOARDING KENNELS INCLUDING N	BALLYMOTTEY MORE, BALLYHUSKARD	n/a	n/a	n/a	30/05/2018			n/a	15.15	4.11
Wexford County Council	20190323	PERMISSION FOR RETENTION OF; RETENTION OF AN EXTENSION TO THE SIDE OF AN EXISTIN	THEOIL, EDERMINE	APPLICATION FINALISED	PERMISSION	CONDITIONAL	14/03/2019	05/06/2019		n/a	22.76	11.93

Planning Authority	Application Number	Development Description	Development Address	Application Status	Application Type	Decision	Received Date	Grant Date	Appeal Ref Number	Appeal Decision	Days to Turning (Un)	Days to LIAI Boundary (Un)
Wexford County Council	20181569	PERMISSION FOR RETENTION FOR THE CONSTRUCTION OF A DOMESTIC GARAGE	BALLYFARNOGE, CASTLE ELLIS	APPLICATION FINALISED	PERMISSION	CONDITIONAL	15/11/2018	07/02/2019		n/a	16.76	12.79
Wexford County Council	20180357	PERMISSION FOR THE CONSTRUCTION OF AN ANCILLARY STORAGE BUILDING, COURTYARD PAVI	BALLYBOGGAN LOWER, ARTRAMON	APPLICATION FINALISED	PERMISSION	CONDITIONAL	23/03/2018	11/06/2018		n/a	21.57	16.08
Wexford County Council	20180953	PERMISSION FOR RETENTION OF ALTERATIONS TO EXISTING DWELLING HOUSE CONSISTING OF	BALLINATRAY LOWER, COURTTOWN	APPLICATION FINALISED	PERMISSION	CONDITIONAL	12/07/2018	24/09/2018		n/a	10.84	10.22
Wexford County Council	20181025	PLANNING PERMISSION FOR THE CONSTRUCTION OF COMMUNICATIONS INFRASTRUCTURE	COOLROE, KILBORA	APPLICATION FINALISED	PERMISSION	CONDITIONAL	27/07/2018	22/10/2018		n/a	17.57	5.68
Wexford County Council	20190157	PERMISSION FOR THE INSTALLATION OF A VEHICULAR ENTRANCE TO FRONT OF HOUSE	ENNISCORTHY, ENNISCORTHY URBAN	APPLICATION FINALISED	PERMISSION	CONDITIONAL	07/02/2019	01/05/2019		n/a	22.46	4.97
Wexford County Council	20181752	PERMISSION FOR THE ERECTION OF A FULLY SERVICED DWELLING HOUSE, CARPORT	KILBRIDE, BALLYHUSKARD	APPLICATION FINALISED	PERMISSION	CONDITIONAL	18/12/2018	19/03/2019		n/a	14.82	6.63
Wexford County Council	20181359	PERMISSION FOR A FULLY SERVICED DWELLING HOUSE AND DOMESTIC GARAGE AND ASSOCIAT	COOLGARROW, BALLYHUSKARD	n/a	n/a	n/a	04/10/2018			n/a	16.55	2.98
Wexford County Council	20181017	PLANNING PERMISSION FOR THE PROPOSED ERECTION OF ALTERATIONS AND EXTENSIONS	TOMANOOLE, CASTLEDOCKRELL	APPLICATION FINALISED	PERMISSION	CONDITIONAL	26/07/2018	17/10/2018		n/a	24.39	7.41
Wexford County Council	20180281	PERMISSION TO CONSTRUCT A TWO STOREY DWELLING, ANCILLARY STORAGE/GARAGE BUILDING	CLONE, BALLYCARNEY	n/a	n/a	n/a	09/03/2018			n/a	17.55	2.97
Wexford County Council	20180945	PERMISSION FOR CONSTRUCTION OF 97 NO. DWELLINGS CONSISTING OF 2 NO. 2 BEDROOM DW	CLONHASTEN, ENNISCORTHY RURAL	APPLICATION FINALISED	PERMISSION	CONDITIONAL	10/07/2018	24/01/2019		n/a	20.44	3.18
Wexford County Council	20190188	PERMISSION FOR ALTERATIONS TO APPROVED PLANS GRANTED UNDER PLANNING REFERENCE NO	KNOCKDUFF, TINACROSS	APPLICATION FINALISED	PERMISSION	CONDITIONAL	14/02/2019	08/05/2019		n/a	15.29	1.08
Wexford County Council	20181513	PERMISSION FOR RETENTION OF ALTERATIONS TO THE ELEVATIONS AND INTERNAL	BORNACOURTIA, BALLYVALDON	APPLICATION FINALISED	PERMISSION	CONDITIONAL	02/11/2018	25/02/2019		n/a	4.73	4.27
Wexford County Council	20190643	RETENTION OF DOMESTIC GARAGE AND ALL ANCILLARY SITE WORKS	NORRISMOUNT, BALLOUGHTER	APPLICATION FINALISED	PERMISSION	CONDITIONAL	14/05/2019	02/08/2019		n/a	13.72	5.97
Wexford County Council	20180413	PERMISSION TO CONSTRUCT AN EXTENSION TO THE DWELLING HOUSE TO ACCOMMODATE A DISA	BALLYBOY, TOMBRACK	APPLICATION FINALISED	PERMISSION	CONDITIONAL	03/04/2018	20/06/2018		n/a	24.04	10.59
Wexford County Council	20190340	PERMISSION FOR RETENTION OF A DIGITAL ADVERTISING SIGN AT THE ENTRANCE TO OUR	BALLINATRAY LOWER, COURTTOWN	n/a	n/a	n/a	15/03/2019			n/a	10.28	9.67
Wexford County Council	20181679	PERMISSION TO ERECT AN EXTENSION - A SELF-CONTAINED RESIDENTIAL UNIT - TO EXIST	BALLYNABRIGADANE, KILMALLOCK	APPLICATION FINALISED	PERMISSION	CONDITIONAL	05/12/2018	05/03/2019		n/a	17.76	10.10
Wexford County Council	20181109	PERMISSION FOR THE PROPOSED CONSTRUCTION OF A NEW DWELLING HOUSE AND GARAGE, ON	KILNCOOLY BEG, BALLYVALDON	n/a	n/a	n/a	14/08/2018			n/a	5.34	4.90
Wexford County Council	20171430	PERMISSION TO ERECT A DWELLING WITH SERVICES AND DOMESTIC GARAGE (PREVIOUS PLAN	CORAH, TOMBRACK	APPLICATION FINALISED	PERMISSION	CONDITIONAL	06/11/2017	21/05/2018		n/a	22.74	7.26
Wexford County Council	20180475	PERMISSION FOR THE PROPOSED ERECTION OF 10 NO. FULLY SERVICED DWELLING HOUSES TO	CROSSABEG, ARTRAMON	n/a	n/a	n/a	15/11/2022			n/a	24.00	16.10
Wexford County Council	20171583	PERMISSION FOR CHANGE OF USE FROM A DISUSED TENNIS COURT TO A COMMERCIAL CAR PAR	SEAMOUNT, ARDAMINE	APPLICATION FINALISED	PERMISSION	CONDITIONAL	04/12/2017	01/05/2018		n/a	10.37	9.78
Wexford County Council	20181714	PERMISSION TO CONSTRUCT A SINGLE STOREY EXTENSION TO SIDE OF EXISTING DWELLING H	BALLINTORE, BALLYMORE	APPLICATION FINALISED	PERMISSION	CONDITIONAL	12/12/2018	14/03/2019		n/a	16.44	3.22
Wexford County Council	20181060	PERMISSION FOR THE ERECTION OF A FULLY SERVICED NEW DWELLING HOUSE AND A	KILCORRAL, ARCAVAN	APPLICATION FINALISED	PERMISSION	CONDITIONAL	03/08/2018	12/11/2018		n/a	20.27	14.56
Wexford County Council	20180055	PERMISSION FOR DEVELOPMENT CONSISTING OF A TEN-YEAR PERMISSION FOR THE CONSTRUCT	TOMSLAGH, TINNACROSS	APPLICATION FINALISED	PERMISSION	n/a	19/01/2018		ABP-301329-18	Granted (Conditional)	16.34	0.90
Wexford County Council	20180450	PERMISSION FOR RETENTION OF DOMESTIC WELL FROM PREVIOUSLY GRANTED APPLICATION, P	COOLNABOY, EDERMINE	APPLICATION FINALISED	PERMISSION	CONDITIONAL	10/04/2018	07/08/2018		n/a	23.03	11.62
Wexford County Council	20180076	PERMISSION FOR THE FOLLOWING DEVELOPMENT (ORIGINAL PLANNING REF: 20070045) FOR R	KILDERMOT, GOREY	APPLICATION FINALISED	PERMISSION	CONDITIONAL	25/01/2018	18/04/2018		n/a	14.74	14.20
Wexford County Council	20190663	RETENTION OF THE INSTALLATION OF AN EN APPROVED TREATMENT UNIT AND FOR PERMISSIO	MOUNTALEXANDER, COURTTOWN	n/a	n/a	n/a	20/05/2019			n/a	12.85	12.22
Wexford County Council	20190355	OUTLINE PERMISSION FOR THE ERECTION OF ONE NO DWELLING HOUSE, BOUNDARY	BALLYNASTRAW, BALLYHUSKARD	APPLICATION FINALISED	PERMISSION	CONDITIONAL	21/03/2019	14/06/2019		n/a	18.93	7.61
Wexford County Council	20181238	PERMISSION TO ERECT 31 NO TWO-STOREY DWELLING UNITS WHICH WILL CONSIST OF TH	CREAGH DESMESNE, GOREY RURAL	APPLICATION FINALISED	PERMISSION	CONDITIONAL	10/09/2018	03/12/2018		n/a	15.44	13.99
Wexford County Council	20181629	PERMISSION TO ERECT A DWELLING WITH SERVICES AND DOMESTIC GARAGE AND ALL ASSOCI	BARRACURRAGH, UMERICK	APPLICATION FINALISED	PERMISSION	CONDITIONAL	28/11/2018	19/03/2019		n/a	21.79	20.49
Wexford County Council	20181687	PERMISSION FOR A CHANGE OF USE OF THE GROUND FLOOR OF THE EXISTING PARTIALLY COM	CLONATIN UPPER, GOREY RURAL	APPLICATION FINALISED	PERMISSION	CONDITIONAL	07/12/2018	06/03/2019		n/a	14.60	13.61
Wexford County Council	20171688	PERMISSION FOR VEHICULAR AND PEDESTRIAN ENTRANCE FROM EXISTING CONVENT GROUNDS	TEMPLESHANNON, ENNISCORTHY URBAN	n/a	n/a	n/a	20/12/2017			n/a	21.80	4.63
Wexford County Council	20181166	PERMISSION FOR RETENTION OF DRY AGRICULTURAL STORE AND PERMISSION FOR CONCRETE A	TIKNOCK, KILCORMICK	APPLICATION FINALISED	PERMISSION	CONDITIONAL	27/08/2018	19/11/2018		n/a	13.12	4.97
Wexford County Council	20171668	PERMISSION FOR THE RETENTION OF A DOMESTIC GARAGE	BOLABOY MORE, BOLABOY	APPLICATION FINALISED	PERMISSION	CONDITIONAL	18/12/2017	12/03/2018		n/a	12.33	5.65
Wexford County Council	20190077	PERMISSION TO CONSTRUCT A 21 METRE HIGH MULTI - USER MONO - POLE CARRYING TELE	BARLEAGH & KILANERIN, UMERICK	APPLICATION FINALISED	PERMISSION	CONDITIONAL	24/01/2019	18/04/2019		n/a	20.75	19.80
Wexford County Council	20180263	PERMISSION FOR RETENTION OF (1) ALTERATIONS TO DESIGN OF CHILDCARE CENTRE AS A C	COOLNAHORA, MARSHALSTOWN	APPLICATION FINALISED	PERMISSION	CONDITIONAL	07/03/2018	25/06/2018		n/a	21.11	3.28
Wexford County Council	20181029	PERMISSION FOR THE ERECTION OF FLOOD LIGHTING TO AN EXISTING PLAYING PITCH, AT	FERNS UPPER & NEWTOWN (ED KILBORA), FERNS & KILBORA	APPLICATION FINALISED	PERMISSION	CONDITIONAL	30/07/2018	03/04/2019	ABP-302729-18	Granted (Conditional)	18.90	5.57
Wexford County Council	20181004	PLANNING PERMISSION TO IMPORT INERT NATURAL MATERIALS (APPROXIMATELY	BANNTOWN, HUNTINGDOWN	APPLICATION FINALISED	PERMISSION	CONDITIONAL	23/07/2018	16/10/2018		n/a	15.89	11.70

Planning Authority	Application Number	Development Description	Development Address	Application Status	Application Type	Decision	Received Date	Grant Date	Appeal Ref Number	Appeal Decision	Dist to Turbine (km)	Dist to IAR Boundary (km)
Wexford County Council	20180139	PERMISSION FOR THE PROPOSED ERECTION OF A SINGLE-STOREY EXTENSION TO THE SIDE AN	CASTLEBRIDGE, ARDCAVAN	APPLICATION FINALISED	PERMISSION	CONDITIONAL	05/02/2018	25/04/2018		n/a	21.68	16.44
Wexford County Council	20181108	PERMISSION FOR THE CONSTRUCTION OF A FULLY SERVICED DWELLING HOUSE AND DOMESTIC	BALLYBANOGUE, EDERMINE	n/a	n/a	n/a	13/08/2018			n/a	22.26	8.14
Wexford County Council	20190162	PERMISSION TO ERECT A DWELLING WITH SERVICES AND DOMESTIC GARAGE AND ALL ASSOCIAT	CURRAGH, BALLYNESTRAGH	APPLICATION FINALISED	PERMISSION	CONDITIONAL	08/02/2019	01/05/2019		n/a	19.74	19.09
Wexford County Council	20180184	PERMISSION FOR RETENTION OF DOMESTIC GARAGE AND ALL ANCILLARY WORKS ERECTED ON 5	KILTILLAHAN, BALLYBEG	APPLICATION FINALISED	PERMISSION	CONDITIONAL	15/02/2018	08/05/2018		n/a	23.42	14.74
Wexford County Council	20181700	PERMISSION TO ERECT A SPLIT-LEVEL BUNGALOW WITH A DOMESTIC GARAGE AND CAR PORT U	KILMICHAEL, CAHORE	APPLICATION FINALISED	PERMISSION	CONDITIONAL	10/12/2018	23/04/2019		n/a	2.19	1.61
Wexford County Council	20180572	PERMISSION FOR DEVELOPMENT CONSISTING OF A 24 METRE MULTI-USER FREE STANDING ST	CLAVASS, ENNISCORTHY RURAL	APPLICATION FINALISED	PERMISSION	CONDITIONAL	01/05/2018	24/09/2018		n/a	20.62	2.65
Wexford County Council	20171514	RETENTION PERMISSION FOR ALTERATIONS DURING CONSTRUCTION TO A FULLY SERVICED DET	OULART, BOLABOY	APPLICATION FINALISED	PERMISSION	CONDITIONAL	20/11/2017	19/02/2018		n/a	10.87	4.47
Wexford County Council	20180201	PERMISSION FOR RETENTION OF EXISTING LIVESTOCK SHED AND PERMISSION TO CONSTRUCT	BALLYNAKILL (ED BALLYMORE), BALLYMORE	APPLICATION FINALISED	PERMISSION	CONDITIONAL	19/02/2018	14/05/2018		n/a	15.05	4.28
Wexford County Council	20190848	PERMISSION TO CONSTRUCT A DWELLING HOUSE WITH SERVICES, DOMESTIC GARAGE,	BALLAMAN, TOMBRACK	APPLICATION FINALISED	PERMISSION	CONDITIONAL	19/06/2019	03/09/2019		n/a	21.82	8.54
Wexford County Council	20190003	PERMISSION FOR THE ERECTION OF A FULLY SERVICED SINGLE STOREY DWELLING HOUSE	BALLYBEG GREAT, CASTLE ELLIS	APPLICATION FINALISED	PERMISSION	CONDITIONAL	08/01/2019	29/05/2019		n/a	15.91	11.64
Wexford County Council	20180228	PERMISSION FOR THE ERECTION OF A FULLY SERVICED DWELLING HOUSE, DOMESTIC GARAGE	BALLYVALLOO UPPER, CASTLE ELLIS	n/a	n/a	n/a	26/02/2018			n/a	16.22	14.13
Wexford County Council	20190400	PERMISSION FOR A SINGLE STOREY EXTENSION TO DWELLING AND RETENTION PERMISSION	GOREY CORPORATION LANDS, GOREY URBAN	APPLICATION FINALISED	PERMISSION	CONDITIONAL	29/03/2019	24/06/2019		n/a	14.99	13.71
Wexford County Council	20181051	PERMISSION FOR RETENTION OF ALTERATIONS TO EXISTING DWELLING AND ALL ASSOCIATED	SEAMOUNT, ARDAMINE	APPLICATION FINALISED	PERMISSION	CONDITIONAL	01/08/2018	24/10/2018		n/a	10.00	9.39
Wexford County Council	20180918	PERMISSION TO ERECT A DWELLING WITH SERVICES AND DOMESTIC GARAGE AND ALL ASSOCIA	BALCARRIG, BALLYCANEW	APPLICATION FINALISED	PERMISSION	CONDITIONAL	05/07/2018	26/09/2018		n/a	10.96	6.53
Wexford County Council	20190056	PERMISSION TO CONSTRUCT A FULLY SERVICED DWELLING HOUSE AND GARAGE WITH	KILMALLOCK, KILMALLOCK	n/a	n/a	n/a	18/01/2019			n/a	20.18	10.22
Wexford County Council	20190740	PERMISSION AT BALLYREGAN, BALLYBOGGAN, THE DEVELOPMENT WILL CONSIST OF A RETIREM	BALLYREGAN OR FAIRYHILL, ARTRAMON	n/a	n/a	n/a	28/05/2019			n/a	22.41	16.41
Wexford County Council	20180380	PERMISSION FOR FIRST FLOOR BEDROOM EXTENSION TO REAR OF EXISTING DWELLING HOUSE	CLONMORE, BALLOUGHTER	APPLICATION FINALISED	PERMISSION	CONDITIONAL	27/03/2018	20/06/2018		n/a	11.73	7.98
Wexford County Council	20190496	PERMISSION FOR RETENTION OF THE CONVERSION OF ATTIC/ROOF SPACE TO HABITABLE L	CRAAN, WELLS	APPLICATION FINALISED	PERMISSION	CONDITIONAL	15/04/2019	08/07/2019		n/a	4.27	0.00
Wexford County Council	20181090	PERMISSION TO ERECT A DWELLING WITH SERVICES AND DOMESTIC GARAGE AND ALL ASSOCI	BALLINCLARE (ED BALLYCANEW), BALLYCANEW	APPLICATION FINALISED	PERMISSION	CONDITIONAL	09/08/2018	10/12/2018		n/a	8.19	5.35
Wexford County Council	20190338	PERMISSION TO ERECT A DWELLING WITH SERVICES AND DOMESTIC GARAGE AND ALL ASSOCIA	BALLYNESTRAGH, BALLYNESTRAGH	APPLICATION FINALISED	PERMISSION	CONDITIONAL	15/03/2019	10/07/2019		n/a	19.39	18.17
Wexford County Council	20181496	PERMISSION TO CONSTRUCT INTERNAL ALTERATIONS TO EXISTING BUILDING TO PROVIDE ADD	COOLNAHINCH, COURTTOWN	APPLICATION FINALISED	PERMISSION	CONDITIONAL	30/10/2018	23/01/2019		n/a	11.47	10.01
Wexford County Council	20180016	PERMISSION TO (I) ALTERATIONS AND EXTENSION TO FRONT ELEVATION OF EXISTING SUPER	SEAMOUNT, ARDAMINE	APPLICATION FINALISED	PERMISSION	CONDITIONAL	09/01/2018	08/05/2018		n/a	9.68	9.07
Wexford County Council	20180824	PERMISSION FOR RETENTION OF ALTERATIONS AS CONSTRUCTED TO ELEVATIONS OF EXISTING	BALLYMONEY UPPER, COURTTOWN	APPLICATION FINALISED	PERMISSION	CONDITIONAL	18/06/2018	05/09/2018		n/a	14.49	13.91
Wexford County Council	20180983	PERMISSION FOR RETENTION AND COMPLETION OF THE FOLLOWING; A) ALTERATIONS TO	CLONMORE UPPER, BALLYHUSKARD	APPLICATION FINALISED	PERMISSION	CONDITIONAL	18/07/2018	08/10/2018		n/a	18.49	5.53
Wexford County Council	20190580	PERMISSION TO ERECT A SERVICED DWELLING HOUSE, TO ERECT A DOMESTIC GARAGE/STORE	MOUNTHOWARD LOWER, MONAMOLIN	APPLICATION FINALISED	PERMISSION	CONDITIONAL	30/04/2019	17/07/2019		n/a	9.26	3.92
Wexford County Council	20190079	PERMISSION FOR THE ERECTION OF A FULLY SERVICED DWELLING HOUSE TOGETHER	BALLYMORE, BALLYMORE	APPLICATION FINALISED	PERMISSION	CONDITIONAL	25/01/2019	23/04/2019		n/a	10.46	4.62
Wexford County Council	20180326	PERMISSION FOR RETENTION OF EXTENSION TO EXISTING DWELLING HOUSE AND DETACHED DO	SHINGAUN, ENNISCORTHY RURAL	APPLICATION FINALISED	PERMISSION	CONDITIONAL	20/03/2018	11/06/2018		n/a	23.50	5.57
Wexford County Council	20180914	PERMISSION TO CONSTRUCT A FULLY SERVICED DWELLING HOUSE, DOMESTIC GARAGE AND ASS	BALLINGARRY UPPER, GOREY RURAL	n/a	n/a	n/a	04/07/2018			n/a	17.98	16.18
Wexford County Council	20181327	PLANNING PERMISSION FOR THE AMALGAMATION OF THE EXISTING VACANT RETAIL UNITS M2	GOREY CORPORATION LANDS, GOREY URBAN	APPLICATION FINALISED	PERMISSION	CONDITIONAL	27/09/2018	19/12/2018		n/a	14.52	13.14
Wexford County Council	20171276	PERMISSION FOR THE ERECTION OF A FULLY SERVICED NEW DWELLING HOUSE	ENNISCORTHY, ENNISCORTHY RURAL	n/a	n/a	n/a	26/09/2017			n/a	23.09	5.44
Wexford County Council	20181305	PERMISSION FOR A TWO STOREY EXTENSION TO SIDE OF DWELLING AND ASSOCIATED ANCILLA	RAMSTOWN LOWER, GOREY RURAL	APPLICATION FINALISED	PERMISSION	CONDITIONAL	24/09/2018	17/12/2018		n/a	14.11	12.67
Wexford County Council	20181520	RETENTION PLANNING PERMISSION FOR ALTERATIONS TO THE DESIGN OF A DWELLING PREVIO	BARNADOWN LOWER, GOREY RURAL	APPLICATION FINALISED	PERMISSION	CONDITIONAL	05/11/2018	29/01/2019		n/a	11.13	8.97
Wexford County Council	20190447	PERMISSION FOR RETENTION OF GRANNY FLAT CONSTRUCTED ON MY EXISTING SITE, PERMISS	EFFERNOGE, TINNACROSS	APPLICATION FINALISED	PERMISSION	CONDITIONAL	08/04/2019	25/06/2019		n/a	17.04	3.35
Wexford County Council	20181784	PERMISSION FOR THE FOLLOWING: CHANGE OF SITE BOUNDARIES PREVIOUSLY GRANTED UNDER	MOYNE LOWER, ENNISCORTHY RURAL	APPLICATION FINALISED	PERMISSION	CONDITIONAL	20/12/2018	19/03/2019		n/a	20.86	2.67
Wexford County Council	20181082	FULL PLANNING PERMISSION FOR THE ERECTION OF AN EXTENSION TO SIDE OF NURSING HOM	MOYNE LOWER, ENNISCORTHY RURAL	APPLICATION FINALISED	PERMISSION	CONDITIONAL	07/08/2018	30/10/2018		n/a	21.66	3.46
Wexford County Council	20171574	PERMISSION FOR RETENTION OF DOMESTIC GARAGE AND GARDEN ROOM WITH ASSOCIATED SITE	BALLYMOTYBEG, BALLYHUSKARD	APPLICATION FINALISED	PERMISSION	CONDITIONAL	01/12/2017	28/02/2018		n/a	15.27	3.37

Planning Authority	Application Number	Development Description	Development Address	Application Status	Application Type	Decision	Received Date	Grant Date	Appeal Ref Number	Appeal Decision	Days To Timeline (m)	Days To PAR Boundary (m)
Wexford County Council	20180232	PERMISSION TO ERECT A CUBICLE HOUSE FOR LIVESTOCK WITH TWO UNDERGROUND EFFLUENT	MOUNTHOWARD UPPER, MONAMOLIN	APPLICATION FINALISED	PERMISSION	CONDITIONAL	26/02/2018	21/05/2018		n/a	9.37	3.73
Wexford County Council	20190410	PERMISSION FOR (A) DEMOLITION WORKS EXTERNALLY CONSIST OF REMOVING THE CHIMNEY	BALLYBOGGAN UPPER, ARTRAMON	APPLICATION FINALISED	PERMISSION	CONDITIONAL	29/03/2019	17/06/2019		n/a	21.16	14.91
Wexford County Council	20181315	PERMISSION TO ERECT A SERVICED DWELLING HOUSE AND TO CARRY OUT ALL ASSOCIATED SI	INCH, CASTLE ELLIS	n/a	n/a	n/a	24/09/2018			n/a	13.49	11.84
Wexford County Council	20180624	PERMISSION TO ERECT 3 STABLES WITH ASSOCIATED STORAGE CONCRETE APRONS AND EXTERN	KILLOWEN UPPER, KILGORMAN	APPLICATION FINALISED	PERMISSION	CONDITIONAL	14/05/2018	30/07/2018		n/a	21.26	20.73
Wexford County Council	20171713	PERMISSION TO ERECT A SERVICED DWELLING HOUSE AND A DOMESTIC GARAGE/STORE AND TO	MULLAUNREAGH, MONAMOLIN	n/a	n/a	n/a	22/12/2017			n/a	9.73	3.65
Wexford County Council	20181396	PERMISSION FOR A NEW SHOP FRONT INCLUDING SIGNAGE AND FASCIA LIGHTING, TWO SINGL	CASTLELAND, FERNS	APPLICATION FINALISED	PERMISSION	CONDITIONAL	11/10/2018	11/03/2019		n/a	18.11	4.96
Wexford County Council	20180940	PERMISSION TO DEMOLISH AN EXISTING TWO-STORY HABITABLE DWELLING AND PERMISSION	GOREYBRIDGE, GOREY URBAN	APPLICATION FINALISED	PERMISSION	CONDITIONAL	09/07/2018	28/09/2018		n/a	14.69	13.63
Wexford County Council	20190257	PERMISSION TO DEMOLISH EXISTING HABITABLE DWELLING HOUSE AND PERMISSION TO	KILCANNON, ENNISCORTHY RURAL	APPLICATION FINALISED	PERMISSION	CONDITIONAL	28/02/2019	02/07/2019		n/a	20.45	2.30
Wexford County Council	20180597	PERMISSION FOR THE ERECTION OF A DWELLING HOUSE, DOMESTIC GARAGE/ STORE AND ASSO	KNOCKNASILLOGE, BALLYVALDON	APPLICATION FINALISED	PERMISSION	CONDITIONAL	08/05/2018	30/07/2018		n/a	10.22	9.05
Wexford County Council	20190191	PERMISSION FOR THE FOLLOWING (A) PROPOSED CHANGE OF USE OF BUILDING WITH	BALLINATRAY UPPER, ARDAMINE	APPLICATION FINALISED	PERMISSION	CONDITIONAL	14/02/2019	08/05/2019		n/a	10.01	9.39
Wexford County Council	20181622	PERMISSION FOR THE ERECTION OF A FULLY SERVICED DWELLING HOUSE, GARAGE AND STORA	RAHALE, EDERMINE	n/a	n/a	n/a	27/11/2018			n/a	21.61	12.39
Wexford County Council	20190380	PERMISSION TO CONSTRUCT A DETACHED CLASSROOM TO REAR OF EXISTING PRESCHOOL	MIDDLETOWN, ARDAMINE	APPLICATION FINALISED	PERMISSION	CONDITIONAL	26/03/2019	12/06/2019		n/a	9.33	8.71
Wexford County Council	20180856	FULL PERMISSION FOR ERECTION OF INDEPENDENT LIVING UNIT AND ASSOCIATED SITE WORK	COOLGARROW, BALLYHUSKARD	n/a	n/a	n/a	25/06/2018			n/a	16.59	2.99
Wexford County Council	20171636	PERMISSION TO ERECT A DWELLING WITH SERVICES AND DOMESTIC GARAGE	KNOCKBRACK, MONASEED	n/a	n/a	n/a	13/12/2017			n/a	23.49	19.96
Wexford County Council	20181266	PERMISSION TO ERECT A BUNGALOW WITH SERVICES AND DOMESTIC GARAGE WITH ANCILLARY	BALLYWALTER MORE, ARDAMINE	APPLICATION FINALISED	PERMISSION	CONDITIONAL	17/09/2018	23/01/2019		n/a	8.19	6.18
Wexford County Council	20180466	PERMISSION BEING SOUGHT FOR RETENTION OF MODIFICATIONS TO FRONT ELEVATION OF DWE	BALLYNACLASH, CASTLE ELLIS	APPLICATION FINALISED	PERMISSION	CONDITIONAL	12/04/2018	27/06/2018		n/a	13.96	12.75
Wexford County Council	20171598	PERMISSION FOR 1. RETENTION AND COMPLETION OF DOMESTIC GARAGE/ CAR PORT/ STORES.	BLACKSTOOPS, ENNISCORTHY RURAL	APPLICATION FINALISED	PERMISSION	CONDITIONAL	06/12/2017	07/03/2018		n/a	21.55	3.75
Wexford County Council	20181809	PERMISSION TO CONSTRUCT AN AGRICULTURAL ENTRANCE AND ALL ASSOCIATED SITE WORKS	BALLAMAN, TOMBRACK	APPLICATION FINALISED	PERMISSION	CONDITIONAL	21/12/2018	19/03/2019		n/a	22.10	8.70
Wexford County Council	20190285	PERMISSION FOR AN EXTERNAL SYNTHETIC GRASS TRAINING PITCH, A PITCH VIEWING STAND	BALLINAGAM LOWER, BALLYGARRETT	APPLICATION FINALISED	PERMISSION	CONDITIONAL	08/03/2019	11/11/2019		n/a	3.63	2.98
Wexford County Council	20181613	PERMISSION TO ERECT A GRANNY FLAT EXTENSION ATTACHED TO THE SIDE OF OUR EXISTING	FOXCOVER, MONASEED	n/a	n/a	n/a	26/11/2018			n/a	22.32	17.93
Wexford County Council	20190594	PERMISSION FOR THE ERECTION OF A DOMESTIC GARAGE WITH ASSOCIATED SITE WORKS.	JOHNSTOWN, ARDCAVAN	APPLICATION FINALISED	PERMISSION	CONDITIONAL	01/05/2019	17/07/2019		n/a	21.25	18.12
Wexford County Council	20181536	PERMISSION TO ERECT AN EXTENSION TO THE REAR OF EXISTING CHILDCARE FACILITY AND	MANGAN (ED WINGFIELD), WINGFIELD	n/a	n/a	n/a	07/11/2018			n/a	21.12	19.11
Wexford County Council	20180043	PERMISSION FOR RETENTION OF WORKS CARRIED OUT TO AN EXISTING PLAY SCHOOL (CONSIS	KILLAHARD, CASTLE ELLIS	APPLICATION FINALISED	PERMISSION	CONDITIONAL	18/01/2018	02/07/2018		n/a	14.80	11.01
Wexford County Council	20180024	PERMISSION FOR MODIFICATIONS & AN EXTENSION TO DWELLING HOUSE (WHICH WILL JOIN T	CORAH, TOMBRACK	APPLICATION FINALISED	PERMISSION	CONDITIONAL	12/01/2018	03/04/2018		n/a	22.60	6.95
Wexford County Council	20180290	PERMISSION TO ERECT A DWELLING WITH SERVICES AND DOMESTIC GARAGE AND ALL ASSOCIA	MONEY, BALLYELLIS	n/a	n/a	n/a	27/09/2022			n/a	22.96	14.93
Wexford County Council	20181117	PERMISSION TO CONSTRUCT A DWELLING HOUSE, DOMESTIC GARAGE AND ASSOCIATED SITE WO	KNOCKNASKEAGH, THE HARROW	APPLICATION FINALISED	PERMISSION	CONDITIONAL	15/08/2018	11/03/2019		n/a	13.96	0.35
Wexford County Council	20181049	PERMISSION FOR THE CHANGE OF HOUSE DESIGN, SITE LAYOUT, LOCATION OF PERCOLATION	BALLINA UPPER (ED CASTLE ELLIS), CASTLE ELLIS	n/a	n/a	n/a	01/08/2018			n/a	15.07	13.24
Wexford County Council	20180518	PERMISSION TO CONSTRUCT A FULLY SERVICED DWELLING HOUSE WITH DOMESTIC GARAGE AND	BALLYREGAN, ROSSMINOGE	APPLICATION FINALISED	PERMISSION	CONDITIONAL	20/04/2018	09/07/2018		n/a	18.46	12.35
Wexford County Council	20181309	PERMISSION TO ERECT A DWELLING WITH SERVICES AND DOMESTIC GARAGE	DRANAGH, KILCORMICK	n/a	n/a	n/a	24/09/2018			n/a	9.12	0.49
Wexford County Council	20180959	PERMISSION FOR RETENTION OF THE ERECTION OF A SINGLE STOREY TEMPORARY	SEAMOUNT, ARDAMINE	n/a	n/a	n/a	13/07/2018			n/a	10.13	9.54
Wexford County Council	20181278	PERMISSION FOR THE DEMOLITION OF AN EXISTING UNINHABITABLE DWELLING HOUSE AND FO	BALLYVALLOO UPPER, CASTLE ELLIS	APPLICATION FINALISED	PERMISSION	CONDITIONAL	19/09/2018	07/02/2019		n/a	15.99	14.07
Wexford County Council	20190741	PERMISSION FOR THE ERECTION OF A FULLY SERVICED DETACHED BUNGALOW AND DETACHED G	CASTLESOW, ARTRAMON	APPLICATION FINALISED	PERMISSION	CONDITIONAL	28/05/2019	25/09/2019		n/a	21.77	14.04
Wexford County Council	20180895	PERMISSION FOR (A) ERECTION OF A TWO STOREY EXTENSION AND ALTERATIONS TO EXISTIN	ENNISCORTHY, ENNISCORTHY RURAL	APPLICATION FINALISED	PERMISSION	CONDITIONAL	02/07/2018	24/09/2018		n/a	22.34	4.42
Wexford County Council	20180797	PERMISSION TO ERECT A BUNGALOW WITH SERVICES AND DOMESTIC GARAGE WITH ANCILLARY	KNOCKAVOTA, BALLYNESTRAGH	APPLICATION FINALISED	PERMISSION	CONDITIONAL	13/06/2018	29/08/2018		n/a	17.94	16.91
Wexford County Council	20190832	PERMISSION FOR THE CONSTRUCTION OF A DETACHED RESIDENCE, DETACHED GARAGE	KILLYBEGS, BALLYLARKIN	APPLICATION FINALISED	PERMISSION	CONDITIONAL	17/06/2019	06/11/2019		n/a	20.87	20.29
Wexford County Council	20181812	PERMISSION TO ERECT A DORMER BUNGALOW WITH SERVICES, AND DOMESTIC GARAGE AND ANC	CLANGANNY (GOREY BY), CAHORE	n/a	n/a	n/a	21/12/2018			n/a	1.31	0.69

Planning Authority	Application Number	Development Description	Development Address	Application Status	Application Type	Decision	Received Date	Grant Date	Appeal Ref Number	Appeal Decision	Dist to Turbine (km)	Dist to EIR Boundary (km)
Wexford County Council	20181438	RETENTION OF AN EXISTING SINGLE STOREY EXTENSION TO EXISTING DWELLING	CLONEE UPPER, KILCOMB	APPLICATION FINALISED	PERMISSION	CONDITIONAL	18/10/2018	04/01/2019		n/a	19.04	8.89
Wexford County Council	20180145	PERMISSION FOR CHANGE OF USE OF ONE SINGLE GROUND FLOOR UNIT FROM RETAIL USE TO	GOREYCORPORATIONLANDS, GOREY URBAN	APPLICATION FINALISED	PERMISSION	CONDITIONAL	07/02/2018	01/05/2018		n/a	14.71	13.35
Wexford County Council	20180264	PERMISSION TO ERECT A MACHINERY SHED ON SITE, TOGETHER WITH ALL ANCILLARY SITE W	TEMPLESHANNON, ENNISCORTHY RURAL	APPLICATION FINALISED	PERMISSION	CONDITIONAL	07/03/2018	28/05/2018		n/a	20.67	3.74
Wexford County Council	20190163	PERMISSION FOR EXTENSION TO SIDE OF EXISTING DWELLING HOUSE AND ASSOCIATED	MONFIN, ENNISCORTHY RURAL	n/a	n/a	n/a	08/02/2019			n/a	24.02	7.98
Wexford County Council	20190610	PERMISSION TO ERECT A FULLY SERVICED DWELLING HOUSE WITH DOMESTIC GARAGE	PARK, BREE	n/a	n/a	n/a	07/05/2019			n/a	24.01	8.82
Wexford County Council	20181168	PERMISSION FOR CHANGE OF USE OF EXISTING OFFICES (COMMERCIAL) TO A TWO BEDROOM A	TEMPLESHANNON, ENNISCORTHY URBAN	APPLICATION FINALISED	PERMISSION	CONDITIONAL	27/08/2018	19/11/2018		n/a	21.98	4.72
Wexford County Council	20190314	PERMISSION FOR THE CONSTRUCTION OF A 3,071 SQ.M. TWO STOREY EXTENSION TO THE	MOYNE UPPER, ENNISCORTHY RURAL	APPLICATION FINALISED	PERMISSION	CONDITIONAL	12/03/2019	17/05/2019		n/a	21.47	3.42
Wexford County Council	20190029	PERMISSION TO ERECT A TWO-STOREY EXTENSION TO THE REAR OF EXISTING DORMER	GOREYCORPORATION LANDS, GOREY URBAN	APPLICATION FINALISED	PERMISSION	CONDITIONAL	14/01/2019	08/04/2019		n/a	15.07	13.75
Wexford County Council	20181198	PERMISSION TO ERECT A BUNGALOW WITH SERVICES AND DOMESTIC GARAGE WITH ANCILLARY	COURTEENCURRAGH, COURTTOWN	APPLICATION FINALISED	PERMISSION	CONDITIONAL	03/09/2018	26/11/2018		n/a	13.70	13.06
Wexford County Council	20180299	PERMISSION FOR RETENTION FOR CHANGE OF LOCATION OF WASTE WATER TREATMENT SYSTEM	TINCURRY, BALLYCARNEY	APPLICATION FINALISED	PERMISSION	CONDITIONAL	13/03/2018	13/08/2018		n/a	20.61	4.80
Wexford County Council	20190375	PERMISSION TO CONSTRUCT A HOUSING SCHEME WHICH WILL CONSIST OF THE FOLLOWING	COOLGREANY, COOLGREANY	n/a	n/a	n/a	06/03/2024			n/a	23.54	22.94
Wexford County Council	20181063	PLANNING PERMISSION IS SOUGHT FOR 18 NO. 2 STOREY 3 BED SEMI-DETACHED DWELLINGS	FERNS LOWER, FERNS	n/a	n/a	n/a	03/08/2018			n/a	17.29	4.01
Wexford County Council	20180234	PERMISSION FOR THE ERECTION OF A FULLY SERVICED DETACHED BUNGALOW WITH LINKED DO	BALLINRODAUN (ED CASTLE ELUS), CASTLE ELUS	n/a	n/a	n/a	27/02/2018			n/a	16.63	13.86
Wexford County Council	20190088	PERMISSION TO ERECT A DWELLING WITH SERVICES AND DOMESTIC GARAGE AND ALL ASSOC	MOUNTFIN LOWER OR BALLINTURNER, CASTLEDOCKRELL	APPLICATION FINALISED	PERMISSION	CONDITIONAL	28/01/2019	23/04/2019		n/a	23.91	8.13
Wexford County Council	20171409	PERMISSION FOR THE ERECTION OF A FULLY SERVICED DWELLING HOUSE WITH ASSOCIATED A	TOBERGAL, THE HARROW	APPLICATION FINALISED	PERMISSION	CONDITIONAL	01/11/2017	31/01/2018		n/a	12.67	0.20
Wexford County Council	20181099	PERMISSION FOR DEMOLITION OF EXISTING GARAGE TO REAR, DEMOLITION OF EXISTING SUN	BALLYNAGLOCH, CASTLE TALBOT	APPLICATION FINALISED	PERMISSION	CONDITIONAL	10/08/2018	01/11/2018		n/a	12.22	10.24
Wexford County Council	20180434	PERMISSION FOR THE CONSTRUCTION OF A DWELLING HOUSE ALL WITH ANCILLARY SITE WORK	BALLYNAMONA (BALLAGHKEEN NORTH BY), BALLYVALDON	APPLICATION FINALISED	PERMISSION	CONDITIONAL	06/04/2018	29/08/2018		n/a	7.35	6.90
Wexford County Council	20181324	PERMISSION TO ERECT A DWELLING AND DOMESTIC GARAGE UNDER ROOF, WITH SERVICES	ISLAND MIDDLE, ROSSMINOGE	n/a	n/a	n/a	26/09/2018			n/a	17.91	12.70
Wexford County Council	20181170	PERMISSION TO ERECT A FULLY SERVICED DWELLING HOUSE WITH DOMESTIC GARAGE	BALLYMOTY BEG, BALLYHUSKARD	n/a	n/a	n/a	28/08/2018			n/a	15.97	2.52
Wexford County Council	20180859	FULL PLANNING PERMISSION FOR THE ERECTION OF A FULLY SERVICED DWELLING AND DOMES	KNOCKDUFF (E.D. TINNACROSS), TINNACROSS	APPLICATION FINALISED	PERMISSION	CONDITIONAL	25/06/2018	01/11/2018		n/a	15.29	1.08
Wexford County Council	20181112	PERMISSION FOR RETENTION OF 2 NO. EXISTING DOMESTIC SHEDS WHICH ARE ANCILLARY TO	GALBALLY (ED ARDCAVAN), ARDCAVAN	APPLICATION FINALISED	PERMISSION	CONDITIONAL	14/08/2018	05/11/2018		n/a	20.35	17.28
Wexford County Council	20190450	PERMISSION FOR EXTENSION TO SIDE OF EXISTING DWELLING HOUSE AND ASSOCIATED SITE	MONASEED, MONASEED	n/a	n/a	n/a	08/04/2019			n/a	22.42	18.50
Wexford County Council	20171278	PERMISSION TO ERECT A DWELLING WITH SERVICES AND DOMESTIC GARAGE AND ALL	ROSSMINOGE SOUTH, ROSSMINOGE	APPLICATION FINALISED	PERMISSION	CONDITIONAL	27/09/2017	20/12/2017		n/a	17.33	11.46
Wexford County Council	20181110	PLANNING PERMISSION FOR THE ERECTION OF EXTENSION AND ALTERATIONS TO EXISTING DW	KILLAGOLEY, ENNISCORTHY RURAL	APPLICATION FINALISED	PERMISSION	CONDITIONAL	14/08/2018	05/11/2018		n/a	21.51	4.96
Wexford County Council	20190657	PERMISSION TO CONSTRUCT A FULLY SERVICED EXTENSION TO EXISTING DWELLING HOUSE	BALLYNABARNY, ENNISCORTHY RURAL	n/a	n/a	n/a	17/05/2019			n/a	19.30	1.33
Wexford County Council	20190061	PERMISSION TO ERECT A FULLY SERVICED DWELLING WITH DOMESTIC GARAGE	RUANMORE, WELLS	n/a	n/a	n/a	21/01/2019			n/a	4.47	2.76
Wexford County Council	20180625	PERMISSION TO ERECT AN AGRICULTURAL LIVESTOCK BUILDING WITH ASSOCIATED UNDERGROU	BALLYRAHIN, FORD	APPLICATION FINALISED	PERMISSION	CONDITIONAL	14/05/2018	30/07/2018		n/a	3.47	2.73
Wexford County Council	20171373	PERMISSION FOR RETENTION FOR THE CHANGE OF POSITION OF MILKING PARLOUR AND DAIRY	BALLYGULLEN (ED KILNAHUE), KILNAHUE	APPLICATION FINALISED	PERMISSION	CONDITIONAL	23/10/2017	19/01/2018		n/a	18.91	15.67
Wexford County Council	20180267	PERMISSION FOR THE ESTABLISHMENT OF A WASTE FACILITY FOR THE DEPOSITION OF SURPL	BALLYNABARNEY, ENNISCORTHY RURAL	APPLICATION FINALISED	PERMISSION	CONDITIONAL	07/03/2018	23/07/2018		n/a	18.29	0.99
Wexford County Council	20181338	PERMISSION FOR RETENTION OF AN EXISTING FIRST FLOOR EXTENSION TO OUR DWELLING	GARRA, BOLABOY	APPLICATION FINALISED	PERMISSION	CONDITIONAL	01/10/2018	12/02/2019		n/a	10.31	4.41
Wexford County Council	20190497	PERMISSION TO CONSTRUCT A FULLY SERVICED 2 BEDROOM DWELLING HOUSE WITH DETACHED	MILLQUARTER, MONASEED	n/a	n/a	n/a	28/03/2024			n/a	21.69	16.94
Wexford County Council	20180555	PERMISSION TO DEMOLISH EXISTING FIRE DAMAGED DWELLING HOUSE AND REPLACE IT WITH	BALLYANDREW, TOMBRACK	APPLICATION FINALISED	PERMISSION	CONDITIONAL	27/04/2018	11/07/2018		n/a	21.28	8.96
Wexford County Council	20190256	PERMISSION TO ERECT AN EXTENSION TO THE SIDE AND REAR OF OUR EXISTING DWELLING	KILPIERCE, BALLYHUSKARD	APPLICATION FINALISED	PERMISSION	CONDITIONAL	28/02/2019	25/09/2019		n/a	17.52	3.65
Wexford County Council	20190462	PERMISSION FOR THE DEVELOPMENT WILL CONSIST OF : A TOTAL 7.06 HECTARES, WHICH IN	KILMICHAEL, KILGORMAN	n/a	n/a	n/a	09/04/2019			n/a	20.64	20.07
Wexford County Council	20190194	PERMISSION FOR THE PROPOSED ERECTION OF A FULLY SERVICED DWELLING HOUSE AND DOME	KNOCKDUFF, TINNACROSS	APPLICATION FINALISED	PERMISSION	CONDITIONAL	15/02/2019	08/05/2019		n/a	15.40	0.91
Wexford County Council	20181415	PERMISSION FOR RETENTION OF MINOR ALTERATIONS TO THE ELEVATIONS OF DWELLING HOUS	BALLYCARRIGEEN LOWER, THE HARROW	APPLICATION FINALISED	PERMISSION	CONDITIONAL	15/10/2018	18/01/2019		n/a	12.81	1.19

Planning Authority	Application Number	Development Description	Development Address	Application Status	Application Type	Decision	Received Date	Grant Date	Appeal Ref Number	Appeal Decision	Dist to Turbine (km)	Dist to EIA Boundary (km)
Wexford County Council	20181192	RETENTION PERMISSION FOR DEVELOPMENT. THE DEVELOPMENT CONSISTS OF PERMISSION FOR THE CONVERSION OF AN EXISTING CARPORT SPACE (18.8 SQ. M.) INTO US	TOMNABOLEY LOWER, KILCORMICK GOREY CORPORATION LANDS, GOREY URBAN	APPLICATION FINALISED	PERMISSION	CONDITIONAL	03/09/2018	21/11/2018		n/a	11.34	0.00
Wexford County Council	20180535	PERMISSION FOR THE ERECTION OF AN EXTENSION TO EXISTING BOARDING KENNELS, INCLUD	BALLYMOTY MORE, BALLYHUSKARD	APPLICATION FINALISED	PERMISSION	CONDITIONAL	23/04/2018	11/07/2018		n/a	14.70	13.40
Wexford County Council	20190871	PERMISSION FOR THE DEMOLITION OF EXISTING 162 MT SQ TWO-STORY HOUSE, AND	CLONES UPPER, KILGORMAN	n/a	n/a	n/a	02/05/2019			n/a	15.15	4.11
Wexford County Council	20190598	PERMISSION FOR THE CONSTRUCTION OF A NEW DORMER STYLE DWELLING AND ALL	BALLYBOGGAN LOWER, ARTRAMON	APPLICATION FINALISED	PERMISSION	CONDITIONAL	19/12/2018	01/07/2019		n/a	22.13	16.62
Wexford County Council	20181770	PERMISSION FOR A NEW SHOP FRONT INCLUDING SIGNAGE AND FASCIA LIGHTING, TWO SINGL	CASTLELAND, FERNS	n/a	n/a	n/a	05/04/2023			n/a	18.11	4.96
Wexford County Council	20181537	FULL PLANNING PERMISSION OF A MIXED RESIDENTIAL DEVELOPMENT OF 18 NO. DWELLINGS	BALLYTRAMON, ARDCAVAN	n/a	n/a	n/a	07/11/2018			n/a	22.31	17.16
Wexford County Council	20181014	PERMISSION FOR THE CONSTRUCTION OF A DAIRY DEVELOPMENT CONSISTING OF: A CUBICLE	DOUGHAL AND BALLINGEELAGE, ARDAMINE	APPLICATION FINALISED	PERMISSION	CONDITIONAL	26/07/2018	19/02/2019		n/a	10.06	9.40
Wexford County Council	20181088	PLANNING PERMISSION IS SOUGHT ON BEHALF OF TRINITY HOMES LTD FOR REVISIONS OF 20	GOREY HILL, GOREY RURAL	APPLICATION FINALISED	PERMISSION	CONDITIONAL	08/08/2018	01/11/2018		n/a	15.05	13.35
Wexford County Council	20180006	PERMISSION TO ERECT A DWELLING WITH SERVICES AND DOMESTIC GARAGE AND ALL ASSOCIA	BALLYNESTRAGH DEMESNE, BALLYNESTRAGH	APPLICATION FINALISED	PERMISSION	CONDITIONAL	04/01/2018	28/03/2018		n/a	19.00	18.22
Wexford County Council	20171725	PERMISSION TO ERECT A DORMER BUNGALOW WITH GARAGE UNDER ROOF	CREAGH UPPER, GOREY RURAL	n/a	n/a	n/a	22/12/2017			n/a	16.17	14.53
Wexford County Council	20181100	PERMISSION TO ERECT A DWELLING WITH SERVICES AND DOMESTIC GARAGE PERMISSION FOR THE OMISSION OF 2 STOREY CRECHE BUILDING AT SITE NO. 113 (PLANNIN	CLONE WEST, MONAMOLIN ENNISCORTHY, ENNISCORTHY RURAL	APPLICATION FINALISED	PERMISSION	CONDITIONAL	10/08/2018	28/11/2018		n/a	8.10	0.00
Wexford County Council	20171554	PERMISSION TO DEMOLISH THE EXISTING TWO STOREY DWELLING AND TO REPLACE THE BUILD	GOREY CORPORATION LANDS, GOREY URBAN	APPLICATION FINALISED	PERMISSION	CONDITIONAL	29/11/2017	09/05/2018		n/a	22.67	4.76
Wexford County Council	20180023	PERMISSION TO ERECT A SERVICED DWELLING HOUSE, TO ERECT A DOMESTIC GARAGE/	KILCORKEY, BALLYCANEW	APPLICATION FINALISED	PERMISSION	CONDITIONAL	19/11/2018	21/02/2019		n/a	7.64	4.14
Wexford County Council	20190381	RETENTION OF INTERNAL STAIRS AND 2 NO. ROOFLIGHTS AND PART HABITABLE/ANCILLARY	CROSSTOWN, ARDCAVAN	APPLICATION FINALISED	PERMISSION	CONDITIONAL	26/03/2019	20/08/2019	ABP-304595-19	Granted (Conditional)	24.79	20.05
Wexford County Council	20190523	RETENTION FOR MODIFICATIONS, EXTENSIONS AND ATTIC CONVERSION CARRIED OUT TO	BALLYMOTY BEG, BALLYHUSKARD	APPLICATION FINALISED	PERMISSION	CONDITIONAL	18/04/2019	10/07/2019		n/a	16.06	2.50
Wexford County Council	20181539	PERMISSION FOR DEVELOPMENT CONSISTING OF (A) DEMOLITION WORKS TO BOTH FRONT AND	CLAVASS, ENNISCORTHY RURAL	APPLICATION FINALISED	PERMISSION	CONDITIONAL	08/11/2018	07/02/2019		n/a	20.59	2.52
Wexford County Council	20190363	PERMISSION TO ERECT A SERVICED DWELLING HOUSE, TO ERECT A DOMESTIC GARAGE/STORE	MULLAUNREAGH, MONAMOLIN	APPLICATION FINALISED	PERMISSION	CONDITIONAL	25/03/2019	15/07/2019		n/a	9.76	3.64
Wexford County Council	20190563	PERMISSION TO CONSTRUCT A FULLY SERVICED TWO STOREY DWELLING HOUSE WITH ASSOCIAT	BALLYTARNSA, CASTLE TALBOT	APPLICATION FINALISED	PERMISSION	CONDITIONAL	26/04/2019	16/10/2019		n/a	9.26	5.31
Wexford County Council	20180259	PERMISSION FOR THE CONSTRUCTION OF A DWELLING HOUSE & DOMESTIC GARAGE ALL WITH A	BALLYCONNIGAR LOWER, CASTLE TALBOT	n/a	n/a	n/a	06/03/2018			n/a	12.29	11.21
Wexford County Council	20190017	PERMISSION FOR THE CONSTRUCTION OF AN EXTENSION TO AN EXISTING LIGHT INDUSTRIAL	KILCANNON, ENNISCORTHY RURAL	APPLICATION FINALISED	PERMISSION	CONDITIONAL	09/01/2019	20/05/2019		n/a	20.85	2.83
Wexford County Council	20180131	PERMISSION TO ERECT A BUNGALOW WITH SERVICES WITH DOMESTIC GARAGE AND ANCILLARY	KILMURRY, COURTTOWN	n/a	n/a	n/a	05/02/2018			n/a	15.39	14.76
Wexford County Council	20190349	PERMISSION FOR THE ERECTION OF A FULLY SERVICED DWELLING HOUSE, ATTACHED SHED	COOLINTAGGARHILL, LIMERICK	n/a	n/a	n/a	11/06/2024			n/a	19.50	18.04
Wexford County Council	20181009	PERMISSION TO DEMOLISH EXISTING TIMBER GARAGE STRUCTURE AND TO CONSTRUCT A NEW D	MOUNTSEATON, BALLYMORE	APPLICATION FINALISED	PERMISSION	CONDITIONAL	25/07/2018	16/10/2018		n/a	9.86	5.24
Wexford County Council	20180954	FOR PERMISSION FOR AN EXISTING PORCH CONSTRUCTED TO THE FRONT ELEVATION AND ALSO	RAMSTOWN LOWER, GOREY RURAL	APPLICATION FINALISED	PERMISSION	CONDITIONAL	12/07/2018	24/09/2018		n/a	14.29	12.73
Wexford County Council	20180980	PERMISSION FOR THE CONSTRUCTION OF AN AGRICULTURAL BUILDING OVER EXISTING CUBICL	CREFOGUE, ENNISCORTHY RURAL	APPLICATION FINALISED	PERMISSION	CONDITIONAL	18/07/2018	10/10/2018		n/a	20.66	6.23
Wexford County Council	20181116	PERMISSION FOR RETENTION OF ALTERATIONS TO EXISTING EXTENSION PREVIOUSLY GRANTED	RAHEEN (ED TOMBRACK), TOMBRACK	APPLICATION FINALISED	PERMISSION	CONDITIONAL	15/08/2018	05/11/2018		n/a	24.59	11.15
Wexford County Council	20180304	PERMISSION FOR THE USE OF DWELLING HOUSE AS A SEPARATE PERMANENT PLACE OF RES	BORRMOUNT, BREE	APPLICATION FINALISED	PERMISSION	CONDITIONAL	13/03/2018	09/07/2018		n/a	24.03	9.40
Wexford County Council	20181435	RETENTION OF AN EXISTING DEVELOPMENT AT THIS SITE, THE DEVELOPMENT CONSISTS	WHITFORT (ED ARTRAMON), ARTRAMON	APPLICATION FINALISED	PERMISSION	CONDITIONAL	17/10/2018	16/01/2019		n/a	23.68	13.93
Wexford County Council	20180986	PERMISSION TO ERECT A DOMESTIC GARAGE	BALLYNASTRAW, BALLYHUSKARD	APPLICATION FINALISED	PERMISSION	CONDITIONAL	19/07/2018	02/10/2018		n/a	18.84	7.24
Wexford County Council	20181152	PLANNING PERMISSION FOR THE ERECTION OF A FULLY SERVICED 3 BEDROOMED DWELLING	BALLYBEG, BALLYBEG	n/a	n/a	n/a	23/08/2018			n/a	21.56	10.53
Wexford County Council	20190530	1)PERMISSION FOR RETENTION FOR CHANGE OF POSITION OF DWELLINGHOUSE AND WELL	DUNISHAL, BALLYBEG	APPLICATION FINALISED	PERMISSION	CONDITIONAL	18/04/2019	08/07/2019		n/a	24.54	14.81
Wexford County Council	20181256	PERMISSION FOR THE PROPOSED ERECTION OF A FULLY SERVICED DWELLING HOUSE AND DOME	BALLYNAPIERCE, ENNISCORTHY RURAL	n/a	n/a	n/a	14/09/2018			n/a	24.03	8.04
Wexford County Council	20180423	PERMISSION TO ERECT A STEEL FRAMED DOMESTIC STORAGE SHED AND ALL ASSOCIATED WORK	SHRULE, ROSSMINOGUE	APPLICATION FINALISED	PERMISSION	CONDITIONAL	05/04/2018	25/06/2018		n/a	20.60	14.13
Wexford County Council	20181661	PERMISSION TO ERECT A SERVICED DWELLING HOUSE AND TO CARRY OUT ALL ASSOCIATED AN	KNOCKADILLY, WELLS	n/a	n/a	n/a	19/02/2024			n/a	7.39	2.47
Wexford County Council	20181180	PERMISSION TO CONSTRUCT A FULLY SERVICED DWELLING HOUSE AND ASSOCIATED SITE WORK	BALLYNESTRAGH, BALLYNESTRAGH	APPLICATION FINALISED	PERMISSION	CONDITIONAL	30/08/2018	19/03/2019	ABP-302978-18	Granted (Conditional)	19.35	18.15

Planning Authority	Application Number	Development Description	Development Address	Application Status	Application Type	Decision	Received Date	Grant Date	Appeal Ref Number	Appeal Decision	Dist to Turbine (km)	Dist to ETAR Boundary (km)
Wexford County Council	20181159	PERMISSION FOR THE ERECTION OF A TWO STOREY DETACHED BUILDING CONSISTING OF A GR	GOREY CORPORATION LANDS, GOREY URBAN	n/a	n/a	n/a	27/08/2018			n/a	14.93	13.66
Wexford County Council	20181440	RETENTION OF WORKS TO DATE AND PERMISSION TO COMPLETE THE ERECTION OF	BOUNREADY & BOLEY, BALLYCANEW	n/a	n/a	n/a	11/12/2023			n/a	9.81	6.41
Wexford County Council	20181548	PERMISSION TO DEMOLISH EXISTING OUT BUILDINGS AND PART OF DWELLING HOUSE AND TO	BALLYCANEW, BALLYCANEW	APPLICATION FINALISED	PERMISSION	CONDITIONAL	12/11/2018	29/01/2019		n/a	8.77	6.27
Wexford County Council	20190442	PERMISSION TO AMEND THE DESIGN OF THE APPROVED DEVELOPMENT (PLANNING REFERENCE	BANOGE, COURTTOWN	APPLICATION FINALISED	PERMISSION	CONDITIONAL	04/04/2019	14/02/2020	ABP-305860-19	Granted (Conditional)	11.32	10.34
Wexford County Council	20180319	PERMISSION FOR RETENTION OF ALTERATIONS TO EXTENSION GRANTED PERMISSION UNDER PL	TINTESKIN, FORD	APPLICATION FINALISED	PERMISSION	CONDITIONAL	16/03/2018	05/06/2018		n/a	3.79	3.34
Wexford County Council	20180968	PERMISSION TO ERECT A SERVICED DWELLING HOUSE AND DETACHED DOMESTIC GARAGE	ASKINAMOE, KILBORA	APPLICATION FINALISED	PERMISSION	CONDITIONAL	16/07/2018	02/10/2018		n/a	20.05	7.31
Wexford County Council	20181345	PERMISSION TO ERECT A FULLY SERVICED DWELLING HOUSE TOGETHER WITH ALL ANCILLARY	NEWTOWN (ED KILBORA) & FERNS UPPER, KILBORA & FERNS	APPLICATION FINALISED	PERMISSION	CONDITIONAL	02/10/2018	02/01/2019		n/a	18.74	5.51
Wexford County Council	20181351	PERMISSION TO ERECT AN ARTISAN TIMBER CRAFT WORKSHOP AND TO CARRY OUT ALL ASSOCI	CLONE EAST, MONAMOLIN	APPLICATION FINALISED	PERMISSION	CONDITIONAL	02/10/2018	07/02/2019		n/a	7.55	0.87
Wexford County Council	20181749	PERMISSION FOR THE ERECTION OF A FULLY SERVICED DWELLING HOUSE AND GARAGE AND AL	CROSSHUE, CASTLE TALBOT	n/a	n/a	n/a	18/12/2018			n/a	12.54	10.26
Wexford County Council	20180927	RETENTION PLANNING PERMISSION FOR A) THE SUBDIVISION OF A DWELLING INTO TWO DWEL	CAMOLIN, KILCOMB	APPLICATION FINALISED	PERMISSION	CONDITIONAL	09/07/2018	26/09/2018		n/a	14.99	6.57
Wexford County Council	20190867	PERMISSION FOR THE ERECTION OF A SINGLE STOREY SHED IN REAR GARDEN	BALLYTRAMON, ARDCAVAN	APPLICATION FINALISED	PERMISSION	CONDITIONAL	21/06/2019	11/09/2019		n/a	22.66	17.66
Wexford County Council	20181318	PERMISSION TO RETAIN POSITION OF DWELLING HOUSE AND DOMESTIC GARAGE AS	KILLMALLOCK, KILLMALLOCK	APPLICATION FINALISED	PERMISSION	CONDITIONAL	25/09/2018	17/12/2018		n/a	19.80	10.31
Wexford County Council	20190127	PERMISSION FOR CHANGE OF USE OF EXISTING COMMERCIAL PREMISES TO COMMUNITY USE	BALLYCANEW, BALLYCANEW	APPLICATION FINALISED	PERMISSION	CONDITIONAL	04/02/2019	29/04/2019		n/a	8.94	6.44
Wexford County Council	20171193	PERMISSION FOR RETENTION OF EXTENSION (SUNROOM) TO DWELLING	TINCOON, EDERMINE	APPLICATION FINALISED	PERMISSION	CONDITIONAL	04/09/2017	15/11/2017		n/a	23.92	11.42
Wexford County Council	20181361	PERMISSION FOR RETENTION AND CONTINUED USE AS A GRANNY FLAT, LOCATED WITHIN A GA	CARRIGABRUSE, ENNIS CORTHY RURAL	APPLICATION FINALISED	PERMISSION	CONDITIONAL	05/10/2018	19/12/2018		n/a	23.43	5.70
Wexford County Council	20190119	PERMISSION TO IMPORT SOIL AND SUBSOIL OVER 5 YEARS (APPROXIMATELY 24,000 TONNES	NEWTOWN LOWER, COOLGREANY	APPLICATION FINALISED	PERMISSION	CONDITIONAL	01/02/2019	29/04/2019		n/a	24.52	23.91
Wexford County Council	20190269	PERMISSION TO, ERECT A DWELLING WITH SERVICES AND DOMESTIC GARAGE AND ALL ASSOCI	BARROGE, KILGORMAN	APPLICATION FINALISED	PERMISSION	CONDITIONAL	04/03/2019	20/05/2019		n/a	19.29	18.74
Wexford County Council	20171387	PERMISSION FOR RETENTION OF ROADSIDE BOUNDARY WALL AND ENTRANCE TO DWELLING AND	MONANARRIG, BALLYVALDON	APPLICATION FINALISED	PERMISSION	CONDITIONAL	25/10/2017	24/01/2018		n/a	10.79	8.90
Wexford County Council	20190302	PERMISSION TO CONVERT THE CURRENT PROPERTY FROM A BUNGALOW TO A DORMER DESIGN. T	KILLOWEN LOWER, KILGORMAN	APPLICATION FINALISED	PERMISSION	CONDITIONAL	11/03/2019	04/06/2019		n/a	21.08	20.56
Wexford County Council	20181054	PERMISSION FOR ERECTION OF A DWELLING AND DOMESTIC GARAGE, WITH ALL ASSOCIATED	KNOCKINA, BALLYNESTRAGH	APPLICATION FINALISED	PERMISSION	CONDITIONAL	02/08/2018	29/01/2019		n/a	17.25	16.21
Wexford County Council	20181355	PLANNING PERMISSION FOR THE PLACEMENT OF A PAY-TO-USE PORTABLE WASTE	PART OF CASTLEBRIDGE, ARDCAVAN	APPLICATION FINALISED	PERMISSION	CONDITIONAL	04/10/2018	11/03/2019		n/a	22.07	17.03
Wexford County Council	20180233	PERMISSION FOR RETENTION OF EXTENSION (PORCH) TO FRONT OF EXISTING DWELLING HOUS	TOMSALLAGH, TINNACROSS	APPLICATION FINALISED	PERMISSION	CONDITIONAL	26/02/2018	21/05/2018		n/a	17.35	1.50
Wexford County Council	20180218	PERMISSION TO ERECT A DWELLING WITH SERVICES AND DOMESTIC GARAGE UNDER ROOF AND	KILLOWEN UPPER, KILGORMAN	APPLICATION FINALISED	PERMISSION	CONDITIONAL	23/02/2018	16/05/2018		n/a	21.28	20.75
Wexford County Council	20180994	PERMISSION TO ERECT A FULLY SERVICED DWELLING HOUSE WITH DOMESTIC GARAGE	CLONDAW, KILCORMICK	APPLICATION FINALISED	PERMISSION	CONDITIONAL	23/07/2018	16/10/2018		n/a	14.36	2.78
Wexford County Council	20181366	PLANNING PERMISSION IS SOUGHT FOR THE CONSTRUCTION OF 3 NO. DETACHED TWO STOREY	ENNISCORTHY, ENNIS CORTHY RURAL	n/a	n/a	n/a	05/10/2018			n/a	22.50	4.68
Wexford County Council	20181574	PERMISSION TO ERECT A DOMESTIC GARAGE/STORAGE SHED WITH ANCILLARY SITE WORKS	KILDERMOT, COURTTOWN	APPLICATION FINALISED	PERMISSION	CONDITIONAL	16/11/2018	19/02/2019		n/a	14.94	14.38
Wexford County Council	20171242	PERMISSION TO DEMOLISH EXISTING HABITABLE DWELLING HOUSE AND ERECT IN ITS PLACE	CASTLELAND, FERNS	APPLICATION FINALISED	PERMISSION	CONDITIONAL	18/09/2017	06/12/2017		n/a	18.21	4.90
Wexford County Council	20180618	PERMISSION TO ERECT A DWELLING WITH SERVICES AND DOMESTIC GARAGE AND ALL ASSOCI	KILLYBEGS, BALLYLARKIN	n/a	n/a	n/a	11/05/2018			n/a	20.65	20.08
Wexford County Council	20190308	RETENTION OF THE CHANGE OF USE OF THE FIRST FLOOR OF EXISTING RETAIL UNIT FROM	GOREY CORPORATION LANDS, GOREY URBAN	APPLICATION FINALISED	PERMISSION	CONDITIONAL	11/03/2019	12/08/2019		n/a	14.75	13.52
Wexford County Council	20171219	PERMISSION TO RECONSTRUCT FIRE DAMAGED DWELLING HOUSE AND CARRY OUT ALTERATIONS	BALLYEDMOND (ED WELLS), WELLS	APPLICATION FINALISED	PERMISSION	CONDITIONAL	11/09/2017	27/11/2017		n/a	6.30	0.34
Wexford County Council	20181007	PLANNING PERMISSION FOR THE CONSTRUCTION OF A DOMESTIC GARAGE & ASSOCIATED WORKS	WHITEFORT, ARTRAMON	APPLICATION FINALISED	PERMISSION	CONDITIONAL	24/07/2018	16/10/2018		n/a	23.92	13.99
Wexford County Council	20181094	PERMISSION FOR THE PROPOSED ERECTION OF A FULLY SERVICED DWELLING HOUSE AND DOME	KILCORRAL, ARDCAVAN	n/a	n/a	n/a	09/08/2018			n/a	20.29	14.52
Wexford County Council	20180007	PERMISSION FOR THE FOLLOWING: 1) A FULLY SERVICED DWELLING WITH DOMESTIC GARAGE	OULART, BOLABOY	APPLICATION FINALISED	PERMISSION	CONDITIONAL	05/01/2018	28/03/2018		n/a	10.74	4.38
Wexford County Council	20190160	PERMISSION FOR CONSTRUCTION OF 53 NO. DWELLINGS CONSISTING OF 14 NO 2 BEDROOM D	CLONHASTEN, ENNIS CORTHY RURAL	n/a	n/a	n/a	02/10/2023			n/a	20.44	3.18
Wexford County Council	20190589	PERMISSION TO ERECT AN EXTENSION TO THE SIDE OF EXISTING DWELLING WITH	RAMSTOWN LOWER, GOREY RURAL	APPLICATION FINALISED	PERMISSION	CONDITIONAL	01/05/2019	22/07/2019		n/a	14.11	12.56
Wexford County Council	20190365	PERMISSION FOR THE PROVISION OF TOURIST ACCOMMODATION COMPRISING: 3 NO. 2	RAHEENAGURREN WEST, COURTTOWN	APPLICATION FINALISED	PERMISSION	CONDITIONAL	25/03/2019	30/10/2019		n/a	13.47	12.51
Wexford County Council	20181307	PERMISSION TO ERECT A DWELLING WITH SERVICES AND DOMESTIC GARAGE	DRANAGH, KILCORMICK	n/a	n/a	n/a	24/09/2018			n/a	9.15	0.56

Planning Authority	Application Number	Development Description	Development Address	Application Status	Application Type	Decision	Received Date	Start Date	Appeal Ref Number	Appeal Decision	Days to Turnover (n/a)	Days to Plan Boundary (n/a)
Wexford County Council	20181137	PERMISSION FOR 2 NUMBER MAIZE PITS WITH ASSOCIATED SITE WORKS	TOMADILLY, MARSHALSTOWN	APPLICATION FINALISED	PERMISSION	CONDITIONAL	20/08/2018	07/11/2018		n/a	23.29	6.12
Wexford County Council	20180468	PERMISSION FOR RETENTION IS SOUGHT FOR 9 SQ. M. BOILER HOUSE AS CONSTRUCTED ON 5	ASKA MORE, BALLYBEG	APPLICATION FINALISED	PERMISSION	CONDITIONAL	12/04/2018	04/07/2018		n/a	21.69	13.28
Wexford County Council	20181414	PERMISSION FOR THE CONSTRUCTION OF AN EXTENSION TO DWELLING HOUSE	KILMACOE, ARDCOLM	APPLICATION FINALISED	PERMISSION	CONDITIONAL	15/10/2018	16/01/2019		n/a	17.18	15.33
Wexford County Council	20180772	PERMISSION FOR THE PROPOSED ERECTION OF A FULLY SERVICED DWELLING HOUSE AND DOME	KILCOTTY MORE, BALLYHUSKARD	APPLICATION FINALISED	PERMISSION	CONDITIONAL	07/06/2018	28/08/2018		n/a	16.62	5.31
Wexford County Council	20181810	PERMISSION TO SUBDIVIDE EXISTING END OF TERRACE TWO-STOREY DWELLING INTO 2	BALLYCANEW, BALLYCANEW	n/a	n/a	n/a	21/12/2018			n/a	8.74	6.06
Wexford County Council	20181199	PERMISSION TO ERECT A FIRST-FLOOR DORMER EXTENSION TO OUR EXISTING DWELLING AND	TARAHILL, COURTTOWN	APPLICATION FINALISED	PERMISSION	CONDITIONAL	03/09/2018	21/11/2018		n/a	15.96	15.41
Wexford County Council	20190202	PERMISSION FOR THE CONSTRUCTION OF A NEW SINGLE STOREY EXTENSION TO THE SIDE	BARNADOWN LOWER, GOREY RURAL	APPLICATION FINALISED	PERMISSION	CONDITIONAL	18/02/2019	08/05/2019		n/a	11.21	9.05
Wexford County Council	20181546	PERMISSION FOR THE CONSTRUCTION OF A FULLY SERVICED DWELLING WITH DOMESTIC GARAG	BALLYLACY, BALLYNESTRAGH	n/a	n/a	n/a	12/11/2018			n/a	19.30	18.70
Wexford County Council	20180975	PERMISSION FOR THE RETENTION OF A CHANGE OF SITE LAYOUT AND SITE BOUNDARIES TO TH	GARRYLOUGH LOWER, KILMALLOCK	APPLICATION FINALISED	PERMISSION	CONDITIONAL	16/07/2018	10/10/2018		n/a	18.89	14.33
Wexford County Council	20181775	PERMISSION TO ERECT A TWO STOREY EXTENSION AT THE REAR AND SIDE OF THE	BALLYBOGGAN LOWER, ARTRAMON	APPLICATION FINALISED	PERMISSION	CONDITIONAL	20/12/2018	07/05/2019		n/a	22.06	16.83
Wexford County Council	20181056	PERMISSION TO ERECT A DWELLING WITH SERVICES AND DOMESTIC GARAGE AND ALL	TINNOCK UPPER, BALLYNESTRAGH	APPLICATION FINALISED	PERMISSION	CONDITIONAL	02/08/2018	12/11/2018		n/a	19.67	19.01
Wexford County Council	20181232	PERMISSION TO ERECT A DWELLING WITH SERVICES AND DOMESTIC GARAGE	BALLYDONIGAN, TINNACROSS	n/a	n/a	n/a	10/09/2018			n/a	14.72	0.00
Wexford County Council	20181077	RETENTION PLANNING PERMISSION FOR A NEW VEHICULAR ENTRANCE. PLANNING PERMISSIO	BALLINACCOOLA, KILNAHUE	APPLICATION FINALISED	PERMISSION	CONDITIONAL	07/08/2018	30/10/2018		n/a	16.56	13.69
Wexford County Council	20181761	PERMISSION FOR ERECTION OF A COMMUNITY CENTRE BUILDING WITH ASSOCIATED SITE WORK	Garrywilliam, Artramon	APPLICATION FINALISED	PERMISSION	CONDITIONAL	19/12/2018	19/03/2019		n/a	24.90	16.48
Wexford County Council	20181239	PERMISSION TO ERECT 12 NO. TWO-STOREY DWELLING UNITS WHICH WILL CONSIST OF THE O	CREAGH DEMESNE, GOREY RURAL	APPLICATION FINALISED	PERMISSION	CONDITIONAL	10/09/2018	03/12/2018		n/a	15.45	14.01
Wexford County Council	20171643	PERMISSION FOR THE CONSTRUCTION OF A WASTE WATER TREATMENT SYSTEM, PERCOLATION A	MOUNTHOWARD LOWER, MONAMOLIN	APPLICATION FINALISED	PERMISSION	CONDITIONAL	14/12/2017	09/04/2018		n/a	9.38	4.31
Wexford County Council	20180494	PERMISSION FOR RETENTION OF A DOMESTIC GARAGE ON SITE	DUNANORE, BREE	APPLICATION FINALISED	PERMISSION	CONDITIONAL	18/04/2018	09/07/2018		n/a	24.38	8.79
Wexford County Council	20180153	PERMISSION FOR THE CONSTRUCTION OF AN EXTENSION TO THE REAR OF THE EXISTING DWEL	BALLYTEGAN, GOREY RURAL	APPLICATION FINALISED	PERMISSION	CONDITIONAL	09/02/2018	01/05/2018		n/a	15.39	14.25
Wexford County Council	20180992	PERMISSION FOR THE DECOMMISSIONING OF EXISTING FOUL DISPOSAL SYSTEM & FOR THE CO	BALLYCONNIGAR LOWER, CASTLE TALBOT	APPLICATION FINALISED	PERMISSION	CONDITIONAL	23/07/2018	12/11/2018		n/a	11.84	10.32
Wexford County Council	20181072	PERMISSION TO ERECT A BUNGALOW WITH SERVICES, DOMESTIC GARAGE AND ANCILLARY	TOMNABOLEY LOWER, KILCORMICK	APPLICATION FINALISED	PERMISSION	CONDITIONAL	03/08/2018	30/10/2018		n/a	10.82	0.00
Wexford County Council	20180297	PERMISSION TO ERECT A DWELLING HOUSE WITH SERVICES AND DOMESTIC GARAGE	NEWTOWN (E.D. KILBORA) & FERNS UPPER, KILBORA & FERNS	APPLICATION FINALISED	PERMISSION	CONDITIONAL	13/03/2018	05/09/2018		n/a	18.75	5.54
Wexford County Council	20181002	RETENTION PLANNING PERMISSION FOR ALTERATIONS TO THE DESIGN OF A DWELLING	BALLYFARNOGUE, CASTLE ELLIS	APPLICATION FINALISED	PERMISSION	CONDITIONAL	23/07/2018	10/10/2018		n/a	16.97	13.30
Wexford County Council	20181164	PERMISSION TO REMOVE AN EXISTING UNAUTHORISED STRUCTURE AND ALSO PERMISSION TO C	BALLINATRAY LOWER, COURTTOWN	n/a	n/a	n/a	27/08/2018			n/a	10.77	10.14
Wexford County Council	20181662	PERMISSION TO CONSTRUCT AN EXTENSION TO THE FRONT OF AN EXISTING FACTORY AND ALL	CLONATIN LOWER, GOREY RURAL	n/a	n/a	n/a	13/06/2024			n/a	14.83	13.87
Wexford County Council	20190303	PERMISSION TO ERECT A SERVICED DWELLING HOUSE, TO ERECT A DOMESTIC GARAGE/STORE	KNOCKSKEMOLIN, WELLS	n/a	n/a	n/a	11/03/2019			n/a	8.97	2.37
Wexford County Council	20190655	PERMISSION FOR A CHANGE OF SITE BOUNDARIES TO DWELLING HOUSE AS FROM THAT	COOLRAINEY, ARDCOLM	APPLICATION FINALISED	PERMISSION	CONDITIONAL	16/05/2019	08/08/2019		n/a	18.26	16.29
Wexford County Council	20181789	PERMISSION FOR THE CONSTRUCTION OF A DWELLING HOUSE & A DOMESTIC GARAGE ALL WITH	BALLINAMORRAGH, ARDCOLM	n/a	n/a	n/a	20/12/2018			n/a	19.79	17.26
Wexford County Council	20171516	PERMISSION TO ERECT 9 NO. TWO STOREY 3 BEDROOMED TERRACED DWELLING HOUSES WITH C	KNOCKMULLEN, GOREY RURAL	APPLICATION FINALISED	PERMISSION	CONDITIONAL	20/11/2017	19/02/2018		n/a	13.61	12.33
Wexford County Council	20180583	PERMISSION FOR RETENTION OF DOMESTIC GARAGE AND RELOCATION OF GARAGE ON SITE AND	BARNLAND, BALLYNESTRAGH	APPLICATION FINALISED	PERMISSION	CONDITIONAL	03/05/2018	25/07/2018		n/a	18.52	17.34
Wexford County Council	20190001	RETENTION PERMISSION OF MINOR ALTERATIONS TO WINDOWS/DOORS DURING CONSTRUCTION	CLONE, BALLYCARNEY	APPLICATION FINALISED	PERMISSION	CONDITIONAL	04/01/2019	27/03/2019		n/a	17.95	2.82
Wexford County Council	20180879	PERMISSION TO ERECT A DWELLING WITH SERVICES AND DOMESTIC GARAGE AND ALL ASSOCIA	BALLYGULLEN (E.D. KILNAHUE), KILNAHUE	n/a	n/a	n/a	28/06/2018			n/a	18.54	15.10
Wexford County Council	20180011	PERMISSION FOR THE RETENTION OF THE CONSTRUCTION OF A DOMESTIC STORAGE SHED WITH	BALLINATRAY LOWER, COURTTOWN	n/a	n/a	n/a	08/01/2018			n/a	10.77	10.14
Wexford County Council	20190080	PERMISSION FOR THE ERECTION OF A FULLY SERVICED DWELLING HOUSE TOGETHER	BALLYMORE, BALLYMORE	APPLICATION FINALISED	PERMISSION	CONDITIONAL	25/01/2019	23/04/2019		n/a	10.46	4.64
Wexford County Council	20181237	THE DEVELOPMENT WILL CONSIST OF: PROPOSED SELF CONTAINED SINGLE STOREY RESIDENTI	CASTLETOWN, KILGORMAN	APPLICATION FINALISED	PERMISSION	CONDITIONAL	10/09/2018	28/11/2018		n/a	19.28	18.74
Wexford County Council	20190687	PERMISSION TO MAKE ALTERATIONS TO EXISTING DWELLING CONSISTING OF (1) A FIRST FL	BALLINATRAY LOWER, COURTTOWN	n/a	n/a	n/a	22/05/2019			n/a	10.66	10.07
Wexford County Council	20181052	PERMISSION TO RETAIN EXISTING DOMESTIC GARAGE AS POSITIONED ON SITE AND PERMISSI	BARNAHASK, ARDCOLM	APPLICATION FINALISED	PERMISSION	CONDITIONAL	01/08/2018	24/10/2018		n/a	18.68	16.71
Wexford County Council	20190051	RETENTION FOR THE CONSTRUCTION OF TWO DORMER WINDOWS AND ROOF LIGHTS	BALLYOUGHNA, BALLYGARRETT	APPLICATION FINALISED	PERMISSION	CONDITIONAL	18/01/2019	08/04/2019		n/a	3.39	2.24

Planning Authority	Application Number	Development Description	Development Address	Application Status	Application Type	De-Use	Received Date	Grant Date	Appeal Ref Number	Appeal Decision	Dist to Turbine (km)	Dist to EIR Boundary (km)
Wexford County Council	20180202	PERMISSION TO CONSTRUCT AN EXTENSION TO MY EXISTING DWELLING HOUSE WITH ASSOCIATE	BALLYHOW LOWER, ARDCAVAN	APPLICATION FINALISED	PERMISSION	CONDITIONAL	19/02/2018	14/05/2018		n/a	19.86	16.12
Wexford County Council	20190765	PERMISSION FOR THE ERECTION OF DETACHED DOMESTIC GARAGE AT REAR OF DWELLING	DONAGHMORE, BALLYGARRETT	APPLICATION FINALISED	PERMISSION	CONDITIONAL	31/05/2019	21/08/2019		n/a	4.58	4.06
Wexford County Council	20181222	PERMISSION FOR RETENTION OF ALTERATIONS TO EXISTING DWELLING AS A CHANGE TO THAT	BALLINATRAY LOWER, COURTTOWN	APPLICATION FINALISED	PERMISSION	CONDITIONAL	07/09/2018	26/11/2018		n/a	10.86	10.25
Wexford County Council	20190022	PERMISSION FOR CHANGE OF USE OF UNIT 5 GOREY RETAIL PARK (281.55SQM) FROM	MILL LANDS, GOREY URBAN	APPLICATION FINALISED	PERMISSION	CONDITIONAL	11/01/2019	08/04/2019		n/a	14.46	13.29
Wexford County Council	20180428	PERMISSION TO CONSTRUCT AN EXTENSION TO SIDE OF EXISTING DWELLING HOUSE COMPRISI	BALLYNAHASK (BALAGHKEEN NORTH BY), BALLYVALDON	APPLICATION FINALISED	PERMISSION	CONDITIONAL	05/04/2018	27/06/2018		n/a	6.74	5.81
Wexford County Council	20181322	PERMISSION TO ERECT A SERVICED DWELLING HOUSE TO ERECT A DOMESTIC	CRANE, TINNACROSS	APPLICATION FINALISED	PERMISSION	CONDITIONAL	25/09/2018	21/02/2019		n/a	17.47	0.30
Wexford County Council	20181261	PERMISSION FOR 2 NO STORAGE UNITS AND ASSOCIATED SITE WORKS	MOYNE UPPER, ENNISCORTHY RURAL	APPLICATION FINALISED	PERMISSION	CONDITIONAL	17/09/2018	12/12/2018		n/a	21.51	3.59
Wexford County Council	20190273	PERMISSION FOR THE RETENTION OF EXISTING STEEL FRAMED SHED FOR THE PURPOSE OF	CLONE, BALLYCARNEY	n/a	n/a	n/a	05/03/2019			n/a	18.45	2.73
Wexford County Council	20181346	PERMISSION TO ERECT A FULLY SERVICED DWELLING HOUSE AND DOMESTIC GARAGE TOGETHER	NEWTOWN (ED KILBORA) & FERNS UPPER, KILBORA & FERNS	APPLICATION FINALISED	PERMISSION	CONDITIONAL	02/10/2018	02/01/2019		n/a	18.72	5.50
Wexford County Council	20180640	PERMISSION TO ERECT A TWO-STORY DWELLING WITH DOMESTIC GARAGE AND SERVICES WITH	PERRYMOUNT, BALLYLARKIN	APPLICATION FINALISED	PERMISSION	CONDITIONAL	14/05/2018	12/09/2018		n/a	21.02	20.42
Wexford County Council	20181654	PERMISSION TO ERECT A FINISHING HOUSE FOR THE REARING OF PIGS SUCH THAT THE CAPA	KILTILLAHAN, BALLYBEG	APPLICATION FINALISED	PERMISSION	CONDITIONAL	30/11/2018	25/10/2019		n/a	22.29	13.67
Wexford County Council	20171231	PERMISSION FOR DEMOLITION OF EXISTING HABITABLE DWELLING AND ERECTION OF A REPLA	CRANE, TINNACROSS	APPLICATION FINALISED	PERMISSION	CONDITIONAL	13/09/2017	06/12/2017		n/a	17.67	0.00
Wexford County Council	20181030	PERMISSION TO ERECT A SERVICED DWELLING HOUSE, TO ERECT A DOMESTIC GARAGE/STORE	KILCORKEY, BALLYCANEW	n/a	n/a	n/a	30/07/2018			n/a	7.64	4.14
Wexford County Council	20181328	PLANNING PERMISSION FOR A STANDALONE SINGLE STOREY EXTENSION CONSISTING OF 1 NUM	BALLYGARRETT, BALLYGARRETT	APPLICATION FINALISED	PERMISSION	CONDITIONAL	27/09/2018	23/05/2019	ABP-303651-19	Granted (Conditional)	2.92	2.28
Wexford County Council	20171705	PERMISSION TO (1) DEMOLISH EXISTING DWELLING AND ERECT A DWELLING WITH SERVICES	TARAHILL, COURTTOWN	APPLICATION FINALISED	PERMISSION	CONDITIONAL	21/12/2017	28/03/2018		n/a	17.04	16.48
Wexford County Council	20190058	PERMISSION TO ERECT A DWELLING HOUSE WITH SERVICES AND DOMESTIC GARAGE	CLONE, BALLYCARNEY	APPLICATION FINALISED	PERMISSION	CONDITIONAL	21/01/2019	18/04/2019		n/a	18.44	2.73
Wexford County Council	20181643	PERMISSION FOR THE RETENTION OF BASEMENT FOR STORAGE PURPOSES TO EXISTING DWELIN	CAHORE, CAHORE	n/a	n/a	n/a	30/11/2018			n/a	1.61	0.80
Wexford County Council	20180619	PERMISSION FOR THE CONSTRUCTION OF AN EXTENSION TO THE EXISTING DWELLING HOUSE A	KNOCKDUFF, BREE	APPLICATION FINALISED	PERMISSION	CONDITIONAL	11/05/2018	30/07/2018		n/a	24.94	11.05
Wexford County Council	20171381	PERMISSION TO ERECT A TWO STOREY DWELLING WITH DOMESTIC GARAGE AND SERVICES WITH	BALLYCARRIGEEN LOWER, THE HARROW	APPLICATION FINALISED	PERMISSION	CONDITIONAL	24/10/2017	17/01/2018		n/a	12.85	1.19
Wexford County Council	20171712	PERMISSION TO ERECT A SERVICED DWELLING HOUSE AND GARAGE/STORE AND CARRY OUT ALL	MOUNTSEATON, BALLYMORE	n/a	n/a	n/a	22/12/2017			n/a	10.07	5.65
Wexford County Council	20171440	PERMISSION TO CONSTRUCT A SLATTED UNDERGROUND EFFLUENT TANK WITH A FEED RAIL/BAR	MONAWILLING LOWER, BOLABOY	APPLICATION FINALISED	PERMISSION	CONDITIONAL	08/11/2017	31/01/2018		n/a	12.56	4.69
Wexford County Council	20180401	PERMISSION FOR A CHANGE OF USE OF AN EXISTING SINGLE STOREY DWELLING TO A COMMER	COURTTOWN, COURTTOWN	APPLICATION FINALISED	PERMISSION	CONDITIONAL	29/03/2018	20/06/2018		n/a	12.19	11.59
Wexford County Council	20181823	PERMISSION FOR ALTERATIONS TO PERMITTED DEVELOPMENT PREVIOUSLY GRANTED UNDER PL	GOREY CORPORATION LANDS, GOREY URBAN	n/a	n/a	n/a	21/12/2018			n/a	14.81	13.49
Wexford County Council	20181695	PLANNING PERMISSION FOR 18 NO. 2 STOREY 3 BED SEMI-DETACHED DWELLINGS, 12 NO.	FERNS LOWER, FERNS	APPLICATION FINALISED	PERMISSION	CONDITIONAL	10/12/2018	11/03/2019		n/a	17.29	4.01
Wexford County Council	20181079	FULL PLANNING PERMISSION FOR ALTERATIONS & ADDITIONS TO THE EXISTING TWO-STORY	BALLYLACY, BALLYNESTRAGH	APPLICATION FINALISED	PERMISSION	CONDITIONAL	07/08/2018	30/10/2018		n/a	18.94	18.34
Wexford County Council	20180599	PERMISSION TO ERECT A DWELLING WITH SERVICES AND DOMESTIC GARAGE AND ALL ASSOCIA	FOXCOVER, MONASEED	n/a	n/a	n/a	08/05/2018			n/a	22.50	18.44
Wexford County Council	20180757	PERMISSION FOR THE CONSTRUCTION OF A NEW FULLY SERVICED DWELLING WITH ATTACHED C	BALLINROAD, KILCORMICK	APPLICATION FINALISED	PERMISSION	CONDITIONAL	05/06/2018	05/11/2018		n/a	11.18	3.61
Wexford County Council	20190676	RETENTION OF EXISTING FLAT ROOF EXTENSION TO SIDE AND BOILER HOUSE EXTENSION	TEMPLESHANNON, ENNISCORTHY URBAN	APPLICATION FINALISED	PERMISSION	CONDITIONAL	20/05/2019	02/08/2019		n/a	21.57	4.51
Wexford County Council	20190605	PERMISSION TO ERECT A DWELLING HOUSE WITH SERVICES, DOMESTIC GARAGE AND ALL ASS	BALLYTARNSA, BALLYBEG	n/a	n/a	n/a	03/05/2019			n/a	22.97	13.26
Wexford County Council	20180285	PERMISSION FOR THE PROPOSED ERECTION OF A FULLY SERVICED DWELLING HOUSE AND DOME	BALLINA (E.D. ARDCAVAN), ARDCAVAN	APPLICATION FINALISED	PERMISSION	CONDITIONAL	09/03/2018	30/05/2018		n/a	19.45	16.78
Wexford County Council	20190339	PERMISSION TO ERECT A SPLIT LEVEL TWO STOREY DWELLING WITH CAR PORT AND STORAGE	BALLYSCARTIN, COURTTOWN	APPLICATION FINALISED	PERMISSION	CONDITIONAL	15/03/2019	19/08/2019		n/a	15.35	14.74
Wexford County Council	20180631	PERMISSION FOR A CHANGE OF HOUSE AND GARAGE DESIGN FROM THAT PERMITTED UNDER 201	BOLACAHER, TOMBRACK	APPLICATION FINALISED	PERMISSION	CONDITIONAL	14/05/2018	04/09/2018		n/a	21.42	7.94
Wexford County Council	20190181	PERMISSION TO CONSTRUCT A SILAGE PIT TO EXISTING FARM YARD AND ALL ASSOCIATED SI	CLOLOGE LOWER, BALLYMORE	APPLICATION FINALISED	PERMISSION	CONDITIONAL	12/02/2019	07/05/2019		n/a	14.53	4.35
Wexford County Council	20180257	PERMISSION FOR (1) RETENTION OF ALTERATIONS TO DESIGN OF EXISTING DOMESTIC GARA	BOLABRADD, BALLYLARKIN	n/a	n/a	n/a	06/03/2018			n/a	21.43	20.83
Wexford County Council	20180997	PERMISSION TO ERECT A SERVICED DWELLING HOUSE, A DOMESTIC GARAGE/STORE AND TO CA	KNOCKSKEMOLIN, WELLS	n/a	n/a	n/a	23/07/2018			n/a	8.98	2.37
Wexford County Council	20180129	PERMISSION TO ERECT A DORMER BUNGALOW WHICH INCLUDES A GRANNY FLAT UNDER ROOF WI	PEPPARDS CASTLE, CAHORE	APPLICATION FINALISED	PERMISSION	CONDITIONAL	05/02/2018	05/06/2018		n/a	1.15	0.74

Planning Authority	Application Number	Development Description	Development Address	Application Status	Application Type	Decision	Received Date	Grant Date	Appeal Ref Number	Appeal Decision	Days to Tribunal (km)	Days to Plan Boundary (km)
Wexford County Council	20180197	PERMISSION FOR RETENTION OF EXTENSION TO SIDE AND REAR OF DWELLING HOUSE.	ENNISCORTHY, ENNISCORTHY RURAL	APPLICATION FINALISED	PERMISSION	CONDITIONAL	19/02/2018	27/08/2018		n/a	22.51	4.66
Wexford County Council	20180289	PERMISSION FOR THE ERECTION OF A SINGLE STOREY DWELLING HOUSE WITH DOMESTIC GARAGE	BALLYGARRAN, KILLINCOOLY	APPLICATION FINALISED	PERMISSION	CONDITIONAL	12/03/2018	30/05/2018		n/a	4.16	3.74
Wexford County Council	20181243	PERMISSION TO ERECT AN AGRICULTURAL ENTRANCE	CORAH, TOMBRACK	APPLICATION FINALISED	PERMISSION	CONDITIONAL	12/09/2018	26/11/2018		n/a	22.38	7.31
Wexford County Council	20180048	PERMISSION FOR RETENTION FOR THE FOLLOWING (1) ALTERATIONS TO DWELLINGHOUSE DESI	TINNOKK UPPER, BALLYNESTRAGH	APPLICATION FINALISED	PERMISSION	CONDITIONAL	19/01/2018	16/04/2018		n/a	18.89	18.13
Wexford County Council	20181429	PERMISSION FOR THE CONSTRUCTION OF A DWELLING HOUSE AND AN ATTACHED CARPORT	TOMNALOSSETT, ENNISCORTHY RURAL	n/a	n/a	n/a	17/10/2018			n/a	23.83	6.89
Wexford County Council	20190152	PERMISSION FOR 1) THE ERECTION OF A FULLY SERVICED DWELLING HOUSE 2) THE ERECTIO	GROVE LITTLE, KILNAHUE	APPLICATION FINALISED	PERMISSION	CONDITIONAL	06/02/2019	01/05/2019		n/a	18.97	17.14
Wexford County Council	20181281	PERMISSION FOR PROPOSED DEVELOPMENT TO CONSIST OF THE CONSTRUCTION OF A PART SIN	BALLYDUFF (ED CASTLEDOKCKRELL), CASTLEDOKCKRELL	APPLICATION FINALISED	PERMISSION	CONDITIONAL	19/09/2018	19/02/2019		n/a	24.58	8.82
Wexford County Council	20180133	PERMISSION TO CONSTRUCT SLATTED CUBICLE SHED, CONCRETE APRONS AND ALL ASSOCIATED	BALLYFIN, BALLYCANEW	APPLICATION FINALISED	PERMISSION	CONDITIONAL	05/02/2018	12/11/2018		n/a	8.69	5.14
Wexford County Council	20181608	PERMISSION FOR THE ERECTION OF A FULLY SERVICED DWELING HOUSE AND ASSOCIATED SIT	ST. JOHNS, ENNISCORTHY RURAL	APPLICATION FINALISED	PERMISSION	CONDITIONAL	26/11/2018	23/04/2019		n/a	23.14	7.45
Wexford County Council	20180897	PERMISSION TO ERECT A SERVICED DWELLING HOUSE AND DETACHED DOMESTIC GARAGE AND G	CORAH, TOMBRACK	n/a	n/a	n/a	02/07/2018			n/a	22.38	7.32
Wexford County Council	20180255	PERMISSION FOR THE EXTENSION AND ALTERATIONS TO EXISTING PREMISES CONSISTING OF	FORGLANDS OR FAIRFIELD, ENNISCORTHY RURAL	APPLICATION FINALISED	PERMISSION	CONDITIONAL	05/03/2018	16/07/2018		n/a	24.67	6.93
Wexford County Council	20171487	PERMISSION TO ERECT A DWELLING WITH SERVICES AND DOMESTIC GARAGE AND ALL ASSOCIA	FRANKFORT, BALLYOUGHTER	n/a	n/a	n/a	16/11/2017			n/a	13.41	9.16
Wexford County Council	20181073	PERMISSION TO ERECT A BUNGALOW WITH SERVICES, DOMESTIC GARAGE AND ANCILLARY	TOMNABOLEY LOWER, KILCORMICK	APPLICATION FINALISED	PERMISSION	CONDITIONAL	03/08/2018	30/10/2018		n/a	10.79	0.00
Wexford County Council	20180515	PERMISSION FOR THE CHANGE OF HOUSE DESIGN, SITE LAYOUT, LOCATION OF PERCOLATION	BALLINA UPPER (E.D. CASTLE ELLIS), CASTLE ELLIS	n/a	n/a	n/a	20/04/2018			n/a	15.07	13.24
Wexford County Council	20171601	PERMISSION FOR THE ERECTION OF AN EXTENSION TO EXISTING DWELLING, AND FOR PERMIS	BALLYTEGAN, GOREY RURAL	APPLICATION FINALISED	PERMISSION	CONDITIONAL	06/12/2017	03/04/2018		n/a	15.63	14.65
Wexford County Council	20180958	PERMISSION TO ERECT A DWELLING WITH SERVICES AND DOMESTIC GARAGE AND ALL	BALLYDARRAGH, HUNTINGTOWN	APPLICATION FINALISED	PERMISSION	CONDITIONAL	13/07/2018	02/10/2018		n/a	17.32	13.45
Wexford County Council	20171502	PERMISSION TO ERECT A BUNGALOW WITH SERVICES AND DOMESTIC GARAGE WITH ANCILLARY	KNOCKAVOTA, BALLYNESTRAGH	n/a	n/a	n/a	20/11/2017			n/a	17.94	16.91
Wexford County Council	20180270	PERMISSION TO ERECT A TWO STOREY DWELLING WITH CAR PORT AND DOMESTIC GARAG, SERV	BALLYCONRAN, MONASEED	APPLICATION FINALISED	PERMISSION	CONDITIONAL	08/03/2018	04/07/2018		n/a	21.78	15.72
Wexford County Council	20180632	PERMISSION FOR RETENTION OF REVISED DESIGN OF DOOR AND WINDOW DETAIL TO FRONT EL	GOREYCORPORATIONLANDS, GOREY URBAN	APPLICATION FINALISED	PERMISSION	CONDITIONAL	14/05/2018	07/08/2018		n/a	14.74	13.47
Wexford County Council	20180681	PERMISSION TO ERECT A PLAY AREA FACILITY AND ALL ASSOCIATED ANCILLARY WORKS	MONASEED DEMESNE, MONASEED	APPLICATION FINALISED	PERMISSION	CONDITIONAL	22/05/2018	13/08/2018		n/a	22.08	17.64
Wexford County Council	20181214	PERMISSION TO CONSTRUCT A FULLY SERVICED DWELLING HOUSE & GARAGE WITH	COOLNABOY, EDERMINE	APPLICATION FINALISED	PERMISSION	CONDITIONAL	05/09/2018	26/11/2018		n/a	23.02	11.62
Wexford County Council	20181024	PERMISSION TO DEMOLISH EXISTING EXTENSION TO DRESSING ROOMS GRANTED UNDER PLANNI	BORLEAGH, UMERICK	APPLICATION FINALISED	PERMISSION	CONDITIONAL	27/07/2018	16/10/2018		n/a	20.88	19.96
Wexford County Council	20180982	PERMISSION TO ERECT A SERVICED DWELLING HOUSE AND A DOMESTIC GARAGE/STORAGE SHED	BALLYVALDON, BALLYVALDON	APPLICATION FINALISED	PERMISSION	CONDITIONAL	18/07/2018	12/11/2018		n/a	8.68	7.67
Wexford County Council	20181206	PERMISSION FOR THE ERECTION OF A STAND-ALONE CAR STORAGE BUILDING INCORPORATING	ARDCAVAN & CROSSTOWN, ARDCAVAN	APPLICATION FINALISED	PERMISSION	CONDITIONAL	04/09/2018	19/11/2018		n/a	24.91	20.25
Wexford County Council	20181101	PERMISSION TO ERECT A SERVICED DWELLING HOUSE, TO ERECT A DOMESTIC GARAGE/STORE	WASTE, KILCOMB	APPLICATION FINALISED	PERMISSION	CONDITIONAL	10/08/2018	12/12/2018		n/a	15.78	8.12
Wexford County Council	20180180	RETENTION OF EXISTING GROUND FLOOR EXTENSION TO THE SIDE OF DWELLING AND PERMISS	ENNISCORTHY, ENNISCORTHY RURAL	APPLICATION FINALISED	PERMISSION	CONDITIONAL	15/02/2018	01/05/2018		n/a	22.86	5.45
Wexford County Council	20181091	PERMISSION FOR RETENTION OF ALTERATIONS TO MY DWELLING AND PERMISSION FOR RETENT	BALLOUGHTER, BALLOUGHTER	APPLICATION FINALISED	PERMISSION	CONDITIONAL	09/08/2018	01/11/2018		n/a	12.20	8.08
Wexford County Council	20190772	RETENTION OF A DOMESTIC GARAGE WHICH WAS CONSTRUCTED IN LIEU OF THE PREVIOUSLY	BALLINTLEA, KILNAHUE	APPLICATION FINALISED	PERMISSION	CONDITIONAL	31/05/2019	19/08/2019		n/a	19.27	17.60
Wexford County Council	20181086	PLANNING PERMISSION FOR THE CONSTRUCTION OF A SINGLE STOREY EXTENSION TO THE	CLONATIN UPPER, GOREY RURAL	APPLICATION FINALISED	PERMISSION	CONDITIONAL	08/08/2018	30/10/2018		n/a	14.52	13.63
Wexford County Council	20181747	RETENTION OF FRONT GARAGE CONVERSION TO LIVING ROOM AND REAR SINGLE STOREY	BALLYROE (NUNN), CASTLE ELLIS	APPLICATION FINALISED	PERMISSION	CONDITIONAL	17/12/2018	10/04/2019		n/a	14.42	10.90
Wexford County Council	20181350	PERMISSION TO CONSTRUCT A TWO-STOREY DWELLING, ANCILLARY STORAGE/GARAGE BUILDING	CLONE, BALLYCARNEY	APPLICATION FINALISED	PERMISSION	CONDITIONAL	02/10/2018	26/03/2019		n/a	17.55	2.97
Wexford County Council	20181253	PERMISSION FOR THE ERECTION OF A DWELLING HOUSE AND ASSOCIATED WORKS	TOBERFINNICK, ARTRAMON	APPLICATION FINALISED	PERMISSION	CONDITIONAL	14/09/2018	07/12/2018		n/a	22.55	14.50
Wexford County Council	20181163	PERMISSION TO ERECT A TWO-STOREY DWELLING WITH CONNECTION TO PUBLIC SERVICES AND	GOREYCORPORATIONLANDS, GOREY URBAN	APPLICATION FINALISED	PERMISSION	CONDITIONAL	27/08/2018	19/11/2018		n/a	15.09	13.72
Wexford County Council	20181276	PERMISSION FOR RETENTION OF EXTENSION TO EXISTING DWELLING HOUSE	KILDALLOO, TOMBRACK	APPLICATION FINALISED	PERMISSION	CONDITIONAL	19/09/2018	12/12/2018		n/a	22.43	8.40
Wexford County Council	20190435	PERMISSION TO CHANGE THE EXISTING ACCESS/ENTRANCE LOCATION AT THE OLD COURTTOWN	BALLINATRAY LOWER, COURTTOWN	APPLICATION FINALISED	PERMISSION	CONDITIONAL	04/04/2019	24/06/2019		n/a	10.84	10.23
Wexford County Council	20180593	RETENTION PERMISSION OF EXTENSIONS/ ALTERATIONS TO EXISTING FULLY SERVICED DETAC	GARRYVARREN, KILMALLOCK	APPLICATION FINALISED	PERMISSION	CONDITIONAL	04/05/2018	23/07/2018		n/a	20.11	12.77

Planning Authority	Application Number	Development Description	Development Address	Application Status	Application Type	Decision	Received Date	Grant Date	Appeal Ref Number	Appeal Decision	Dist to Turbine (km)	Dist to EIAR Boundary (km)
Wexford County Council	20181331	PERMISSION FOR THE CONSTRUCTION OF A TWO STOREY EXTENSION TO THE SIDE AND REAR	BALLINATRAY LOWER, COURTTOWN	n/a	n/a	n/a	28/09/2018			n/a	10.75	10.13
Wexford County Council	20181368	PERMISSION FOR RETENTION OF EXTENSIONS TO SIDE AND FRONT TO EXISTING	BALLYMURN UPPER, KILMALLOCK	APPLICATION FINALISED	PERMISSION	CONDITIONAL	08/10/2018	04/01/2019		n/a	18.79	10.64
Wexford County Council	20180935	PERMISSION TO CHANGE THE PERMITTED USE OF THE GROUND FLOOR OF THE STRUCTURE GRAM	KNOCKMULLEN, GOREY RURAL	APPLICATION FINALISED	PERMISSION	CONDITIONAL	09/07/2018	24/09/2018		n/a	13.70	12.41
Wexford County Council	20190827	PERMISSION FOR THE ERECTION OF A FULLY SERVICED DWELLING HOUSE, ON-SITE	BALLYCONNIGAR UPPER, CASTLE TALBOT	APPLICATION FINALISED	PERMISSION	CONDITIONAL	14/06/2019	30/10/2019		n/a	11.25	10.13
Wexford County Council	20180816	PERMISSION TO DEMOLISH AN EXISTING CANOPY AND TO CONSTRUCT A LARGER TYPE CANOPY	CLONATIN LOWER, GOREY RURAL	APPLICATION FINALISED	PERMISSION	CONDITIONAL	15/06/2018	31/08/2018		n/a	14.84	13.88
Wexford County Council	20180679	PERMISSION TO ERECT A SERVICED DWELLING HOUSE, TO ERECT A DOMESTIC GARAGE/ STORE	CLONE EAST, MONAMOLIN	APPLICATION FINALISED	PERMISSION	CONDITIONAL	21/05/2018	31/08/2018		n/a	7.57	0.83
Wexford County Council	20180442	PERMISSION FOR THE (1) PROPOSED ERECTION OF AN EXTENSION AND (2) THE PROPOSED AL	TEMPLESHANNON, ENNISCORTHY RURAL	APPLICATION FINALISED	PERMISSION	CONDITIONAL	09/04/2018	25/06/2018		n/a	21.74	4.31
Wexford County Council	20180394	PERMISSION FOR RETENTION OF ALTERATIONS TO OUR DWELLING AS A CHANGE TO THAT PERM	BOLACAHER, TOMBRACK	APPLICATION FINALISED	PERMISSION	CONDITIONAL	29/03/2018	18/06/2018		n/a	21.42	7.97
Wexford County Council	20180916	PERMISSION TO CONSTRUCT TWO STABLES WITH ASSOCIATED HAY STORAGE, UNDERGROUND SOI	COURTBALLYEDMOND, MONAMOLIN	APPLICATION FINALISED	PERMISSION	CONDITIONAL	05/07/2018	07/11/2018		n/a	6.58	2.05
Wexford County Council	20181357	PERMISSION FOR ALTERATIONS TO SITE BOUNDARIES ON PLANNING REGISTER NUMBER 200710	COOLROE, FORD	APPLICATION FINALISED	PERMISSION	CONDITIONAL	04/10/2018	02/01/2019		n/a	2.14	1.60
Wexford County Council	20181400	PERMISSION TO ERECT A DWELLING WITH SERVICES AND DOMESTIC GARAGE AND ALL ASSOCI	UPTON, FORD	APPLICATION FINALISED	PERMISSION	CONDITIONAL	11/10/2018	11/01/2019		n/a	2.83	2.40
Wexford County Council	20171292	PERMISSION TO ERECT A DWELLING WITH CONNECTION TO MAINS SERVICES AND ALL ASSOCIA	BALLINATRAY LOWER, COURTTOWN	APPLICATION FINALISED	PERMISSION	CONDITIONAL	02/10/2017	20/12/2017		n/a	10.56	9.96
Wexford County Council	20181485	PERMISSION TO ERECT A SINGLE STOREY EXTENSION TO THE SIDE OF EXISTING DWELLING	BALLYBOY, TOMBRACK	APPLICATION FINALISED	PERMISSION	CONDITIONAL	26/10/2018	16/01/2019		n/a	23.20	9.91
Wexford County Council	20181729	PLANNING PERMISSION FOR THE ERECTION OF A FULLY SERVICED DWELLING HOUSE AND ALL	ST. EDMONDS, ARTRAMON	n/a	n/a	n/a	14/12/2018			n/a	24.45	17.01
Wexford County Council	20171216	PERMISSION FOR RETENTION OF EXISTING BOUNDARY FENCE AND ALL ANCILLARY WORKS	UTTER MORE, KILINCULLY	n/a	n/a	n/a	11/09/2017			n/a	4.06	3.63
Wexford County Council	20180508	PERMISSION TO ERECT A DWELLING HOUSE WITH SERVICES AND DOMESTIC GARAGE AS A CHAN	BALLYGORTIN, WELLS	APPLICATION FINALISED	PERMISSION	CONDITIONAL	20/04/2018	09/07/2018		n/a	4.71	1.78
Wexford County Council	20181244	PERMISSION FOR A CHANGE OF USE FROM A HOUSE AND PART BED AND BREAKFAST TO USE AS	BLACKSTOOPS, ENNISCORTHY RURAL	APPLICATION FINALISED	PERMISSION	CONDITIONAL	12/09/2018	05/03/2019		n/a	21.51	3.70
Wexford County Council	20181193	PERMISSION TO ERECT A DWELLING HOUSE WITH SERVICES AND CONVERT EXISTING STABLES	GALBALLY (ED ARDCAVAN), ARDCAVAN	APPLICATION FINALISED	PERMISSION	CONDITIONAL	03/09/2018	21/11/2018		n/a	20.10	16.47
Wexford County Council	20190665	RETENTION OF AN EXISTING OUTBUILDING FOR USE AS AN ARTISTS STUDIO/HOBBY SPACE	THE OIL, EDERMINE	n/a	n/a	n/a	20/05/2019			n/a	22.76	11.93
Wexford County Council	20190196	RETENTION AND COMPLETION OF A TWO STOREY EXTENSION TO THE REAR OF EXISTING	GOREY CORPORATION LANDS, GOREY URBAN	APPLICATION FINALISED	PERMISSION	CONDITIONAL	15/02/2019	08/05/2019		n/a	14.97	13.73
Wexford County Council	20190325	PERMISSION TO CONSTRUCT EXTENSIONS TO THE SIDE AND REAR OF EXISTING DWELLING	MONEY, BALLYELLIS	APPLICATION FINALISED	PERMISSION	CONDITIONAL	14/03/2019	05/06/2019		n/a	24.12	16.02
Wexford County Council	20190417	PERMISSION TO CONSTRUCT A SINGLE STOREY DWELLING WITH SERVICES AND ASSOCIATED SI	CAHORE, CAHORE	APPLICATION FINALISED	PERMISSION	CONDITIONAL	01/04/2019	05/06/2020		n/a	1.53	0.73
Wexford County Council	20180719	(1) PERMISSION FOR A NEW MEZZANINE FLOOR AND ASSOCIATED WORKS AT UNIT A2; (2) PL	CLAVASS, ENNISCORTHY RURAL	APPLICATION FINALISED	PERMISSION	CONDITIONAL	28/05/2018	20/08/2018		n/a	20.71	2.55
Wexford County Council	20181736	PERMISSION FOR THE ERECTION OF A DOMESTIC SHED	GALBALLY (ED ARDCAVAN), ARDCAVAN	APPLICATION FINALISED	PERMISSION	CONDITIONAL	17/12/2018	14/03/2019		n/a	20.50	17.27
Wexford County Council	20181457	PERMISSION TO CONSTRUCT A SINGLE STOREY COMMERCIAL DRY GOODS STORAGE UNIT	GOREY CORPORATION LANDS, GOREY URBAN	APPLICATION FINALISED	PERMISSION	CONDITIONAL	22/10/2018	23/01/2019		n/a	14.77	13.55
Wexford County Council	20171555	PERMISSION FOR THE CONSTRUCTION OF A DWELLING HOUSE & A DOMESTIC GARAGE WITH ANC	BALLAGHABLAKE, ARDCOLM	APPLICATION FINALISED	PERMISSION	CONDITIONAL	29/11/2017	06/03/2018		n/a	18.66	16.20
Wexford County Council	20181125	PERMISSION FOR THE DEMOLITION OF A CURRENTLY UNINHABITABLE DWELLING HOUSE IN ACC	GARRYMORE, CASTLE TALBOT	APPLICATION FINALISED	PERMISSION	CONDITIONAL	16/08/2018	26/11/2018		n/a	11.03	5.85
Wexford County Council	20180784	PERMISSION TO ERECT EXTENSIONS TO EXISTING DWELLING HOUSE AND TO CARRY OUT ALTER	KILDERMOT, COURTTOWN	n/a	n/a	n/a	11/06/2018			n/a	14.84	14.30
Wexford County Council	20190456	PERMISSION FOR RETENTION OF CONVERSION OF ATTIC SPACE TO LIVING ACCOMMODATION AN	BOLABOY MORE, BOLABOY	APPLICATION FINALISED	PERMISSION	CONDITIONAL	08/04/2019	01/07/2019		n/a	12.26	5.59
Wexford County Council	20181022	PERMISSION FOR DEVELOPMENT WHICH CONSISTS OF THE CONSTRUCTION OF	KILPATRICK, KILGORMAN	n/a	n/a	n/a	27/07/2018			n/a	19.43	18.87
Wexford County Council	20171530	3PERMISSION FOR RETENTION OF (1) ALTERATIONS TO THE EXISTING DWELLING AND (2) EX	BALLYDUFF (ED KILCOMB), KILCOMB	APPLICATION FINALISED	PERMISSION	CONDITIONAL	23/11/2017	28/02/2018		n/a	19.13	9.85
Wexford County Council	20181411	PERMISSION TO ERECT A NEW CLASSROOM EXTENSION TO BALLYDUFF NATIONAL SCHOOL	BALLYDUFF (ED KILCOMB), KILCOMB	APPLICATION FINALISED	PERMISSION	CONDITIONAL	15/10/2018	16/01/2019		n/a	18.60	9.06
Wexford County Council	20180119	PERMISSION TO ERECT A DWELLING WITH SERVICES AND DOMESTIC GARAGE AND ALL ASSOCIA	INCH, CASTLE ELLIS	APPLICATION FINALISED	PERMISSION	CONDITIONAL	05/02/2018	25/04/2018		n/a	13.85	12.13
Wexford County Council	20180814	PERMISSION FOR THE FOLLOWING: (A) DEMOLITION OF 3 NO. EXISTING STRAW STORAGE SHE	BALLYCARNEY, BALLYCARNEY	APPLICATION FINALISED	PERMISSION	CONDITIONAL	15/06/2018	04/09/2018		n/a	20.98	6.13
Wexford County Council	20181388	PERMISSION FOR THE ERECTION OF A SLATTED CUBICLE SHED AND ASSOCIATED UNDERGROUND	CLASHEEN, KILLENAGH	APPLICATION FINALISED	PERMISSION	CONDITIONAL	10/10/2018	11/01/2019		n/a	6.18	2.68
Wexford County Council	20190525	PERMISSION TO ERECT A SERVICED DWELLING HOUSE AND DETACHED DOMESTIC GARAGE	CORAH, TOMBRACK	APPLICATION FINALISED	PERMISSION	CONDITIONAL	18/04/2019	08/08/2019		n/a	22.34	7.32

Planning Authority	Application Number	Development Description	Development Address	Application Status	Application Type	Decision	Received Date	Grant Date	Appel Ref Number	Appel Division	Dist to Turf (km)	Dist to Boundary (km)
Wexford County Council	20181176	PERMISSION TO ERECT AN EXTENSION TO MY EXISTING WORKSHOP, CONSISTING OF PARKING	GOREY CORPORATION LANDS, GOREY URBAN	APPLICATION FINALISED	PERMISSION	CONDITIONAL	29/08/2018	24/05/2019	ABP-303564-19	Granted (Conditional)	14.73	13.23
Wexford County Council	20180969	RETENTION PLANNING PERMISSION FOR THE ADDITION OF TWO WINDOWS TO THE SIDE ELEVAT	KILDERMOT, COURTTOWN	APPLICATION FINALISED	PERMISSION	CONDITIONAL	16/07/2018	02/10/2018		n/a	14.83	14.28
Wexford County Council	20190685	PERMISSION FOR THE OPERATION OF A CONSTRUCTION AND DEMOLITION (C & D) WASTE	CURRALANE, TOMBRACK	APPLICATION FINALISED	PERMISSION	CONDITIONAL	21/05/2019	12/08/2019		n/a	22.85	10.64
Wexford County Council	20181699	PERMISSION TO ERECT A SINGLE STOREY EXTENSION TO THE SIDE AND REAR OF MY EXISTIN	CREAGH DEMESNE, GOREY RURAL	APPLICATION FINALISED	PERMISSION	CONDITIONAL	10/12/2018	05/03/2019		n/a	15.45	13.95
Wexford County Council	20180775	PERMISSION FOR (1) ERECTION OF SINGLE STOREY AND TWO STOREY EXTENSIONS WITH A	ANNAGH CENTRAL, WINGFIELD	APPLICATION FINALISED	PERMISSION	CONDITIONAL	08/06/2018	28/08/2018		n/a	23.01	20.72
Wexford County Council	20180071	PERMISSION TO ERECT A DWELLING WITH SERVICES AND DOMESTIC GARAGE AND ALL ASSOCIA	CLOGHNAMALLAGHT, MONAMOLIN	APPLICATION FINALISED	PERMISSION	CONDITIONAL	24/01/2018	16/04/2018		n/a	7.77	3.47
Wexford County Council	20190375	PERMISSION TO CONSTRUCT A HOUSING SCHEME WHICH WILL CONSIST OF THE FOLLOWING	COOLGREANY, COOLGREANY	APPLICATION FINALISED	PERMISSION	CONDITIONAL	25/03/2019	07/10/2019		n/a	23.54	22.94
Wexford County Council	20190297	PERMISSION TO CONSTRUCT AN EXTENSION TO SIDE OF EXISTING DWELLING HOUSE COMPRISI	COURTBALLYEDMOND, MONAMOLIN	APPLICATION FINALISED	PERMISSION	CONDITIONAL	11/03/2019	31/05/2019		n/a	6.88	1.83
Wexford County Council	20171589	PERMISSION TO CONSTRUCT 11 NO. TWO STOREY DWELLING HOUSES WHICH WILL CONSIST OF	BALLOWEN OR RAMSFORT PARK, GOREY RURAL	APPLICATION FINALISED	PERMISSION	CONDITIONAL	04/12/2017	28/02/2018		n/a	15.39	14.03
Wexford County Council	20181321	PERMISSION FOR THE ERECTION OF A FULLY SERVICED DWELLING HOUSE AND ASSOCIATED SI	CLONNASHEEOGE, KILMALLOCK	APPLICATION FINALISED	PERMISSION	CONDITIONAL	25/09/2018	25/02/2019		n/a	19.41	12.43
Wexford County Council	20180280	PERMISSION FOR A SUNROOM/ CONSERVATORY TO FRONT ELEVATION INCLUDING ANCILLARY WO	KNOCKGREANEY, COOLGREANEY	APPLICATION FINALISED	PERMISSION	CONDITIONAL	09/03/2018	30/05/2018		n/a	23.89	23.30
Wexford County Council	20181069	PERMISSION TO ERECT A SERVICED DWELLING HOUSE AND DETACHED DOMESTIC GARAGE	TOMACURRY, MARSHALSTOWN	n/a	n/a	n/a	03/08/2018			n/a	21.56	4.37
Wexford County Council	20180080	PERMISSION FOR DEVELOPMENT CONSISTING OF (1) CONSTRUCTION OF 58 NO. DWELLINGS (2	GOREYHILL, GOREY RURAL	APPLICATION FINALISED	PERMISSION	CONDITIONAL	25/01/2018	07/06/2018		n/a	15.06	13.35
Wexford County Council	20190075	PERMISSION TO DEMOLISH AN EXISTING EXTENSION AND ERECT NEW EXTENSION TO EXISTI	GOREY, BALLYVALDON	APPLICATION FINALISED	PERMISSION	CONDITIONAL	23/01/2019	18/04/2019		n/a	4.23	3.77
Wexford County Council	20180337	PERMISSION FOR RETENTION FOR THE ALTERATIONS AND CHANGE OF USE OF 2 NO. ORIGINAL	MOYNE LOWER, ENNISCORRY RURAL	APPLICATION FINALISED	PERMISSION	CONDITIONAL	21/03/2018	12/06/2018		n/a	21.03	2.84
Wexford County Council	20180871	PERMISSION TO ERECT A DWELLING WITH SERVICES AND DOMESTIC GARAGE AND ALL ASSOCIA	SCARNAGH LOWER, BALLYLARKIN	APPLICATION FINALISED	PERMISSION	CONDITIONAL	27/06/2018	19/12/2018		n/a	22.95	22.39
Wexford County Council	20181326	PERMISSION TO BUILD A FULLY SERVICED DWELLING HOUSE WITH DOMESTIC GARAGE, INSTAL	KILMACOE, ARDCOLM	n/a	n/a	n/a	27/09/2018			n/a	17.27	15.37
Wexford County Council	20190644	PERMISSION TO ERECT A DWELLING WITH SERVICES AND DOMESTIC GARAGE WITH CONNECTION	COOLGREANY, COOLGREANY	n/a	n/a	n/a	15/05/2019			n/a	23.77	23.17
Wexford County Council	20180686	PERMISSION FOR THE ERECTION OF FULLY SERVICED DWELLING HOUSE, CARPORT, NEW SITE	BALLINA LOWER (E.D. CASTLE ELLIS), CASTLE ELLIS	APPLICATION FINALISED	PERMISSION	CONDITIONAL	22/05/2018	10/10/2018		n/a	14.56	13.03
Wexford County Council	20180193	PERMISSION FOR RETENTION FOR THE CONSTRUCTION OF A DWELLING HOUSE CONSTRUCTED DI	KILLINCOOLY MORE, BALLYVALDON	APPLICATION FINALISED	PERMISSION	CONDITIONAL	19/02/2018	14/05/2018		n/a	5.84	5.39
Wexford County Council	20190787	PERMISSION FOR THE PROPOSED ERECTION OF ALTERATIONS AND EXTENSIONS TO AN EXISTIN	GLASCARRIG SOUTH, BALLYGARRETT	APPLICATION FINALISED	PERMISSION	CONDITIONAL	07/06/2019	23/09/2019		n/a	2.91	2.38
Wexford County Council	20181748	PERMISSION FOR THE CONSTRUCTION OF AN EXTENSION TO THE SIDE OF AN EXISTING	PARKNACROSS, ARDAMINE	n/a	n/a	n/a	15/02/2024			n/a	8.21	7.60
Wexford County Council	20181098	PLANNING PERMISSION FOR THE ERECTION OF 1 NO. FULLY SERVICED DWELLING WITH WASTE	COOLGARROW, BALLYHUSKARD	APPLICATION FINALISED	PERMISSION	CONDITIONAL	09/08/2018	23/01/2019		n/a	15.83	3.62
Wexford County Council	20181151	PERMISSION FOR THE ERECTION OF A FULLY SERVICED DWELLING HOUSE AND DOMESTIC GARA	OLUARTWICK MORE, KILCORMICK	APPLICATION FINALISED	PERMISSION	CONDITIONAL	23/08/2018	18/01/2019		n/a	13.29	4.55
Wexford County Council	20171412	PERMISSION TO CONSTRUCT 4 TWO STOREY DWELLINGS WITH CONNECTION TO EXISTING SERVI	KILLINIERIN, LIMERICK	n/a	n/a	n/a	02/11/2017			n/a	20.59	19.62
Wexford County Council	20180831	PERMISSION FOR RETENTION AND PERMISSION FOR COMPLETION OF AGRICULTURAL STEEL FRA	CLONATIN LOWER, GOREY RURAL	n/a	n/a	n/a	18/06/2018			n/a	15.03	14.21
Wexford County Council	20180732	PERMISSION TO (A) ERECT 34 NO. DWELLING HOUSES, CONSISTING OF 22 NO. 3-BEDROOM D	CASTLELAND, FERNS	APPLICATION FINALISED	PERMISSION	CONDITIONAL	30/05/2018	03/12/2018		n/a	17.80	4.61
Wexford County Council	20181254	PERMISSION FOR ERECTION OF A DWELLING HOUSE, DOMESTIC GARAGE/STORE AND ASSOCIATE	GLENTIRE, BOLABOY	APPLICATION FINALISED	PERMISSION	CONDITIONAL	14/09/2018	10/12/2018		n/a	13.33	8.02
Wexford County Council	20180312	RETENTION PERMISSION FOR EXTENDED GROUND FLOOR ROOM (AREA 15.1 SQ.M.) BELOW FIRS	BALLYMONEY LOWER, COURTTOWN	APPLICATION FINALISED	PERMISSION	CONDITIONAL	15/03/2018	07/06/2018		n/a	14.17	13.63
Wexford County Council	20181685	PERMISSION TO ERECT A DWELLING AND SERVICES AND DOMESTIC GARAGE AND ALL ASSOCIAT	BALLYGULLEN (ED KILNAHUE), KILNAHUE	APPLICATION FINALISED	PERMISSION	CONDITIONAL	06/12/2018	06/03/2019		n/a	18.54	15.10
Wexford County Council	20190171	PERMISSION TO ERECT A DWELLING HOUSE WITH SERVICES AND DOMESTIC GARAGE	KILNEW (BALLAGHKEEN NORTH BY), BALLYVALDON	APPLICATION FINALISED	PERMISSION	CONDITIONAL	11/02/2019	31/05/2019		n/a	7.13	6.08
Wexford County Council	20190055	PERMISSION FOR DEVELOPMENT, THE DEVELOPMENT WILL CONSIST OF PROPOSED CONSTRUCTIO	KILLINCOOLY BEG, BALLYVALDON	APPLICATION FINALISED	PERMISSION	CONDITIONAL	18/01/2019	10/04/2019		n/a	5.34	4.90
Wexford County Council	20181224	PERMISSION FOR DEMOLITION OF EXISTING UTILITY ROOM AND ERECTION OF EXTENSION TO	COOLAMAIN, EDERMINE	APPLICATION FINALISED	PERMISSION	CONDITIONAL	07/09/2018	28/11/2018		n/a	22.45	12.22
Wexford County Council	20180324	PERMISSION TO ERECT A TWO STOREY EXTENSION TO THE SIDE OF THE EXISTING DWELLING	CLONATIN UPPER, GOREY RURAL	APPLICATION FINALISED	PERMISSION	CONDITIONAL	16/03/2018	07/06/2018		n/a	15.07	14.31
Wexford County Council	20180176	PERMISSION TO CONSTRUCT SLATTED CATTLE SHED, CONCRETE APRONS AND ALL ASSOCIATED	BALLAMAN, TOMBRACK	APPLICATION FINALISED	PERMISSION	CONDITIONAL	14/02/2018	09/05/2018		n/a	23.04	10.08
Wexford County Council	20180659	PERMISSION TO (1) RECONSTRUCT STORM-DAMAGED ROOFS TO AGRICULTURAL SHEDS WITHIN F	ANNAGH LOWER, WINGFIELD	APPLICATION FINALISED	PERMISSION	CONDITIONAL	17/05/2018	01/08/2018		n/a	21.75	20.04

Planning Authority	Application Number	Development Description	Development Address	Application Status	Application Type	Decision	Received Date	Grant Date	Appeal Ref Number	Appeal Decision	Dist to Turbine (km)	Dist to EIR Boundary (km)
Wexford County Council	20181553	PERMISSION FOR CONSTRUCTION OF A 4 STOREY OFFICE BUILDING ON PLOT 1 WITH A GROSS	KILLAGOLEY, ENNISCORTHY RURAL	APPLICATION FINALISED	PERMISSION	CONDITIONAL	13/11/2018	29/01/2019		n/a	22.03	5.35
Wexford County Council	20190486	PERMISSION FOR THE FOLLOWING: A) ERECTION OF EXTENSION TO EXISTING RETAIL AREA T	TEMPLESHANNON, ENNISCORTHY RURAL	n/a	n/a	n/a	12/04/2019			n/a	21.11	3.73
Wexford County Council	20190337	PERMISSION TO DEMOLISH EXISTING HABITABLE DWELLING AND OUTBUILDINGS AND ERECT	GARRYMILE, BALLYHUSKARD	APPLICATION FINALISED	PERMISSION	CONDITIONAL	15/03/2019	10/07/2019		n/a	16.15	5.23
Wexford County Council	20171191	PERMISSION FOR THE ERECTION OF A PIG REARING FACILITY WITH ASSOCIATED FEED STORA	KILLISK, KILMALLOCK	n/a	n/a	n/a	04/09/2017			n/a	15.88	9.30
Wexford County Council	20190449	PERMISSION FOR THE FOLLOWING: A. DEMOLITION OF EXISTING STORAGE SHED. B. ALTERAT	MONASOOTAGH, KILCOMB	APPLICATION FINALISED	PERMISSION	CONDITIONAL	08/04/2019	07/08/2019		n/a	19.40	10.89
Wexford County Council	20181187	PERMISSION FOR ALTERATIONS AND EXTENSIONS TO THE SIDE OF OUR EXISTING DWELLING A	BALLYNABARNY, ENNISCORTHY RURAL	APPLICATION FINALISED	PERMISSION	CONDITIONAL	03/09/2018	21/11/2018		n/a	18.82	1.74
Wexford County Council	20190267	PERMISSION TO ERECT A DWELLING WITH SERVICES AND DOMESTIC GARAGE AND ALL	MANGAN LOWER, BALLYGARRETT	APPLICATION FINALISED	PERMISSION	CONDITIONAL	04/03/2019	20/05/2019		n/a	6.06	5.41
Wexford County Council	20190241	PERMISSION TO ERECT A SINGLE STOREY EXTENSION TO OUR EXISTING THEATRE HALL	GOREYCORPORATIONLANDS, GOREY URBAN	APPLICATION FINALISED	PERMISSION	CONDITIONAL	25/02/2019	13/05/2019		n/a	14.92	13.61
Wexford County Council	20180396	PERMISSION FOR THE DEMOLITION OF EXISTING 3-BED SINGLE STOREY DETACHED DWELLING,	DONAGHMORE, BALLYGARRETT	APPLICATION FINALISED	PERMISSION	CONDITIONAL	29/03/2018	20/06/2018		n/a	4.85	4.33
Wexford County Council	20181519	PLANNING PERMISSION TO CONSTRUCT A DWELLING HOUSE, DOMESTIC GARAGE, ON-SITE TREA	RAHEENAGURRIN WEST, COURTTOWN	APPLICATION FINALISED	PERMISSION	CONDITIONAL	05/11/2018	19/02/2019		n/a	13.29	12.16
Wexford County Council	20171271	PERMISSION FOR RETENTION OF THE FOLLOWING 1) CHANGE OF SITE BOUNDARIES, RELOCATI	BALLYFARNOGE, CASTLE ELLIS	APPLICATION FINALISED	PERMISSION	CONDITIONAL	25/09/2017	15/12/2017		n/a	17.22	12.88
Wexford County Council	20181311	PERMISSION FOR GENERAL ALTERATIONS TO EXISTING APPROVED DWELLING GRANTED UNDER	CROSSTOWN, ARDCAVAN	APPLICATION FINALISED	PERMISSION	CONDITIONAL	24/09/2018	17/12/2018		n/a	24.89	20.07
Wexford County Council	20181364	PERMISSION FOR CONSTRUCTION OF 94 NO.DWELLINGS CONSISTING OF 2 NO.2-BEDROOM DWEL	SHINGAUN, ENNISCORTHY RURAL	APPLICATION FINALISED	PERMISSION	CONDITIONAL	05/10/2018	09/01/2019		n/a	23.62	5.65
Wexford County Council	20190505	PERMISSION FOR THE PROPOSED ERECTION OF A FULLY SERVICED DWELLING HOUSE AND	BALLYNAPIERCE, ENNISCORTHY RURAL	n/a	n/a	n/a	17/04/2019			n/a	24.04	8.04
Wexford County Council	20171469	PERMISSION TO DEMOLISH EXISTING TWO STOREY TERRACED DWELLING AND TO ERECT A TWO	GOREYCORPORATIONLANDS, GOREY URBAN	APPLICATION FINALISED	PERMISSION	CONDITIONAL	13/11/2017	16/07/2018		n/a	14.76	13.30
Wexford County Council	20180755	PERMISSION TO ERECT A STEEL FRAMED AGRICULTURAL SHED CONSISTING OF SLATTED TANKS	MONEY, BALLYELLIS	APPLICATION FINALISED	PERMISSION	CONDITIONAL	05/06/2018	27/08/2018		n/a	22.56	14.89
Wexford County Council	20190332	PERMISSION FOR RETENTION OF (A) A SINGLE STOREY REAR EXTENSION ACCOMMODATING	PART OF CASTLEBRIDGE, ARDCAVAN	APPLICATION FINALISED	PERMISSION	CONDITIONAL	15/03/2019	05/06/2019		n/a	22.45	17.48
Wexford County Council	20171570	PERMISSION TO DEMOLISH AN EXISTING EXTENSION, ERECT A NEW EXTENSION AND CARRY OU	KILLOWEN LOWER, KILGORMAN	APPLICATION FINALISED	PERMISSION	CONDITIONAL	01/12/2017	28/02/2018		n/a	21.13	20.61
Wexford County Council	20180933	PERMISSION FOR THE ERECTION OF A DWELLING HOUSE, DOMESTIC GARAGE/ STORE AND ASSO	TINCURRY, BALLYCARNEY	APPLICATION FINALISED	PERMISSION	CONDITIONAL	09/07/2018	19/09/2018		n/a	20.52	4.40
Wexford County Council	20180993	1) PERMISSION FOR RETENTION OF GRANNY FLAT CONSTRUCTED ON EXISTING SITE AND	EFFERNAGE, TINACROSS	n/a	n/a	n/a	23/07/2018			n/a	17.04	3.35
Wexford County Council	20171294	PERMISSION FOR RETENTION OF EXTENSIONS TO EXISTING DWELLING HOUSE	COSHER, FORD	n/a	n/a	n/a	02/10/2017			n/a	3.46	3.03
Wexford County Council	20181716	PERMISSION FOR THE DEVELOPMENT OF A SINGLE STOREY, DETACHED, DWELLING WITH	ARDCAVAN, ARDCAVAN	APPLICATION FINALISED	PERMISSION	CONDITIONAL	13/12/2018	18/04/2019		n/a	24.35	19.80
Wexford County Council	20171252	PERMISSION TO ERECT A DWELLING WITH SERVICES AND DOMESTIC GARAGE AND ALL ASSOCIA	BALLYNESTRAGH DEMESNE, BALLYNESTRAGH	n/a	n/a	n/a	20/09/2017			n/a	19.00	18.22
Wexford County Council	20171350	RETENTION PLANNING PERMISSION FOR A CONSERVATORY ON THE SIDE OF AN EXISTING DWEL	CLONATIN LOWER, GOREY RURAL	APPLICATION FINALISED	PERMISSION	CONDITIONAL	13/10/2017	04/01/2018		n/a	14.98	14.13
Wexford County Council	20190198	RETENTION OF UNAUTHORISED CHANGES CARRIED OUT TO DWELLINGHOUSE DIFFERENTLY TO TH	INCH, CASTLE ELLIS	APPLICATION FINALISED	PERMISSION	CONDITIONAL	15/02/2019	08/05/2019		n/a	13.10	11.53
Wexford County Council	20190457	PERMISSION FOR AN EXTENSION CONSISTING OF 21 NO. UNITS TO EXISTING MOBILE HOME	TINNACREE, CAHORE	APPLICATION FINALISED	PERMISSION	CONDITIONAL	08/04/2019	29/07/2019		n/a	1.68	1.32
Wexford County Council	20180929	RETENTION OF ALTERATIONS TO DWELLING AND DOMESTIC GARAGE AS A CHANGE TO THAT	BOLEYBAUN, BALLYNESTRAGH	APPLICATION FINALISED	PERMISSION	CONDITIONAL	09/07/2018	28/09/2018		n/a	19.86	19.25
Wexford County Council	20181398	PLANNING PERMISSION FOR THE ERECTION OF A FULLY SERVICED DWELLING HOUSE, DOMESTI	SEAVIEW, CAHORE	n/a	n/a	n/a	11/10/2018			n/a	1.21	0.71
Wexford County Council	20181620	PERMISSION TO CONSTRUCT A FULLY SERVICED DWELLING HOUSE AND GARAGE WITH ASSOCIAT	PULLINSTOWN BIG, MARSHALSTOWN	APPLICATION FINALISED	PERMISSION	CONDITIONAL	27/11/2018	28/02/2019		n/a	24.65	6.49
Wexford County Council	20181515	FULL PLANNING PERMISSION OF CHANGE OF DESIGN FROM THAT PREVIOUSLY APPROVED UNDER	MONAWILLING LOWER, BOLABOY	n/a	n/a	n/a	02/11/2018			n/a	12.10	5.28
Wexford County Council	20190376	PERMISSION FOR THE CONSTRUCTION OF A STOREY AND A HALF EXTENSION TO THE SIDE AND	BALLINATRAY LOWER, COURTTOWN	APPLICATION FINALISED	PERMISSION	CONDITIONAL	25/03/2019	17/06/2019		n/a	10.75	10.13
Wexford County Council	20181760	PERMISSION TO CONSTRUCT A FIRST FLOOR EXTENSION TO EXISTING TWO-STOREY FACILITY	GOREY CORPORATION LANDS, GOREY URBAN	APPLICATION FINALISED	PERMISSION	CONDITIONAL	19/12/2018	14/03/2019		n/a	14.51	13.30
Wexford County Council	20181071	PERMISSION TO ERECT A BUNGALOW WITH SERVICES, DOMESTIC GARAGE AND ANCILLARY WORK	LACKAN, BALLYNESTRAGH	n/a	n/a	n/a	03/08/2018			n/a	19.20	17.67
Wexford County Council	20180888	PERMISSION TO CONSTRUCT A SLATTED CUBICLE SHED, SILAGE PIT, CONCRETE APRONS AND	BARNADOWN LOWER, GOREY RURAL	APPLICATION FINALISED	PERMISSION	CONDITIONAL	02/07/2018	24/09/2018		n/a	10.73	8.52
Wexford County Council	20181419	PERMISSION FOR DEVELOPMENT CONSISTING OF (A) DEMOLITION OF EXISTING GARAGE TO TH	BALLYCANEW, BALLYCANEW	APPLICATION FINALISED	PERMISSION	CONDITIONAL	15/10/2018	11/01/2019		n/a	9.04	6.61
Wexford County Council	20181638	PERMISSION FOR THE PROPOSED ERECTION OF A FULLY SERVICED DWELLING HOUSE AND DOME	KILCORRAL, ARDCAVAN	APPLICATION FINALISED	PERMISSION	CONDITIONAL	29/11/2018	25/02/2019		n/a	20.29	14.52

Planning Authority	Application Number	Development Description	Development Address	Application Status	Application Type	Decision	Received Date	Grant Date	Appeal Ref Number	Appeal Decision	Dist to Turbine (km)	Dist to LHA boundary (km)
Wexford County Council	20190440	PERMISSION TO AMEND THE DESIGN OF THE APPROVED DEVELOPMENT (PLANNING REF: 201711	KILLABEG, TINNACROSS	APPLICATION FINALISED	PERMISSION	CONDITIONAL	04/04/2019	14/02/2020	ABP-305852-19	Granted (Conditional)	18.45	0.64
Wexford County Council	20190201	RETENTION OF EXTENSION TO THE REAR OF EXISTING DWELLING AND RETENTION OF ROOF	GLEN (RICHARDS), ARDAMINE	APPLICATION FINALISED	PERMISSION	CONDITIONAL	18/02/2019	08/05/2019	n/a		8.04	7.43
Wexford County Council	20171591	PERMISSION TO ERECT A SERVICED DWELLING HOUSE AND A DOMESTIC GARAGE/ STORE	GLENBAUN, THE HARROW	APPLICATION FINALISED	PERMISSION	CONDITIONAL	04/12/2017	02/07/2018	n/a		13.62	0.59
Wexford County Council	20181558	PERMISSION FOR THE PLACEMENT OF A PAY-TO-USE PORTABLE QWASTE COMPACTOR FOR	CLONATIN LOWER, GOREY RURAL, CO. WEXFORD	APPLICATION FINALISED	PERMISSION	CONDITIONAL	13/11/2018	13/02/2019	n/a		14.98	13.80
Wexford County Council	20181589	PERMISSION FOR THE FOLLOWIN, 1) ERECTION OF A COMMUNITY HALL WITH SEWERAGE SYSTE	SION, ARTRAMON	APPLICATION FINALISED	PERMISSION	CONDITIONAL	19/11/2018	21/02/2019	n/a		24.17	15.85
Wexford County Council	20181225	PERMISSION FOR THE ERECTION OF A FULLY SERVICED DWELLING HOUSE AND ASSOCIATED	TOMNAFUNSHOGE, ENNISCORTHY RURAL	APPLICATION FINALISED	PERMISSION	CONDITIONAL	07/09/2018	28/11/2018	n/a		18.37	3.06
Wexford County Council	20180203	PERMISSION TO ERECT A DOMESTIC GARAGE	BALLYBOGGAN LOWER, ARTRAMON	APPLICATION FINALISED	PERMISSION	CONDITIONAL	20/02/2018	14/05/2018	n/a		21.63	16.30
Wexford County Council	20181204	PERMISSION TO CONSTRUCT A TWO-STORY EXTENSION TO AN EXISTING DWELLING, INCLUDIN	CRORY, FERNS	APPLICATION FINALISED	PERMISSION	CONDITIONAL	04/09/2018	21/11/2018	n/a		18.73	4.37
Wexford County Council	20190756	PERMISSION FOR THE PROPOSED ERECTION OF A FULLY SERVICED DWELLING HOUSE.	CRANE, TINNACROSS	APPLICATION FINALISED	PERMISSION	CONDITIONAL	30/05/2019	19/08/2019	n/a		17.47	0.00
Wexford County Council	20180709	PERMISSION FOR ERECTION OF A MANURE STORAGE SHED AND EFFLUENT STORAGE TANK AND A	TOMACURRY, MARSHALSTOWN	APPLICATION FINALISED	PERMISSION	CONDITIONAL	28/05/2018	20/08/2018	n/a		21.39	3.95
Wexford County Council	20171692	PERMISSION FOR A CHANGE OF SITE BOUNDARIES TO AN EXISTING DWELLING HOUSE FROM PE	CRAAN LOWER, KILNAHUE	APPLICATION FINALISED	PERMISSION	CONDITIONAL	21/12/2017	26/03/2018	n/a		19.27	14.94
Wexford County Council	20190315	PERMISSION FOR THE ALTERATIONS AND ADDITIONS TO EXISTING DETACHED SINGLE STOREY	BALLYWILLIAM, BALLYNESTRAGH	APPLICATION FINALISED	PERMISSION	CONDITIONAL	13/03/2019	05/06/2019	n/a		17.60	16.99
Wexford County Council	20181031	PERMISSION FOR A CHANGE OF USE OF PART OF EXISTING BUNGALOW TO USE AS A CHILDCAR	TOMNAHEALY LITTLE, KILGORMAN	n/a	n/a	n/a	30/07/2018		n/a		17.85	17.30
Wexford County Council	20171617	PERMISSION FOR THE ESTABLISHMENT OF A WASTE FACILITY FOR THE DEPOSITION OF SURPL	BALLYCLAWNMORE, TINNACROSS	APPLICATION FINALISED	PERMISSION	CONDITIONAL	08/12/2017	11/04/2018	n/a		17.97	1.74
Wexford County Council	20190086	PERMISSION TO ERECT A DWELLING WITH SERVICES AND DOMESTIC GARAGE	BALLYDONIGAN, TINNACROSS	APPLICATION FINALISED	PERMISSION	CONDITIONAL	28/01/2019	23/04/2019	n/a		14.72	0.00
Wexford County Council	20190566	PERMISSION FOR ERECTION OF A SINGLE STOREY DWELLING HOUSE, DOMESTIC GARAGE/STORE	BALLINA UPPER (ED CASTLE ELLIS), CASTLE ELLIS	n/a	n/a	n/a	29/04/2019		n/a		15.06	13.24
Wexford County Council	20190409	PERMISSION FOR DEVELOPMENT AT RAMSTOWN LOWER GOREY CO WEXFORD. THE DEVELOPMENT	RAMSTOWN LOWER, GOREY RURAL	n/a	n/a	n/a	29/03/2019		n/a		13.56	12.16
Wexford County Council	20181601	PERMISSION FOR THE ERECTION OF A FULLY SERVICED DWELLING HOUSE TOGETHER WITH ALL	BALLYDUFFBEG, ROSSMNOGE	APPLICATION FINALISED	PERMISSION	CONDITIONAL	23/11/2018	08/04/2019	n/a		16.55	9.06
Wexford County Council	20181257	PERMISSION FOR (A) ALTERATIONS TO PLANS SUBMITTED AND PREVIOUSLY GRANTED FOR A D	KYLE, BOLABOY	APPLICATION FINALISED	PERMISSION	CONDITIONAL	14/09/2018	10/12/2018	n/a		10.47	3.78
Wexford County Council	20181349	PERMISSION TO (1) ERECT 2 NO. LIGHT STANDARDS TO EXISTING PLAYING PITCH	CAMOUN, KILCOMB	APPLICATION FINALISED	PERMISSION	CONDITIONAL	02/10/2018	02/01/2019	n/a		14.69	6.12
Wexford County Council	20180020	PERMISSION TO A) ERECT 34 NO. DWELLING HOUSES, CONSISTING OF 22 NO. 3-BEDROOM DW	CASTLELAND, FERNS	n/a	n/a	n/a	11/01/2018		n/a		17.80	4.61
Wexford County Council	20181087	PERMISSION TO ERECT A DWELLING WITH SERVICES AND DOMESTIC GARAGE AND ALL	MONALEE, WINGFIELD	APPLICATION FINALISED	PERMISSION	CONDITIONAL	08/08/2018	30/10/2018	n/a		24.88	23.62
Wexford County Council	20190771	PERMISSION TO CONVERT EXISTING ROOF SPACE TO A BEDROOM AND ALSO TO CONSTRUCT	BALLOWEN OR RAMSFORT PARK, GOREY RURAL	APPLICATION FINALISED	PERMISSION	CONDITIONAL	31/05/2019	21/08/2019	n/a		15.45	14.15
Wexford County Council	20181527	PERMISSION FOR THE CHANGE OF USE OF OUR DOMESTIC GARAGE TO A GRANNY FLAT AND ALS	MOUNTALEXANDER, COURTTOWN	APPLICATION FINALISED	PERMISSION	CONDITIONAL	05/11/2018	07/02/2019	n/a		12.87	12.16
Wexford County Council	20171369	PERMISSION FOR THE ERECTION OF A FULLY SERVICED DETACHED BUNGALOW AND DETACHED M	BALLYVALLOO UPPER, CASTLE ELLIS	n/a	n/a	n/a	20/10/2017		n/a		16.08	14.32
Wexford County Council	20181633	PERMISSION TO CONSTRUCT A BOXING/TRAINING HALL WITH ASSOCIATED SITE WORKS AND CO	BALLYMURRY, BALLYHUSKARD	APPLICATION FINALISED	PERMISSION	CONDITIONAL	28/11/2018	25/02/2019	n/a		13.81	7.37
Wexford County Council	20181377	PLANNING PERMISSION FOR REVISIONS TO PREVIOUSLY GRANTED DEVELOPMENT FOR 58 DWELL	GOREYHILL, GOREY RURAL	APPLICATION FINALISED	PERMISSION	CONDITIONAL	09/10/2018	09/01/2019	n/a		15.05	13.35
Wexford County Council	20181329	PERMISSION FOR DEVELOPMENT CONSISTING OF THE CONSTRUCTION OF A NEW DISCOUNT FOOD	ENNISCORTHY, ENNISCORTHY RURAL	APPLICATION FINALISED	PERMISSION	CONDITIONAL	28/09/2018	01/10/2019	ABP-304025-19	Granted (Conditional)	22.89	5.22
Wexford County Council	20181032	PERMISSION TO ERECT AN EXTENSION TO THE SIDE OF EXISTING DWELLING HOUSE WITH ASS	GOREY CORPORATION LANDS, GOREY URBAN	APPLICATION FINALISED	PERMISSION	CONDITIONAL	30/07/2018	22/10/2018	n/a		14.98	13.73
Wexford County Council	20180913	PERMISSION FOR THE CONSTRUCTION OF AN EXTENSION TO EXISTING DWELLING HOUSE AND P	BALLYNAGLOUGH, CASTLE TALBOT	APPLICATION FINALISED	PERMISSION	CONDITIONAL	04/07/2018	26/09/2018	n/a		12.40	10.26
Wexford County Council	20180487	PERMISSION TO ERECT A SERVICED DWELLING HOUSE, TO ERECT A DOMESTIC GARAGE/ STORE	BALLINAGAM LOWER, BALLYGARRETT	APPLICATION FINALISED	PERMISSION	CONDITIONAL	17/04/2018	07/08/2018	n/a		3.34	2.69
Wexford County Council	20181424	PERMISSION TO (1) ERECT A 96M2 EXTENSION TO THE SIDE OF THE EXISTING 73M2 DWELL	GORTEN UPPER, COOLGREANY	APPLICATION FINALISED	PERMISSION	CONDITIONAL	16/10/2018	27/03/2019	n/a		22.24	21.61
Wexford County Council	20181282	PERMISSION FOR (A) DEMOLITION OF EXISTING SINGLE STOREY SUN-ROOM (13.6 SQ M) (B)	CLONOUGH, BALLYLARKIN	APPLICATION FINALISED	PERMISSION	CONDITIONAL	19/09/2018	12/12/2018	n/a		21.57	21.02
Wexford County Council	20171281	PERMISSION TO ERECT A 3 STOREY DWELLING (WITH SET-BACK DESIGN) WITH ANCILLARY	KILNAHUE & GOREYHILL, GOREY RURAL	APPLICATION FINALISED	PERMISSION	CONDITIONAL	28/09/2017	15/12/2017	n/a		15.02	13.14
Wexford County Council	20171706	PERMISSION FOR RETENTION OF WORKS TOPARTIALLY BUILT DWELLING HOUSE AND DOMESTIC	MONAGARROW LITTLE, KILGORMAN	APPLICATION FINALISED	PERMISSION	CONDITIONAL	21/12/2017	28/03/2018	n/a		20.22	19.71
Wexford County Council	20190488	PERMISSION TO ERECT A TWO STOREY DWELLING WITH SERVICES AND DOMESTIC GARAGE TO I	RAHEENAGURREN EAST, COURTTOWN	APPLICATION FINALISED	PERMISSION	CONDITIONAL	15/04/2019	08/07/2019	n/a		13.78	13.08

Planning Authority	Application Number	Development Description	Development Address	Application Status	Application Type	Decision	Received Date	Grant Date	Appeal Ref Number	Appeal Decision	Dist to Turbine (km)	Dist to EIR Boundary (km)
Wexford County Council	20180642	PERMISSION FOR RETENTION FOR A 12 SQ. M. SINGLE STOREY SUNROOM TO THE SIDE, AND	BALLYMONEY LOWER, COURTTOWN	APPLICATION FINALISED	PERMISSION	CONDITIONAL	04/05/2018	30/07/2018		n/a	14.23	13.68
Wexford County Council	20190454	PERMISSION FOR RETENTION OF MINOR ALTERATIONS TO PLANS AND ELEVATIONS OF THE HOUSE	BALLOWEN OR RAMSFORTH PARK, GOREY RURAL	APPLICATION FINALISED	PERMISSION	CONDITIONAL	08/04/2019	01/07/2019		n/a	15.39	14.03
Wexford County Council	20180605	PERMISSION TO ERECT A LIVESTOCK HOUSE WITH UNDERGROUND EFFLUENT STORAGE TANKS CO	ANNAGH, BALLYGARRETT	APPLICATION FINALISED	PERMISSION	CONDITIONAL	08/05/2018	30/07/2018		n/a	4.41	1.75
Wexford County Council	20180942	PERMISSION FOR THE PROPOSED ERECTION OF A TWO STOREY EXTENSION TO THE REAR OF THE	GLEBE (ED ARDCAVAN), ARDCAVAN	APPLICATION FINALISED	PERMISSION	CONDITIONAL	10/07/2018	02/10/2018		n/a	21.94	17.18
Wexford County Council	20171337	PERMISSION FOR THE ERECTION OF 28 NO DWELLING HOUSES, COMPRISING OF 25 NO TWO ST	ENNISCORTHY, ENNISCORTHY RURAL	APPLICATION FINALISED	PERMISSION	CONDITIONAL	10/10/2017	26/02/2018		n/a	21.95	4.06
Wexford County Council	20181465	PERMISSION TO ERECT AN EXTENSION TO EXISTING DWELLING HOUSE AND UPGRADE	BALLYBANOG, BALLOUGHTER	APPLICATION FINALISED	PERMISSION	CONDITIONAL	23/10/2018	12/02/2019		n/a	14.31	7.68
Wexford County Council	20171579	PERMISSION FOR THE DEMOLITION OF A FIRE DAMAGED HOUSE AND PROPOSED ERECTION OF A	MULLANAGOWER, ARDCAVAN	n/a	n/a	n/a	04/12/2017			n/a	21.21	14.40
Wexford County Council	20181317	PERMISSION FOR THE ERECTION OF A 1358SQM INDUSTRIAL UNIT TO INCLUDE A MANUFACTUR	ARDCAVAN, ARDCAVAN	APPLICATION FINALISED	PERMISSION	CONDITIONAL	24/09/2018	28/05/2019	ABP-303203-18	Granted (Conditional)	24.23	19.68
Wexford County Council	20180963	PERMISSION FOR THE FOLLOWING 1) TO ERECT A FULLY SERVICED SINGLE STOREY	TOMGARROW, CASTLEDOKKRELL	n/a	n/a	n/a	16/07/2018			n/a	23.59	7.18
Wexford County Council	20180105	PERMISSION FOR THE CONSTRUCTION OF A NEW TWO STOREY FOUR BEDROOM FAMILY DWELLING	CLONATIN LOWER, GOREY RURAL	APPLICATION FINALISED	PERMISSION	CONDITIONAL	31/01/2018	18/04/2018		n/a	15.44	14.46
Wexford County Council	20181003	PERMISSION FOR RETENTION FOR THE FOLLOWING: 1) CHANGE OF USE FROM COMMERCIAL TO	GOREYCORPORATIONLANDS, GOREY URBAN	APPLICATION FINALISED	PERMISSION	CONDITIONAL	23/07/2018	24/01/2019		n/a	14.92	13.59
Wexford County Council	20180290	PERMISSION TO ERECT A DWELLING WITH SERVICES AND DOMESTIC GARAGE AND ALL ASSOCIA	MONEY, BALLYELLIS	APPLICATION FINALISED	PERMISSION	CONDITIONAL	12/03/2018	02/07/2018		n/a	22.96	14.93
Wexford County Council	20190345	PERMISSION FOR RETENTION OF AN EXTENSION TO THE REAR OF THE EXISTING DWELLING	BALLYTRAMON, ARDCAVAN	APPLICATION FINALISED	PERMISSION	CONDITIONAL	19/03/2019	05/06/2019		n/a	22.70	17.66
Wexford County Council	20190156	PERMISSION FOR THE PROPOSED DEMOLITION OF THE EXISTING OUTBUILDINGS TO THE	ENNISCORTHY, ENNISCORTHY RURAL	APPLICATION FINALISED	PERMISSION	CONDITIONAL	06/02/2019	29/04/2019		n/a	23.30	5.43
Wexford County Council	20180314	PERMISSION TO ERECT A LIVESTOCK CUBICLE HOUSE WITH UNDERGROUND EFFLUENT TANK, TO	MONAGREANY LOWER, MONAMOLIN	APPLICATION FINALISED	PERMISSION	CONDITIONAL	15/03/2018	05/06/2018		n/a	10.11	1.87
Wexford County Council	20180200	PERMISSION FOR RETENTION OF ALTERATIONS TO ELEVATIONS OF APPROVED DWELLING HOUSE	RAHEEN (ED KILCOMB), KILCOMB	APPLICATION FINALISED	PERMISSION	CONDITIONAL	19/02/2018	14/05/2018		n/a	20.03	12.25
Wexford County Council	20180258	PERMISSION FOR RETENTION OF (1) ALTERATIONS TO EXISTING DWELLING (2) REVISED POS	CLONGANNY, CAHORE	APPLICATION FINALISED	PERMISSION	CONDITIONAL	06/03/2018	23/07/2018		n/a	1.53	1.01
Wexford County Council	20171429	PERMISSION TO ERECT A DWELLING WITH SERVICES AND DOMESTIC GARAGE	BALLINAMONA (ED BALLYCANEW), BALLYCANEW	n/a	n/a	n/a	06/11/2017			n/a	10.23	7.72
Wexford County Council	20180526	PERMISSION FOR RETENTION OF 9 NO. EXISTING SOLAR PANELS ON THE SOUTH WEST FACING	BALLINAKILL, ARDAMINE	APPLICATION FINALISED	PERMISSION	CONDITIONAL	23/04/2018	11/07/2018		n/a	9.93	8.84
Wexford County Council	20190270	PERMISSION TO ERECT A FIRST FLOOR EXTENSION TO EXISTING DWELLING HOUSE AND TO CA	RAHEEN BEG, KILLENAGH	APPLICATION FINALISED	PERMISSION	CONDITIONAL	04/03/2019	29/05/2019		n/a	5.85	3.81
Wexford County Council	20180670	PERMISSION FOR INTERNAL ALTERATIONS FOR THE PROVISION OF AN OFF LICENCE WITHIN A	SHINGAUN, ENNISCORTHY RURAL	APPLICATION FINALISED	PERMISSION	CONDITIONAL	21/05/2018	13/08/2018		n/a	23.64	5.66
Wexford County Council	20181036	PERMISSION FOR A DOMESTIC GARAGE	CLONATIN LOWER, GOREY RURAL	APPLICATION FINALISED	PERMISSION	CONDITIONAL	30/07/2018	16/10/2018		n/a	15.44	14.46
Wexford County Council	20190607	PERMISSION TO CONSTRUCT A FULLY SERVICED TWO STOREY DWELLING HOUSE WITH ASSOCIAT	SOLSBOROUGH, TINNACROSS	n/a	n/a	n/a	03/05/2019			n/a	18.91	0.72
Wexford County Council	20180130	PERMISSION TO REVISE MY EXISTING BOUNDARIES AND ALSO TO RELOCATE AND UPGRADE MY	KILMURRY, COURTTOWN	n/a	n/a	n/a	05/02/2018			n/a	15.39	14.76
Wexford County Council	20181796	RETENTION OF EXISTING DOMESTIC GARAGE	KILTHOMAS, KILBORA	APPLICATION FINALISED	PERMISSION	CONDITIONAL	20/12/2018	14/03/2019		n/a	18.92	7.06
Wexford County Council	20181719	PERMISSION FOR ERECTION OF A DWELLING HOUSE, DOMESTIC GARAGE STORE AND ASSOCIATE	KILBRIDE, BALLYHUSKARD	APPLICATION FINALISED	PERMISSION	CONDITIONAL	13/12/2018	11/03/2019		n/a	14.09	6.70
Wexford County Council	20180956	PERMISSION FOR RETENTION OF EXISTING DOMESTIC GARAGE	KILTHOMAS, KILBORA	APPLICATION FINALISED	PERMISSION	CONDITIONAL	13/07/2018	02/10/2018		n/a	18.91	7.03
Wexford County Council	20181217	PERMISSION TO ALTER EXISTING EARTH BANK AND DRIVEWAY AND TO CONSTRUCT A NEW ENTR	GARRYVADDEN LOWER, CASTLE ELLIS	APPLICATION FINALISED	PERMISSION	CONDITIONAL	06/09/2018	19/11/2018		n/a	13.14	10.53
Wexford County Council	20200209	PERMISSION TO ERECT AN EXTENSION TO THE FRONT OF EXISTING AGRICULTURAL BUILDING	CLONEE LOWER, KILCOMB	APPLICATION FINALISED	PERMISSION	CONDITIONAL	20/02/2020	13/07/2020		n/a	17.54	7.52
Wexford County Council	20191356	RETENTION PERMISSION OF UPGRADED TREATMENT PLANT AND COMPLETION OF UPGRADED AREA	BALLYMINAUN AND BARNADOWN LOWER, ARDAMINE AND GOREY RURAL	n/a	n/a	n/a	03/10/2019			n/a	10.48	8.36
Wexford County Council	20190970	PERMISSION FOR THE PROPOSED ERECTION OF 5 NO. FULLY SERVICED DWELLING HOUSES	ST. JOHNS, ENNISCORTHY RURAL	APPLICATION FINALISED	PERMISSION	CONDITIONAL	09/07/2019	05/03/2020	ABP-306006-19	Granted (Conditional)	22.76	6.22
Wexford County Council	20190249	PERMISSION FOR RETENTION OF WORKS TO DATE AND PERMISSION TO COMPLETE THE	GOREYCORPORATIONLANDS, GOREY URBAN	APPLICATION FINALISED	PERMISSION	CONDITIONAL	28/02/2019	20/05/2019		n/a	14.66	13.39
Wexford County Council	20191382	PERMISSION FOR THE PROPOSED ALTERATIONS TO PLANS AND ELEVATIONS OF A FULLY	BALLYNACLASH, CASTLE ELLIS	APPLICATION FINALISED	PERMISSION	CONDITIONAL	14/10/2019	02/06/2020		n/a	13.91	12.40
Wexford County Council	20200544	Permission for Retention for constructed entrance porch to front elevation, and	Ballowen or Ramsfort Park, Gorey Rural	APPLICATION FINALISED	PERMISSION	CONDITIONAL	27/05/2020	21/08/2020		n/a	15.93	14.74
Wexford County Council	20200308	Permission for the proposed erection of alterations and extensions to an existin	Clonhenret, Kilcomb	APPLICATION FINALISED	PERMISSION	CONDITIONAL	12/03/2020	27/07/2020		n/a	14.69	6.91
Wexford County Council	20190313	PERMISSION FOR THE ERECTION OF EXTENSIONS AND ALTERATIONS TO EXISTING DWELLING	MARSHALSTOWN, MARSHALSTOWN	APPLICATION FINALISED	PERMISSION	CONDITIONAL	12/03/2019	04/06/2019		n/a	23.53	5.59
Wexford County Council	20181765	PERMISSION TO ERECT A SERVICED DWELLING HOUSE, TO ERECT A DOMESTIC GARAGE/ STORE	BALLYMORE DEMESNE, BALLYMORE	n/a	n/a	n/a	19/12/2018			n/a	10.57	5.00

Planning Authority	Application Number	Development Description	Development Address	Application Status	Application Type	Decision	Received Date	Screen Date	Appraisal Number	Appraisal Decision	Dist to Turbine (km)	Dist to EIA Boundary (km)
Wexford County Council	20191624	PERMISSION FOR THE PROPOSED ERECTION OF ALTERATIONS AND EXTENSIONS TO AN EXISTING	BALLYROE (NUNN), CASTLE ELLIS	APPLICATION FINALISED	PERMISSION	CONDITIONAL	10/12/2019	05/06/2020		n/a	15.34	11.83
Wexford County Council	20190294	PERMISSION TO CONSTRUCT A MACHINERY SHED ADJACENT TO EXISTING SHED AS WELL	BALLYNANCORAN, BALLYBEG	APPLICATION FINALISED	PERMISSION	CONDITIONAL	11/03/2019	24/07/2019		n/a	24.36	14.31
Wexford County Council	20190996	PERMISSION TO ERECT A SERVICED DWELLING HOUSE AND TO CARRY OUT ALL ASSOCIATED	KNOCKNAVEY, BOLABOY	APPLICATION FINALISED	PERMISSION	CONDITIONAL	11/07/2019	02/10/2019		n/a	14.51	9.49
Wexford County Council	20200235	PERMISSION FOR THE FOLLOWING: (1) ALTERATIONS TO THE EXISTING DWELLING GRANTED	TINCULBURY, BALLYCARNEY	APPLICATION FINALISED	PERMISSION	CONDITIONAL	26/02/2020	16/09/2020		n/a	22.20	5.82
Wexford County Council	20200129	PERMISSION FOR THE PROVISION OF AN OPENING WINDOW SECTION IN THE SHOP FRONT	GOREY CORPORATION LANDS, GOREY URBAN	APPLICATION FINALISED	PERMISSION	CONDITIONAL	05/02/2020	23/06/2020		n/a	14.83	13.55
Wexford County Council	20191047	PERMISSION TO ERECT A BUNGALOW WITH GARAGE UNDER ROOF AND CAR PORT WITH	BOLEY AND BOLINREADY, BALLYCANEW	n/a	n/a	n/a	22/07/2019			n/a	9.69	6.27
Wexford County Council	20181369	PERMISSION TO ERECT AN EXTENSION TO MY EXISTING AGRICULTURAL BUILDING CONSISTING	BALLYTARNSA, BALLYBEG	APPLICATION FINALISED	PERMISSION	CONDITIONAL	08/10/2018	04/01/2009		n/a	22.95	13.73
Wexford County Council	20190227	PERMISSION FOR EXTENSION TO SIDE OF EXISTING DWELLING HOUSE AND ASSOCIATED SITE	KYLE, BOLABOY	APPLICATION FINALISED	PERMISSION	CONDITIONAL	22/02/2019	13/05/2019		n/a	10.34	3.87
Wexford County Council	20191209	PERMISSION FOR THE PROPOSED ERECTION OF A PART TWO STOREY/PART SINGLE STOREY	POPLAR, ARTRAMON	APPLICATION FINALISED	PERMISSION	CONDITIONAL	27/08/2019	13/11/2019		n/a	23.56	15.76
Wexford County Council	20191027	PERMISSION TO CONSTRUCT A DWELLING HOUSE WITH SERVICES, DOMESTIC GARAGE	DRUMMOND, BALLYELLIS	APPLICATION FINALISED	PERMISSION	CONDITIONAL	19/07/2019	23/03/2020		n/a	22.70	16.15
Wexford County Council	20190499	PERMISSION TO ERECT EXTENSIONS TO EXISTING DWELLING HOUSE WITH CONNECTION TO	MOUNTFIN LOWER OR BALLINTURNER, CASTLEDOCKRELL	APPLICATION FINALISED	PERMISSION	CONDITIONAL	16/04/2019	16/09/2019		n/a	23.86	8.73
Wexford County Council	20191294	PERMISSION FOR FULLY SERVICED DWELLING HOUSE AND ASSOCIATED SITE WORKS	CASTLELAND, FERNS	APPLICATION FINALISED	PERMISSION	CONDITIONAL	23/09/2019	13/07/2020		n/a	17.59	4.33
Wexford County Council	20191086	PERMISSION FOR THE PART DEMOLITION OF EXISTING GARAGE, ALTERATIONS TO	COOLRAINEY, ARDCOLM	APPLICATION FINALISED	PERMISSION	CONDITIONAL	29/07/2019	02/03/2020		n/a	18.51	16.78
Wexford County Council	20181608	PERMISSION FOR THE ERECTION OF A FULLY SERVICED DWELING HOUSE AND ASSOCIATED SIT	ST. JOHNS, ENNISCORTHY RURAL	n/a	n/a	n/a	27/03/2024			n/a	23.14	7.45
Wexford County Council	20190352	PERMISSION TO ERECT A DWELLING WITH SERVICES AND DOMESTIC GARAGE AND ALL	BALLYNESTRAGH, BALLYNESTRAGH	APPLICATION FINALISED	PERMISSION	CONDITIONAL	21/03/2019	10/07/2019		n/a	19.16	17.94
Wexford County Council	20190324	RETENTION OF THE FOLLOWING ALTERATIONS AS A CHANGE FROM THE DESIGN PREVIOUSLY	BALLINACOOLO, KILNAHUE	APPLICATION FINALISED	PERMISSION	CONDITIONAL	14/03/2019	21/10/2019		n/a	18.07	13.98
Wexford County Council	20181547	PERMISSION TO CONSTRUCT A TWO STOREY DWELLING WITH SERVICES AND DOMESTIC GARAGE	CREAGH UPPER, GOREY RURAL	APPLICATION FINALISED	PERMISSION	CONDITIONAL	12/11/2018	24/04/2019		n/a	16.17	14.53
Wexford County Council	20190451	PERMISSION FOR THE ERECTION OF DWELLING HOUSE WITH DOMESTIC GARAGE, ALL WITH	KNOCKNASKEAGH, THE HARROW	APPLICATION FINALISED	PERMISSION	CONDITIONAL	08/04/2019	25/06/2019		n/a	14.01	0.00
Wexford County Council	20191490	PERMISSION TO ERECT A FULLY SERVICED DWELLING HOUSE WITH DOMESTIC GARAGE	FERNS LOWER, FERNS	APPLICATION FINALISED	PERMISSION	CONDITIONAL	05/11/2019	07/02/2020		n/a	17.41	3.95
Wexford County Council	20191161	PERMISSION FOR THE ERECTION OF A 21 MONOPOLE TO SUPPORT TELECOMMUNICATIONS	ENNISCORTHY, ENNISCORTHY RURAL	n/a	n/a	n/a	16/08/2019			n/a	22.65	4.95
Wexford County Council	20191085	PERMISSION FOR RETENTION FOR THE INSTALLATION OF SOLAR PANELS TO THE ROOF	KILMACOE, ARDCOLM	APPLICATION FINALISED	PERMISSION	CONDITIONAL	29/07/2019	11/11/2019		n/a	17.22	15.25
Wexford County Council	20191673	PERMISSION TO ERECT A FULLY SERVICED DWELLING HOUSE AND ASSOCIATED WORKS	LARAHEENHILL, LIMERICK	n/a	n/a	n/a	17/12/2019			n/a	20.29	18.66
Wexford County Council	20190425	PERMISSION TO ERECT 6 NO. DWELLING HOUSES, CONSISTING OF 3 NO. 2-BED GROUND FLO	CLONATTIN UPPER, GOREY RURAL	n/a	n/a	n/a	01/04/2019			n/a	14.57	13.60
Wexford County Council	20190928	PERMISSION TO ERECT A DWELLING WITH SERVICES AND DOMESTIC GARAGE AND ALL ASSOCIA	QUARRY, BALLYMORE	APPLICATION FINALISED	PERMISSION	CONDITIONAL	02/07/2019	23/10/2019		n/a	11.99	2.16
Wexford County Council	20181449	RETENTION OF ALTERATIONS AND EXTENSION (WHICH INCLUDES GRANNY FLAT WITH SEPARATE	GOREY CORPORATION LANDS, GOREY URBAN	APPLICATION FINALISED	PERMISSION	CONDITIONAL	19/10/2018	05/06/2019	ABP-303421-19	Granted (Conditional)	14.95	13.59
Wexford County Council	20200457	Permission for the construction of a fully serviced dwelling with domestic garag	Garryvadden Upper, Castle Ellis	APPLICATION FINALISED	PERMISSION	CONDITIONAL	23/04/2020	21/12/2020		n/a	13.54	11.52
Wexford County Council	20190233	PERMISSION FOR RETENTION OF ALTERATIONS CARRIED OUT TO EXISTING DWELLING HOUSE.	BALLYGARRETT, BALLYGARRETT	APPLICATION FINALISED	PERMISSION	CONDITIONAL	25/02/2019	10/07/2019		n/a	3.01	2.38
Wexford County Council	20190859	PERMISSION FOR RETENTION OF (1) EXISTING CATTLE SHED AND (2) PERMISSION TO CON	PALLISHILL, LIMERICK	APPLICATION FINALISED	PERMISSION	CONDITIONAL	21/06/2019	11/09/2019		n/a	23.43	21.95
Wexford County Council	20181466	PERMISSION TO ERECT A DWELLING HOUSE WITH SERVICES, DOMESTIC GARAGE AND	KILMICHAEL UPPER, KILNAHUE	APPLICATION FINALISED	PERMISSION	CONDITIONAL	24/10/2018	23/01/2019		n/a	18.78	16.05
Wexford County Council	20190836	PERMISSION TO CONSTRUCT AN AGRICULTURAL BUILDING FOR USE AS STABLES WITH ANCILLA	GARRYBRAN, CASTLE TALBOT	APPLICATION FINALISED	PERMISSION	CONDITIONAL	17/06/2019	15/01/2020		n/a	7.67	3.97
Wexford County Council	20181672	PERMISSION TO CHANGE THE USE OF THE EXISTING END OF TERRACE DWELLINGS FROM RESID	ENNISCORTHY, ENNISCORTHY URBAN	APPLICATION FINALISED	PERMISSION	CONDITIONAL	05/12/2018	05/03/2019		n/a	22.56	5.13
Wexford County Council	20200973	Permission for retention and completion of alterations to site boundaries, site	Kilnew (Ballaghkeen North By), Ballyvaldon	APPLICATION FINALISED	PERMISSION	CONDITIONAL	24/08/2020	18/11/2020		n/a	7.09	6.03
Wexford County Council	20190642	PERMISSION FOR CHANGE OF HOUSE AND DOMESTIC GARAGE DESIGN (FROM PREVIOUSLY	ENNISCORTHY, ENNISCORTHY RURAL	APPLICATION FINALISED	PERMISSION	CONDITIONAL	14/05/2019	29/07/2019		n/a	22.30	4.63
Wexford County Council	20191009	PERMISSION FOR A SMART WORKING RETREAT WHICH SHALL CONSIST OF THE FOLLOWING:-	TARAHILL, COURTTOWN	APPLICATION FINALISED	PERMISSION	CONDITIONAL	15/07/2019	01/10/2019		n/a	16.18	15.64
Wexford County Council	20191099	PERMISSION TO ERECT A SERVICED DWELLING HOUSE AND DETACHED DOMESTIC GARAGE.	CORAH, TOMBRACK	APPLICATION FINALISED	PERMISSION	CONDITIONAL	01/08/2019	17/02/2020		n/a	22.40	7.32
Wexford County Council	20200941	Permission to construct an agricultural yard to include stables, dungstead,	Ballinakill (ED Ballymore), Ballymore	APPLICATION FINALISED	PERMISSION	CONDITIONAL	17/08/2020	11/11/2020		n/a	15.34	4.67

Planning Authority	Application Number	Development Description	Development Address	Application Status	Application Type	Decision	Received Date/Grant Date	Appeal Ref Number	Appeal Decision	Dist to Turbine (km)	Dist to EIR Boundary (km)
Wexford County Council	20200281	Permission to erect a serviced dwelling house and to carry out all associated RETENTION OF (A) THE USAGE OF PART OF THE EXISTING BUILDING ON SITE AS CAR SERV	Inch, Castle Ellis	APPLICATION FINALISED	PERMISSION	CONDITIONAL	09/03/2020 20/07/2020		n/a	13.49	11.84
Wexford County Council	20190913	PERMISSION TO CARRY OUT ALTERATIONS TO EXISTING DWELLING AND ERECT A SINGLE	BALLYBOY, TOMBRACK	APPLICATION FINALISED	PERMISSION	CONDITIONAL	28/06/2019 25/11/2019		n/a	24.03	9.99
Wexford County Council	20190752	PERMISSION FOR THE CHANGE OF USE OF EXISTING RETAIL UNIT 5 AND 6 TO 4 NUMBER	GOREYCORPORATION LANDS, GOREY URBAN	APPLICATION FINALISED	PERMISSION	CONDITIONAL	29/05/2019 21/10/2019		n/a	14.80	13.28
Wexford County Council	20191391	PERMISSION FOR RETENTION OF THE CONSTRUCTION OF A DOMESTIC GARAGE WITH ANCILLARY	BALLINATRAY LOWER, COURTTOWN	APPLICATION FINALISED	PERMISSION	CONDITIONAL	14/10/2019 10/01/2020		n/a	10.48	9.89
Wexford County Council	20190804	Permission to erect an extension to the side and rear of my existing dwelling, I	BALLYEDMOND (ED WELLS), WELLS	APPLICATION FINALISED	PERMISSION	CONDITIONAL	10/06/2019 26/08/2019		n/a	6.29	0.29
Wexford County Council	20200537	PERMISSION TO ERECT A TWO-STOREY EXTENSION TO MY EXISTING BUNGALOW WITH RENOVATI	Ballinatrav Lower, Courtown	APPLICATION FINALISED	PERMISSION	CONDITIONAL	25/05/2020 18/08/2020		n/a	10.44	9.84
Wexford County Council	20181805	PERMISSION FOR ALTERATIONS TO SITE BOUNDARIES ON PLANNING REGISTER NUMBER	BALLYMONEY LOWER, COURTTOWN	n/a	n/a	n/a	21/12/2018		n/a	14.43	13.86
Wexford County Council	20190562	PERMISSION TO ERECT A SINGLE STOREY EXTENSION TO THE SIDE AND REAR OF OUR EXIST	COOLROE, FORD	APPLICATION FINALISED	PERMISSION	CONDITIONAL	26/04/2019 15/07/2019		n/a	2.10	1.56
Wexford County Council	20181813	PERMISSION TO DEMOLISH AN EXISTING DWELLING HOUSE AND TO CONSTRUCT A TWO-STOREY	CREAGH DEMESNE, GOREY RURAL	n/a	n/a	n/a	21/12/2018		n/a	15.33	13.65
Wexford County Council	20190967	Permission for the proposed erection of a fully serviced dwelling house together	KILLOWEN LOWER, KILGORMAN	APPLICATION FINALISED	PERMISSION	CONDITIONAL	09/07/2019 17/01/2020		n/a	21.54	21.02
Wexford County Council	20200256	PERMISSION FOR THE CONSTRUCTION OF A SINGLE STOREY 16M2 EXTENTION TO THE SIDE OF	Oldtown, Ardavan	APPLICATION FINALISED	PERMISSION	CONDITIONAL	02/03/2020 13/07/2020		n/a	22.10	17.49
Wexford County Council	20190125	PERMISSION FOR A MIXED RESIDENTIAL DEVELOPMENT OF 18 NO. DWELLINGS TO COMPRISE	BALLYNABRIDGADANE, KILMALLOCK	APPLICATION FINALISED	PERMISSION	CONDITIONAL	04/02/2019 24/04/2019		n/a	17.59	10.09
Wexford County Council	20190778	PERMISSION FOR THE CONSTRUCTION OF A SECONDARY BONING HALL BUILDING, THE REPLACE	BALLYTRAMON, ARDCAVAN	APPLICATION FINALISED	PERMISSION	CONDITIONAL	04/06/2019 26/08/2019		n/a	22.31	17.16
Wexford County Council	20181650	Permission to retain existing Storage Shed, Garage and Associated Site Works	MOYNE LOWER, ENNISCORTHY RURAL	APPLICATION FINALISED	PERMISSION	CONDITIONAL	30/11/2018 01/07/2019		n/a	20.80	2.60
Wexford County Council	20200900	PERMISSION TO ERECT A STEEL FRAMED SHED FOR THE PURPOSE OF STORING VINTAGE MACHI	Cullenoge, Ballynestragh	APPLICATION FINALISED	PERMISSION	CONDITIONAL	07/08/2020 29/10/2020		n/a	18.93	18.36
Wexford County Council	20190921	PERMISSION TO INSTALL A NEW AGRICULTURAL ENTRANCE, A SLATTED UNIT WITH EFFLUENT	CASTLELAND, FERNS	n/a	n/a	n/a	01/07/2019		n/a	18.14	4.84
Wexford County Council	20190753	PERMISSION TO DEMOLISH AN EXISTING SINGLE STOREY EXTENSION TO FACILITATE THE	BALCARRIG, BALLYCANEW	APPLICATION FINALISED	PERMISSION	CONDITIONAL	29/05/2019 19/08/2019		n/a	10.07	6.56
Wexford County Council	20190612	Permission for retention of existing general purpose farm store and permission t	GOREY CORPORATION LANDS, GOREY URBAN	APPLICATION FINALISED	PERMISSION	CONDITIONAL	07/05/2019 24/07/2019		n/a	14.96	13.62
Wexford County Council	20200430	PERMISSION FOR CHANGE OF USE OF FORMER PSYCHIATRIC HOSPITAL TO RESIDENTIAL USE	Killeagh, Ballyvaldon	APPLICATION FINALISED	PERMISSION	CONDITIONAL	09/04/2020 14/09/2020		n/a	11.00	9.33
Wexford County Council	20191180	PERMISSION FOR REDESIGNED FRONT AND SIDE ELEVATIONS FROM THAT PREVIOUSLY GRANTED	KILLAGOLEY, ENNISCORTHY RURAL	APPLICATION FINALISED	PERMISSION	CONDITIONAL	21/08/2019 04/11/2019		n/a	22.05	5.54
Wexford County Council	20191667	Permission to erect a bungalow with services, domestic garage and ancillary work	KILCANNON, ENNISCORTHY RURAL	APPLICATION FINALISED	PERMISSION	CONDITIONAL	16/12/2019 11/03/2020		n/a	21.03	2.94
Wexford County Council	20200280	PERMISSION FOR (1) DEMOLITION OF EXISTING EXTENSIONS (2) PERMISSION OT ERECT AN	Knockavota, Ballynestragh	APPLICATION FINALISED	PERMISSION	CONDITIONAL	09/03/2020 07/10/2020		n/a	17.45	16.38
Wexford County Council	20181387	RETENTION OF PORCH TO FRONT OF EXISTING DWELLING AND ASSOCIATED SITE WORKS	CURRAGHWOOD, BALLYNESTRAGH	APPLICATION FINALISED	PERMISSION	CONDITIONAL	10/10/2018 11/01/2019		n/a	20.81	20.19
Wexford County Council	20190632	PERMISSION FOR THE ERECTION OF THREE FULLY SERVICED DWELLING HOUSES WITH ANCILLA	CAMOLIN, KILCOMB	APPLICATION FINALISED	PERMISSION	CONDITIONAL	13/05/2019 29/07/2019		n/a	14.96	6.42
Wexford County Council	20190891	PERMISSION TO ERECT WITH SERVICES AND DOMESTIC GARAGE AND ALL ASSOCIATED SITE A	BALLAGHABLAKE, ARDCOLM	n/a	n/a	n/a	24/06/2019		n/a	18.28	15.66
Wexford County Council	20190916	Permission for erection of a dwelling house, domestic garage/store and associate	BORLEAGH, LIMERICK	APPLICATION FINALISED	PERMISSION	CONDITIONAL	01/07/2019 18/09/2019		n/a	21.13	20.23
Wexford County Council	20200295	PERMISSION FOR THE ERECTION OF A DWELLING HOUSE AND ASSOCIATED SITE WORKS	Ballynamona (Ballaghkeen North By), Ballyvaldon	APPLICATION FINALISED	PERMISSION	CONDITIONAL	11/03/2020 27/07/2020		n/a	6.90	6.45
Wexford County Council	20190413	PERMISSION FOR THE CONSTRUCTION OF AN AGRICULTURAL STORAGE SHED AND ASSOCIATED	GOREYCORPORATION LANDS, GOREY URBAN	n/a	n/a	n/a	01/04/2019		n/a	14.98	13.74
Wexford County Council	20190654	PERMISSION FOR REVISED FULLY SERVICED DWELLING HOUSE DESIGN FROM THAT ALREADY GR	WHITEFORT (ED ARTRAMON), ARTRAMON	APPLICATION FINALISED	PERMISSION	CONDITIONAL	16/05/2019 08/08/2019		n/a	23.92	13.99
Wexford County Council	20190705	Permission for fully serviced dwelling house and domestic garage and associated	BALLINA (ED ARDCAVAN), ARDCAVAN	APPLICATION FINALISED	PERMISSION	CONDITIONAL	24/05/2019 19/08/2019		n/a	19.88	16.92
Wexford County Council	20200968	PERMISSION FOR THE ERECTION OF AN APPROX 200M2 DWELLING, DOMESTIC GARAGE AND	Ballybeg Small, Castle Ellis	n/a	n/a	n/a	24/08/2020		n/a	16.76	12.45
Wexford County Council	20190938	PERMISSION TO CONSTRUCT A FULLY SERVICED DWELLING HOUSE, GARAGE, ENTRANCE	DUNANORE, BREE	APPLICATION FINALISED	PERMISSION	CONDITIONAL	03/07/2019 29/10/2019		n/a	23.96	8.21
Wexford County Council	20190033	Permission to demolish existing 10 sqm side extension to existing dwelling and	TOMNABOLEY UPPER, KILCORMICK	APPLICATION FINALISED	PERMISSION	CONDITIONAL	15/01/2019 08/04/2019		n/a	11.59	0.00
Wexford County Council	20200470	PERMISSION FOR DEVELOPMENT AT AHARE, THE DEVELOPMENT WILL CONSIST OF A	Ballybeg, Ballybeg	APPLICATION FINALISED	PERMISSION	CONDITIONAL	27/04/2020 17/08/2020		n/a	22.00	11.97
Wexford County Council	20181773	PERMISSION TO ERECT A FULLY SERVICED DWELLING HOUSE WITH DOMESTIC GARAGE	AHARE, KILGORMAN	n/a	n/a	n/a	20/12/2018		n/a	18.25	17.73
Wexford County Council	20190299		BALLYMOTY BEG, BALLYHUSKARD	APPLICATION FINALISED	PERMISSION	CONDITIONAL	11/03/2019 02/07/2019		n/a	15.97	2.52

Planning Authority	Application Number	Development Description	Development Address	Application Status	Application Type	Decision	Received Date	Grant Date	Appeal Ref Number	Appeal Decision	Dist to Turbine (km)	Dist to EIR Boundary (km)
Wexford County Council	20191686	PERMISSION TO AMEND PART OF THE PREVIOUSLY APPROVED PHASE 1 AND PHASE 3 MASTERPL	SHINGAUN, ENNISCORTHY RURAL	APPLICATION FINALISED	PERMISSION	CONDITIONAL	18/12/2019	16/06/2020		n/a	23.80	5.82
Wexford County Council	20200142	PERMISSION FOR THE CONSTRUCTION OF A SINGLE STOREY DETACHED DWELLING, AN ONSITE	GLENNAGLOUGH, COURTTOWN	n/a	n/a	n/a	10/02/2020			n/a	12.78	12.20
Wexford County Council	20191305	PERMISSION FOR THE ERECTION OF A DRY STORAGE SHED TOGETHER WITH A NEW DUAL SITE	BALLYLA, ARDCAVAN	n/a	n/a	n/a	23/09/2019			n/a	21.82	18.68
Wexford County Council	20190261	RETENTION PERMISSION OF MINOR ALTERATION TO WINDOWS/DOORS AND ENTRANCE PORCH	COOLAMAIN, EDERMINE	APPLICATION FINALISED	PERMISSION	CONDITIONAL	04/03/2019	21/10/2019		n/a	22.23	12.22
Wexford County Council	20200714	Permission to erect a two-storey dwelling with garage under roof and ancillary a	Kiltennell, Courtown	n/a	n/a	n/a	02/07/2020			n/a	12.30	11.72
Wexford County Council	20191216	PERMISSION FOR THE CONSTRUCTION OF A DWELLING HOUSE ALL WITH ANCILLARY SITE WORK	SLIEVENAGRANE, BOLABOY	n/a	n/a	n/a	29/08/2019			n/a	13.08	7.53
Wexford County Council	20190078	RETENTION FOR DORMER STYLE DWELLING AS BUILT AS PREVIOUSLY GRANTED UNDER	CLONES MIDDLE, KILGORMAN	APPLICATION FINALISED	PERMISSION	CONDITIONAL	25/01/2019	23/04/2019		n/a	19.39	18.87
Wexford County Council	20190572	RETENTION OF CHANGE OF SITE BOUNDARIES FROM THAT PREVIOUSLY GRANTED UNDER	ANNAGH GAP, WINGFIELD	APPLICATION FINALISED	PERMISSION	CONDITIONAL	29/04/2019	15/07/2019		n/a	24.56	22.55
Wexford County Council	20190165	PERMISSION FOR A 6 BEDROOM EXTENSION WITH ANCILLARY HOTEL SERVICES AND ASSOCIATE	TEMPLESHANNON, ENNISCORTHY URBAN	n/a	n/a	n/a	08/02/2019			n/a	21.88	4.61
Wexford County Council	20190721	PERMISSION FOR THE RETENTION OF ALTERATIONS TO EXISTING SHED INCORPORATING THE E	BALLAGHABLAKE, ARDCOLM	APPLICATION FINALISED	PERMISSION	CONDITIONAL	27/05/2019	14/08/2019		n/a	18.61	16.36
Wexford County Council	20191018	PERMISSION FOR ALTERATIONS TO BOUNDARY WALL TO FACILITATE A TWO STOREY SIDE EXTE	RAMSTOWN LOWER, GOREY RURAL	APPLICATION FINALISED	PERMISSION	CONDITIONAL	17/07/2019	08/10/2019		n/a	13.98	12.59
Wexford County Council	20181612	PERMISSION TO ERECT A SINGLE STOREY EXTENSION TO THE REAR OF OUR EXISTING DWELL	CLOLOGUE UPPER, BALLOUGHTER	APPLICATION FINALISED	PERMISSION	CONDITIONAL	26/11/2018	19/02/2019		n/a	14.68	4.44
Wexford County Council	20191094	PERMISSION FOR DEVELOPMENT WILL CONSIST OF A NEW DWELLING INCLUDING DOMESTIC	BALLYBOGGAN LOWER, ARTRAMON	n/a	n/a	n/a	31/07/2019			n/a	22.15	16.05
Wexford County Council	20190914	PERMISSION FOR WORKS TO EXISTING SINGLE STOREY DETACHED HOUSE TO INCLUDE THE FOL	STABLE, CAHORE	APPLICATION FINALISED	PERMISSION	CONDITIONAL	01/07/2019	04/11/2019		n/a	0.63	0.34
Wexford County Council	20191277	PERMISSION FOR THE PROPOSED ERECTION OF A FULLY SERVICED DWELLING HOUSE AND	KILBRIDE, BALLYHUSKARD	n/a	n/a	n/a	16/09/2019			n/a	14.49	6.69
Wexford County Council	20200764	Permission for retention for alterations to existing dwelling house granted unde	Castleanesley, Ford	APPLICATION FINALISED	PERMISSION	CONDITIONAL	10/07/2020	21/09/2020		n/a	2.72	2.27
Wexford County Council	20191192	PERMISSION TO DEMOLISH AN EXISTING EXTENSION AND SHED AND THE CONSTRUCTION OF	GOREY CORPORATION LANDS, GOREY URBAN	APPLICATION FINALISED	PERMISSION	CONDITIONAL	26/08/2019	18/12/2019		n/a	14.62	13.33
Wexford County Council	20191014	PERMISSION FOR CONSTRUCTION OF 60 NO. DWELLINGS CONSISTING OF 16 NO. 2-BEDROOM	CLONHASTEN, ENNISCORTHY RURAL	APPLICATION FINALISED	PERMISSION	CONDITIONAL	17/07/2019	28/01/2020	ABP-305557-19	Granted (Conditional)	20.44	3.08
Wexford County Council	20200358	Erect a serviced dwelling house and to carry out all associated ancillary site w	Killisk, Kilmallock	n/a	n/a	n/a	23/03/2020			n/a	16.14	10.04
Wexford County Council	20191050	PERMISSION TO CONSTRUCT A SILAGE PIT, CONCRETE APRONS AND ALL ASSOCIATED SITE	BALLYOWEN (ED GOREY RURAL), GOREY RURAL	APPLICATION FINALISED	PERMISSION	CONDITIONAL	23/07/2019	16/10/2019		n/a	16.49	14.00
Wexford County Council	20190835	PERMISSION TO ERECT A FULLY SERVICED DWELLING HOUSE WITH DOMESTIC GARAGE	BRACKERNAGH, BALLYCANEW	APPLICATION FINALISED	PERMISSION	CONDITIONAL	17/06/2019	25/11/2019		n/a	10.52	7.62
Wexford County Council	20200417	Permission to construct a fully serviced dwelling house with detached domestic g	Garrybrit Lower, Kilcormick	APPLICATION FINALISED	PERMISSION	CONDITIONAL	03/04/2020	16/09/2020		n/a	12.24	1.42
Wexford County Council	20190692	RETENTION OF (1) EXTENSION TO SIDE OF DWELLING HOUSE (2) CHANGES TO INTERNAL FLO	OLDTOWN, ARDCAVAN	APPLICATION FINALISED	PERMISSION	CONDITIONAL	23/05/2019	07/08/2019		n/a	22.11	17.81
Wexford County Council	20190438	PERMISSION TO ERECT A FULLY SERVICED BUNGALOW WITH DOMESTIC GARAGE/CAR PORT ATTA	EFFERNOGE, TINNACROSS	n/a	n/a	n/a	04/04/2019			n/a	16.30	1.43
Wexford County Council	20181738	(1) PERMISSION TO ERECT A LEAN-TO EXTENSION COMPRISING A COLD ROOM, TO EXISTING	BALLYBEG GREAT, CASTLE ELLIS	APPLICATION FINALISED	PERMISSION	CONDITIONAL	17/12/2018	14/03/2019		n/a	15.99	11.06
Wexford County Council	20200507	Permission to construct replacement wastewater treatment system and polishing fl	Brickpark, Killenagh	n/a	n/a	n/a	15/05/2020			n/a	5.98	3.66
Wexford County Council	20191346	PERMISSION FOR ERECTION OF FARM STORAGE SHED FOR STORING OF STRAW AND HAY ASSOCI	KILPIERCE, BALLYHUSKARD	APPLICATION FINALISED	PERMISSION	CONDITIONAL	01/10/2019	03/01/2020		n/a	16.92	3.95
Wexford County Council	20200191	RETENTION PERMISSION AND PERMISSION FOR DEVELOPMENT. THE DEVELOPMENT WILL	TOMNAFUNGSHOGE, ENNISCORTHY RURAL	APPLICATION FINALISED	PERMISSION	CONDITIONAL	18/02/2020	25/06/2020		n/a	18.57	3.32
Wexford County Council	20190720	PERMISSION FOR RETENTION DOMESTIC GARAGES AND RETENTION OF ATTIC CONVERSION	BALLYROEBUCK, KILRUSH	APPLICATION FINALISED	PERMISSION	CONDITIONAL	27/05/2019	07/08/2019		n/a	24.63	13.42
Wexford County Council	20191253	RETENTION OF THE CONVERSION OF FIRST FLOOR ROOF SPACE TO HABITABLE ACCOMMODATION	BALLYBANOGUE, BALLOUGHTER	APPLICATION FINALISED	PERMISSION	CONDITIONAL	09/09/2019	20/07/2020		n/a	14.29	7.72
Wexford County Council	20190681	PERMISSION FOR DEVELOPMENT CONSISTING OF THE CONSTRUCTION AND OPERATION	CLONHASTEN, ENNISCORTHY RURAL	APPLICATION FINALISED	PERMISSION	CONDITIONAL	21/05/2019	23/10/2019		n/a	20.57	3.12
Wexford County Council	20190823	PERMISSION TO CONSTRUCT A FULLY SERVICED GRANNY FLAT TO SIDE OF EXISTING DWELLIN	ENNISCORTHY, ENNISCORTHY URBAN	n/a	n/a	n/a	14/06/2019			n/a	22.27	4.85
Wexford County Council	20190912	PERMISSION FOR THE PROPOSED ERECTION OF A FIRST FLOOR EXTENSION TO AN EXISTING	BALLINAKILL, ARDAMINE	APPLICATION FINALISED	PERMISSION	CONDITIONAL	28/06/2019	18/09/2019		n/a	9.93	8.84
Wexford County Council	20191447	PERMISSION TO (A) ERECT 17 NO. DWELING HOUSES, CONSISTING OF 6 NO. 4 BEDROOM	BALLLOWEN OR RAMSFORT PARK, GOREY RURAL	APPLICATION FINALISED	PERMISSION	CONDITIONAL	25/10/2019	16/06/2020		n/a	15.55	14.34
Wexford County Council	20191386	PERMISSION FOR A STANDALONE SINGLE STOREY EXTENSION CONSISTING OF 1 NUMBER	GOREY CORPORATION LANDS, GOREY URBAN	APPLICATION FINALISED	PERMISSION	CONDITIONAL	14/10/2019	15/01/2020		n/a	14.58	13.18
Wexford County Council	20200069	PERMISSION TO ERECT A FULLY SERVICED DWELLING HOUSE WITH DOMESTIC GARAGE	BALLYCARRIGREEN UPPER, THE HARROW	APPLICATION FINALISED	PERMISSION	CONDITIONAL	24/01/2020	04/08/2020		n/a	13.07	0.91

Planning Authority	Application Number	Development Description	Development Address	Application Status	Application Type	Decision	Received Date	Grants Date	Appeal Ref Number	Appeal Decision	Dist to Turbine (km)	Dist to IAR Boundary (km)
Wexford County Council	20190768	PERMISSION TO ERECT EXTENSIONS TO EXISTING SERVICED DWELLING HOUSE AND CONVERT	BRICKPARK, KILLENAGH	n/a	n/a	n/a	31/05/2019			n/a	5.98	3.66
Wexford County Council	20190247	RETENTION PLANNING PERMISSION FOR THE CONSTRUCTION OF A SINGLE STOREY EXTENSION	COOLROE LITTLE, BALLYLARKIN	APPLICATION FINALISED	PERMISSION	CONDITIONAL	27/02/2019	20/05/2019		n/a	23.11	22.59
Wexford County Council	20191135	PERMISSION FOR THE REPAIR, REFURBISHMENT, UPGRADING AND EXTENSION OF EXISTING 4-	SWEETFARM, ENNISCORTHY RURAL	APPLICATION FINALISED	PERMISSION	CONDITIONAL	13/08/2019	04/08/2020		n/a	23.35	7.82
Wexford County Council	20190901	RETENTION OF AN EXISTING FIRST FLOOR EXTENSION TO THE REAR OF DWELLING, EXISTING	BALLAMAN, TOMBRACK	APPLICATION FINALISED	PERMISSION	CONDITIONAL	27/06/2019	18/09/2019		n/a	21.49	8.02
Wexford County Council	20191400	PERMISSION FOR THE ERECTION OF A FULLY SERVICED DWELLING HOUSE AND GARAGE AND AL	CROSSHUE, CASTLE TALBOT	n/a	n/a	n/a	16/10/2019			n/a	12.59	10.29
Wexford County Council	20191107	PERMISSION TO ERECT A TWO STOREY EXTENSION TO THE REAR OF EXISTING TWO STOREY	BALLYLACEY, BALLYNESTRAGH	APPLICATION FINALISED	PERMISSION	CONDITIONAL	02/08/2019	15/01/2020		n/a	19.34	18.75
Wexford County Council	20190949	PERMISSION FOR A NEW BUILD EXTENSION AND ALL ASSOCIATED SITE AND ANCILLARY WORKS	KILNAMANAGH UPPER, WELLS	APPLICATION FINALISED	PERMISSION	CONDITIONAL	05/07/2019	21/10/2019		n/a	9.86	3.73
Wexford County Council	20200018	RETENTION OF THE FOLLOWING (1) ALTERATIONS TO EXISTING DWELLING IN A REVISED POS	KNOCKBAUN, CASTLE ELLIS	APPLICATION FINALISED	PERMISSION	CONDITIONAL	13/01/2020	25/05/2020		n/a	12.95	10.73
Wexford County Council	20190998	PERMISSION TO ERECT A TWO STOREY DWELLING WITH SERVICES AND DOMESTIC GARAGE	COOLNAVEAGH, COURTTOWN	n/a	n/a	n/a	12/07/2019			n/a	13.20	11.46
Wexford County Council	20181433	CHANGE OF USE OF RETAIL UNIT 9 TO 4 NUMBER RESIDENTIAL APARTMENTS	BALLINATRAY LOWER, COURTTOWN	APPLICATION FINALISED	PERMISSION	CONDITIONAL	17/10/2018	16/01/2019		n/a	10.47	9.87
Wexford County Council	20191180	PERMISSION FOR CHANGE OF USE OF FORMER PSYCHIATRIC HOSPITAL TO RESIDENTIAL USE	KILLAGOLEY, ENNISCORTHY RURAL	n/a	n/a	n/a	28/11/2023			n/a	22.04	5.54
Wexford County Council	20200244	PERMISSION TO ERECT AN EXTENSION TO AN EXISTING POTATO STORAGE BUILDING AND	TINCURRY, BALLYCARNEY	APPLICATION FINALISED	PERMISSION	CONDITIONAL	28/02/2020	06/07/2020		n/a	20.48	4.99
Wexford County Council	20191256	PERMISSION FOR THE ERECTION OF 2 NUMBER DWELLING HOUSES WITH ASSOCIATED SITE	BOLEYBAUN, BALLYNESTRAGH	n/a	n/a	n/a	09/09/2019			n/a	20.89	20.28
Wexford County Council	20190845	PERMISSION TO ERECT EXTENSIONS TO EXISTING SERVICED DWELLING HOUSE, CARRY OUT	HYDEPARK, BALLYLARKIN	APPLICATION FINALISED	PERMISSION	CONDITIONAL	18/06/2019	22/01/2020	ABP-305350-19	Granted (Conditional)	20.54	19.98
Wexford County Council	20181662	PERMISSION TO CONSTRUCT AN EXTENSION TO THE FRONT OF AN EXISTING FACTORY AND ALL	CLONATIN LOWER, GOREY RURAL	APPLICATION FINALISED	PERMISSION	CONDITIONAL	03/12/2018	05/03/2019		n/a	14.83	13.87
Wexford County Council	20191590	PERMISSION TO ERECT A SERVICED DWELLING HOUSE AND TO CARRY OUT ALL ASSOCIATED	KILBRIDE, BALLYHUSKARD	n/a	n/a	n/a	02/12/2019			n/a	14.05	6.61
Wexford County Council	20201055	Permission for retention for development. The development will consist of Construction of an all weather playing surface, installation of fencing and assoc	Ballyhow Lower, Ardevan	APPLICATION FINALISED	PERMISSION	CONDITIONAL	11/09/2020	02/12/2020		n/a	20.09	15.63
Wexford County Council	20200344	RETENTION OF ALTERATIONS TO DWELLING AS CHANGE TO THAT PERMITTED UNDER 941370	Ballysilla, Kilmallock	APPLICATION FINALISED	PERMISSION	CONDITIONAL	19/03/2020	29/07/2020		n/a	19.49	12.43
Wexford County Council	20190737	Permission to erect a two storey dwelling with services, domestic garage and ancil	BALLINLOW, KILLINCOOLY	APPLICATION FINALISED	PERMISSION	CONDITIONAL	27/05/2019	19/08/2019		n/a	5.02	3.30
Wexford County Council	20200328	RETENTION PERMISSION FOR (1) ALTERATIONS TO THE DESIGN OF EXTENSION PREVIOUSLY	Monagarrow Lower, Kilgorman	APPLICATION FINALISED	PERMISSION	CONDITIONAL	16/03/2020	26/08/2020		n/a	21.09	20.56
Wexford County Council	20190790	PERMISSION FOR THE ERECTION OF A FULLY SERVICED DWELLING, DOMESTIC GARAGE AND AL	KNOCKBRANDON UPPER, MONASEED	APPLICATION FINALISED	PERMISSION	CONDITIONAL	10/06/2019	26/08/2019		n/a	21.41	16.45
Wexford County Council	20190694	PERMISSION FOR THE ERECTION OF A FULLY SERVICED DWELLING HOUSE WITH CARPORT	COOLROE, FORD	APPLICATION FINALISED	PERMISSION	CONDITIONAL	23/05/2019	03/01/2020		n/a	2.37	1.93
Wexford County Council	20190059	PERMISSION TO CARRY OUT WORKS TO EXISTING ENTRANCE, TO PROVIDE ADEQUATE SIGHT	CURRALANE OLDTOWN, TOMBRACK	APPLICATION FINALISED	PERMISSION	CONDITIONAL	21/01/2019	15/04/2019		n/a	22.58	10.85
Wexford County Council	20191505	PERMISSION TO RELOCATE EXISTING ENTRANCE SERVING DWELLING HOUSE	TURKYLE, KILMALLOCK	APPLICATION FINALISED	PERMISSION	CONDITIONAL	11/11/2019	10/02/2020		n/a	18.76	12.34
Wexford County Council	20181740	Permission to erect a dormer bungalow with services, domestic garage and ancil	NEWTOWN (ED KILBORA), KILBORA	APPLICATION FINALISED	PERMISSION	CONDITIONAL	17/12/2018	14/03/2019		n/a	18.63	5.57
Wexford County Council	20200420	PERMISSION FOR THE CONSTRUCTION OF A FULLY SERVICED DWELLING WITH DOMESTIC	Knockavota, Ballynestragh	APPLICATION FINALISED	PERMISSION	CONDITIONAL	06/04/2020	12/08/2020		n/a	17.94	16.91
Wexford County Council	20191077	PERMISSION FOR CHANGE OF USE OF FIRST FLOOR AND INTERMEDIATE FLOOR TO LIVING	MACOYLE LOWER, BALLYLARKIN	APPLICATION FINALISED	PERMISSION	CONDITIONAL	26/07/2019	21/10/2019		n/a	20.44	19.86
Wexford County Council	20190528	OUTLINE PERMISSION FOR THE ERECTION OF 2 NO. FULLY SERVICED DWELLING HOUSES	FERNS UPPER, FERNS	APPLICATION FINALISED	PERMISSION	CONDITIONAL	18/04/2019	10/07/2019		n/a	17.83	4.74
Wexford County Council	20191537	PERMISSION TO DEMOLISH EXISTING DWELLING AND TO CONSTRUCT A NEW BUILDING	COOLNABOY, EDERMINE	APPLICATION FINALISED	PERMISSION	CONDITIONAL	18/11/2019	21/02/2020		n/a	22.95	11.84
Wexford County Council	20181456	PERMISSION FOR THE ERECTION OF A PRIVATE GARAGE (9M X 6M X 3M HIGH)	GOREY CORPORATION LANDS, GOREY URBAN	n/a	n/a	n/a	22/10/2018			n/a	14.77	13.55
Wexford County Council	20190428	PERMISSION FOR THE RETENTION OF THE CONSTRUCTION OF A SINGLE STOREY EXTENSION	INCH, CASTLE ELLIS	APPLICATION FINALISED	PERMISSION	CONDITIONAL	02/04/2019	24/06/2019		n/a	12.95	10.88
Wexford County Council	20200694	PERMISSION TO CONSTRUCT A FULLY SERVICED DWELLING AND GARAGE WITH ASSOCIATED SIT	Ballowen or Ramsfortpark, Gorey Rural	APPLICATION FINALISED	PERMISSION	CONDITIONAL	29/06/2020	21/09/2020		n/a	15.59	14.24
Wexford County Council	20190824	RETENTION OF (A) ALTERATIONS AND EXTENSION TO PREVIOUSLY APPROVED DEVELOPMENT	COOLNABOY, EDERMINE	APPLICATION FINALISED	PERMISSION	CONDITIONAL	14/06/2019	08/10/2019		n/a	22.98	11.60
Wexford County Council	20190646	Permission for retention and completion sought for the provision of a single sto	BALLYHEIGE, BALLINRODAUN (ED ARDCOLM), ARDCOLM	APPLICATION FINALISED	PERMISSION	CONDITIONAL	15/05/2019	16/09/2019		n/a	17.53	14.19
Wexford County Council	20200372	Permission to erect a dwelling with services and domestic garage and all associa	Raheenagurren West, Millands, Courttown	APPLICATION FINALISED	PERMISSION	CONDITIONAL	24/03/2020	09/09/2020		n/a	13.68	12.70
Wexford County Council	20200401		Bollinaspick, Kilbora	APPLICATION FINALISED	PERMISSION	CONDITIONAL	30/03/2020	30/09/2020		n/a	16.87	6.59

Planning Authority	Application Number	Development Description	Development Address	Application Status	Application Type	Decision	Received Date	Grant Date	Appeal Ref Number	Appeal Decision	Dist to Turbine (km)	Dist to IAR Boundary (km)
Wexford County Council	20200636	Permission to erect a dwelling with services and domestic garage and all associa	Coolgreany Demesne, Coolgreany	APPLICATION FINALISED	PERMISSION	CONDITIONAL	16/06/2020	09/09/2020		n/a	23.36	22.76
Wexford County Council	20191258	PERMISSION TO CONSTRUCT A FULLY SERVICED EXTENSION TO EXISTING DWELLING HOUSE	MARSHALSTOWN, MARSHALSTOWN	APPLICATION FINALISED	PERMISSION	CONDITIONAL	10/09/2019	25/11/2019		n/a	24.03	6.10
Wexford County Council	20191134	PERMISSION TO ERECT 2 NO. ADDITIONAL KILN-DRYING BUILDINGS (85 SQM EACH) WITH IN	MAGMORE, WELLS	APPLICATION FINALISED	PERMISSION	CONDITIONAL	13/08/2019	29/10/2019		n/a	5.94	0.69
Wexford County Council	20181660	PERMISSION TO ERECT A SERVICED DWELLING HOUSE WITH ATTACHED DOMESTIC GARAGE/STOR	SCARAWALSH, BALLYCARNEY	APPLICATION FINALISED	PERMISSION	CONDITIONAL	03/12/2018	05/03/2019		n/a	20.52	3.07
Wexford County Council	20200969	Permission for fully serviced dwelling house and domestic garage and associated	Ballybeg Great, Castle Ellis	n/a	n/a	n/a	24/08/2020			n/a	15.54	11.11
Wexford County Council	20181521	PERMISSION FOR RETENTION OF THE EXISTING DWELLING HOUSE ON REVISED SITE BOUNDARI	CAHORE, CAHORE	APPLICATION FINALISED	PERMISSION	CONDITIONAL	05/11/2018	24/01/2019		n/a	2.20	1.51
Wexford County Council	20200775	(1) Permission to construct a home office and playroom/storage area and (2) PERMISSION FOR PROPOSED FLOOD LIGHTS TO WALKING TRACK AND ASSOCIATED SITE	Drummond, Ballyellis	APPLICATION FINALISED	PERMISSION	CONDITIONAL	13/07/2020	07/10/2020		n/a	22.76	16.10
Wexford County Council	20200043	PERMISSION FOR A PAY TO USE PORTABLE WASTE COMPACTOR FOR RESIDUAL WASTE AND FOOD	RAHALE, EDERMINE	APPLICATION FINALISED	PERMISSION	CONDITIONAL	20/01/2020	05/06/2020		n/a	21.99	12.56
Wexford County Council	20190555	Permission to demolish an existing habitable dwelling house and to replace it wi	SHINGAUN, ENNISCORTHY RURAL	APPLICATION FINALISED	PERMISSION	CONDITIONAL	26/04/2019	15/07/2019		n/a	23.64	5.66
Wexford County Council	20200593	(1) RETENTION OF PORCH CONSTRUCTED TO FRONT OF EXISTING DWELLING AND (2)	Tarahill, Courtown	APPLICATION FINALISED	PERMISSION	CONDITIONAL	08/06/2020	09/12/2020		n/a	16.21	15.65
Wexford County Council	20191289	RETENTION OF CHANGE OF USE OF PART OF EXISTING COMMUNITY CENTRE TO PRE-SCHOOL	GROVE GREAT, KILNAHUE	APPLICATION FINALISED	PERMISSION	CONDITIONAL	18/09/2019	09/12/2019		n/a	19.22	17.26
Wexford County Council	20200203	PERMISSION FOR THE CONSTRUCTION OF A DOMESTIC SHED WITH ANCILLARY SITE WORKS	SEAMOUNT, ARDAMINE	APPLICATION FINALISED	PERMISSION	CONDITIONAL	19/02/2020	25/06/2020		n/a	9.73	9.12
Wexford County Council	20181570	PERMISSION TO ERECT A FULLY SERVICED DWELLING HOUSE WITH DOMESTIC GARAGE	TOBERLOMINA, CASTLE TALBOT	APPLICATION FINALISED	PERMISSION	CONDITIONAL	15/11/2018	07/02/2019		n/a	8.75	5.96
Wexford County Council	20190014	PERMISSION FOR (A) RELOCATION OF VEHICULAR ENTRANCE, (B) ERECTION OF FRONT BOUND	CLONDAW, KILCORMICK	APPLICATION FINALISED	PERMISSION	CONDITIONAL	09/01/2019	18/04/2019		n/a	14.36	2.78
Wexford County Council	20190573	PERMISSION FOR THE REMOVAL OF AN EXISTING DOMESTIC MOBILE HOME ON SITE, FOR THE	TINRAHEEN, BOLABOY	APPLICATION FINALISED	PERMISSION	CONDITIONAL	29/04/2019	17/07/2019		n/a	14.07	8.22
Wexford County Council	20200223	PERMISSION TO CONSTRUCT THE FOLLOWING (A) ASTRO TURF ALL-WEATHER PLAYING SURFACE	KILLEAGH, BALLYVALDON	n/a	n/a	n/a	24/09/2019			n/a	10.99	9.32
Wexford County Council	20191223	PERMISSION TO ERECT A FULLY SERVICED DWELLING HOUSE WITH DOMESTIC GARAGE	GOREY CORPORATIONLANDS, GOREY URBAN	APPLICATION FINALISED	PERMISSION	CONDITIONAL	24/02/2020	29/06/2020		n/a	14.14	12.93
Wexford County Council	20200439	Permission for development , within an overall application area of 6 Ha., compri	TOMGARROW, CASTLEDOKKRELL	APPLICATION FINALISED	PERMISSION	CONDITIONAL	02/09/2019	04/02/2020		n/a	23.72	7.44
Wexford County Council	20191484	PERMISSION FOR THE ERECTION OF A FULLY SERVICED DWELLING AND DOMESTIC GARAGE	Coolnahinch, Courtown	APPLICATION FINALISED	PERMISSION	CONDITIONAL	17/04/2020	12/10/2020		n/a	10.64	8.98
Wexford County Council	20191144	PERMISSION TO DEMOLISH AN EXISTING DWELLING AND CONSTRUCT 9NO 2 STOREY DWELLINGS	BALLYNAHOWN, WELLS	APPLICATION FINALISED	PERMISSION	CONDITIONAL	04/11/2019	24/01/2020		n/a	6.76	2.41
Wexford County Council	20190809	PERMISSION FOR THE CONSTRUCTION OF 5 NO. FULLY SERVICED DWELLING HOUSES, GARAGES	ENNISCORTHY, ENNISCORTHY RURAL	APPLICATION FINALISED	PERMISSION	CONDITIONAL	14/08/2019	22/01/2020		n/a	22.62	5.68
Wexford County Council	20190668	PERMISSION TO CONSTRUCT A MACHINERY/AGRICULTURAL STORE IN FARMYARD.	OULART, COOLGREANY	APPLICATION FINALISED	PERMISSION	CONDITIONAL	10/06/2019	04/11/2019		n/a	24.12	23.43
Wexford County Council	20191105	PERMISSION TO CONSTRUCT A FULLY SERVICED EXTENSION TO EXISTING DWELLING HOUSE	BALLYCOMCLONE, COURTTOWN	APPLICATION FINALISED	PERMISSION	CONDITIONAL	20/05/2019	08/08/2019		n/a	13.18	12.58
Wexford County Council	20181614	PERMISSION FOR THE CONSTRUCTION OF EXTENSION TO EXISTING YARD FOR STORAGE OF CAR	CLONATIN UPPER, GOREY RURAL	APPLICATION FINALISED	PERMISSION	CONDITIONAL	02/08/2019	29/10/2019		n/a	14.67	13.70
Wexford County Council	20190443	PERMISSION FOR THE ERECTION OF A DWELLING HOUSE, DOMESTIC GARAGE AND ASSOCIATED	BALLYBOY, TOMBRACK	n/a	n/a	n/a	26/11/2018			n/a	24.03	9.99
Wexford County Council	20190693	PERMISSION FOR (A) THE ERECTION OF A SUNROOM EXTENSION TO THE REAR AND BATHROOM	BALLYNAHOWN, WELLS	APPLICATION FINALISED	PERMISSION	CONDITIONAL	05/04/2019	07/08/2019		n/a	6.76	2.41
Wexford County Council	20191723	PERMISSION TO ERECT A TWO-STOREY DWELLING WITH DOMESTIC GARAGE, SERVICES	TOMNALLOSSETT, ENNISCORTHY RURAL	APPLICATION FINALISED	PERMISSION	CONDITIONAL	23/05/2019	12/08/2019		n/a	23.99	7.44
Wexford County Council	20191398	PERMISSION FOR THE PROPOSED ERECTION OF AN EXTENSION TO AN EXISTING SCHOOL COMPR	BALLLOWEN OR RAMSFORT PARK, GOREY RURAL	n/a	n/a	n/a	20/12/2019			n/a	16.47	15.06
Wexford County Council	20190667	RETENTION OF DETACHED GARAGE TO REAR OF DWELLING HOUSE	BALLLOUGHTER, BALLLOUGHTER	APPLICATION FINALISED	PERMISSION	CONDITIONAL	15/10/2019	08/01/2020		n/a	11.70	7.55
Wexford County Council	20191348	PERMISSION TO ERECT A SERVICED DWELLING HOUSE, TO ERECT A DOMESTIC GARAGE/STORE	SCARAWALSH, BALLYCARNEY	APPLICATION FINALISED	PERMISSION	CONDITIONAL	20/05/2019	02/08/2019		n/a	21.11	4.21
Wexford County Council	20181781	PLANNING PERMISSION FOR THE PROPOSED CONSTRUCTION OF A FULLY SERVICED DWELLING H	BALLINROAD, KILCORMICK	n/a	n/a	n/a	01/10/2019			n/a	10.10	2.45
Wexford County Council	20190840	RETENTION OF AN EXTENSION TO EXISTING DWELLING HOUSE (PLAN REF. 993767 REFERS)	TOBERLOMINA, CASTLE TALBOT	APPLICATION FINALISED	PERMISSION	CONDITIONAL	20/12/2018	19/03/2019		n/a	8.39	5.38
Wexford County Council	20190976	PERMISSION FOR RETENTION OF CHANGES MADE TO EXISTING DOMESTIC GARAGE PREVIOUSLY	BALLYBOGGAN UPPER, ARTRAMON	APPLICATION FINALISED	PERMISSION	CONDITIONAL	17/06/2019	09/09/2019		n/a	21.99	15.75
Wexford County Council	20190508	PERMISSION FOR THE CHANGE OF USE OF EXISTING BUILDING TO A HEALTH AND WELLNESS C	BANOGEHILL, COURTTOWN	n/a	n/a	n/a	09/07/2019			n/a	11.75	10.49
Wexford County Council	20200200	PERMISSION TO ERECT A SMALL EXTENSION TO THE REAR OF DWELLING	FERNS UPPER, FERNS	APPLICATION FINALISED	PERMISSION	CONDITIONAL	17/04/2019	10/07/2019		n/a	17.83	4.74
Wexford County Council	20191152	PERMISSION FOR AN OFF LICENCE WITHIN EXISTING SHOP.	TEMPLESHANNON, ENNISCORTHY RURAL	APPLICATION FINALISED	PERMISSION	CONDITIONAL	19/02/2020	25/06/2020		n/a	21.43	4.20
Wexford County Council			ENNISCORTHY, ENNISCORTHY URBAN	APPLICATION FINALISED	PERMISSION	CONDITIONAL	15/08/2019	06/11/2019		n/a	22.65	5.28

Planning Authority	Application Number	Development Description	Development Address	Application Status	Application Type	Decision	Received Date	Grant Date	Appeal Ref Number	Appeal Decision	Dist to Turbine (km)	Dist to EIR Boundary (km)
Wexford County Council	20191635	PERMISSION FOR A DWELLING, GARAGE, BORED WELL, WASTEWATER TREATMENT SYSTEM	CREAGH UPPER, GOREY RURAL	APPLICATION FINALISED	PERMISSION	CONDITIONAL	11/12/2019	23/06/2020		n/a	15.82	13.83
Wexford County Council	20181586	PERMISSION TO ERECT A STEEL FRAMED AGRICULTURAL SHED CONSISTING OF A SLATTED TAN	BALLYGARRETT, KILNAHUE	APPLICATION FINALISED	PERMISSION	CONDITIONAL	19/11/2018	21/02/2019		n/a	17.40	14.99
Wexford County Council	20181459	PERMISSION TO ERECT A BUNGALOW WITH DOMESTIC GARAGE AND SERVICES WITH	BALLINTLEA, KILNAHUE	APPLICATION FINALISED	PERMISSION	CONDITIONAL	22/10/2018	23/01/2019		n/a	19.67	17.94
Wexford County Council	20190647	RETENTION FOR MODIFICATIONS, EXTENSION AND ATTIC CONVERSION CARRIED OUT TO	BALLINESKER, ARDCOLM	APPLICATION FINALISED	PERMISSION	CONDITIONAL	15/05/2019	16/09/2019		n/a	17.25	15.68
Wexford County Council	20191100	PERMISSION TO REVISE POSITION OF ENTRANCE AND REVISE BOUNDARIES PREVIOUSLY	CORAH, TOMBRACK	APPLICATION FINALISED	PERMISSION	CONDITIONAL	01/08/2019	25/10/2019		n/a	22.39	7.32
Wexford County Council	20190695	PERMISSION TO CONSTRUCT A 92.16M2 DETACHED DOMESTIC GARAGE/STORE WITH ASSOCIATED	BALLINCLARE (ED BALLYCANEW), BALLYCANEW	APPLICATION FINALISED	PERMISSION	CONDITIONAL	23/05/2019	12/08/2019		n/a	8.43	5.52
Wexford County Council	20191002	PERMISSION FOR THE ERECTION OF AN AGRICULTURAL STORAGE SHED	JOHNSTOWN, ARDCAVAN	APPLICATION FINALISED	PERMISSION	CONDITIONAL	15/07/2019	18/11/2019		n/a	21.78	18.58
Wexford County Council	20200853	Permission for the construction of 2 no. agricultural buildings (total area 303s	Tomnafunshoge, Enniscorthy Rural	APPLICATION FINALISED	PERMISSION	CONDITIONAL	30/07/2020	21/10/2020		n/a	18.49	3.13
Wexford County Council	20191452	PERMISSION FOR RETENTION OF (1) EXISTING CHILDCARE FACILITY AND (2) EXISTING CAR	KILCAVAN LOWER, KILCAVAN	APPLICATION FINALISED	PERMISSION	CONDITIONAL	29/10/2019	26/02/2020		n/a	17.34	16.77
Wexford County Council	20181748	PERMISSION FOR THE CONSTRUCTION OF AN EXTENSION TO THE SIDE OF AN EXISTING	PARKNACROSS, ARDAMINE	APPLICATION FINALISED	PERMISSION	CONDITIONAL	17/12/2018	14/03/2019		n/a	8.21	7.60
Wexford County Council	20200339	The Sub-division of an existing site	Ballymoney Lower, Courtown	n/a	n/a	n/a	19/03/2020			n/a	14.43	13.86
Wexford County Council	20200003	PERMISSION TO CONSTRUCT A 61 NO. DWELLING UNIT HOUSING DEVELOPMENT WHICH SHALL	CLONATIN LOWER, GOREY RURAL	n/a	n/a	n/a	06/01/2020			n/a	15.33	14.34
Wexford County Council	20190531	PERMISSION TO REMOVE EXISTING STABLES FROM SITE AND 2) PERMISSION TO CONSTRUCT	DUNISHAL, BALLYBEG	APPLICATION FINALISED	PERMISSION	CONDITIONAL	18/04/2019	08/08/2019		n/a	24.66	14.87
Wexford County Council	20190557	PERMISSION FOR RETENTION OF EXISTING SINGLE STOREY DWELLING AND ALL ASSOCIATED	STABLE, CAHORE	n/a	n/a	n/a	26/04/2019			n/a	0.52	0.21
Wexford County Council	20191181	PERMISSION TO ERECT EXTENSIONS AND ALTERATIONS TO EXISTING SERVICED DWELLING HOU	BRICKPARK, KILLENAGH	n/a	n/a	n/a	22/08/2019			n/a	5.98	3.66
Wexford County Council	20191238	PERMISSION FOR CHANGE OF HOUSE DESIGN (FROM PREVIOUSLY APPROVED PLANNING	COOLROE, FORD	APPLICATION FINALISED	PERMISSION	CONDITIONAL	04/09/2019	25/11/2019		n/a	2.22	1.64
Wexford County Council	20200347	Retention of a single storey domestic garage to the rear of my existing dwelling	Tincurry, Ballycarney	APPLICATION FINALISED	PERMISSION	CONDITIONAL	20/03/2020	29/07/2020		n/a	20.74	4.18
Wexford County Council	20200927	Permission for the following development, the development will consist of a bus	Ardcavan, Ardcavan	APPLICATION FINALISED	PERMISSION	CONDITIONAL	13/08/2020	23/07/2021	ABP-309083-21	Granted (Conditional)	24.82	20.16
Wexford County Council	20191114	PERMISSION FOR THE ERECTION OF FULLY SERVICED DWELLING HOUSE, DOMESTIC GARAGE	BALLYTARNSNA, BALLYBEG	APPLICATION FINALISED	PERMISSION	CONDITIONAL	02/08/2019	29/10/2019		n/a	23.15	13.24
Wexford County Council	20181642	PERMISSION FOR RETENTION OF (1) ALTERATIONS TO MY EXISTING DWELLING (2) REVISED	BALLYREA, WELLS	APPLICATION FINALISED	PERMISSION	CONDITIONAL	30/11/2018	20/05/2019		n/a	5.92	0.00
Wexford County Council	20190892	PERMISSION TO ERECT AN EXTENSION TO THE EXISTING STORE WITH ASSOCIATED SITE WORK	FERNIS LOWER, FERNS	APPLICATION FINALISED	PERMISSION	CONDITIONAL	24/06/2019	17/02/2020		n/a	16.90	3.94
Wexford County Council	20190404	PERMISSION TO CONSTRUCT A FULLY SERVICED DWELLING HOUSE, RETENTION PLANNING	KILLAGOLEY, ENNISCORTHY RURAL	APPLICATION FINALISED	PERMISSION	CONDITIONAL	29/03/2019	11/12/2019		n/a	21.40	4.70
Wexford County Council	20190744	PERMISSION FOR THE PROPOSED ERECTION OF A STORAGE/WAREHOUSE BUILDING TOGETHER WITH	ARDCAVAN, ARDCAVAN	APPLICATION FINALISED	PERMISSION	CONDITIONAL	28/05/2019	05/12/2019	ABP-305044-19	Granted (Conditional)	23.89	19.30
Wexford County Council	20200397	Permission to erect a fully serviced dwelling house and associated works	Laraheen, Umerick	n/a	n/a	n/a	30/03/2020			n/a	20.29	18.66
Wexford County Council	20200735	Permission to erect a two-storey dwelling with services and domestic storage	Camolin, Kilcomb	APPLICATION FINALISED	PERMISSION	CONDITIONAL	06/07/2020	30/09/2020		n/a	15.09	6.58
Wexford County Council	20191005	RETENTION FOR THE FOLLOWING. 1) RETENTION OF ATTIC VELUX WINDOWS 2) RETENTION OF	BALLYCARRIGEEN LOWER, THE HARROW	APPLICATION FINALISED	PERMISSION	CONDITIONAL	15/07/2019	08/10/2019		n/a	14.52	1.87
Wexford County Council	20191115	PERMISSION FOR THE RENOVATION AND REFURBISHMENT OF EXISTING SINGLE STOREY VERNAL	MORRISCATTLE, FORD	APPLICATION FINALISED	PERMISSION	CONDITIONAL	06/08/2019	26/02/2020		n/a	2.16	1.76
Wexford County Council	20190743	PERMISSION FOR THE PROPOSED ERECTION OF ALTERATIONS TO THE EXISTING WEST/SOUTH	ARDCAVAN, ARDCAVAN	APPLICATION FINALISED	PERMISSION	CONDITIONAL	28/05/2019	12/08/2019		n/a	23.89	19.30
Wexford County Council	20191217	PERMISSION IS SOUGHT FOR (A) DEMOLITION OF EXISTING SHEDS (B) ERECTION OF A TWO	GOREYCORPORATIONLANDS, GOREY URBAN	APPLICATION FINALISED	PERMISSION	CONDITIONAL	29/08/2019	10/01/2020		n/a	14.69	13.39
Wexford County Council	20191079	PERMISSION FOR HOUSING DEVELOPMENT, COMPRISING 99 RESIDENTIAL UNITS WITH 61 OF 2	BALLYOWEN OR RAMSFORT PARK, GOREY	n/a	n/a	n/a	26/07/2019			n/a	15.49	14.11
Wexford County Council	20190821	PERMISSION FOR THE FOLLOWING: (1) CHANGE OF USE OF EXISTING STRAW BEDDED AGRICULTURE	FORTIS, THE HARROW	APPLICATION FINALISED	PERMISSION	CONDITIONAL	13/06/2019	02/09/2019		n/a	15.27	3.43
Wexford County Council	20190826	PERMISSION FOR (I) THE DEMOLITION OF UTILITY ROOM AND GARAGE (II) THE CONSTRUCTION	CASTLEANNESLEY, FORD	APPLICATION FINALISED	PERMISSION	CONDITIONAL	14/06/2019	25/05/2020		n/a	2.17	1.80
Wexford County Council	20200075	PERMISSION FOR A SINGLE STOREY EXTENSION TO THE REAR OF EXISTING DWELLING,	MONASEED DEMENSE, MONASEED	APPLICATION FINALISED	PERMISSION	CONDITIONAL	24/01/2020	25/06/2020		n/a	22.34	18.24
Wexford County Council	20190242	PERMISSION FOR RETENTION OF AN EXTENSION TO EXISTING BUNGALOW WHICH WAS FORMERLY	GOREYCORPORATIONLANDS, GOREY URBAN	APPLICATION FINALISED	PERMISSION	CONDITIONAL	25/02/2019	13/05/2019		n/a	14.90	13.38
Wexford County Council	20191564	PERMISSION FOR A TWO STOREY EXTENSION OF EXISTING DWELLING, A NEW TREATMENT SYSTEM	BALLYNESTRAGH, BALLYNESTRAGH	APPLICATION FINALISED	PERMISSION	CONDITIONAL	25/11/2019	25/06/2020		n/a	19.05	18.01
Wexford County Council	20190076	PERMISSION TO ERECT A STEEL FRAMED FARM BUILDING FOR THE PURPOSE OF HOUSING SHEEP	KILTHOMAS, KILBORA	APPLICATION FINALISED	PERMISSION	CONDITIONAL	24/01/2019	18/04/2019		n/a	18.81	7.10
Wexford County Council	20181628	PERMISSION FOR RETENTION OF ALTERATIONS TO EXISTING DWELLING AS A CHANGE OF THAT	CAMOLIN, KILCOMB	APPLICATION FINALISED	PERMISSION	CONDITIONAL	28/11/2018	25/02/2019		n/a	15.20	6.58
Wexford County Council	20181525	PLANNING PERMISSION TO DEMOLISH AN EXISTING SUNROOM EXTENSION AND THE CONSTRUCTION	CURRAGHDUFF, KILLENAGH	APPLICATION FINALISED	PERMISSION	CONDITIONAL	05/11/2018	19/03/2019		n/a	5.43	2.88

Planning Authority	Application Number	Development Description	Development Address	Application Status	Application Type	Details	Received Date	Grant Date	Appeal Ref Number	Appeal Decision	Dist to Dublin (km)	Dist to Limer Boundary (km)
Wexford County Council	20181397	PLANNING PERMISSION FOR AN UNDERGROUND SLATED STORAGE TANK FOR YARD RUN OFF COL	CRAAN, WELLS	APPLICATION FINALISED	PERMISSION	CONDITIONAL	11/10/2018	11/01/2019		n/a	4.78	0.09
Wexford County Council	20190548	RETENTION OF (1) ALTERATIONS TO EXISTING DOMESTIC GARAGE AS A CHANGE TO THAT	BALLYLACY, BALLYNESTRAGH	APPLICATION FINALISED	PERMISSION	CONDITIONAL	25/04/2019	15/07/2019		n/a	19.11	18.51
Wexford County Council	20181501	PLANNING PERMISSION FOR THE CONSTRUCTION OF COMMUNICATIONS INFRASTRUCTURE COMPRI	KILLEGRAN, ARDAMINE	APPLICATION FINALISED	PERMISSION	CONDITIONAL	31/10/2018	29/01/2019		n/a	8.85	8.20
Wexford County Council	20200130	RETENTION OF ALTERATIONS TO APPROVED SERVICED DWELLING HOUSE AND SITE LAYOUT	SCARAWALSH, BALLYCARNNEY	APPLICATION FINALISED	PERMISSION	CONDITIONAL	05/02/2020	23/06/2020		n/a	20.52	3.07
Wexford County Council	20191057	PERMISSION FOR ERECTION OF A DWELLING HOUSE, DOMESTIC GARAGE/STORE AND	GARRYVADDEN LOWER, CASTLE ELLIS	APPLICATION FINALISED	PERMISSION	CONDITIONAL	24/07/2019	18/11/2019		n/a	13.62	10.95
Wexford County Council	20200892	Permission for erection of dwelling house, domestic garage/shed and associated s	Monroe (ED Castle Ellis), Castle Ellis	APPLICATION FINALISED	PERMISSION	CONDITIONAL	05/08/2020	29/10/2020		n/a	15.29	11.40
Wexford County Council	20190975	PERMISSION FOR RETENTION OF EXISTING DOMESTIC GARAGE.	BANOGEHILL, COURTTOWN	APPLICATION FINALISED	PERMISSION	CONDITIONAL	09/07/2019	23/09/2019		n/a	11.75	10.49
Wexford County Council	20190606	PERMISSION TO CONSTRUCT A FULLY SERVICED TWO STOREY DWELLING HOUSE WITH ASSOCIAT	SOLSBOROUGH, TINNACROSS	n/a	n/a	n/a	03/05/2019			n/a	18.94	0.76
Wexford County Council	20190335	PERMISSION FOR THE CONSTRUCTION OF A DWELLING HOUSE AND A DOMESTIC GARAGE WITH	GARRYLOUGH LOWER, KILMALLOCK	APPLICATION FINALISED	PERMISSION	CONDITIONAL	15/03/2019	08/07/2019		n/a	18.53	14.00
Wexford County Council	20191618	PERMISSION FOR (A) AN EXTENSION TO AN EXISTING CARAVAN PARK TO ACCOMMODATE AN	PARKNACROSS, ARDAMINE	APPLICATION FINALISED	PERMISSION	CONDITIONAL	09/12/2019	13/03/2020		n/a	8.11	7.49
Wexford County Council	20190296	PERMISSION FOR THE PROVISION OF AN OFF-LICENCE TO PART OF EXISTING SHOP ANCILLAR	BALLYCANEW, BALLYCANEW	APPLICATION FINALISED	PERMISSION	CONDITIONAL	11/03/2019	04/06/2019		n/a	8.70	6.21
Wexford County Council	20190982	PERMISSION TO ERECT A TWO-STOREY DWELLING WITH SERVICES AND CAR PORT WITH STORAG	BALLINACoola, KILNAHUE	APPLICATION FINALISED	PERMISSION	CONDITIONAL	10/07/2019	02/10/2019		n/a	16.66	13.81
Wexford County Council	20190028	PERMISSION TO RAISE PART OF EXISTING SINGLE STOREY FLAT ROOF IN HEIGHT WITH	ENNISCORTHY, ENNISCORTHY URBAN	APPLICATION FINALISED	PERMISSION	CONDITIONAL	14/01/2019	29/05/2019		n/a	22.64	5.27
Wexford County Council	20200242	RETENTION AND COMPLETION OF THE CHANGE OF USE AND REFURBISHMENT OF AN EXISTING	WHITEWELL, BALLOUGHTER	n/a	n/a	n/a	27/02/2020			n/a	13.39	6.28
Wexford County Council	20200095	PERMISSION FOR RETENTION OF 1) THE RELOCATION OF THE DWELLING HOUSE ON THE SITE	BALLAGHABLAKE, ARDCOLM	APPLICATION FINALISED	PERMISSION	CONDITIONAL	29/01/2020	16/06/2020		n/a	18.66	16.20
Wexford County Council	20200639	Permission for the erection of single storey extension with associated works	Enniscorthy, Enniscorthy Urban	APPLICATION FINALISED	PERMISSION	CONDITIONAL	16/06/2020	09/09/2020		n/a	22.17	5.07
Wexford County Council	20190714	PERMISSION FOR THE PLACEMENT OF A PAY-TO-USE PORTABLE WASTE COMPACTOR FOR THE	BALLYGARRAN, KILLINCOOLY	APPLICATION FINALISED	PERMISSION	CONDITIONAL	27/05/2019	07/08/2019		n/a	3.95	3.52
Wexford County Council	20190062	PERMISSION TO ERECT A STRAW BEDDED CATTLE SHED WITH UNDERGROUND EFFLUENT	TOMDUFF, KILLENAGH	APPLICATION FINALISED	PERMISSION	CONDITIONAL	21/01/2019	18/04/2019		n/a	6.60	4.16
Wexford County Council	20190160	PERMISSION FOR CONSTRUCTION OF 53 NO. DWELLINGS CONSISTING OF 14 NO 2 BEDROOM D	CLONHASTEN, ENNISCORTHY RURAL	APPLICATION FINALISED	PERMISSION	CONDITIONAL	07/02/2019	19/06/2019		n/a	20.44	3.18
Wexford County Council	20200782	Permission for development. The proposed development will consist of a three-	Enniscorthy, Enniscorthy Rural	APPLICATION FINALISED	PERMISSION	CONDITIONAL	13/07/2020	28/09/2020		n/a	21.75	3.80
Wexford County Council	20200021	PERMISSION TO CHANGE THE USE OF EXISTING SHEDS FROM COMMERCIAL USE TO DOMESTIC	BOLINASPICK, KILBORA	APPLICATION FINALISED	PERMISSION	CONDITIONAL	14/01/2020	25/06/2020		n/a	16.46	6.31
Wexford County Council	20200174	PERMISSION FOR THE REPLACEMENT OF AN EXISTING 20 METRE HIGH TELECOMMUNICATIONS	ENNISCORTHY, ENNISCORTHY RURAL	APPLICATION FINALISED	PERMISSION	CONDITIONAL	17/02/2020	06/11/2020	ABP-307224-20	Granted (Conditional)	22.83	5.13
Wexford County Council	20190984	PERMISSION TO REMOVE EXISTING PREVIOUSLY CONSTRUCTION DWELLING BASE AND ERECT	BALLYNAHILLEN, HUNTINGTOWN	APPLICATION FINALISED	PERMISSION	CONDITIONAL	10/07/2019	02/10/2019		n/a	15.28	10.46
Wexford County Council	20191640	RETENTION FOR THE CONSTRUCTION OF A DOMESTIC GARAGE	BALLYVALDON, BALLYVALDON	APPLICATION FINALISED	PERMISSION	CONDITIONAL	12/12/2019	09/03/2020		n/a	8.83	7.86
Wexford County Council	20200915	Permission to construct a fully serviced dwelling house ancillary to funeral	Ballygarran, Killincooly	APPLICATION FINALISED	PERMISSION	CONDITIONAL	11/08/2020	02/11/2020		n/a	3.78	3.35
Wexford County Council	20190228	PERMISSION AND PERMISSION FOR RETENTION FO EXISTING STRUCTURES AT ITS EXISTING	BALLYNAMONA (BALLAGHKEEN NORTH BY), BALLYVALDON	APPLICATION FINALISED	PERMISSION	CONDITIONAL	22/02/2019	03/12/2019	ABP-304867-19	Granted (Conditional)	6.68	6.22
Wexford County Council	20200054	PERMISSION TO ERECT AN EXTENSION TO INCLUDE AN ATTACHED DOMESTIC GARAGE/STORE	MONAGREANY LOWER, MONAMOLIN	APPLICATION FINALISED	PERMISSION	CONDITIONAL	20/01/2020	05/06/2020		n/a	10.17	2.21
Wexford County Council	20181680	PERMISSION FOR RETENTION OF (1) DWELLING ALTERATIONS INCLUDING LOCATION OF DWELL	BALLYSILLA, KILMALLOCK	APPLICATION FINALISED	PERMISSION	CONDITIONAL	06/12/2018	05/03/2019		n/a	20.03	12.46
Wexford County Council	20190502	PERMISSION TO ERECT A SERVICED DWELLING HOUSE AND TO CARRY OUT ALL ASSOCIATED AN	INCH, CASTLE ELLIS	n/a	n/a	n/a	16/04/2019			n/a	13.49	11.84
Wexford County Council	20191311	PERMISSION TO CONSTRUCT A FULLY SERVICED EXTENSION TO EXISTING DWELLING HOUSE, U	KILLABEG, TINNACROSS	APPLICATION FINALISED	PERMISSION	CONDITIONAL	24/09/2019	18/12/2019		n/a	18.63	1.56
Wexford County Council	20190500	PERMISSION FOR THE ERECTION OF A DOMESTIC GARAGE AND RELOCATION AND UPGRADING OF	KILLALIGAN SOUTH, MARSHALSTOWN	APPLICATION FINALISED	PERMISSION	CONDITIONAL	16/04/2019	01/07/2019		n/a	23.88	5.75
Wexford County Council	20181610	PERMISSION TO DEMOLISH OUR EXISTING DWELLING AND ERECT IN ITS PLACE A DWELLING A	CASTLELAND, FERNS	APPLICATION FINALISED	PERMISSION	CONDITIONAL	26/11/2018	25/02/2019		n/a	18.23	4.87
Wexford County Council	20191037	RETENTION PLANNING PERMISSION FOR AN EXTENSION TO THE SIDE AND REAR OF AN	GOREYCORPORATIONLANDS, GOREY URBAN	APPLICATION FINALISED	PERMISSION	CONDITIONAL	22/07/2019	14/10/2019		n/a	14.88	13.47
Wexford County Council	20191492	PERMISSION FOR THE ERECTION OF A DETACHED DOMESTIC GARAGE	BALLYWILLIAM, BALLYNESTRAGH	APPLICATION FINALISED	PERMISSION	CONDITIONAL	06/11/2019	04/02/2020		n/a	17.84	17.24
Wexford County Council	20190453	PERMISSION TO ERECT A DORMER BUNGALOW WITH SERVICES AND DOMESTIC GARAGE.	BRACKERNAGH, BALLYCANEW	APPLICATION FINALISED	PERMISSION	CONDITIONAL	08/04/2019	12/08/2019		n/a	10.51	7.62
Wexford County Council	20191275	PERMISSION TO ERECT A DWELLING WITH SERVICES AND DOMESTIC GARAGE AND ALL	BALLYMORE DEMESNE, BALLYMORE	n/a	n/a	n/a	16/09/2019			n/a	10.55	5.03
Wexford County Council	20191162	PERMISSION TO ERECT A DWELLING WITH SERVICES AND DOMESTIC GARAGE AND ALL ASSOCI	BALLYNESTRAGH DEMENSE, BALLYNESTRAGH	n/a	n/a	n/a	23/02/2024			n/a	20.32	19.24
Wexford County Council	20190811	PERMISSION IS SOUGHT FOR THE ERECTION OF AN EXTENSION TO THE SIDE OF EXISTING	TARAHILL, COURTTOWN	APPLICATION FINALISED	PERMISSION	CONDITIONAL	11/06/2019	27/08/2019		n/a	15.86	15.31

Planning Authority	Application Number	Development Description	Development Address	Application Status	Application Type	Decision	Received Date	Grant Date	Appeal Ref Number	Appeal Decision	Dist to Turbine (km)	Dist to EIAK Boundary (km)
Wexford County Council	20191211	PERMISSION FOR (A) AN EXTENSION TO AN EXISTING CARAVAN PARK TO ACCOMMODATE	PARKNACROSS, ARDAMINE	n/a	n/a	n/a	28/08/2019			n/a	8.11	7.49
Wexford County Council	20190784	PERMISSION FOR ALTERATIONS TO PREVIOUSLY APPROVED PLANNING APPLICATION (REF:201	BALLYBEG, BALLYBEG	APPLICATION FINALISED	PERMISSION	CONDITIONAL	06/06/2019	21/08/2019		n/a	21.56	10.53
Wexford County Council	20191671	PERMISSION FOR (1) THE REALIGNMENT OF AN EXISTING DRIVEWAY AND ENTRANCE AT CROSS	CROSSTOWN, ARDCAVAN	n/a	n/a	n/a	17/12/2019			n/a	24.78	19.96
Wexford County Council	20190716	PERMISSION TO CONSTRUCT AN AGRICULTURAL SHED WITH TANK FOR STORAGE OF CATTLE SLU	TINNASHRULE, KILBORA	APPLICATION FINALISED	PERMISSION	CONDITIONAL	27/05/2019	07/08/2019		n/a	19.55	7.71
Wexford County Council	20200214	PERMISSION FOR FULLY SERVICED DWELLING HOUSE AND ASSOCIATED SITE WORKS	GLENRANNY, WELLS	APPLICATION FINALISED	PERMISSION	CONDITIONAL	21/02/2020	25/06/2020		n/a	10.43	2.12
Wexford County Council	20200597	Permission to carry out alterations to the front elevation of the building and	Ferns Upper, Ferns	APPLICATION FINALISED	PERMISSION	CONDITIONAL	09/06/2020	26/08/2020		n/a	17.99	4.91
Wexford County Council	20181594	PERMISSION FOR RETENTION OF EXTENSION TO SIDE OF EXISTING DWELLING HOUSE AT 4 SE	GOREYCORPORATIONLANDS, GOREY URBAN	APPLICATION FINALISED	PERMISSION	CONDITIONAL	21/11/2018	13/02/2019		n/a	15.11	13.70
Wexford County Council	20200953	Permission to erect a dwelling with services and domestic garage and all	Ballinagrann Upper, Ardamine	APPLICATION FINALISED	PERMISSION	CONDITIONAL	18/08/2020	11/11/2020		n/a	8.69	7.76
Wexford County Council	20191023	PERMISSION FOR THE CONSTRUCTION OF A DWELLING HOUSE AND DOMESTIC GARAGE AND	BALLAGHABLAKE, ARDCOLM	n/a	n/a	n/a	18/07/2019			n/a	18.49	15.93
Wexford County Council	20181795	PERMISSION TO ERECT 8 NUMBER SEMI DETACHED INDUSTRIAL UNITS IN TWO BLOCKS	BALLYLOUGHAN, BALLYNESTRAGH	APPLICATION FINALISED	PERMISSION	CONDITIONAL	20/12/2018	20/05/2019		n/a	16.03	15.22
Wexford County Council	20190649	PERMISSION TO DEMOLISH AN EXISTING AGRICULTURAL BUILDING AND TO CONSTRUCT A	BALLYSCARTIN, COURTTOWN	APPLICATION FINALISED	PERMISSION	CONDITIONAL	15/05/2019	02/08/2019		n/a	15.20	14.58
Wexford County Council	20200181	PLANNING PERMISSION TO DEMOLISH EXISTING DWELLING HOUSE AND DOMESTIC	BORRMOUNT, BREE	APPLICATION FINALISED	PERMISSION	CONDITIONAL	17/02/2020	25/06/2020		n/a	23.45	9.23
Wexford County Council	20190391	PERMISSION FOR THE CONSTRUCTION OF A REPLACEMENT COMMUNAL ON-SITE WASTEWATER	KILDERMOT, COURTTOWN	n/a	n/a	n/a	28/03/2019			n/a	15.19	14.62
Wexford County Council	20191582	PERMISSION TO (1) ERECT A STEEL FRAMED MILKING PARLOUR SHED UNIT AND (2) DECOMMI	ANNAGH LOWER, WINGFIELD	APPLICATION FINALISED	PERMISSION	CONDITIONAL	29/11/2019	25/03/2020		n/a	21.75	20.04
Wexford County Council	20190837	PERMISSION TO ERECT A SPLIT-LEVEL BUNGALOW WITH SERVICES AND DOMESTIC GARAGE	TARAHILL, COURTTOWN	n/a	n/a	n/a	17/06/2019			n/a	16.72	16.13
Wexford County Council	20191422	PERMISSION TO ERECT A SERVICED DWELLING AND DOMESTIC GARAGE, TOGETHER WITH ALL	GARRYVADDEN UPPER, CASTLE ELLIS	APPLICATION FINALISED	PERMISSION	CONDITIONAL	21/10/2019	04/08/2020		n/a	13.80	11.22
Wexford County Council	20200114	PERMISSION FOR THE DEMOLITION OF AN EXISTING DWELLINGHOUSE AND OUTBUILDINGS AND	CLONHASTEN, ENNISCORTHY RURAL	n/a	n/a	n/a	03/02/2020			n/a	20.52	3.50
Wexford County Council	20181505	PERMISSION TO (1) ERECT A SINGLE STOREY EXTENSION TO EXISTING DWELLING (2) UPGRA	FOXCOVER, MONASEED	APPLICATION FINALISED	PERMISSION	CONDITIONAL	01/11/2018	30/01/2019		n/a	22.48	18.40
Wexford County Council	20190917	PERMISSION TO ERECT A DWELLING WITH SERVICES AND DOMESTIC GARAGE AND ALL	BORLEAGH, LIMERICK	APPLICATION FINALISED	PERMISSION	CONDITIONAL	01/07/2019	18/09/2019		n/a	21.11	20.20
Wexford County Council	20200442	Permission to erect a light engineering workshop and to carry out all ancillary	Ballybeg, Ballybeg	APPLICATION FINALISED	PERMISSION	CONDITIONAL	20/04/2020	16/09/2020		n/a	21.31	10.71
Wexford County Council	20191473	PERMISSION FOR THE PROPOSED ERECTION 3 STOREY BUILDING COMPRISING OF A GROUND	CASTLEBRIDGE, ARDCAVAN	APPLICATION FINALISED	PERMISSION	CONDITIONAL	01/11/2019	24/01/2020		n/a	22.06	16.91
Wexford County Council	20191378	RETENTION OF BAY WINDOW, CONSTRUCTED TO FRONT ELEVATION AND PERMISSION FOR	ENNISCORTHY, ENNISCORTHY RURAL	APPLICATION FINALISED	PERMISSION	CONDITIONAL	10/10/2019	08/01/2020		n/a	22.59	4.73
Wexford County Council	20190407	RETENTION OF AN EXISTING 18M TELECOMMUNICATIONS TOWER, (WITH FINAL GIVING TOTAL	BALLYBEG, BALLYBEG	APPLICATION FINALISED	PERMISSION	CONDITIONAL	29/03/2019	24/06/2019		n/a	21.09	11.53
Wexford County Council	20181673	PERMISSION TO ERECT 4 NO. SINGLE STOREY DWELLINGS AND DOMESTIC GARAGES WITH CONN	FERNS LOWER, FERNS	APPLICATION FINALISED	PERMISSION	CONDITIONAL	05/12/2018	18/04/2019		n/a	17.55	4.16
Wexford County Council	20191025	PERMISSION FOR THE CONSTRUCTION OF A DWELLING HOUSE AND A DOMESTIC GARAGE	BALLAGHABLAKE, ARDCOLM	n/a	n/a	n/a	18/07/2019			n/a	18.48	15.93
Wexford County Council	20191247	PERMISSION TO ERECT A FULLY SERVICED DWELLING HOUSE WITH DOMESTIC GARAGE	BALLYCARRIGEEN UPPER, THE HARROW	n/a	n/a	n/a	09/09/2019			n/a	13.07	0.91
Wexford County Council	20191095	PERMISSION FOR THE ERECTION OF A FULLY SERVICED DWELLING, DOMESTIC GARAGE AND	GALBALLY (ED ARDCAVAN) JOHNSTOWN, ARDCAVAN	n/a	n/a	n/a	01/08/2019			n/a	20.46	17.36
Wexford County Council	20190519	PERMISSION FOR THE ERECTION OF A DWELLING WITH SERVICES AND DOMESTIC GARAGE	BALLYBEG, BALLYBEG	APPLICATION FINALISED	PERMISSION	CONDITIONAL	18/04/2019	30/07/2019		n/a	20.68	9.78
Wexford County Council	20201080	Permission for the development of grid connection infrastructure to connect the	Killabeg & Crane, Tinnacross	APPLICATION FINALISED	PERMISSION	CONDITIONAL	18/09/2020	05/03/2021		n/a	18.09	0.00
Wexford County Council	20191337	PERMISSION FOR REVISIONS TO PREVIOUSLY GRANTED PLANNING PERMISSION, REFERENCE NO	GOREYCORPORATIONLANDS, GOREY URBAN	APPLICATION FINALISED	PERMISSION	CONDITIONAL	30/09/2019	03/01/2020		n/a	14.66	13.39
Wexford County Council	20190364	PERMISSION TO ERECT A DWELLING WITH SERVICES AND DOMESTIC GARAGE AND ALL ASSOCIA	GARRYVADDEN LOWER, CASTLE ELLIS	APPLICATION FINALISED	PERMISSION	CONDITIONAL	25/03/2019	12/06/2019		n/a	13.23	10.55
Wexford County Council	20191076	PERMISSION FOR THE ERECTION OF A FULLY SERVICED NEW DWELLING HOUSE	BALLYBEG GREAT, CASTLE ELLIS	n/a	n/a	n/a	26/07/2019			n/a	15.96	11.71
Wexford County Council	20200369	Permission to construct an extension to existing dwelling house to include alt	Cahore, Cahore	APPLICATION FINALISED	PERMISSION	CONDITIONAL	24/03/2020	06/08/2020		n/a	1.78	1.05
Wexford County Council	20191425	PERMISSION FOR RETENTION OF AN EXTENSION TO THE REAR OF A DWELLING HOUSE AND A D	ENNISCORTHY, ENNISCORTHY RURAL	APPLICATION FINALISED	PERMISSION	CONDITIONAL	21/10/2019	22/01/2020		n/a	23.27	5.47
Wexford County Council	20200758	Permission for a fully serviced dwelling, domestic garage with associated and an	Ballinacoola More, Ardcolm	n/a	n/a	n/a	09/07/2020			n/a	19.01	16.53
Wexford County Council	20190877	PERMISSION TO ERECT A DWELLING WITH SERVICES AND DOMESTIC GARAGE AND ALL ASSOCIA	BOREHOVEL, KILLENAGH	n/a	n/a	n/a	24/06/2019			n/a	5.71	4.37
Wexford County Council	20190884	PERMISSION TO ERECT A SELF-CONTAINED RESIDENTIAL UNIT FOR USE ANCILLARY TO EXIST	DUFFCARRICK, COURTTOWN	n/a	n/a	n/a	24/06/2019			n/a	13.50	12.92

Planning Authority	Application Number	Development Description	Development Address	Application Status	Application Type	Decision	Received Date	Grant Date	Appeal Ref Number	Appeal Decision	Plot or Turbine (m)	Distance to Boundary (m)
Wexford County Council	20200873	Permission for retention of the construction of a domestic garage with ancillary	Toberanierin Upper, Balloughter	APPLICATION FINALISED	PERMISSION	CONDITIONAL	31/07/2020	27/10/2020		n/a	11.92	8.65
Wexford County Council	20200257	Permission for the extension of and also for the change of use of two number one	Ferns Upper, Ferns	n/a	n/a	n/a	02/03/2020			n/a	17.92	4.82
Wexford County Council	20181511	PERMISSION FOR DEVELOPMENT CONSISTING OF THE CONSTRUCTION OF A SINGLE STOREY EXT	GLEN (RICHARDS), ARDAMINE	APPLICATION FINALISED	PERMISSION	CONDITIONAL	02/11/2018	24/01/2019		n/a	7.49	6.88
Wexford County Council	20200394	Permission to import 123,000 tonnes of subsoil and topsoil over a period of 5 to	Barnadown Lower & Ballymaun, Gorey Rural & Ardamine	APPLICATION FINALISED	PERMISSION	CONDITIONAL	27/03/2020	22/01/2021		n/a	10.38	8.15
Wexford County Council	20191476	RETENTION PERMISSION FOR THE INSTALLATION OF A PORTACABIN TYPE UNIT TO THE SIDE	GOREYHILL, GOREY RURAL	APPLICATION FINALISED	PERMISSION	CONDITIONAL	04/11/2019	04/02/2020		n/a	14.89	13.24
Wexford County Council	20181583	PERMISSION FOR THE PROPOSED ERECTION OF A FULLY SERVICED DWELLING HOUSE AND INTE	BALLYVALLOO UPPER, CASTLE ELLIS	APPLICATION FINALISED	PERMISSION	CONDITIONAL	19/11/2018	24/04/2019		n/a	15.98	14.12
Wexford County Council	20190957	PERMISSION TO ERECT (1) A STEEL FRAMED EXTENSION TO EXISTING AGRICULTURAL SHED	MILSHOGUE, BALLOUGHTER	APPLICATION FINALISED	PERMISSION	CONDITIONAL	08/07/2019	30/09/2019		n/a	14.23	5.54
Wexford County Council	20200023	PERMISSION FOR THE REOPENING OF HISTORICAL VEHICULAR ENTRANCE TO SOUTH-WEST	KILLAGOLEY, ENNISCORTHY RURAL	APPLICATION FINALISED	PERMISSION	CONDITIONAL	14/01/2020	14/08/2020		n/a	22.05	5.54
Wexford County Council	20181774	PERMISSION FOR THE DEVELOPMENT OF A PROPOSED DWELLING, NEW VEHICULAR	AHARE, KILGORMAN	n/a	n/a	n/a	20/12/2018			n/a	18.43	17.91
Wexford County Council	20181557	PERMISSION FOR THE RAISING OF GROUND LEVELS OF APPROXIMATELY 2 ACRES OF LAND	BALLINRA (ED CASTLE ELLIS), CASTLE ELLIS	n/a	n/a	n/a	13/11/2018			n/a	15.79	13.12
Wexford County Council	20200155	RETENTION OF WORKS TO DATE TO DWELLING AND PERMISSION TO COMPLETE THE ERECTION	ANNAGH LONG, WINGFIELD	APPLICATION FINALISED	PERMISSION	CONDITIONAL	11/02/2020	25/06/2020		n/a	24.28	22.35
Wexford County Council	20190659	PERMISSION TO CONSTRUCT A SLATTED CUBICLE SHED, MILKING PARLOUR, DAIRY, CONCRETE	KILBORA, KILBORA	APPLICATION FINALISED	PERMISSION	CONDITIONAL	17/05/2019	02/09/2019		n/a	16.57	5.68
Wexford County Council	20190782	PERMISSION FOR THE ERECTION OF A SPECIAL EDUCATION CLASSROOM ATTACHING TO EXIST	BALLYLEMIN, ARDCOLM	APPLICATION FINALISED	PERMISSION	CONDITIONAL	06/06/2019	19/08/2019		n/a	17.69	14.43
Wexford County Council	20191690	PERMISSION FOR (1) CHANGE OF HOUSE DESIGN (FROM PREVIOUSLY APPROVED PLANNING	AHARE, KILGORMAN	APPLICATION FINALISED	PERMISSION	CONDITIONAL	19/12/2019	19/03/2020		n/a	18.21	17.67
Wexford County Council	20200721	Permission for change of house type on plots 119,120, 124, 125, 129, 130, 134, 1	Clonhasten, Enniscorthy Rural	APPLICATION FINALISED	PERMISSION	CONDITIONAL	03/07/2020	28/09/2020		n/a	20.44	3.08
Wexford County Council	20191129	PERMISSION FOR THE ERECTION OF A STEEL FRAMED BUILDING FOR THE PURPOSE OF	KILLALLIGAN SOUTH, MARSHALSTOWN	APPLICATION FINALISED	PERMISSION	CONDITIONAL	12/08/2019	30/10/2019		n/a	23.88	5.75
Wexford County Council	20191303	PERMISSION FOR RETENTION OF THE FOLLOWING WORKS WHICH ARE ALTERATIONS TO A PREVI	BARRACURRAGH, LIMERICK	n/a	n/a	n/a	23/09/2019			n/a	21.81	20.48
Wexford County Council	20190696	RETENTION FOR A DOMESTIC GARAGE AS CONSTRUCTED ON SITE AND ALL ASSOCIATED SITE	BALLYNELLARD, CASTLE TALBOT	APPLICATION FINALISED	PERMISSION	CONDITIONAL	23/05/2019	12/08/2019		n/a	10.91	7.96
Wexford County Council	20191626	RETENTION FOR ALTERATIONS DURING CONSTRUCTION TO CONSIST OF REVISIONS TO SITE	SHINGAUN, ENNISCORTHY RURAL	APPLICATION FINALISED	PERMISSION	CONDITIONAL	10/12/2019	11/03/2020		n/a	23.64	5.66
Wexford County Council	20191042	PERMISSION FOR THE ERECTION OF 24M MULTI-USER FREE STANDING STRUCTURE TO SUPPORT	CLONATIN LOWER, GOREY RURAL	APPLICATION FINALISED	PERMISSION	CONDITIONAL	22/07/2019	25/06/2020	ABP-305582-19	Granted (Conditional)	15.12	14.18
Wexford County Council	20200658	Permission to erect a two-storey dwelling with services, domestic garage and	Bolacreen, Ballynestragh	n/a	n/a	n/a	19/06/2020			n/a	17.79	16.27
Wexford County Council	20200552	Permission for the erection of a fully serviced dwelling house and a domestic ga	Garrylough Lower, Kilmallock	n/a	n/a	n/a	28/05/2020			n/a	18.00	13.37
Wexford County Council	20200190	PERMISSION FOR 2 NUMBER DWELLING HOUSES WITH ASSOCIATED SITE WORKS	BOLEYBAUN, BALLYNESTRAGH	APPLICATION FINALISED	PERMISSION	CONDITIONAL	17/02/2020	25/06/2020		n/a	20.89	20.28
Wexford County Council	20200943	Permission for retention of existing serviced dwelling house with connections	Seafield, Courtown	n/a	n/a	n/a	17/08/2020			n/a	13.53	12.97
Wexford County Council	20200629	Permission to erect a two-storey dwelling with domestic garages, services and an	Ballyowen or Ramsfort Park, Gorey Rural	n/a	n/a	n/a	15/06/2020			n/a	16.47	15.07
Wexford County Council	20200773	a) retention planning permission for the change of use of part of a building	Gorey Corporation Lands, Gorey Urban	n/a	n/a	n/a	13/07/2020			n/a	15.00	13.68
Wexford County Council	20200359	Erection of a new entrance and access to existing Commercial (Joinery) Workshop	Ballynaglogh, Castle Talbot	APPLICATION FINALISED	PERMISSION	CONDITIONAL	23/03/2020	29/07/2020		n/a	11.99	10.09
Wexford County Council	20191145	PERMISSION FOR CONVERSION OF PORTION OF EXISTING SHED TO GRANNY FLAT TOGETHER WI	TEMPLESHANNON, ENNISCORTHY URBAN & ENNISCORTHY RURAL	APPLICATION FINALISED	PERMISSION	CONDITIONAL	14/08/2019	08/11/2019		n/a	21.84	4.50
Wexford County Council	20200177	PERMISSION TO CONSTRUCT AN EXTENSION TO MANUFACTURING PLANT COMPRISING A	MAGMORE, WELLS	APPLICATION FINALISED	PERMISSION	CONDITIONAL	17/02/2020	25/06/2020		n/a	5.94	0.69
Wexford County Council	20191439	PERMISSION FOR THE ERECTION OF AN AGRICULTURAL SLATTED CUBICLE SHED AND ASSOCIAT	CLONE WEST, MONAMOLUN	APPLICATION FINALISED	PERMISSION	CONDITIONAL	25/10/2019	17/01/2020		n/a	7.91	0.53
Wexford County Council	20190833	RETENTION OF EXISTING STEEL FRAMED SHED FOR THE PURPOSE OF STORING TOOLS AND	CLONE, BALLYCARNEY	n/a	n/a	n/a	17/06/2019			n/a	18.45	2.73
Wexford County Council	20181602	PERMISSION FOR INDEFINITE RETENTION OF AS BUILT ALTERATIONS TO SITE LAYOUT FROM	COOLAMAIN, EDERMINE	APPLICATION FINALISED	PERMISSION	CONDITIONAL	23/11/2018	21/02/2019		n/a	21.54	11.77
Wexford County Council	20191263	PERMISSION FOR THE ERECTION OF A DWELLING HOUSE WITH ASSOCIATED SITE WORKS	CLONHASTEN, ENNISCORTHY RURAL	n/a	n/a	n/a	11/09/2019			n/a	20.85	3.45
Wexford County Council	20191497	PERMISSION TO ERECT A SERVICED DWELLING HOUSE AND TO CARRY OUT ALL ASSOCIATED	CLONE WEST, MONAMOLUN	APPLICATION FINALISED	PERMISSION	CONDITIONAL	07/11/2019	04/02/2020		n/a	8.19	0.00
Wexford County Council	20181523	PERMISSION TO ERECT A DWELLING HOUSE WITH SERVICES	TOMBIRACKWOOD, FERNS	APPLICATION FINALISED	PERMISSION	CONDITIONAL	05/11/2018	30/01/2019		n/a	20.47	6.22
Wexford County Council	20200990	Permission for the erection of a domestic garage	The Oil, Edermine	APPLICATION FINALISED	PERMISSION	CONDITIONAL	26/08/2020	18/11/2020		n/a	23.07	12.22
Wexford County Council	20190767	PERMISSION TO ERECT A SERVICED DWELLING HOUSE, TO ERECT A DOMESTIC GARAGE/STORE	KNOCKSKEMOLUN, WELLS	n/a	n/a	n/a	31/05/2019			n/a	8.97	2.37

Planning Authority	Application Number	Development Description	Development Address	Application Status	Application Type	Decision	Received Date	Grant Date	Appeal Ref Number	Appeal Decision	Dist to Turbine (km)	Dist to CIAR Boundary (km)
Wexford County Council	20190651	PERMISSION FOR CHANGES TO SITE BOUNDARIES AND SITE LAYOUT, INCLUDING THE REMOVAL	BALLYNASLANEY, EDERMINE	APPLICATION FINALISED	PERMISSION	CONDITIONAL	15/05/2019	21/08/2019		n/a	23.70	12.91
Wexford County Council	20200418	Permission to erect an apartment with connection to public services	Limerick, Killinierin, Limerick	n/a	n/a	n/a	06/04/2020			n/a	20.56	19.57
Wexford County Council	20191113	PERMISSION FOR PROPOSED AGRICULTURAL ENTRANCE WITH ASSOCIATED SITE WORKS.	BALLYDOMINIGAN MYAUGH (GOREY BY), TINNACROSS, THE HARROW	n/a	n/a	n/a	02/08/2019			n/a	14.55	0.00
Wexford County Council	20190631	PERMISSION FOR FULLY SERVICED DWELLING HOUSE AND DOMESTIC GARAGE AND ASSOCIATED	KNOCKDUFF (ED TINNACROSS), TINNACROSS	n/a	n/a	n/a	13/05/2019			n/a	15.68	1.06
Wexford County Council	20190418	PERMISSION FOR THE INSTALLATION OF 4940.46SQM (920.49 KWP (KILO-WATT PEAK)) OF 5	CLONATIN LOWER, GOREY RURAL	APPLICATION FINALISED	PERMISSION	CONDITIONAL	01/04/2019	24/06/2019		n/a	14.87	13.94
Wexford County Council	20190394	PERMISSION FOR AN EXTENSION TO AN EXISTING DWELLING AND ASSOCIATED SITE WORKS	BALLINA UPPER (ED KILMALLOCK), KILMALLOCK	APPLICATION FINALISED	PERMISSION	CONDITIONAL	28/03/2019	19/06/2019		n/a	16.89	10.64
Wexford County Council	20191255	PERMISSION FOR THE FILLING OF A SITE WITH CLAY SOILS AND STOEN (24,000 TONNES)	COOLNALEEN, KILCOMB	n/a	n/a	n/a	09/09/2019			n/a	18.36	9.65
Wexford County Council	20191036	PERMISSION FOR THE INSTALLATION OF 20M2 OF PHOTOVOLTAIC SOLAR PANELS ON EAST AND	GLEBE (ED ARDCAVAN), ARDCAVAN	APPLICATION FINALISED	PERMISSION	CONDITIONAL	22/07/2019	14/10/2019		n/a	21.96	17.20
Wexford County Council	20191178	PERMISSION TO ERECT A DWELLING HOUSE WITH SERVICES, DOMESTIC GARAGE AND ALL	BALLYTARNSA, BALLYBEG	APPLICATION FINALISED	PERMISSION	CONDITIONAL	21/08/2019	13/11/2019		n/a	22.97	13.26
Wexford County Council	20200443	Permission for an extension to the existing school to provide a Special Educatio	Ballynastraw, Ballyhuskard	APPLICATION FINALISED	PERMISSION	CONDITIONAL	20/04/2020	17/08/2020		n/a	19.01	7.37
Wexford County Council	20191528	PERMISSION FOR THE CONSTRUCTION OF A NEW GAA GRASS PLAYING PITCH AND ASSOCIATED	TOMNAHEALY LITTLE, KILGORMAN	APPLICATION FINALISED	PERMISSION	CONDITIONAL	15/11/2019	25/05/2020		n/a	17.64	17.09
Wexford County Council	20191306	PERMISSION FOR THE ERECTION OF AN EXTENSION (SHOWER ROOM) TO SIDE OF EXISTING DW	KYLE, BOLABOY	APPLICATION FINALISED	PERMISSION	CONDITIONAL	23/09/2019	11/12/2019		n/a	10.60	4.24
Wexford County Council	20191001	PERMISSION FOR THE UPGRADING OF AN EXISTING WASTE WATER TREATMENT SYSTEM	CURRATUBBIN UPPER, KILLENAGH	APPLICATION FINALISED	PERMISSION	CONDITIONAL	15/07/2019	08/10/2019		n/a	6.79	3.23
Wexford County Council	20181722	PERMISSION FOR RETENTION OF THE ERECTION OF A SUNROOM TO THE SIDE OF AN	GALBALLY (ED ARDCAVAN), ARDCAVAN	APPLICATION FINALISED	PERMISSION	CONDITIONAL	14/12/2018	06/03/2019		n/a	20.50	17.27
Wexford County Council	20191177	PERMISSION TO ERECT A DWELLING WITH SERVICES AND DOMESTIC GARAGE AND ALL ASSOCIA	KILCLORAN, KILCOMB	APPLICATION FINALISED	PERMISSION	CONDITIONAL	21/08/2019	11/11/2019		n/a	15.72	6.77
Wexford County Council	20181390	PERMISSION FOR ERECTION OF A DWELLING HOUSE, DOMESTIC GARAGE/STORE AND ASSOCIATE	BALLINROOAUIN (ED CASTLE ELLIS), CASTLE ELLIS	APPLICATION FINALISED	PERMISSION	CONDITIONAL	10/10/2018	11/01/2019		n/a	17.36	14.80
Wexford County Council	20190819	PERMISSION TO REVISE BOUNDARIES AND RELOCATE SEWERAGE TREATMENT PLANT FROM	CAMOLIN, KILCOMB	n/a	n/a	n/a	13/06/2019			n/a	15.09	6.61
Wexford County Council	20190818	PERMISSION FOR DEMOLITION OF EXISTING SIDE PORCH AND BOILER HOUSE STRUCTURES	KILNAMANAGH UPPER, WELLS	APPLICATION FINALISED	PERMISSION	CONDITIONAL	13/06/2019	27/08/2019		n/a	9.82	3.75
Wexford County Council	20190701	PERMISSION FOR THE PLACEMENT OF A PAY-TO USE PORTABLE WASTE COMPACTOR FOR THE	CASTLELAND, FERNS	APPLICATION FINALISED	PERMISSION	CONDITIONAL	24/05/2019	07/08/2019		n/a	17.83	4.68
Wexford County Council	20200089	PERMISSION FOR THE PROPOSED ERECTION OF A WORKSHOP EXTENSION TO THE REAR	ARDCAVAN AND CROSSTOWN, ARDCAVAN	APPLICATION FINALISED	PERMISSION	CONDITIONAL	28/01/2020	16/06/2020		n/a	24.91	20.25
Wexford County Council	20201050	Permission to erect a dwelling with services and domestic garage and all	Bridewell Big, Ballyellis	APPLICATION FINALISED	PERMISSION	CONDITIONAL	11/09/2020	30/11/2020		n/a	21.14	14.25
Wexford County Council	20190931	PERMISSION FOR (A) THE INSTALLATION OF A TRICEL TREATMENT PLANT AND SOIL POLISH	KILCOTTY MORE, BALLYHUSKARD	APPLICATION FINALISED	PERMISSION	CONDITIONAL	02/07/2019	23/09/2019		n/a	16.53	5.24
Wexford County Council	20200377	Permission for retention of domestic garage & retention of porch to existing dwe	Knottown, Ardcavan	APPLICATION FINALISED	PERMISSION	CONDITIONAL	25/03/2020	04/08/2020		n/a	23.64	18.92
Wexford County Council	20191188	RETENTION PLANNING PERMISSION FOR EXISTING DETACHED GRANNY FLAT WITH ASSOCIATED	MOUNTFIN LOWER OR BALLINTURNER, CASTLEDOKKRELL	n/a	n/a	n/a	23/08/2019			n/a	23.04	7.10
Wexford County Council	20200594	Permission to erect a two storey extension to our existing one storey dwelling w	Kilcavan Upper, Kilgoman	APPLICATION FINALISED	PERMISSION	CONDITIONAL	08/06/2020	17/02/2021		n/a	17.27	16.70
Wexford County Council	20200117	PERMISSION TO ERECT A DORMER BUNGALOW WITH DOMESTIC STORAGE SHED, CONNECTION TO	GOREYCORPORATIONLANDS, GOREY URBAN	APPLICATION FINALISED	PERMISSION	CONDITIONAL	03/02/2020	19/06/2020		n/a	15.14	13.89
Wexford County Council	20190120	RETENTION FOR THE INFILL OF A PORTION OF THE SITE TO RAISE THE GROUND LEVEL TO M	CLONATIN LOWER, GOREY RURAL	APPLICATION FINALISED	PERMISSION	CONDITIONAL	01/02/2019	29/04/2019		n/a	14.83	13.87
Wexford County Council	20190083	PERMISSION TO CONSTRUCT A SLATTED LIVESTOCK BUILDING WITH ASSOCIATED FEED PASSAG	KILNAHUE, GOREY RURAL	APPLICATION FINALISED	PERMISSION	CONDITIONAL	25/01/2019	23/04/2019		n/a	15.65	13.61
Wexford County Council	20190883	RETENTION OF EXISTING DOMESTIC GARAGE/STORE AS BUILT AT REAR OF EXISTING DWELLIN	THE OIL, EDERMINE	APPLICATION FINALISED	PERMISSION	CONDITIONAL	24/06/2019	03/09/2019		n/a	23.07	12.22
Wexford County Council	20201018	Permission to erect a single storey detached granny flat	Kilcormick, Kilcormick	n/a	n/a	n/a	04/09/2020			n/a	11.04	2.30
Wexford County Council	20191417	PERMISSION FOR THE CONSTRUCTION OF THE FOLLOWING: A) OF AGRICULTURE BUILDING	LIMERICK, LIMERICK	APPLICATION FINALISED	PERMISSION	CONDITIONAL	21/10/2019	29/06/2020		n/a	21.01	19.92
Wexford County Council	20191561	PERMISSION FOR THE DEMOLITION OF EXISTING OUTBUILDINGS AND FOR THE ERECTION OF	COOLAKIP, EDERMINE	APPLICATION FINALISED	PERMISSION	n/a	25/11/2019		ABP-307000-20	Granted (Conditional)	21.26	12.26
Wexford County Council	20181669	FULL PLANNING PERMISSION FOR THE ERECTION OF A FULLY SERVICED DWELLING HOUSE AND	BALLINACCOOLA MORE, ARDCOLM	n/a	n/a	n/a	05/12/2018			n/a	18.96	16.52
Wexford County Council	20190779	PERMISSION FOR THE ERECTION OF A FULLY SERVICED DWELLING AND ALL ASSOCIATED SITE	TEMPLESHANNON, ENNISCORTHY RURAL	APPLICATION FINALISED	PERMISSION	CONDITIONAL	04/06/2019	21/08/2019		n/a	20.67	3.63
Wexford County Council	20191200	PERMISSION FOR THE ERECTION OF A FULLY SERVICED DETACHED DWELLING HOUSE AND	MONAWILLING LOWER, BOLABOY	APPLICATION FINALISED	PERMISSION	CONDITIONAL	26/08/2019	18/12/2019		n/a	12.10	5.28
Wexford County Council	20190932	PERMISSION FOR THE ERECTION OF A TWO STOREY EXTENSION AND ALTERATIONS TO EXISTIN	BALLYDAW OR DAVIDSTOWN, MARSHALSTOWN	APPLICATION FINALISED	PERMISSION	CONDITIONAL	02/07/2019	23/09/2019		n/a	24.83	6.80
Wexford County Council	20181550	PERMISSION TO ERECT A CUBICLE HOUSE WITH UNDERGROUND EFFLUENT TANK, A MILKING PA	BALLYMORE, BALLYMORE	APPLICATION FINALISED	PERMISSION	CONDITIONAL	12/11/2018	30/01/2019		n/a	11.72	4.43
Wexford County Council	20190421	PERMISSION TO ERECT A SERVICED DWELLING HOUSE, TO ERECT A DOMESTIC GARAGE/STORE	MOUNTSEATON, BALLYMORE	APPLICATION FINALISED	PERMISSION	CONDITIONAL	01/04/2019	15/07/2019		n/a	9.98	5.52

Planning Authority	Application Number	Development Description	Development Address	Application Status	Application Type	Decision	Received Date	Grant Date	Appeal Ref Number	Appeal Decision	Dist to Turbine (km)	Dist to EAC Boundary (km)
Wexford County Council	20191611	RETENTION PERMISSION FOR A 375SQM SINGLE STOREY DOMESTIC GARAGE TOGETHER	BALLINA UPPER (ED KILMALLOCK), KILMALLOCK	APPLICATION FINALISED	PERMISSION	CONDITIONAL	05/12/2019	26/02/2020		n/a	17.14	10.00
Wexford County Council	20190952	PERMISSION TO ERECT AN EXTENSION TO EXISTING DWELLING HOUSE, AND TO CARRY OUT	KILDERMOT, COURTTOWN	APPLICATION FINALISED	PERMISSION	CONDITIONAL	05/07/2019	25/09/2019		n/a	14.84	14.30
Wexford County Council	20200046	RETENTION OF UPGRADED TREATMENT PLANT AND COMPLETION OF UPGRADED PERCOLATION	BALLYMINALUN, ARDAMINE	APPLICATION FINALISED	PERMISSION	CONDITIONAL	20/01/2020	25/06/2020		n/a	10.48	8.36
Wexford County Council	20181591	PERMISSION TO CONSTRUCT A TWO STOREY DWELLING WITH ASSOCIATED SITE WORKS	GOREY CORPORATION LANDS, GOREY URBAN	APPLICATION FINALISED	PERMISSION	CONDITIONAL	19/11/2018	13/02/2019		n/a	15.26	14.02
Wexford County Council	20200172	PERMISSION FOR THE FOLLOWING (A) DEMOLITION OF 135QM EXISTING CONSERVATORY	GORTEN UPPER, COOLGREANY	APPLICATION FINALISED	PERMISSION	CONDITIONAL	14/02/2020	25/06/2020		n/a	21.42	20.79
Wexford County Council	20191056	PERMISSION TO ERECT A DWELLING WITH SERVICES AND DOMESTIC GARAGE AND ALL ASSOCIA	BALLYLACY, BALLYNESTRAGH	APPLICATION FINALISED	PERMISSION	CONDITIONAL	24/07/2019	11/11/2019		n/a	19.30	18.70
Wexford County Council	20190736	PERMISSION TO MAKE ALTERATIONS TO SILAGE PIT PERMITTED UNDER 20190181 AND ALL	CLOLOGE LOWER, BALLYMORE	APPLICATION FINALISED	PERMISSION	CONDITIONAL	27/05/2019	07/08/2019		n/a	14.53	4.35
Wexford County Council	20190669	PERMISSION TO CONSTRUCT AGRICULTURAL ENTRANCE	BALLYMONEY UPPER, COURTTOWN	APPLICATION FINALISED	PERMISSION	CONDITIONAL	20/05/2019	08/08/2019		n/a	14.58	14.00
Wexford County Council	20190889	PERMISSION TO ERECT A TWO-STOREY DWELLING WITH SERVICES, CAR PORT UNDER ROOF,	CLONE, BALLYCARNEY	APPLICATION FINALISED	PERMISSION	CONDITIONAL	24/06/2019	29/10/2019		n/a	16.67	2.32
Wexford County Council	20190717	PERMISSION TO ERECT A SINGLE STOREY EXTENSION TO THE SIDE AND REAR OF EXISTING	CREAGH DEMENSE, GOREY RURAL	APPLICATION FINALISED	PERMISSION	CONDITIONAL	27/05/2019	14/08/2019		n/a	15.33	13.65
Wexford County Council	20200271	Permission for the construction of a single storey extension (area 240m2) to an	Killinierin, Limerick	APPLICATION FINALISED	PERMISSION	CONDITIONAL	06/03/2020	15/07/2020		n/a	20.49	19.54
Wexford County Council	20190304	PERMISSION TO DEMOLISH AN EXISTING SINGLE STOREY BUILDING AND FOR THE CONSTRUCT	CLONATIN LOWER, GOREY RURAL	APPLICATION FINALISED	PERMISSION	CONDITIONAL	11/03/2019	04/06/2019		n/a	14.87	13.94
Wexford County Council	20181731	PLANNING PERMISSION FOR A NEW ON-SITE WASTE TREATMENT SYSTEM FOR AN EXISTING DWE	DUNDRUM, FORD	APPLICATION FINALISED	PERMISSION	CONDITIONAL	17/12/2018	23/04/2019		n/a	1.38	0.98
Wexford County Council	20190798	PERMISSION FOR THE CONSTRUCTION OF A FULLY SERVICED DWELLING HOUSE AND DOMESTIC	KILCORRAL, ARDCAVAN	APPLICATION FINALISED	PERMISSION	CONDITIONAL	10/06/2019	26/08/2019		n/a	20.32	14.49
Wexford County Council	20200167	PERMISSION FOR THE DEMOLITION OF EXISTING 4 BEDROOM 2 STOREY DETACHED DWELLING	TOMDUFF, ENNISCORTHY RURAL	APPLICATION FINALISED	PERMISSION	CONDITIONAL	13/02/2020	25/06/2020		n/a	23.73	6.32
Wexford County Council	20190250	PERMISSION FOR THE CONSTRUCTION OF A BALCONY TO THE FRONT ELEVATION INCLUDING	GLEN (RICHARDS), ARDAMINE	APPLICATION FINALISED	PERMISSION	CONDITIONAL	28/02/2019	20/05/2019		n/a	7.72	7.12
Wexford County Council	20190803	RETENTION OF THE CHANGE OF USE OF EXISTING STORAGE OUTHOUSE FOR USE AS A BAKERY	DONAGHMORE, BALLYGARRETT	APPLICATION FINALISED	PERMISSION	CONDITIONAL	10/06/2019	18/11/2019		n/a	4.37	3.84
Wexford County Council	20181690	PLANNING PERMISSION FOR THE CONSTRUCTION OF A 2-STOREY EXTENSION TO THE REAR OF	BALLYCANEW, BALLYCANEW	APPLICATION FINALISED	PERMISSION	CONDITIONAL	07/12/2018	06/03/2019		n/a	8.80	6.27
Wexford County Council	20200440	Permission for construction of 97 no. dwellings consisting of 38 no. 2- bedroom	St. John's, Enniscorthy Rural	APPLICATION FINALISED	PERMISSION	CONDITIONAL	17/04/2020	15/04/2021		n/a	22.57	5.82
Wexford County Council	20190497	PERMISSION TO CONSTRUCT A FULLY SERVICED 2 BEDROOM DWELLING HOUSE WITH DETACHED	MILLQUARTER, MONASEED	APPLICATION FINALISED	PERMISSION	CONDITIONAL	15/04/2019	30/07/2019		n/a	21.69	16.94
Wexford County Council	20190672	PERMISSION FOR THE ERECTION OF A FULLY SERVICED DWELLING HOUSE, DOMESTIC GARAGE	SEAVIEW, CAHORE	APPLICATION FINALISED	PERMISSION	CONDITIONAL	20/05/2019	02/08/2019		n/a	1.21	0.71
Wexford County Council	20190354	PERMISSION FOR ALTERATIONS TO EXISTING DWELLING TO INCLUDE: i) SINGLE STOREY PO	COOLOOK BEG, KILLENAGH	n/a	n/a	n/a	21/03/2019			n/a	7.14	5.12
Wexford County Council	20190709	RETENTION OF THE FOLLOWING: 1) RETENTION FOR THE CHANGE OF USE OF A PROTECTED	ENNISCORTHY, ENNISCORTHY URBAN	APPLICATION FINALISED	PERMISSION	CONDITIONAL	24/05/2019	07/08/2019		n/a	22.25	5.00
Wexford County Council	20191725	PERMISSION TO ERECT A BUNGALOW WITH SERVICES AND DOMESTIC STORAGE SHED WITH	PROSPECT, COURTTOWN	APPLICATION FINALISED	PERMISSION	CONDITIONAL	20/12/2019	25/06/2020		n/a	14.54	13.96
Wexford County Council	20191652	RETENTION PERMISSION OF AN OUTDOOR ENCLOSED PLAY AREA AND PART CHANGE OF USE OF	BALLYMURRY AND SLIEVENAGOREA, BALLYHUSKARD	APPLICATION FINALISED	PERMISSION	CONDITIONAL	16/12/2019	11/03/2020		n/a	13.58	7.36
Wexford County Council	20200951	Permission for renovation works to and the extension of the existing bungalow	Tarahill, Courttown	APPLICATION FINALISED	PERMISSION	CONDITIONAL	17/08/2020	22/01/2021		n/a	16.03	15.48
Wexford County Council	20200494	Permission for (a) the proposed emolition of a derelict former piggery buildings	Ballytramon, Ardavan	APPLICATION FINALISED	PERMISSION	CONDITIONAL	08/05/2020	29/01/2021		n/a	23.32	18.07
Wexford County Council	20190047	PERMISSION FOR THE CONSTRUCTION OF AN EXTENSION TO THE REAR OF AN EXISTING DWELL	AUGHULLEN, LIMERICK	APPLICATION FINALISED	PERMISSION	CONDITIONAL	18/01/2019	08/04/2019		n/a	22.85	21.70
Wexford County Council	20191069	PERMISSION TO CONSTRUCT A FULLY SERVICED DWELLING HOUSE, DOMESTIC GARAGE AND	CURRACLOE, ARDCOLM	n/a	n/a	n/a	25/07/2019			n/a	18.59	17.03
Wexford County Council	20190405	PERMISSION TO CONSTRUCT A FULLY SERVICED DWELLING HOUSE AND GARAGE WITH ASSOCIAT	KILLAGOLEY, ENNISCORTHY RURAL	APPLICATION FINALISED	PERMISSION	CONDITIONAL	29/03/2019	03/01/2020		n/a	21.43	4.70
Wexford County Council	20200254	Permission to erect a dwelling with services and domestic garage	Curragh, Ballynestragh	APPLICATION FINALISED	PERMISSION	CONDITIONAL	02/03/2020	09/09/2020		n/a	19.91	19.16
Wexford County Council	20190320	PERMISSION FOR THE ERECTION OF A FULLY SERVICED DWELLING HOUSE AND GARAGE	BALLINACDOLA MORE, ARDCOLM	APPLICATION FINALISED	PERMISSION	CONDITIONAL	13/03/2019	31/05/2019		n/a	18.96	16.52
Wexford County Council	20190234	PERMISSION TO ERECT A DWELLING WITH SERVICES AND DOMESTIC GARAGE AS A CHANGE	BALLOWEN OR RAMSFORT PARK, GOREY RURAL	APPLICATION FINALISED	PERMISSION	CONDITIONAL	25/02/2019	04/06/2019		n/a	16.39	14.99
Wexford County Council	20200854	Permission for (a) replacement and upgrade of existing percolation area to a san	Mangan (ED Wingfield), Wingfield	APPLICATION FINALISED	PERMISSION	CONDITIONAL	30/07/2020	21/10/2020		n/a	21.12	19.11
Wexford County Council	20181694	PLANNING PERMISSION FOR THE SUBDIVISION OF AN EXISTING FIRST AND SECOND FLOOR RE	GOREY CORPORATION LANDS, GOREY URBAN	APPLICATION FINALISED	PERMISSION	CONDITIONAL	10/12/2018	24/07/2019		n/a	14.78	13.46
Wexford County Council	20200039	PERMISSION TO CONSTRUCT A SINGLE STOREY DWELLING WITH PV PANELS ON	SEAMOUNT, ARDAMINE	n/a	n/a	n/a	20/01/2020			n/a	10.20	9.61
Wexford County Council	20190559	RETENTION OF EXISTING DWELLING AND ALL ASSOCIATED SITE AND ANCILLARY WORKS	DONAGHMORE, BALLYGARRETT	APPLICATION FINALISED	PERMISSION	CONDITIONAL	26/04/2019	22/07/2019		n/a	4.61	4.09

Planning Authority	Application Number	Development Description	Development Address	Application Status	Application Type	Decision	Received Date	Grant Date	Appeal Ref Number	Appeal Decision	Dist to Turbine (km)	Dist to EIR Boundary (km)
Wexford County Council	20200997	Permission for the construction of a new detached 2-storey dwelling, single stor	Ballynestragh Demesne, Ballynestragh	n/a	n/a	n/a	28/08/2020			n/a	19.36	18.52
Wexford County Council	20191019	PERMISSION FOR THE PROPOSED CONSTRUCTION OF AN EXTENSION TO EXISTING VEHICLE	ARDCAVAN, ARDCAVAN	APPLICATION FINALISED	PERMISSION	CONDITIONAL	17/07/2019	08/10/2019		n/a	24.47	19.90
Wexford County Council	20190484	PERMISSION FOR THE ERECTION OF AN EXTENSION TO SIDE AND REAR OF EXISTING CHILD C	BALLYTRAMON, ARDCAVAN	APPLICATION FINALISED	PERMISSION	CONDITIONAL	12/04/2019	23/09/2019		n/a	22.68	17.58
Wexford County Council	20190536	PERMISSION FOR THE CONSTRUCTION OF A FULLY SERVICED DWELLING WITH DOMESTIC	MACOYLE LOWER, BALLYLARKIN	n/a	n/a	n/a	23/04/2019			n/a	20.44	19.86
Wexford County Council	20191008	PERMISSION TO ERECT A TWO-STORY DWELLING WITH SERVICES, DOMESTIC GARAGE AND	MONAGARROW LOWER, KILGORMAN	n/a	n/a	n/a	15/07/2019			n/a	21.09	20.56
Wexford County Council	20200833	Permission to (1) close existing agricultural entrance and erect a new entrance	Annagh Central, Wingfield	APPLICATION FINALISED	PERMISSION	CONDITIONAL	27/07/2020	09/10/2020		n/a	22.57	20.43
Wexford County Council	20200407	Permission for retention of i Retention of 3964.6 sq.m. ware-housing / storage b	Ballydonigan, Tinnacross	n/a	n/a	n/a	02/04/2020			n/a	14.82	0.00
Wexford County Council	20190805	RETENTION OF AN EXISTING DOMESTIC STORAGE SHED USED ALSO FOR THE HOBBY OF	TINNOCK LOWER, BALLYNESTRAGH	APPLICATION FINALISED	PERMISSION	CONDITIONAL	10/06/2019	14/10/2019		n/a	18.20	17.56
Wexford County Council	20190515	PERMISSION FOR NEW DOMESTIC ENTRANCE TO EXISTING PROPERTY PREVIOUSLY GRANTED UND	COOLGARROW, BALLYHUSKARD	APPLICATION FINALISED	PERMISSION	CONDITIONAL	18/04/2019	10/07/2019		n/a	16.34	3.56
Wexford County Council	20200175	PERMISSION FOR THE DEVELOPMENT OF A TEMPORARY (THREE YEARS) STEEL CONTAINER SELF	CLONATIN LOWER, GOREY RURAL	APPLICATION FINALISED	PERMISSION	CONDITIONAL	17/02/2020	25/06/2020		n/a	15.25	14.17
Wexford County Council	20200255	Permission for the erection of 12 no. dwelling units and all associated site wor	Shingaun, Enniscorthy Rural	APPLICATION FINALISED	PERMISSION	CONDITIONAL	02/03/2020	20/07/2020		n/a	23.48	5.58
Wexford County Council	20190006	PERMISSION FOR ERECTION OF A DWELLING HOUSE, DOMESTIC GARAGE/STORE AND	MILEHOUSE, MARSHALSTOWN	APPLICATION FINALISED	PERMISSION	CONDITIONAL	08/01/2019	02/04/2019		n/a	24.21	6.13
Wexford County Council	20181814	FULL PLANNING PERMISSION FOR THE ERECTION OF A FEED PREPARATION BUILDING, THE ER	BALLYNABARNY, ENNISCORTHY RURAL	APPLICATION FINALISED	PERMISSION	CONDITIONAL	21/12/2018	01/05/2019		n/a	18.78	1.42
Wexford County Council	20190175	PERMISSION FOR THE ERECTION OF A SINGLE STOREY EXTENSION TO AN EXISTING DWELLING	CLONHASTEN, ENNISCORTHY RURAL	APPLICATION FINALISED	PERMISSION	CONDITIONAL	11/02/2019	07/05/2019		n/a	19.91	2.45
Wexford County Council	20190881	RETENTION OF (A) CHANGE OF HOUSE POSITION ON SITE, (B) CHANGE TO SITE BOUNDARIES	BALLAGHABLAKE, ARDCOLM	APPLICATION FINALISED	PERMISSION	CONDITIONAL	24/06/2019	11/09/2019		n/a	18.47	15.97
Wexford County Council	20190968	PERMISSION FOR THE PROPOSED ERECTION OF 1 NO. FULLY SERVICED DWELLING HOUSE AND	ST. JOHNS, ENNISCORTHY RURAL	APPLICATION FINALISED	PERMISSION	n/a	09/07/2019		ABP-306004-19	Granted (Conditional)	22.81	6.19
Wexford County Council	20181806	PERMISSION TO ALTER PERMITTED DEVELOPMENT PREVIOUSLY GRANTED UNDER PL- REG.	BALLYCONRAN, MONASED	APPLICATION FINALISED	PERMISSION	CONDITIONAL	21/12/2018	31/05/2019		n/a	21.78	15.72
Wexford County Council	20181630	PERMISSION TO ERECT A DWELLING WITH SERVICES AND DOMESTIC GARAGE AND ALL ASSOCIA	PARK, BREE	APPLICATION FINALISED	PERMISSION	CONDITIONAL	28/11/2018	27/03/2019		n/a	24.61	9.26
Wexford County Council	20190920	PERMISSION FOR (A) THE CHANGE OF USE OF A DERELICT BUILDING TO AN EDUCATIONAL FA	RAMSTOWN LOWER AND GOREYHILL, GOREY RURAL	APPLICATION FINALISED	PERMISSION	CONDITIONAL	01/07/2019	16/06/2020		n/a	14.11	12.47
Wexford County Council	20191461	PERMISSION TO CONSTRUCT CUBICLE SHED WITH UNDERGROUND EFFLUENT TANK AND ALL	BALLINROGAUN (ED ARDCOLM), ARDCOLM	APPLICATION FINALISED	PERMISSION	CONDITIONAL	30/10/2019	19/03/2020		n/a	17.31	13.94
Wexford County Council	20190195	PERMISSION FOR THE PROPOSED ERECTION OF A FULLY SERVICED DWELLING HOUSE WITH	COOLAMAIN, EDERMINE	APPLICATION FINALISED	PERMISSION	CONDITIONAL	15/02/2019	01/07/2019		n/a	21.59	11.99
Wexford County Council	20200109	PERMISSION TO RENOVATE AND EXTEND OUR EXISTING STONE OUTBUILDING	KILLYBEGS, BALLYLARKIN	n/a	n/a	n/a	03/02/2020			n/a	21.65	21.07
Wexford County Council	20181526	PERMISSION TO ERECT A TWO-STORY DWELLING WITH SERVICES AND DOMESTIC GARAGE WITH	KILLOWEN LOWER, KILGORMAN	n/a	n/a	n/a	05/11/2018			n/a	21.54	21.02
Wexford County Council	20191182	THE DEVELOPMENT WILL CONSIST OF PERMISSION FOR A PERIOD OF 5 YEARS TO CONSTRUCT	BANOGE, COURTTOWN	APPLICATION FINALISED	PERMISSION	CONDITIONAL	22/08/2019	24/02/2020		n/a	11.24	10.13
Wexford County Council	20191668	PERMISSION FOR (A) RETENTION OF CHANGES MADE TO THE PLANS AND ELEVATIONS OF THE	KILNAMANAGH LOWER, WELLS	APPLICATION FINALISED	PERMISSION	CONDITIONAL	16/12/2019	19/03/2020		n/a	9.58	3.75
Wexford County Council	20191407	PERMISSION FOR RETENTION OF BAY WINDOW AND HARD SURFACE TO FRONT OF DWELLING HOU	ENNISCORTHY, ENNISCORTHY RURAL	APPLICATION FINALISED	PERMISSION	CONDITIONAL	17/10/2019	15/01/2020		n/a	22.76	5.05
Wexford County Council	20191420	PERMISSION TO REVISE BOUNDARIES PREVIOUSLY GRANTED UNDER PLANNING REGISTER NUMBE	CORAH, TOMBRACK	APPLICATION FINALISED	PERMISSION	CONDITIONAL	21/10/2019	15/01/2020		n/a	22.38	7.31
Wexford County Council	20190893	PERMISSION TO ERECT A SERVICED DWELLING HOUSE	COOLOOK BEG, KILLENAGH	n/a	n/a	n/a	24/06/2019			n/a	7.17	5.02
Wexford County Council	20181474	PERMISSION FOR THE PROPOSED ERECTION OF A FULLY SERVICED DWELLING HOUSE AND DETA	CURCLOGH, CASTLE ELLIS	APPLICATION FINALISED	PERMISSION	CONDITIONAL	25/10/2018	25/02/2019		n/a	15.50	10.82
Wexford County Council	20190410	PERMISSION FOR (A) DEMOLITION WORKS EXTERNALLY CONSIST OF REMOVING THE CHIMNEY	BALLYBOGGAN UPPER, ARTRAMON	n/a	n/a	n/a	26/04/2024			n/a	21.16	14.91
Wexford County Council	20190106	PERMISSION FOR ALTERATIONS AND EXTENSION TO REAR OF EXISTING DWELLING AND	COOLAKNICK, EDERMINE	APPLICATION FINALISED	PERMISSION	CONDITIONAL	30/01/2019	20/05/2019		n/a	21.51	9.56
Wexford County Council	20190759	PERMISSION TO ERECT A DWELLING WITH SERVICES AND DOMESTIC GARAGE AND ALL ASSOCIA	GARRYVADDEN LOWER, CASTLE ELLIS	APPLICATION FINALISED	PERMISSION	CONDITIONAL	30/05/2019	30/09/2019		n/a	13.20	10.67
Wexford County Council	20190853	PERMISSION FOR THE FOLLOWING (A) ALTERATIONS TO INTERIOR OF EXISTING NURSING	MOYNE LOWER, ENNISCORTHY RURAL	n/a	n/a	n/a	20/06/2019			n/a	21.51	3.31
Wexford County Council	20200467	Permission for 83 no. residential dwellings, 300 sq.m. single storey community f	Goreyhill, Gorey Rural	APPLICATION FINALISED	PERMISSION	CONDITIONAL	24/04/2020	23/09/2020		n/a	15.06	13.32
Wexford County Council	20190274	PERMISSION FOR RETENTION OF EXISTING DOMESTIC GARAGE AND STABLES	CLONE, BALLYCARNEY	APPLICATION FINALISED	PERMISSION	CONDITIONAL	05/03/2019	20/05/2019		n/a	17.30	3.46
Wexford County Council	20200393	Permission for the removal of an existing habitable domestic mobile home on site	Killeagh, Ballyvaldon	APPLICATION FINALISED	PERMISSION	CONDITIONAL	27/03/2020	10/08/2020		n/a	10.99	9.32
Wexford County Council	20200781	Permission for the proposed creation of a new Vehicular Entrance and Access road	Moynes Lower, Enniscorthy Rural	n/a	n/a	n/a	13/07/2020			n/a	20.95	2.75

Planning Authority	Application Number	Development Description	Development Address	Application Status	Application Type	Decision	Received Date	Grant Date	Appeal Ref Number	Appeal Decision	Dist to Turbine (km)	Dist to EIA Boundary (km)
Wexford County Council	20190608	PERMISSION FOR PROPOSED CARPENTRY WORKSHOP AND STORAGE WITH ASSOCIATED AND ANCL.	MILEHOUSE, MARSHALSTOWN	n/a	n/a	n/a	03/05/2019			n/a	24.17	6.08
Wexford County Council	20191384	PERMISSION TO DEMOLISH A SECTION OF AN EXISTING SINGLE STOREY BUILDING AND FOR T	CLONATIN LOWER, GOREY RURAL	APPLICATION FINALISED	PERMISSION	CONDITIONAL	14/10/2019	10/02/2020		n/a	14.87	13.94
Wexford County Council	20190988	PERMISSION FOR THE PROPOSED ERECTION OF A FULLY SERVICED DWELLING HOUSE	BALLYVALLOO UPPER, CASTLE ELLIS	APPLICATION FINALISED	PERMISSION	CONDITIONAL	10/07/2019	18/11/2019		n/a	15.96	13.86
Wexford County Council	20191064	PERMISSION TO ERECT A POTATO STORAGE SHED.	BALLYROE, EDERMINE	APPLICATION FINALISED	PERMISSION	CONDITIONAL	25/07/2019	16/10/2019		n/a	20.56	7.98
Wexford County Council	20200294	1 Retention planning permission for existing extension to side of dwelling house	Enniscorthy, Enniscorthy Rural	APPLICATION FINALISED	PERMISSION	CONDITIONAL	11/03/2020	20/07/2020		n/a	22.11	4.48
Wexford County Council	20200551	Permission to amend the design of the approved development (Planning Reference	Ilanoge, Courtown	APPLICATION FINALISED	PERMISSION	CONDITIONAL	28/05/2020	21/08/2020		n/a	11.32	10.34
Wexford County Council	20190298	PERMISSION TO ERECT A FULLY SERVICED DWELLING HOUSE WITH DOMESTIC GARAGE	FERNIS LOWER, FERNIS	APPLICATION FINALISED	PERMISSION	CONDITIONAL	11/03/2019	02/08/2019		n/a	17.27	3.79
Wexford County Council	20190011	RETENTION OF SECOND FLOOR EXTENSION APPROX 38.5M2 TO INCLUDE LOUNGE AREA	BALLYMONEY LOWER, COURTTOWN	APPLICATION FINALISED	PERMISSION	CONDITIONAL	09/01/2019	28/06/2019	ABP-304076-19	Granted (Conditional)	14.33	13.78
Wexford County Council	20191470	PERMISSION FOR THE CONSTRUCTION OF A FULLY SERVICED DWELLING HOUSE AND DOMESTIC	TOBERFINNICK, ARTRAMON	APPLICATION FINALISED	PERMISSION	CONDITIONAL	31/10/2019	24/01/2020		n/a	22.34	14.31
Wexford County Council	20191721	PERMISSION FOR A CHANGE OF USE OF ONE OF OUR INDUSTRIAL UNITS TO A HEALTH AND	BALLYLOUGHAN, BALLYNESTRAGH	n/a	n/a	n/a	20/12/2019			n/a	16.11	15.30
Wexford County Council	20191367	PERMISSION TO ERECT A DWELLING WITH CONNECTION TO EXISTING PUBLIC SERVICES AND	KNOCKROE, ARDAMINE	APPLICATION FINALISED	PERMISSION	CONDITIONAL	07/10/2019	22/01/2020		n/a	9.37	8.73
Wexford County Council	20191024	RETENTION FOR THE CONSTRUCTION OF A DOMESTIC GARAGE	GARRVADDERBERG, CASTLE ELLIS	APPLICATION FINALISED	PERMISSION	CONDITIONAL	18/07/2019	08/10/2019		n/a	13.77	10.65
Wexford County Council	20181702	PERMISSION FOR RETENTION OF DOMESTIC STORE FOR THE PURPOSE OF STORING VINTAGE MA	CLONATIN LOWER, GOREY RURAL	n/a	n/a	n/a	10/12/2018			n/a	15.03	14.21
Wexford County Council	20181611	PERMISSION FOR THE ERECTION OF A TWOSTOREY DETACHED BUILDING CONSISTING OF A GRA	GOREYCORPORATIONLANDS, GOREY URBAN	n/a	n/a	n/a	26/11/2018			n/a	14.93	13.66
Wexford County Council	20190030	PERMISSION TO ERECT 51 DWELLING UNITS, WHICH WILL CONSIST OF THE FOLLOWING	KNOCKMULLEN, GOREY RURAL	APPLICATION FINALISED	PERMISSION	CONDITIONAL	14/01/2019	10/04/2019		n/a	13.73	12.47
Wexford County Council	20191214	PERMISSION FOR RETENTION AND COMPLETION THE CONSTRUCTION OF A REPLACEMENT	MOYNE LOWER, ENNISCORTHY RURAL	APPLICATION FINALISED	PERMISSION	CONDITIONAL	28/08/2019	20/11/2019		n/a	20.79	2.60
Wexford County Council	20200206	PERMISSION FOR THE CONSTRUCTION OF A NEW EXTENSION (165M2) TO ACCOMMODATE 1 NO.	GARRA, BOLABOY	APPLICATION FINALISED	PERMISSION	CONDITIONAL	01/07/2020	28/08/2020		n/a	10.42	4.32
Wexford County Council	20191043	RETENTION OF AN EXISTING DOMESTIC GARAGE	ENNISCORTHY, ENNISCORTHY RURAL	APPLICATION FINALISED	PERMISSION	CONDITIONAL	22/07/2019	14/10/2019		n/a	22.77	5.36
Wexford County Council	20181573	PERMISSION TO ERECT A DWELING WITH SERVICES AND DOMESTIC GARAGE AND ALL	RATHPIERCE UPPER, COOLGREANY	APPLICATION FINALISED	PERMISSION	CONDITIONAL	16/11/2018	19/02/2019		n/a	24.11	23.24
Wexford County Council	20190937	PERMISSION FOR AN EXTENSION TO AN EXISTING CARAVAN PARK TO ACCOMMODATE AN ADDITI	PROSPECT, COURTTOWN	APPLICATION FINALISED	PERMISSION	CONDITIONAL	03/07/2019	11/11/2019		n/a	13.53	12.94
Wexford County Council	20200832	Permission for retention of domestic garage and associated site works	Tomnallossett, Enniscorthy Rural	APPLICATION FINALISED	PERMISSION	CONDITIONAL	27/07/2020	16/10/2020		n/a	23.96	7.02
Wexford County Council	20191261	PERMISSION FOR THE ERECTION OF A DWELLING AND DOMESTIC GARAGE WITH ALL ASSOCIATE	KNOCKINA, BALLYNESTRAGH	n/a	n/a	n/a	11/09/2019			n/a	17.19	16.12
Wexford County Council	20190334	PERMISSION FOR THE ERECTION OF A FULLY SERVICED DWELLING HOUSE WITH ASSOCIATED	RAHALE, EDERMINE	APPLICATION FINALISED	PERMISSION	CONDITIONAL	15/03/2019	15/07/2019		n/a	21.71	12.61
Wexford County Council	20200952	Permission to erect a dwelling with services and all associated site and	Annaghill, Wingfield	APPLICATION FINALISED	PERMISSION	CONDITIONAL	18/08/2020	09/12/2020		n/a	23.40	20.48
Wexford County Council	20190718	RETENTION OF SINGLE STOREY EXTENSIONS TO AN EXISTING TWO-STOREY DWELLING AND ALS	BALLINATRAY LOWER, COURTTOWN	APPLICATION FINALISED	PERMISSION	CONDITIONAL	27/05/2019	19/08/2019		n/a	10.71	10.09
Wexford County Council	20181788	PERMISSION FOR THE ERECTION OF A FULLY SERVICED 3 BEDROOMED DWELLING HOUSE	BALLYBEG, BALLYBEG	APPLICATION FINALISED	PERMISSION	CONDITIONAL	20/12/2018	25/03/2019		n/a	21.56	10.53
Wexford County Council	20191296	PERMISSION TO CONSTRUCT AN AGRICULTURAL SHED WITH ASSOCIATED SITE WORKS	BALLINACARRIG, COURTTOWN	APPLICATION FINALISED	PERMISSION	CONDITIONAL	23/09/2019	11/12/2019		n/a	15.16	14.58
Wexford County Council	20191440	RETENTION PERMISSION (A) FOR AN EXTENSION TO REAR OF PROPERTY AS CONSTRUCTED ON	GLEN (RICHARDS), ARDAMINE	APPLICATION FINALISED	PERMISSION	CONDITIONAL	25/10/2019	24/01/2020		n/a	8.06	7.45
Wexford County Council	20190898	PERMISSION FOR RETENTION OF EXISTING DOMESTIC STORAGE BUILDING AT THE REAR OF	KNOCKINA, BALLYNESTRAGH	APPLICATION FINALISED	PERMISSION	CONDITIONAL	27/06/2019	18/09/2019		n/a	17.31	16.18
Wexford County Council	20181695	PLANNING PERMISSION FOR 18 NO. 2 STOREY 3 BED SEMI-DETACHED DWELLINGS, 12 NO.	FERNIS LOWER, FERNIS	n/a	n/a	n/a	24/10/2023			n/a	17.29	4.01
Wexford County Council	20191172	RETENTION OF WORKS TO DATE TO DWELLING AND PERMISSION TO COMPLETE THE ERECTION O	GARRVADDER LOWER, CASTLE ELLIS	APPLICATION FINALISED	PERMISSION	CONDITIONAL	20/08/2019	11/12/2019		n/a	13.20	10.55
Wexford County Council	20190981	PERMISSION FOR THE (A) PROPOSED STORY AND A HALF SINGLE DWELLING AND GARAGE	BALLYADAM, KILLINCOOLY	n/a	n/a	n/a	10/07/2019			n/a	6.18	4.34
Wexford County Council	20200613	Permission for the conversion and extension of former farm cottages at the site	Raheen, Ardamine	APPLICATION FINALISED	PERMISSION	CONDITIONAL	11/06/2020	09/10/2020		n/a	9.65	7.91
Wexford County Council	20191733	PERMISSION FOR (A) EXTENSION TO THE SIDE OF DWELLING (B) A NEW PORCH TO THE FRO	COOLRAINEY, ARDCOLM	APPLICATION FINALISED	PERMISSION	CONDITIONAL	30/12/2019	25/03/2020		n/a	18.31	16.77
Wexford County Council	20190099	PERMISSION FOR THE ERECTION OF A FULLY SERVICED DWELLING HOUSE SHED AND NEW VEHI	BALLYNASLANEY, EDERMINE	APPLICATION FINALISED	PERMISSION	CONDITIONAL	29/01/2019	24/04/2019		n/a	23.66	13.05
Wexford County Council	20191377	PERMISSION FOR EXTENSION AND AMENDMENTS TO EXISTING SUBSTANTIALLY INTACT DERELI	CLONES UPPER, KILGORMAN	APPLICATION FINALISED	PERMISSION	CONDITIONAL	10/10/2019	16/06/2020		n/a	18.48	17.94
Wexford County Council	20200432	Permission for a proposed side extension to the North west of the existing dwell	Ballyaghblake, Ardcolm	APPLICATION FINALISED	PERMISSION	CONDITIONAL	15/04/2020	10/08/2020		n/a	17.94	15.35
Wexford County Council	20190516	PERMISSION TO DEMOLISH EXISTING SUNROOM AND PERMISSION TO CONSTRUCT EXTENSIONS	CLONAMONA UPPER, MONASEED	APPLICATION FINALISED	PERMISSION	CONDITIONAL	18/04/2019	10/07/2019		n/a	20.45	15.25
Wexford County Council	20200975	Permission for the erection of a fully serviced new dwelling house	Ballybeg Great, Castle Ellis	APPLICATION FINALISED	PERMISSION	CONDITIONAL	24/08/2020	18/11/2020		n/a	15.91	11.64

Planning Authority	Application Number	Development Description	Development Address	Application Status	Application Type	Decision	Received Date	Grant Date	Appeal Ref Number	Appeal Decision	Dist to Turbine (km)	Dist to EIR Boundary (km)
Wexford County Council	20200337	To construct a fully serviced dwelling house and associated site works	Brownwood, Enniscorthy Rural	n/a	n/a	n/a	18/03/2020			n/a	22.64	7.80
Wexford County Council	20190306	PERMISSION FOR AN ATTIC CONVERSION TO AN EXISTING DWELLING HOUSE	BALLAGHABLAKE, ARDCOLM	APPLICATION FINALISED	PERMISSION	CONDITIONAL	11/03/2019	31/05/2019		n/a	18.45	16.13
Wexford County Council	20191606	PERMISSION FOR THE CONSTRUCTION OF 5 NUMBER TWO STOREY DETACHED DWELLINGS	CLOGH, GOREY RURAL	APPLICATION FINALISED	PERMISSION	CONDITIONAL	04/12/2019	18/11/2020		n/a	12.92	10.17
Wexford County Council	20190844	PERMISSION FOR AGRICULTURAL SHED EXTENSION WITH SLATTED TANK WITH ASSOCIATED	BALLYKELLY, KILMALLOCK	APPLICATION FINALISED	PERMISSION	CONDITIONAL	18/06/2019	16/10/2019		n/a	18.09	9.84
Wexford County Council	20190518	PERMISSION FOR THE RENOVATION OF AND EXTENSION TO AN EXISTING DWELLING AND ATTAC	TEMPLEDERRY, CAHORE	APPLICATION FINALISED	PERMISSION	CONDITIONAL	18/04/2019	14/08/2019		n/a	0.41	0.00
Wexford County Council	20201030	Permission to erect a two-storey split level dwelling with services and	Grove Little, Kilmahue	n/a	n/a	n/a	07/09/2020			n/a	18.84	16.92
Wexford County Council	20191167	PERMISSION TO ERECT A DWELLING WITH SERVICES AND DOMESTIC GARAGE	TINCURRY, BALLYCARNEY	APPLICATION FINALISED	PERMISSION	CONDITIONAL	19/08/2019	11/12/2019		n/a	20.62	5.16
Wexford County Council	20191409	PERMISSION FOR A SERVICED DWELLING HOUSE AND ALL ASSOCIATED WORKS	MARSHALSTOWN, MARSHALSTOWN	APPLICATION FINALISED	PERMISSION	CONDITIONAL	18/10/2019	02/03/2020		n/a	24.06	5.92
Wexford County Council	20191499	PERMISSION FOR THE EXTENSIONS AND ALTERATIONS TO EXISTING DWELLING INCLUDING	KILDERMOT, BALLINCARRIG, COURTTOWN	APPLICATION FINALISED	PERMISSION	CONDITIONAL	08/11/2019	29/01/2020		n/a	15.57	15.00
Wexford County Council	20190331	PERMISSION FOR A FULLY SERVICED DWELLING HOUSE AND DOMESTIC GARAGE AND ASSOCIATE	BALLYBEG GREAT, CASTLE ELLIS	APPLICATION FINALISED	PERMISSION	CONDITIONAL	15/03/2019	14/08/2019		n/a	15.94	11.66
Wexford County Council	20200086	PERMISSION FOR THE DEMOLITION OF EXISTING 162 MT.SQ TWO STOREY HOUSE AND CLOSING	CLONES UPPER, KILGORMAN	APPLICATION FINALISED	PERMISSION	CONDITIONAL	28/01/2020	16/06/2020		n/a	18.52	17.98
Wexford County Council	20200874	Permission to erect a two-storey dwelling with services, domestic garage and anc	Courteencurragh, Courtown	n/a	n/a	n/a	31/07/2020			n/a	13.71	13.06
Wexford County Council	20191548	PERMISSION FOR AN EXTENSION TO THE SIDE OF EXISTING DWELLING AND ASSOCIATED WORK	RAMSTOWN LOWER, GOREY RURAL	APPLICATION FINALISED	PERMISSION	CONDITIONAL	21/11/2019	10/02/2020		n/a	13.83	12.37
Wexford County Council	20190115	PERMISSION TO ERECT A DWELLING WITH SERVICES AND DOMESTIC GARAGE AND ALL ASSOCIA	BRACKERNAGH, BALLYCANEW	APPLICATION FINALISED	PERMISSION	CONDITIONAL	31/01/2019	31/05/2019		n/a	10.43	7.66
Wexford County Council	20191154	PERMISSION FOR RETENTION OF DWELLING HOUSE AS BUILT WITH ASSOCIATED SITE WORKS.	CLONHASTEN, ENNISCORTHY RURAL	APPLICATION FINALISED	PERMISSION	CONDITIONAL	15/08/2019	06/11/2019		n/a	20.45	3.49
Wexford County Council	20200306	Permission for construction of 8 number two storey dwellings, which will be serv	Ballynamona (Ballaghkeen North BY), Ballyvaldon	n/a	n/a	n/a	12/03/2020			n/a	6.89	6.45
Wexford County Council	20181605	PERMISSION IS SOUGHT FOR HOUSING DEVELOPMENT COMPRISING 85 RESIDENTIAL HOUSES OF	BALLOWEN OR RAMSFORTPARK, GOREY RURAL	n/a	n/a	n/a	23/11/2018			n/a	15.49	14.11
Wexford County Council	20200157	PERMISSION FOR THE CONVERSION OF EXISTING CAR PORT TO HABITABLE SPACE TOGETHER	TOMNAFUNGSHOGE, ENNISCORTHY RURAL	APPLICATION FINALISED	PERMISSION	CONDITIONAL	11/02/2020	25/06/2020		n/a	19.27	2.96
Wexford County Council	20191477	PERMISSION FOR THE CHANGE OF USE OF A GROUND FLOOR UNIT FROM RETAIL USE TO	ENNISCORTHY, ENNISCORTHY URBAN	APPLICATION FINALISED	PERMISSION	CONDITIONAL	04/11/2019	29/01/2020		n/a	22.37	5.03
Wexford County Council	20190969	PERMISSION TO ERECT A DWELLING WITH SERVICES AND DOMESTIC GARAGE AND ALL	BARRACURRAGH, LIMERICK	APPLICATION FINALISED	PERMISSION	CONDITIONAL	09/07/2019	13/11/2019		n/a	22.05	20.74
Wexford County Council	20190944	PERMISSION TO ERECT AN EXTENSION TO EXISTING MILKING PARLOUR AND ALL ASSOCIATED	ANNAGH LOWER, WINGFIELD	APPLICATION FINALISED	PERMISSION	CONDITIONAL	04/07/2019	23/09/2019		n/a	21.75	20.04
Wexford County Council	20190349	PERMISSION FOR THE ERECTION OF A FULLY SERVICED DWELLING HOUSE, ATTACHED SHED	COOLINTAGGARHILL, LIMERICK	APPLICATION FINALISED	PERMISSION	CONDITIONAL	20/03/2019	01/07/2019		n/a	19.50	18.04
Wexford County Council	20190015	PERMISSION TO ERECT A SERVICED DWELLING HOUSE AND DETACHED DOMESTIC GARAGE	CORAH, TOMBRACK	n/a	n/a	n/a	09/01/2019			n/a	22.38	7.32
Wexford County Council	20191009	PERMISSION FOR A SMART WORKING RETREAT WHICH SHALL CONSIST OF THE FOLLOWING: -	TARAHILL, COURTTOWN	n/a	n/a	n/a	01/07/2024			n/a	16.18	15.64
Wexford County Council	20200261	Permission for alteration to approved planning reg. no. 20180400, alteration be	Tomnalossett, Enniscorthy Rural	APPLICATION FINALISED	PERMISSION	CONDITIONAL	04/03/2020	13/07/2020		n/a	23.91	7.24
Wexford County Council	20190197	PERMISSION FOR THE RELOCATION OF ENTRANCE TO A THREE (3 NO.) HOUSE DEVELOPMENT	TOMNAFUNGSHOGE, ENNISCORTHY RURAL	APPLICATION FINALISED	PERMISSION	CONDITIONAL	15/02/2019	13/05/2019		n/a	18.64	2.55
Wexford County Council	20190995	RETENTION OF ALTERATIONS CARRIED OUT TO EXISTING DWELLING HOUSE AND PERMISSION	KILLENAGH AND BRICKPARK, KILLENAGH	APPLICATION FINALISED	PERMISSION	CONDITIONAL	11/07/2019	02/10/2019		n/a	6.10	4.08
Wexford County Council	20191693	PERMISSION TO ERECT A FULLY SERVICED DWELLING HOUSE WITH DOMESTIC GARAGE	PARK, BREE	APPLICATION FINALISED	PERMISSION	CONDITIONAL	19/12/2019	23/03/2020		n/a	24.01	8.82
Wexford County Council	20190800	PERMISSION FOR RETENTION FOR THE CONSTRUCTION OF A SINGLE STOREY PORCH AND A	MIDDLETOWN AND SEAMOUNT, ARDAMINE	APPLICATION FINALISED	PERMISSION	CONDITIONAL	10/06/2019	18/12/2019		n/a	9.38	8.79
Wexford County Council	20190773	PERMISSION TO ERECT A TWO-STOREY DWELLING WITH SERVICES AND DOMESTIC STORAGE	CAMOLIN, KILCOMB	n/a	n/a	n/a	31/05/2019			n/a	15.09	6.58
Wexford County Council	20190312	PERMISSION FOR DEVELOPMENT WHICH WILL CONSIST OF A RESIDENTIAL SCHEME WITH THE	BALLYTRAMON, ARDCAVAN	APPLICATION FINALISED	PERMISSION	CONDITIONAL	12/03/2019	15/07/2019		n/a	22.26	17.11
Wexford County Council	20191713	PERMISSION FOR THE COMPLETION OF HOUSE NO. 4 & 5 AS GRANTED UNDER PREVIOUS PLAN	MANGAN (ED WINGFIELD), WINGFIELD	APPLICATION FINALISED	PERMISSION	CONDITIONAL	20/12/2019	20/07/2020		n/a	20.47	18.47
Wexford County Council	20200543	Permission is sought for the proposed construction of 16 number fully serviced d	Ballynaglogh, Castle Talbot	APPLICATION FINALISED	PERMISSION	CONDITIONAL	27/05/2020	02/12/2020		n/a	12.14	9.97
Wexford County Council	20190268	PERMISSION TO ERECT A DWELLING WITH SERVICES AND DOMESTIC GARAGE AND ANCILLARY W	BARROGE, KILGORMAN	APPLICATION FINALISED	PERMISSION	CONDITIONAL	04/03/2019	20/05/2019		n/a	19.27	18.72
Wexford County Council	20200560	Permission to erect a domestic garage	Ballydonigan, Tinnacross	APPLICATION FINALISED	PERMISSION	CONDITIONAL	29/05/2020	24/08/2020		n/a	14.68	0.00
Wexford County Council	20191026	PERMISSION FOR MODIFICATIONS TO EXISTING LIGHT INDUSTRIAL/WAREHOUSE BUILDING	KILCANNON, ENNISCORTHY RURAL	APPLICATION FINALISED	PERMISSION	CONDITIONAL	19/07/2019	10/01/2020		n/a	20.91	2.84
Wexford County Council	20191142	RETENTION PERMISSION FOR DEVELOPMENT AT SITE. THE DEVELOPMENT WILL CONSIST OF	NEWTOWN UPPER, COOLGREANY	APPLICATION FINALISED	PERMISSION	CONDITIONAL	14/08/2019	04/11/2019		n/a	24.89	24.29
Wexford County Council	20190476	PERMISSION TO (1) DEMOLISH OUR EXISTING HABITABLE DWELLING AND ERECT A TWO-STORE	COURTTOWN, COURTTOWN	n/a	n/a	n/a	12/04/2019			n/a	11.63	11.02

Planning Authority	Application Number	Development Description	Development Address	Application Status	Application Type	Exemption	Received Date	Grant Date	Appeal Ref Number	Appeal Decision	Dist to Turbine (km)	Dist to LRA Boundary (km)
Wexford County Council	20181684	PLANNING PERMISSION FOR THE DEMOLITION OF EXISTING FOUNDATIONS AND SLAB AND CON'S	ASKINGARRAN LOWER, ARDAMINE	n/a	n/a	n/a	06/12/2018		n/a		5.73	5.20
Wexford County Council	20200005	PERMISSION FOR THE ERECTION OF EXTENSIONS AS AN ALTERATION TO THE EXTENSION PRE	MOYNE LOWER, ENNISCORTHY RURAL	APPLICATION FINALISED	PERMISSION	CONDITIONAL	07/01/2020	25/05/2020	n/a		21.51	3.31
Wexford County Council	20190946	PERMISSION TO ERECT A FULLY SERVICED DWELLING HOUSE WITH DOMESTIC GARAGE	TOMBRACK, TOMBRACK	APPLICATION FINALISED	PERMISSION	CONDITIONAL	04/07/2019	06/11/2019	n/a		21.74	7.84
Wexford County Council	20200437	Permission to construct an Indoor Horse Arena and all associated site works	Martingale, Edermine	APPLICATION FINALISED	PERMISSION	CONDITIONAL	17/04/2020	10/08/2020	n/a		21.30	11.00
Wexford County Council	20191198	RETENTION OF CHANGES TO THE DESIGN OF THE EXTENSION TO THE FRONT OF THE EXISTING	COOLRAINEY, ARDCOLM	APPLICATION FINALISED	PERMISSION	CONDITIONAL	26/08/2019	17/02/2020	n/a		18.46	16.75
Wexford County Council	20190554	PERMISSION TO ERECT A BUNGALOW WITH SERVICES AND DOMESTIC GARAGE WITH ANCILLARY	LACKAN, BALLYNESTRAGH	n/a	n/a	n/a	25/04/2019		n/a		19.30	17.79
Wexford County Council	20190441	PERMISSION TO AMEND THE DESIGN OF THE APPROVED DEVELOPMENT (PLANNING REF: 201716	KILLABEG, TINNACROSS	APPLICATION FINALISED	PERMISSION	CONDITIONAL	04/04/2019	14/02/2020	ABP-305854-19	Granted (Conditional)	18.29	0.61
Wexford County Council	20191083	PERMISSION FOR RETENTION FOR 1) RETENTION OF EXISTING EXTENSION AS BUILT TO SIDE	THEOIL, EDERMINE	APPLICATION FINALISED	PERMISSION	CONDITIONAL	29/07/2019	21/10/2019	n/a		23.07	12.22
Wexford County Council	20191349	PLANNING PERMISSION FOR 6 NO DWELLING HOUSES MADE UP OF 2 NO. 3-BED, 2.5 STOREY	CLONATIN UPPER, GOREY RURAL	APPLICATION FINALISED	PERMISSION	CONDITIONAL	01/10/2019	06/01/2020	n/a		14.57	13.60
Wexford County Council	20200491	Permission for the proposed erection of a two-storey fully serviced dwelling hou	Garrynisk (E.D. Castle Ellis), Castle Ellis	APPLICATION FINALISED	PERMISSION	CONDITIONAL	07/05/2020	21/09/2020	n/a		13.88	10.53
Wexford County Council	20190978	PERMISSION FOR THE DEMOLITION OF AN EXISTING EXTENSION TO A DWELLINGHOUSE AND	ENNISCORTHY, ENNISCORTHY URBAN	n/a	n/a	n/a	09/07/2019		n/a		22.61	5.13
Wexford County Council	20181528	PERMISSION TO ERECT A BUNGALOW WITH SERVICES, DOMESTIC GARAGE AND ANCILLARY WORK	COOLROE LITTLE, BALLYLARKIN	APPLICATION FINALISED	PERMISSION	CONDITIONAL	05/11/2018	07/02/2019	n/a		22.68	22.17
Wexford County Council	20200374	Permission for a mixed residential development consisting of 94 no. fully servic	Ballytegan, Gorey Rural	APPLICATION FINALISED	PERMISSION	CONDITIONAL	25/03/2020	05/10/2020	n/a		15.50	14.43
Wexford County Council	20190653	RETENTION OF ALTERATIONS MADE DURING THE CONSTRUCTION OF A 3 STOREY EXTENSION	KNOCKMULLEN, GOREY RURAL	APPLICATION FINALISED	PERMISSION	CONDITIONAL	16/05/2019	02/03/2020	n/a		13.78	12.51
Wexford County Council	20190039	RETENTION OF SUB-DIVISION OF APARTMENT PREVIOUSLY GRANTED UNDER PLANNING	GOREY CORPORATIONLANDS, GOREY URBAN	n/a	n/a	n/a	16/01/2019		n/a		14.88	13.53
Wexford County Council	20191265	PERMISSION FOR DWELLING HOUSE, SEPTIC TANK AND VEHICULAR ENTRANCE	PARKBAUN, BALLYNESTRAGH	n/a	n/a	n/a	12/09/2019		n/a		19.14	18.53
Wexford County Council	20200595	Permission to erect a two-storey dwelling with services and domestic garage with	Perrymount, Ballylarkin	APPLICATION FINALISED	PERMISSION	CONDITIONAL	08/06/2020	08/02/2021	ABP-308411-20	Granted (Conditional)	21.02	20.42
Wexford County Council	20191404	PERMISSION FOR RETENTION FOR 2 NO. REDUCED WINDOWS & 3 NO. ROOFLIGHT WINDOWS TO	KILLOWEN, HUNTINGTOWN	APPLICATION FINALISED	PERMISSION	CONDITIONAL	17/10/2019	15/01/2020	n/a		15.85	12.60
Wexford County Council	20181486	PERMISSION FOR THE FOLLOWING: (A) ERECTION OF A TWO STOREY EXTENSION TO REAR OF	COOLADINE, BALLYHUSKARD	APPLICATION FINALISED	PERMISSION	CONDITIONAL	26/10/2018	23/01/2019	n/a		19.22	4.87
Wexford County Council	20191098	PERMISSION TO ERECT A FULLY SERVICED DWELLING HOUSE WITH DOMESTIC GARAGE.	FERN'S LOWER, FERN'S	n/a	n/a	n/a	01/08/2019		n/a		17.41	3.95
Wexford County Council	20191531	PERMISSION TO ERECT AN EXTENSION TO THE REAR OF EXISTING DWELLING (A) PERMISSION FOR AN EXTENSION OF THE FILLING STATION SITE	BALLYMURN UPPER, KILMALLOCK	APPLICATION FINALISED	PERMISSION	CONDITIONAL	18/11/2019	10/02/2020	n/a		19.14	10.52
Wexford County Council	20190556	INCLUDING REVISION	ENNISCORTHY, ENNISCORTHY RURAL	APPLICATION FINALISED	PERMISSION	CONDITIONAL	26/04/2019	17/07/2019	n/a		22.88	5.28
Wexford County Council	20200600	Permission to erect a dwelling house with connection to public services	Camolin, Kilcomb	APPLICATION FINALISED	PERMISSION	CONDITIONAL	09/06/2020	12/01/2021	n/a		15.08	6.10
Wexford County Council	20200814	Permission for (a) The proposed erection of a new car showrooms building, (b) th	Ballyboy, Tombrack	n/a	n/a	n/a	21/07/2020		n/a		24.07	10.01
Wexford County Council	20181565	PERMISSION TO DEMOLISH EXISTING HABITABLE DWELLING HOUSE AND ERECT IN ITS PLACE.	GOREY CORPORATIONLANDS, GOREY URBAN	n/a	n/a	n/a	15/11/2018		n/a		15.21	13.74
Wexford County Council	20190857	PERMISSION FOR (A) ERECT AN EXTENSION TO EXISTING AGRICULTURAL BUILDING FOR DRY	CORAH, TOMBRACK	n/a	n/a	n/a	20/06/2019		n/a		22.25	7.22
Wexford County Council	20191413	PERMISSION TO CONSTRUCT A FULLY SERVICED TWO STOREY DWELLING HOUSE AND ASSOCIATE	SOLSBOROUGH, TINNACROSS	APPLICATION FINALISED	PERMISSION	CONDITIONAL	18/10/2019	17/01/2020	n/a		18.95	0.76
Wexford County Council	20191574	PERMISSION TO CONSTRUCT A FULLY SERVICED DWELLING HOUSE AND GARAGE WITH	KILMALLOCK, KILMALLOCK	n/a	n/a	n/a	27/11/2019		n/a		20.18	10.21
Wexford County Council	20191166	RETENTION OF LOG CABIN AND CONCRETE BASE FOR USE AS A DOMESTIC STORE/STUDIO AND	ARDCAVAN, ARDCAVAN	APPLICATION FINALISED	PERMISSION	CONDITIONAL	16/08/2019	26/02/2020	ABP-305783-19	Granted (Conditional)	23.95	19.21
Wexford County Council	20200012	PERMISSION FOR A PROPOSED NEW DWELLING, NEW GARAGE, A PROPOSED NEW SECONDARY	CLONES UPPER, KILGORMAN	n/a	n/a	n/a	08/01/2020		n/a		18.47	17.96
Wexford County Council	20200340	Permission to construct a new dwelling house and all associated works including	Ballymoney Lower, Courtown	n/a	n/a	n/a	19/03/2020		n/a		14.43	13.86
Wexford County Council	20201078	Permission to construct an underground effluent storage tank complete with feed	Ballynakill (E.D Ballymore), Ballymore	APPLICATION FINALISED	PERMISSION	CONDITIONAL	18/09/2020	14/12/2020	n/a		15.05	4.28
Wexford County Council	20191003	1) PERMISSION FOR RETENTION OF COMMERCIAL GARAGE CONSTRUCTED TO REAR OF EXISTING	RAHEEN (ED TOMBRACK), TOMBRACK	APPLICATION FINALISED	PERMISSION	CONDITIONAL	15/07/2019	08/10/2019	n/a		24.70	11.14
Wexford County Council	20200536	Permission for retention of existing domestic garage	Knockmarshal, Enniscorthy Rural	APPLICATION FINALISED	PERMISSION	CONDITIONAL	25/05/2020	17/08/2020	n/a		24.72	7.81
Wexford County Council	20190983	PERMISSION TO ERECT A TWO-STOREY DWELLING WITH SERVICES AND DOMESTIC GARAGE WITH	KILLOWEN LOWER, KILGORMAN	APPLICATION FINALISED	PERMISSION	CONDITIONAL	10/07/2019	17/01/2020	n/a		21.54	21.02
Wexford County Council	20191123	PERMISSION FOR REDESIGNED FRONT ELEVATION FROM THAT PREVIOUSLY GRANTED UNDER	KILCANNON, ENNISCORTHY RURAL	APPLICATION FINALISED	PERMISSION	CONDITIONAL	09/08/2019	30/10/2019	n/a		21.03	2.94
Wexford County Council	20181665	PLANNING PERMISSION FOR THE DEMOLITION OF AN EXISTING NON-HABITABLE COTTAGE, REA	MORRISCATTLE, FORD	n/a	n/a	n/a	04/12/2018		n/a		2.16	1.76

Planning Authority	Application Number	Development Description	Development Address	Application Status	Application Type	Decision	Received Date	Grant Date	Appeal Ref Number	Appeal Decision	Dist to Turbine (km)	Dist to EIR Boundary (km)
Wexford County Council	20190392	PERMISSION FOR THE FOLLOWING (A) TO DEMOLISH AN EXISTING SHED AND THE CONSTRUCT	TOMNAHEALY LITTLE, KILGORMAN	APPLICATION FINALISED	PERMISSION	CONDITIONAL	28/03/2019	19/06/2019		n/a	17.81	17.26
Wexford County Council	20190799	PERMISSION FOR A PROPOSED NEW DWELLING, BORED WELL, EFFLUENT DISPOSAL SYSTEM	CULLENOGE, BALLYNESTRAGH	n/a	n/a	n/a	10/06/2019			n/a	18.66	18.10
Wexford County Council	20190187	PERMISSION IS SOUGHT FOR CHANGE OF USE OF 6 NO CAR PARKING SPACES (115SQ M) FRO	MILL LANDS, GOREY URBAN	APPLICATION FINALISED	PERMISSION	CONDITIONAL	13/02/2019	25/11/2019		n/a	14.47	13.30
Wexford County Council	20191418	PERMISSION TO MAKE ALTERATIONS TO THE LAYOUT OF EXISTING INDUSTRIAL UNIT AND PER	GOREYBRIDGE, COURTTOWN	n/a	n/a	n/a	21/10/2019			n/a	14.51	13.44
Wexford County Council	20190703	PERMISSION FOR THE DEMOLITION OF EXISTING TWO STOREY EXTENSION TO REAR OF DWELL	MONEYCROSS LOWER, GOREY RURAL	APPLICATION FINALISED	PERMISSION	CONDITIONAL	24/05/2019	12/08/2019		n/a	11.97	9.41
Wexford County Council	20190114	PERMISSION TO ERECT A DWELLING WITH SERVICES AND DOMESTIC GARAGE AND ALL ANCILLARY	BALLINAMONA, BALLYCANEW	APPLICATION FINALISED	PERMISSION	CONDITIONAL	31/01/2019	24/04/2019		n/a	10.26	7.72
Wexford County Council	20191550	PERMISSION FOR ALTERATIONS TO EXISTING HOUSE INCLUDING THE CONSTRUCTION OF A	MOYNE LOWER, ENNISCORTHY RURAL	APPLICATION FINALISED	PERMISSION	CONDITIONAL	21/11/2019	10/02/2020		n/a	20.75	2.56
Wexford County Council	20191327	PERMISSION TO ERECT A SERVICED DWELLING HOUSE, TO ERECT A DOMESTIC GARAGE/ STORE	MOUNTSEATON, BALLYMORE	APPLICATION FINALISED	PERMISSION	CONDITIONAL	27/09/2019	18/12/2019		n/a	10.19	5.52
Wexford County Council	20200734	Permission for The erection of a fully serviced new Dwelling house	Ryane, Edermine	n/a	n/a	n/a	06/07/2020			n/a	23.06	10.69
Wexford County Council	20181649	PERMISSION TO CONSTRUCT 2NO. SINGLE STOREY RESIDENTIAL CARE FACILITIES WITHIN TH	ENNISCORTHY, ENNISCORTHY RURAL	APPLICATION FINALISED	PERMISSION	CONDITIONAL	30/11/2018	07/05/2019		n/a	22.32	4.66
Wexford County Council	20190886	RETENTION OF THE FOLLOWING: (A) THE CONSTRUCTION OF A BASEMENT FOR STORAGE OF P	CURRAGH, BALLYNESTRAGH	APPLICATION FINALISED	PERMISSION	CONDITIONAL	24/06/2019	16/09/2019		n/a	20.74	20.11
Wexford County Council	20181402	PERMISSION FOR THE CONSTRUCTION OF A SINGLE STOREY DETACHED GRANNY FLAT	BALLINAGAM LOWER, BALLYGARRETT	n/a	n/a	n/a	12/10/2018			n/a	3.23	2.55
Wexford County Council	20200379	Proposed continuance of use of existing quarry (2.6595 hectares) for stone extr	Ballaman, Moneydurtlow, Tombrack	APPLICATION FINALISED	PERMISSION	CONDITIONAL	26/03/2020	22/01/2021		n/a	21.34	8.71
Wexford County Council	20190960	PERMISSION FOR THE ERECTION OF A) A SINGLE STOREY EXTENSION TO THE REAR OF	THE RAVEN, ARDCOLM	n/a	n/a	n/a	08/07/2019			n/a	18.08	16.68
Wexford County Council	20190179	PERMISSION TO ERECT A BUNGALOW WITH SERVICES AND DOMESTIC GARAGE WITH ANCILLARY	KILMURRY, COURTTOWN	n/a	n/a	n/a	11/02/2019			n/a	16.11	15.48
Wexford County Council	20201019	Permission for the provision of a new dwelling house and domestic garage, PLANNING PERMISSION FOR THE FOLLOWING : A) ERECTION OF EXTENSION TO FRONT OF BUI	Ballyboggan Lower, Artramon	APPLICATION FINALISED	PERMISSION	CONDITIONAL	04/09/2020	27/01/2021		n/a	22.12	15.88
Wexford County Council	20191213	PERMISSION FOR THE ERECTION OF A TWO-STOREY DWELLING WITH DOMESTIC GARAGE UNDER ROOF	TEMPLESHANNON, ENNISCORTHY RURAL	APPLICATION FINALISED	PERMISSION	CONDITIONAL	28/08/2019	20/11/2019		n/a	21.11	3.73
Wexford County Council	20181804	PERMISSION TO ERECT A TWO- STOREY DWELLING WITH DOMESTIC GARAGE UNDER ROOF	RAHEENAGURREN EAST, COURTTOWN	n/a	n/a	n/a	21/12/2018			n/a	13.79	13.11
Wexford County Council	20200893	Permission for erection of a dwelling house, domestic garage/ store and associat	Monanarrig, Ballyvaldon	APPLICATION FINALISED	PERMISSION	CONDITIONAL	05/08/2020	29/10/2020		n/a	10.77	8.84
Wexford County Council	20190885	PERMISSION TO ERECT A TWO-STOREY DWELLING WITH SERVICES, DOMESTIC GARAGE AND	SEAVIEW, CAHORE	APPLICATION FINALISED	PERMISSION	CONDITIONAL	24/06/2019	19/02/2020		n/a	2.06	1.55
Wexford County Council	20190834	PERMISSION FOR DEVELOPMENT, THE DEVELOPMENT WILL CONSIST OF 1 NO. FULLY SERVICE	CULLENOGE, BALLYNESTRAGH	n/a	n/a	n/a	17/06/2019			n/a	18.56	17.99
Wexford County Council	20190403	PERMISSION FOR THE ERECTION OF A DETACHED GRANNY FLAT (SEPARATE DWELLING UNIT)	BALLYBANOG, BALLOUGHTER	n/a	n/a	n/a	29/03/2019			n/a	14.28	7.81
Wexford County Council	20200131	PERMISSION FOR A CHANGE OF HOUSE DESIGN, ORIGINALLY GRANTED UNDER THE PLANNING	TOMNAFUNSHOG, ENNISCORTHY RURAL	APPLICATION FINALISED	PERMISSION	CONDITIONAL	06/02/2020	23/06/2020		n/a	18.37	3.06
Wexford County Council	20211207	Permission for the development of a fully serviced dwelling house with a garage	Coolnaleen, Kilcomb	n/a	n/a	n/a	27/07/2021			n/a	18.11	9.37
Wexford County Council	20200875	Permission for the erection of a fully serviced detached dwelling house and att	Knockduff (E.D Tinnacross), Tinnacross	APPLICATION FINALISED	PERMISSION	CONDITIONAL	31/07/2020	14/12/2020		n/a	15.36	0.97
Wexford County Council	20191660	PERMISSION TO ERECT A MILKING PARLOUR AND COLLECTION YARD WITH AN UNDERGROUND	GLENRANNY, WELLS	APPLICATION FINALISED	PERMISSION	CONDITIONAL	16/12/2019	11/03/2020		n/a	8.99	0.81
Wexford County Council	20210553	1) Permission for retention of as constructed percolation area, 2) Permission fo	Annaghfin, Ballyhuskard	APPLICATION FINALISED	PERMISSION	CONDITIONAL	15/04/2021	05/07/2021		n/a	16.88	2.30
Wexford County Council	20210268	Permission for the development of an Integrated Constructed Wetland for the	Wells, Wells	n/a	n/a	n/a	26/02/2021			n/a	6.45	1.15
Wexford County Council	20200755	Permission to convert existing attic roof space and to construct a dormer roof e	Upton, Ford	APPLICATION FINALISED	PERMISSION	CONDITIONAL	09/07/2020	05/10/2020		n/a	3.41	2.98
Wexford County Council	20210014	Permission for retention for extension and works to the existing cottage as buil	Ballybeg, Ballybeg	APPLICATION FINALISED	PERMISSION	CONDITIONAL	11/01/2021	06/04/2021		n/a	22.00	11.97
Wexford County Council	20210308	Permission for the installation of a temporary accommodation and all associated	Cranacrower, Ballycanew	n/a	n/a	n/a	05/03/2021			n/a	9.88	6.77
Wexford County Council	20200166	PERMISSION FOR CONSTRUCTION FO 25 NO. FULLY SERVICED DWELLING HOUSES INCLUDING	CASTLEBRIDGE, ARDCAVAN	APPLICATION FINALISED	PERMISSION	CONDITIONAL	13/02/2020	25/06/2020		n/a	21.57	16.46
Wexford County Council	20200313	Permission for the retention of dwelling house as constructed and all associated	Ballyvaldon, Ballyvaldon	n/a	n/a	n/a	13/03/2020			n/a	8.79	7.88
Wexford County Council	20201400	Permission to erect a dwelling with services and domestic garage	Ballyfad, Coolgroany	APPLICATION FINALISED	PERMISSION	CONDITIONAL	23/11/2020	24/02/2021		n/a	24.47	23.78
Wexford County Council	20200032	PERMISSION FOR THE ERECTION OF A 21 METER MONOPOLE TO SUPPORT TELECOMMUNICATIONS	ENNISCORTHY, ENNISCORTHY RURAL	APPLICATION FINALISED	PERMISSION	CONDITIONAL	16/01/2020	17/09/2020	307156-20	Granted (Conditional)	22.65	4.95
Wexford County Council	20201447	Permission to remove 2no. existing permanently placed habitable mobile home stru	Ballymoney Lower, Courttown	n/a	n/a	n/a	30/11/2020			n/a	14.68	14.11
Wexford County Council	20201070	Permission to erect a dwelling with services and domestic garage and all associa	Curragh, Ballynestragh	APPLICATION FINALISED	PERMISSION	CONDITIONAL	17/09/2020	22/01/2021		n/a	19.74	19.10

Planning Authority	Application Number	Development Description	Development Address	Application Status	Application Type	Decision	Received Date	Grant Date	Appeal Ref Number	Appeal Decision	Plot to Building (sqm)	Plot to LIAK Boundary (sqm)
Wexford County Council	20210003	Permission for retention of an existing extension to the rear of dwelling. Permi	Ballymoney Lower, Courtown	APPLICATION FINALISED	PERMISSION	CONDITIONAL	05/01/2021	28/04/2021		n/a	14.33	13.78
Wexford County Council	20191451	PERMISSION TO DEMOLISH EXISTING DOMESTIC GARAGE/STORE AND ERECT A SELF-CONTAINED	BALLYTEGAN, GOREY RURAL	n/a	n/a	n/a	29/10/2019			n/a	16.35	15.25
Wexford County Council	20200665	Permission to erect a domestic storage shed with ancillary works	Ballintlea, Kilnahun	APPLICATION FINALISED	PERMISSION	CONDITIONAL	22/06/2020	09/09/2020		n/a	19.36	17.68
Wexford County Council	20200098	PERMISSION FOR A CHANGE OF USE OF OUR EXISTING OFFICES TO A CAFE AND FOODHALL/	MILL LANDS, GOREY URBAN	APPLICATION FINALISED	PERMISSION	CONDITIONAL	30/01/2020	06/07/2020		n/a	14.25	13.16
Wexford County Council	20200824	Permission for the erection of a fully serviced dwelling house and domestic gara	Bolaboy More, Bolaboy	APPLICATION FINALISED	PERMISSION	CONDITIONAL	24/07/2020	09/12/2020		n/a	12.39	6.05
Wexford County Council	20201405	Permission for retention of existing works to date consisting of the following:	Donaghmore, Ballygarrett	n/a	n/a	n/a	23/11/2020			n/a	4.56	4.04
Wexford County Council	20210425	Permission to 1) construct a fully serviced dwelling house, 2) to refurbish exis	Marshallstown, Marshallstown	APPLICATION FINALISED	PERMISSION	CONDITIONAL	24/03/2021	16/06/2021		n/a	22.92	4.88
Wexford County Council	20210523	Permission to erect a dwelling house with services and domestic garage	Coolthawn, Monaseed	APPLICATION FINALISED	PERMISSION	CONDITIONAL	12/04/2021	13/10/2021		n/a	22.75	17.61
Wexford County Council	20191226	PERMISSION FOR A CHANGE OF USE OF EXISTING COMMERCIAL PREMISES FOR USE AS A	GOREYBRIDGE AND MILL LANDS, COURTOWN AND GOREY URBAN	n/a	n/a	n/a	02/09/2019			n/a	14.51	13.42
Wexford County Council	20200889	Permission for the construction of a single storey detached dwelling, an onsite	Glennaglogh, Courtown	APPLICATION FINALISED	PERMISSION	CONDITIONAL	04/08/2020	29/10/2020		n/a	12.78	12.20
Wexford County Council	20200228	PERMISSION TO CARRY OUT WORKS OF REFURBISHMENT, ALTERATION AND EXTENSION TO	GOREY CORPORATIONLANDS, GOREY URBAN	APPLICATION FINALISED	PERMISSION	CONDITIONAL	24/02/2020	13/07/2020		n/a	14.76	13.43
Wexford County Council	20211121	Retention planning permission for an extension, an attic conversion and garage t	Bracknagh, Ballycanew	APPLICATION FINALISED	PERMISSION	CONDITIONAL	13/07/2021	06/10/2021		n/a	10.57	7.72
Wexford County Council	20210305	Permission for the construction of Retail/Non-Retail/Restaurant Space	Ballytramon, Ardavan	APPLICATION FINALISED	PERMISSION	CONDITIONAL	04/03/2021	30/12/2021	ABP-310758-21	Granted (Conditional)	22.25	17.17
Wexford County Council	20191411	PERMISSION IS BEING SOUGHT FOR THE CONSTRUCTION OF A NEW DETACHED 2 STOREY DWELL	BALLYNESTRAGH DEMESNE, BALLYNESTRAGH	n/a	n/a	n/a	18/10/2019			n/a	19.36	18.52
Wexford County Council	20210233	Permission for new two storey dwelling house, site entrance, septic tank and per	Ballyboggan Lower, Artramon	n/a	n/a	n/a	19/02/2021			n/a	21.94	15.87
Wexford County Council	20191323	PERMISSION TO CONSTRUCT A FULLY SERVICED GRANNY FLAT TO SIDE OF EXISTING DWELLIN	ENNISCORTHY, ENNISCORTHY URBAN	APPLICATION FINALISED	PERMISSION	CONDITIONAL	26/09/2019	18/12/2019		n/a	22.27	4.85
Wexford County Council	20211165	permission for construction of a fully serviced flat roof two storey dwelling ho	Tombrack, Tombrack	APPLICATION FINALISED	PERMISSION	CONDITIONAL	21/07/2021	14/01/2022		n/a	21.75	8.04
Wexford County Council	20201448	Permission for the construction of a new dwelling house and all associated site	Pallis Lower, Limerick	APPLICATION FINALISED	PERMISSION	CONDITIONAL	30/11/2020	03/03/2021		n/a	23.35	21.79
Wexford County Council	20200085	PERMISSION FOR DEVELOPMENT WITHIN THE EXISTING QUARRY (PERMITTED UNDER WEXFORD C	BALLINROAUN (ED CASTLE ELLIS), CASTLE ELLIS	APPLICATION FINALISED	PERMISSION	CONDITIONAL	28/01/2020	16/06/2020		n/a	16.84	14.25
Wexford County Council	20201172	Permission to erect a dwelling with services and domestic garage and all	Rossminoge South, Rossminoge	APPLICATION FINALISED	PERMISSION	CONDITIONAL	12/10/2020	12/01/2021		n/a	16.71	11.58
Wexford County Council	20200877	Permission for retention of an existing boundary wall surrounding existing premi	Bayland, Kilbora	APPLICATION FINALISED	PERMISSION	CONDITIONAL	31/07/2020	08/06/2021	ABP-309340-21	Granted (Conditional)	15.61	5.74
Wexford County Council	20210479	Permission to erect a cubicle house, with slatted underground effluent storage t	Glascurrigh South, Ballygarrett	APPLICATION FINALISED	PERMISSION	CONDITIONAL	01/04/2021	03/06/2021		n/a	3.14	2.62
Wexford County Council	20200578	Permission for an agricultural structure140sqm lean to type	Tomnafunshoge, Enniscorthy Rural	APPLICATION FINALISED	PERMISSION	CONDITIONAL	04/06/2020	24/08/2020		n/a	18.49	3.13
Wexford County Council	20210716	Permission for new two storey dwelling house, site entrance, septic tank and per	Ballyboggan Lower, Artramon	APPLICATION FINALISED	PERMISSION	CONDITIONAL	10/05/2021	03/08/2021		n/a	21.94	15.87
Wexford County Council	20201348	Permission to erect a new extension to the side of the existing serviced	Clonatin Upper, Gorey Rural	APPLICATION FINALISED	PERMISSION	CONDITIONAL	16/11/2020	16/02/2021		n/a	14.76	13.81
Wexford County Council	20200499	Permission for extensions to existing agricultural shed to include slatted	Ballyowen, Gorey Rural	APPLICATION FINALISED	PERMISSION	CONDITIONAL	13/05/2020	12/08/2020		n/a	16.49	14.00
Wexford County Council	20200368	Permission to construct a single storey dwelling with PV panels on the roof and	Seamount, Ardamine	APPLICATION FINALISED	PERMISSION	CONDITIONAL	24/03/2020	29/07/2020		n/a	10.20	9.61
Wexford County Council	20201377	Permission for the following: A) Demolish the rear wall of my existing dwelling.	Clones Middle, Kilgorman	n/a	n/a	n/a	18/11/2020			n/a	18.60	18.05
Wexford County Council	20200794	Permission to raise the levels of approximately 1.3 hectares of existing agricul	Greenville, Enniscorthy Rural	APPLICATION FINALISED	PERMISSION	CONDITIONAL	16/07/2020	30/09/2020		n/a	22.50	4.51
Wexford County Council	20201184	Permission for retention of 2no. single storey domestic garages to the rear and	Ballymurn Upper, Kilmallock	APPLICATION FINALISED	PERMISSION	CONDITIONAL	14/10/2020	15/01/2021		n/a	18.84	10.48
Wexford County Council	20191560	PERMISSION TO ERECT A BUNGALOW WITH SERVICES, DOMESTIC GARAGE AND ANCILLARY	KNOCKAVOTA, BALLYNESTRAGH	n/a	n/a	n/a	25/11/2019			n/a	17.45	16.38
Wexford County Council	20191232	PERMISSION FOR FULLY SERVICED DWELLING HOUSE AND DOMESTIC GARAGE AND ASSOCIATED	KNOCKDUFF (ED TINNACROSS), TINNACROSS	n/a	n/a	n/a	03/09/2019			n/a	15.67	1.06
Wexford County Council	20210593	Permission for the erection of a fully serviced dwelling house with domestic gar	Ballynaclash, Castle Ellis	APPLICATION FINALISED	PERMISSION	CONDITIONAL	22/04/2021	19/08/2021		n/a	13.82	12.38
Wexford County Council	20201414	Permission for the erection of a fully serviced dwelling house, carport, domesti	Bolaboy More, Bolaboy	APPLICATION FINALISED	PERMISSION	CONDITIONAL	25/11/2020	01/03/2021		n/a	12.26	5.84
Wexford County Council	20191366	PERMISSION TO CONSTRUCT A FULLY SERVICED DWELLING HOUSE WITH ASSOCIATED SITE	SOILSBOROUGH, TINNACROSS	APPLICATION FINALISED	PERMISSION	CONDITIONAL	07/10/2019	08/01/2020		n/a	18.90	0.72
Wexford County Council	20200300	Permission for alterations/extensions to the existing fully serviced detached dw	Enniscorthy, Enniscorthy Rural	APPLICATION FINALISED	PERMISSION	CONDITIONAL	11/03/2020	20/07/2020		n/a	23.29	5.58
Wexford County Council	20201355	Permission for retention for works completed to date on a rear extension	Gorey Corporation Lands, Gorey Urban	APPLICATION FINALISED	PERMISSION	CONDITIONAL	16/11/2020	16/02/2021		n/a	14.29	12.91
Wexford County Council	20210057	Permission to erect a replacement community building incorporating dressing room	Borleagh, Limerick	APPLICATION FINALISED	PERMISSION	CONDITIONAL	18/01/2021	21/04/2021		n/a	20.88	19.96
Wexford County Council	20200204	PERMISSION TO ERECT AN EXTENSION TO EXISTING DWELLING AND PERMISSION TO INSTALL	BALLYCONLORE, LIMERICK	APPLICATION FINALISED	PERMISSION	CONDITIONAL	19/02/2020	20/07/2020		n/a	21.25	20.63

Planning Authority	Application Number	Development Description	Development Address	Application Status	Application Type	Decision	Received Date	Grant Date	Appeal Ref Number	Appeal Decision	Dist to Turbine (km)	Dist to EIR Boundary (km)
Wexford County Council	20200412	Permission for the erection of a domestic storage shed/ garage to the rear of th PERMISSION FOR EXTENSION TO SIDE OF EXISTING DWELLING HOUSE AND ASSOCIATED SITE	Tincurragh, Kilgorman ENNISCORTHY, ENNISCORTHY RURAL	n/a	n/a	n/a	03/04/2020			n/a	17.45	16.91
Wexford County Council	20200201	Permission for the construction of a fully serviced dwelling house	Wilton, Bree	APPLICATION FINALISED	PERMISSION	CONDITIONAL	19/02/2020	25/06/2020		n/a	23.11	5.67
Wexford County Council	20201174	PERMISSION TO ERECT A SERVICED DWELLING HOUSE AND TO CARRY OUT ALL ASSOCIATED	Knockskemolin, Wells	APPLICATION FINALISED	PERMISSION	CONDITIONAL	12/10/2020	08/03/2021		n/a	24.87	8.89
Wexford County Council	20191716	RETENTION OF EXISTING DOMESTIC GARAGE TO THE REAR OF DWELLING HOUSE AT NO. 6	Enniscorthy, Enniscorthy Urban	n/a	n/a	n/a	20/12/2019			n/a	8.98	2.37
Wexford County Council	20200020	Permission for the proposed construction of a fully serviced dwelling house, dom	Poplar, Artramon	APPLICATION FINALISED	PERMISSION	CONDITIONAL	14/01/2020	25/05/2020		n/a	22.45	5.45
Wexford County Council	20201558	Permission for 1. Retention for the bay window to the front elevation, 2. propos	Enniscorthy Rural, Enniscorthy	APPLICATION FINALISED	PERMISSION	CONDITIONAL	16/12/2020	19/05/2021		n/a	23.62	15.81
Wexford County Council	20210275	Permission to construct a two-storey extension to the side of existing dormer bu	Bog And Warren, Cahore	APPLICATION FINALISED	PERMISSION	CONDITIONAL	01/03/2021	19/05/2021		n/a	22.89	5.06
Wexford County Council	20201494	Permission for development at the site. the development will consist of a 1. A	Newtown Upper, Coolgreany	n/a	n/a	n/a	07/12/2020			n/a	0.82	0.15
Wexford County Council	20211180	Change of use from office to retail/cafe on the ground floor, provision of a toilet	Gorey Corporation lands, Gorey Urban	n/a	n/a	n/a	23/07/2021			n/a	24.64	24.04
Wexford County Council	20210981	Permission for the proposed erection of the following:- 1 no.2 Storey 90 bedroom	Templeshannon & Clonhastan, Enniscorthy Rural	APPLICATION FINALISED	PERMISSION	CONDITIONAL	23/06/2021	22/11/2021		n/a	14.76	13.40
Wexford County Council	20200700	Permission to construct a fully serviced single storey dwelling house and associ	Kilcormick, Kilcormick	n/a	n/a	n/a	30/06/2020			n/a	20.72	3.65
Wexford County Council	20210466	Permission for the demolition of an existing single storey extension to the	Enniscorthy, Enniscorthy Urban	APPLICATION FINALISED	PERMISSION	CONDITIONAL	31/03/2021	19/05/2021		n/a	11.45	2.02
Wexford County Council	20210135	Permission to construct a fully serviced dwelling house & garage with connection	Milehouse, Marshalstown	APPLICATION FINALISED	PERMISSION	CONDITIONAL	02/02/2021	28/04/2021		n/a	22.61	5.13
Wexford County Council	20200579	PERMISSION FOR DEVELOPMENT ON LANDS AT BALLYCOONOGUE AND GLENTIRE. THE DEVELOP	GLENTIRE AND BALLYMACONOGUE, BOLABOY	APPLICATION FINALISED	PERMISSION	CONDITIONAL	04/06/2020	07/10/2020		n/a	23.77	5.72
Wexford County Council	20191259	Retention Permission for alterations to existing dwelling as granted under	Coolanick, Edermine	APPLICATION FINALISED	PERMISSION	CONDITIONAL	10/09/2019	12/02/2020		n/a	12.98	7.62
Wexford County Council	20210301	Permission to upgrade existing sewage treatment system to EPA guidelines with as	Tomanoole, Castledockrell	APPLICATION FINALISED	PERMISSION	CONDITIONAL	04/03/2021	19/05/2021		n/a	21.51	9.56
Wexford County Council	20201417	Permission for a replacement dwelling and garage to include demolition of exist	Ballinesker & Kilmacoe & Ballyvaloo Upper & Ballyvaloo Lower, Casite Ellis & Ardcolm	APPLICATION FINALISED	PERMISSION	CONDITIONAL	26/11/2020	24/02/2021		n/a	24.66	8.01
Wexford County Council	20201009	Permission to change site boundaries granted under previous planning reg ref. 99	Tomanoole, Castledockrell	n/a	n/a	n/a	02/09/2020			n/a	16.25	14.72
Wexford County Council	20210936	Permission to construct a dwellinghouse with services, domestic garage and all	Kilmichael Upper, Kinahue	APPLICATION FINALISED	PERMISSION	CONDITIONAL	14/06/2021	08/09/2021		n/a	24.88	7.97
Wexford County Council	20200804	Permission for a fully serviced dwelling house and associated site works	Oranagh, Kilcormick	APPLICATION FINALISED	PERMISSION	CONDITIONAL	20/07/2020	11/11/2020		n/a	18.66	16.25
Wexford County Council	20200654	Permission to erect a dwelling with services and domestic garage	Ballycourcy More, Enniscorthy Rural	APPLICATION FINALISED	PERMISSION	CONDITIONAL	18/06/2020	04/11/2020		n/a	10.89	1.39
Wexford County Council	20200530	Permission for the construction of a single storey detached dwelling with	Prospect, Courtown	n/a	n/a	n/a	25/05/2020			n/a	20.57	5.57
Wexford County Council	20210177	Permission to erect a dwelling with services and domestic garage.	Clone, Ballycarny	APPLICATION FINALISED	PERMISSION	CONDITIONAL	09/02/2021	14/07/2021		n/a	14.29	13.69
Wexford County Council	20210241	Permission for retention of existing single storey dwelling and associated ancil	Stable, Cahore	APPLICATION FINALISED	PERMISSION	CONDITIONAL	22/02/2021	29/09/2021		n/a	16.85	2.69
Wexford County Council	20200452	Permission to demolish existing derelict dwelling house and adjoining	Brideswell Big, Ballyellis	APPLICATION FINALISED	PERMISSION	CONDITIONAL	22/04/2020	14/08/2020		n/a	0.52	0.21
Wexford County Council	20200980	Permission to erect a dwelling with services and domestic garage and all associa	Mangan (E.D. Wingfield), Wingfield	APPLICATION FINALISED	PERMISSION	CONDITIONAL	24/08/2020	18/11/2020		n/a	15.04	13.74
Wexford County Council	20200932	Permission to construct a single storey extension to the side of dwelling house	Drumgold, Enniscorthy Rural	APPLICATION FINALISED	PERMISSION	CONDITIONAL	14/08/2020	27/01/2021		n/a	21.14	13.81
Wexford County Council	20200557	Permission to construct a fully serviced dwelling house and associated site work	Kilmuckridge, Ballyvaldon	APPLICATION FINALISED	PERMISSION	CONDITIONAL	29/05/2020	24/08/2020		n/a	20.46	18.52
Wexford County Council	20210725	PERMISSION TO ERECT A BUNGALOW WITH SERVICES AND ANCILLARY WORKS INCLUDE	TARAHILL, COURTTOWN	APPLICATION FINALISED	PERMISSION	CONDITIONAL	11/05/2021	28/07/2021		n/a	21.16	4.56
Wexford County Council	20211197	Permission to (1) make alterations to existing dwelling and (2) erect an extensi	Ballinacoola, Kinahue	APPLICATION FINALISED	PERMISSION	CONDITIONAL	27/07/2021	18/10/2021		n/a	4.81	4.38
Wexford County Council	20191393	PERMISSION FOR THE ERECTION OF A FULLY SERVICED NEW DWELLING HOUSE	JOHNSTOWN, ARDCAVAN	n/a	n/a	n/a	14/10/2019			n/a	15.96	15.41
Wexford County Council	20201561	Permission for a fully serviced dwelling, domestic garage and detached ancillary	Moyne Lower, Enniscorthy Rural	APPLICATION FINALISED	PERMISSION	CONDITIONAL	16/12/2020	12/05/2021		n/a	17.41	13.88
Wexford County Council	20191601	Permission to install 2 no. agricultural entrances to create new cattle crossing	Ballyowen (E.D. Gorey Rural), Gorey Rural	n/a	n/a	n/a	04/12/2019			n/a	20.92	17.59
Wexford County Council	20201240	PERMISSION FOR ERECTION OF AN INDEPENDENT LIVING UNIT AND ASSOCIATED SITE WORKS	BALLYOUGHNA, BALLYGARRETT	n/a	n/a	n/a	23/10/2020			n/a	21.73	3.53
Wexford County Council	20200998	Permission for the proposed erection of a fully serviced split level dwelling ho	Ballytramon, Ardcaavan	APPLICATION FINALISED	PERMISSION	CONDITIONAL	28/08/2020	23/11/2020		n/a	16.90	14.30
Wexford County Council	20200104	Permission to retain 2 no. single storey extensions to the rear of the property	Ballysimon, Tinnacross	APPLICATION FINALISED	PERMISSION	CONDITIONAL	03/02/2020			n/a	3.63	1.63
Wexford County Council	20200539	Permission for retention of existing shed and permission for the erection of a	Ballygarran, Killincooly	APPLICATION FINALISED	PERMISSION	CONDITIONAL	25/05/2020	27/01/2021		n/a	23.29	17.93
Wexford County Council	20211102						12/07/2021	01/10/2021		n/a	16.16	1.49
Wexford County Council	20210281						01/03/2021	11/10/2021		n/a	3.98	3.56

Planning Authority	Application Number	Development Description	Development Address	Application Status	Application Type	Decision	Received Date	Grant Date	Appeal Ref Number	Appeal Decision	Dist to Turbine (km)	Dist to IAR Boundary (km)
Wexford County Council	20210556	Permission for A) the construction of a two-storey rear extension, B) alteration	Gorey Corporation Lands, Gorey Urban	n/a	n/a	n/a	16/04/2021			n/a	14.94	13.67
Wexford County Council	20191446	PERMISSION FOR DEVELOPMENT WILL CONSIST OF A NEW DWELLING INCLUDING DOMESTIC	BALLYBOGGAN LOWER, ARTRAMON	APPLICATION FINALISED	PERMISSION	CONDITIONAL	25/10/2019	22/01/2020		n/a	22.15	16.05
Wexford County Council	20200592	Permission to erect and extension to existing serviced dwelling house, to demolish	Glen (Richards), Ardamine	APPLICATION FINALISED	PERMISSION	CONDITIONAL	08/06/2020	31/08/2020		n/a	7.42	6.83
Wexford County Council	20201162	Permission for a single storey dwelling with detached single storey garage to	Mounthoward Upper, Monamolin	n/a	n/a	n/a	09/10/2020			n/a	9.30	3.54
Wexford County Council	20191530	PERMISSION FOR ACCESS AND PARKING TO REAR OF MERCY CONVENT TO FACILITATE ITS	TEMPLESHANNON, ENNISCORTHY URBAN	APPLICATION FINALISED	PERMISSION	CONDITIONAL	18/11/2019	17/02/2020		n/a	21.80	4.63
Wexford County Council	20200427	Permission to demolish existing domestic garage/store and erect a self contained	Ballytegan, Gorey Rural	APPLICATION FINALISED	PERMISSION	CONDITIONAL	08/04/2020	07/01/2021		n/a	16.35	15.25
Wexford County Council	20200708	Permission for the demolition of existing foundations and slab and construction	Askingarran Lower, Ardamine	APPLICATION FINALISED	PERMISSION	CONDITIONAL	01/07/2020	29/03/2021	ABP-308211-20	Granted (Conditional)	5.73	5.20
Wexford County Council	20200474	Permission for retention of domestic garage.	Enniscorthy, Enniscorthy Rural	APPLICATION FINALISED	PERMISSION	CONDITIONAL	29/04/2020	14/08/2020		n/a	22.15	4.50
Wexford County Council	20211094	Permission for retention of replacement roof to existing dwelling and all associated	Grove Little, Kilnahue	APPLICATION FINALISED	PERMISSION	CONDITIONAL	09/07/2021	04/10/2021		n/a	18.87	16.98
Wexford County Council	20200512	Permission for retention of alterations to the permitted development previously	Gorey Corporation Lands, Gorey Urban	APPLICATION FINALISED	PERMISSION	CONDITIONAL	18/05/2020	18/08/2020		n/a	14.81	13.49
Wexford County Council	20200936	Permission for retention of the following: 3 no. existing stables, 2 no. existing	Coolgarrow, Ballyhuskard	APPLICATION FINALISED	PERMISSION	CONDITIONAL	14/08/2020	02/11/2020		n/a	16.25	3.15
Wexford County Council	20200935	Permission to erect a dwelling house with services and domestic garage	Coolthawn, Monaseed	n/a	n/a	n/a	14/08/2020			n/a	22.75	17.61
Wexford County Council	20200772	Permission for erection of domestic garage and associated site works	Bormount, Bree	APPLICATION FINALISED	PERMISSION	CONDITIONAL	13/07/2020	07/10/2020		n/a	23.86	8.80
Wexford County Council	20210130	Permission to construct a two storey extension to existing dwelling	Ballowen or Ramsfortpark, Gorey Rural	APPLICATION FINALISED	PERMISSION	CONDITIONAL	02/02/2021	28/04/2021		n/a	15.45	14.15
Wexford County Council	20200137	RETENTION FOR THE FOLLOWING (A) REVISED POSITION OF ON-SITE SEWAGE FACILITIES	SCARAWALSH, BALLYCARNEY	APPLICATION FINALISED	PERMISSION	CONDITIONAL	07/02/2020	29/06/2020		n/a	21.11	4.21
Wexford County Council	20200425	Permission for the erection of a fully serviced dwelling house and domestic garage	Moyné Upper, Enniscorthy Rural	n/a	n/a	n/a	08/04/2020			n/a	21.52	3.63
Wexford County Council	20200888	Permission for retention of temporary siting of existing mobile home and permission	Courtough Upper, Askabeg, Castle Talbot, Bolaboy	APPLICATION FINALISED	PERMISSION	CONDITIONAL	04/08/2020	27/10/2020		n/a	11.74	6.49
Wexford County Council	20210294	Retention Permission of an existing telecommunications support structure	Monasootagh, Kilcomb	APPLICATION FINALISED	PERMISSION	CONDITIONAL	03/03/2021	26/05/2021		n/a	21.04	11.48
Wexford County Council	20210049	Permission to erect a two-storey dwelling with domestic garage, services and ancillary	Millquarter, Monaseed	APPLICATION FINALISED	PERMISSION	CONDITIONAL	15/01/2021	16/06/2021		n/a	21.80	17.13
Wexford County Council	20191269	PERMISSION FOR THE ERECTION OF A FULLY SERVICED DWELLING HOUSE, DOMESTIC SHED	BALINRODAUN (ED ARDCOLM), ARDCOLM	APPLICATION FINALISED	PERMISSION	CONDITIONAL	13/09/2019	08/01/2020		n/a	16.79	13.27
Wexford County Council	20200040	PERMISSION FOR A FULLY SERVICED DWELLING, DOMESTIC GARAGE WITH ASSOCIATED AND	BALLYNADRISHOGH, BALLYVALDON	n/a	n/a	n/a	20/01/2020			n/a	7.73	7.28
Wexford County Council	20200487	Permission for development consisting of (a) demolition of existing chimney and	Clobemon, Tombrack	APPLICATION FINALISED	PERMISSION	CONDITIONAL	07/05/2020	12/08/2020		n/a	23.65	8.90
Wexford County Council	20201596	Permission to construct a dwelling house with domestic garage, new effluent	Monasootagh, Kilcomb	APPLICATION FINALISED	PERMISSION	CONDITIONAL	21/12/2020	05/05/2021		n/a	19.36	10.98
Wexford County Council	20200864	Permission to construct a fully serviced dwelling house & garage with associated	Ryane, Edermine	n/a	n/a	n/a	31/07/2020			n/a	23.48	11.53
Wexford County Council	20210498	Permission for Retention of alterations made to Residential Unit No. 48 as grant	Knockmullen, Gorey Rural	APPLICATION FINALISED	PERMISSION	CONDITIONAL	07/04/2021	28/06/2021		n/a	13.92	12.69
Wexford County Council	20201375	Permission for retention of first floor extension to approved serviced dwelling	Ballygarran, Killincooly	n/a	n/a	n/a	18/11/2020			n/a	4.11	3.68
Wexford County Council	20191726	(1) RETENTION OF EIGHT MOBILE HOMES FOR THE PURPOSE OF HOUSING SEASONAL WORKS	KILLAHARD AND MAHANAGH, CASTLE ELLIS	n/a	n/a	n/a	20/12/2019			n/a	14.50	10.59
Wexford County Council	20200622	Permission for the retention of building, ancillary to existing dwelling house, permission to erect a two storey dwelling with domestic garage, services and ancillary	Enniscorthy, Enniscorthy Urban	APPLICATION FINALISED	PERMISSION	CONDITIONAL	12/06/2020	31/08/2020		n/a	22.41	5.10
Wexford County Council	20210210	Permission to erect a two storey dwelling with domestic garage, services and ancillary	Killowen Upper, Kilgorman	APPLICATION FINALISED	PERMISSION	CONDITIONAL	15/02/2021	16/06/2021		n/a	21.91	21.38
Wexford County Council	20200766	Permission to erect a dwelling with services and domestic garage	Coolgarrow, Ballyhuskard	APPLICATION FINALISED	PERMISSION	CONDITIONAL	10/07/2020	28/09/2020		n/a	16.55	2.98
Wexford County Council	20201312	Permission for alterations to a previously approved extension	Coolralney, Ardcolm	n/a	n/a	n/a	09/11/2020			n/a	18.31	16.77
Wexford County Council	20210272	Permission for erection of domestic garage and associated site works.	Clones Lower, Kilgorman	APPLICATION FINALISED	PERMISSION	CONDITIONAL	01/03/2021	18/05/2021		n/a	19.33	18.81
Wexford County Council	20201183	Permission to erect a dwelling with services and domestic garage and all associated	Raheen (E.D. Kilcomb), Kilcomb	APPLICATION FINALISED	PERMISSION	CONDITIONAL	14/10/2020	03/03/2021		n/a	19.87	12.26
Wexford County Council	20191494	RETENTION FOR ALTERATIONS TO EXISTING DWELLING HOUSE GRANTED UNDER PLANNING	KILMALLOCK, KILMALLOCK	APPLICATION FINALISED	PERMISSION	CONDITIONAL	06/11/2019	29/06/2020		n/a	20.09	10.31
Wexford County Council	20210662	Permission for the erection of a fully serviced dwelling house with associated services	Templecobry, The Leap	APPLICATION FINALISED	PERMISSION	CONDITIONAL	30/04/2021	01/09/2021		n/a	24.70	7.17
Wexford County Council	20200587	Permission for a commercial entrance and associated site works	Moyné Upper, Enniscorthy Rural	n/a	n/a	n/a	08/06/2020			n/a	21.51	3.59
Wexford County Council	20191555	RETENTION FOR DEVELOPMENT AT THIS SITE, THE DEVELOPMENT CONSISTS OF 1. RETENTION	BALUNA (ED CASTLE ELLIS), CASTLE ELLIS	APPLICATION FINALISED	PERMISSION	CONDITIONAL	22/11/2019	24/02/2020		n/a	15.88	13.06
Wexford County Council	20200809	Permission for the erection of a book storage facility together with ancillary	Ballycourcy Beg, Ballyhuskard	APPLICATION FINALISED	PERMISSION	CONDITIONAL	21/07/2020	14/10/2020		n/a	19.30	6.14
Wexford County Council	20201257	Permission for the Material Change of use of 2nd floor accommodation (West Wing)	Ramstown Lower, Gorey Rural	APPLICATION FINALISED	PERMISSION	CONDITIONAL	29/10/2020	25/05/2021	ABP-309168-21	Granted (Conditional)	14.10	12.42
Wexford County Council	20210832	Permission for the erection of a fully serviced dwelling house and domestic garage	Ballynamuddagh, Ballyhuskard	APPLICATION FINALISED	PERMISSION	CONDITIONAL	28/05/2021	01/11/2021		n/a	15.78	6.46

Planning Authority	Application Number	Development Description	Development Address	Application Status	Application Type	Decision	Received Date	Grant Date	Appeal Ref Number	Appeal Decision	Dist to Turbine (km)	Dist to IAR Boundary (km)
Wexford County Council	20200148	PERMISSION FOR THE ERECTION OF A SINGLE STOREY DWELLING HOUSE AND Retention Permission for an increased window display size located to the front o	ST. EDMONDS, ARTRAMON	n/a	n/a	n/a	10/02/2020			n/a	24.14	16.64
Wexford County Council	20210780	Permission to erect a dwelling with services and domestic garage	Goreycorporationlands, Gorey Urban	APPLICATION FINALISED	PERMISSION	CONDITIONAL	21/05/2021	11/08/2021		n/a	14.71	13.46
Wexford County Council	20200909	Permission for the erection of 3 number dwelling houses with associated site	Ballynaglogh & Glebe (Ballagheen South By), Castle Talbot	n/a	n/a	n/a	10/08/2020			n/a	12.36	10.14
Wexford County Council	20200490	Permission to erect an extension and to carry out alterations to existing service	Tobergal, The Harrow	APPLICATION FINALISED	PERMISSION	CONDITIONAL	07/05/2020	12/08/2020		n/a	12.08	0.00
Wexford County Council	20200741	Permission to erect a dwelling with services and domestic garage	Bolinready, Ballycanew	APPLICATION FINALISED	PERMISSION	CONDITIONAL	06/07/2020	22/01/2021		n/a	8.86	5.54
Wexford County Council	20210923	Permission to erect a dwelling with services and domestic garage and all associa	Fortchester Upper, Coolgreany	APPLICATION FINALISED	PERMISSION	CONDITIONAL	14/06/2021	08/09/2021		n/a	22.03	21.43
Wexford County Council	20191222	PERMISSION FOR THE INSTALLATION OF A NEW TREATMENT PLANT SYSTEM (UPGRADE OF	CLONHENRET, KILCOMB	APPLICATION FINALISED	PERMISSION	CONDITIONAL	02/09/2019	25/03/2020		n/a	14.69	6.91
Wexford County Council	20201217	Permission for a new vehicular entrance, driveway and parking bay together with	Ballyboggan Lower, Artramon	APPLICATION FINALISED	PERMISSION	CONDITIONAL	20/10/2020	20/01/2021		n/a	22.02	16.72
Wexford County Council	20191199	PERMISSION TO ERECT A FULLY SERVICED DWELLING HOUSE WITH DOMESTIC GARAGE	BALLYDUFF (ED CASTLEDOKKRELL), CASTLEDOKKRELL	APPLICATION FINALISED	PERMISSION	CONDITIONAL	26/08/2019	18/12/2019		n/a	24.38	8.72
Wexford County Council	20200801	Permission to erect a serviced dwelling house and to carry out all associated an	Knockskemolin, Wells	n/a	n/a	n/a	17/07/2020			n/a	8.97	2.37
Wexford County Council	20201123	Permission for the retention of dwelling house as constructed including all asso	Ballyvaldon, Ballyvaldon	n/a	n/a	n/a	29/09/2020			n/a	8.79	7.88
Wexford County Council	20200527	Permission for erection of a dwelling house, domestic garage/store and associate	Ballina Lower (E.D. Castle Ellis), Castle Ellis	APPLICATION FINALISED	PERMISSION	CONDITIONAL	22/05/2020	18/08/2020		n/a	14.36	12.84
Wexford County Council	20201148	Permission for the proposed erection of a residential development of 12 no. hous	Ballyboggan Lower & Glasganny, Artramon & Ardavan	APPLICATION FINALISED	PERMISSION	CONDITIONAL	06/10/2020	24/02/2021		n/a	21.38	15.99
Wexford County Council	20201101	Permission for the erection of security fencing and all associated works	Ballymurn Upper, Kilmallock	APPLICATION FINALISED	PERMISSION	CONDITIONAL	23/09/2020	16/12/2020		n/a	18.80	10.29
Wexford County Council	20200456	Permission to erect a two storey dwelling with services and domestic garage	Boley Lower, Rossminoge	APPLICATION FINALISED	PERMISSION	CONDITIONAL	23/04/2020	12/08/2020		n/a	17.93	10.88
Wexford County Council	20201519	Permission for the provision single storey extension to the west facade of the e	Raheenagurren West, Courtown	APPLICATION FINALISED	PERMISSION	CONDITIONAL	10/12/2020	04/10/2021		n/a	13.68	12.80
Wexford County Council	20200995	Permission to erect a dwelling house with services and domestic garage	Ballynahalin, Enniscomthry Rural	n/a	n/a	n/a	28/08/2020			n/a	20.51	2.57
Wexford County Council	20200949	Permission for retention for the construction of a domestic shed	Garrylough Lower, Kilmallock	APPLICATION FINALISED	PERMISSION	CONDITIONAL	17/08/2020	11/11/2020		n/a	18.92	14.37
Wexford County Council	20201122	Permission for the erection of a shed for the storage of farm machinery	Craanagham, Ardavan	APPLICATION FINALISED	PERMISSION	CONDITIONAL	29/09/2020	16/12/2020		n/a	23.39	18.88
Wexford County Council	20200524	1. Permission for retention of alterations to existing dwelling in a revised pos	Coolnagloose, Limerick	APPLICATION FINALISED	PERMISSION	CONDITIONAL	22/05/2020	18/08/2020		n/a	21.09	20.47
Wexford County Council	20200795	Permission for a dwelling, garage, bored well, wastewater treatment system to cu	Shrule, Kilcomb	n/a	n/a	n/a	16/07/2020			n/a	19.64	12.40
Wexford County Council	20210436	Permission for retention for the sun room, main roof, porch, pergola & increased	Loughgaird, Bree	APPLICATION FINALISED	PERMISSION	CONDITIONAL	25/03/2021	16/06/2021		n/a	23.89	8.81
Wexford County Council	20210801	Permission for retention of a detached domestic garage and permission for demol	Newtown (ED Kilbora), Kilbora	APPLICATION FINALISED	PERMISSION	CONDITIONAL	25/05/2021	20/09/2021		n/a	18.77	5.82
Wexford County Council	20210739	Permission for a two-storey house with new entrance off existing lane, new treat	Killinierin, Limerick	n/a	n/a	n/a	14/05/2021			n/a	20.61	19.75
Wexford County Council	20201621	Permission to construct 2 no. silage pits side by side complete with effluent ch	Woodpark, Gorey Rural	APPLICATION FINALISED	PERMISSION	CONDITIONAL	23/12/2020	29/03/2021		n/a	11.45	8.96
Wexford County Council	20201442	Permission for the completion of the erection of a partially constructed	St. Edmond's, Artramon	n/a	n/a	n/a	30/11/2020			n/a	24.54	17.05
Wexford County Council	20210040	Permission for retention of site boundaries, position of dwelling house and asso	Clonmore Lower, Ballyhuskard	APPLICATION FINALISED	PERMISSION	CONDITIONAL	14/01/2021	31/03/2021		n/a	17.70	6.75
Wexford County Council	20211057	Permission to erect a dwelling with services and domestic garage and all associa	Bolacreen, Ballymore	n/a	n/a	n/a	05/07/2021			n/a	11.98	3.15
Wexford County Council	20200564	Permission for retention for the erection of a sunroom to the rear of the existi	Newtown (E.D. Cahore), Cahore	APPLICATION FINALISED	PERMISSION	CONDITIONAL	02/06/2020	24/08/2020		n/a	0.63	0.00
Wexford County Council	20210999	Permission to construct a dwelling house with services, domestic garage and all	Ballymore, Ardcolm	APPLICATION FINALISED	PERMISSION	CONDITIONAL	25/06/2021	20/09/2021		n/a	18.16	14.99
Wexford County Council	20201198	Permission to construct a new dwelling house and all associated works including	Ballymoney Lower, Courtown	n/a	n/a	n/a	16/10/2020			n/a	14.43	13.86
Wexford County Council	20200999	Permission for retention of the following, 1) bay window to gable end of dwellin	Garrymile, Ballyhuskard	APPLICATION FINALISED	PERMISSION	CONDITIONAL	28/08/2020	07/01/2021		n/a	14.99	4.29
Wexford County Council	20191374	PERMISSION TO ERECT AN EXTENSION AND CARRY OUT ALTERATIONS TO EXISTING SERVICED	TINNOCK UPPER, BALLYNESTRAGH	APPLICATION FINALISED	PERMISSION	CONDITIONAL	09/10/2019	08/01/2020		n/a	19.03	18.27
Wexford County Council	20200652	Permission consisting of a sand & gravel pit with extraction and dry processing	Knocknavey, Bolaboy	n/a	n/a	n/a	17/06/2020			n/a	14.54	9.28
Wexford County Council	20200788	Permission for the retention for the removal of an outfall pipe from a	Moor, Ardamine	APPLICATION FINALISED	PERMISSION	CONDITIONAL	15/07/2020	28/09/2020		n/a	8.13	7.08
Wexford County Council	20200687	Permission for the erection of a two storey dwelling, domestic garage and waste	Craanroe, Edermine	APPLICATION FINALISED	PERMISSION	CONDITIONAL	26/06/2020	21/09/2020		n/a	22.12	8.25
Wexford County Council	20201242	Permission for the change of use of existing yard for provision of off-street	Templeshannon, Enniscomthry Urban	APPLICATION FINALISED	PERMISSION	CONDITIONAL	23/10/2020	27/01/2021		n/a	21.90	4.73
Wexford County Council	20201562	Permission for removal of existing conservatory and construction of a single sto	Cahore, Cahore	APPLICATION FINALISED	PERMISSION	CONDITIONAL	16/12/2020	22/03/2021		n/a	2.18	1.49
Wexford County Council	20201260	Permission for the demolition of an existing single storey conservatory	Tarahill, Courtown	APPLICATION FINALISED	PERMISSION	CONDITIONAL	30/10/2020	31/05/2021		n/a	15.68	15.11
Wexford County Council	20201066	Permission to erect a dwelling house with services and domestic garage	Tomnaboley Lower, Kilcormick	APPLICATION FINALISED	PERMISSION	CONDITIONAL	16/09/2020	09/12/2020		n/a	10.82	0.00
Wexford County Council	20201477	Permission to retain existing Garage & Associated site works	Clonerranny, Kilgorman	APPLICATION FINALISED	PERMISSION	CONDITIONAL	07/12/2020	10/03/2021		n/a	20.41	19.89

Planning Authority	Application Number	Development Description	Development Address	Application Status	Application Type	Decision	Received Date	Grant Date	Appeal Ref Number	Appeal Decision	Dist to Turbine (km)	Dist to EIR Boundary (km)
Wexford County Council	20210237	Permission for the erection of screen nets behind the goals to the existing socc	Ballybogan Lower, Artramon	APPLICATION FINALISED	PERMISSION	CONDITIONAL	22/02/2021	18/05/2021		n/a	22.08	16.71
Wexford County Council	20211095	Permission to erect a dwelling with services and domestic garage and all associa	Mill Lands, Edermine	APPLICATION FINALISED	PERMISSION	CONDITIONAL	09/07/2021	29/09/2021		n/a	21.74	13.13
Wexford County Council	20200938	Permission for change of house type on plots 01-10 inclusive	Clonhasten, Enniscorthy Rural	APPLICATION FINALISED	PERMISSION	CONDITIONAL	14/08/2020	04/11/2020		n/a	20.76	3.58
Wexford County Council	20201429	Permission for the construction of a vehicle access entrance for forestry	Corcanon, Ballynestragh	APPLICATION FINALISED	PERMISSION	CONDITIONAL	27/11/2020	16/06/2021		n/a	19.69	19.08
Wexford County Council	20200867	Permission to erect a dwelling with services and domestic garage and all associa	Cullenoge, Ballynestragh	APPLICATION FINALISED	PERMISSION	CONDITIONAL	31/07/2020	21/10/2020		n/a	18.81	18.24
Wexford County Council	20200777	Permission for retention of the following works which are alterations to a previ	Barracurragh, Limerick	n/a	n/a	n/a	13/07/2020			n/a	21.80	20.47
Wexford County Council	20211161	permission for an off- licence permission (area 19.00m2) within subsidiary to the	Ardcavan, Ardcavan	APPLICATION FINALISED	PERMISSION	CONDITIONAL	20/07/2021	11/10/2021		n/a	23.43	18.78
Wexford County Council	20200108	PERMISSION TO ERECT A DWELLING WITH SERVICES AND DOMESTIC GARAGE AND ALL	BALLYNESTRAGH, BALLYNESTRAGH	APPLICATION FINALISED	PERMISSION	CONDITIONAL	03/02/2020	23/06/2020		n/a	19.28	18.07
Wexford County Council	20191401	PERMISSION FOR THE PROPOSED ERECTION OF AN EXTENSION TO AN EXISTING SCHOOL COMPR	COURTBALLYEDMOND, MONAMOLIN	APPLICATION FINALISED	PERMISSION	CONDITIONAL	16/10/2019	15/01/2020		n/a	6.64	1.28
Wexford County Council	20211016	Permission to erect a dwelling house and domestic garage with connection to exis	Ferns Lower, Ferns	APPLICATION FINALISED	PERMISSION	CONDITIONAL	28/06/2021	20/09/2021		n/a	17.55	4.16
Wexford County Council	20191272	10 YEAR PLANNING PERMISSION FOR A SOLAR FARM WHICH WILL CONNECT TO THE NATIONAL	BALLYCLOGH, MEDOPHALL DEMESNE, MEDOPHALL & TULLABEG, BALLYOUGHTER	APPLICATION FINALISED	PERMISSION	CONDITIONAL	13/09/2019	23/09/2020	ABP-306065-19	n/a	12.21	5.56
Wexford County Council	20210050	Permission for the erection of a two storey entrance hall extension with new sta	Inch, Castle Ellis	APPLICATION FINALISED	PERMISSION	CONDITIONAL	15/01/2021	07/04/2021		n/a	12.39	10.80
Wexford County Council	20191503	RETENTION OF EXISTING STABLES AND PERMISSION FOR THE ERECTION OF A STEEL FRAMED	BALLYCOMCLONE, COURTTOWN	APPLICATION FINALISED	PERMISSION	CONDITIONAL	11/11/2019	25/06/2020		n/a	13.87	13.25
Wexford County Council	20201597	Permission for 14 no. dwellings at 1 to 14 Holly Lane, comprising 4 no. house ty	Clonhasten, Enniscorthy Rural	APPLICATION FINALISED	PERMISSION	CONDITIONAL	21/12/2020	15/09/2021		n/a	20.75	3.45
Wexford County Council	20191571	RETENTION OF THE FOLLOWING: FRONT PORCH, REAR EXTENSION AND POLY TUNNEL AT THE	BALLYNACARRIG, EDERMINE	APPLICATION FINALISED	PERMISSION	CONDITIONAL	27/11/2019	19/02/2020		n/a	24.18	14.32
Wexford County Council	20191642	PERMISSION FOR ERECTION OF A DWELLING HOUSE, DOMESTIC GARAGE/STORE AND	NEWFORT, CASTLE ELLIS	n/a	n/a	n/a	12/12/2019			n/a	16.63	13.09
Wexford County Council	20210699	Permission for the proposed erection of a fully serviced Dwelling House and Dome	Killisk, Kilmallock	APPLICATION FINALISED	PERMISSION	CONDITIONAL	07/05/2021	13/09/2021		n/a	15.84	9.88
Wexford County Council	20210037	Permission for the erection of a fully serviced dwelling house with associated	Boley Lower, Rossminogue	APPLICATION FINALISED	PERMISSION	CONDITIONAL	13/01/2021	19/05/2021		n/a	17.38	10.18
Wexford County Council	20200361	Erection/ Installation of underground slatted slurry tanks, a concrete silage sil	Knockavocka, The Harrow	APPLICATION FINALISED	PERMISSION	CONDITIONAL	23/03/2020	04/09/2020		n/a	14.10	0.24
Wexford County Council	20210297	Permission for retention of minor alterations carried out to elevations of	Killineerin, Limerick	APPLICATION FINALISED	PERMISSION	CONDITIONAL	03/03/2021	24/05/2021		n/a	20.38	19.44
Wexford County Council	20200497	Permission for the demolition of attached single storey flat roof garage and	Templeshannon, Enniscorthy Rural	APPLICATION FINALISED	PERMISSION	CONDITIONAL	12/05/2020	17/08/2020		n/a	21.63	4.18
Wexford County Council	20201098	Permission to erect a serviced dwelling house, to erect a domestic garage/store	Kyle, Boleboy	APPLICATION FINALISED	PERMISSION	CONDITIONAL	21/09/2020	16/12/2020		n/a	10.46	3.68
Wexford County Council	20191540	PERMISSION FOR A PROPOSED NEW GARAGE, NEW BOUNDARY WALL, ENTRANCE GATES AND	OULARTLEIGH, BALLYHUSKARD	n/a	n/a	n/a	19/11/2019			n/a	17.06	6.57
Wexford County Council	20200289	Permission to construct a dwelling house with services, domestic garage and all	Kilmichael Upper, Kilmahue	n/a	n/a	n/a	10/03/2020			n/a	18.66	16.25
Wexford County Council	20201615	Permission for a) retention of alterations to changes to front and side elevatiu	Coolrainey, Ardcolum	APPLICATION FINALISED	PERMISSION	CONDITIONAL	22/12/2020	24/03/2021		n/a	18.60	16.43
Wexford County Council	20201324	Permission to erect a dwelling with services and domestic garage and all associa	Monmore, Ballygarrett	APPLICATION FINALISED	PERMISSION	CONDITIONAL	11/11/2020	10/02/2021		n/a	4.44	3.72
Wexford County Council	20200920	Permission for the Erection of a self contained residential unit for use by a	Ballytarsna, Castle Talbot	n/a	n/a	n/a	11/08/2020			n/a	9.68	4.93
Wexford County Council	20201245	Permission for the replacement of an existing 12m wooden pole for a 15 metre hig	Ballaghblake, Ardcolum	APPLICATION FINALISED	PERMISSION	CONDITIONAL	27/10/2020	20/01/2021		n/a	18.62	16.42
Wexford County Council	20210359	Permission for the erection of a fully serviced dwelling house, garage & all	Ballyoughna, Ballygarrett	APPLICATION FINALISED	PERMISSION	CONDITIONAL	15/03/2021	21/07/2021		n/a	3.41	2.20
Wexford County Council	20201587	Permission to construct 1) extensions to an existing dwelling including	Mountalexander, Courttown	APPLICATION FINALISED	PERMISSION	CONDITIONAL	18/12/2020	22/03/2021		n/a	12.65	12.00
Wexford County Council	20201189	Permission for the extension of an Inert Waste Disposal site for the filling of	Banntown, Huntingtown	APPLICATION FINALISED	PERMISSION	CONDITIONAL	15/10/2020	15/01/2021		n/a	15.86	11.62
Wexford County Council	20210121	Permission to construct 2 No. agricultural sheds consisting of a grain store and	Carrigbeg (ED Huntingtown), Huntingtown	APPLICATION FINALISED	PERMISSION	CONDITIONAL	01/02/2021	28/04/2021		n/a	15.14	13.02
Wexford County Council	20200811	Permission to erect a dwelling with services and domestic garage and all	Ballyrea, Wells	APPLICATION FINALISED	PERMISSION	CONDITIONAL	21/07/2020	30/11/2020		n/a	6.19	0.00
Wexford County Council	20191158	PERMISSION FOR THE ERECTION OF A DWELLING HOUSE, DOMESTIC GARAGE/STORE AND	COOLNAHORN, MARSHALSTOWN	APPLICATION FINALISED	PERMISSION	CONDITIONAL	15/08/2019	06/11/2019		n/a	21.54	3.54
Wexford County Council	20200623	Permission for the erection of a fully serviced new dwelling house and domestic	Johnstown, Ardcavan	APPLICATION FINALISED	PERMISSION	CONDITIONAL	12/06/2020	28/09/2020		n/a	21.19	17.67
Wexford County Council	20201259	1) Permission for retention of minor alterations consisting of removal of corner	Ballytarsna, Ballybeg	APPLICATION FINALISED	PERMISSION	CONDITIONAL	30/10/2020	27/01/2021		n/a	22.21	12.58
Wexford County Council	20191710	(A) PERMISSION FOR CONSTRUCTION OF EXTENSION TO GRAIN STORE (PERMITTED UNDER	COOLADINE, BALLYHUSKARD	APPLICATION FINALISED	PERMISSION	CONDITIONAL	20/12/2019	23/03/2020		n/a	19.36	4.67
Wexford County Council	20200644	Permission to relocate the entrance from the public road to the house and site a	Raheen More, Killenagh	APPLICATION FINALISED	PERMISSION	CONDITIONAL	16/06/2020	09/09/2020		n/a	5.05	3.72
Wexford County Council	20200918	Permission for Retention of a domestic garage/store	Ballycrane, Ardcavan	APPLICATION FINALISED	PERMISSION	CONDITIONAL	11/08/2020	02/11/2020		n/a	23.05	18.65
Wexford County Council	20210887	Permission for retention of existing domestic shed to rear of existing dwelling	Enniscorthy, Enniscorthy Rural	APPLICATION FINALISED	PERMISSION	CONDITIONAL	04/06/2021	02/12/2021	ABP-311201-21	Granted (Conditional)	22.52	4.73

Planning Authority	Application Number	Development Description	Development Address	Application Status	Application Type	Decision	Received Date	Grant Date	Appeal Ref Number	Appeal Decision	Dist to Turbine (km)	Dist to EIR Boundary (km)
Wexford County Council	20200222	PERMISSION TO CONSTRUCT A TWO STOREY DWELLING, DOMESTIC GARAGE, WASTEWATER	RAMSTOWN UPPER, GOREY RURAL	APPLICATION FINALISED	PERMISSION	CONDITIONAL	24/02/2020	31/08/2020		n/a	13.76	11.99
Wexford County Council	20191680	RETENTION OF ALTERATIONS TO STORES AND OPEN YARD TO REAR OF EXISTING SHOP	ENNISCORTHY, ENNISCORTHY URBAN	APPLICATION FINALISED	PERMISSION	CONDITIONAL	17/12/2019	11/03/2020		n/a	22.64	5.27
Wexford County Council	20191224	PERMISSION TO ERECT A DWELLING WITH SERVICES AND PERMISSION FOR RETENTION OF	BALLINGARRY LOWER, GOREY RURAL	APPLICATION FINALISED	PERMISSION	CONDITIONAL	02/09/2019	04/03/2020		n/a	16.99	15.26
Wexford County Council	20210924	Permission to demolish existing domestic garage and erect a domestic garage as a	Annagh Lower, Wingfield	APPLICATION FINALISED	PERMISSION	CONDITIONAL	14/06/2021	08/09/2021		n/a	21.80	20.11
Wexford County Council	20210054	Permission to relocate and re-establish existing agricultural entrances, includi	Ballynadrishoge, Ballyvaldon	n/a	n/a	n/a	18/01/2021			n/a	7.78	7.33
Wexford County Council	20200446	Permission for a first floor extension and associated works to an existing dwell	Ballycanew, Ballycanew	APPLICATION FINALISED	PERMISSION	CONDITIONAL	20/04/2020	14/08/2020		n/a	8.86	6.45
Wexford County Council	20191109	PERMISSION TO ERECT A BUNGALOW WITH SERVICES AND DOMESTIC GARAGE WITH ANCILLARY	LACKAN, BALLYNESTRAGH	n/a	n/a	n/a	02/08/2019			n/a	19.30	17.79
Wexford County Council	20200977	Permission for retention of velux window to gable end roof of existing dwelling	Ballynellard, Castletalbot	APPLICATION FINALISED	PERMISSION	CONDITIONAL	24/08/2020	16/11/2020		n/a	10.71	7.80
Wexford County Council	20200195	PERMISSION TO CONSTRUCT A DOMESTIC GARAGE/ STORE TO FRONT OF DWELLING HOUSE	BALLYMACOONOGUE, BOLABOY	n/a	n/a	n/a	18/02/2020			n/a	13.99	7.92
Wexford County Council	20191532	RETENTION OF 2 NO. EXTENSIONS TO EXISTING DWELLING HOUSE	BALLYMURN UPPER, KILMALLOCK	APPLICATION FINALISED	PERMISSION	CONDITIONAL	18/11/2019	10/02/2020		n/a	19.19	10.57
Wexford County Council	20200962	Permission for the erection of domestic storage shed/garage to the rear of exist	Tincurragh, Kilgorman	APPLICATION FINALISED	PERMISSION	CONDITIONAL	20/08/2020	11/11/2020		n/a	17.45	16.91
Wexford County Council	20191666	PERMISSION FOR THE CONSTRUCTION OF A SINGLE STOREY DETACHED DWELLING WITH A NEW	PROSPECT, COURTTOWN	n/a	n/a	n/a	16/12/2019			n/a	14.29	13.69
Wexford County Council	20200350	To Erect a dwelling with services and domestic garage and all associated site an	Coolgreaney Demesne, Coolgreaney	APPLICATION FINALISED	PERMISSION	CONDITIONAL	20/03/2020	23/11/2020		n/a	24.11	23.50
Wexford County Council	20200051	PERMISSION TO ERECT A TWO-STOREY EXTENSION TO EXISTING TWO-STOREY DWELLING	BALLYLACY, BALLYNESTRAGH	APPLICATION FINALISED	PERMISSION	CONDITIONAL	20/01/2020	07/01/2021		n/a	18.98	18.38
Wexford County Council	20200693	Permission to erect a fully serviced dwelling house with domestic garage	Bolinnrush, Ballybeg	APPLICATION FINALISED	PERMISSION	CONDITIONAL	29/06/2020	29/10/2020		n/a	24.34	13.70
Wexford County Council	20191399	PERMISSION FOR THE PROPOSED ERECTION OF A SINGLE STOREY EXTENSION TO AN EXISTING	KILMACOE, ARDCOLM	APPLICATION FINALISED	PERMISSION	CONDITIONAL	16/10/2019	05/06/2020		n/a	17.22	15.25
Wexford County Council	20200445	Permission for retention of relocation of dwelling house and domestic garage	Crefoge, Enniscorthy Rural	APPLICATION FINALISED	PERMISSION	CONDITIONAL	20/04/2020	14/08/2020		n/a	20.65	6.08
Wexford County Council	20201033	Permission for the erection of a domestic garage and permission for retention of	Askingarran Upper, Ardamine	APPLICATION FINALISED	PERMISSION	CONDITIONAL	08/09/2020	30/11/2020		n/a	5.69	5.08
Wexford County Council	20200726	Permission for retention of (1) extension to rear of my dwelling and (2) porch	Killinierin, Limerick	APPLICATION FINALISED	PERMISSION	CONDITIONAL	06/07/2020	30/09/2020		n/a	20.42	19.49
Wexford County Council	20200033	PERMISSION TO ERECT A FULLY SERVICED DWELLING WITH DOMESTIC GARAGE	RUANMORE, WELLS	APPLICATION FINALISED	PERMISSION	CONDITIONAL	16/01/2020	25/06/2020		n/a	4.47	2.76
Wexford County Council	20210271	Permission for a solar farm consisting of circa 160,000m2 of solar panels on	Tullabeg, Balloughter	APPLICATION FINALISED	PERMISSION	CONDITIONAL	26/02/2021	11/01/2022	ABP-310272-21	Granted (Conditional)	11.60	6.11
Wexford County Council	20210321	Permission to erect a bungalow with services, domestic garage & ancillary works	Courteencurragh, Courtown	APPLICATION FINALISED	PERMISSION	CONDITIONAL	08/03/2021	02/06/2021		n/a	13.71	13.06
Wexford County Council	20210959	Permission to erect a detached domestic garage and associated works to the rear	Goreycorporationlands, Gorey Urban	APPLICATION FINALISED	PERMISSION	CONDITIONAL	21/06/2021	15/09/2021		n/a	15.00	13.69
Wexford County Council	20210292	Permission for erection of a dwelling house, domestic garage/store and	Coolnahorna, Marshalstown	n/a	n/a	n/a	03/03/2021			n/a	21.50	3.51
Wexford County Council	20191482	PERMISSION FOR PROPOSED AGRICULTURAL ENTRANCE WITH ASSOCIATED SITE WORKS	BALLYDONIGAN, TINNACROSS	APPLICATION FINALISED	PERMISSION	CONDITIONAL	04/11/2019	09/06/2020		n/a	14.55	0.00
Wexford County Council	20210717	Permission to construct a fully serviced dwelling house & garage with associated	Ryane, Edermine	n/a	n/a	n/a	10/05/2021			n/a	23.48	11.53
Wexford County Council	20201282	Permission to erect a dwelling with services and domestic garage	Lackan, Ballynestragh	APPLICATION FINALISED	PERMISSION	CONDITIONAL	02/11/2020	10/03/2021		n/a	19.02	17.49
Wexford County Council	20191650	PERMISSION FOR RETENTION OF DEVELOPMENT WORKS TO PREVIOUSLY GRANTED DEVELOPMENT	MANGAN (ED WINGFIELD), WINGFIELD	APPLICATION FINALISED	PERMISSION	CONDITIONAL	13/12/2019	20/07/2020		n/a	20.47	18.47
Wexford County Council	20200668	Permission for the construction of a road underpass for agricultural purposes	Sion, Artrammon	APPLICATION FINALISED	PERMISSION	CONDITIONAL	23/06/2020	16/09/2020		n/a	24.32	15.81
Wexford County Council	20211280	Permission for development of a proposed construction of a fully serviced dwelli	Ballynagore, Castle Talbot	APPLICATION FINALISED	PERMISSION	CONDITIONAL	10/08/2021	01/12/2021		n/a	12.10	8.74
Wexford County Council	20200550	Permission to erect site boundary fencing, internal site fencing and to carry ou	Ballyduffbeg, Monamoln	n/a	n/a	n/a	28/05/2020			n/a	6.05	0.69
Wexford County Council	20210323	Permission for erection of a single storey dwelling and associated site works	Ballynastraw, Ballyhuskard	APPLICATION FINALISED	PERMISSION	CONDITIONAL	08/03/2021	31/05/2021		n/a	18.93	7.65
Wexford County Council	20191284	PERMISSION TO (1) ERECT AN EXTENSION TO THE SIDE OF EXISTING DWELLING (2) REMOVE	FORTCHESTER LOWER, COOLGREANY	APPLICATION FINALISED	PERMISSION	CONDITIONAL	17/09/2019	11/12/2019		n/a	21.90	21.29
Wexford County Council	20200067	PERMISSION TO DEMOLISH AN EXISTING SINGLE STOREY EXTENSION TO AN EXISTING	ENNISCORTHY, ENNISCORTHY URBAN	n/a	n/a	n/a	24/01/2020			n/a	22.59	5.17
Wexford County Council	20200699	Permission for the construction of a fully serviced dwelling house and domestic	Clondaw, Kilcormick	n/a	n/a	n/a	30/06/2020			n/a	13.57	3.47
Wexford County Council	20200292	Permission for the demolition of an existing dwelling house (147.5 sqm) and	Tomnamuck, Ballygarrett	APPLICATION FINALISED	PERMISSION	CONDITIONAL	10/03/2020	20/07/2020		n/a	4.74	4.19
Wexford County Council	20201338	Permission to erect a dwelling with services and domestic garage and all	Tomgar, Ballycanew	APPLICATION FINALISED	PERMISSION	CONDITIONAL	13/11/2020	16/02/2021		n/a	9.47	6.36
Wexford County Council	20210525	Permission to erect a dwelling with services and domestic garage	Killisk, Killmallock	APPLICATION FINALISED	PERMISSION	CONDITIONAL	12/04/2021	06/07/2021		n/a	15.95	9.92
Wexford County Council	20211099	Permission to erect extensions and make alterations to the existing dwelling and	Ballynatray Upper, Ardamine	APPLICATION FINALISED	PERMISSION	CONDITIONAL	12/07/2021	29/09/2021		n/a	10.48	9.86

Planning Authority	Application Number	Development Description	Development Address	Application Status	Application Type	Decision	Received Date	Grant Date	Appeal Ref Number	Appeal Decision	Dist to Turbine (km)	Dist to EIR Boundary (km)
Wexford County Council	20200147	PERMISSION FOR A TWO STOREY SIDE EXTENSION AND SINGLE STOREY REAR EXTENSION	GOREYCORPORATION LANDS, GOREY URBAN	APPLICATION FINALISED	PERMISSION	CONDITIONAL	10/02/2020	25/06/2020		n/a	15.04	13.51
Wexford County Council	20200262	Permission for demolition of existing hay shed and the erection of a livestock s	Ballymoty More, Ballyhuskard	APPLICATION FINALISED	PERMISSION	CONDITIONAL	04/03/2020	09/07/2020		n/a	15.39	3.96
Wexford County Council	20191282	RETENTION OF BOUNDARY WALL WITH VEHICULAR ENTRANCE WITH ASSOCIATED SITE WORKS	BALLYGARRAN, KILLINCOOLY	APPLICATION FINALISED	PERMISSION	CONDITIONAL	16/09/2019	02/12/2019		n/a	4.48	4.05
Wexford County Council	20201180	Permission for the proposed erection of an extension to the rear of the existing	Ardcavan, Ardcavan	APPLICATION FINALISED	PERMISSION	CONDITIONAL	14/10/2020	07/01/2021		n/a	24.46	19.90
Wexford County Council	20191619	PERMISSION TO REVISE THE BOUNDARIES OF THE SITE LAYOUTS SUBMITTED UNDER PLANNING	BALLYMONEY LOWER, COURTTOWN	n/a	n/a	n/a	09/12/2019			n/a	14.33	13.77
Wexford County Council	20201311	Permission for the construction of a domestic garage and associated works	Prospect, Courttown	APPLICATION FINALISED	PERMISSION	CONDITIONAL	09/11/2020	10/02/2021		n/a	14.38	13.79
Wexford County Council	20210235	Permission for the construction of a fully serviced dwelling house and domestic	Coolnahorna, Marshalstown	n/a	n/a	n/a	19/02/2021			n/a	21.35	3.40
Wexford County Council	20200176	PERMISSION FOR CHANGE OF USE OF DOMESTIC GARAGE TO APPOINTMENT ONLY HAIR SALON	ENNISCORTHY, ENNISCORTHY RURAL	APPLICATION FINALISED	PERMISSION	CONDITIONAL	17/02/2020	25/06/2020		n/a	23.11	5.67
Wexford County Council	20201354	Permission to erect a dwelling with services and all associated site and	Borleagh Demesne, Limerick	APPLICATION FINALISED	PERMISSION	CONDITIONAL	16/11/2020	16/02/2021		n/a	21.28	20.21
Wexford County Council	20200627	Permission to construct a dwelling house with services, domestic garage and all	Bollinrush, Ballybeg	n/a	n/a	n/a	15/06/2020			n/a	24.25	13.71
Wexford County Council	20200754	Permission for the lateral extension and continuation of working of an existing	Drumgold, Enniscorthy Rural	APPLICATION FINALISED	PERMISSION	CONDITIONAL	09/07/2020	03/06/2022	ABP-310595-21	Granted (Conditional)	19.96	3.63
Wexford County Council	20201163	Permission for (i) Permission for a change of use from 2nd floor hotel bedrooms	Cosher & Upton, Ford	APPLICATION FINALISED	PERMISSION	CONDITIONAL	09/10/2020	12/01/2021		n/a	3.15	2.73
Wexford County Council	20191616	PERMISSION TO CONSTRUCT A SLURRY STORAGE TANK, CONCRETE APRONS AND ALL ASSOCIATE	KILCLORAN, KILCOMB	APPLICATION FINALISED	PERMISSION	CONDITIONAL	09/12/2019	04/03/2020		n/a	16.79	7.26
Wexford County Council	20201449	Permission for retention for alterations made during construction of an extensio	Goreycorporationlands, Gorey Urban	APPLICATION FINALISED	PERMISSION	CONDITIONAL	30/11/2020	03/03/2021		n/a	14.96	13.62
Wexford County Council	20210808	Permission for the erection of a fully serviced dwelling house, domestic garage	Skinnew, Killenagh	APPLICATION FINALISED	PERMISSION	CONDITIONAL	26/05/2021	07/03/2022		n/a	4.84	2.14
Wexford County Council	20210170	Permission to construct an 11no. unit Apartment Scheme which will consist	Creagh Demesne, Gorey Rural	APPLICATION FINALISED	PERMISSION	CONDITIONAL	08/02/2021	03/06/2021		n/a	15.44	14.00
Wexford County Council	20201316	Permission for the construction of a fully serviced dwelling house with ancillar	Ballynaclash, Castle Ellis	APPLICATION FINALISED	PERMISSION	CONDITIONAL	09/11/2020	29/03/2021		n/a	10.01	9.39
Wexford County Council	20210256	Permission for: Resurfacing existing tarmacadam ballcourts (approx. 1006m2)	Templeshannon, Enniscorthy Rural	APPLICATION FINALISED	PERMISSION	CONDITIONAL	24/02/2021	18/05/2021		n/a	21.44	4.30
Wexford County Council	20200421	Permission for the construction of a single storey extension to the rear of	Coolgreany, Coolgreany	APPLICATION FINALISED	PERMISSION	CONDITIONAL	06/04/2020	14/08/2020		n/a	23.63	23.03
Wexford County Council	20200724	Permission for retention for (a) refurbishment of existing granary building and	St. John's, Enniscorthy Rural	APPLICATION FINALISED	PERMISSION	CONDITIONAL	06/07/2020	21/09/2020		n/a	23.23	7.69
Wexford County Council	20191604	PERMISSION FOR THE CONSTRUCTION OF A FULLY SERVICED DWELLING HOUSE AND DOMESTIC	MOUNTHOWARD LOWER, MONAMOLIN	APPLICATION FINALISED	PERMISSION	CONDITIONAL	04/12/2019	09/03/2020		n/a	9.23	3.94
Wexford County Council	20200879	Permission to increase the floor area and change position of dwelling house and	Kilconnib, Kilcormick	APPLICATION FINALISED	PERMISSION	CONDITIONAL	31/07/2020	27/10/2020		n/a	15.66	2.43
Wexford County Council	20201100	Permission to erect a 63m2 single storey extension to the side of the existing d	Ballynabarney, Enniscorthy Rural	APPLICATION FINALISED	PERMISSION	CONDITIONAL	22/09/2020	10/02/2021		n/a	18.82	1.74
Wexford County Council	20191352	PERMISSION FOR THE PROPOSED CONSTRUCTION OF 16 NO. FULLY SERVICED DWELLING HOUSES	BALLYNAGLOGH, CASTLE TALBOT	APPLICATION FINALISED	PERMISSION	CONDITIONAL	02/10/2019	04/02/2020		n/a	12.13	9.97
Wexford County Council	20200878	Permission consequent of the grant of outline permission relevant outline permis	Crossabeg, Artramon	APPLICATION FINALISED	PERMISSION	CONDITIONAL	31/07/2020	21/10/2020		n/a	24.19	16.54
Wexford County Council	20201373	Permission for the adaptation of an existing cottage through the provision of a	Crosstown, Ardcavan	APPLICATION FINALISED	PERMISSION	CONDITIONAL	18/11/2020	16/02/2021		n/a	24.94	20.15
Wexford County Council	20210345	Permission for retention of extension and alterations carried out to existing dw	Mangan, Wingfield	APPLICATION FINALISED	PERMISSION	CONDITIONAL	12/03/2021	31/05/2021		n/a	20.39	18.41
Wexford County Council	20201175	Permission for the erection of a fully serviced dwelling house and a domestic ga	Garrylough Lower, Kilmallock	APPLICATION FINALISED	PERMISSION	CONDITIONAL	12/10/2020	12/01/2021		n/a	18.00	13.37
Wexford County Council	20201293	Permission to construct a new site vehicular entrance and driveway including asso	Clavass, Enniscorthy Rural	APPLICATION FINALISED	PERMISSION	CONDITIONAL	04/11/2020	08/02/2021		n/a	20.59	2.52
Wexford County Council	20201441	Permission to erect a dwelling with services and domestic garage	Clone, Ballycarny	APPLICATION FINALISED	PERMISSION	CONDITIONAL	30/11/2020	03/03/2021		n/a	16.67	2.28
Wexford County Council	20201506	Permission to erect a dwelling with services and domestic garage and all associa	Coolook Beg, Killenagh	APPLICATION FINALISED	PERMISSION	CONDITIONAL	09/12/2020	15/03/2021		n/a	7.74	5.50
Wexford County Council	20201214	Permission for retention of works to date and permission to complete the	Clonee Upper, Kilcomb	APPLICATION FINALISED	PERMISSION	CONDITIONAL	20/10/2020	20/01/2021		n/a	18.35	7.71
Wexford County Council	20200988	Permission for erection of a dwelling house, domestic garage/store and associate	Ballina Lower (E.D. Kilmallock), Kilmallock	APPLICATION FINALISED	PERMISSION	CONDITIONAL	26/08/2020	21/12/2020		n/a	16.83	8.76
Wexford County Council	20191312	PERMISSION FOR RETENTION FOR THE CONSTRUCTION OF A DWELLING HOUSE CONSTRUCTED DI	BALLYNAMONA (BALLAGHKEEN SOUTH BY), BALLYVALDON	APPLICATION FINALISED	PERMISSION	CONDITIONAL	24/09/2019	18/12/2019		n/a	7.16	6.71
Wexford County Council	20191515	PERMISSION FOR THE RENOVATION OF AND MODIFICATIONS TO THE EXISTING HOUSE, CONSTR	BALLYGARRAN, KILLINCOOLY	n/a	n/a	n/a	13/11/2019			n/a	4.28	3.11
Wexford County Council	20200184	RETENTION OF TRICEL TREATMENT SYSTEM AND SOIL POLISHING FILTER TOGETHER WITH ALL	CHERRYORCHARD, ENNISCORTHY RURAL	APPLICATION FINALISED	PERMISSION	CONDITIONAL	17/02/2020	25/06/2020		n/a	23.77	6.01
Wexford County Council	20191369	PERMISSION FOR THE CONSTRUCTION OF A DWELLING HOUSE WITH ANCILLARY SITE WORKS	BALLYBOGGAN LOWER, ARTRAMON	APPLICATION FINALISED	PERMISSION	CONDITIONAL	08/10/2019	08/01/2020		n/a	22.03	16.63
Wexford County Council	20210388	Permission to demolish existing rear conservatory and to construct a two-storey	Tinteskin, Ford	APPLICATION FINALISED	PERMISSION	CONDITIONAL	18/03/2021	10/06/2021		n/a	3.71	3.27

Planning Authority	Application Number	Development Description	Development Address	Application Status	Application Type	Decision	Received Date	Scans Date	Appeal Ref Number	Appeal Decision	Dist to Turbine (km)	Dist to EIR Boundary (km)
Wexford County Council	20210221	Permission for retention of balcony and extension to rear of existing dwelling	Enniscorthy, Enniscorthy Urban	APPLICATION FINALISED	PERMISSION	CONDITIONAL	17/02/2021	28/06/2021		n/a	22.62	5.38
Wexford County Council	20201469	Permission to erect a bungalow with services, domestic garage and ancillary work	Tomnaboley Lower, Kilcormick	APPLICATION FINALISED	PERMISSION	CONDITIONAL	04/12/2020	08/03/2021		n/a	10.79	0.00
Wexford County Council	20210916	Permission to construct 1) a grain store, 2) a straw/hay shed, 3) a machinery shed	Curralane, Tombrack	APPLICATION FINALISED	PERMISSION	CONDITIONAL	11/06/2021	07/09/2021		n/a	23.00	11.03
Wexford County Council	20210902	Permission for alterations and extensions to and refurbishment of dwelling house	Killagoley, Enniscorthy Rural	APPLICATION FINALISED	PERMISSION	CONDITIONAL	09/06/2021	01/09/2021		n/a	21.48	4.83
Wexford County Council	20201059	Permission for retention of the following: 1. Alterations and extension to the	Ballynastrow, Ballyhuskard	APPLICATION FINALISED	PERMISSION	CONDITIONAL	15/09/2020	07/04/2021		n/a	19.65	6.64
Wexford County Council	20201573	Permission to erect a single storey detached granny flat (separate dwelling	Kilcormick & Ballinroad, Kilcormick	APPLICATION FINALISED	PERMISSION	CONDITIONAL	18/12/2020	22/03/2021		n/a	11.04	2.30
Wexford County Council	20200090	PERMISSION FOR THE PROPOSED RESIDENTIAL DEVELOPMENT OF 12 NO. TWO STOREY	GLASGANNY, ARDCAVAN	n/a	n/a	n/a	28/01/2020			n/a	21.38	15.99
Wexford County Council	20200904	Permission to erect a dwelling with services and all associated site and	Millquarter, Monaseed	APPLICATION FINALISED	PERMISSION	CONDITIONAL	07/08/2020	04/01/2021		n/a	21.87	17.32
Wexford County Council	20191163	PERMISSION FOR RETENTION OF ALTERATIONS TO SITE BOUNDARIES AND SITE LAYOUT FOR	BALUNROAD, KILCORMICK	APPLICATION FINALISED	PERMISSION	CONDITIONAL	16/08/2019	06/11/2019		n/a	9.92	2.39
Wexford County Council	20200478	Permission for retention of conservatory constructed to the side of dwellinghouse	Martingale, Edermine	APPLICATION FINALISED	PERMISSION	CONDITIONAL	01/05/2020	17/08/2020		n/a	21.30	11.00
Wexford County Council	20191300	PERMISSION TO ERECT A FULLY SERVICED DWELLING WITH DOMESTIC GARAGE	RUAUNMORE, WELLS	n/a	n/a	n/a	23/09/2019			n/a	4.47	2.76
Wexford County Council	20191679	PERMISSION FOR CHANGE OF SITE BOUNDARIES TO SITE NO. 57 ANDY DOYLE CLOSE, TO FOR	ENNISCORTHY, ENNISCORTHY RURAL	APPLICATION FINALISED	PERMISSION	CONDITIONAL	17/12/2019	19/03/2020		n/a	22.98	5.67
Wexford County Council	20200806	Permission to erect a dwelling with services	Ballynaglogh, Castle Talbot	APPLICATION FINALISED	PERMISSION	CONDITIONAL	20/07/2020	22/01/2021		n/a	12.02	10.11
Wexford County Council	20201570	Permission for the erection of an agricultural shed which includes	Ballyhow Lower, Ardavan	APPLICATION FINALISED	PERMISSION	CONDITIONAL	18/12/2020	22/03/2021		n/a	19.99	15.76
Wexford County Council	20200326	Permission to erect a two-storey dwelling with domestic garage and services, wit	Tomahone Upper, Umerick	APPLICATION FINALISED	PERMISSION	CONDITIONAL	16/03/2020	31/08/2020		n/a	23.61	22.47
Wexford County Council	20210984	Permission for the installation of a new fire escape stairs to the first floor o	Slevenagorea, Ballyhuskard	APPLICATION FINALISED	PERMISSION	CONDITIONAL	23/06/2021	15/09/2021		n/a	13.51	7.35
Wexford County Council	20201482	Permission to erect a steel framed shed for the purpose of storing tools and	Clone, Ballycarney	APPLICATION FINALISED	PERMISSION	CONDITIONAL	07/12/2020	20/09/2021		n/a	18.44	2.73
Wexford County Council	20200831	Permission for the erection of a fully serviced new dwelling house and a domest	Ballyla, Ardavan	APPLICATION FINALISED	PERMISSION	CONDITIONAL	24/07/2020	11/11/2020		n/a	21.91	18.59
Wexford County Council	20201268	Permission to construct a fully serviced single storey dwelling house	Ballaghablake & Kilmacoe, Ardcolm	APPLICATION FINALISED	PERMISSION	CONDITIONAL	02/11/2020	27/01/2021		n/a	18.30	16.10
Wexford County Council	20200035	PERMISSION FOR THE UPGRADING OF THE EXISTING SEWAGE TREATMENT SYSTEM, COMPRISING	NORTH WEST SLOB, ARDCAVAN	APPLICATION FINALISED	PERMISSION	CONDITIONAL	17/01/2020	05/06/2020		n/a	23.13	20.31
Wexford County Council	20211181	Permission for retention and completion of the erection of a boundary wall and	Knottown, Ardavan	APPLICATION FINALISED	PERMISSION	CONDITIONAL	23/07/2021	06/10/2021		n/a	24.04	19.09
Wexford County Council	20201022	Permission for retention of site boundaries and access drive layout from that RETENTION OF CHANGE OF USE OF PART OF EXISTING NATIONAL SCHOOL FROM PRIMARY	Kildermot, Courtown	APPLICATION FINALISED	PERMISSION	CONDITIONAL	04/09/2020	25/11/2020		n/a	15.16	14.60
Wexford County Council	20191502	PERMISSION FOR RETENTION OF DOMESTIC GARAGE AND ALL ANCILLARY SITE WORKS	CLOLOGE LOWER, BALLYMORE	APPLICATION FINALISED	PERMISSION	CONDITIONAL	11/11/2019	05/06/2020		n/a	13.74	4.14
Wexford County Council	20191629	PERMISSION FOR RETENTION OF DOMESTIC GARAGE AND ALL ANCILLARY SITE WORKS	BALLYORRIL, MARSHALSTOWN	APPLICATION FINALISED	PERMISSION	CONDITIONAL	10/12/2019	04/03/2020		n/a	22.95	4.75
Wexford County Council	20200533	1. Permission for the retention of the following: (a) Revised site boundaries to	Brownwood, Enniscorthy	APPLICATION FINALISED	PERMISSION	CONDITIONAL	25/05/2020	18/08/2020		n/a	22.74	8.14
Wexford County Council	20200303	Permission of alterations and extensions to the existing fully serviced detached	Bloomfield, Enniscorthy Rural	APPLICATION FINALISED	PERMISSION	CONDITIONAL	12/03/2020	24/08/2020		n/a	23.71	6.74
Wexford County Council	20200722	Permission to erect 5.0m high LED lighting columns to perimeter of existing	Ballinastrow Lower, Kilenagh	APPLICATION FINALISED	PERMISSION	CONDITIONAL	03/07/2020	21/09/2020		n/a	5.98	1.98
Wexford County Council	20210324	Permission to erect an extension to the side of my existing dwelling house	Ferns Lower, Ferns	APPLICATION FINALISED	PERMISSION	CONDITIONAL	08/03/2021	31/05/2021		n/a	17.42	4.18
Wexford County Council	20200458	Permission to construct a fully serviced split-level dwelling house and associat	Toberduff, Ballinglinbeg, Ballynestrath, Courtown	APPLICATION FINALISED	PERMISSION	CONDITIONAL	23/04/2020	16/09/2020		n/a	16.97	16.35
Wexford County Council	20191598	RETENTION OF AN EXISTING DOMESTIC STORAGE SHED USED ALSO FOR THE HOBBY OF VINTAG	GOREY CORPORATIONLANDS, GOREY URBAN	APPLICATION FINALISED	PERMISSION	CONDITIONAL	04/12/2019	09/03/2020		n/a	15.05	13.86
Wexford County Council	20201099	Permission to erect extensions and carry out alterations to existing dwelling	Ballyregan, Ballymore	APPLICATION FINALISED	PERMISSION	CONDITIONAL	21/09/2020	10/05/2021		n/a	10.39	3.96
Wexford County Council	20191264	PERMISSION FOR THE ERECTION OF A FULLY SERVICED NEW DWELLING HOUSE AND DOMESTIC	MULLINAGORE OR OILGATE, EDERMINE	APPLICATION FINALISED	PERMISSION	CONDITIONAL	12/09/2019	15/01/2020		n/a	23.17	12.28
Wexford County Council	20200883	Permission for retention of existing shed and permission for the erection of a s	Bolinaspick, Kilbora	APPLICATION FINALISED	PERMISSION	CONDITIONAL	04/08/2020	02/12/2020		n/a	16.61	6.41
Wexford County Council	20211024	Permission for the erection of a two storey dwelling house and associated site s	Aughmore, Castle Ellis	APPLICATION FINALISED	PERMISSION	CONDITIONAL	29/06/2021	04/01/2022		n/a	14.86	10.17
Wexford County Council	20211149	permission for the completion of the erection of a partially construction fully	St. Edmonds, Artramon	APPLICATION FINALISED	PERMISSION	CONDITIONAL	19/07/2021	22/12/2021		n/a	24.56	17.06
Wexford County Council	20191432	PERMISSION TO CONSTRUCT A FULLY SERVICED DWELLING HOUSE WITH ALL ASSOCIATED SITE	ENNISCORTHY, ENNISCORTHY RURAL	APPLICATION FINALISED	PERMISSION	CONDITIONAL	23/10/2019	24/01/2020		n/a	23.11	5.69
Wexford County Council	20201250	Permission to erect a fully serviced dwelling house and associated works	Laraheenhill, Limerick	APPLICATION FINALISED	PERMISSION	CONDITIONAL	27/10/2020	27/01/2021		n/a	20.30	18.67
Wexford County Council	20191518	PERMISSION FOR THE PROPOSED ERECTION OF AN EXTENSION TO AN EXISTING SCHOOL	TOBERGAL, THE HARROW	APPLICATION FINALISED	PERMISSION	CONDITIONAL	14/11/2019	17/02/2020		n/a	11.87	0.00
Wexford County Council	20200477	Permission to erect a dwelling with services and domestic garage and all associ	Torduff, Ballygarrett	APPLICATION FINALISED	PERMISSION	CONDITIONAL	30/04/2020	16/09/2020		n/a	4.78	4.16

Planning Authority	Application Number	Development Description	Development Address	Application Status	Application Type	Decision	Received Date	Grant Date	Appeal Ref Number	Appeal Decision	DPA to LTP/DA (m)	DPA to LTP/DA Boundary (m)
Wexford County Council	20191395	PERMISSION FOR PROPOSED SYNTHETIC TRAINING PITCH, FLOOD LIGHTS TO TRAINING PITCH	RAHALE, EDERMINE	APPLICATION FINALISED	PERMISSION	CONDITIONAL	15/10/2019	08/01/2020		n/a	21.99	12.56
Wexford County Council	20201456	Permission for the erection of a domestic garage and all ancillary site works	Ballynastraw, Ballyhuskard	APPLICATION FINALISED	PERMISSION	CONDITIONAL	01/12/2020	24/02/2021		n/a	18.93	7.61
Wexford County Council	20200162	PERMISSION TO ERECT A DWELLING WITH SERVICES AND DOMESTIC GARAGE AND ANCILLARY	BALLYMORE DEMESNE, BALLYMORE	APPLICATION FINALISED	PERMISSION	CONDITIONAL	12/02/2020	25/06/2020		n/a	10.55	5.03
Wexford County Council	20201543	Permission for retention of a porch at the front and a garage and shed at the side	Newfort, Castle Ellis	APPLICATION FINALISED	PERMISSION	CONDITIONAL	14/12/2020	18/03/2021		n/a	16.27	12.89
Wexford County Council	20200398	Permission for retention of domestic garage and a detached play house	Newtown, Kilbora	APPLICATION FINALISED	PERMISSION	CONDITIONAL	30/03/2020	10/08/2020		n/a	18.84	5.85
Wexford County Council	20201026	Permission to erect a dwelling with services and domestic garage and all associated works	Raheenpark, Killenagh	APPLICATION FINALISED	PERMISSION	CONDITIONAL	07/09/2020	25/11/2020		n/a	5.26	3.26
Wexford County Council	20210987	Permission for 1) change of use of existing domestic garage to agricultural machine	Tomanooole, Castledockrell	APPLICATION FINALISED	PERMISSION	CONDITIONAL	24/06/2021	15/09/2021		n/a	24.89	7.95
Wexford County Council	20200599	Permission to erect a single storey detached granny flat (separate dwelling)	Kilcormick, Kilcormick	n/a	n/a	n/a	09/06/2020			n/a	11.04	2.30
Wexford County Council	20201160	Permission to erect a dwelling with services and domestic garage and all associated works	Knockina, Ballynestragh	APPLICATION FINALISED	PERMISSION	CONDITIONAL	09/10/2020	12/01/2021		n/a	17.35	16.24
Wexford County Council	20210539	Permission to erect a dwelling with services and domestic garage and all associated works	Tomnahealy Little, Kilgorman	APPLICATION FINALISED	PERMISSION	CONDITIONAL	14/04/2021	06/07/2021		n/a	18.04	17.51
Wexford County Council	20201388	Permission for the demolition of existing dilapidated farm cottages and their replacement with a new dwelling	Raheen, Ardamine	APPLICATION FINALISED	PERMISSION	CONDITIONAL	20/11/2020	22/02/2021		n/a	9.65	7.91
Wexford County Council	20191466	PERMISSION TO ERECT AN OVERGROUND CIRCULAR SLURRY STORE AND ALL ASSOCIATED	TINNASHRUE, ASKINAMOE	APPLICATION FINALISED	PERMISSION	CONDITIONAL	30/10/2019	24/02/2020		n/a	20.21	7.98
Wexford County Council	20200711	Permission for retention of existing borehole well and associated ancillary work	Ballyvaldon, Ballyvaldon	APPLICATION FINALISED	PERMISSION	CONDITIONAL	01/07/2020	22/01/2021		n/a	8.69	7.69
Wexford County Council	20200419	Permission to erect an apartment with connection to public services	Limerick, Killinierin, Limerick	n/a	n/a	n/a	06/04/2020			n/a	20.56	19.58
Wexford County Council	20200476	Permission to erect a dwelling with services and all associated site and ancillary works	Millquater, Monaseed	APPLICATION FINALISED	PERMISSION	CONDITIONAL	30/04/2020	14/08/2020		n/a	21.70	17.05
Wexford County Council	20211108	Permission to erect a two storey dwelling with services, domestic garage and ancillary works	Kiltennell, Courtown	n/a	n/a	n/a	12/07/2021			n/a	12.30	11.72
Wexford County Council	20201386	Permission to construct a fully serviced dwelling house with detached domestic garage	Ballintore, Ballymore	APPLICATION FINALISED	PERMISSION	CONDITIONAL	20/11/2020	16/04/2021		n/a	16.45	3.28
Wexford County Council	20201319	Permission for the proposed erection of 1 no. fully serviced single storey dwelling	Kilgibbon, Bree	APPLICATION FINALISED	PERMISSION	CONDITIONAL	10/11/2020	10/02/2021		n/a	24.37	9.86
Wexford County Council	20200486	Permission for the erection of a fully serviced dwelling house together with all associated works	Enniscorthy, Enniscorthy Rural	APPLICATION FINALISED	PERMISSION	CONDITIONAL	06/05/2020	12/08/2020		n/a	23.03	5.36
Wexford County Council	20191128	PERMISSION FOR RETENTION OF EXISTING FIRST FLOOR EXTENSION TO DWELLING AND	GOREYCORPORATIONLANDS, GOREY URBAN	APPLICATION FINALISED	PERMISSION	CONDITIONAL	12/08/2019	04/11/2019		n/a	14.98	13.73
Wexford County Council	20200890	Permission for retention for the entrance porch as constructed to the front of the dwelling	Cahore, Cahore	APPLICATION FINALISED	PERMISSION	CONDITIONAL	04/08/2020	27/10/2020		n/a	1.50	0.71
Wexford County Council	20200422	Permission for A Erect an extension to existing Agriculture Building for dry feed storage	Corah, Tombrack	n/a	n/a	n/a	06/04/2020			n/a	22.25	7.22
Wexford County Council	20210076	Permission for retention of alterations to our dwelling as a change to that permitted	Clonmore, Balloughter	APPLICATION FINALISED	PERMISSION	CONDITIONAL	25/01/2021	21/04/2021		n/a	11.32	7.76
Wexford County Council	20200598	Permission to erect a porch to the front of existing dwelling house	Castletand, Ferns	APPLICATION FINALISED	PERMISSION	CONDITIONAL	09/06/2020	31/08/2020		n/a	18.08	4.76
Wexford County Council	20201284	Permission consequent on the grant of Outline Permission relevant Outline	Ballynastraw, Ballyhuskard	APPLICATION FINALISED	PERMISSION	CONDITIONAL	03/11/2020	29/01/2021		n/a	18.93	7.61
Wexford County Council	20201295	Permission for erection of a dwelling house, domestic garage/store and associated works	Newfort, Castle Ellis	APPLICATION FINALISED	PERMISSION	CONDITIONAL	05/11/2020	08/02/2021		n/a	16.63	13.09
Wexford County Council	20191345	PERMISSION FOR THE ERECTION OF EXTENSION AND ALTERATIONS TO EXISTING DWELLING HO	KILLALLUGAN SOUTH, MARSHALSTOWN	APPLICATION FINALISED	PERMISSION	CONDITIONAL	01/10/2019	03/01/2020		n/a	23.87	5.79
Wexford County Council	20201103	Permission to construct slatted cubicle shed, silage pits with effluent storage	Tomnahealy, Kilgorman	APPLICATION FINALISED	PERMISSION	CONDITIONAL	23/09/2020	07/12/2020		n/a	18.29	17.71
Wexford County Council	20210030	Permission for retention of single storey extension constructed to rear of dwelling	Parknacross, Ardamine	APPLICATION FINALISED	PERMISSION	CONDITIONAL	13/01/2021	29/03/2021		n/a	8.48	7.87
Wexford County Council	20210160	Permission to erect a domestic garage	Ballinakill, Ballycanew	APPLICATION FINALISED	PERMISSION	CONDITIONAL	08/02/2021	03/05/2021		n/a	7.23	4.39
Wexford County Council	20191495	PERMISSION FOR CHANGE OF BOUNDARIES AND PART REPOSITIONING OF PERCOLATION	CURRACLOE, ARDCOLM	APPLICATION FINALISED	PERMISSION	CONDITIONAL	06/11/2019	04/02/2020		n/a	18.95	17.36
Wexford County Council	20210193	Permission for erection of an extension and alterations to existing dwelling	Ballynakill (ED Marshalstown), Marshalstown	APPLICATION FINALISED	PERMISSION	CONDITIONAL	12/02/2021	10/05/2021		n/a	24.31	6.78
Wexford County Council	20191730	PERMISSION FOR THE ERECTION OF EXTENSION AND ALTERATIONS TO EXISTING DWELLING	BALLYDAW OR DAVIDSTOWN, MARSHALSTOWN	APPLICATION FINALISED	PERMISSION	CONDITIONAL	30/12/2019	25/05/2020		n/a	24.83	6.80
Wexford County Council	20201376	Permission for agricultural entrance and associated site works	Ballyfoley, Ballymore	APPLICATION FINALISED	PERMISSION	CONDITIONAL	18/11/2020	17/02/2021		n/a	10.39	4.13
Wexford County Council	20200194	PERMISSION TO ERECT A SERVICED DWELLING HOUSE, TO ERECT A DOMESTIC GARAGE/ STORE	BALLINROAD, KILCORMICK	APPLICATION FINALISED	PERMISSION	CONDITIONAL	18/02/2020	25/06/2020		n/a	10.07	2.45
Wexford County Council	20200756	Permission for retention of detached domestic garage to rear of dwelling house	Brownswood, Enniscorthy Rural	APPLICATION FINALISED	PERMISSION	CONDITIONAL	09/07/2020	21/09/2020		n/a	22.63	7.85
Wexford County Council	20200681	Permission to construct an agricultural building in existing farm complex comprising	Courtballyedmond, Monamolin	APPLICATION FINALISED	PERMISSION	CONDITIONAL	24/06/2020	16/09/2020		n/a	6.38	1.78
Wexford County Council	20191516	RETENTION OF EXISTING WORKS TO DATE AND PERMISSION TO ERECT EXTENSIONS TO EXISTING	CLOLOGE, BALLOUGHTER	APPLICATION FINALISED	PERMISSION	CONDITIONAL	14/11/2019	06/08/2020		n/a	14.81	4.86
Wexford County Council	20210772	Permission to construct a detached office/garden store to the rear of existing dwelling	Kilowen Upper, Kilgorman	APPLICATION FINALISED	PERMISSION	CONDITIONAL	21/05/2021	11/08/2021		n/a	21.26	20.73
Wexford County Council	20200399	Permission to erect a two storey extension (separate dwelling unit) to the side of existing dwelling	Enniscorthy, Enniscorthy Urban	n/a	n/a	n/a	30/03/2020			n/a	22.62	5.38

Planning Authority	Application Number	Development Description	Development Address	Application Status	Application Type	Decision	Received Date	Grant Date	Appeal Ref Number	Appeal Decision	Dist to Turbine (km)	Dist to EIR Boundary (km)
Wexford County Council	20210182	Permission to construct a garage with associated site works	Mountfin Lower or Ballinturner, Castledockrell	n/a	n/a	n/a	10/02/2021			n/a	23.54	7.54
Wexford County Council	20210208	Permission to erect a two-storey dwelling with services and domestic garage with	Churchtown, Gorey Rural	APPLICATION FINALISED	PERMISSION	CONDITIONAL	15/02/2021	13/10/2021		n/a	13.37	10.71
Wexford County Council	20201575	Permission for retention of extension to existing domestic garage.	Clone, Ballycarney	APPLICATION FINALISED	PERMISSION	CONDITIONAL	18/12/2020	22/03/2021		n/a	17.10	3.12
Wexford County Council	20201605	Permission for the construction of a single storey garden structure	Coolrairie, Ardcolm	APPLICATION FINALISED	PERMISSION	CONDITIONAL	22/12/2020	22/03/2021		n/a	18.51	16.78
Wexford County Council	20210107	Permission to erect a serviced dwelling house and to carry out all associated an	Garrydaniel, Monamolin	APPLICATION FINALISED	PERMISSION	CONDITIONAL	29/01/2021	26/04/2021		n/a	7.36	1.07
Wexford County Council	20191164	PERMISSION FOR RETENTION OF THE FOLLOWING; ALTERATIONS TO SERVICED DWELLING	ENNISCORTHY, ENNISCORTHY RURAL	APPLICATION FINALISED	PERMISSION	CONDITIONAL	16/08/2019	06/11/2019		n/a	21.85	4.14
Wexford County Council	20200327	Permission to erect a self-contained residential unit for use ancillary to existi	Duffcarrick, Courtown, Co Wexford	APPLICATION FINALISED	PERMISSION	CONDITIONAL	16/03/2020	31/08/2020		n/a	13.50	12.92
Wexford County Council	20201516	Permission for retention of (1) alterations to dwelling & garage design and	Ballylacey, Ballynestragh	APPLICATION FINALISED	PERMISSION	CONDITIONAL	10/12/2020	15/03/2021		n/a	19.30	18.70
Wexford County Council	20200013	PERMISSION FOR A DWELLING, GARAGE, BORED WELL, WASTEWATER TREATMENT SYSTEM	SHRULE, KILCOMB	n/a	n/a	n/a	09/01/2020			n/a	19.64	12.40
Wexford County Council	20200965	Permission for retention of entrance location and all associated site and ancil	Glen (Richards), Ardamine	APPLICATION FINALISED	PERMISSION	CONDITIONAL	21/08/2020	11/11/2020		n/a	7.06	6.44
Wexford County Council	20210985	Permission to erect a dwelling with services and domestic garage	Tomboy, Monaseed	APPLICATION FINALISED	PERMISSION	CONDITIONAL	23/06/2021	01/11/2021		n/a	22.01	18.30
Wexford County Council	20211182	Permission is sought to amend condition number 6 of current planning permission	Kilmacoe & Coolrairie, Ardcolm	APPLICATION FINALISED	PERMISSION	CONDITIONAL	23/07/2021	13/10/2021		n/a	17.49	15.40
Wexford County Council	20200823	Permission for the demolition of existing single storey flat roof extension to r	Ballyhowbeg, Ardcolm	APPLICATION FINALISED	PERMISSION	CONDITIONAL	23/07/2020	09/10/2020		n/a	18.37	15.19
Wexford County Council	20200582	Permission to make alterations to existing dwelling consisting of (1) first floor	Ballinatray Lower, Courtown	APPLICATION FINALISED	PERMISSION	CONDITIONAL	05/06/2020	26/08/2020		n/a	10.66	10.07
Wexford County Council	20200468	Permission for the proposed construction of agricultural building and associated	Curralane, Tombrack	n/a	n/a	n/a	24/04/2020			n/a	22.35	10.23
Wexford County Council	20200492	Permission for proposed slatted cattle shed to include robotic milking unit, dai	Clonamona Upper, Monaseed	APPLICATION FINALISED	PERMISSION	CONDITIONAL	08/05/2020	12/08/2020		n/a	21.00	15.66
Wexford County Council	20191316	PERMISSION FOR RETENTION OF A DIGITAL ADVERTISING SIGN AT THE ENTRANCE TO OUR EX	BALLINATRAY, COURTTOWN	n/a	n/a	n/a	25/09/2019			n/a	10.28	9.67
Wexford County Council	20200908	Permission for the erection of 3 number dwelling houses with associated site	Ballynaglogh, Castle Talbot	n/a	n/a	n/a	10/08/2020			n/a	12.27	10.05
Wexford County Council	20200934	Permission to erect a Dwelling with services and domestic garage	Ballycourcy More, Enniscorthy Rural	n/a	n/a	n/a	14/08/2020			n/a	20.57	5.57
Wexford County Council	20201238	Permission for development which consists of: (1) Refurbishment and remodelling	Ballymoney Lower, Courtown	APPLICATION FINALISED	PERMISSION	CONDITIONAL	23/10/2020	27/01/2021		n/a	14.24	13.69
Wexford County Council	20191202	PERMISSION FOR EXTENSION TO SIDE OF EXISTING DWELLING HOUSE AND ASSOCIATED SITE	MONASEED, MONASEED	APPLICATION FINALISED	PERMISSION	CONDITIONAL	26/08/2019	24/02/2020		n/a	22.42	18.50
Wexford County Council	20210976	Retention permission for the ground floor rear extension, first floor attic conv	Mill Lands, Gorey Urban	APPLICATION FINALISED	PERMISSION	CONDITIONAL	22/06/2021	15/09/2021		n/a	14.41	13.26
Wexford County Council	20210255	Retention for a new dormer style extension to side and rear of existing	Clonamona Lower, Monaseed	APPLICATION FINALISED	PERMISSION	CONDITIONAL	24/02/2021	28/06/2021		n/a	18.59	14.10
Wexford County Council	20200707	Permission for proposed 3 No. playing pitches, proposed entrance, driveway and p	Borris, Kilrush	APPLICATION FINALISED	PERMISSION	CONDITIONAL	01/07/2020	16/11/2020		n/a	24.94	13.10
Wexford County Council	20201120	Permission to erect a two-storey dwelling with services, domestic garage and anc	Bolacreen, Ballynestragh	APPLICATION FINALISED	PERMISSION	CONDITIONAL	28/09/2020	23/12/2020		n/a	17.79	16.27
Wexford County Council	20191632	RETENTION OF EXISTING WORKS TO DATE AND PERMISSION TO COMPLETE THE ERECTION	BALLYLOUGHAN, BALLYTEGAN & BALLYNESTRAGH, GOREY RURAL	APPLICATION FINALISED	PERMISSION	CONDITIONAL	10/12/2019	09/06/2020		n/a	16.09	15.26
Wexford County Council	20200803	Permission for extension to existing domestic garage and associated site works	Raheendarrig, Monamolin	APPLICATION FINALISED	PERMISSION	CONDITIONAL	20/07/2020	12/10/2020		n/a	9.31	0.00
Wexford County Council	20210554	Permission for retention of dwelling house and domestic garage as built with ass	Coolamain, Edermine	APPLICATION FINALISED	PERMISSION	CONDITIONAL	15/04/2021	05/07/2021		n/a	22.39	12.22
Wexford County Council	20201262	Permission for a linked fully serviced annexe dwelling and detached studio all	Ballymaun, Barnadown Lower, Ardamine, Gorey Rural	APPLICATION FINALISED	PERMISSION	CONDITIONAL	30/10/2020	29/01/2021		n/a	10.48	8.36
Wexford County Council	20210942	Retention Planning Permission for alterations and extension to existing dwelling	Newfort, Castle Ellis	APPLICATION FINALISED	PERMISSION	CONDITIONAL	15/06/2021	14/01/2022		n/a	16.34	12.95
Wexford County Council	20200498	Permission to construct a domestic garage/store to rear of dwelling house.	Ballymacoonogue, Bolaboy	APPLICATION FINALISED	PERMISSION	CONDITIONAL	13/05/2020	18/08/2020		n/a	13.99	7.92
Wexford County Council	20200171	PERMISSION FOR THE INSTALLATION OF AN ATM MACHINE TO THE GROUND FLOOR SHOP FRONT	ENNISCORTHY, ENNISCORTHY URBAN	APPLICATION FINALISED	PERMISSION	CONDITIONAL	14/02/2020	25/06/2020		n/a	22.25	4.99
Wexford County Council	20210313	Permission to erect a dwelling with services and domestic garage and all	Corcanon, Ballynestragh	APPLICATION FINALISED	PERMISSION	CONDITIONAL	08/03/2021	28/06/2021		n/a	20.78	20.16
Wexford County Council	20210284	Permission for erection of extension to eastern elevation of our dwellinghouse	Kilmanagh Upper, Wells	APPLICATION FINALISED	PERMISSION	CONDITIONAL	01/03/2021	26/05/2021		n/a	9.82	3.75
Wexford County Council	20191479	PERMISSION TO ERECT A RECEPTION/DISPLAY AREA FOR PROPOSED NEW HORTICULTURAL	KILTHOMAS, KILBORA	APPLICATION FINALISED	PERMISSION	CONDITIONAL	04/11/2019	13/07/2020		n/a	18.23	6.61
Wexford County Council	20200298	Permission to erect a fully serviced dwelling house, on a site which lies within	Tinnacross, Tinnacross	APPLICATION FINALISED	PERMISSION	CONDITIONAL	11/03/2020	21/10/2020		n/a	15.89	0.09
Wexford County Council	20200519	Permission for erection of a dwelling house, domestic garage/store and associate	Ballybeg Small, Castle Ellis	APPLICATION FINALISED	PERMISSION	CONDITIONAL	21/05/2020	17/08/2020		n/a	16.94	12.67
Wexford County Council	20201199	Permission to erect single storey extensions to the side and rear of our	Milehouse, Marshalstown	APPLICATION FINALISED	PERMISSION	CONDITIONAL	16/10/2020	15/01/2021		n/a	24.85	6.71
Wexford County Council	20200125	PERMISSION FOR THE ERECTION OF AN AGRICULTURAL SHED FOR THE STORAGE OF HAY AND S	TOMNALLOSSETT, ENNISCORTHY RURAL	APPLICATION FINALISED	PERMISSION	CONDITIONAL	04/02/2020	23/06/2020		n/a	23.53	6.85
Wexford County Council	20191714	PERMISSION TO ERECT A NEW STEEL CUBICLE SHED WITH SLATTED UNDERGROUND SLURRY	MARSHALSTOWN, MARSHALSTOWN	APPLICATION FINALISED	PERMISSION	CONDITIONAL	20/12/2019	19/03/2020		n/a	23.62	5.51

Planning Authority	Application Number	Development Description	Development Address	Application Status	Application Type	Decision	Received Date	Grant Date	Appeal Ref Number	Appeal Decision	Dist to Turbine (km)	Dist to LAR Boundary (km)
Wexford County Council	20200612	Permission for the proposed erection of a fully serviced dwelling house and anc	Ballynapierce, Monfin, Enniscorthy Rural	APPLICATION FINALISED	PERMISSION	CONDITIONAL	11/06/2020	07/10/2020		n/a	24.04	8.03
Wexford County Council	20200981	Permission to erect a two storey dwelling with services, domestic garage and anc	Brideswell Little, Ballyellis	APPLICATION FINALISED	PERMISSION	CONDITIONAL	24/08/2020	04/01/2021		n/a	21.85	14.87
Wexford County Council	20191585	PERMISSION TO CONSTRUCT A DWELLINGHOUSE WITH SERVICES, DOMESTIC GARAGE AND	BALLAMAN, TOMBRACK	n/a	n/a	n/a	02/12/2019			n/a	21.97	8.68
Wexford County Council	20211001	Permission to erect a serviced dwelling house and to carry out all associated an	Ballybaun, Castle Ellis	APPLICATION FINALISED	PERMISSION	CONDITIONAL	25/06/2021	03/11/2021		n/a	15.35	11.39
Wexford County Council	20210307	Permission to amend part of the previously approved Phase 1 and Phase 2 Masterpl	Shingaun, Enniscorthy Rural	APPLICATION FINALISED	PERMISSION	CONDITIONAL	04/03/2021	07/09/2021		n/a	23.63	5.65
Wexford County Council	20200747	Permission for Retention of works to date to our dwelling and permission to comp	Brideswell Little, Ballyellis	APPLICATION FINALISED	PERMISSION	CONDITIONAL	08/07/2020	21/09/2020		n/a	21.89	14.90
Wexford County Council	20200897	Permission for the demolition of an existing bungalow and construction of a new	Ballynure, Ford	APPLICATION FINALISED	PERMISSION	CONDITIONAL	06/08/2020	09/12/2020		n/a	2.37	1.95
Wexford County Council	20211017	Permission to erect a fully serviced dwelling house and domestic garage.	Bolacaher, Tombrack	n/a	n/a	n/a	28/06/2021			n/a	20.89	7.30
Wexford County Council	20201067	Permission for new garage design, size and location to that previously granted u	Knocklahaun, Limerick	APPLICATION FINALISED	PERMISSION	CONDITIONAL	16/09/2020	09/12/2020		n/a	22.23	21.00
Wexford County Council	20210341	Permission to erect a dwelling with services and domestic garage and all associa	Boleany, Ardamine	n/a	n/a	n/a	12/03/2021			n/a	10.82	9.81
Wexford County Council	20210006	Permission for the proposed development comprising of (a) demolition of 7 houses	Ballytegan Park, Gorey Rural	n/a	n/a	n/a	06/01/2021			n/a	15.72	14.55
Wexford County Council	20210849	Permission for the construction of a single storey dwelling with detached single	Mounthoward Lower, Monamolín	APPLICATION FINALISED	PERMISSION	CONDITIONAL	31/05/2021	25/08/2021		n/a	9.61	3.78
Wexford County Council	20200607	Permission for a change of use from a Domestic Storage Shed/Garage to a self	Kilcavan Lower, Kilgoman	n/a	n/a	n/a	10/06/2020			n/a	17.55	16.99
Wexford County Council	20211123	Permission to 1) erect an extension and carry out alterations to the existing dw	Craan Upper, Kilnahun	APPLICATION FINALISED	PERMISSION	CONDITIONAL	13/07/2021	06/10/2021		n/a	18.93	14.93
Wexford County Council	20200072	PERMISSION FOR FULLY SERVICED DWELLING HOUSE AND DOMESTIC GARAGE AND ASSOCIATED	KNOCKDUFF (ED TINNACROSS), TINNACROSS	APPLICATION FINALISED	PERMISSION	CONDITIONAL	24/01/2020	09/06/2020		n/a	15.64	1.06
Wexford County Council	20201590	Permission for development which will consist of: 18 no. residential units and a	Litter More, Killincooly	n/a	n/a	n/a	21/12/2020			n/a	3.90	3.47
Wexford County Council	20200868	Permission to remove existing mobile home, dog run and all ancillary associated	Ballyadam, Killincooly	APPLICATION FINALISED	PERMISSION	CONDITIONAL	31/07/2020	27/10/2020		n/a	5.87	4.04
Wexford County Council	20200617	Permission for the proposed construction of 56 no. dwellings comprising of: 12	Upton, Ford	APPLICATION FINALISED	PERMISSION	CONDITIONAL	12/06/2020	23/02/2021	ABP-308060-20	Granted (Conditional)	3.47	3.04
Wexford County Council	20201012	Permission for a change of use of existing out building (formally bike shed)	Knockgreany, Coolgreany	APPLICATION FINALISED	PERMISSION	CONDITIONAL	03/09/2020	23/11/2020		n/a	23.89	23.30
Wexford County Council	20191504	PERMISSION FOR THE FOLLOWING: 1. CHANGE OF USE OF PART OF EXISTING AGRICULTURAL	BALLYCOMCLONE, COURTTOWN	APPLICATION FINALISED	PERMISSION	CONDITIONAL	11/11/2019	25/06/2020		n/a	14.08	13.45
Wexford County Council	20201102	Permission to construct a new single storey extension to the side of an existing	Ramstown Lower, Gorey Rural	APPLICATION FINALISED	PERMISSION	CONDITIONAL	23/09/2020	07/12/2020		n/a	14.10	12.52
Wexford County Council	20200742	Permission to erect a dwelling with services and domestic garage	Ballynellard, Castle Talbot	APPLICATION FINALISED	PERMISSION	CONDITIONAL	06/07/2020	11/11/2020		n/a	11.09	7.73
Wexford County Council	20201029	Permission for the erection of a fully serviced new Dwelling house	Balina Lower (ED Kilmallock), Kilmallock	APPLICATION FINALISED	PERMISSION	CONDITIONAL	07/09/2020	08/02/2021		n/a	16.57	8.57
Wexford County Council	20210700	Permission for the erection of a dwelling house, domestic garage/store and assoc	Crory Upper, Artramon	n/a	n/a	n/a	07/05/2021			n/a	22.62	14.64
Wexford County Council	20200282	Permission to erect a fully serviced dwelling house with domestic garage	Monedyrtlow, Tombrack	APPLICATION FINALISED	PERMISSION	CONDITIONAL	09/03/2020	15/07/2020		n/a	21.30	8.72
Wexford County Council	20201303	Permission for the development of an Operations and Maintenance Depot	Kilcannon, Enniscorthy Rural	APPLICATION FINALISED	PERMISSION	CONDITIONAL	06/11/2020	17/08/2021		n/a	20.84	2.79
Wexford County Council	20201170	Permission for the erection of a fully serviced dwellinghouse, garage and all	Garrynisk (ED Castle Ellis), Castle Ellis	APPLICATION FINALISED	PERMISSION	CONDITIONAL	12/10/2020	24/02/2021		n/a	14.24	10.49
Wexford County Council	20200786	Permission for Erection of a dwelling house, domestic garage/store and associate	Balina Lower (ED Kilmallock), Kilmallock	APPLICATION FINALISED	PERMISSION	CONDITIONAL	14/07/2020	21/10/2020		n/a	17.07	9.65
Wexford County Council	20191697	PERMISSION TO CONSTRUCT A DWELLING HOUSE WITH SERVICES, DOMESTIC GARAGE AND	MONEY, BALLYELLIS	APPLICATION FINALISED	PERMISSION	CONDITIONAL	19/12/2019	23/03/2020		n/a	23.29	15.37
Wexford County Council	20200366	Permission to erect a dwelling with services and domestic garage and all	Kilbora, Kilbora	APPLICATION FINALISED	PERMISSION	CONDITIONAL	24/03/2020	29/07/2020		n/a	16.66	5.71
Wexford County Council	20210274	Retention permission of constructed domestic garage to the rear of the property	Ballyduff Upper, Ardamine	n/a	n/a	n/a	01/03/2021			n/a	6.20	5.11
Wexford County Council	20200931	Permission to erect a detached single storey domestic garage with gym/	Monagarrow Lower, Kilgoman	APPLICATION FINALISED	PERMISSION	CONDITIONAL	14/08/2020	04/11/2020		n/a	20.53	20.01
Wexford County Council	20210785	Permission for a concrete batching plant and associated storage yard, closed cir	Coolnahinch, Courttown	APPLICATION FINALISED	PERMISSION	CONDITIONAL	24/05/2021	06/10/2021		n/a	10.89	9.22
Wexford County Council	20210064	Permission to erect a dwelling house and domestic garage with connection to exis	Ferns Lower, Ferns	APPLICATION FINALISED	PERMISSION	CONDITIONAL	20/01/2021	14/04/2021		n/a	17.58	4.23
Wexford County Council	20191319	PERMISSION FOR RETENTION OF AN EXTENSION AND ALTERATIONS TO DWELLING AND ASSOCIA	KILUSK, KILMALLOCK	APPLICATION FINALISED	PERMISSION	CONDITIONAL	25/09/2019	13/12/2019		n/a	16.10	10.07
Wexford County Council	20210098	Permission for the construction of a dwelling house and a domestic garage	Ballinamorrhagh, Ardcoim	APPLICATION FINALISED	PERMISSION	CONDITIONAL	27/01/2021	21/04/2021		n/a	19.79	17.26
Wexford County Council	20210363	Permission to erect 12 no. glamping pods which will be ancillary to a	Kilthomas, Kilbora	n/a	n/a	n/a	15/03/2021			n/a	18.26	6.71
Wexford County Council	20201326	Permission for change of use from existing ground floor retail office unit No 3	Gorey Corporation Lands, Gorey Urban	APPLICATION FINALISED	PERMISSION	CONDITIONAL	11/11/2020	16/02/2021		n/a	14.88	13.59
Wexford County Council	20200411	Permission for the erection of a fully serviced dwelling house,garage and all as	Crosshue, Castle Talbot	APPLICATION FINALISED	PERMISSION	CONDITIONAL	02/04/2020	10/08/2020		n/a	12.59	10.29

Planning Authority	Application Number	Development Description	Development Address	Application Status	Application Type	Decision	Received Date	Grant Date	Appeal Ref Number	Appeal Decision	Dist to Turbow (km)	Dist to EIR Boundary (km)
Wexford County Council	20191159	PERMISSION FOR THE ERECTION OF A STEEL FRAMED DOMESTIC STORAGE SHED TO THE REAR	BALLINATRAY LOWER, COURTTOWN	APPLICATION FINALISED	PERMISSION	CONDITIONAL	16/08/2019	11/11/2019		n/a	10.61	10.00
Wexford County Council	20200605	Permission for the proposed construction of a fully serviced dwelling house, BOLEY AND BOUNREADY, BALLYCANEW	Ballybeg Great, Castle Ellis	APPLICATION FINALISED	PERMISSION	CONDITIONAL	09/06/2020	09/10/2020		n/a	16.02	11.80
Wexford County Council	20191559	Permission for Retention of an external bulk milk tank and associated site works	Glenranny, Kells	APPLICATION FINALISED	PERMISSION	CONDITIONAL	25/11/2019	26/08/2020	ABP-307131-20	Granted (Conditional)	9.69	6.27
Wexford County Council	20210898	PLANNING PERMISSION FOR DEVELOPMENT WILL CONSIST OF (A) 2 NO. CAR DEALERSHIP SHOPS	CROSSTOWN, ARDCAVAN	APPLICATION FINALISED	PERMISSION	CONDITIONAL	28/02/2020	11/06/2021	ABP-309085-21	Granted (Conditional)	24.07	19.25
Wexford County Council	20200009	PERMISSION TO CONSTRUCT A 55 NO. DWELLING UNIT HOUSING DEVELOPMENT WHICH SHALL C	RAMSTOWN LOWER AND KNOCKMULLEN, GOREY RURAL	n/a	n/a	n/a	07/01/2020			n/a	13.70	12.29
Wexford County Council	20201492	Permission to erect a domestic storage shed/garage ancillary to my existing	Ballymoney Lower, Courtown	APPLICATION FINALISED	PERMISSION	CONDITIONAL	07/12/2020	10/03/2021		n/a	14.48	13.90
Wexford County Council	20201462	Permission for the erection of a dwelling with services and all associated	Kilcavan Lower, Kilgorman	APPLICATION FINALISED	PERMISSION	CONDITIONAL	03/12/2020	08/03/2021		n/a	17.31	16.75
Wexford County Council	20201176	Permission to construct a 39 no. unit Housing Scheme which shall consist of the	Gorey Bridge, Courtown	APPLICATION FINALISED	PERMISSION	CONDITIONAL	12/10/2020	12/04/2021		n/a	14.59	13.55
Wexford County Council	20201269	Permission to construct a fully serviced single storey dwellinghouse	Clone, Ballycarney	APPLICATION FINALISED	PERMISSION	CONDITIONAL	02/11/2020	29/01/2021		n/a	17.04	2.66
Wexford County Council	20200645	Permission for the material change of use from retail to a Day Services Town Cen	Enniscorthy, Enniscorthy Urban	APPLICATION FINALISED	PERMISSION	CONDITIONAL	16/06/2020	05/10/2020		n/a	22.23	4.97
Wexford County Council	20210303	Permission for development which will consist of proposed replacement dwelling	Inch, Castle Ellis	APPLICATION FINALISED	PERMISSION	CONDITIONAL	04/03/2021	14/07/2021		n/a	12.74	11.30
Wexford County Council	20210060	Permission for the construction of a fully serviced dwelling house and all assoc	Ballydonfin, Ballyhuskard	APPLICATION FINALISED	PERMISSION	CONDITIONAL	19/01/2021	06/04/2021		n/a	19.69	8.04
Wexford County Council	20201229	Permission for retention for the construction of a basement to dwelling and ace	Garryniskbeg, Castle Ellis	APPLICATION FINALISED	PERMISSION	CONDITIONAL	21/10/2020	20/01/2021		n/a	13.35	10.48
Wexford County Council	20210354	Permission for construction of 1 no. workshop unit to the rear. The development	Gorey Corporation lands, Gorey Urban	n/a	n/a	n/a	15/03/2021			n/a	14.86	13.57
Wexford County Council	20210262	Permission for retention for an attic conversion for use as storage space &	Slievenagore, Ballyhuskard	APPLICATION FINALISED	PERMISSION	CONDITIONAL	25/02/2021	19/05/2021		n/a	13.38	7.17
Wexford County Council	20201092	Permission to erect a dwelling house with services and domestic garage	Roperstown, Edermine	APPLICATION FINALISED	PERMISSION	CONDITIONAL	21/09/2020	22/01/2021		n/a	21.45	8.98
Wexford County Council	20191695	PERMISSION FOR THE ERECTION OF A DWELLING HOUSE WITH ASSOCIATED SITE WORKS	CLONHASTEN, ENNISCORTHY RURAL	n/a	n/a	n/a	19/12/2019			n/a	20.85	3.45
Wexford County Council	20200485	Permission for the replacement of an existing 15m wood pole telecoms structure	Ferns Upper, Ferns	APPLICATION FINALISED	PERMISSION	CONDITIONAL	05/05/2020	17/08/2020		n/a	18.36	5.14
Wexford County Council	20200821	Permission for erection of a dwelling house and associated works	Ballyvaloo Upper, Castle Ellis	n/a	n/a	n/a	23/07/2020			n/a	15.33	13.64
Wexford County Council	20200053	PERMISSION TO ERECT A DORMER BUNGALOW WITH SERVICES AND DOMESTIC GARAGE	CLONGANNY (GOREY BY), CAHORE	APPLICATION FINALISED	PERMISSION	CONDITIONAL	20/01/2020	21/12/2020		n/a	1.31	0.69
Wexford County Council	20201168	Permission for a residential development to be completed over 3 phases	Enniscorthy, Enniscorthy Rural	APPLICATION FINALISED	PERMISSION	CONDITIONAL	12/10/2020	02/06/2021		n/a	22.91	5.31
Wexford County Council	20191534	RETENTION OF (A) CHANGE OF USE OF AN EXISTING PREVIOUS DOMESTIC BEDROOM AND	MANGAN (ED WINGFIELD), WINGFIELD	n/a	n/a	n/a	18/11/2019			n/a	21.12	19.11
Wexford County Council	20210214	Permission for the erection of a fully serviced two storey dwelling including ne	Ballynestragh Demesne, Ballynestragh	n/a	n/a	n/a	16/02/2021			n/a	19.66	18.83
Wexford County Council	20200208	PERMISSION TO ERECT A GRAIN STORAGE SHED WITH ASSOCIATED SITE DEVELOPMENT WORKS	TOMGARROW, CASTLEDOKRELL	APPLICATION FINALISED	PERMISSION	CONDITIONAL	20/02/2020	25/06/2020		n/a	23.37	6.52
Wexford County Council	20200528	Permission for erection of an independant living unit and associated site works	Ballyoughna, Ballygarrett	n/a	n/a	n/a	25/05/2020			n/a	3.63	1.63
Wexford County Council	20201161	Permission for fully serviced dwelling house and domestic garage and	Ballybeg Small, Castle Ellis	APPLICATION FINALISED	PERMISSION	CONDITIONAL	09/10/2020	12/01/2021		n/a	16.79	12.23
Wexford County Council	20201112	Permission for extension to existing dwelling which include removal of existing	Enniscorthy, Enniscorthy Rural	APPLICATION FINALISED	PERMISSION	CONDITIONAL	28/09/2020	16/12/2020		n/a	22.34	4.61
Wexford County Council	20201528	Permission for an extension consisting of 30 No. units to Mobile Home Park	Seamount, Ardamine	APPLICATION FINALISED	PERMISSION	CONDITIONAL	11/12/2020	19/07/2021		n/a	10.04	9.43
Wexford County Council	20200846	Permission for the continuation of use of the existing concrete batching plant,	Brownstown, Enniscorthy Rural	APPLICATION FINALISED	PERMISSION	n/a	29/07/2020		ABP-308383-20	Granted (Conditional)	22.22	6.56
Wexford County Council	20210024	Permission for retention of works to date and permission to complete the erec	Tomgarrow, Castledockrell	n/a	n/a	n/a	13/01/2021			n/a	23.58	6.85
Wexford County Council	20200765	Permission to provide a bored well water supply instead of mains water supply to	Ferns Lower, Ferns	APPLICATION FINALISED	PERMISSION	CONDITIONAL	10/07/2020	05/10/2020		n/a	17.27	3.79
Wexford County Council	20201090	Permission for retention of dwelling house and domestic garage with associated s	Coolmain, Edermine	n/a	n/a	n/a	21/09/2020			n/a	22.39	12.22
Wexford County Council	20211002	Permission to erect front and rear extensions to existing dwelling house, to car	Seafield, Courtown	APPLICATION FINALISED	PERMISSION	CONDITIONAL	25/06/2021	20/09/2021		n/a	13.54	12.98
Wexford County Council	20191656	PERMISSION TO ERECT A DWELLING WITH SERVICES AND DOMESTIC GARAGE AND ALL ASSOCIA	BALLYTRACEY, THE HARROW	APPLICATION FINALISED	PERMISSION	CONDITIONAL	16/12/2019	16/03/2020		n/a	11.59	0.55
Wexford County Council	20200267	Permission to change the type and location of the proposed wastewater treatment	Johnstown, Ardavan	APPLICATION FINALISED	PERMISSION	CONDITIONAL	06/03/2020	27/07/2020		n/a	21.69	18.00
Wexford County Council	20201037	Permission to construct a fully serviced dwelling house, domestic garage	Ballyconnigar Lower, Castle Talbot	n/a	n/a	n/a	08/09/2020			n/a	11.84	10.31
Wexford County Council	20201479	Permission for retention of existing domestic garage to the rear	Raheenagee, Kibbora	APPLICATION FINALISED	PERMISSION	CONDITIONAL	07/12/2020	10/03/2021		n/a	17.58	6.95
Wexford County Council	20200168	RETENTION OF CONVERSION OF PERMITTED DOMESTIC STORE TO SELF CONTAINED RES	KILBORA, KILBORA	n/a	n/a	n/a	13/02/2020			n/a	16.69	5.22
Wexford County Council	20201333	Permission for erection of a dwelling house, domestic garage/store and associate	Ballynaclash, Castle Ellis	n/a	n/a	n/a	12/11/2020			n/a	13.71	12.45
Wexford County Council	20210430	Permission to construct a utility extension to existing parent flat	Barnahask, Ardcolin	n/a	n/a	n/a	24/03/2021			n/a	18.70	16.61

Planning Authority	Application Number	Development Description	Development Address	Application Status	Application Type	Decision	Received Date	Grant Date	Appeal Ref Number	Appeal Decision	Dist to Turbine (km)	Dist to EIAH Boundary (km)
Wexford County Council	20200749	Permission for the erection of a single storey extension to the side of	Mullinagore or Olgate, Edernine	APPLICATION FINALISED	PERMISSION	CONDITIONAL	08/07/2020	21/09/2020		n/a	23.28	12.48
Wexford County Council	20191462	PERMISSION FOR THE ERECTION OF A NEW SINGLE STOREY EXTENSION (147 BM2) TO	TEMPLESHANNON, ENNISCORTHY URBAN	APPLICATION FINALISED	PERMISSION	CONDITIONAL	30/10/2019	29/01/2020		n/a	21.44	4.30
Wexford County Council	20191392	PERMISSION TO ERECT AN EXTENSION TO THE SIDE OF EXISTING DWELLING HOUSE	MANGAN LOWER, BALLYGARRETT	APPLICATION FINALISED	PERMISSION	CONDITIONAL	14/10/2019	15/01/2020		n/a	6.18	5.50
Wexford County Council	20191542	PERMISSION TO ERECT A DWELLING WITH SERVICES AND DOMESTIC GARAGE AND ALL	CURRAGH, BALLYNESTRAGH	APPLICATION FINALISED	PERMISSION	CONDITIONAL	20/11/2019	19/02/2020		n/a	19.97	19.34
Wexford County Council	20200263	Retention of works carried out (from that granted planning permission under plan	The Raven, Ardcoim	n/a	n/a	n/a	04/03/2020			n/a	18.08	16.68
Wexford County Council	20201452	Permission for the erection of a fully serviced dwelling house, garage and all	Killisk, Kilmallock	APPLICATION FINALISED	PERMISSION	CONDITIONAL	01/12/2020	12/04/2021		n/a	16.31	10.14
Wexford County Council	20200146	PERMISSION FOR CHANGE OF HOUSE DESIGN (FROM PREVIOUS PERMISSION REG. NO.	KILNEW (BALLAGHKEEN NORTH BY), BALLYVALDON	APPLICATION FINALISED	PERMISSION	CONDITIONAL	10/02/2020	25/06/2020		n/a	7.13	6.08
Wexford County Council	20210278	Permission to erect a two storey dwelling with services, domestic garage and anc	Annagh Central, Wingfield	APPLICATION FINALISED	PERMISSION	CONDITIONAL	01/03/2021	09/08/2021		n/a	22.22	20.38
Wexford County Council	20191507	PERMISSION TO ERECT A TWO STOREY DWELLING WITH SERVICES AND DOMESTIC GARAGE AND	RAMSTOWN UPPER, GOREY RURAL	APPLICATION FINALISED	PERMISSION	CONDITIONAL	11/11/2019	19/06/2020		n/a	13.33	11.55
Wexford County Council	20200608	Permission for the erection of extensions and alterations to existing single	Ardcoim, Ardavan	n/a	n/a	n/a	10/06/2020			n/a	22.06	18.24
Wexford County Council	20200034	PERMISSION TO (1) ERECT EXTENSIONS TO SIDE AND REAR OF EXISTING DWELLING AND (2)	BALLYLACY, BALLYNESTRAGH	APPLICATION FINALISED	PERMISSION	CONDITIONAL	17/01/2020	05/06/2020		n/a	18.63	18.03
Wexford County Council	20200672	Permission for the change of use of area designated for creche facility of plan	Gorey Corporation Lands, Gorey Urban	APPLICATION FINALISED	PERMISSION	CONDITIONAL	23/06/2020	16/09/2020		n/a	14.33	12.97
Wexford County Council	20210867	Permission to 1) demolish existing extension, 2) erect an extension to dwelling	Killowen Lower, Kilgorman	n/a	n/a	n/a	03/06/2021			n/a	21.52	21.00
Wexford County Council	20191729	PERMISSION FOR THE INSTALLATION OF AN EXTERNAL LIGHTING SYSTEM TO ILLUMINATE AN	FERNES UPPER, NEWTOWN (ED KILBORA), FERNES	APPLICATION FINALISED	PERMISSION	CONDITIONAL	30/12/2019	25/03/2020		n/a	18.90	5.57
Wexford County Council	20201381	Permission to construct a dwellinghouse with services, domestic garage and all	Clonamona Lower, Monaseed	APPLICATION FINALISED	PERMISSION	CONDITIONAL	20/11/2020	22/02/2021		n/a	19.19	14.07
Wexford County Council	20201496	Permission to extend and renovate our existing bungalow with garage under roof,	Ballinacarrig, Courtown	n/a	n/a	n/a	07/12/2020			n/a	15.65	15.06
Wexford County Council	20191429	PERMISSION FOR CHANGE OF USE OF DOMESTIC GARAGE TO APPOINTMENT ONLY HAIR SALON	ENNISCORTHY, ENNISCORTHY RURAL	n/a	n/a	n/a	22/10/2019			n/a	23.11	5.67
Wexford County Council	20201313	Permission to 1) convert four existing reatin units into one unit and 2)	Ballinatravay Upper, Ardamine	APPLICATION FINALISED	PERMISSION	CONDITIONAL	09/11/2020	10/02/2021		n/a	10.01	9.39
Wexford County Council	20210126	Permission to demolish our existing dwelling and erect in its place a dwelling w	Castieland, Ferns	n/a	n/a	n/a	01/02/2021			n/a	18.23	4.90
Wexford County Council	20211167	Permission to erect a dwelling with services and domestic garage and all associa	Cronecribbin, Ballylarkin	n/a	n/a	n/a	21/07/2021			n/a	19.80	19.21
Wexford County Council	20201433	Permission for retention of (1) alterations to dwelling consisting of first floor	Ballinastraw Upper, Killenagh	APPLICATION FINALISED	PERMISSION	CONDITIONAL	27/11/2020	24/02/2021		n/a	6.51	2.29
Wexford County Council	20200923	Permission to demolish existing milking parlour and permission to erect a steel	Clonsilla East, Ballynestragh	APPLICATION FINALISED	PERMISSION	CONDITIONAL	12/08/2020	04/11/2020		n/a	18.27	17.56
Wexford County Council	20201276	Permission for retention of conversion of permitted domestic store to	Ferns Demesne & Kilbora, Ferns & Kilbora	APPLICATION FINALISED	PERMISSION	n/a	02/11/2020		ABP-309165-21	Granted (Conditional)	16.69	5.22
Wexford County Council	20191603	PERMISSION FOR DEVELOPMENT, THE DEVELOPMENT WILL CONSIST OF PROPOSED CONSTRUCTIO	RAMSTOWN LOWER, GOREY RURAL	APPLICATION FINALISED	PERMISSION	CONDITIONAL	04/12/2019	09/03/2020		n/a	13.56	12.16
Wexford County Council	20201374	Permission to erect an agricultural storage shed and to carry out all associated	Seamount, Ardamine	APPLICATION FINALISED	PERMISSION	CONDITIONAL	18/11/2020	17/02/2021		n/a	10.03	9.43
Wexford County Council	20210497	Permission for the erection of an extension and alterations to existing house, u	Jamestown, The Leap	APPLICATION FINALISED	PERMISSION	CONDITIONAL	06/04/2021	29/09/2021		n/a	24.87	7.43
Wexford County Council	20201566	Permission for the erection of a fully serviced new dwelling house	Ballina (E.D. Ardavan), Ardavan	n/a	n/a	n/a	17/12/2020			n/a	19.92	17.07
Wexford County Council	20201247	Permission for the erection of a new site entrance with associated works	Ballyla, Ardavan	APPLICATION FINALISED	PERMISSION	CONDITIONAL	27/10/2020	27/01/2021		n/a	21.82	18.68
Wexford County Council	20200050	PERMISSION TO ERECT A CUBICLE HOUSE WITH SLATED TANKS AND FEED RAIL/BARRIER	BALLINREE, HUNTINGTOWN	APPLICATION FINALISED	PERMISSION	CONDITIONAL	20/01/2020	05/06/2020		n/a	15.58	10.06
Wexford County Council	20210175	Permission to make alterations to front elevation of existing dwelling house	Castieland, Ferns	n/a	n/a	n/a	09/02/2021			n/a	18.08	4.76
Wexford County Council	20201518	Permission to erect a dwelling with services and domestic garage and all	Ballymore Demesne, Ballymore	APPLICATION FINALISED	PERMISSION	CONDITIONAL	10/12/2020	21/04/2021		n/a	10.55	5.09
Wexford County Council	20191414	PERMISSION TO ERECT AN EXTENSION TO THE WESTERN ELEVATION OF DWELLING HOUSE	ENNISCORTHY, ENNISCORTHY RURAL	APPLICATION FINALISED	PERMISSION	CONDITIONAL	18/10/2019	15/01/2020		n/a	23.30	5.58
Wexford County Council	20201010	Permission for the construction of a dwelling house all with ancillary site work	Ballykale, Courtown	APPLICATION FINALISED	PERMISSION	CONDITIONAL	03/09/2020	25/11/2020		n/a	11.65	10.15
Wexford County Council	20201390	Permission for proposed flood lights to lower pitch and associated site works	Ballysimon, Tinnacross	APPLICATION FINALISED	PERMISSION	CONDITIONAL	23/11/2020	22/02/2021		n/a	15.47	1.72
Wexford County Council	20210830	A) Permission for the demolition of the remaining derelict buildings on site & f	Ballytramon, Ardavan	n/a	n/a	n/a	27/05/2021			n/a	22.11	16.98
Wexford County Council	20210500	Permission for retention is sought for a domestic garage/store as built on site	Garrynisk (E.D. Castle Ellis), Castle Ellis	APPLICATION FINALISED	PERMISSION	CONDITIONAL	07/04/2021	19/05/2021		n/a	14.42	10.41
Wexford County Council	20201371	Permission for retention for alterations to previously granted planning permissi	Clobemon, Tombrack	APPLICATION FINALISED	PERMISSION	CONDITIONAL	18/11/2020	22/02/2021		n/a	23.65	8.90
Wexford County Council	20211106	Permission to erect a two storey dwelling with services, domestic garage and anc	Coolroe Little, Ballylarkin	n/a	n/a	n/a	12/07/2021			n/a	22.80	22.28
Wexford County Council	20201215	Planning permission for the development of a two-storey single family dwelling	Garraun (Ballaghkeen North By), Ballyvaldon	APPLICATION FINALISED	PERMISSION	CONDITIONAL	20/10/2020	20/01/2021		n/a	7.46	5.54
Wexford County Council	20200385	Permission for a garden games room & hobby studio	Ballygarran, Killincooly	APPLICATION FINALISED	PERMISSION	CONDITIONAL	26/03/2020	06/08/2020		n/a	3.84	3.41

Planning Authority	Application Number	Development Description	Development Address	Application Status	Application Type	Decision	Received Date	Grant Date	Appeal Ref Number	Appeal Decision	Dist to Turbine (km)	Dist to EIR Boundary (km)
Wexford County Council	20191130	PERMISSION TO ERECT A TWO STOREY EXTENSION TO THE SIDE OF EXISTING TWO STOREY	CREAGH DEMESNE, GOREY RURAL	APPLICATION FINALISED	PERMISSION	CONDITIONAL	12/08/2019	30/10/2019	n/a		15.43	13.76
Wexford County Council	20191304	PERMISSION TO ERECT A DORMER BUNGALOW WITH DOMESTIC STORAGE SHED, CONNECTION TO	GOREY CORPORATION LANDS, GOREY URBAN	n/a	n/a	n/a	23/09/2019		n/a		15.14	13.89
Wexford County Council	20200677	Permission for Retention for the construction of a domestic garage	Ballina (E.D Ardcolm) & Ballina (E.D Ardavan), Ardcolm & Ardavan	APPLICATION FINALISED	PERMISSION	CONDITIONAL	24/06/2020	16/09/2020	n/a		19.34	16.43
Wexford County Council	20210222	Permission to change the boundaries and the site layout of our site previously	Ballyandrew, Tombrack	APPLICATION FINALISED	PERMISSION	CONDITIONAL	17/02/2021	03/05/2021	n/a		21.30	9.19
Wexford County Council	20201057	Permission for conversion of existing derelict dwelling house with extension for	Kilnamanagh Lower, Wells	APPLICATION FINALISED	PERMISSION	CONDITIONAL	14/09/2020	27/05/2021	n/a		9.63	3.76
Wexford County Council	20201177	Permission to construct a 97 no. unit Housing Scheme which shall consist of the	Knockmullen & Mill Lands, Gorey Rural & Courtown	APPLICATION FINALISED	PERMISSION	CONDITIONAL	12/10/2020	26/05/2021	n/a		13.68	12.44
Wexford County Council	20200010	PERMISSION FOR (1) RETENTION OF SINGLE STOREY FLAT ROOF EXTENSION TO REAR ELEVAT	TEMPLESHANNON, ENNISCORTHY RURAL	APPLICATION FINALISED	PERMISSION	CONDITIONAL	07/01/2020	25/05/2020	n/a		21.63	4.18
Wexford County Council	20210069	Permission for the decommissioning and removal of the existing septic tank and p	St. John's, Enniscomrthy Rural	APPLICATION FINALISED	PERMISSION	CONDITIONAL	21/01/2021	24/05/2021	n/a		23.21	7.66
Wexford County Council	20191162	PERMISSION TO ERECT A DWELLING WITH SERVICES AND DOMESTIC GARAGE AND ALL ASSOCI	BALLYNESTRAGH DEMENSE, BALLYNESTRAGH	APPLICATION FINALISED	PERMISSION	CONDITIONAL	16/08/2019	06/11/2019	n/a		20.32	19.24
Wexford County Council	20210756	Permission to construct a fully serviced two-storey dwelling house with detached	Tomgar, Ballycanew	APPLICATION FINALISED	PERMISSION	CONDITIONAL	19/05/2021	03/11/2021	n/a		9.56	6.47
Wexford County Council	20201201	Permission for retention of existing storage sheds to the side/front of my	Morriscastle, Ford	APPLICATION FINALISED	PERMISSION	CONDITIONAL	16/10/2020	20/01/2021	n/a		2.02	1.63
Wexford County Council	20201534	Permission for fully serviced dwelling house and domestic garage and associated	Ballinamona (E.D. Huntington), Huntington	APPLICATION FINALISED	PERMISSION	CONDITIONAL	11/12/2020	15/03/2021	n/a		15.16	9.47
Wexford County Council	20200664	Permission to erect a single storey extension to the side and front of existing	Gorey Corporation Lands, Gorey Urban	APPLICATION FINALISED	PERMISSION	CONDITIONAL	22/06/2020	09/09/2020	n/a		15.25	14.01
Wexford County Council	20200651	Permission to erect a serviced dwelling house and to carry out all associated an	Clone West, Monamolin	APPLICATION FINALISED	PERMISSION	CONDITIONAL	17/06/2020	09/09/2020	n/a		8.19	0.00
Wexford County Council	20191703	PERMISSION TO ERECT A NEW EXTENSION TO THE SIDE OF EXISTING SERVICED DWELLING	ASHWOOD UPPER, BALLYLARKIN	APPLICATION FINALISED	PERMISSION	CONDITIONAL	19/12/2019	19/03/2020	n/a		23.62	23.08
Wexford County Council	20201051	Permission for retention of ancillary building and permission to make alteration	Ballowen or Ramsfortpark, Gorey Rural	n/a	n/a	n/a	11/09/2020		n/a		16.46	15.03
Wexford County Council	20200817	Permission to carry out the following refurbishment and extension works on an e	Coolnahinch, Courtown	APPLICATION FINALISED	PERMISSION	CONDITIONAL	22/07/2020	12/10/2020	n/a		11.28	9.66
Wexford County Council	20201571	Permission to erect a dwelling with services and domestic garage and all	Mountnebo, Kilnahue	APPLICATION FINALISED	PERMISSION	CONDITIONAL	18/12/2020	21/07/2021	n/a		18.89	16.88
Wexford County Council	20200030	PERMISSION FOR CHANGE OF HOUSE DESIGN (FROM PREVIOUSLY APPROVED PLANNING REG. NU	ENNISCOROTHY, ENNISCOROTHY RURAL	APPLICATION FINALISED	PERMISSION	CONDITIONAL	16/01/2020	02/06/2020	n/a		22.83	5.43
Wexford County Council	20200510	Permission to erect a dwelling with services and domestic garage and all associa	Ballybeg, Ballybeg	APPLICATION FINALISED	PERMISSION	CONDITIONAL	15/05/2020	14/08/2020	n/a		20.42	9.78
Wexford County Council	20200451	permission to demolish existing garage to the side of existing dwelling and erect	Kilmurry, Courtown	APPLICATION FINALISED	PERMISSION	CONDITIONAL	22/04/2020	14/08/2020	n/a		15.40	14.76
Wexford County Council	20200161	PERMISSION TO ERECT A DWELLING WITH SERVICES AND DOMESTIC GARAGE AND ALL	BOOLNADRUM, TOMBRACK	APPLICATION FINALISED	PERMISSION	CONDITIONAL	12/02/2020	25/06/2020	n/a		21.33	9.69
Wexford County Council	20200225	PERMISSION FOR THE ERECTION OF A 165M2 SINGLE STOREY FULLY SERVICED DWELLING	KNOCKRATHKYLE, EDERMINE	APPLICATION FINALISED	PERMISSION	CONDITIONAL	24/02/2020	29/06/2020	n/a		19.78	6.61
Wexford County Council	20201167	Permission for the development of this site. The development will consist of	Ballymoney Lower, Courtown	APPLICATION FINALISED	PERMISSION	CONDITIONAL	09/10/2020	12/01/2021	n/a		14.33	13.79
Wexford County Council	20200569	Permission for the proposed erection of a fully serviced dwelling house and dome	Kilbride, Ballyhuskard	APPLICATION FINALISED	PERMISSION	CONDITIONAL	02/06/2020	24/08/2020	n/a		14.49	6.69
Wexford County Council	20210469	Permission to erect a dwelling with services and all associated site and ancill	Crory Upper, Artramon	APPLICATION FINALISED	PERMISSION	CONDITIONAL	31/03/2021	21/07/2021	n/a		22.62	14.62
Wexford County Council	20211279	Permission for retention of alterations to serviced dwelling house and site lay	Tincurry, Ballycarney	APPLICATION FINALISED	PERMISSION	CONDITIONAL	10/08/2021	08/12/2021	n/a		22.22	5.89
Wexford County Council	20211070	Permission to erect a serviced dwelling house and domestic garage/ store togethe	Clonmore Lower, Ballyhuskard	n/a	n/a	n/a	05/07/2021		n/a		17.68	7.11
Wexford County Council	20210186	Permission for a single storey extension to the side of an existing detached	Kilmuckridge, Ballyvaldon	APPLICATION FINALISED	PERMISSION	CONDITIONAL	10/02/2021	03/05/2021	n/a		4.86	4.42
Wexford County Council	20191584	RETENTION PERMISSION FOR AN EXISTING DETACHED DWELLING	KILDERMOT, COURTTOWN	APPLICATION FINALISED	PERMISSION	CONDITIONAL	29/11/2019	02/03/2020	n/a		15.16	14.59
Wexford County Council	20210248	Permission for the construction of a two storey extension to the front, side and	Knockina, Ballynestragh	APPLICATION FINALISED	PERMISSION	CONDITIONAL	22/02/2021	13/10/2021	n/a		17.10	16.03
Wexford County Council	20191682	PERMISSION FOR THE ERECTION OF A DWELLING HOUSE, DOMESTIC GARAGE/STORE AND	BALLINA UPPER (ED CASTLE ELLIS), CASTLE ELLIS	APPLICATION FINALISED	PERMISSION	CONDITIONAL	18/12/2019	23/03/2020	n/a		15.06	13.24
Wexford County Council	20200335	The Erection of a fully serviced dwelling house and domestic garage toget	Moynay Upper, Enniscomrthy Rural	n/a	n/a	n/a	18/03/2020		n/a		21.64	3.71
Wexford County Council	20200690	(A) Permission for Retention of (1) Existing site boundaries; (2) Alterations to	Garra, Bolaboy	APPLICATION FINALISED	PERMISSION	CONDITIONAL	26/06/2020	23/11/2020	n/a		10.28	4.45
Wexford County Council	20200744	Permission for the construction of a serviced 1.5 storey dwelling house and	Glebe (Ballaghkeen South By), Castle Talbot	APPLICATION FINALISED	PERMISSION	CONDITIONAL	07/07/2020	04/11/2020	n/a		12.41	10.10
Wexford County Council	20191239	PERMISSION TO ERECT AN AGRICULTURAL ENTRANCE AND ALL ASSOCIATED SITE AND ANCILLA	BOLACREEN, BALLYMORE	APPLICATION FINALISED	PERMISSION	CONDITIONAL	05/09/2019	25/11/2019	n/a		11.69	2.82
Wexford County Council	20210158	Permission for the demolition of an existing dwelling house & outbuildings.	Clonhasten, Enniscomrthy Rural	APPLICATION FINALISED	PERMISSION	CONDITIONAL	05/02/2021	26/04/2021	n/a		20.52	3.50
Wexford County Council	20200083	PERMISSION FOR AN ATTIC CONVERSION INCLUDING NEW DORMER ROOF EXTENSION, INTERNAL	ASKINGARRAN LOWER, ARDAMINE	n/a	n/a	n/a	28/01/2020		n/a		5.76	5.24

Planning Authority	Application Number	Development Description	Development Address	Application Status	Application Type	Decision	Received Date	Grant Date	Appeal Ref Number	Appeal Decision	Dist to Townsh (km)	Dist to LHA Boundary (km)
Wexford County Council	20201445	Permission to install an agricultural entrance	Riverview, Edernine	APPLICATION FINALISED	PERMISSION	CONDITIONAL	30/11/2020	24/02/2021		n/a	21.31	8.65
Wexford County Council	20200723	Permission for Dwelling House, Septic Tank with Polishing Filter and two	Parkbaun, Ballynestragh	APPLICATION FINALISED	PERMISSION	CONDITIONAL	06/07/2020	11/11/2020		n/a	19.06	18.45
Wexford County Council	20200609	Permission for the erection of a fully serviced two storey dwelling house	Coolnaboy, Edernine	APPLICATION FINALISED	PERMISSION	CONDITIONAL	11/06/2020	16/10/2020		n/a	22.08	10.18
Wexford County Council	20200739	Permission to revise our boundaries and relocate our sewerage treatment plant	Camolin, Kilcomb	APPLICATION FINALISED	PERMISSION	CONDITIONAL	06/07/2020	30/09/2020		n/a	15.09	6.61
Wexford County Council	20201334	Permission for erection of a dwelling house, domestic garage/store and associate	Crory Middle, Artramon	APPLICATION FINALISED	PERMISSION	CONDITIONAL	12/11/2020	15/03/2021		n/a	22.55	14.71
Wexford County Council	20200655	Permission to construct a fully serviced dwelling house and garage with associat	Garryvarren, Kilmallock	APPLICATION FINALISED	PERMISSION	CONDITIONAL	18/06/2020	07/10/2020		n/a	20.05	12.83
Wexford County Council	20201619	Permission for 1) change of use of 2 number, existing single storey retail use p	Ferns Upper, Ferns	n/a	n/a	n/a	23/12/2020			n/a	17.92	4.82
Wexford County Council	20210753	Permission for development of land for use as a car park (17 no. car parking spa	Ballaghablake, Ardcolm	n/a	n/a	n/a	18/05/2021			n/a	18.55	16.39
Wexford County Council	20211206	Permission fir the erection of the replacement holiday home damagedby fire to	Middletown, Ardamine	APPLICATION FINALISED	PERMISSION	CONDITIONAL	27/07/2021	20/10/2021		n/a	8.74	8.14
Wexford County Council	20191375	PERMISSION TO ERECT A SERVICED DWELLING HOUSE, TO ERECT A DOMESTIC GARAGE/STORE	CLONMORE, BALLOUGHTER	APPLICATION FINALISED	PERMISSION	CONDITIONAL	09/10/2019	04/02/2020		n/a	11.77	7.97
Wexford County Council	20191165	RETENTION OF EXISTING SHED AND PERMISSION FOR THE ERECTION OF A SINGLE STOREY	BOLINASPICK, KILBORA	n/a	n/a	n/a	16/08/2019			n/a	16.61	6.41
Wexford County Council	20200311	Permission for the erection of a fully serviced detached single family dwelling	Castlesow, Artramon	n/a	n/a	n/a	13/03/2020			n/a	22.18	14.45
Wexford County Council	20210331	Permission for retention of alterations to existing dwelling house from that app	Kildermot, Courtown	APPLICATION FINALISED	PERMISSION	CONDITIONAL	10/03/2021	31/05/2021		n/a	15.13	14.56
Wexford County Council	20211096	Permission to relocate the existing construction and demolition waste recycling	Coolnahinch, Courtown	APPLICATION FINALISED	PERMISSION	CONDITIONAL	09/07/2021	22/11/2021		n/a	10.90	9.21
Wexford County Council	20201540	Permission for Phase 4 of a mixed residential development consisting	Ballytegan, Gorey Rural	APPLICATION FINALISED	PERMISSION	CONDITIONAL	14/12/2020	26/05/2021		n/a	15.58	14.57
Wexford County Council	20200712	Permission to erect a dwelling with connection to existing public services and a	Gorey Corporation Lands, Gorey Urban	APPLICATION FINALISED	PERMISSION	CONDITIONAL	02/07/2020	02/11/2020		n/a	15.33	14.11
Wexford County Council	20211164	Permission for the construction of a solar PV Energy development within a total	Ballynestragh, Ballynestragh	APPLICATION FINALISED	PERMISSION	CONDITIONAL	21/07/2021	13/10/2021		n/a	19.05	17.84
Wexford County Council	20200686	Permission for relocation of an existing farm entrance	Ballytarsna, Castle Talbot	APPLICATION FINALISED	PERMISSION	CONDITIONAL	25/06/2020	16/09/2020		n/a	9.11	5.16
Wexford County Council	20201027	Permission for the following development: Erection of a single storey	St. Edmond's, Artramon	APPLICATION FINALISED	PERMISSION	CONDITIONAL	07/09/2020	06/04/2021		n/a	24.14	16.64
Wexford County Council	20210146	Permission for the construction of a dwelling house & a domestic garage	Garrylough Lower, Kilmallock	n/a	n/a	n/a	04/02/2021			n/a	18.63	14.10
Wexford County Council	20200886	Permission to erect a serviced dwelling house, to erect a domestic garage/ store	Ballinadrummin, Killenagh	APPLICATION FINALISED	PERMISSION	CONDITIONAL	04/08/2020	27/10/2020		n/a	6.05	3.30
Wexford County Council	20210998	1) Permission for retention of existing calf sheds and 2) Permission to construc	Ballyellin, Ballylarkin	APPLICATION FINALISED	PERMISSION	CONDITIONAL	25/06/2021	20/09/2021		n/a	21.86	21.31
Wexford County Council	20211110	Permission for an underground rain water harvesting tank.	Ballaghablake, Ardcolm	APPLICATION FINALISED	PERMISSION	CONDITIONAL	12/07/2021	04/10/2021		n/a	18.79	16.27
Wexford County Council	20210835	Permission to erect a dwelling with services and domestic garage and all associa	Tomnahealy Little, Kilgorman	APPLICATION FINALISED	PERMISSION	CONDITIONAL	28/05/2021	19/08/2021		n/a	18.05	17.51
Wexford County Council	20201393	Permission to upgrade the existing wastewater treatment system	Parknacross, Ardamine	n/a	n/a	n/a	23/11/2020			n/a	8.00	7.38
Wexford County Council	20200866	Permission for a single-storey building containing a living room & WC associated	Ballaman, Tombrack	APPLICATION FINALISED	PERMISSION	CONDITIONAL	31/07/2020	07/12/2020		n/a	21.45	8.03
Wexford County Council	20200571	Permission for erection of a dwelling house, domestic garage/store and associate	Monmore, Artramon	APPLICATION FINALISED	PERMISSION	CONDITIONAL	02/06/2020	26/08/2020		n/a	23.02	13.91
Wexford County Council	20191410	PERMISSION FOR THE PROPOSED ERECTION OF A STORAGE BUILDING ON SITE TOGETHER WITH	COOLRAINEY, ARDCOLM	APPLICATION FINALISED	PERMISSION	CONDITIONAL	18/10/2019	08/01/2020		n/a	18.23	16.70
Wexford County Council	20200861	Permission for the alteration to previously granted planning permission ref. no.	Kilnamanagh Upper, Wells	APPLICATION FINALISED	PERMISSION	CONDITIONAL	30/07/2020	21/10/2020		n/a	9.86	3.73
Wexford County Council	20200903	Permission to erect a dwelling with services and domestic garage and all	Clonamona Upper & Clonamona Lower, Monaseed	APPLICATION FINALISED	PERMISSION	CONDITIONAL	07/08/2020	23/11/2020		n/a	19.71	14.45
Wexford County Council	20200876	Permission to erect a steel framed agricultural building for the purpose of dry	Coolgarrow, Ballyhuskard	APPLICATION FINALISED	PERMISSION	CONDITIONAL	31/07/2020	27/10/2020		n/a	16.35	3.15
Wexford County Council	20191643	PERMISSION TO ERECT A DWELLING HOUSE AND DOMESTIC GARAGE AND CONNECT TO EXISTING	BALLINAGAM LOWER, BALLYGARRETT	APPLICATION FINALISED	PERMISSION	CONDITIONAL	12/12/2019	25/06/2020		n/a	3.58	2.95
Wexford County Council	20201096	Permission to erect a single storey extension to the side of our existing	Clonatin Upper, Gorey Rural	APPLICATION FINALISED	PERMISSION	CONDITIONAL	21/09/2020	16/12/2020		n/a	14.77	13.84
Wexford County Council	20191360	PERMISSION TO ERECT AN EXTENSION TO THE SIDE OF EXISTING DWELLING HOUSE CONSISTI	MANGAN (ED WINGFIELD), WINGFIELD	APPLICATION FINALISED	PERMISSION	CONDITIONAL	07/10/2019	24/02/2020		n/a	20.77	18.48
Wexford County Council	20200019	PERMISSION FOR CHANGE OF USE FROM RETAIL/OFFICE USE TO HEALTHY/EDUCATION USE: AL	ENNISCORTHY, ENNISCORTHY URBAN	APPLICATION FINALISED	PERMISSION	CONDITIONAL	14/01/2020	25/06/2020		n/a	22.15	4.90
Wexford County Council	20191157	PERMISSION TO AMEND PART OF THE PREVIOUSLY APPROVED PHASE 1 MASTERPLAN AS	SHINGAUN, ENNISCORTHY RURAL	n/a	n/a	n/a	15/08/2019			n/a	23.62	5.65
Wexford County Council	20191229	PERMISSION TO ERECT A TWO-STOREY EXTENSION TO EXISTING BUNGALOW WITH RENOVATIONS	BALLYMONEY LOWER, COURTTOWN	n/a	n/a	n/a	02/09/2019			n/a	14.43	13.86
Wexford County Council	20200330	Planning permission for the erection of a two-storey extension to an existing tw	Carrigbeg, (ED Rossmingoe)	APPLICATION FINALISED	PERMISSION	CONDITIONAL	18/03/2020	27/07/2020		n/a	19.16	12.28
Wexford County Council	20201384	Permission for development which will consist of a) removal of the existing	Kildermot, Courtown	APPLICATION FINALISED	PERMISSION	CONDITIONAL	20/11/2020	17/02/2021		n/a	14.73	14.17
Wexford County Council	20191732	PERMISSION FOR THE INSTALLATION OF 3 NO. OVER GROUND OIL STORAGE TANKS, THE CONS	ROSSMINOGE NORTH, ROSSMINOGE	APPLICATION FINALISED	PERMISSION	CONDITIONAL	30/12/2019	25/06/2020		n/a	17.53	12.00
Wexford County Council	20200978	Permission for the construction of a dwelling and associated works	Island Lower, Rossmingoe	APPLICATION FINALISED	PERMISSION	CONDITIONAL	24/08/2020	17/02/2021		n/a	16.77	11.77
Wexford County Council	20200406	Permission for a 74sqm single storey "granny flat" extension and upgrading of ei	Ballina Upper (E.D. Kilmallock), Kilmallock	APPLICATION FINALISED	PERMISSION	CONDITIONAL	02/04/2020	10/08/2020		n/a	17.14	10.00

Planning Authority	Application Number	Development Description	Development Address	Application Status	Application Type	Decision	Received Date	Grant Date	Appeal Ref Number	Appeal Decision	Dist to Turbine (km)	Dist to EIA Boundary (km)
Wexford County Council	20210055	Permission to construct an agricultural machinery store and all associated site	Ballyregan, Rosminogoe	APPLICATION FINALISED	PERMISSION	CONDITIONAL	18/01/2021	10/06/2021		n/a	18.49	12.80
Wexford County Council	20200388	Permission to erect a dwelling house, domestic garage/store and associated works	Kilbride, Ballyhuskard	APPLICATION FINALISED	PERMISSION	CONDITIONAL	26/03/2020	12/08/2020		n/a	14.33	6.66
Wexford County Council	20201434	Permission for fully serviced dwelling house and domestic garage and associated	Ballybeg Great, Castle Ellis	APPLICATION FINALISED	PERMISSION	CONDITIONAL	30/11/2020	03/03/2021		n/a	15.51	11.07
Wexford County Council	20200770	Permission for retention of existing extension (sun room) and alterations to	Ballina Lower (ED Castle Ellis), Castle Ellis	APPLICATION FINALISED	PERMISSION	CONDITIONAL	10/07/2020	05/10/2020		n/a	14.58	12.96
Wexford County Council	20210183	Permission to construct a fully serviced residence and all associated site works	Kilcloran, Kilcomb	APPLICATION FINALISED	PERMISSION	CONDITIONAL	10/02/2021	23/06/2021		n/a	15.38	6.86
Wexford County Council	20200922	Permission to construct an agricultural shed comprising of straw storage and loo	Tobergal & Tomnaboley Upper, The Harrow & Kilcormick	APPLICATION FINALISED	PERMISSION	CONDITIONAL	12/08/2020	02/11/2020		n/a	12.26	0.00
Wexford County Council	20210172	Permission for retention for retention of a balcony to the side of an existing	Ballyregan or Fairyhill, Artramon	APPLICATION FINALISED	PERMISSION	CONDITIONAL	08/02/2021	28/04/2021		n/a	22.56	16.47
Wexford County Council	20191127	PERMISSION TO ERECT A BUNGALOW (WITH FIRST FLOOR MEZZANINE) WITH SERVICES AND	CURRAGH, BALLYNESTRAGH	n/a	n/a	n/a	12/08/2019			n/a	20.60	19.97
Wexford County Council	20191711	RETENTION OF EXISTING STEEL FRAMED AND CLAD DOMESTIC GARAGE/STORE	BALLYADAM, KILINCOCOLY	APPLICATION FINALISED	PERMISSION	CONDITIONAL	20/12/2019	19/03/2020		n/a	5.30	4.24
Wexford County Council	20200812	Permission for the proposed construction of Ground and First floor extensions,	Donaghmore, Ballygarrett	APPLICATION FINALISED	PERMISSION	CONDITIONAL	21/07/2020	14/01/2021	ABP-308241-20	Granted (Conditional)	4.95	4.43
Wexford County Council	20200196	PERMISSION TO CONSTRUCT A FULLY SERVICED DWELLING HOUSE AND ASSOCIATED SITE WORK	SCARNAGH UPPER, BALLYLARKIN	APPLICATION FINALISED	PERMISSION	CONDITIONAL	18/02/2020	13/07/2020		n/a	23.42	22.85
Wexford County Council	20201196	Permission to construct an agricultural shed (to house straw/hay)	Curracloe, Ardcolm	APPLICATION FINALISED	PERMISSION	CONDITIONAL	16/10/2020	12/01/2021		n/a	18.88	17.31
Wexford County Council	20200349	Erect a dwelling with services and domestic garage and all associated site and a	Coolgreany Demesne, Coolgreany	APPLICATION FINALISED	PERMISSION	CONDITIONAL	20/03/2020	23/11/2020		n/a	24.11	23.50
Wexford County Council	20191254	RETENTION OF A SINGLE STOREY EXTENSION TO THE REAR OF EXISTING BUNGALOW WITH	BALLINACARRIG, COURTTOWN	APPLICATION FINALISED	PERMISSION	CONDITIONAL	09/09/2019	02/12/2019		n/a	15.65	15.06
Wexford County Council	20191578	PERMISSION TO ERECT A DWELLING WITH SERVICES	KNOCKAVOCKA, THE HARROW	APPLICATION FINALISED	PERMISSION	CONDITIONAL	28/11/2019	02/03/2020		n/a	14.44	0.35
Wexford County Council	20210617	Permission to erect a dwelling with services and domestic garage	Clone, Ballycarney	APPLICATION FINALISED	PERMISSION	CONDITIONAL	26/04/2021	19/07/2021		n/a	16.88	2.75
Wexford County Council	20210657	Permission for the erection of a fully serviced new dwelling house.	Lacken, Kilmallack	APPLICATION FINALISED	PERMISSION	CONDITIONAL	30/04/2021	29/09/2021		n/a	20.74	13.52
Wexford County Council	20191362	PERMISSION TO ERECT A SERVICED DWELLING HOUSE	COOLOOK BEG, KILLENAGH	APPLICATION FINALISED	PERMISSION	CONDITIONAL	07/10/2019	08/01/2020		n/a	7.17	5.02
Wexford County Council	20200961	Permission for retention of alterations to existing dwelling as a change to that	Barroge, Kilgorman	APPLICATION FINALISED	PERMISSION	CONDITIONAL	20/08/2020	11/11/2020		n/a	19.23	18.68
Wexford County Council	20201222	Permission to erect a serviced dwelling house and a domestic garage/ store and a	Garrynisk (E.D. Castle Ellis), Castle Ellis	APPLICATION FINALISED	PERMISSION	CONDITIONAL	21/10/2020	31/03/2021		n/a	14.26	10.65
Wexford County Council	20191285	PERMISSION TO ERECT AN EXTENSION TO EXISTING AGRICULTURAL SHED, TO EXTEND	BALLYKELLY, KILMALLOCK	APPLICATION FINALISED	PERMISSION	CONDITIONAL	17/09/2019	04/12/2019		n/a	18.07	9.81
Wexford County Council	20210935	Permission to erect a domestic store and provide a new entrance to access same	Ballinroad, Kilcormick	APPLICATION FINALISED	PERMISSION	CONDITIONAL	14/06/2021	07/09/2021		n/a	10.68	2.41
Wexford County Council	20201007	Permission for retention of Garage/ Shed with associated site works	Ballynapierce, Ennisconthy Rural	APPLICATION FINALISED	PERMISSION	CONDITIONAL	02/09/2020	23/11/2020		n/a	24.96	8.76
Wexford County Council	20201244	Permission to decommission existing milking parlour and permission to erect a st	Cronecribbin, Ballylarkin	APPLICATION FINALISED	PERMISSION	CONDITIONAL	27/10/2020	20/01/2021		n/a	19.94	19.35
Wexford County Council	20191669	RETENTION OF A DOMESTIC GARAGE AND FOR RETENTION OF ALTERATIONS TO FACADES OF	CLONEE LOWER, KILCOMB	APPLICATION FINALISED	PERMISSION	CONDITIONAL	16/12/2019	16/03/2020		n/a	17.48	7.96
Wexford County Council	20200691	Permission to amend the design of the approved development (Planning references	Killabeg, Tinnacross	APPLICATION FINALISED	PERMISSION	CONDITIONAL	29/06/2020	23/09/2020		n/a	18.29	0.61
Wexford County Council	20211261	Permission to construct an extension & alterations to existing conveyer / sunr	Rosminogoe North, Rosminogoe	APPLICATION FINALISED	PERMISSION	CONDITIONAL	06/08/2021	27/10/2021		n/a	18.78	13.15
Wexford County Council	20191317	RETENTION OF ALTERATIONS TO MY PERMITTED DEVELOPMENT PREVIOUSLY GRANTED UNDER PL	GOREY CORPORATION LANDS, GOREY URBAN	n/a	n/a	n/a	25/09/2019			n/a	14.81	13.49
Wexford County Council	20210118	Permission to construct an agricultural shed with associated site works at	Marley, Marshalstown	APPLICATION FINALISED	PERMISSION	CONDITIONAL	29/01/2021	31/05/2021		n/a	24.82	6.67
Wexford County Council	20210509	Permission to construct 1) Milking parlour incorporating dairy, storage, Plant r	Ballyhast, Huntingtown	APPLICATION FINALISED	PERMISSION	CONDITIONAL	09/04/2021	28/07/2021		n/a	13.60	9.52
Wexford County Council	2020126	Permission for the proposed construction of 2no: industrial buildings; Building	Ballycanew, Ballycanew	n/a	n/a	n/a	03/02/2022			n/a	9.17	6.69
Wexford County Council	20211575	Permission for retention of alterations to dwelling house previously approved un	Knockina, Ballynestragh	APPLICATION FINALISED	PERMISSION	CONDITIONAL	11/10/2021	12/01/2022		n/a	17.25	16.22
Wexford County Council	20210960	Permission for works to an existing residential development consisting of seven	Parknacross, Ardamine	APPLICATION FINALISED	PERMISSION	CONDITIONAL	21/06/2021	13/12/2021		n/a	8.01	7.38
Wexford County Council	20211237	Permission to change the use of existing premises from lauderette to cafe/bistro	Gorey Corporation Lands, Gorey Urban	APPLICATION FINALISED	PERMISSION	CONDITIONAL	30/07/2021	14/01/2022		n/a	14.92	13.60
Wexford County Council	20210460	Permission for retention of extension to dwelling (sunroom)	Inch, Castle Ellis	APPLICATION FINALISED	PERMISSION	CONDITIONAL	30/03/2021	19/05/2021		n/a	13.08	10.95
Wexford County Council	20220868	Planning permission for the erection of an extension to the side of an existing	Ardcolm, Ardavan	APPLICATION FINALISED	PERMISSION	CONDITIONAL	28/06/2022	13/04/2023		n/a	22.15	18.36
Wexford County Council	20221011	Permission to construct a winery facility and visitors centre ancillary to an	Tinnock Lower, Ballynestragh	n/a	n/a	n/a	25/07/2022			n/a	18.26	17.63
Wexford County Council	20211400	Permission to erect a dwelling with services and domestic garage and	Raheenagurran West, Courttown	n/a	n/a	n/a	01/09/2021			n/a	13.03	12.24
Wexford County Council	20211534	Permission for retention for the change of use of an existing domestic garage	Ballytegan, Gorey Rural	n/a	n/a	n/a	01/10/2021			n/a	15.63	14.65
Wexford County Council	20220347	Permission for retention of alterations to approved extension to existing	Kilconnib, Kilcormick	APPLICATION FINALISED	PERMISSION	CONDITIONAL	16/03/2022	12/09/2022		n/a	14.81	2.29
Wexford County Council	20210304	Permission for the erection of a fully serviced single storey dwelling house	Ballyboggan Lower, Artramon	APPLICATION FINALISED	PERMISSION	CONDITIONAL	04/03/2021	30/06/2021		n/a	22.03	15.93
Wexford County Council	20211372	Permission to erect a serviced dwelling house together with all associated site	Ballydonfin, Ballyhuskard	APPLICATION FINALISED	PERMISSION	CONDITIONAL	27/08/2021	26/01/2022		n/a	18.66	8.54
Wexford County Council	20210668	Permission to erect a dwelling with services and domestic garage.	Ballynellard, Castle Talbot	APPLICATION FINALISED	PERMISSION	CONDITIONAL	30/04/2021	19/01/2022		n/a	11.10	7.77

Planning Authority	Application Number	Development Description	Development Address	Application Status	Application Type	Decision	Received Date	Grant Date	Appeal Ref Number	Appeal Decision	Dist. to Turbine (km)	Dist. to EIAH Boundary (km)
Wexford County Council	20201481	Permission to install floodlights to provide light to existing equine/sand arena	Ballybeg, Ballyhuskard	APPLICATION FINALISED	PERMISSION	CONDITIONAL	07/12/2020	10/03/2021		n/a	17.08	6.28
Wexford County Council	20220940	Permission to erect a bungalow with services, domestic garage and ancillary work	Ballintlea, Kilnahue	APPLICATION FINALISED	PERMISSION	CONDITIONAL	12/07/2022	03/10/2022		n/a	19.68	17.97
Wexford County Council	20211265	Permission to erect a steel framed building for the manufacturing, repair, and	Moyne Lower, Enniscorthy Rural	APPLICATION FINALISED	PERMISSION	CONDITIONAL	06/08/2021	23/03/2022		n/a	20.95	2.77
Wexford County Council	20211703	Permission for the retention of a garage and associated site works	Grange (ED Kilcormick), Kilcormick	APPLICATION FINALISED	PERMISSION	CONDITIONAL	03/11/2021	02/02/2022		n/a	13.82	1.66
Wexford County Council	20201359	Permission to extend existing single storey dwelling which will consist of the	Askingarran Lower, Ardamine	APPLICATION FINALISED	PERMISSION	CONDITIONAL	16/11/2020	16/02/2021		n/a	5.81	5.29
Wexford County Council	20201580	Permission to erect a two-storey dwelling with garage under roof and ancillary	Kiltunnel, Courtown	n/a	n/a	n/a	18/12/2020			n/a	12.30	11.72
Wexford County Council	20201464	Permission to erect a dwelling with services and domestic garage and all	Ballynestragh, Ballynestragh	APPLICATION FINALISED	PERMISSION	CONDITIONAL	03/12/2020	14/04/2021		n/a	19.31	18.08
Wexford County Council	20211212	Permission for design alterations, (the design change & location of the house pl	Galbally (ED Ardavan), Ardavan	APPLICATION FINALISED	PERMISSION	CONDITIONAL	28/07/2021	20/10/2021		n/a	20.07	16.43
Wexford County Council	20211406	Permission to erect a dwelling with services and domestic garage and all	Ballyloughlin, Monaseed	n/a	n/a	n/a	03/09/2021			n/a	23.39	19.75
Wexford County Council	20211112	Permission to amend the design of the approved development (Planning references	Killabeg, Tinnacross	APPLICATION FINALISED	PERMISSION	CONDITIONAL	12/07/2021	06/10/2021		n/a	18.29	0.61
Wexford County Council	20210504	Permission for an extension to our existing bungalow which will consist of a) pa	Gorey Corporation Lands, Gorey Urban	APPLICATION FINALISED	PERMISSION	CONDITIONAL	08/04/2021	28/06/2021		n/a	14.90	13.32
Wexford County Council	20211472	Permission for the retention of existing fully serviced dwelling	Ballynaclash, Castle Ellis	APPLICATION FINALISED	PERMISSION	CONDITIONAL	17/09/2021	06/07/2022		n/a	13.88	12.39
Wexford County Council	20201398	Permission to erect a dwelling with services and domestic garage	Drinah, Kilcormick	n/a	n/a	n/a	23/11/2020			n/a	9.12	0.49
Wexford County Council	20210918	Permission for Retention of the change of use of existing building from storage/	Ardavan, Ardavan	APPLICATION FINALISED	PERMISSION	CONDITIONAL	11/06/2021	23/08/2021		n/a	23.89	19.30
Wexford County Council	20210084	Permission to erect a single storey dwelling with services and domestic garage w	Ballintlea, Kilnahue	n/a	n/a	n/a	25/01/2021			n/a	19.64	17.93
Wexford County Council	20211191	Permission for A) thr construction of a two storey rear extension, B) alternatio	Gorey Corporation Lands, Gorey Urban	APPLICATION FINALISED	PERMISSION	CONDITIONAL	26/07/2021	18/10/2021		n/a	14.93	13.67
Wexford County Council	20210748	Permission for Retention of existing windows on the side elevation of the existi	Enniscorthy, Enniscorthy Rural	APPLICATION FINALISED	PERMISSION	CONDITIONAL	17/05/2021	09/08/2021		n/a	22.48	4.67
Wexford County Council	20220993	Retention of extension to rear of dwelling house, store/carport, garden shed and	Ballyrahan, Gorey Rural	APPLICATION FINALISED	PERMISSION	CONDITIONAL	20/07/2022	10/10/2022		n/a	16.78	14.89
Wexford County Council	20210574	Permission to construct (i) a single-storey extension to rear of existing dwelli	Ballinastraw Lower, Kilenagh	APPLICATION FINALISED	PERMISSION	CONDITIONAL	20/04/2021	06/07/2021		n/a	5.86	1.88
Wexford County Council	20210399	Permission for the construction of an enclosed and open single storey extension	Ballydonfin, Ballyhuskard	n/a	n/a	n/a	19/03/2021			n/a	19.19	7.83
Wexford County Council	20211003	Permission for the proposed extension & alterations to existing dwelling house,	Garrylough Upper, Kilmallock	APPLICATION FINALISED	PERMISSION	CONDITIONAL	25/06/2021	11/10/2021		n/a	18.44	13.93
Wexford County Council	20210994	Permission for the erection of a fully serviced two storey dwelling including ne	Ballynestragh Demesne, Ballynestragh	APPLICATION FINALISED	PERMISSION	CONDITIONAL	25/06/2021	04/10/2021		n/a	19.66	18.83
Wexford County Council	20210690	Permission sought for two storey extension to include bedroom, downstairs bathro	Ballymurn Upper, Kilmallock	APPLICATION FINALISED	PERMISSION	CONDITIONAL	06/05/2021	21/07/2021		n/a	19.00	10.43
Wexford County Council	20211769	Permission to construct a fully serviced dwelling house with associated site	Kilgale, Enniscorthy Rural	n/a	n/a	n/a	16/11/2021			n/a	21.47	4.74
Wexford County Council	20211507	Permission to erect a fully serviced dwelling house and domestic garage	Ballyandrew, Tombrack	APPLICATION FINALISED	PERMISSION	CONDITIONAL	27/09/2021	15/12/2021		n/a	21.83	9.86
Wexford County Council	20220365	Permission to construct a fully serviced granny flat attached to existing dwelli	Templeshannon, Enniscorthy Urban	APPLICATION FINALISED	PERMISSION	CONDITIONAL	22/03/2022	04/08/2022		n/a	21.85	4.55
Wexford County Council	20210603	Permission for retention of (1) alterations to existing dwelling (2) existing do	Ballygarrett, Kilnahue	APPLICATION FINALISED	PERMISSION	CONDITIONAL	23/04/2021	19/07/2021		n/a	17.64	15.14
Wexford County Council	20210667	Temporary permission for retention of existing mobile home	Ballyneilard, Castle Talbot	n/a	n/a	n/a	30/04/2021			n/a	11.10	7.78
Wexford County Council	20210382	Permission for a two storey extension to existing property consisting of a livin	Knock Brandon Upper, Monaseed	n/a	n/a	n/a	18/03/2021			n/a	21.14	16.23
Wexford County Council	20210199	Permission to erect a serviced dwelling house, a domestic garage/store and to	Ballina Lower, (ED Castle Ellis), Castle Ellis	APPLICATION FINALISED	PERMISSION	CONDITIONAL	12/02/2021	14/06/2021		n/a	14.13	12.77
Wexford County Council	20201591	Permission for the relocation of an entrance to service a dwelling (house under	Glen (Richards), Ardamine	APPLICATION FINALISED	PERMISSION	CONDITIONAL	21/12/2020	24/03/2021		n/a	8.33	7.73
Wexford County Council	20211027	Permission to construct a two-storey extension to the side of the existing dorme	Bog and Warren, Cahore	APPLICATION FINALISED	PERMISSION	CONDITIONAL	30/06/2021	20/09/2021		n/a	0.82	0.15
Wexford County Council	20210921	Permission to construct a fully serviced dwelling house & garage with associated	Ballyroe, Edermine	APPLICATION FINALISED	PERMISSION	CONDITIONAL	14/06/2021	11/10/2021		n/a	20.58	8.43
Wexford County Council	20210880	Permission to erect a dwelling house and domestic garage with connection to exis	Ferns Lower, Ferns	APPLICATION FINALISED	PERMISSION	CONDITIONAL	04/06/2021	24/11/2021		n/a	17.58	4.24
Wexford County Council	20210816	Permission for the modification and extension of an existing two storey cottage	Ballyhowbeg, Ardcoim	APPLICATION FINALISED	PERMISSION	CONDITIONAL	26/05/2021	24/11/2021		n/a	19.03	15.66
Wexford County Council	20220935	Permission to construct a single storey extension to the rear of existing dwelli	Gorey Corporation Lands, Gorey Urban	APPLICATION FINALISED	PERMISSION	CONDITIONAL	12/07/2022	26/09/2022		n/a	15.11	13.75
Wexford County Council	20210299	Permission for erection of extension to side and rear of existing dwelling house	Derry, Ballyhuskard	APPLICATION FINALISED	PERMISSION	CONDITIONAL	03/03/2021	26/05/2021		n/a	14.30	5.31
Wexford County Council	20210606	Permission for erection of a dwelling house and domestic garage with associated	Ballyvaloo Upper, Castle Ellis	APPLICATION FINALISED	PERMISSION	CONDITIONAL	23/04/2021	13/09/2021		n/a	15.33	13.64
Wexford County Council	20211623	Permission to erect a dwelling with services and domestic garage and all	Cloganny (Gorey By), Cahore	APPLICATION FINALISED	PERMISSION	CONDITIONAL	20/10/2021	21/01/2022		n/a	1.74	0.99
Wexford County Council	20201514	Permission for Retention for a Conservatory at the rear, and a Garage	Killincooly More, Ballyvaldon	APPLICATION FINALISED	PERMISSION	CONDITIONAL	10/12/2020	15/03/2021		n/a	5.87	5.42

Planning Authority	Application Number	Development Description	Development Address	Application Status	Application Type	Decision	Received Date	Grant Date	Appeal Ref Number	Appeal Decision	Dist to Turbine (km)	Dist to EIA Boundary (km)
Wexford County Council	20210686	Permission for retention of 1) alterations to our dwelling and 2) existing domes	Ballinatray Lower, Courtown	APPLICATION FINALISED	PERMISSION	CONDITIONAL	06/05/2021	28/07/2021		n/a	10.78	10.16
Wexford County Council	20211273	Permission to erect a two-storey dwelling with services, domestic garage and anc	Coolnagloose, Limerick	n/a	n/a	n/a	09/08/2021			n/a	21.20	20.44
Wexford County Council	20211444	Permission to erect a dwelling with services and domestic garage and all associa	Kilcavan Upper, Kilgorman	APPLICATION FINALISED	PERMISSION	CONDITIONAL	13/09/2021	26/01/2022		n/a	17.26	16.68
Wexford County Council	20211311	Permission for the construction of a dwelling with services and all associated	Ballynahillen, Huntingtown	n/a	n/a	n/a	16/08/2021			n/a	16.07	11.68
Wexford County Council	20210340	Permission for alterations to a previously approved extension (planning register	Coolrainey, Ardcolm	APPLICATION FINALISED	PERMISSION	CONDITIONAL	12/03/2021	31/05/2021		n/a	18.31	16.77
Wexford County Council	20220100	Permission for the erection of a part single storey & part two storey dwelling,	Kilgibbon, Bree	n/a	n/a	n/a	28/01/2022			n/a	23.52	9.42
Wexford County Council	20210744	Permission for the reclamation of land through the importation of clean inert so	Ballingarry Lower, Gorey Rural	APPLICATION FINALISED	PERMISSION	CONDITIONAL	17/05/2021	21/01/2022		n/a	16.95	15.29
Wexford County Council	20210949	Permission for the construction of a fully serviced dwelling house, domestic gar	Cahore, Cahore	APPLICATION FINALISED	PERMISSION	CONDITIONAL	16/06/2021	08/12/2021		n/a	1.93	1.22
Wexford County Council	20211087	Permission to construct a fully serviced dwelling house with associated site wor	Bolacaher, Tombrack	n/a	n/a	n/a	09/07/2021			n/a	21.21	7.48
Wexford County Council	20201267	Permission to construct a fully serviced dwelling house with detached domestic	Ballinadrummin & Curraghduff, Killenagh	APPLICATION FINALISED	PERMISSION	CONDITIONAL	02/11/2020	19/05/2021		n/a	5.73	3.24
Wexford County Council	20211215	Permission for retention of existing ancillary building for use in conjunction w	Coolnahorna, Marshalstown	APPLICATION FINALISED	PERMISSION	CONDITIONAL	28/07/2021	22/11/2021		n/a	21.11	3.28
Wexford County Council	20201317	Permission for erection of farm storage shed for storing of straw and hay and as	Kilpierce, Ballyhuskard, Enniscorthy, Co. Wexford	APPLICATION FINALISED	PERMISSION	CONDITIONAL	10/11/2020	18/05/2021		n/a	16.92	3.93
Wexford County Council	20210038	Permission for a development, to be completed in 2 phases to their existing	Tinnacree, Cahore	n/a	n/a	n/a	13/01/2021			n/a	1.50	1.12
Wexford County Council	20210851	1) Retention planning permission for an existing agricultural shed, 2) planning	Ballowen or Ramsfortpark, Gorey Rural	APPLICATION FINALISED	PERMISSION	CONDITIONAL	31/05/2021	19/08/2021		n/a	16.35	15.11
Wexford County Council	20220433	Permission to construct a fully serviced dwelling house & garage with associated	Mullaun, Edermine	APPLICATION FINALISED	PERMISSION	CONDITIONAL	04/04/2022	20/06/2022		n/a	23.01	9.95
Wexford County Council	20201614	Permission to erect a domestic garage/store and erect new garden wall and entran	Ballyedmond (E.D. Monamolín), Monamolín	APPLICATION FINALISED	PERMISSION	CONDITIONAL	22/12/2020	24/03/2021		n/a	6.21	0.70
Wexford County Council	20210312	Permission for Retention of first floor extension and Permission for change of u	Enniscorthy, Enniscorthy Urban	n/a	n/a	n/a	08/03/2021			n/a	22.36	5.03
Wexford County Council	20211386	Permission for the construction of a dwelling with services, domestic garage and	Knockina, Ballynestragh	APPLICATION FINALISED	PERMISSION	CONDITIONAL	30/08/2021	07/02/2022		n/a	17.36	16.26
Wexford County Council	20210670	Permission to demolish part of existing building and replace with a single store	Ferns Upper, Ferns	APPLICATION FINALISED	PERMISSION	CONDITIONAL	30/04/2021	21/07/2021		n/a	17.93	4.83
Wexford County Council	20221008	Permission for the construction of a new domestic dwelling, domestic garage, the	Pallis Lower, Limerick	n/a	n/a	n/a	22/07/2022			n/a	23.33	21.80
Wexford County Council	20211088	Permission to construct a fully serviced dwelling house & garage with associated	Bolaboy More, Bolaboy	APPLICATION FINALISED	PERMISSION	CONDITIONAL	09/07/2021	04/10/2021		n/a	11.43	5.69
Wexford County Council	20211911	Permission for the erection of a self contained dwelling unit and all	Ballynastraw, Ballyhuskard	n/a	n/a	n/a	06/12/2021			n/a	19.07	6.05
Wexford County Council	20220256	Permission to erect a dwelling with services and domestic garage and all	Grove Little, Kilnahue	n/a	n/a	n/a	01/03/2022			n/a	18.99	17.04
Wexford County Council	20210491	1) Permission to erect a single storey extension to the side of my existing dwell	Ramstown Lower, Gorey Rural	APPLICATION FINALISED	PERMISSION	CONDITIONAL	06/04/2021	28/06/2021		n/a	14.13	12.57
Wexford County Council	20211122	Permission to remove a temporary storage structure and to construct an extension	Gorey Corporation Lands, Gorey Urban	APPLICATION FINALISED	PERMISSION	CONDITIONAL	13/07/2021	06/10/2021		n/a	14.28	12.90
Wexford County Council	20201453	Permission for development of site which will consist of the construction	Courtballyedmond, Monamolín	APPLICATION FINALISED	PERMISSION	CONDITIONAL	01/12/2020	03/03/2021		n/a	7.15	1.56
Wexford County Council	20210347	Permission for the erection of a workshop/store and all associated site works.	Knockduff, Tinnacross	n/a	n/a	n/a	12/03/2021			n/a	14.50	1.17
Wexford County Council	20211808	Permission to erect a fully serviced dwelling house and domestic garage	Garryvadden, Castle Talbot	n/a	n/a	n/a	22/11/2021			n/a	9.95	6.96
Wexford County Council	20211245	Permission to build a 58 sq meter shed to incorporate a home office and storage	Clonough, Ballylarkin	APPLICATION FINALISED	PERMISSION	CONDITIONAL	04/08/2021	20/10/2021		n/a	21.51	20.96
Wexford County Council	20220404	Permission to construct a dwellinghouse with services, domestic garage and	Money, Ballyellis	n/a	n/a	n/a	29/03/2022			n/a	23.77	15.58
Wexford County Council	20210741	Permission for the erection of a fully serviced new dwelling house with an attac	Toberfinnick, Artramon	APPLICATION FINALISED	PERMISSION	CONDITIONAL	14/05/2021	09/08/2021		n/a	22.53	14.57
Wexford County Council	20210581	Permission to install an agricultural entrance and associated works	Tinnock Lower, Ballynestragh	n/a	n/a	n/a	21/04/2021			n/a	18.85	18.23
Wexford County Council	20211317	Permission to erect a dwelling house with services and domestic garage	Lackan, Ballynestragh	n/a	n/a	n/a	16/08/2021			n/a	19.30	17.79
Wexford County Council	20220657	Permission for retention of existing works which consist of the following:	Baurela, Ballyhuskard	n/a	n/a	n/a	18/05/2022			n/a	16.90	5.96
Wexford County Council	20220564	Permission for retention of a replacement house and proposed glazed link to	Glascarrig North, Ballygarrett	APPLICATION FINALISED	PERMISSION	CONDITIONAL	29/04/2022	20/02/2023		n/a	4.16	3.65
Wexford County Council	20211632	Permission for retention of domestic store under construction, permission is	Marshalstown, Marshalstown	n/a	n/a	n/a	21/10/2021			n/a	23.68	5.82
Wexford County Council	20210445	Permission for a single storey extension to side and rear of existing dwelling a	Gorey Corporation Lands, Gorey Urban	APPLICATION FINALISED	PERMISSION	CONDITIONAL	29/03/2021	12/07/2021		n/a	15.12	13.59
Wexford County Council	20220046	Permission for 89 residential units incorporating 12 x 2 bedroom, 34 x 3 bedroom	Ballowen or Ramsfortpark, Gorey Rural	n/a	n/a	n/a	19/01/2022			n/a	15.50	14.11
Wexford County Council	20211673	Permission is being sought for a new single storey detached dwelling and single	Raheenagurren East, Courtown	APPLICATION FINALISED	PERMISSION	CONDITIONAL	29/10/2021	09/03/2022		n/a	13.71	12.95
Wexford County Council	20211337	Permission for the construction of 1No. Industrial warehouse building, 19no.	Ballynahallen, Enniscorthy Rural	APPLICATION FINALISED	PERMISSION	CONDITIONAL	20/08/2021	21/02/2022		n/a	20.42	2.23

Planning Authority	Application Number	Development Description	Development Address	Application Status	Application Type	Decision	Received Date	Grant Date	Appeal Ref Number	Appeal Decision	Dist to Turbine (km)	Dist to EIR Boundary (km)
Wexford County Council	20220832	Permission for construction of a fully serviced dwelling house & domestic garage	Kilmuckridge, Ballyvaldon	APPLICATION FINALISED	PERMISSION	CONDITIONAL	22/06/2022	06/03/2023		n/a	4.67	4.23
Wexford County Council	20210389	Permission to amend condition number 4 of Planning Register Number 20201163 rest	Upton, Ford	APPLICATION FINALISED	PERMISSION	CONDITIONAL	18/03/2021	10/06/2021		n/a	3.15	2.73
Wexford County Council	20211801	Permission for retention extensions to the basement level in my existing dwellin	Kilcavan Lower, Kilgorman	APPLICATION FINALISED	PERMISSION	CONDITIONAL	19/11/2021	23/02/2021		n/a	16.94	16.39
Wexford County Council	20210527	Permission for a proposed new dwelling, new garage, a proposed new secondary tre	Clones Upper, Kilgorman	APPLICATION FINALISED	PERMISSION	CONDITIONAL	12/04/2021	06/01/2022		n/a	18.48	17.96
Wexford County Council	20201380	Permission for development which will consist of the construction of: Borleagh Demesne, Limerick	Borleagh Demesne, Limerick	APPLICATION FINALISED	PERMISSION	n/a	19/11/2020		ABP-309451-21	Granted (Conditional)	21.33	20.36
Wexford County Council	20211478	Permission for Retention of existing dwelling and domestic garage repositioned c	Ballybeg, Ballybeg	APPLICATION FINALISED	PERMISSION	CONDITIONAL	20/09/2021	13/12/2021		n/a	20.68	9.76
Wexford County Council	20221047	Permission to erect a dwelling house with services and domestic garage	Lacken, Ballynestragh	APPLICATION FINALISED	PERMISSION	CONDITIONAL	02/08/2022	09/01/2023		n/a	19.29	17.78
Wexford County Council	20210831	Permission for the proposed erection of 1 no. fully serviced dwelling house toge	Craanagham, Ardavan	APPLICATION FINALISED	PERMISSION	CONDITIONAL	27/05/2021	11/10/2021		n/a	23.54	19.24
Wexford County Council	20211097	Permission for the erection of a replacement dwelling, the erection of a garage	Ballybanoge, Edermine	APPLICATION FINALISED	PERMISSION	CONDITIONAL	09/07/2021	04/10/2021		n/a	21.51	7.44
Wexford County Council	20211225	Permission to construct a garage with associated site works	Mountfin Lower or Ballinturner, Castledockrell	APPLICATION FINALISED	PERMISSION	CONDITIONAL	29/07/2021	20/10/2021		n/a	23.54	7.54
Wexford County Council	20211427	Permission for retention of the following: 1. Storage Shed to the rear, 2. Garde	Ballylucas, Kilmallock	n/a	n/a	n/a	08/09/2021			n/a	17.91	11.40
Wexford County Council	20211494	Permission for a fully serviced dwelling (change of house type from planning	Dranagh, Kilcormick	APPLICATION FINALISED	PERMISSION	CONDITIONAL	23/09/2021	20/12/2021		n/a	10.89	1.39
Wexford County Council	20210404	Permission to erect a dwelling house with services and domestic garage	Theoil & Coolamain, Edermine	n/a	n/a	n/a	22/03/2021			n/a	22.15	11.64
Wexford County Council	20220612	Permission for development consisting of construction of a fully serviced single	Mountalexander, Courtown	n/a	n/a	n/a	09/05/2022			n/a	12.43	11.79
Wexford County Council	20201203	Permission to erect a serviced dwelling house, a domestic garage/store and to	Ballina Lower (ED Castle Ellis), Castle Ellis	n/a	n/a	n/a	16/10/2020			n/a	14.13	12.77
Wexford County Council	20210910	Permission for the installation of a rear gate to allow for occasional maintenanc	Gorey Corporation Lands, Gorey Urban	n/a	n/a	n/a	10/06/2021			n/a	15.11	13.81
Wexford County Council	20210837	Permission to construct a dwellinghouse with services, domestic garage and all a	Tomnaboley Lower, Kilcormick	APPLICATION FINALISED	PERMISSION	CONDITIONAL	28/05/2021	23/08/2021		n/a	10.75	0.00
Wexford County Council	20210704	Permission for the erection of a fully serviced dwelling house and domestic gara	Ballinlow, Killincooly	n/a	n/a	n/a	10/05/2021			n/a	4.95	3.18
Wexford County Council	20210285	Permission for to provide for a new bored well water supply serving my dwelling	Ballynaberny, Kilrush	APPLICATION FINALISED	PERMISSION	CONDITIONAL	01/03/2021	24/05/2021		n/a	24.97	12.61
Wexford County Council	20211612	Permission to erect a single storey dwelling with services and ancillary works	Ballyrahan, Gorey Rural	APPLICATION FINALISED	PERMISSION	CONDITIONAL	18/10/2021	13/07/2022		n/a	16.73	14.65
Wexford County Council	20220595	Permission for the construction of a domestic garage and associated works	Tinnashinnagh, Ballynestragh	APPLICATION FINALISED	PERMISSION	CONDITIONAL	06/05/2022	02/08/2022		n/a	17.75	16.27
Wexford County Council	20220239	Permission for the construction of a dwelling with services and all associated s	Ballynahillien, Huntingtown	APPLICATION FINALISED	PERMISSION	CONDITIONAL	25/02/2022	27/06/2022		n/a	16.05	11.73
Wexford County Council	20211403	Permission for the erection of a dwelling house, domestic garage/store	Croty Upper, Artramon	APPLICATION FINALISED	PERMISSION	CONDITIONAL	01/09/2021	22/11/2021		n/a	22.64	14.66
Wexford County Council	20210570	Permission to amend the design of the approved development (Planning referenc	Banoge, Courtown	APPLICATION FINALISED	PERMISSION	CONDITIONAL	20/04/2021	14/07/2021		n/a	11.32	10.34
Wexford County Council	20212049	Permission to 1) construct a fully serviced extension to existing dwelling house	Askinamoe, Kilbora	APPLICATION FINALISED	PERMISSION	CONDITIONAL	22/12/2021	07/06/2022		n/a	20.15	7.42
Wexford County Council	20211548	Permission to construct a fully serviced single storey dwelling house and	Garrydaniel, Monamolin	APPLICATION FINALISED	PERMISSION	CONDITIONAL	04/10/2021	25/02/2022		n/a	8.12	1.80
Wexford County Council	20211902	Permission to erect a dwelling with services and domestic garage	Ballintubbrid, Ballyvaldon	n/a	n/a	n/a	06/12/2021			n/a	8.21	7.70
Wexford County Council	20220901	Permission to erect a steel framed building which will contain workshop, offices	Tombrick, Castledockrell	n/a	n/a	n/a	05/07/2022			n/a	24.98	9.87
Wexford County Council	20210541	Permission for the erection of a dwelling house, domestic garage/store and assoc	Ballytarsna, Castle Talbot	n/a	n/a	n/a	14/04/2021			n/a	9.75	5.39
Wexford County Council	20201146	Permission for a development comprising	Coolishal Lower, Gorey Rural	APPLICATION FINALISED	PERMISSION	CONDITIONAL	06/10/2020	28/04/2021		n/a	14.16	12.19
Wexford County Council	20201156	Permission for the erection of a detached shed. All with associated and ancillar	Inch, Castle Ellis	APPLICATION FINALISED	PERMISSION	CONDITIONAL	07/10/2020	08/02/2021		n/a	14.18	12.50
Wexford County Council	20210774	Permission for retention of 1) alterations to existing dwelling in a revised loc	Coolroe, Ford	APPLICATION FINALISED	PERMISSION	CONDITIONAL	21/05/2021	11/08/2021		n/a	2.39	1.95
Wexford County Council	20211458	Permission for alterations and extensions to the existing to the existing de	Coolakip, Edermine	APPLICATION FINALISED	PERMISSION	CONDITIONAL	15/09/2021	08/12/2021		n/a	21.15	12.31
Wexford County Council	20210881	Permission to erect a serviced dwelling house and an agricultural shed for anima	Killisk, Kilmallock	APPLICATION FINALISED	PERMISSION	CONDITIONAL	04/06/2021	30/08/2021		n/a	16.14	10.03
Wexford County Council	20210150	Permission to construct a dwelling house, domestic garage & all associated site	Knocknaskeagh, The Harrow	APPLICATION FINALISED	PERMISSION	CONDITIONAL	05/02/2021	02/06/2021		n/a	13.44	0.00
Wexford County Council	20220767	Permission for the erection of a fully serviced dwelling house, domestic garage,	Kilcorral, Ardavan	APPLICATION FINALISED	PERMISSION	CONDITIONAL	07/06/2022	22/08/2022		n/a	19.94	15.25
Wexford County Council	20211355	Permission to construct a fully serviced dwelling house & garage with associated	Coolnahorna, Marshalstown	APPLICATION FINALISED	PERMISSION	CONDITIONAL	24/08/2021	13/12/2021		n/a	21.88	3.79
Wexford County Council	20210209	Permission to erect a two storey dwelling with services and domestic garage with	Clonsilla East, Ballynestragh	APPLICATION FINALISED	PERMISSION	CONDITIONAL	15/02/2021	12/05/2021		n/a	17.99	17.20
Wexford County Council	20220808	Permission for (1) renovation and conversion of 3 no. existing structures to	Castletown, Kilgorman	APPLICATION FINALISED	PERMISSION	CONDITIONAL	16/06/2022	21/06/2023		n/a	19.09	18.55
Wexford County Council	20211642	Permission to erect extension to the front and rear of existing dwelling, altera	Ballycarriegen Upper, The Harrow	APPLICATION FINALISED	PERMISSION	CONDITIONAL	22/10/2021	09/03/2022		n/a	12.75	1.08

Planning Authority	Application Number	Development Description	Development Address	Application Status	Application Type	Decision	Received Date	Grant Date	Appeal Ref Number	Appeal Decision	Dist to Turbine (km)	Dist to EIR Boundary (km)
Wexford County Council	20201190	Permission to construct a single storey extension to side of existing dwelling h	Knockadilly, Wells	APPLICATION FINALISED	PERMISSION	CONDITIONAL	15/10/2020	28/04/2021		n/a	7.31	2.47
Wexford County Council	20210009	Permission to erect a fully serviced dwelling house and domestic garage together	Ferns Upper & Newtown (E.D. Kilbora), Ferns & Kilbora	APPLICATION FINALISED	PERMISSION	CONDITIONAL	07/01/2021	31/03/2021		n/a	18.72	5.49
Wexford County Council	20201073	Permission to construct a garage/ shed with associated site works	Enniscorthy, Enniscorthy Rural	n/a	n/a	n/a	17/09/2020			n/a	23.22	5.29
Wexford County Council	20201598	Permission for (A) Erect an extension to existing Agricultural Building for dry	Corah, Tombrack	APPLICATION FINALISED	PERMISSION	CONDITIONAL	21/12/2020	23/08/2021		n/a	22.25	7.22
Wexford County Council	20211659	Permission for the proposed erection of a fully serviced dwelling house with	Ballynacarrig, Edermine	APPLICATION FINALISED	PERMISSION	CONDITIONAL	27/10/2021	06/04/2022		n/a	24.03	14.27
Wexford County Council	20210176	Permission for the construction of an agricultural shed containing a new milking	Tinnashinnagh, Ballyneagrath	APPLICATION FINALISED	PERMISSION	CONDITIONAL	09/02/2021	03/05/2021		n/a	18.17	16.85
Wexford County Council	20211430	Permission of developmen consist of the change of use from first floor storage s	Gorey Corporation lands, Gorey Urban	APPLICATION FINALISED	PERMISSION	CONDITIONAL	08/09/2021	01/12/2021		n/a	14.71	13.44
Wexford County Council	20220116	Permission to erect a serviced dwelling house, erect a domestic garage store and	Kiltennell, Courtown	n/a	n/a	n/a	02/02/2022			n/a	12.30	11.72
Wexford County Council	20220764	Permission to erect a dwelling house with services & domestic garage	Ferns Upper, Ferns	APPLICATION FINALISED	PERMISSION	CONDITIONAL	07/06/2022	26/09/2022		n/a	17.78	5.06
Wexford County Council	20211234	Permission for the construction of an extension to the rear of an existing dwell	Clonhasten, Enniscorthy Rural	APPLICATION FINALISED	PERMISSION	CONDITIONAL	30/07/2021	20/10/2021		n/a	19.67	2.08
Wexford County Council	20220289	Permission to erect a two-storey dwelling with services, domestic garage and	Clonatin Upper, Gorey Rural	APPLICATION FINALISED	PERMISSION	CONDITIONAL	08/03/2022	30/05/2022		n/a	15.18	14.48
Wexford County Council	20210081	Permission to erect a bungalow with services and domestic garage with ancillary	Limerick, Limerick	APPLICATION FINALISED	PERMISSION	CONDITIONAL	25/01/2021	28/06/2021		n/a	21.49	20.39
Wexford County Council	20211730	Permission for the construction of a fully serviced two storey residential	Killincooly More, Ballyvaldon	n/a	n/a	n/a	08/11/2021			n/a	5.76	5.32
Wexford County Council	20220415	Permission to construct a fully serviced dwelling house with associated site wor	Barnadown Upper, Gorey Rural	APPLICATION FINALISED	PERMISSION	CONDITIONAL	30/03/2022	22/08/2022		n/a	12.36	9.97
Wexford County Council	20211034	Permission for the erection of a fully serviced dwelling house, domestic garage	Martingale, Edermine	n/a	n/a	n/a	30/06/2021			n/a	21.36	11.33
Wexford County Council	20212001	Permission for erection of fully serviced dwelling house and domestic garage	Camolin, Kilcomb	n/a	n/a	n/a	20/12/2021			n/a	14.99	6.40
Wexford County Council	20210232	Permission to erect an extension to a dwelling and permission to upgrade effluen	Limerick, Limerick	APPLICATION FINALISED	PERMISSION	CONDITIONAL	19/02/2021	18/05/2021		n/a	21.03	19.84
Wexford County Council	20201424	Permission for retention of alterations to dwelling and permission to revise sit	Tomadilly, Marshalstown	APPLICATION FINALISED	PERMISSION	CONDITIONAL	26/11/2020	01/03/2021		n/a	23.24	5.68
Wexford County Council	20211396	Permission for alterations to dwelling house no.1 from previously approved plann	Borleagh, Limerick	APPLICATION FINALISED	PERMISSION	CONDITIONAL	31/08/2021	22/11/2021		n/a	20.70	19.76
Wexford County Council	20220272	Permission for the construction of a new entrance, a two storey dwelling,	Kilmuckridge, Ballyvaldon	n/a	n/a	n/a	03/03/2022			n/a	4.95	4.43
Wexford County Council	20220629	Permission to erect an extension and make alterations to dwelling	Bolany, Wingfield	APPLICATION FINALISED	PERMISSION	CONDITIONAL	12/05/2022	07/09/2022		n/a	21.20	18.33
Wexford County Council	20201302	Permission for the erection of an extension to the rear of dwelling	Ballyregan, Ballymore	APPLICATION FINALISED	PERMISSION	CONDITIONAL	06/11/2020	08/02/2021		n/a	10.45	3.84
Wexford County Council	20201039	Permission for the retention of a car port and domestic shed to the rear garden	Rahale, Edermine	APPLICATION FINALISED	PERMISSION	CONDITIONAL	10/09/2020	30/11/2020		n/a	22.12	12.57
Wexford County Council	20210956	Permission for Retention for the completion and retention of a garage structure	Carrigabruise, Enniscorthy Rural	APPLICATION FINALISED	PERMISSION	CONDITIONAL	18/06/2021	13/08/2021		n/a	23.43	5.70
Wexford County Council	20201577	Permission for retention of a domestic garage to the side and carport	Knockrobin Upper, Ballougher	APPLICATION FINALISED	PERMISSION	CONDITIONAL	18/12/2020	22/03/2021		n/a	12.99	4.17
Wexford County Council	20201509	Permission for erection of a domestic garage/store and associated works	Tomnalossett, Enniscorthy Rural	APPLICATION FINALISED	PERMISSION	CONDITIONAL	09/12/2020	15/03/2021		n/a	23.88	7.23
Wexford County Council	20210993	Permission to erect a dwelling with services and all associated site and ancilla	Tomathone Upper, Limerick	APPLICATION FINALISED	PERMISSION	CONDITIONAL	25/06/2021	15/09/2021		n/a	23.48	22.30
Wexford County Council	20220248	Permission to erect an extension to the side of existing dwelling house	Ballybanoge, Edermine	APPLICATION FINALISED	PERMISSION	CONDITIONAL	28/02/2022	15/08/2022		n/a	22.19	7.64
Wexford County Council	20201458	Permission for the erection of 2 number dwelling houses	Ballynaglogh, Castle Talbot	APPLICATION FINALISED	PERMISSION	CONDITIONAL	01/12/2020	03/03/2021		n/a	12.26	10.05
Wexford County Council	20210926	Permission for the construction of a new dwelling house and garage as well as as	Carrigbyrne, Rossminogue	APPLICATION FINALISED	PERMISSION	CONDITIONAL	14/06/2021	17/11/2021		n/a	19.57	12.84
Wexford County Council	20210906	Permission to erect 962 m2 of photovoltaic panels on the roof of existing unit w	Magmore, Wells	APPLICATION FINALISED	PERMISSION	CONDITIONAL	09/06/2021	01/09/2021		n/a	5.94	0.69
Wexford County Council	20211837	Permission for the proposed erection of alterations and extensions to an existin	Courtclough Upper, Castle Talbot	APPLICATION FINALISED	PERMISSION	CONDITIONAL	26/11/2021	23/02/2022		n/a	11.71	6.81
Wexford County Council	20211746	Permission to demolish the existing dwelling and permission to erect a dwelling	Midletown, Ardamine	n/a	n/a	n/a	11/11/2021			n/a	9.22	8.62
Wexford County Council	20211717	Permission to construct a fully serviced dwelling house with associated site	Bolacaheer, Tombrack	APPLICATION FINALISED	PERMISSION	CONDITIONAL	05/11/2021	07/02/2022		n/a	21.21	7.47
Wexford County Council	20201347	Permission for a fully serviced dwelling, domestic garage with associated and	Ballinacoola More, Ardcolm	APPLICATION FINALISED	PERMISSION	CONDITIONAL	16/11/2020	16/02/2021		n/a	19.01	16.53
Wexford County Council	20211423	Permission for the demolition of an uninhabitable dwelling house with ancillary	Ballyvadden, Wells	APPLICATION FINALISED	PERMISSION	CONDITIONAL	08/09/2021	29/11/2021		n/a	6.15	2.88
Wexford County Council	20210687	Permission for change of use of part of shop unit to off-license use ("Daybreak"	Ferns Upper, Ferns	APPLICATION FINALISED	PERMISSION	CONDITIONAL	06/05/2021	28/07/2021		n/a	18.16	5.00
Wexford County Council	20210561	Permission for Retention of alterations to the rear of the dwelling and retentio	Tomisilla Upper, Courtown	APPLICATION FINALISED	PERMISSION	CONDITIONAL	16/04/2021	12/07/2021		n/a	11.90	11.25
Wexford County Council	20211523	Permission to erect a dormer type bungalow (single storey dwelling with mezzanin	Ballycomclone, Courtown	APPLICATION FINALISED	PERMISSION	CONDITIONAL	29/09/2021	23/05/2022		n/a	13.37	12.75
Wexford County Council	20201395	Permission to erect a single storey extension to the side of my existing dwellin	Clone West, Monamolin	APPLICATION FINALISED	PERMISSION	CONDITIONAL	23/11/2020	22/02/2021		n/a	9.08	0.00
Wexford County Council	20211145	permission for the construction of a new replacement dwelling, detached ancillary	Ferns Demesne, Ferns	APPLICATION FINALISED	PERMISSION	CONDITIONAL	19/07/2021	13/10/2021		n/a	17.37	4.82
Wexford County Council	20221048	Permission to erect an extension to existing two storey farm house and	Grange (ed Kilcormick), Kilcormick	APPLICATION FINALISED	PERMISSION	CONDITIONAL	02/08/2022	03/01/2023		n/a	14.37	1.91

Planning Authority	Application Number	Development Description	Development Address	Application Status	Application Type	Condition	Received Date	Exam. Date	Appraisal Number	Appraisal Decision	Dist to Townsh. (km)	Dist to Urban Boundary (km)
Wexford County Council	20211447	Permission to erect a dwelling with services and domestic garage	Ruammore, Wells	APPLICATION FINALISED	PERMISSION	CONDITIONAL	13/09/2021	08/12/2021		n/a	4.62	2.54
Wexford County Council	20220146	Permission to construct a single storey dwelling with services and a domestic st	Tornamuck, Ballygarrett	n/a	n/a	n/a	07/02/2022			n/a	4.32	3.76
Wexford County Council	20211010	Permission to erect a dwelling with services and domestic garage and all associa	Moor, Ardamine	APPLICATION FINALISED	PERMISSION	CONDITIONAL	28/06/2021	22/09/2021		n/a	8.05	6.97
Wexford County Council	20210781	A) Retention Permission for the conversion of a domestic sunroom granted under p	Killowen, Huntingtown	n/a	n/a	n/a	21/05/2021			n/a	15.85	12.62
Wexford County Council	20210456	Permission for the demolition of existing shed, and construction of a new portal	Parknacross, Ardamine	APPLICATION FINALISED	PERMISSION	CONDITIONAL	29/03/2021	29/09/2021		n/a	8.08	7.46
Wexford County Council	20211538	Permission for solar farm consisting of circa 555,000 m2 of solar panels on	Tullabeg, Ballyoughter	APPLICATION FINALISED	PERMISSION	CONDITIONAL	04/10/2021	20/06/2022	ABP-312287-21	Granted (Conditional)	9.76	6.84
Wexford County Council	20211591	Permission for a temporary cabin for short term letting located to the rear of the	Monaseed, Monaseed	n/a	n/a	n/a	14/10/2021			n/a	22.41	18.44
Wexford County Council	20211479	Permission to erect a dwelling house with services and domestic garage	Tombrack, Tombrack	APPLICATION FINALISED	PERMISSION	CONDITIONAL	20/09/2021	15/12/2021		n/a	21.13	6.83
Wexford County Council	20211573	Permission for development which will consist of - demolition of the existing	Goreybridge, Courtown	APPLICATION FINALISED	PERMISSION	CONDITIONAL	11/10/2021	25/05/2022		n/a	14.23	13.26
Wexford County Council	20210834	Permission for construction of a 57m2 two storey extension to existing 71m2 two	Ballynestragh, Tinnock Lower	APPLICATION FINALISED	PERMISSION	CONDITIONAL	28/05/2021	23/08/2021		n/a	19.25	18.63
Wexford County Council	20210995	Permission for the construction of a dwelling house, domestic garage and associa	Kilconnib, Kilcormick	n/a	n/a	n/a	25/06/2021			n/a	14.68	2.63
Wexford County Council	20210983	Permission is sought for a new horse barn and indefinite retention of existing h	Newtown (ED Cahore), Cahore	APPLICATION FINALISED	PERMISSION	CONDITIONAL	23/06/2021	20/09/2021		n/a	0.30	0.00
Wexford County Council	20220037	Permission to amend part of the previously approved Phase 2 & Phase 3	Shingaun, Enniscorthy Rural	n/a	n/a	n/a	18/01/2022			n/a	23.80	5.89
Wexford County Council	20211489	Permission to install infrastructure to service the existing industrial estate.	Ballyloughan, Ballynestragh	n/a	n/a	n/a	22/09/2021			n/a	15.88	15.12
Wexford County Council	20211318	Permission for retention of existing agricultural building for the purpose for s	Ballyfarrell, Monaseed	APPLICATION FINALISED	PERMISSION	CONDITIONAL	16/08/2021	13/12/2021		n/a	23.51	18.15
Wexford County Council	20201230	Permission for retention of commercial workshop and change of use of existing st	Ballycarrigeen Lower, The Harrow	APPLICATION FINALISED	PERMISSION	CONDITIONAL	21/10/2020	05/08/2021		n/a	13.61	0.98
Wexford County Council	20211177	permission for erection of machinery shed (farm building) and associated works	Crory Upper, Artramon	APPLICATION FINALISED	PERMISSION	CONDITIONAL	22/07/2021	04/10/2021		n/a	23.44	15.09
Wexford County Council	20220243	Permission to erect a single storey serviced dwelling house, to erect a domestic	Ballydonigan, Tinnacross	n/a	n/a	n/a	25/02/2022			n/a	14.76	0.22
Wexford County Council	20210403	Permission to erect a dwelling with services and domestic garage	Glenranny, Wells	APPLICATION FINALISED	PERMISSION	CONDITIONAL	22/03/2021	16/08/2021		n/a	9.04	0.49
Wexford County Council	20201288	Permission for retention of existing roof lights to front elevation of house	Ballyboggan Lower, Artramon	APPLICATION FINALISED	PERMISSION	CONDITIONAL	03/11/2020	27/01/2021		n/a	21.95	16.65
Wexford County Council	20220531	1) Permission to erect a dwelling as a change of house design from that granted	Boleybaun, Ballynestragh	APPLICATION FINALISED	PERMISSION	CONDITIONAL	22/04/2022	18/07/2022		n/a	20.90	20.29
Wexford County Council	20221025	Permission for the erection of a single storey extension to the side of the exis	Barnadown Upper, Gorey Rural	APPLICATION FINALISED	PERMISSION	CONDITIONAL	28/07/2022	07/11/2022		n/a	12.02	9.94
Wexford County Council	20210194	Permission for a) Installation of milking parlour and handling and drafting area	Ballymurtagh, Tinnacross	APPLICATION FINALISED	PERMISSION	CONDITIONAL	12/02/2021	14/07/2021		n/a	16.95	2.00
Wexford County Council	20211080	Permission for a fully serviced replacement dwelling house to include demolition	Ballyvalloo Lower, Castle Ellis	APPLICATION FINALISED	PERMISSION	CONDITIONAL	07/07/2021	29/09/2021		n/a	16.25	14.72
Wexford County Council	20210709	Permission to erect a single storey dwelling with services and domestic garage w	Ballintlea, Kilnahue	APPLICATION FINALISED	PERMISSION	CONDITIONAL	10/05/2021	05/08/2021		n/a	19.64	17.93
Wexford County Council	20210616	Permission to erect a dwelling with connection to existing public services on si	Ballinatray Lower, Courtown	n/a	n/a	n/a	26/04/2021			n/a	10.57	9.96
Wexford County Council	20210571	Permission to erect a dwelling with services and domestic garage	Monasootagh, Kilcomb	APPLICATION FINALISED	PERMISSION	CONDITIONAL	20/04/2021	14/07/2021		n/a	19.32	10.96
Wexford County Council	20211614	Permission to erect 9 No. glamping pods with services which will be ancillary to	Kilthomas, Kilbora	n/a	n/a	n/a	18/10/2021			n/a	18.40	6.75
Wexford County Council	20220902	Permission to erect a serviced dwelling house and to carry out all associated	Ballyvaldon, Ballyvaldon	APPLICATION FINALISED	PERMISSION	CONDITIONAL	05/07/2022	23/09/2022		n/a	8.66	7.63
Wexford County Council	20211020	Permission for a new single storey 96m2 two bed dwelling, with a lean-to carport	Ballyvunna, Cahore	n/a	n/a	n/a	28/06/2021			n/a	1.37	0.20
Wexford County Council	20220093	Permission for Retention of partial works to an agricultural steel framed shed	Ballyboy, Tombrack	n/a	n/a	n/a	27/01/2022			n/a	24.03	9.99
Wexford County Council	20210622	Permission for the erection of a fully serviced dwelling house with domestic gar	Templecobry, The Leap	APPLICATION FINALISED	PERMISSION	CONDITIONAL	26/04/2021	19/07/2021		n/a	24.82	7.30
Wexford County Council	20201344	Permission for retention of basement to dwelling house	Ballina (ED Ardavan), Ardavan	APPLICATION FINALISED	PERMISSION	CONDITIONAL	13/11/2020	16/02/2021		n/a	19.51	16.78
Wexford County Council	20211302	Permission to constion of 18 no. residential units and aq childcare facility of	Litter More, Killincooly	APPLICATION FINALISED	PERMISSION	CONDITIONAL	13/08/2021	13/07/2023	ABP-312454-22	Granted (Conditional)	3.90	3.48
Wexford County Council	20211698	Permission for retention of an existing two-storey extension to the side	Mucklow, Courtown	n/a	n/a	n/a	03/11/2021			n/a	12.40	11.81
Wexford County Council	20211522	Permission for retention of position of existing wastewater treatment system	Linnanagh, Limerick	APPLICATION FINALISED	PERMISSION	CONDITIONAL	29/09/2021	22/12/2021		n/a	19.90	18.80
Wexford County Council	20211613	Permission to erect a fully serviced dwelling house and domestic garage	Ballycarrigeen Lower, The Harrow	n/a	n/a	n/a	18/10/2021			n/a	14.36	1.76
Wexford County Council	20201165	Permission for retention for extensions to side and rear of the property as	Tarahill, Courtown	APPLICATION FINALISED	PERMISSION	CONDITIONAL	09/10/2020	12/01/2021		n/a	16.99	16.43
Wexford County Council	20211021	Permission for the erection of a fully serviced new dwelling house	Coolamain, Edermine	n/a	n/a	n/a	28/06/2021			n/a	21.30	11.47
Wexford County Council	20210234	Permission to construct a domestic store/garage and associated site works	Tomadilly, Marshalstown	APPLICATION FINALISED	PERMISSION	CONDITIONAL	19/02/2021	12/05/2021		n/a	23.10	5.58
Wexford County Council	20210434	Permission for the retention of existing single storey extension to the rear of	Clonmore, Ballyoughter	APPLICATION FINALISED	PERMISSION	CONDITIONAL	25/03/2021	16/06/2021		n/a	11.00	7.75
Wexford County Council	20211647	Permission for the subdivision of an existing site to facilitate the	Gorey Corporation Lands, Gorey Urban	n/a	n/a	n/a	22/10/2021			n/a	14.90	13.68
Wexford County Council	20211666	Permission for the development of a fully serviced dwelling house with a	Coolnaleen, Kilcomb	APPLICATION FINALISED	PERMISSION	CONDITIONAL	28/10/2021	23/02/2022		n/a	18.12	9.38

Planning Authority	Application Number	Development Description	Development Address	Application Status	Application Type	Decision	Received Date	Grant Date	Appeal Ref Number	Appeal Decision	Dist to Turbine (km)	Dist to EIR Boundary (km)
Wexford County Council	20210824	Permission to construct a fully serviced two-storey dwelling house and detached	Drumgold, Enniscorthy Rural	APPLICATION FINALISED	PERMISSION	CONDITIONAL	27/05/2021	22/09/2021		n/a	20.04	4.35
Wexford County Council	20211432	Permission for alterations to previously granted planning permission reference	Killybegs, Ballylarkin	APPLICATION FINALISED	PERMISSION	CONDITIONAL	08/09/2021	01/12/2021		n/a	20.87	20.29
Wexford County Council	20211192	Permission for 1) demolition of an existing dwelling, 2) construction of a repla	Goreycorporationlands, Gorey Urban	APPLICATION FINALISED	PERMISSION	CONDITIONAL	26/07/2021	20/10/2021		n/a	15.37	14.19
Wexford County Council	20210440	Permission for a proposed extension and amendments to existing dwelling includin	Ballina Upper, Castle Ellis	APPLICATION FINALISED	PERMISSION	CONDITIONAL	26/03/2021	19/05/2021		n/a	14.85	13.11
Wexford County Council	20211236	Permission to erect a steel framed building for the purpose of storing vintage a	Soldborough, Tinnacross	APPLICATION FINALISED	PERMISSION	CONDITIONAL	30/07/2021	26/10/2021		n/a	18.53	0.33
Wexford County Council	20201108	Permission to erect a dwelling with services and domestic garage and all	Cullenoge, Ballynestragh	APPLICATION FINALISED	PERMISSION	CONDITIONAL	25/09/2020	27/01/2021		n/a	18.76	18.19
Wexford County Council	20210624	Permission for the retention of alterations to the site boundaries of an existin	Ballina Lower (ED Kilmallock), Kilmallock	APPLICATION FINALISED	PERMISSION	CONDITIONAL	26/04/2021	29/09/2021		n/a	16.70	8.65
Wexford County Council	20210488	Permission for retention of alterations to dwelling as a change to that granted	Garryvadden Lower, Castle Ellis	APPLICATION FINALISED	PERMISSION	CONDITIONAL	06/04/2021	23/06/2021		n/a	13.20	10.55
Wexford County Council	20211846	Permission for retention for (i) a mobile home (ii) a metal storage container wi	Ballyconnigar Upper, Castle Talbot	n/a	n/a	n/a	29/11/2021			n/a	11.19	10.62
Wexford County Council	20220429	Retention Planning permission for the erection of a domestic garage to the rear	Curragh, Ballynestragh	APPLICATION FINALISED	PERMISSION	CONDITIONAL	01/04/2022	07/09/2022		n/a	20.04	19.26
Wexford County Council	20211636	Permission for the erection of a fully serviced dwelling house and domestic	Aughmore, Castle Ellis	APPLICATION FINALISED	PERMISSION	CONDITIONAL	22/10/2021	19/01/2022		n/a	15.02	10.18
Wexford County Council	20210823	Permission to upgrade existing on-site effluent treatment system all with associ	Ballymoney Lower, Courtown	APPLICATION FINALISED	PERMISSION	CONDITIONAL	27/05/2021	16/08/2021		n/a	14.32	13.76
Wexford County Council	20211399	Permission to erect a dwelling with services and domestic garage and all	Scranagh Lower, Ballylarkin	APPLICATION FINALISED	PERMISSION	CONDITIONAL	01/09/2021	22/11/2021		n/a	22.90	22.34
Wexford County Council	20210260	Permission for 1) Construction of Extension to north east (side) of existing	Ballinacoola, Kilnahun	APPLICATION FINALISED	PERMISSION	CONDITIONAL	25/02/2021	23/06/2021		n/a	16.67	13.64
Wexford County Council	20210955	Permission to construct a fully serviced dwelling house with detached domestic g	AnnaghGap, Wingfield	APPLICATION FINALISED	PERMISSION	CONDITIONAL	17/06/2021	08/09/2021		n/a	23.36	21.07
Wexford County Council	20211501	Permission to erect a serviced dwelling house, to erect a domestic garage/store	Clone West, Monamolin	APPLICATION FINALISED	PERMISSION	CONDITIONAL	24/09/2021	15/12/2021		n/a	8.44	0.90
Wexford County Council	20211744	Permission for retention of works to date and permission to complete the	Ballynaberny, Kilrush	APPLICATION FINALISED	PERMISSION	CONDITIONAL	11/11/2021	14/02/2022		n/a	24.88	12.99
Wexford County Council	20210638	Permission to erect a serviced dwelling house and to carry out all associated	Ballyadam, Killincooly	APPLICATION FINALISED	PERMISSION	CONDITIONAL	28/04/2021	14/07/2021		n/a	5.70	4.21
Wexford County Council	20220530	Permission for an extension to the side and rear of existing dwelling	Goreycorporationlands, Gorey Urban	APPLICATION FINALISED	PERMISSION	CONDITIONAL	22/04/2022	18/07/2022		n/a	15.07	13.76
Wexford County Council	20210122	Permission for Retention of alterations to my dwelling as a change to that grant	Ballynahillen, Huntingtown	APPLICATION FINALISED	PERMISSION	CONDITIONAL	01/02/2021	28/04/2021		n/a	15.28	10.46
Wexford County Council	20210625	Permission for the following: Demolition of 2 no. existing outbuildings, demolit	Coolrairie, Ardcolm	APPLICATION FINALISED	PERMISSION	CONDITIONAL	26/04/2021	19/07/2021		n/a	18.45	16.81
Wexford County Council	20220567	Permission for the erection of a fully serviced detached dwelling house and	Kilmacoe, Ardcolm	n/a	n/a	n/a	29/04/2022			n/a	17.87	15.64
Wexford County Council	20201560	Permission to erect a dwelling with services and domestic garage and all associa	Clonsilla East, Ballynestragh	APPLICATION FINALISED	PERMISSION	CONDITIONAL	16/12/2020	22/03/2021		n/a	18.06	17.33
Wexford County Council	20211546	Permission to erect a fully serviced dwelling house and domestic garage	Bolacaher, Tombrack	APPLICATION FINALISED	PERMISSION	CONDITIONAL	04/10/2021	17/08/2022		n/a	20.87	7.28
Wexford County Council	20211046	Permission for a development consisting of a ten year permission for the	Coolnagloose, Limerick	APPLICATION FINALISED	PERMISSION	CONDITIONAL	02/07/2021	10/01/2021		n/a	20.84	20.05
Wexford County Council	20201461	Permission for change of use of ground floor apartment from residential	Ballinatray Lower, Courtown	APPLICATION FINALISED	PERMISSION	CONDITIONAL	02/12/2020	19/05/2021		n/a	10.47	9.87
Wexford County Council	20211342	Permission to erect a dwelling with services and domestic garage and all	Boley, Ballycanew	n/a	n/a	n/a	23/08/2021			n/a	9.72	6.37
Wexford County Council	20211570	Permission for 1. The Retention of the Nursing Home as constructed to serve 65 n	Knockrathkyle, Edermine	APPLICATION FINALISED	PERMISSION	CONDITIONAL	11/10/2021	02/03/2022		n/a	20.06	6.93
Wexford County Council	20201364	Permission for retention of change of use from storage to residential	Killincooly More, Ballyvaldon	APPLICATION FINALISED	PERMISSION	CONDITIONAL	17/11/2020	05/08/2021		n/a	6.13	5.67
Wexford County Council	20211469	Permission for the erection of a fully serviced dwelling house, domestic garage	Ballybeg Great, Castle Ellis	APPLICATION FINALISED	PERMISSION	CONDITIONAL	17/09/2021	13/12/2021		n/a	15.80	11.54
Wexford County Council	20201435	Permission for fully serviced dwelling house and domestic garage and associated	Ballybeg Small, Castle Ellis	APPLICATION FINALISED	PERMISSION	CONDITIONAL	30/11/2020	01/03/2021		n/a	16.76	12.45
Wexford County Council	20210443	Permission for amendments to the previously granted planning permission ref. 202	Clonee Upper, Kilgoman	APPLICATION FINALISED	PERMISSION	CONDITIONAL	26/03/2021	19/05/2021		n/a	18.48	17.94
Wexford County Council	20210894	Permission to erect a two storey dwelling with services and domestic garage with	Ballylacy, Ballynestragh	APPLICATION FINALISED	PERMISSION	CONDITIONAL	08/06/2021	10/11/2021		n/a	19.26	18.67
Wexford County Council	20220655	Permission for conversion of existing garage to home office	Killybegs, Ballylarkin	APPLICATION FINALISED	PERMISSION	CONDITIONAL	18/05/2022	10/08/2022		n/a	20.85	20.27
Wexford County Council	20221052	Permission for development which will consist of (1) The demolition of the	Ballybeg, Ballybeg	n/a	n/a	n/a	03/08/2022			n/a	20.31	9.79
Wexford County Council	20201399	Permission to erect a dwelling with services and domestic garage	Dranagh, Kilcormick	APPLICATION FINALISED	PERMISSION	CONDITIONAL	23/11/2020	24/05/2021		n/a	9.15	0.56
Wexford County Council	20211176	Permission for erection of a dwelling house, domestic garage/store and associate	Clonhasten, Enniscorthy Rural	APPLICATION FINALISED	PERMISSION	CONDITIONAL	22/07/2021	13/10/2021		n/a	20.43	3.59
Wexford County Council	20211437	Permission to complete the erection of a dwelling with services and permission t	Annagh Central, Wingfield	APPLICATION FINALISED	PERMISSION	CONDITIONAL	09/09/2021	12/01/2022		n/a	22.54	20.75
Wexford County Council	20211321	Permission for the proposed development comprises of the (a) demolition of 7	Ballytegan Park, Gorey Rural	APPLICATION FINALISED	PERMISSION	CONDITIONAL	17/08/2021	06/04/2022		n/a	15.72	14.55
Wexford County Council	20220221	Permission to construct a dwellinghouse with services, domestic garage and all a	Annagh Upper, Wingfield	APPLICATION FINALISED	PERMISSION	CONDITIONAL	22/02/2022	06/07/2022		n/a	23.33	20.36
Wexford County Council	20220893	Permission for the construction of a single storey extension to the front	Goreycorporationlands, Gorey Urban	APPLICATION FINALISED	PERMISSION	CONDITIONAL	04/07/2022	19/09/2022		n/a	14.84	13.24
Wexford County Council	20210996	Permission for the construction of a dwelling house, domestic garage and associa	Kilconnib, Kilcormick	APPLICATION FINALISED	PERMISSION	CONDITIONAL	25/06/2021	10/11/2021		n/a	14.70	2.61

Planning Authority	Application Number	Development Description	Development Address	Application Status	Application Type	Decision	Received Date	Start Date	Appraisal Number	Appraisal Decision	Dist to Turbine (km)	Dist to LHA Boundary (km)
Wexford County Council	20210884	Permission for the construction of a dwelling house & a domestic garage all with	Garrylough Lower, Kilmallock	APPLICATION FINALISED	PERMISSION	CONDITIONAL	04/06/2021	04/10/2021		n/a	18.59	14.00
Wexford County Council	20210575	Permission for the erection of extensions and alterations to existing single sto	Ardcolm, Ardavan	APPLICATION FINALISED	PERMISSION	CONDITIONAL	20/04/2021	05/08/2021		n/a	22.06	18.24
Wexford County Council	20211275	Permission to erect a two-storey dwelling with services and domestic garage with	Tincurragh, Kilgorman	APPLICATION FINALISED	PERMISSION	CONDITIONAL	09/08/2021	07/03/2022		n/a	17.60	17.05
Wexford County Council	20211530	Permission for retention for the conversion of the existing garage	Tinnashinnagh, Ballynestragh	APPLICATION FINALISED	PERMISSION	CONDITIONAL	01/10/2021	04/01/2022		n/a	18.77	17.43
Wexford County Council	20210922	Permission to erect a dwelling with services and domestic garage and all associa	Fortchester Upper, Coolgreaney	APPLICATION FINALISED	PERMISSION	CONDITIONAL	14/06/2021	08/09/2021		n/a	21.98	21.38
Wexford County Council	20210738	Permission to remove existing log cabin and mobile home from site and permission	Annaghgap, Wingfield	APPLICATION FINALISED	PERMISSION	CONDITIONAL	14/05/2021	05/08/2021		n/a	23.38	21.25
Wexford County Council	20211214	Permission of retention of alterations to existing steel framed storageshed for	Ballyroebeck, Kilrush	n/a	n/a	n/a	28/07/2021			n/a	24.65	13.46
Wexford County Council	20211990	Permission retention of the existing 18m telecommunications monopole together	Inch, Castle Ellis	APPLICATION FINALISED	PERMISSION	CONDITIONAL	17/12/2021	21/03/2022		n/a	12.76	10.77
Wexford County Council	20211387	Permission for the construction of a dwelling and a garage with associated	Ramstown Upper, Gorey Rural	APPLICATION FINALISED	PERMISSION	CONDITIONAL	30/08/2021	09/03/2022		n/a	13.53	11.76
Wexford County Council	20220028	Permission to erect a dwelling with services and domestic garage and	Efferenoge, Tinnacross	APPLICATION FINALISED	PERMISSION	CONDITIONAL	17/01/2022	30/05/2022		n/a	16.46	3.12
Wexford County Council	20220044	Permission for installation of an underground slatted effluent storage tank (659	Ballina Lower (ED Kilmallock), Kilmallock	APPLICATION FINALISED	PERMISSION	CONDITIONAL	19/01/2022	06/05/2022		n/a	16.95	9.46
Wexford County Council	20210461	Permission for the erection of a dwelling house, domestic garage/store and assoc	Ballymurry, Ballyhuskard	APPLICATION FINALISED	PERMISSION	CONDITIONAL	30/03/2021	19/05/2021		n/a	13.98	7.00
Wexford County Council	20210066	Permission for retention of dwelling house as constructed including all	Ballyvaldon, Ballyvaldon	APPLICATION FINALISED	PERMISSION	CONDITIONAL	20/01/2021	14/04/2021		n/a	8.79	7.88
Wexford County Council	20211510	Permission to erect a two-storey dwelling with services, domestic garage and anc	Ballywilliam, Ballynestragh	APPLICATION FINALISED	PERMISSION	CONDITIONAL	27/09/2021	01/06/2022		n/a	17.50	16.89
Wexford County Council	20211155	permission to erect a dwelling with services and domestic garage	Salville or Motabeg, Enniscorthy Rural	APPLICATION FINALISED	PERMISSION	CONDITIONAL	19/07/2021	13/10/2021		n/a	21.86	5.72
Wexford County Council	20210428	Retention permission of an existing telecommunications support structure previou	Ballysilagh, Edermine	APPLICATION FINALISED	PERMISSION	CONDITIONAL	24/03/2021	16/06/2021		n/a	23.66	12.02
Wexford County Council	20210703	Permission for the retention of a side extension and associated site works to a	Clonatin Upper, Gorey Rural	APPLICATION FINALISED	PERMISSION	CONDITIONAL	10/05/2021	23/07/2021		n/a	14.64	13.64
Wexford County Council	20210846	Permission for Retention of alterations to the elevations of the existing dwelli	Ferns Upper, Ferns	APPLICATION FINALISED	PERMISSION	CONDITIONAL	31/05/2021	25/08/2021		n/a	17.89	5.19
Wexford County Council	20201144	Permission for the construction of a single storey valet building, parking and f	Enniscorthy, Enniscorthy Rural	APPLICATION FINALISED	PERMISSION	CONDITIONAL	05/10/2020	19/07/2021		n/a	21.84	4.00
Wexford County Council	20220010	Permission for proposed development at existing mushroom compost/	Ballyminahull, Ardamine	APPLICATION FINALISED	PERMISSION	CONDITIONAL	11/01/2022	04/04/2022		n/a	11.63	9.61
Wexford County Council	20211937	Permission to erect a serviced dwellinghouse and domestic garage/store, together	Kilcoran, Kilcomb	APPLICATION FINALISED	PERMISSION	CONDITIONAL	10/12/2021	14/03/2022		n/a	17.22	7.64
Wexford County Council	20210524	Permission to erect an extension to the rear of existing dwelling	Ballinkeel, Kilmallock	APPLICATION FINALISED	PERMISSION	CONDITIONAL	12/04/2021	05/07/2021		n/a	19.02	9.95
Wexford County Council	20210567	Permission for a fully serviced industrial warehouse building with ancillary off	Moyné Lower, Enniscorthy Rural	APPLICATION FINALISED	PERMISSION	CONDITIONAL	19/04/2021	12/07/2021		n/a	21.00	2.81
Wexford County Council	20210384	Permission for development which will consist of extension to back of dwelling	North East Slob, Ardcolm	n/a	n/a	n/a	18/03/2021			n/a	19.08	17.67
Wexford County Council	20211133	Permission for the proposed erection of a fully serviced dwelling house and dome	Ballylarkin, Ballylarkin	APPLICATION FINALISED	PERMISSION	CONDITIONAL	15/07/2021	04/10/2021		n/a	22.86	22.28
Wexford County Council	20210904	Permission for development consisting of 83 no. dwellings. 3 no.2 storey detache	Greenville, Enniscorthy Rural	APPLICATION FINALISED	PERMISSION	CONDITIONAL	09/06/2021	15/11/2021		n/a	22.81	4.84
Wexford County Council	20220729	Permission to construct a section of a Public Inner Relief Road which will	Knockmullen, Gorey Rural	APPLICATION FINALISED	PERMISSION	CONDITIONAL	31/05/2022	29/03/2023		n/a	13.75	12.43
Wexford County Council	20211413	Permission to construct a fully serviced single-storey dwelling house and associa	Monawilling Lower, Bolaboy	n/a	n/a	n/a	03/09/2021			n/a	12.81	5.33
Wexford County Council	20210860	Permission for the erection of a fully serviced dwelling house, domestic garage,	Kilcorral, Ardavan	APPLICATION FINALISED	PERMISSION	CONDITIONAL	01/06/2021	25/08/2021		n/a	19.83	14.84
Wexford County Council	20210775	Permission for a dwelling, garage, bored well, wastewater treatment system to	Shrule, Kilcomb	APPLICATION FINALISED	PERMISSION	CONDITIONAL	21/05/2021	29/09/2021		n/a	19.63	12.36
Wexford County Council	20211341	Permission to erect a dwelling with services and domestic garage and all associa	Balloughter, Balloughter	APPLICATION FINALISED	PERMISSION	CONDITIONAL	23/08/2021	15/11/2021		n/a	11.52	7.04
Wexford County Council	20220346	Permission for the development of land for use as a car park (19 No car parking	Ballaughabake, Ardcolm	APPLICATION FINALISED	PERMISSION	CONDITIONAL	16/03/2022	12/09/2022		n/a	18.55	16.39
Wexford County Council	20211606	Permission for the erection of a fully serviced new dwelling house, access drive	Ballinesker, Ardcolm	APPLICATION FINALISED	PERMISSION	CONDITIONAL	18/10/2021	02/08/2022		n/a	17.14	15.59
Wexford County Council	20210259	Permission for development at this site of c0.55ha which will consist of	Raheenagurren East, Courtown	APPLICATION FINALISED	PERMISSION	CONDITIONAL	25/02/2021	08/12/2021		n/a	13.77	12.86
Wexford County Council	20211687	Permission to erect a fully serviced dwelling house and domestic gargae	Ballyconlone, Umerick	APPLICATION FINALISED	PERMISSION	CONDITIONAL	01/11/2021	02/02/2022		n/a	22.20	21.36
Wexford County Council	20210056	Permission to (1) Construct milking parlour, collecting yard and cattle crush an	Knockbrack, Monaseed	APPLICATION FINALISED	PERMISSION	CONDITIONAL	18/01/2021	31/03/2021		n/a	23.44	20.12
Wexford County Council	20211083	Permission for 1) Change of use of 2 number, existing single storey retail use p	Ferns Upper, Ferns	APPLICATION FINALISED	PERMISSION	CONDITIONAL	08/07/2021	27/09/2021		n/a	17.92	4.82
Wexford County Council	20220806	Permission for (1) Retention of eight mobile homes for the purpose of	Killahard, Castle Ellis	APPLICATION FINALISED	PERMISSION	CONDITIONAL	16/06/2022	03/11/2022		n/a	14.50	10.59
Wexford County Council	20210200	Permission to erect an agricultural shed for use as an Apiary and storage of mac	Ballymoty Beg, Ballyhuskard	n/a	n/a	n/a	12/02/2021			n/a	16.39	2.40
Wexford County Council	20210727	Permission to demolish existing dwelling house and erection of a three storey to	Enniscorthy, Enniscorthy Urban	APPLICATION FINALISED	PERMISSION	CONDITIONAL	12/05/2021	10/11/2021		n/a	22.11	5.00
Wexford County Council	20210927	Permission to construct a 53 no. unit housing scheme which shall consist of the	Knockmullen, Gorey Rural	APPLICATION FINALISED	PERMISSION	CONDITIONAL	14/06/2021	08/09/2021		n/a	13.93	12.70

Planning Authority	Application Number	Development Description	Development Address	Application Status	Application Type	Decision	Received Date	Grant Date	Appeal Ref Number	Appeal Decision	Dist to Turbine (km)	Dist to IAR Boundary (km)
Wexford County Council	20220850	Permission for retention for existing single storey dwelling, waste treatment	Milshoge, Ballylougher	APPLICATION FINALISED	PERMISSION	CONDITIONAL	27/06/2022	07/02/2023		n/a	14.33	5.70
Wexford County Council	20211644	Permission to demolish existing habitable dwelling and erect in its place a dwel	Clonroe Lower, Wingfield	APPLICATION FINALISED	PERMISSION	CONDITIONAL	22/10/2021	23/03/2022		n/a	24.90	23.00
Wexford County Council	20201117	Permission to erect a dwelling house with services and domestic garage	Ballyandrew, Tombrack	APPLICATION FINALISED	PERMISSION	CONDITIONAL	28/09/2020	21/12/2020		n/a	21.30	9.19
Wexford County Council	20211313	Permission to erect a two-storey dwelling with services, domestic garage and anc	Knockbaun, Coolgreany	APPLICATION FINALISED	PERMISSION	CONDITIONAL	16/08/2021	22/12/2021		n/a	23.11	22.50
Wexford County Council	20211090	Permission is sought for a temporary change of use (for a period of 3 years) of	Enniscorthy, Enniscorthy Urban	APPLICATION FINALISED	PERMISSION	CONDITIONAL	09/07/2021	04/10/2021		n/a	22.46	5.14
Wexford County Council	20201593	Permission for the construction of a dwelling house & a domestic garage, all wit	Ballykale, Courtown	APPLICATION FINALISED	PERMISSION	CONDITIONAL	21/12/2020	24/03/2021		n/a	11.65	10.15
Wexford County Council	20210779	Retention permission for a temporary cabin for short term letting located to the	Monaseed, Monaseed	n/a	n/a	n/a	21/05/2021			n/a	22.41	18.45
Wexford County Council	20210745	Permission to 1. Erect a ground floor extension consisting of a bedroom, bathro	Tinnashinnagh, Ballynestragh	APPLICATION FINALISED	PERMISSION	CONDITIONAL	17/05/2021	09/08/2021		n/a	17.75	16.25
Wexford County Council	20201272	Permission to erect a domestic garage and all associated site and ancillary	Ballyellin Upper, Ballytarkin	APPLICATION FINALISED	PERMISSION	CONDITIONAL	02/11/2020	27/01/2021		n/a	22.37	21.82
Wexford County Council	20210635	Permission to replace existing roof structure on existing bungalow in order to a	Ballytegan Park, Gorey Rural	APPLICATION FINALISED	PERMISSION	CONDITIONAL	28/04/2021	14/07/2021		n/a	15.58	14.41
Wexford County Council	20210485	Permission to erect a dwelling house with services and domestic garage	Tombrack, Ferns	n/a	n/a	n/a	01/04/2021			n/a	21.13	6.83
Wexford County Council	20210108	Permission to erect an agricultural storage shed and to carry out all associated	Bolinready, Ballycanew	APPLICATION FINALISED	PERMISSION	CONDITIONAL	29/01/2021	25/02/2022		n/a	9.07	5.58
Wexford County Council	20201444	Permission for install a new wastewater treatment system and associated site	Ballinacoola Beg, Ardcoirn	APPLICATION FINALISED	PERMISSION	CONDITIONAL	30/11/2020	01/03/2021		n/a	18.98	16.37
Wexford County Council	20211072	Permission to erect a dwelling with services and domestic garage and all associa	Mullaun, Coolgreaney	APPLICATION FINALISED	PERMISSION	CONDITIONAL	06/07/2021	29/09/2021		n/a	24.13	23.11
Wexford County Council	20210355	Permission to erect an extension to the rear of our existing dwelling	Ballygarran, Killincooley	APPLICATION FINALISED	PERMISSION	CONDITIONAL	15/03/2021	31/05/2021		n/a	4.57	4.14
Wexford County Council	20220183	Permission for the provision of 7 number new mobile home sites, relocation of 1	Kilgorman, Kilgorman	n/a	n/a	n/a	11/02/2022			n/a	17.95	17.43
Wexford County Council	20211692	Permission for a new single storey 96m2 two bwd dwelling with a lean - to car	Ballinavunna, Cahore	n/a	n/a	n/a	01/11/2021			n/a	1.37	0.20
Wexford County Council	20211909	Permission to erect a two-storey dwelling with services, domestic garage and	Kilcloran, Kilcomb	n/a	n/a	n/a	06/12/2021			n/a	15.82	6.85
Wexford County Council	20210789	Permission for a fully serviced dwelling, domestic garage with associated site w	Moyné Lower, Enniscorthy Rural	n/a	n/a	n/a	24/05/2021			n/a	21.73	3.53
Wexford County Council	20210247	Permission for construction of an industrial storage unit and associated works	Mill Lands, Gorey Urban	APPLICATION FINALISED	PERMISSION	CONDITIONAL	22/02/2021	21/07/2021		n/a	14.41	13.28
Wexford County Council	20211669	Permission to erect a dwelling with services and domestic garage and all associa	Kiltillahan, Ballybeg	APPLICATION FINALISED	PERMISSION	CONDITIONAL	28/10/2021	28/03/2022		n/a	23.39	14.55
Wexford County Council	20211380	Permission for retention of existing alterations to the existing alterations to	Enniscorthy, Enniscorthy Rural	APPLICATION FINALISED	PERMISSION	CONDITIONAL	30/08/2021	22/11/2021		n/a	22.35	4.45
Wexford County Council	20210310	Permission to construct a fully serviced dwelling house & garage with associate	Coolnahorna, Marshalstown	n/a	n/a	n/a	05/03/2021			n/a	21.38	3.41
Wexford County Council	20210663	Permission to erect an extension to the side of the existing dwelling.	Ferns Lower, Ferns	APPLICATION FINALISED	PERMISSION	CONDITIONAL	30/04/2021	14/07/2021		n/a	17.38	4.14
Wexford County Council	20220255	Permission to erect a dwelling with services and domestic garage and all associa	Knockgreany, Coolgreany	APPLICATION FINALISED	PERMISSION	CONDITIONAL	01/03/2022	23/05/2022		n/a	24.06	23.48
Wexford County Council	20211048	Permission to construct a single classroom extension to the front of the existin	Knocknamota, Ballyellis	APPLICATION FINALISED	PERMISSION	CONDITIONAL	02/07/2021	14/01/2022		n/a	22.79	15.56
Wexford County Council	20220627	Permission for the construction of a dwelling house, alterations to existing	Bolacaher, Tombrack	APPLICATION FINALISED	PERMISSION	CONDITIONAL	11/05/2022	12/09/2022		n/a	20.89	7.27
Wexford County Council	20210896	Permission to remove 2no. existing permanently place habitable mobile home struc	Ballymoney Lower, Courtown	APPLICATION FINALISED	PERMISSION	CONDITIONAL	08/06/2021	18/10/2021		n/a	14.68	14.11
Wexford County Council	20210494	Permission to construct a slatted shed for bovine animals, with a lie-back area,	Corcanon, Ballynestragh	APPLICATION FINALISED	PERMISSION	CONDITIONAL	06/04/2021	11/08/2021		n/a	19.56	18.93
Wexford County Council	20201446	Permission for retention of the following works which are alterations to permission to erect a steel framed building for the storage of dry sands and agg	Barracurragh, Limerick	APPLICATION FINALISED	PERMISSION	CONDITIONAL	30/11/2020	03/03/2021		n/a	21.80	20.47
Wexford County Council	20211154	Permission for retention for a sunroom & a domestic shed	Kilpierce, Ballyhuskard	APPLICATION FINALISED	PERMISSION	CONDITIONAL	19/07/2021	13/10/2021		n/a	17.01	3.90
Wexford County Council	20211183	Permission for retention for a sunroom & a domestic shed	Ballaghablake, Ardcoirn	APPLICATION FINALISED	PERMISSION	CONDITIONAL	23/07/2021	06/10/2021		n/a	18.51	16.20
Wexford County Council	20201552	Permission for an extension to the side of the motor car sales and service	Goreybridge, Gorey Urban	APPLICATION FINALISED	PERMISSION	CONDITIONAL	14/12/2020	18/03/2021		n/a	14.87	13.70
Wexford County Council	20201410	Permission for the construction of a fully serviced dwelling house and domestic	Coolnahorna, Marshalstown	n/a	n/a	n/a	23/11/2020			n/a	21.35	3.40
Wexford County Council	20211448	Permission to erect a dwelling with services and domestic garage	Ruanmore, Wells	APPLICATION FINALISED	PERMISSION	CONDITIONAL	13/09/2021	08/12/2021		n/a	4.55	2.79
Wexford County Council	20211818	Permission to construct a new fully serviced single storey dwelling house,	Coolnahorna, Marshalstown	n/a	n/a	n/a	23/11/2021			n/a	21.92	3.82
Wexford County Council	20220360	Permission to erect a dwelling with services and domestic garage and all outhous	Peppardscastle, Cahore	n/a	n/a	n/a	21/03/2022			n/a	1.08	0.70
Wexford County Council	20211131	Permission for the demolition of an existing derelict dwelling house and outhous	Kilmurry, Courtown	APPLICATION FINALISED	PERMISSION	CONDITIONAL	15/07/2021	15/12/2021		n/a	15.69	15.05
Wexford County Council	20210890	Permission to construct an extension to the side of existing dwelling house alon	Aska More, Ballybeg	APPLICATION FINALISED	PERMISSION	CONDITIONAL	04/06/2021	30/08/2021		n/a	21.68	12.99
Wexford County Council	20211679	Permission for retention of works carried out to date under planning	Ballinoulart, Cahore	n/a	n/a	n/a	29/10/2021			n/a	0.46	0.00
Wexford County Council	20210475	Permission to construct an agricultural entrance on lands	Kiltennell, Courtown	n/a	n/a	n/a	01/04/2021			n/a	12.48	11.88
Wexford County Council	20210360	Permission to erect a two-storey split level dwelling with services and	Grove Little, Kilnahun	n/a	n/a	n/a	15/03/2021			n/a	18.84	16.92
Wexford County Council	20210474	Permission for the construction of A) a side and rear extension, B) a porch	Ballywilliam, Ballynestragh	APPLICATION FINALISED	PERMISSION	CONDITIONAL	01/04/2021	23/06/2021		n/a	17.88	17.27
Wexford County Council	20211855	Permission to erect a dwelling with services and domestic garage. Also	Kiltillahan, Ballybeg	APPLICATION FINALISED	PERMISSION	CONDITIONAL	29/11/2021	13/04/2022		n/a	22.85	13.78
Wexford County Council	20210405	Permission to erect extensions to my existing dwelling and permission for	Kiltown, Kilbora	APPLICATION FINALISED	PERMISSION	CONDITIONAL	22/03/2021	16/06/2021		n/a	18.67	6.28

Planning Authority	Application Number	Development Description	Development Address	Application Status	Application Type	Decision	Received Date	Grant Date	Appeal Ref Number	Appeal Decision	Dist to Turbine (km)	Dist to EIR boundary (km)
Wexford County Council	20211475	Permission for the erection of a fully serviced new dwelling house with all asso	Johnstown, Ardavan	APPLICATION FINALISED	PERMISSION	CONDITIONAL	20/09/2021	15/12/2021		n/a	21.17	17.72
Wexford County Council	20211549	Permission for the construction of a dwelling and associated site works	Tinnashinnagh, Ballynestragh	APPLICATION FINALISED	PERMISSION	CONDITIONAL	04/10/2021	04/01/2022		n/a	17.75	16.27
Wexford County Council	20201437	Permission to install an on-site sewage treatment system in accordance with E.P.	Ballymurry, Ballyhuskard	APPLICATION FINALISED	PERMISSION	CONDITIONAL	30/11/2020	03/03/2021		n/a	13.81	7.37
Wexford County Council	20211282	Permission for erection of extension to and refurbishment of dwelling including	Clonhasten, Enniscorthy Rural	APPLICATION FINALISED	PERMISSION	CONDITIONAL	10/08/2021	01/11/2021		n/a	20.51	3.47
Wexford County Council	20211794	Permission for the construction of a fullyserviced dwelling house, domestic	Clondaw, Kilcormick	n/a	n/a	n/a	18/11/2021			n/a	14.40	3.21
Wexford County Council	20210879	Permission to convert and extend existing domestic garage into a fully serviced	Cullentra, Cahore	n/a	n/a	n/a	04/06/2021			n/a	0.51	0.11
Wexford County Council	20220029	Permission for the construction of a new domestic dwelling, including	Dunanore, Bree	n/a	n/a	n/a	17/01/2022			n/a	24.36	8.85
Wexford County Council	20211335	Permissionfor the change of use of an existing ground floor retail and first flo	Goreycorporationlands, Gorey Urban	APPLICATION FINALISED	PERMISSION	CONDITIONAL	20/08/2021	28/01/2022		n/a	14.83	13.58
Wexford County Council	20201204	Permission for the sub-division of an existing site. Permission is also sought	Ballymoney Lower, Courtown	n/a	n/a	n/a	16/10/2020			n/a	14.43	13.87
Wexford County Council	20211953	Permission to erect a dwelling with services & domestic garage and all associate	Raheen (ED Kilcomb), Kilcomb	APPLICATION FINALISED	PERMISSION	CONDITIONAL	13/12/2021	14/03/2022		n/a	19.98	11.93
Wexford County Council	20211761	Permission for the erection of a single storey extension to the side and rear of	Barnahask, Ardcom	APPLICATION FINALISED	PERMISSION	CONDITIONAL	15/11/2021	16/02/2022		n/a	18.89	16.59
Wexford County Council	20211388	The development will consist of modifications to approved development	Ballymoney Lower, Courtown	APPLICATION FINALISED	PERMISSION	CONDITIONAL	30/08/2021	22/11/2021		n/a	14.24	13.69
Wexford County Council	20201227	Permission to erect a domestic store and provide new entrance to access same	Ballinroad, Kilcormick	n/a	n/a	n/a	21/10/2020			n/a	10.68	2.41
Wexford County Council	20220881	Retention permission for (a) the demolition of an existing dwelling house (b)	Ferns Upper, Ferns	n/a	n/a	n/a	01/07/2022			n/a	17.87	4.77
Wexford County Council	20211316	Permission to erect a steel framed building which will be ancillary to my	Soltsborough, Tinnacross	APPLICATION FINALISED	PERMISSION	CONDITIONAL	16/08/2021	10/11/2021		n/a	18.53	0.33
Wexford County Council	20210526	Permission to erect a dwelling with services and domestic garage	Knocknaskeagh, The Harrow	APPLICATION FINALISED	PERMISSION	CONDITIONAL	12/04/2021	09/08/2021		n/a	13.93	0.20
Wexford County Council	20201572	Permission to (1) upgrade on-site sewage treatment facilities and (2) revise	Mountnebo, Kilnahue	APPLICATION FINALISED	PERMISSION	CONDITIONAL	18/12/2020	19/05/2021		n/a	18.89	16.88
Wexford County Council	20211610	Permission to erect a single storey dwelling with services, domestic garage and	Ballintlea, Kilnahue	APPLICATION FINALISED	PERMISSION	CONDITIONAL	18/10/2021	12/01/2022		n/a	19.68	17.97
Wexford County Council	20211378	Permission for alterations and extensions to side and rear of same and to	Mahanagh, Castle Ellis	APPLICATION FINALISED	PERMISSION	CONDITIONAL	27/08/2021	14/02/2022		n/a	14.30	10.60
Wexford County Council	20211921	Permission for (i) Change of use from existing stables to use as a self-contained	Clone West, Monamolín	APPLICATION FINALISED	PERMISSION	CONDITIONAL	09/12/2021	14/03/2022		n/a	8.95	0.22
Wexford County Council	20220695	Permission for the proposed erection of 4 No. two storey 4 bedroom-detached	Ballytramont, Ardavan	APPLICATION FINALISED	PERMISSION	CONDITIONAL	25/05/2022	12/04/2023		n/a	22.41	17.33
Wexford County Council	20211949	Permission for existing self contained dwelling unit with associated site	Seamount, Ardamine	APPLICATION FINALISED	PERMISSION	CONDITIONAL	13/12/2021	14/03/2022		n/a	9.48	8.87
Wexford County Council	20210763	Permission for a ground & first floor rear extension	Clonsilla West, Ballynestreagh	APPLICATION FINALISED	PERMISSION	CONDITIONAL	20/05/2021	11/08/2021		n/a	18.10	17.09
Wexford County Council	20220594	Permission for A) removal of the existing single storey sun-room to the rear of	Barnland, Ballynestreagh	APPLICATION FINALISED	PERMISSION	CONDITIONAL	06/05/2022	29/08/2022		n/a	18.46	17.15
Wexford County Council	20211428	Permission for the following: 1. Planning permission for the retention of septic	Ballylucas, Kilmallock	n/a	n/a	n/a	08/09/2021			n/a	17.77	11.29
Wexford County Council	20220833	Permission for the construction of a fully serviced dwelling house & domestic	Kilmuckridge, Ballyvaldon	APPLICATION FINALISED	PERMISSION	CONDITIONAL	22/06/2022	15/03/2023		n/a	4.64	4.21
Wexford County Council	20211419	Permission to erect a granny flat for ancillary use to my existing dwelling	Middletown, Ardamine	n/a	n/a	n/a	06/09/2021			n/a	9.07	8.46
Wexford County Council	20211740	Permission for retention of dwellinghouse with services as constructed and all	Ashwood Lower, Ballylarkin	APPLICATION FINALISED	PERMISSION	CONDITIONAL	10/11/2021	03/05/2022		n/a	23.50	22.97
Wexford County Council	20211784	Permission to upgrade existing on-site effluent disposal system and all associat	Clonsilla East, Ballynestreagh	APPLICATION FINALISED	PERMISSION	CONDITIONAL	17/11/2021	11/04/2022		n/a	17.92	17.15
Wexford County Council	20220065	Permission to construct a domestic garage with associated site works	Ballyhow Lower, Ardavan	APPLICATION FINALISED	PERMISSION	CONDITIONAL	24/01/2022	06/04/2022		n/a	19.86	16.12
Wexford County Council	20211905	Permission to erect an agricultural building for the purpose of storing	Ballytarsna, Ballybeg	APPLICATION FINALISED	PERMISSION	CONDITIONAL	06/12/2021	30/11/2022		n/a	22.94	13.72
Wexford County Council	20201118	Permission to erect a single storey dwelling with services and domestic garage a	Mountseaton, Ballymore	APPLICATION FINALISED	PERMISSION	CONDITIONAL	28/09/2020	23/12/2020		n/a	10.24	5.49
Wexford County Council	20210010	Permission for retention of Garage/Shed with associated site works	Knockmarsh, Enniscorthy Rural	APPLICATION FINALISED	PERMISSION	CONDITIONAL	08/01/2021	06/04/2021		n/a	24.56	7.64
Wexford County Council	20210169	Permission for retention of (a) The phased demolition of our	Goreycorporationlands, Gorey Urban	APPLICATION FINALISED	PERMISSION	CONDITIONAL	08/02/2021	05/05/2021		n/a	15.07	13.75
Wexford County Council	20210614	Permission for the development that will consist of the provision of a temporary	Ballowen or Ramsfort Park, Gorey Rural	APPLICATION FINALISED	PERMISSION	CONDITIONAL	26/04/2021	14/07/2021		n/a	15.56	14.16
Wexford County Council	20211691	Permission for the construction of a new walking track, including flood light, a	Middletown, Ardamine	APPLICATION FINALISED	PERMISSION	CONDITIONAL	01/11/2021	07/06/2022		n/a	9.12	8.50
Wexford County Council	20211358	Permission to construct a fully serviced dwelling house with associated site wor	Marley, Marshalstown	APPLICATION FINALISED	PERMISSION	CONDITIONAL	24/08/2021	17/11/2021		n/a	24.81	6.66
Wexford County Council	20220507	Permission to erect a two bedroomed apartment with connection to public services	Enniscorthy, Enniscorthy Urban	APPLICATION FINALISED	PERMISSION	CONDITIONAL	19/04/2022	13/07/2022		n/a	22.41	5.30
Wexford County Council	20210528	Permission for retention of an extension to the front and rear of existing dwell	Ballinvalley, Killenagh	APPLICATION FINALISED	PERMISSION	CONDITIONAL	12/04/2021	05/07/2021		n/a	6.24	2.62
Wexford County Council	20220414	Permission for retention of site layout and site boundaries for existing	Ballingam Lower, Ballygarrett	APPLICATION FINALISED	PERMISSION	CONDITIONAL	30/03/2022	02/08/2022		n/a	3.70	3.01
Wexford County Council	20211861	Permission for the proposed construction of a new vehicle entrance to existing d	Kilgibbon, Bree	APPLICATION FINALISED	PERMISSION	CONDITIONAL	30/11/2021	28/03/2022		n/a	24.54	10.45
Wexford County Council	20201411	Permission for retentionof alterations to previously approved planning reg. no.	Scurlocksbusb, Edermine	APPLICATION FINALISED	PERMISSION	CONDITIONAL	24/11/2020	24/02/2021		n/a	21.92	9.53
Wexford County Council	20220765	Permission to demolish an existing extension to the rear of dwelling and erect	Ballyfad, Coolgreany	APPLICATION FINALISED	PERMISSION	CONDITIONAL	07/06/2022	22/08/2022		n/a	24.36	23.69

Planning Authority	Application Number	Development Description	Development Address	Application Status	Application Type	Decision	Received Date	Grant Date	Appeal Ref Number	Appeal Decision	Dist to Turbine (km)	Dist to EIR Boundary (km)
Wexford County Council	20211683	Permission to demolish existing building and erect in its place 3 no. two-storey	Enniscorthy, Enniscorthy Urban	APPLICATION FINALISED	PERMISSION	CONDITIONAL	01/11/2021	02/02/2022		n/a	22.57	5.14
Wexford County Council	20210486	Permission for a mixed-use development comprised of alterations/extension to exi	Castletand, Ferns	APPLICATION FINALISED	PERMISSION	CONDITIONAL	01/04/2021	20/09/2021		n/a	17.83	4.68
Wexford County Council	20220105	Permission to erect a two storey dwelling with services, domestic garage and	Custodum, Limerick	APPLICATION FINALISED	PERMISSION	CONDITIONAL	31/01/2022	27/04/2022		n/a	22.41	20.99
Wexford County Council	20210757	Permission to erect perimeter lighting to existing walking track and all associa	Borris, Kilrush	APPLICATION FINALISED	PERMISSION	CONDITIONAL	19/05/2021	19/01/2022	APB-311317-21	Granted (Conditional)	24.94	13.10
Wexford County Council	20211259	Permission for the erection of 2 no. detached dwelling houses and associated st	Enniscorthy, Enniscorthy Rural	APPLICATION FINALISED	PERMISSION	CONDITIONAL	06/08/2021	14/03/2022		n/a	23.41	5.89
Wexford County Council	20210435	Permission to erect an overground circular slurry store and all associated site	Toberanierin Lower, Ballyoughter	APPLICATION FINALISED	PERMISSION	CONDITIONAL	25/03/2021	28/07/2021		n/a	11.84	8.75
Wexford County Council	20210378	Permission for the erection of a fully serviced dwelling house, garage and all a	Knockavey, Bolaboy	APPLICATION FINALISED	PERMISSION	CONDITIONAL	18/03/2021	09/08/2021		n/a	15.21	9.39
Wexford County Council	20220199	A) Retention permission for the conversion of a domestic sunroom (granted under	Killowen, Huntingtown	n/a	n/a	n/a	16/02/2022			n/a	15.85	12.62
Wexford County Council	20201339	Permission for the retention of a 24ft x 20ft steel shed and associated site	Kilcasey Upper, Ballymore	APPLICATION FINALISED	PERMISSION	CONDITIONAL	13/11/2020	16/02/2021		n/a	12.58	3.03
Wexford County Council	20211947	Permission for retention of the following: 1) Change of use of attic space to li	Ballyorley Lower, Kilcormick	APPLICATION FINALISED	PERMISSION	CONDITIONAL	13/12/2021	13/04/2022		n/a	12.07	1.23
Wexford County Council	20210631	Permission for alterations to previously granted planning permission reference n	Ramstown Upper, Gorey Rural	APPLICATION FINALISED	PERMISSION	CONDITIONAL	27/04/2021	31/07/2021		n/a	13.76	11.99
Wexford County Council	20210138	Permission for retention of ancillary building and permission to make	Ballowen or Ramsfortpark, Gorey Rural	APPLICATION FINALISED	PERMISSION	CONDITIONAL	03/02/2021	28/04/2021		n/a	16.46	15.03
Wexford County Council	20211152	Permission to erect 8 number semi detached industrial units in two blocks of fou	Ballyloughlan, Ballynestragh	APPLICATION FINALISED	PERMISSION	CONDITIONAL	19/07/2021	23/03/2022		n/a	15.95	15.20
Wexford County Council	20210036	Permission for the erection of a fully serviced dwelling house with	Boley Lower, Rossminogue	APPLICATION FINALISED	PERMISSION	CONDITIONAL	13/01/2021	19/05/2021		n/a	17.40	10.21
Wexford County Council	20220038	Permission for the construction of a fully serviced dwelling house & domestic ga	Ballyfarnoge, Castle Ellis	n/a	n/a	n/a	19/01/2022			n/a	16.75	12.73
Wexford County Council	20211701	Permission to erect a steel framed agricultural shed consisting of a slatted tan	Crandaniel Little, Ford	APPLICATION FINALISED	PERMISSION	CONDITIONAL	03/11/2021	07/02/2022		n/a	2.28	0.76
Wexford County Council	20211798	Permission and retention permission for the following: a) Retention for extensio	Ballinglinbeg, Courtown	APPLICATION FINALISED	PERMISSION	CONDITIONAL	19/11/2021	28/03/2022		n/a	16.71	16.08
Wexford County Council	20210636	Permission for retention of conversion of first floor attic space to storage spa	Kiltown, Kilbora	APPLICATION FINALISED	PERMISSION	CONDITIONAL	28/04/2021	21/07/2021		n/a	18.99	6.36
Wexford County Council	20211562	Permission is being sought for the construction of a new detached 2-storey dwell	Ballynestragh Demesne, Ballynestragh	APPLICATION FINALISED	PERMISSION	CONDITIONAL	08/10/2021	14/02/2022		n/a	19.36	18.52
Wexford County Council	20211680	Permission to erect a dwelling with services and domestic garage and all	Bolacreen, Ballymore	APPLICATION FINALISED	PERMISSION	CONDITIONAL	01/11/2021	02/02/2022		n/a	11.98	3.15
Wexford County Council	20220175	Permission to erect a fully serviced dwelling house & domestic garage	Ballycarrigeen Lower, The Harrow	n/a	n/a	n/a	11/02/2022			n/a	13.19	1.01
Wexford County Council	20211035	Permission for retention & completion of boundary wall to rear & sides of existi	Templeshannon, Enniscorthy Rural	APPLICATION FINALISED	PERMISSION	CONDITIONAL	30/06/2021	22/09/2021		n/a	21.65	4.14
Wexford County Council	20210212	Permission for the erection of a fully serviced detached dwelling house. All wit	Ballyboggan Lower, Artramon	APPLICATION FINALISED	PERMISSION	CONDITIONAL	16/02/2021	12/05/2021		n/a	22.26	16.80
Wexford County Council	20220588	Permission to erect a dwelling with services and domestic garage	Knocklahau, Limerick	APPLICATION FINALISED	PERMISSION	CONDITIONAL	05/05/2022	29/07/2022		n/a	21.76	20.64
Wexford County Council	20210375	Permission for change of use from Educational/Schoolhouse to residential use	Balloughter, Balloughter	APPLICATION FINALISED	PERMISSION	CONDITIONAL	16/03/2021	01/09/2021		n/a	11.73	7.77
Wexford County Council	20211668	Permission to erect a dwelling with services and domestic garage and all	Bolinrush, Ballybeg	n/a	n/a	n/a	28/10/2021			n/a	24.00	13.45
Wexford County Council	20210462	Permission for the upgrade and relocation of existing on site effluent treatment	Kilmallock, Kilmallock	APPLICATION FINALISED	PERMISSION	CONDITIONAL	31/03/2021	21/06/2021		n/a	19.80	10.31
Wexford County Council	20211678	Permission for the development of a fully serviced part four storey and part	Crosstown, Ardavan	APPLICATION FINALISED	PERMISSION	CONDITIONAL	29/10/2021	28/03/2024	ABP-314563-22	Granted (Conditional)	24.57	19.85
Wexford County Council	20211298	Permission to construct extension to existing commercial garage and all associat	Raheen, Tombrack	APPLICATION FINALISED	PERMISSION	CONDITIONAL	13/08/2021	03/11/2021		n/a	24.70	11.14
Wexford County Council	20211113	Permission to erect a serviced dwelling house and to carry out all associated an	Tiknock, Kilcormick	APPLICATION FINALISED	PERMISSION	CONDITIONAL	12/07/2021	08/12/2021		n/a	13.45	5.35
Wexford County Council	20220249	Permission to change the use of the existing detached building from weighbridge	St. John's, Enniscorthy Rural	n/a	n/a	n/a	28/02/2022			n/a	22.73	5.84
Wexford County Council	20220941	Permission to erect a two storey dwelling with services, domestic garage and anc	Ashwood Upper, Ballylarkin	n/a	n/a	n/a	12/07/2022			n/a	23.63	23.09
Wexford County Council	20220630	Permission to erect a dwelling with services and domestic garage and all	Borleagh, Limerick	APPLICATION FINALISED	PERMISSION	CONDITIONAL	12/05/2022	12/09/2022		n/a	21.21	20.35
Wexford County Council	20211235	Permission to erect a dwelling house with services and domestic garage	Ballaghboy, Gorey Rural	APPLICATION FINALISED	PERMISSION	CONDITIONAL	30/07/2021	06/12/2021		n/a	13.53	10.53
Wexford County Council	20211060	Permission to erect a farmyard complex, including a steel framed building for th	Craan Lower, Kilmahue	APPLICATION FINALISED	PERMISSION	CONDITIONAL	05/07/2021	22/09/2021		n/a	19.52	15.09
Wexford County Council	20210508	Permission for Retention of our existing domestic storage shed and all associat	Marshallstown, Marshallstown	APPLICATION FINALISED	PERMISSION	CONDITIONAL	09/04/2021	23/06/2021		n/a	24.26	6.30
Wexford County Council	20210489	Permission for A) retention for the construction of a floor slab for a proposed	Gorey Corporation Lands,, Gorey Urban	APPLICATION FINALISED	PERMISSION	CONDITIONAL	06/04/2021	28/06/2021		n/a	15.00	13.68
Wexford County Council	20211838	Permission to erect a dwelling with services and domestic garage and all associa	Rossminoge North, Rossminoge	APPLICATION FINALISED	PERMISSION	CONDITIONAL	26/11/2021	04/04/2022		n/a	18.01	12.53
Wexford County Council	20210930	Permission to erect a single storey dwelling with services, which will consist o	Annagh Gap, Wingfield	APPLICATION FINALISED	PERMISSION	CONDITIONAL	14/06/2021	08/09/2021		n/a	23.93	21.81
Wexford County Council	20210563	Permission for fully serviced dwelling house and domestic garage and associated	Ballinacoola More, Ardcolm	APPLICATION FINALISED	PERMISSION	CONDITIONAL	19/04/2021	06/07/2021		n/a	18.96	16.52

Planning Authority	Application Number	Development Description	Development Address	Application Status	Application Type	Decision	Received Date	Grant Date	Appeal Ref Number	Appeal Decision	Dist to Turfline (km)	Dist to LIAA Boundary (km)
Wexford County Council	20211028	Permission is sought to erect a storage shed for the storage of vintage cars and	Killowen Lower, Kilgorman	n/a	n/a	n/a	30/06/2021			n/a	21.22	20.70
Wexford County Council	20201358	Permission for retention of alterations made to residential unit as granted	Knockmullen, Gorey Rural	n/a	n/a	n/a	16/11/2020			n/a	13.92	12.69
Wexford County Council	20211312	Permission for the construction of a dwelling with services and all associated	Ballynahillen, Huntingtown	n/a	n/a	n/a	16/08/2021			n/a	16.05	11.73
Wexford County Council	20201459	Permission for the erection of 2 number dwelling houses with associated	Ballynallogh, Castle Talbot	APPLICATION FINALISED	PERMISSION	CONDITIONAL	01/12/2020	03/03/2021		n/a	12.37	10.15
Wexford County Council	20211425	Permission for (a) the erection of a 32 sq. metre living room extension to the	Milehouse, Marshaistown	APPLICATION FINALISED	PERMISSION	CONDITIONAL	08/09/2021	03/12/2021		n/a	24.18	6.11
Wexford County Council	20210688	Permission for retention of 1) alterations to existing dwelling 2) alterations to	Millquarier, Monaseed	APPLICATION FINALISED	PERMISSION	CONDITIONAL	06/05/2021	15/09/2021		n/a	21.72	17.20
Wexford County Council	20210457	Permission to construct a single storey extension to the front of dwelling	Templeshannon, Enniscorthy Urban	APPLICATION FINALISED	PERMISSION	CONDITIONAL	30/03/2021	19/05/2021		n/a	21.61	4.56
Wexford County Council	20210889	Permission for erection of portal frame unit with associated site works	Clavass, Enniscorthy Rural	APPLICATION FINALISED	PERMISSION	CONDITIONAL	04/06/2021	14/01/2022		n/a	20.56	2.54
Wexford County Council	20210535	Permission for the construction of a new dwelling, detached ancillary garage, ne	Ballyboy, Tombrack	n/a	n/a	n/a	12/04/2021			n/a	23.44	9.58
Wexford County Council	20211415	Permission for development on lands to the south of Clonattin Village, in the to	Goreybridge, Courtown	APPLICATION FINALISED	PERMISSION	CONDITIONAL	06/09/2021	07/03/2022		n/a	14.41	13.49
Wexford County Council	20210192	Permission for retention of alterations to my dwelling as a change to that grant	Coolgarrow, Ballyhuskard	APPLICATION FINALISED	PERMISSION	CONDITIONAL	11/02/2021	02/06/2021		n/a	16.89	3.33
Wexford County Council	20211114	Permission for the erection of a fully serviced dwelling house, domestic garage	Newfort, Castle Ellis	APPLICATION FINALISED	PERMISSION	CONDITIONAL	12/07/2021	04/10/2021		n/a	15.92	12.55
Wexford County Council	20211751	Permission to carry out alterations to and erect a single storey extension to th	Marshallstown, Marshallstown	APPLICATION FINALISED	PERMISSION	CONDITIONAL	12/11/2021	14/02/2022		n/a	23.51	5.55
Wexford County Council	20211700	Permission to construct a front entrance porch to front elevation of existing dw	Tinteskin, Ford	APPLICATION FINALISED	PERMISSION	CONDITIONAL	03/11/2021	07/02/2022		n/a	3.68	3.25
Wexford County Council	20210988	Permission to construct a fully serviced dwelling house & garage with associated	Knockreagh, Tombrack	APPLICATION FINALISED	PERMISSION	CONDITIONAL	24/06/2021	21/01/2022		n/a	24.54	10.13
Wexford County Council	20210696	Permission to construct a dwelling house with services, domestic garage and all	Kilnahue, Craan Upper	APPLICATION FINALISED	PERMISSION	CONDITIONAL	07/05/2021	03/08/2021		n/a	20.66	16.00
Wexford County Council	20220366	Permission for proposed alterations to that granted under planning ref: 20210440	Ballina Upper (Ed Castle Ellis), Castle Ellis	n/a	n/a	n/a	22/03/2022			n/a	14.85	13.11
Wexford County Council	20201607	Permission for the installation of a new 18m monopole carrying antennas, a dish	Bolabradda, Ballylarkin	APPLICATION FINALISED	PERMISSION	CONDITIONAL	22/12/2020	06/07/2021		n/a	21.24	20.64
Wexford County Council	20210973	Permission for construction of a replacement dwelling, new on-site sewage treatm	Coolnaveagh, Courtown	APPLICATION FINALISED	PERMISSION	CONDITIONAL	21/06/2021	19/04/2022		n/a	12.49	11.07
Wexford County Council	20201231	Permission to erect a domestic garage/store for the storage of vintage machinery	Ballinlow, Killincooly	n/a	n/a	n/a	23/10/2020			n/a	5.04	3.38
Wexford County Council	20210836	Permission to erect a dwelling with services and domestic garage and all associa	Ballyduff Lower, Ardamine	APPLICATION FINALISED	PERMISSION	CONDITIONAL	28/05/2021	15/09/2021		n/a	6.61	5.47
Wexford County Council	20220884	Permission for the erection of a fully serviced dwelling house. Retention	Crosshue, Castle Talbot	APPLICATION FINALISED	PERMISSION	CONDITIONAL	01/07/2022	24/10/2022		n/a	12.59	10.28
Wexford County Council	20211319	Permission for the construction of a dwelling house & a domestic garage all	Crefoge, Enniscorthy	APPLICATION FINALISED	PERMISSION	CONDITIONAL	17/08/2021	10/11/2021		n/a	20.74	6.55
Wexford County Council	20211505	Permission for dwelling with connection to existing services, boathouse and all	Askingarran Lower, Ardamine	n/a	n/a	n/a	27/09/2021			n/a	5.81	5.28
Wexford County Council	20210052	Permission to construct a first floor extension over existing single storey part	Enniscorthy, Enniscorthy Rural	APPLICATION FINALISED	PERMISSION	CONDITIONAL	15/01/2021	29/03/2021		n/a	23.16	5.78
Wexford County Council	20210369	Permission for the erection of an agricultural storage shed for the purpose	Garrynisk, Edermine	n/a	n/a	n/a	16/03/2021			n/a	22.58	9.45
Wexford County Council	20220723	Permission to erect a dwelling house with services and domestic garage	Tinnashinnagh, Ballynestragh	APPLICATION FINALISED	PERMISSION	CONDITIONAL	31/05/2022	24/08/2022		n/a	17.82	16.31
Wexford County Council	20211634	Permission to erect an extension and carry out of alterations to serviced dwelli	Gorey Corporation Lands, Gorey Urban	APPLICATION FINALISED	PERMISSION	CONDITIONAL	22/10/2021	23/03/2022		n/a	14.71	13.25
Wexford County Council	20210868	Permission for a Change of Use of part of existing shop to an Off Licence.	Ballymoney Upper, Courtown	APPLICATION FINALISED	PERMISSION	CONDITIONAL	03/06/2021	25/08/2021		n/a	14.51	13.93
Wexford County Council	20211408	Permission to erect a dwelling with services and domestic garage and all	Ballyloughlin, Monaseed	APPLICATION FINALISED	PERMISSION	CONDITIONAL	03/09/2021	26/01/2022		n/a	23.09	19.43
Wexford County Council	20210206	Permission for the erection of a first floor extension to the rear of an existi	Ballina (ED Ardavan), Ardavan	APPLICATION FINALISED	PERMISSION	CONDITIONAL	15/02/2021	10/05/2021		n/a	19.47	16.66
Wexford County Council	20210195	Permission for the construction of a front extension to an existing dwelling inc	Ballycomclone, Courtown	APPLICATION FINALISED	PERMISSION	CONDITIONAL	12/02/2021	03/05/2021		n/a	13.00	12.41
Wexford County Council	20220541	Permission to erect a two-storey dwelling house with services, and a detached	Mangan (ED Wingfield), Wingfield	APPLICATION FINALISED	PERMISSION	CONDITIONAL	25/04/2022	14/12/2022		n/a	20.17	18.23
Wexford County Council	20210572	Permission is sought for the erection of an extension to the rear & side of exis	Mill Lands, Gorey Urban	APPLICATION FINALISED	PERMISSION	CONDITIONAL	20/04/2021	12/07/2021		n/a	14.24	13.07
Wexford County Council	20211934	Permission for change of house type and site layout based on planning permission	Killowen Upper, Kilgorman	APPLICATION FINALISED	PERMISSION	CONDITIONAL	10/12/2021	14/03/2022		n/a	21.92	21.39
Wexford County Council	20201297	Permission for amendments to previously granted planning permission, ref: 201913	Clonee Upper, Kilgorman	APPLICATION FINALISED	PERMISSION	CONDITIONAL	06/11/2020	08/02/2021		n/a	18.48	17.94
Wexford County Council	20211950	Permission to (1) erect extensions and make alterations to my existing dwelling	Ballymoney Lower, Courtown	APPLICATION FINALISED	PERMISSION	CONDITIONAL	13/12/2021	16/03/2022		n/a	14.60	14.02
Wexford County Council	20201094	Permission to erect a two-storey dwelling with services and domestic garage	Brackernagh, Ballycanew	APPLICATION FINALISED	PERMISSION	CONDITIONAL	21/09/2020	16/12/2020		n/a	10.54	7.63
Wexford County Council	20220096	Permission for the installation of new external steel racking to the existing	Knockmullen, Gorey Rural	n/a	n/a	n/a	27/01/2022			n/a	14.15	12.84
Wexford County Council	20220685	Permission for the proposed erection of a fully serviced dwelling house and	Ballycarrigeen Lower, The Harrow	n/a	n/a	n/a	24/05/2022			n/a	13.44	1.17

Planning Authority	Application Number	Development Description	Development Address	Application Status	Application Type	Decision	Received Date	Grant Date	Appeal Ref Number	Appeal Decision	Dist to Turbine (km)	Dist to EIR Boundary (km)
Wexford County Council	20210254	Permission for a development comprising of a proposed 2-storey dwelling.	Aska More, Ballybeg	APPLICATION FINALISED	PERMISSION	CONDITIONAL	24/02/2021	30/06/2021		n/a	21.82	13.58
Wexford County Council	20220050	Permission for erection of an extension to the side of existing dwelling and all	Ballinvunna, Cahore	APPLICATION FINALISED	PERMISSION	CONDITIONAL	20/01/2022	11/04/2022		n/a	1.22	0.26
Wexford County Council	20201493	Permission to erect a two-storey dwelling with domestic garage, services and	Raheen More, Killenagh	APPLICATION FINALISED	PERMISSION	CONDITIONAL	07/12/2020	10/03/2021		n/a	5.17	3.72
Wexford County Council	20210715	Permission to change the use of existing premises from laundrette to take away	Goreycorporationlands, Gorey Urban	n/a	n/a	n/a	10/05/2021			n/a	14.92	13.60
Wexford County Council	20220936	Permission to erect a two-storey dwelling with domestic garage, services, hard a	Burrow, Ballyellis	APPLICATION FINALISED	PERMISSION	CONDITIONAL	12/07/2022	11/01/2023		n/a	23.86	16.26
Wexford County Council	20210825	Permission for retention of re-location of underground silage effluent storage t	Clasheen, Killenagh	APPLICATION FINALISED	PERMISSION	CONDITIONAL	27/05/2021	19/08/2021		n/a	6.18	2.68
Wexford County Council	20211274	Permission to erect a two storey dwelling with services and domestic garage with	Tincurragh, Kilgorman	APPLICATION FINALISED	PERMISSION	CONDITIONAL	09/08/2021	25/02/2022		n/a	17.57	17.02
Wexford County Council	20210007	Permission for a fully serviced dwelling house and domestic garage and associate	Ballylucas, Kilmallock	APPLICATION FINALISED	PERMISSION	CONDITIONAL	07/01/2021	19/05/2021		n/a	18.24	11.67
Wexford County Council	20210689	Permission to erect a dwelling with services and domestic garage and all associa	Annagh Long, Wingfield	APPLICATION FINALISED	PERMISSION	CONDITIONAL	06/05/2021	23/07/2021		n/a	23.21	21.47
Wexford County Council	20210240	Permission to erect a domestic garage.	Clone, Ballycarney	APPLICATION FINALISED	PERMISSION	CONDITIONAL	22/02/2021	18/05/2021		n/a	17.16	2.75
Wexford County Council	20210762	Permission for removal of existing mobile home and erection of a dwelling house,	Ballynacash, Castle Ellis	APPLICATION FINALISED	PERMISSION	CONDITIONAL	19/05/2021	11/08/2021		n/a	13.71	12.45
Wexford County Council	20210099	Permission to modify an existing grant permission planning ref. 20200593 (the ch	Tarahill, Courtown	APPLICATION FINALISED	PERMISSION	CONDITIONAL	27/01/2021	02/06/2021		n/a	16.21	15.65
Wexford County Council	20201115	Permission for the erection of a 250m2 dwelling, domestic garage and waste water	Kilcottony Beg, Ballyhuskard	APPLICATION FINALISED	PERMISSION	CONDITIONAL	28/09/2020	23/12/2020		n/a	17.70	5.15
Wexford County Council	20211477	Permission to erect a fully serviced dwelling house and domestic garage	Quarry, Ballymore	APPLICATION FINALISED	PERMISSION	CONDITIONAL	20/09/2021	23/03/2022		n/a	12.92	2.69
Wexford County Council	20220518	Permission to construct a fully serviced dwelling house with associated site	Knockduff (ed Tinnacross), Tinnacross	APPLICATION FINALISED	PERMISSION	CONDITIONAL	21/04/2022	05/09/2022		n/a	15.62	0.59
Wexford County Council	20210628	Permission to construct an extension to the side of existing dwelling and all as	Clonevin, Cahore	APPLICATION FINALISED	PERMISSION	CONDITIONAL	27/04/2021	19/07/2021		n/a	0.81	0.16
Wexford County Council	20211662	Permission for the proposed erection of a fully serviced dwelling house and dome	Ballinacoola More, Curracloe	APPLICATION FINALISED	PERMISSION	CONDITIONAL	28/10/2021	28/01/2022		n/a	19.43	17.05
Wexford County Council	20210639	Permission for the demolition of existing sunroom and the construction of a sing	Ballinagrann Upper, Ardamine	APPLICATION FINALISED	PERMISSION	CONDITIONAL	29/04/2021	21/07/2021		n/a	9.04	8.18
Wexford County Council	20210627	Permission is sought for the proposed construction of a steel portal framed shed	Cahore, Cahore	n/a	n/a	n/a	27/04/2021			n/a	1.69	1.02
Wexford County Council	20220181	(1) Retention permission sought for retention of existing works comprising of re	Coolishal Upper, Gorey Rural	n/a	n/a	n/a	11/02/2022			n/a	14.74	12.42
Wexford County Council	20211697	Permission for the proposed erection of 1 no. fully serviced dwelling house toge	Lacken, Kilmallock	APPLICATION FINALISED	PERMISSION	CONDITIONAL	02/11/2021	09/03/2022		n/a	20.77	13.55
Wexford County Council	20211722	Permission for the construction of a dwelling and a garage with associated	Ballykelly, Kilmallock	APPLICATION FINALISED	PERMISSION	CONDITIONAL	05/11/2021	23/03/2022		n/a	18.17	10.11
Wexford County Council	20210852	Permission for the construction of an 18 metre monopole support structure (overa	Ballinatray Lower, Courtown	APPLICATION FINALISED	PERMISSION	CONDITIONAL	31/05/2021	16/02/2022	ABP-311100-21	Granted (Conditional)	10.51	9.91
Wexford County Council	20210557	Permission for the proposed erection of a fully serviced dwelling house and dome	Kilisk, Kilmallock	APPLICATION FINALISED	PERMISSION	CONDITIONAL	16/04/2021	01/09/2021		n/a	15.80	9.85
Wexford County Council	20211544	Permission for the erection of a fully serviced dwelling house & domestic garage	Ballinlow, Killynooly	APPLICATION FINALISED	PERMISSION	CONDITIONAL	04/10/2021	06/04/2022		n/a	4.95	3.18
Wexford County Council	20211498	Permission to erect a dwelling with services and domestic garage and all	Knocklahoun, Limerick	APPLICATION FINALISED	PERMISSION	CONDITIONAL	24/09/2021	15/12/2021		n/a	21.87	20.65
Wexford County Council	20211326	1) Permission for retention and completion of alterations to, together with relo	Ballytramon, Ardcanv	APPLICATION FINALISED	PERMISSION	CONDITIONAL	18/08/2021	10/11/2021		n/a	23.28	17.93
Wexford County Council	20210213	Permission for 1) the construction of a single storey flat roof extension to the	Clonatin Lower, Gorey Rural	APPLICATION FINALISED	PERMISSION	CONDITIONAL	16/02/2021	29/11/2021		n/a	15.08	13.94
Wexford County Council	20210752	Permission to erect a cubicle house, with slatted underground effluent storage t	Huntingtown, Huntingtown	APPLICATION FINALISED	PERMISSION	CONDITIONAL	18/05/2021	22/09/2021		n/a	14.91	11.57
Wexford County Council	20201432	Permission for retention for a temporary cabin for short term letting located to	Monaseed, Monaseed	n/a	n/a	n/a	27/11/2020			n/a	22.41	18.44
Wexford County Council	20220413	Permission for retention of extensions to front and rear of dwelling house and	Ballyoughna, Ballygarrett	APPLICATION FINALISED	PERMISSION	CONDITIONAL	30/03/2022	01/11/2022		n/a	3.73	1.66
Wexford County Council	20211684	Permission to erect a dwelling with services and domestic garage.	Knockmarshal, Enniscomthry Rural	APPLICATION FINALISED	PERMISSION	CONDITIONAL	01/11/2021	09/03/2022		n/a	24.38	7.48
Wexford County Council	20211681	Permission to erect a dwelling with services and domestic garage and all	Cronecribbin, Ballylarkin	APPLICATION FINALISED	PERMISSION	CONDITIONAL	01/11/2021	25/02/2022		n/a	19.80	19.21
Wexford County Council	20211894	Permission to erect a dwelling with services and domestic garage and all associa	Boley, Ballycanew	APPLICATION FINALISED	PERMISSION	CONDITIONAL	06/12/2021	09/03/2022		n/a	9.72	6.37
Wexford County Council	20211340	Permission for retention of works to date and permission to complete the	Ballynahillen, Huntingtown	APPLICATION FINALISED	PERMISSION	CONDITIONAL	23/08/2021	15/11/2021		n/a	15.28	10.44
Wexford County Council	20211568	Permission to erect 2 No. single storey dwelling units with connection to existi	Castletand, Ferns	APPLICATION FINALISED	PERMISSION	CONDITIONAL	11/10/2021	25/07/2022		n/a	17.77	4.64
Wexford County Council	20210933	Permission to erect a dwelling house with services and domestic garage	Kilbora, Kilthomas	APPLICATION FINALISED	PERMISSION	CONDITIONAL	14/06/2021	24/11/2021		n/a	18.80	6.86
Wexford County Council	20210736	Permission for A) Demolition of previously existing agricultural shed B) Retent	Cranacrower, Ballycanew	APPLICATION FINALISED	PERMISSION	CONDITIONAL	14/05/2021	05/11/2021		n/a	9.95	6.85
Wexford County Council	20220942	Permission to erect a single storey dwelling with services, domestic garage and	Creagh Demesne, Gorey Rural	n/a	n/a	n/a	12/07/2022			n/a	15.90	14.25
Wexford County Council	20210043	Permission for the construction of 2 no. new treated water storage tanks, each o	Kilmallock, Kilmallock	APPLICATION FINALISED	PERMISSION	CONDITIONAL	14/01/2021	07/04/2021		n/a	20.06	11.41

Planning Authority	Application Number	Development Description	Development Address	Application Status	Application Type	Decision	Received Date	Grant Date	Appeal Ref Number	Appeal Decision	Dist to Turfina (km)	Dist to LIAH Boundary (km)
Wexford County Council	20211407	Permission to erect a dwelling with services and domestic garage and all associated	Ballyloughlin, Monaseed	n/a	n/a	n/a	03/09/2021			n/a	23.22	19.57
Wexford County Council	20211117	Permission to erect a dwelling house with connection to existing watermain and	Ferns Lower, Ferns	APPLICATION FINALISED	PERMISSION	CONDITIONAL	12/07/2021	06/10/2021		n/a	17.58	4.25
Wexford County Council	20201072	Permission for the erection of a 41.3m2 two storey extension to the rear and side	Kyle, Bolaboy	APPLICATION FINALISED	PERMISSION	CONDITIONAL	17/09/2020	09/12/2020		n/a	10.61	4.25
Wexford County Council	20211193	Permission to erect a self contained residential unit for use by family members	Nevillescourt, Ballycanew	APPLICATION FINALISED	PERMISSION	CONDITIONAL	26/07/2021	17/11/2021		n/a	8.35	5.87
Wexford County Council	20210008	Permission for the erection of an agricultural storage building within an existing	Ballinacoola Beg, Ardcolm	APPLICATION FINALISED	PERMISSION	CONDITIONAL	07/01/2021	31/03/2021		n/a	18.82	16.16
Wexford County Council	20220656	Permission for the proposed erection of one two storey dwelling	Oldtown, Ardcanan	n/a	n/a	n/a	18/05/2022			n/a	22.10	17.49
Wexford County Council	20220403	Permission for the placement of a pay-to-use portable waste compactor for	Ballinatray Lower, Courtown	APPLICATION FINALISED	PERMISSION	CONDITIONAL	29/03/2022	20/06/2022		n/a	10.53	9.93
Wexford County Council	20220633	Permission to disconnect a dwelling house from its existing off-site effluent	Tarahill, Courtown	APPLICATION FINALISED	PERMISSION	CONDITIONAL	12/05/2022	17/10/2022		n/a	15.79	15.23
Wexford County Council	20211074	Permission for Retention of a Foundation to the rear and the planning permission	Clonee Lower, Kilcomb	APPLICATION FINALISED	PERMISSION	CONDITIONAL	06/07/2021	29/09/2021		n/a	18.28	7.41
Wexford County Council	20201407	Permission for the erection of a fully serviced new dwelling house and domestic	Lacken, Kilmallock	n/a	n/a	n/a	23/11/2020			n/a	20.78	13.55
Wexford County Council	20211243	Permission to construct a fully serviced dwelling house and associated site work	Ballinacoola More, Ardcolm	APPLICATION FINALISED	PERMISSION	CONDITIONAL	03/08/2021	27/10/2021		n/a	19.42	16.99
Wexford County Council	20211755	Permission for the erection of a fully serviced dwelling house, domestic garage	Martingale, Edermine	APPLICATION FINALISED	PERMISSION	CONDITIONAL	15/11/2021	14/02/2022		n/a	21.36	11.33
Wexford County Council	20211272	Permission to erect a split level bungalow with services and domestic garage	Tomathone Upper, Limerick	APPLICATION FINALISED	PERMISSION	CONDITIONAL	09/08/2021	01/11/2021		n/a	23.50	22.32
Wexford County Council	20210197	Permission for the erection of a self-contained and detached annex for separate	Grove Little, Kilnahue	APPLICATION FINALISED	PERMISSION	CONDITIONAL	12/02/2021	04/01/2022	ABP-310123-21	Granted (Conditional)	19.00	17.17
Wexford County Council	20210601	Permission to make alterations to existing conservatory and all associated site	Goreyhill, Gorey Rural	APPLICATION FINALISED	PERMISSION	CONDITIONAL	23/04/2021	19/07/2021		n/a	14.96	13.16
Wexford County Council	20211511	Permission to erect a two-storey dwelling with services, domestic garage	Brackernagh, Ballycanew	APPLICATION FINALISED	PERMISSION	CONDITIONAL	27/09/2021	06/07/2022		n/a	10.42	7.57
Wexford County Council	20211839	Permission to erect a dwelling with services and domestic garage and all	Rossmingoe North, Rossmingoe	APPLICATION FINALISED	PERMISSION	CONDITIONAL	26/11/2021	25/02/2022		n/a	18.39	12.66
Wexford County Council	20210154	Permission for the development of 1 no. fully serviced part one, part	Ballylacy, Ballynestragh	APPLICATION FINALISED	PERMISSION	CONDITIONAL	05/02/2021	26/04/2021		n/a	18.99	18.40
Wexford County Council	20211220	Permission to erect an overground circular slurry store and all associated site	Toberanierin Lower, Ballyoughter	APPLICATION FINALISED	PERMISSION	CONDITIONAL	29/07/2021	14/03/2022		n/a	11.84	8.75
Wexford County Council	20210511	Permission to construct a fully serviced dwelling house & garage with associated	Corbally (ED Enniscorthy Rural), Enniscorthy Rural	APPLICATION FINALISED	PERMISSION	CONDITIONAL	09/04/2021	05/07/2021		n/a	17.85	3.03
Wexford County Council	20201627	Permission for the construction of a new detached 1-storey dormer dwelling, with	Mullaun, Coolgreany	APPLICATION FINALISED	PERMISSION	CONDITIONAL	31/12/2020	24/05/2021		n/a	24.05	23.11
Wexford County Council	20211756	Permission to import soil onto our existing lands for the purposes of maximising	Gorey Corporation Lands, Gorey Urban	n/a	n/a	n/a	15/11/2021			n/a	14.46	12.92
Wexford County Council	20211381	Permission to erect a dwelling house and domestic garage with connection to existing	Ferns Lower, Ferns	APPLICATION FINALISED	PERMISSION	CONDITIONAL	30/08/2021	04/01/2022		n/a	17.57	4.19
Wexford County Council	20211085	Permission for the following: refurbishment and extension to office's at ground	Camolin, Kilcomb	APPLICATION FINALISED	PERMISSION	CONDITIONAL	08/07/2021	29/09/2021		n/a	14.76	6.49
Wexford County Council	20211426	Permission for the proposed erection of a fully serviced dwelling house and dome	Cooladine, Ballyhushard	APPLICATION FINALISED	PERMISSION	CONDITIONAL	08/09/2021	19/01/2022		n/a	18.28	4.45
Wexford County Council	20210402	Permission to erect an extension to the side of my existing farm shop	Tomnafunshoge, Enniscorthy Rural	APPLICATION FINALISED	PERMISSION	CONDITIONAL	22/03/2021	21/07/2021		n/a	18.45	2.51
Wexford County Council	20211585	Permission to install 8 No. PV panels to front roof of existing dwelling house	Courtyalldmond, Monamolin	APPLICATION FINALISED	PERMISSION	CONDITIONAL	14/10/2021	12/01/2022		n/a	6.88	1.83
Wexford County Council	20210773	Permission to demolish the existing dwelling and permission to 1) erect a dwelling	Monaseed Demesne, Monaseed	APPLICATION FINALISED	PERMISSION	CONDITIONAL	21/05/2021	11/08/2021		n/a	22.22	17.80
Wexford County Council	20201145	Permission for Take-Away use as additional use to the existing Restaurant/ Coffee	Ballynamona (ED Bolaboy), Bolaboy	n/a	n/a	n/a	05/10/2020			n/a	13.96	9.72
Wexford County Council	20210026	Permission for the construction of a new dwelling house with a new onsite	Tomduff, Enniscorthy Rural	APPLICATION FINALISED	PERMISSION	CONDITIONAL	13/01/2021	19/05/2021		n/a	23.85	6.60
Wexford County Council	20210413	Permission for retention of alterations to approved farm development under	Coolishal Lower, Gorey Rural	APPLICATION FINALISED	PERMISSION	CONDITIONAL	22/03/2021	16/06/2021		n/a	14.33	12.34
Wexford County Council	20211385	Permission for the construction of a dwelling with services, domestic garage	Knockina, Ballynestragh	APPLICATION FINALISED	PERMISSION	CONDITIONAL	30/08/2021	16/02/2022		n/a	17.36	16.28
Wexford County Council	20220011	Permission is sought for the change of house types from a 3 bed to a 2 bed (change)	Ballynaglogh, Castle Talbot	APPLICATION FINALISED	PERMISSION	CONDITIONAL	11/01/2022	04/04/2022		n/a	12.15	9.97
Wexford County Council	20220345	Permission for retention of extensions and alterations to existing dwelling	Riverview, Edermine	APPLICATION FINALISED	PERMISSION	CONDITIONAL	16/03/2022	09/06/2022		n/a	21.36	8.44
Wexford County Council	20211008	Permission for 1) Demolition of the existing single storey flat roof kitchen extension	Gorey Corporation Lands, Gorey Urban	APPLICATION FINALISED	PERMISSION	CONDITIONAL	28/06/2021	15/09/2021		n/a	14.95	13.62
Wexford County Council	20210802	Permission to erect a dwelling with services and domestic garage and all associated	Ahare, Kilgorman	APPLICATION FINALISED	PERMISSION	CONDITIONAL	25/05/2021	13/09/2021		n/a	18.13	17.60
Wexford County Council	20211833	Permission for the erection of a fully serviced detached bungalow	Barnahask, Ardcolm	APPLICATION FINALISED	PERMISSION	CONDITIONAL	26/11/2021	25/02/2022		n/a	18.96	16.78
Wexford County Council	20201495	Permission to demolish and replace an existing habitable single storey dwelling	Cronellard, Courtown	APPLICATION FINALISED	PERMISSION	CONDITIONAL	07/12/2020	05/08/2021		n/a	16.72	16.17
Wexford County Council	20201095	Permission to erect a prefabricated modular structure for community use	Ballinatray Upper, Ardamine	APPLICATION FINALISED	PERMISSION	CONDITIONAL	21/09/2020	12/04/2021		n/a	9.63	9.00
Wexford County Council	20201179	Permission for the retention of the extension and alterations to existing tract	Kilcannon, Enniscorthy Rural	APPLICATION FINALISED	PERMISSION	CONDITIONAL	14/10/2020	01/03/2021		n/a	21.14	3.12

Planning Authority	Application Number	Development Description	Development Address	Application Status	Application Type	Decision	Received Date	Grant Date	Appeal Ref Number	Appeal Decision	Out to Tender (€m)	Out to Tender Boundary (€m)
Wexford County Council	20210931	gar	Monagh, Eniscorthy Rural	APPLICATION FINALISED	PERMISSION	CONDITIONAL	08/06/2021	03/05/2021	n/a	n/a	23.36	6.98
Wexford County Council	20210163	Permission to erect a dwelling with services and domestic garage and all	Mangan, Winkfield	APPLICATION FINALISED	PERMISSION	CONDITIONAL	08/06/2021	03/05/2021	n/a	n/a	20.63	18.65
Wexford County Council	2021064	Permission for retention of the position of dwelling house and domestic garage	Ferns Lower, Ferns	APPLICATION FINALISED	PERMISSION	CONDITIONAL	16/09/2020	16/02/2021	n/a	n/a	17.41	3.95
Wexford County Council	20210778	A) Retention Planning Permission of constructed domestic dwelling retained under	Ashtangan Lower, Ardamine	APPLICATION FINALISED	PERMISSION	CONDITIONAL	21/05/2021	16/08/2021	n/a	n/a	5.79	5.27
Wexford County Council	20210290	associated	Park, Dree	APPLICATION FINALISED	PERMISSION	CONDITIONAL	03/03/2021	24/05/2021	n/a	n/a	24.12	9.12
Wexford County Council	20211348	Permission to erect a dwelling with services, domestic garage and stables	Cone, Ballycarney	APPLICATION FINALISED	PERMISSION	CONDITIONAL	23/08/2021	14/01/2022	n/a	n/a	17.40	3.50
Wexford County Council	20210871	amendment	Castle Ellis	APPLICATION FINALISED	PERMISSION	CONDITIONAL	04/06/2021	25/08/2021	n/a	n/a	14.46	12.69
Wexford County Council	20210048	Permission to erect a dwelling as a change of house design from that granted	Bolydawn, Ballyneagrath	APPLICATION FINALISED	PERMISSION	CONDITIONAL	15/01/2021	12/04/2021	n/a	n/a	20.89	20.28
Wexford County Council	2020596	Permission to construct a dwelling house with domestic garage, new effluent	Monasooagh, Kilmob	APPLICATION FINALISED	PERMISSION	CONDITIONAL	21/12/2020	28/04/2021	n/a	n/a	19.97	11.59
Wexford County Council	2020586	Permission for the erection of a granny flat with connection to existing	Forchester Lower, Coolgreany	APPLICATION FINALISED	PERMISSION	CONDITIONAL	04/10/2021	04/10/2022	n/a	n/a	22.59	5.35
Wexford County Council	2021545	Permission to erect a dwelling with services & domestic garage	Forchester Lower, Coolgreany	APPLICATION FINALISED	PERMISSION	CONDITIONAL	04/10/2021	26/01/2022	n/a	n/a	21.44	20.82
Wexford County Council	20201517	associated	Ballydarn, Ballybeg	APPLICATION FINALISED	PERMISSION	CONDITIONAL	10/12/2020	15/03/2021	n/a	n/a	22.06	12.23
Wexford County Council	20210132	Permission for the erection of slated cubicle shed with underground	Kilmalock	APPLICATION FINALISED	PERMISSION	CONDITIONAL	02/02/2021	26/05/2021	n/a	n/a	21.54	14.49
Wexford County Council	2020831	Permission for the demolition of existing porch and utility the proposed	Ferns Upper, Ferns	APPLICATION FINALISED	PERMISSION	CONDITIONAL	23/02/2022	14/09/2022	n/a	n/a	18.30	5.16
Wexford County Council	20211815	Permission to erect a dwelling with services and domestic garage and all	Ballyneagrath, Rossinoge	APPLICATION FINALISED	PERMISSION	CONDITIONAL	23/11/2021	23/02/2022	n/a	n/a	18.39	12.50
Wexford County Council	2021537	Permission to erect a new detached double domestic garage and associated	Johnstown, Ardavan	APPLICATION FINALISED	PERMISSION	CONDITIONAL	14/12/2020	18/03/2021	n/a	n/a	21.69	18.00
Wexford County Council	20211930	A) Planning permission is sought for the construction of a two-storey	Gorey Corporation Lands, Gorey	n/a	n/a	n/a	10/12/2021		n/a	n/a	14.71	13.46
Wexford County Council	2020519	extension	Urban	n/a	n/a	n/a	10/12/2021		n/a	n/a	20.12	13.87
Wexford County Council	20211936	site	Monagh Upper, Rossinoge	n/a	n/a	n/a	21/04/2022		n/a	n/a	12.25	9.08
Wexford County Council	20220275	Permission for the erection of a fully serviced single storey dwelling and detached	Monagh Lower, Kilgorman	APPLICATION FINALISED	PERMISSION	CONDITIONAL	03/03/2022	14/09/2022	n/a	n/a	20.64	20.13
Wexford County Council	20211851	Permission for alterations to existing dwelling consisting of (1) ground floor	Ballynarry Lower, Courtown	APPLICATION FINALISED	PERMISSION	CONDITIONAL	29/11/2021	09/05/2023	ABP-312857-22	Granted (Conditional)	10.44	9.84
Wexford County Council	20210219	Permission for the development of land for use as an additional Soccer Pitch	Ballyhabale, Ardcolm	APPLICATION FINALISED	PERMISSION	CONDITIONAL	16/02/2021	12/05/2021	n/a	n/a	18.55	15.97
Wexford County Council	20211252	Permission to erect a dwelling with services and domestic garage and all	Kilmurry, Courtown	n/a	n/a	n/a	05/08/2021		n/a	n/a	16.47	15.84
Wexford County Council	20210705	Permission to construct a domestic store on existing site and all associated site	Ashtangan Lower, Ardamine	APPLICATION FINALISED	PERMISSION	CONDITIONAL	10/05/2021	23/07/2021	n/a	n/a	5.96	5.44
Wexford County Council	20210452	Permission for the following: - A) Permission to demolish 3 no. existing	Glen (Richards), Ardamine	n/a	n/a	n/a	29/03/2021		n/a	n/a	7.50	6.91
Wexford County Council	20210990	substant	Gorey Corporation Lands, Gorey	n/a	n/a	n/a	24/06/2021		n/a	n/a	14.76	13.30
Wexford County Council	20210721	apartment	Ballyneagrath, Ballyneagrath	APPLICATION FINALISED	PERMISSION	CONDITIONAL	11/05/2022	21/02/2022	n/a	n/a	16.08	15.31
Wexford County Council	20211648	Permission to erect a dwelling with services and domestic garage and all	Burnacurragh, Limerick	n/a	n/a	n/a	02/11/2021		n/a	n/a	22.00	20.68
Wexford County Council	20211676	associated	Coalston, The Harrow	APPLICATION FINALISED	PERMISSION	CONDITIONAL	29/10/2022	28/01/2022	n/a	n/a	14.88	2.32
Wexford County Council	2020406	entrance,	Coalston, Ferns	APPLICATION FINALISED	PERMISSION	CONDITIONAL	29/03/2022	22/06/2022	n/a	n/a	18.57	4.60
Wexford County Council	20211009	Permission to erect a dwelling with services and domestic garage and all	Outward, Tinnacross	APPLICATION FINALISED	PERMISSION	CONDITIONAL	22/09/2021	22/09/2021	n/a	n/a	16.43	0.00
Wexford County Council	20210320	Permission to revise our boundaries from that which were granted under	Tinnacross, Ballygarrett	n/a	n/a	n/a	08/03/2021		n/a	n/a	4.31	3.73
Wexford County Council	20210665	Permission to erect a single storey extension to the rear of our existing split	Tarahill, Courtown	APPLICATION FINALISED	PERMISSION	CONDITIONAL	30/04/2021	21/07/2021	n/a	n/a	16.98	16.40
Wexford County Council	20211052	construction, pe	Marshinstown, Marshinstown	n/a	n/a	n/a	02/07/2021		n/a	n/a	23.68	5.82
Wexford County Council	20210958	dw	St John's, Eniscorthy Rural	APPLICATION FINALISED	PERMISSION	CONDITIONAL	18/06/2021	20/12/2021	n/a	n/a	22.57	5.82
Wexford County Council	20210496	garage	Ballyowen or Ramsfort Park, Gorey	APPLICATION FINALISED	PERMISSION	CONDITIONAL	06/04/2021	09/08/2021	n/a	n/a	16.63	15.14
Wexford County Council	20211251	Permission to erect a 30m high lattice telecommunications support structure	Turnbury, Ballycarney	APPLICATION FINALISED	PERMISSION	CONDITIONAL	05/08/2021	26/10/2021	n/a	n/a	21.10	4.79
Wexford County Council	20201423	Permission for the construction of a single storey, flat roof, garden room, local	Ballyneagrath Upper, Artramon	APPLICATION FINALISED	PERMISSION	CONDITIONAL	26/11/2020	22/02/2021	n/a	n/a	21.14	14.22
Wexford County Council	20211450	Permission to construct an agricultural entrance to access land	Tongarrow, Castledockrill	APPLICATION FINALISED	PERMISSION	CONDITIONAL	13/09/2021	08/12/2021	n/a	n/a	23.38	6.80
Wexford County Council	20201576	Permission for retention of an existing agricultural building and screen wall	Berry, Ballyhuskard	APPLICATION FINALISED	PERMISSION	CONDITIONAL	18/12/2020	23/09/2021	ABP-309719-21	Granted (Conditional)	14.65	4.66
Wexford County Council	20210905	connection	Coolgreany, Coolgreany	n/a	n/a	n/a	09/06/2021		n/a	n/a	23.77	23.17

Application Number	Applicant	Development Description	Application Status	Application Type	Decision	Received Date	Grant Date	Applicant Ref Number	Applicant Decision	Date to Return (Y/N)	Date to Clear Boundary (Y/N)
Westford County Council	2021146	Permission for the construction of a new dwelling, domestic garage, stable build	APPLICATION FINAUSED	PERMISSION	CONDITIONAL	13/07/2021		n/a		11.21	9.62
Westford County Council	20211685	Permission to erect a fully serviced dwelling house and domestic garage.	APPLICATION FINAUSED	PERMISSION	CONDITIONAL	01/11/2021	03/05/2022	n/a		21.93	7.40
Westford County Council	20210481	Permission for retention of a first floor attic conversion/extension to an exist	APPLICATION FINAUSED	PERMISSION	CONDITIONAL	01/04/2021	30/08/2021	n/a		20.40	7.27
Westford County Council	20201397	Permission to erect a dwelling with services and domestic garage.	n/a	n/a	n/a	23/11/2020		n/a		19.32	10.96
Westford County Council	20210406	Permission to erect a dwelling with services and domestic garage and all effluent	APPLICATION FINAUSED	PERMISSION	CONDITIONAL	22/03/2021	25/08/2021	n/a		17.69	2.62
Westford County Council	20220931	Permission for the retention of the construction of an unauthorised associa	APPLICATION FINAUSED	PERMISSION	CONDITIONAL	12/07/2022	16/11/2022	n/a		20.06	14.05
Westford County Council	20210140	Permission for the retention of the construction of an unauthorised associa	APPLICATION FINAUSED	PERMISSION	CONDITIONAL	03/02/2021		n/a		13.46	12.65
Westford County Council	20211105	Permission to erect 3 no. two storey detached dwelling units consisting of - a)	n/a	n/a	n/a	12/07/2021		n/a		13.96	13.39
Westford County Council	20211533	Permission for a fully serviced dwelling together with associated site works	n/a	n/a	n/a	01/10/2021		n/a		23.03	13.89
Westford County Council	20210912	Permission for the erection of a fully serviced dwelling house. All with associa	APPLICATION FINAUSED	PERMISSION	CONDITIONAL	10/06/2021	27/10/2021	n/a		23.45	5.95
Westford County Council	20210082	Permission to erect a single storey extension to our existing single storey dwell	APPLICATION FINAUSED	PERMISSION	CONDITIONAL	25/01/2021	21/04/2021	n/a		15.96	14.38
Westford County Council	20210897	Permission for the retention of the placement of 2no. temporary storage containe	n/a	n/a	n/a	08/06/2021		n/a		5.73	5.14
Westford County Council	2020719	Permission for a single storey extension and alterations to existing dwelling	APPLICATION FINAUSED	PERMISSION	CONDITIONAL	11/05/2021	20/10/2021	n/a		24.06	16.54
Westford County Council	20211500	Permission for erection of a dwelling house, domestic garage/store and	APPLICATION FINAUSED	PERMISSION	CONDITIONAL	24/09/2021	20/12/2021	n/a		20.62	8.43
Westford County Council	20210453	Permission to erect a dwelling with services and domestic garage	APPLICATION FINAUSED	PERMISSION	CONDITIONAL	12/03/2021	01/09/2021	n/a		15.61	14.70
Westford County Council	20210521	Permission to erect a dwelling with services and domestic garage	APPLICATION FINAUSED	PERMISSION	CONDITIONAL	01/08/2021		n/a		16.01	9.96
Westford County Council	20210934	Permission to erect a dwelling with services & domestic garage	n/a	n/a	n/a	14/06/2021		n/a		20.57	5.57
Westford County Council	20211783	Permission to upgrade the existing onsite septic tank and percolation area	APPLICATION FINAUSED	PERMISSION	CONDITIONAL	21/03/2022	04/07/2022	n/a		20.29	14.61
Westford County Council	20210361	Permission to erect a dwelling with domestic garage under roof and all	APPLICATION FINAUSED	PERMISSION	CONDITIONAL	04/04/2021		n/a		17.35	17.14
Westford County Council	20210618	Permission to erect a dwelling with services, domestic garage and stables	n/a	n/a	n/a	26/04/2021		n/a		17.92	3.48
Westford County Council	20211609	Permission to erect a former bungalow with services, domestic garage and	n/a	n/a	n/a	18/10/2021		n/a		10.89	6.71
Westford County Council	20210414	Permission to erect a serviced dwelling house and to carry out all associated	APPLICATION FINAUSED	PERMISSION	CONDITIONAL	22/03/2021	14/06/2021	n/a		10.68	10.07
Westford County Council	20211178	Permission to erect a dwelling with services and domestic garage and all	APPLICATION FINAUSED	PERMISSION	CONDITIONAL	22/07/2021	14/01/2022	n/a		12.05	0.93
Westford County Council	20211951	Permission to erect a dwelling with services and domestic garage and all	APPLICATION FINAUSED	PERMISSION	CONDITIONAL	13/12/2021		n/a		23.06	19.46
Westford County Council	20201340	Permission to construct a dwelling house with services, domestic garage	APPLICATION FINAUSED	PERMISSION	CONDITIONAL	13/11/2020	16/02/2021	n/a		23.99	18.11
Westford County Council	20211093	un Permission to make alterations to the front facade of the existing commercial	APPLICATION FINAUSED	PERMISSION	CONDITIONAL	09/07/2021	04/10/2021	n/a		14.81	13.47
Westford County Council	20210847	Position Permission for Retention of the existing domestic garage as a change of	n/a	n/a	n/a	31/05/2021		n/a		17.89	5.19
Westford County Council	20220995	1) Permission to construct an extension to the rear of existing unit and, 2) per	APPLICATION FINAUSED	PERMISSION	CONDITIONAL	21/07/2022	28/03/2024	ABP-312418-23	Granted (Conditional)	21.35	3.36
Westford County Council	20201586	a Permission for (a) retention permission for minor alterations to the design of	n/a	n/a	n/a	18/12/2020		n/a		14.87	13.52
Westford County Council	20211922	Permission for the construction of a 3.6m wide x 2.1m high (internal	APPLICATION FINAUSED	PERMISSION	CONDITIONAL	09/12/2021	14/03/2022	n/a		21.22	4.00
Westford County Council	20210765	Permission to erect a fully serviced dwelling house with domestic garage	APPLICATION FINAUSED	PERMISSION	CONDITIONAL	20/05/2021	11/08/2021	n/a		5.92	17.78
Westford County Council	2021693	Permission for retention of a storage shed and a timber framed home office	APPLICATION FINAUSED	PERMISSION	CONDITIONAL	02/11/2021	02/02/2022	n/a		19.48	16.75
Westford County Council	20220840	(containing) Permission for installation of a new on-site sewage treatment system	APPLICATION FINAUSED	PERMISSION	CONDITIONAL	16/03/2022	19/09/2022	n/a		18.00	16.62
Westford County Council	20220840	Permission for retention of works carried out to date under Planning	APPLICATION FINAUSED	PERMISSION	CONDITIONAL	24/06/2022	19/09/2022	n/a		0.46	0.00
Westford County Council	20211611	Permission for retention of minor design alterations made during	APPLICATION FINAUSED	PERMISSION	CONDITIONAL	18/10/2021	15/05/2023	ABP-312418-22	Granted (Conditional)	15.65	15.06
Westford County Council	20211357	Permission to construct a fully serviced dwelling house with associated site	n/a	n/a	n/a	24/08/2021		n/a		12.36	9.97
Westford County Council	20220673	Permission for disconnection of outfall pipe from existing percolation area	APPLICATION FINAUSED	PERMISSION	CONDITIONAL	20/05/2022	01/11/2022	n/a		19.91	17.51
Westford County Council	20211742	Permission for the erection of a fully serviced single storey dwelling & detach	n/a	n/a	n/a	10/11/2021		n/a		20.64	20.13
Westford County Council	20211018	Permission for Retention of existing extension to the south-western side of	APPLICATION FINAUSED	PERMISSION	CONDITIONAL	28/06/2021	26/10/2021	n/a		18.84	10.13
Westford County Council	20220903	A) Permission for extension of existing covered storage area adjacent	APPLICATION FINAUSED	PERMISSION	CONDITIONAL	05/07/2022	12/12/2022	n/a		22.40	4.54
Westford County Council	20201132	Enniscorthy, Enniscorthy Rural	APPLICATION FINAUSED	PERMISSION	CONDITIONAL	02/10/2020	04/01/2021	n/a		24.05	10.04
Westford County Council	20210673	Enniscorthy, Enniscorthy Rural	APPLICATION FINAUSED	PERMISSION	CONDITIONAL	02/10/2020	04/01/2021	n/a		24.05	10.04
Westford County Council	20210673	Enniscorthy, Enniscorthy Rural	APPLICATION FINAUSED	PERMISSION	CONDITIONAL	02/10/2020	04/01/2021	n/a		24.05	10.04
Westford County Council	20210673	Enniscorthy, Enniscorthy Rural	APPLICATION FINAUSED</								

Planning Authority	Application Number	Development Description	Development Address	Application Status	Application Type	Decision	Received Date	Grant Date	Appraisal Ref Number	Appraisal Decision	Dist to Turbine (km)	Dist to EIR Boundary (km)
Wexford County Council	20211915	Permission for change of house design from previously approved	Coolinbeg, Edernine	APPLICATION FINALISED	PENMISSION	n/a	07/12/2021	09/03/2022		n/a		11.59
Wexford County Council	20220202	Permission for the proposed construction of a fully serviced dwelling house,	Ballybawn, Castle Ellis	APPLICATION FINALISED	PENMISSION	n/a	16/02/2022	11/08/2022		n/a		11.88
Wexford County Council	20211536	Permission for retention of a domestic garage (attached to dwelling house	Ballyhowbeg, Ardcolm	APPLICATION FINALISED	PENMISSION	n/a	01/10/2021	04/01/2022		n/a		15.62
Wexford County Council	20220651	Permission for the erection of a fully serviced dwelling house together with all	Camlon Park, Kilcom	APPLICATION FINALISED	PENMISSION	n/a	07/04/2022	08/04/2022		n/a		7.80
Wexford County Council	20212022	Permission to construct 2 no. dwelling houses with connection to public	Gorey Corporate/condonands, Gorey	n/a	n/a	n/a	21/12/2021			n/a		13.13
Wexford County Council	20210381	Permission for an attic conversion with reconfiguration of existing roof to	Kilshann, Ballybeg	APPLICATION FINALISED	PENMISSION	n/a	18/03/2021	16/08/2021		n/a		13.90
Wexford County Council	20211264	Permission to erect a dwelling house with services and domestic garage	Ballyfarrell, Monaseed	APPLICATION FINALISED	PENMISSION	n/a	06/08/2021	13/12/2021		n/a		18.15
Wexford County Council	20220125	Permission to construct a dwelling house with services, domestic garage and	Camlon Park Upper, Monaseed	APPLICATION FINALISED	PENMISSION	n/a	03/02/2022	27/04/2022		n/a		14.65
Wexford County Council	20211401	Permission to revise boundaries from that which was granted under Planning	Tomnabuck, Ballygarrett	APPLICATION FINALISED	PENMISSION	n/a	01/09/2021	14/01/2022		n/a		3.73
Wexford County Council	20220466	Permission to construct 1) Housing for Grain dryer and accessories 2) Farm	Boinaspock, Kilbora	APPLICATION FINALISED	PENMISSION	n/a	11/04/2022	04/07/2022		n/a		5.82
Wexford County Council	20210023	Permission to erect a dwelling with services and domestic garage and all	Bolinrush, Ballybeg	APPLICATION FINALISED	PENMISSION	n/a	13/01/2021	07/04/2021		n/a		13.67
Wexford County Council	20202003	Permission to erect a single storey dwelling with services, domestic garage	and	n/a	n/a	n/a	16/02/2022			n/a		14.25
Wexford County Council	2020898	Permission for erection of a fully serviced dwelling house with associated site	Creagh Demersne, Garry Rural	n/a	n/a	n/a				n/a		4.82
Wexford County Council	20220563	Permission for development which will consist of internal renovations with	Ballyconagar Lower, Castle Tabort	APPLICATION FINALISED	PENMISSION	n/a	29/04/2022	25/07/2022		n/a		10.96
Wexford County Council	20231228	Permission to construct a fully serviced two storey dwelling house	Congrany (Ballygheehan BY), Cahore	n/a	n/a	n/a	16/10/2023			n/a		0.72
Wexford County Council	20221714	Permission for demolition of existing dwelling house and garage with	Foreland or Fairfield, Eniscorthy	APPLICATION FINALISED	PENMISSION	n/a	21/12/2022	27/03/2023		n/a		6.85
Wexford County Council	20220753	Permission to construct a calf shed and all associated site works in my	Money, Ballyellis	APPLICATION FINALISED	PENMISSION	n/a	07/06/2022	31/08/2022		n/a		14.80
Wexford County Council	2020989	Retention planning permission for the conversion of an existing domestic	Kilnashore More, Ballyvaldon	APPLICATION FINALISED	PENMISSION	n/a	25/08/2022	15/11/2023		n/a		5.04
Wexford County Council	2020144	Permission for the erection of a fully serviced new dwelling house	Colman, Edernine	APPLICATION FINALISED	PENMISSION	n/a	07/02/2022	09/06/2022		n/a		11.47
Wexford County Council	2021675	Permission for construction of a three storey Nursing Home building	Comastan, Eniscorthy Rural	n/a	n/a	n/a	29/10/2021			n/a		3.60
Wexford County Council	2020026	Permission for the demolition of an existing two storey house further	Grove Little, Kilmahue	n/a	n/a	n/a	14/01/2022			n/a		17.27
Wexford County Council	2020301	Permission to erect a fully serviced dwelling house and domestic garage	Ballycarrigreen Lower, The Harrow	APPLICATION FINALISED	PENMISSION	n/a	10/03/2022	02/08/2022		n/a		1.76
Wexford County Council	20220945	Permission for the erection of a serviced dwelling house with all associated sit	Colman, Edernine	APPLICATION FINALISED	PENMISSION	n/a	12/07/2022	03/01/2023		n/a		12.35
Wexford County Council	2020701	Permission for the development of a brown field site which consists of the	Eniscorthy, Eniscorthy Urban	Appealed	n/a	n/a	21/06/2023		ABP-319407-24	n/a		4.94
Wexford County Council	2020372	Permission for retention of alterations to floors and facades of existing	Ballywoodrane, Ballyvaldon	n/a	n/a	n/a	22/03/2022			n/a		7.43
Wexford County Council	20220057	o Permission for the erection of a fully serviced detached part two storey, part	Ferns Demersne, Ferns	APPLICATION FINALISED	PENMISSION	n/a	20/01/2022	23/05/2022		n/a		4.74
Wexford County Council	2020474	Permission to 1) construct a fully serviced extension to existing dwelling	Ferns Upper, Ferns	n/a	n/a	n/a	12/04/2022			n/a		5.19
Wexford County Council	2020326	Permission for retention, and permission to complete the erection of a	Ballyorri, Marshinstown	APPLICATION FINALISED	PENMISSION	n/a	14/03/2022	28/11/2022		n/a		4.67
Wexford County Council	20220601	domestic Permission to erect a dwelling house with services and domestic garage	Ferns Lower, Ferns	APPLICATION FINALISED	PENMISSION	n/a	06/05/2022	02/08/2022		n/a		4.24
Wexford County Council	2020731	Permission to erect a dwelling house with services and domestic garage	Botacree, Ballymore	n/a	n/a	n/a	26/06/2023			n/a		2.64
Wexford County Council	2020498	Permission for retention of the existing dwelling house with all associated	Ardcavan, Ardcavan	APPLICATION FINALISED	PENMISSION	n/a	14/04/2022	21/11/2022		n/a		19.89
Wexford County Council	20221524	1. Permission for the change of 5 x apartments conditioned under PL Reg No.	Ballycaneew, Ballycaneew	n/a	n/a	n/a	17/11/2022			n/a		6.14
Wexford County Council	20231294	Permission to erect a new astro turf training pitch with surrounding fencing,	Eniscorthy, Eniscorthy Rural	APPLICATION FINALISED	PENMISSION	n/a	20/10/2022	18/01/2023		n/a		4.84
Wexford County Council	20231278	Permission to erect a two-storey dwelling house with services	Island Upper, Rossmingone	n/a	n/a	n/a	02/11/2023			n/a		12.83
Wexford County Council	20231416	Permission to construct a 1.8m high mesh boundary wall to primary school	Kinnuckridge, Ballyvaldon	APPLICATION FINALISED	PENMISSION	n/a	06/09/2021	29/11/2021		n/a		3.77
Wexford County Council	20230955	Permission for change of use from holiday home to full time residential home	Seamount, Ardamine	APPLICATION FINALISED	PENMISSION	n/a	18/08/2023	13/11/2023		n/a		9.01
Wexford County Council	20230813	Permission to erect a serviced dwelling house with connections to existing	Kilgoleary, Eniscorthy Rural	n/a	n/a	n/a	13/07/2023			n/a		4.66
Wexford County Council	20231362	Permission for the construction of a new machinery storage shed and all	Coladine, Ballyhuskard	APPLICATION FINALISED	PENMISSION	n/a	14/10/2022	03/01/2023		n/a		4.71
Wexford County Council	2020454	Permission to construct a fully serviced dwelling	Ballycavan, Ardcavan	APPLICATION FINALISED	PENMISSION	n/a	08/04/2022	29/06/2022		n/a		17.48
Wexford County Council	2020580	Permission to erect a fully serviced dwelling house and domestic garage	Edernine, Edernine	APPLICATION FINALISED	PENMISSION	n/a	04/05/2022	27/07/2022		n/a		9.09
Wexford County Council	2020002	Permission for alterations and extension including a rear extension and	Clones Upper, Kilgorman	n/a	n/a	n/a	04/01/2022			n/a		17.98
Wexford County Council	20230113	Permission to construct 1) a machinery store and 2) a slated cubicle shed	Carraigbeg, Conrann	APPLICATION FINALISED	PENMISSION	n/a	08/02/2023	19/06/2023		n/a		10.55
Wexford County Council	20221436	Permission to erect a dwelling with services and domestic garage and all	Camlon Lower, Garry Rural	APPLICATION FINALISED	PENMISSION	n/a	27/10/2023	20/01/2023		n/a		14.27
Wexford County Council	2021118	Permission to erect a dwelling house with services and domestic garage	Theoil & Martingale, Edernine	APPLICATION FINALISED	PENMISSION	n/a	12/07/2021	04/10/2021		n/a		11.45

Referral Authority	Referral Number	Development Description	Development Address	Referral Status	Referral Type	Decision Date	Decision	Appeal Status	Appeal Date	Appeal Decision
Wexford County Council	20200852	Permission for the construction of a new domestic dwelling, domestic garage, and	Dunmore, Bree	n/a	n/a	27/06/2022	n/a			8.85
Wexford County Council	20200620	Permission to erect a two-storey dwelling with services and domestic garage and	Coomavagh, Courtown	APPLICATION FINALISED	PERMISSION	10/05/2022	CONDITIONAL		07/12/2022	11.46
Wexford County Council	2021081	Permission for retention of an extension to the side and a window to the front	Crosshue, Castle Talbot	APPLICATION FINALISED	PERMISSION	11/08/2022	CONDITIONAL		03/11/2022	9.60
Wexford County Council	2021613	Permission to change the use of the existing building no. 3 (under construction)	Ballyvaughan, Ballyneagrath	n/a	n/a	06/12/2022	n/a			15.22
Wexford County Council	2021227	Permission to erect a two-storey dwelling with services, domestic garage, and	Mountaineader, Courtown	APPLICATION FINALISED	PERMISSION	13/09/2022	CONDITIONAL		07/12/2022	12.18
Wexford County Council	20212003	Permission to (1) erect extensions to our existing dwelling and (2) make alterations	Gorey Corporation Lands, Gorey Urban	APPLICATION FINALISED	PERMISSION	20/12/2021	CONDITIONAL		05/05/2022	13.17
Wexford County Council	20221498	Permission to construct a dwellinghouse with services, domestic garage and all	Rahreen, Tombrack	APPLICATION FINALISED	PERMISSION	10/11/2022	CONDITIONAL		12/04/2023	11.38
Wexford County Council	20230920	Permission to erect a dwelling with services and domestic garage under roof	Kilcavan/Knockrobin	APPLICATION FINALISED	PERMISSION	08/08/2023	CONDITIONAL		18/12/2023	3.60
Wexford County Council	20221113	Permission for erecting 2,786 m2 or 547.86 MW of photovoltaic panels	Ballyvaughan/Ballymore	APPLICATION FINALISED	PERMISSION	22/08/2022	CONDITIONAL		09/11/2022	3.45
Wexford County Council	20211856	Permission for the erection of a fully serviced new dwelling house and a domestic	Moynay Upper, Enniscorthy Rural	APPLICATION FINALISED	PERMISSION	29/11/2021	CONDITIONAL		24/04/2022	14.30
Wexford County Council	20230435	Permission for the erection of a 30m steel lattice telecommunications mast	Garrylough Lower, Kilmallock	APPLICATION FINALISED	PERMISSION	26/04/2023	CONDITIONAL		17/07/2023	15.40
Wexford County Council	20230677	Permission for alteration to previously approved residential development	Croyn Upper, Artramon	APPLICATION FINALISED	PERMISSION	16/06/2023	CONDITIONAL		11/09/2023	17.16
Wexford County Council	20221174	Permission for retention of the re-orientation of an existing dwelling house	Ballyvaughan, Artramon	APPLICATION FINALISED	PERMISSION	02/09/2022	CONDITIONAL		21/11/2022	12.40
Wexford County Council	20211812	Permission to erect a two-storey dwelling with services, domestic garage and	Ballyneagrath, Castle Ellis	APPLICATION FINALISED	PERMISSION	22/11/2021	CONDITIONAL		23/02/2022	16.01
Wexford County Council	20221249	Permission for retention of A) front porch B) single storey extension	Cranhill, Kilmahue	APPLICATION FINALISED	PERMISSION	19/09/2022	CONDITIONAL		12/12/2022	10.07
Wexford County Council	20221177	Permission to erect 2 no semi detached dwellings with connection to existing	Gibbe (Ballaghkeen South By),	APPLICATION FINALISED	PERMISSION	05/09/2022	CONDITIONAL		05/04/2023	14.34
Wexford County Council	20221071	Permission to erect a steel framed agricultural building	Coilgarrow, Ballyvaughan	APPLICATION FINALISED	PERMISSION	09/08/2022	CONDITIONAL		26/10/2022	2.71
Wexford County Council	20221228	Permission to revise existing boundaries and to relocate and upgrade existing	Kilnure, Courtown	APPLICATION FINALISED	PERMISSION	13/09/2022	CONDITIONAL		05/12/2022	15.68
Wexford County Council	20211289	Permission for retention of the following works (1-4) which relate to the	Cullenogue, Ballyneagrath	APPLICATION FINALISED	PERMISSION	11/08/2021	CONDITIONAL		14/01/2022	18.26
Wexford County Council	20220613	Permission to construct an extension to the side of dwelling house with all	Mountfin Upper, Castledockrell	APPLICATION FINALISED	PERMISSION	10/05/2022	CONDITIONAL		02/08/2022	8.46
Wexford County Council	20231185	Permission for the demolition/removal of sections of existing dwelling house	Castledockrell, Ford	APPLICATION FINALISED	PERMISSION	04/10/2023	CONDITIONAL		17/07/2024	1.91
Wexford County Council	20221477	Permission to revise site boundaries previously granted under planning	Park, Bree	APPLICATION FINALISED	PERMISSION	08/11/2022	CONDITIONAL		01/02/2023	8.81
Wexford County Council	20221449	Permission for a new single storey 56m2 two bed dwelling, with a lean-to car	Ballinure, Cahore	APPLICATION FINALISED	PERMISSION	28/10/2022	CONDITIONAL		25/01/2023	0.19
Wexford County Council	20221447	Permission to demolish an existing shed, erect a new bungalow type	Barntown, Huntington	APPLICATION FINALISED	PERMISSION	28/10/2022	CONDITIONAL		06/03/2023	11.44
Wexford County Council	20230557	Permission for development comprising a materials recovery building of gross	Clavass, Enniscorthy Rural	APPLICATION FINALISED	PERMISSION	19/05/2023	CONDITIONAL		31/10/2023	2.53
Wexford County Council	20220557	Permission for the following: 1. Installation of a new sewage treatment	Ballyvaughan, Kilmallock	APPLICATION FINALISED	PERMISSION	28/04/2022	CONDITIONAL		19/09/2022	11.29
Wexford County Council	20220143	Permission for retention of alterations to facades of existing dwelling house, r	Killick, Kilmallock	APPLICATION FINALISED	PERMISSION	07/02/2022	CONDITIONAL		18/07/2022	10.08
Wexford County Council	20211795	Permission for a fully serviced dwelling, domestic garage with associated &	Ballyvaughan, Ballyvaughan	n/a	n/a	18/11/2021	n/a			7.27
Wexford County Council	20221222	Permission to erect a dwelling with services and domestic garage	Cherrybarn, Enniscorthy Rural	APPLICATION FINALISED	PERMISSION	13/09/2022	CONDITIONAL		26/06/2023	5.90
Wexford County Council	20211186	Permission to erect a dwelling with services and domestic garage	Buamora, Wicks	APPLICATION FINALISED	PERMISSION	23/07/2021	CONDITIONAL		18/10/2021	2.89
Wexford County Council	20220445	Permission to erect a dwelling with services and domestic garage	Ballyfin Upper, Ballyvaughan	APPLICATION FINALISED	PERMISSION	17/05/2022	CONDITIONAL		07/09/2022	21.29
Wexford County Council	20211480	Permission to erect a dwelling with ancillary outbuildings and services	Croyn Lower, Kilmahue	APPLICATION FINALISED	PERMISSION	20/09/2021	CONDITIONAL		21/01/2022	15.13
Wexford County Council	20221729	Permission for the construction of a single storey dwelling, construction of an	Monasragh, Kilcomb	APPLICATION FINALISED	PERMISSION	22/12/2022	CONDITIONAL		03/05/2023	11.65
Wexford County Council	20220739	Permission for the proposed construction of a fully serviced dwelling house	Croyn Upper, Artramon	APPLICATION FINALISED	PERMISSION	01/06/2022	CONDITIONAL		12/09/2022	15.07
Wexford County Council	20230524	Permission to erect a dwelling with services and domestic garage	Trinck Upper, Ballyneagrath	APPLICATION FINALISED	PERMISSION	16/05/2023	CONDITIONAL		01/09/2023	18.50
Wexford County Council	20220819	Permission to erect a dwelling with services and domestic garage and all	Clonert Lower, Kilgarman	APPLICATION FINALISED	PERMISSION	21/08/2022	CONDITIONAL		07/11/2022	18.61
Wexford County Council	20211517	Permission for retention of the conversion of attic space in a existing	Garryville, Ballyvaughan	APPLICATION FINALISED	PERMISSION	28/09/2021	CONDITIONAL		09/02/2022	4.29
Wexford County Council	20221063	Permission for the change of site boundaries to existing surgery and retention	Kilmuckridge, Ballyvaughan	APPLICATION FINALISED	PERMISSION	05/08/2022	CONDITIONAL		01/11/2022	4.11
Wexford County Council	20220056	Permission to erect an extension to our existing dwelling which shall consist	Mountaineader, Courtown	APPLICATION FINALISED	PERMISSION	20/01/2022	CONDITIONAL		01/11/2022	11.69
Wexford County Council	20221414	Permission to erect extensions to the side and front of dwelling with	Clonert Upper, Kilcomb	APPLICATION FINALISED	PERMISSION	24/10/2022	CONDITIONAL		20/01/2023	8.20
Wexford County Council	20211904	Permission to erect a fully serviced dwelling house and domestic garage	Cain, Gorey Rural	APPLICATION FINALISED	PERMISSION	06/12/2021	CONDITIONAL		29/08/2022	9.34
Wexford County Council	20211923	Permission for the construction of a 3.6m wide x 2.1m high (internal dimensions)	Lacken, Kilmallock	APPLICATION FINALISED	PERMISSION	09/12/2021	CONDITIONAL		11/05/2022	13.81

Planning Authority	Application Number	Development Description	Application Status	Application Type	Decision	Received Date	Grant Date	Appeal Ref Number	Appeal Decision	Date to Tribunal (km)	Date to CLAH Boundary (km)
Wexford County Council	20211345	Permission for the erection of a fully serviced dwelling, domestic garage	APPLICATION FINALISED	PERMISSION	CONDITIONAL	23/08/2022	21/03/2022	n/a	n/a	20.47	13.33
Wexford County Council	20212030	Permission to construct a new fully serviced single storey dwelling house, Simonsmill, Ardcanan	APPLICATION FINALISED	PERMISSION	CONDITIONAL	21/11/2022	23/03/2022	n/a	n/a	20.69	16.58
Wexford County Council	20220082	Permission for the construction of a fully serviced two storey dwelling and Tarahill, Courtown	n/a	n/a	n/a	26/01/2022		n/a	n/a	16.07	15.49
Wexford County Council	20220691	Permission to demolish an existing rear extension and storage shed, to carry Rural	APPLICATION FINALISED	PERMISSION	CONDITIONAL	24/05/2022	15/08/2022	n/a	n/a	15.51	14.16
Wexford County Council	20220107	Permission to erect a single storey extension to the existing dwelling house Middletown, Ardcanne	APPLICATION FINALISED	PERMISSION	CONDITIONAL	31/01/2022	27/04/2022	n/a	n/a	9.07	8.46
Wexford County Council	2021210	Permission for the proposed construction of a fully serviced dwelling house with Clogue, Ballyoughter	n/a	n/a	n/a	11/10/2023		n/a	n/a	15.17	4.81
Wexford County Council	20220522	Permission to erect a dwelling with services and domestic garage and all Knockadawke, Ford	APPLICATION FINALISED	PERMISSION	CONDITIONAL	21/04/2022	13/07/2022	n/a	n/a	2.40	0.53
Wexford County Council	20220522	Permission to erect a dwelling with services and domestic garage and all Knockadawke, Ford	APPLICATION FINALISED	PERMISSION	CONDITIONAL	21/04/2022	13/07/2022	n/a	n/a	2.40	0.53
Wexford County Council	20220720	Permission to erect a two storey extension to the side of dwelling Goreycorporationlands, Gorye	APPLICATION FINALISED	PERMISSION	CONDITIONAL	31/05/2022	22/08/2022	n/a	n/a	14.82	13.35
Wexford County Council	20220475	Permission for retention of existing extension to the side of my existing Ballyboy, Tombraek	APPLICATION FINALISED	PERMISSION	CONDITIONAL	12/04/2022	06/07/2022	n/a	n/a	23.07	9.78
Wexford County Council	20220752	all Monney, Ballyellis	APPLICATION FINALISED	PERMISSION	CONDITIONAL	07/06/2022	07/11/2022	n/a	n/a	23.77	15.58
Wexford County Council	20221293	Permission to erect a dwelling with connection to existing public services Knockgreany, Coolgreany	APPLICATION FINALISED	PERMISSION	CONDITIONAL	30/09/2022	12/04/2023	n/a	n/a	24.14	23.54
Wexford County Council	20220644	Permission to erect a dwelling with services and domestic garage and all Clove West, Monanoin	APPLICATION FINALISED	PERMISSION	CONDITIONAL	17/05/2022	10/08/2022	n/a	n/a	9.02	0.10
Wexford County Council	20220311	Permission to erect a dwelling with services and domestic garage and all Ballyoughlin, Monaseed	APPLICATION FINALISED	PERMISSION	CONDITIONAL	11/03/2022	30/05/2022	n/a	n/a	23.37	19.73
Wexford County Council	20230655	Permission for works for the restoration & rebuilding of an existing derelict Goreycorporationlands, Gorye	n/a	n/a	n/a	07/02/2022		n/a	n/a	14.85	13.51
Wexford County Council	20221282	Permission for (a) Erection of a new manufacturing building linking the two Ardcanan, Ardcanan	APPLICATION FINALISED	PERMISSION	CONDITIONAL	27/09/2022	21/12/2022	n/a	n/a	23.89	19.30
Wexford County Council	20220492	Permission for retention of (1) alterations and extensions to existing dwelling Mangan (E.D. Wingfield), Wingfield	APPLICATION FINALISED	PERMISSION	CONDITIONAL	14/04/2022	04/07/2022	n/a	n/a	20.25	18.32
Wexford County Council	20220141	Permission to erect an extension to the side of existing dwelling house and Tinashtule, Kiborra	APPLICATION FINALISED	PERMISSION	CONDITIONAL	07/02/2022	26/10/2022	n/a	n/a	20.38	7.93
Wexford County Council	20230081	room Kilmew (Ballybakeen South By),	APPLICATION FINALISED	PERMISSION	CONDITIONAL	01/02/2023	26/04/2023	n/a	n/a	8.38	7.24
Wexford County Council	20211809	Permission for retention of changes to existing granny flat (as a Ballyconore, Limerick	APPLICATION FINALISED	PERMISSION	CONDITIONAL	22/11/2021	29/06/2022	n/a	n/a	22.25	21.40
Wexford County Council	20220003	Permission to erect a serviced dwelling house and a domestic garage/store Ellis	n/a	n/a	n/a	04/01/2022		n/a	n/a	14.11	10.43
Wexford County Council	20221183	and Goreybridge, Gorye Urban	APPLICATION FINALISED	PERMISSION	CONDITIONAL	05/09/2022	30/11/2022	n/a	n/a	14.86	13.72
Wexford County Council	20220337	Permission to erect a solar energy collection installation at existing hotel whi Norrismount, Ballyoughter	n/a	n/a	n/a	15/03/2022		n/a	n/a	14.39	5.78
Wexford County Council	2021094	Permission for the erection of a serviced dwelling house and associated site Knockbaun, Castle Ellis	n/a	n/a	n/a	16/08/2022	16/08/2022	n/a	n/a	13.16	10.94
Wexford County Council	20220448	Permission for the erection of a dwelling house, domestic garage/ store and Ballyboy, Gort, Castle Ellis	APPLICATION FINALISED	PERMISSION	CONDITIONAL	20/01/2023	20/01/2023	n/a	n/a	15.87	13.55
Wexford County Council	20220049	Permission for the retention of 2 no. dwelling houses, sheds, mobile home, Glibe (Ballybakeen South By),	n/a	n/a	n/a	20/01/2022		n/a	n/a	12.38	10.04
Wexford County Council	2021137	Permission for the demolition of existing single storey out-buildings Ballynure, Canore	APPLICATION FINALISED	PERMISSION	CONDITIONAL	16/07/2021	07/02/2022	n/a	n/a	0.34	0.00
Wexford County Council	20230020	Permission for: (1) Alterations to existing house, (2) Construction of a 57 Waste, Kilmob	APPLICATION FINALISED	PERMISSION	CONDITIONAL	12/01/2023	22/05/2023	n/a	n/a	15.19	7.22
Wexford County Council	20230826	Permission for an extension to the rear of existing dwelling house with Comahurst, Enniscorethy Rural	APPLICATION FINALISED	PERMISSION	CONDITIONAL	18/07/2023	21/03/2024	n/a	n/a	20.52	3.20
Wexford County Council	20230309	Permission to construct an agricultural shed and all associated site works Knockmarshal, Enniscorethy Rural	n/a	n/a	n/a	07/09/2023		n/a	n/a	24.95	8.08
Wexford County Council	2021580	Permission for the construction of an extension to existing dwelling house to Knockmore, Ardcanan	APPLICATION FINALISED	PERMISSION	CONDITIONAL	12/10/2021	12/01/2022	n/a	n/a	21.51	17.84
Wexford County Council	2021547	Permission for the erection of a single storey dwelling house, domestic garage Gorteen Upper, Coolgreany	n/a	n/a	n/a	22/11/2022		n/a	n/a	21.26	20.64
Wexford County Council	20220763	Permission for retention of an existing dwelling with services Mangan (E.D. Wingfield), Wingfield	n/a	n/a	n/a	07/06/2022		n/a	n/a	23.13	20.27
Wexford County Council	20221983	Permission for development which will consist of proposed demolition Tarahill, Courtown	APPLICATION FINALISED	PERMISSION	CONDITIONAL	18/10/2022	24/05/2023	n/a	n/a	16.80	16.25
Wexford County Council	20221216	Permission for the erection of a new fully serviced single storey dwelling with Knockmarshal, Enniscorethy Rural	APPLICATION FINALISED	PERMISSION	CONDITIONAL	23/12/2021	09/05/2022	n/a	n/a	15.33	10.68
Wexford County Council	20221418	Permission to erect a dwelling with services and domestic garage Ballysmon, Timacross	APPLICATION FINALISED	PERMISSION	CONDITIONAL	06/09/2021	02/02/2023	n/a	n/a	16.14	1.51
Wexford County Council	20220639	Permission for the construction of a single storey dwelling, garage and all asso Ellis	APPLICATION FINALISED	PERMISSION	CONDITIONAL	16/05/2022	03/11/2022	n/a	n/a	14.23	10.38
Wexford County Council	20212052	Permission at 24 Main Street Gorye Co Wexford V25FP30 for change of use from ret	APPLICATION FINALISED	PERMISSION	CONDITIONAL	23/12/2021	19/04/2022	n/a	n/a	14.82	13.52
Wexford County Council	2021570	Permission for the erection of a fully serviced dwellinghouse, garage and all Ballynagore & Courtclogh lower,	n/a	n/a	n/a	25/11/2022		n/a	n/a	11.31	7.84
Wexford County Council	20220165	Permission to construct a new steel portal framed building to be used as a show Ballycragheen lower, The Harrow	APPLICATION FINALISED	PERMISSION	CONDITIONAL	10/02/2022	27/06/2022	n/a	n/a	13.61	0.98
Wexford County Council	20221102	Permission for the construction of a domestic garage and associated works Clogh, Gorye Rural	APPLICATION FINALISED	PERMISSION	CONDITIONAL	18/08/2022	07/11/2022	n/a	n/a	13.07	10.33
Wexford County Council	20220827	with Ballymurn Upper, Kilmallock	APPLICATION FINALISED	PERMISSION	CONDITIONAL	22/06/2022	14/09/2022	n/a	n/a	18.99	10.45

[illegible]

Planning Authority	Application Number	Development Description	Development Address	Application Status	Application Type	Decision	Received Date	Grant Date	Appeal Ref Number	Appeal Decision	Dist to Turbine (km)	Dist to EIR Boundary (km)
Wexford County Council	20220662	Permission for the erection of a dwelling, domestic garage/store and associated	Newfort, Castle Ellis	APPLICATION FINALISED	PERMISSION	CONDITIONAL	19/05/2022	28/09/2022		n/a	15.98	12.61
Wexford County Council	20220324	Permission for retention of extension and alterations to our dwelling as a	Borleagh, Limerick	APPLICATION FINALISED	PERMISSION	CONDITIONAL	14/03/2022	27/06/2022		n/a	21.11	20.20
Wexford County Council	20220583	Permission for an extension to existing garage and conversion of same	Galbally (ED Ardavan), Ardavan	n/a	n/a	n/a	04/05/2022			n/a	20.52	17.31
Wexford County Council	20212045	Permission for the erection of a fully serviced detached bungalow, with all asso	Ballyla, Ardavan	APPLICATION FINALISED	PERMISSION	CONDITIONAL	22/12/2021	23/03/2022		n/a	22.05	18.47
Wexford County Council	20230148	Permission to erect a dwelling with services and domestic garage and	Annagh Upper, Wingfield	APPLICATION FINALISED	PERMISSION	CONDITIONAL	16/02/2023	30/08/2023		n/a	22.57	20.16
Wexford County Council	20211893	Permission for the demolition of the front porch and single storey rear extensio	Ballytegan, Gorey Rural	APPLICATION FINALISED	PERMISSION	CONDITIONAL	06/12/2021	09/03/2022		n/a	15.47	14.34
Wexford County Council	20230827	Permission for retention for construction of a single storey extension to the	Mountgeorge, The Harrow	APPLICATION FINALISED	PERMISSION	CONDITIONAL	18/07/2023	09/10/2023		n/a	12.62	1.45
Wexford County Council	20220052	Permission for retention and completion of a partially constructed domestic gara	Askingarran Lower, Ardamine	APPLICATION FINALISED	PERMISSION	CONDITIONAL	20/01/2022	09/06/2023	APB-313170-22	Granted (Conditional)	5.84	5.31
Wexford County Council	20220392	Permission for the development of an infill site which will comprise the constru	Glen (Richards), Ardamine	n/a	n/a	n/a	25/03/2022			n/a	7.73	7.13
Wexford County Council	20220309	Permission to construct a grain store and associated site works in existing	Ballycadden Upper, Kilrush	APPLICATION FINALISED	PERMISSION	CONDITIONAL	11/03/2022	30/05/2022		n/a	23.41	12.28
Wexford County Council	20211043	Permission to extend the existing dwelling and close off the existing entrance,	Crefoge, Enniscorthy Rural	APPLICATION FINALISED	PERMISSION	CONDITIONAL	01/07/2021	20/09/2021		n/a	20.68	5.90
Wexford County Council	20220555	Permission to construct a dwellinghouse with services, domestic garage and all a	Money, Ballyellis	APPLICATION FINALISED	PERMISSION	CONDITIONAL	28/04/2022	17/08/2022		n/a	23.05	15.01
Wexford County Council	20220410	Permission for retention for alterations to the front roof of house and minor al	Ballinatray Upper, Ardamine	APPLICATION FINALISED	PERMISSION	CONDITIONAL	30/03/2022	15/06/2022		n/a	10.17	9.55
Wexford County Council	20220804	Permission to erect a serviced dwelling house and to carry out all	Ballinatray Lower, Courtown	APPLICATION FINALISED	PERMISSION	CONDITIONAL	15/06/2022	07/09/2022		n/a	10.73	10.12
Wexford County Council	20221344	Permission to construct a fully serviced dwelling house, domestic garage and	Garrylough Upper, Kilmallock	n/a	n/a	n/a	12/10/2022			n/a	18.60	13.84
Wexford County Council	20230698	Permission to erect extensions to existing dwelling house, to construct a new	Ballinvack, Welis	APPLICATION FINALISED	PERMISSION	CONDITIONAL	21/06/2023	13/09/2023		n/a	8.08	2.44
Wexford County Council	20230838	Permission for the erection of a fully serviced detached dwelling house. All	Kilmacoe, Ardcolm	APPLICATION FINALISED	PERMISSION	CONDITIONAL	21/07/2023	06/11/2023		n/a	17.87	15.64
Wexford County Council	20221218	Permission for construction of a machinery shed as well as construction of a	Ballynestragh, Cullenoge	APPLICATION FINALISED	PERMISSION	CONDITIONAL	13/09/2022	31/05/2023		n/a	19.13	18.57
Wexford County Council	20220112	Permission for the demolition of existing outbuildings and erection of An	Oulartwick Beg, Kilcormick	n/a	n/a	n/a	01/02/2022			n/a	13.83	4.22
Wexford County Council	20220768	Permission to construct 10 number fully serviced dwelling houses with all	Ballymurn Upper, Kilmallock	APPLICATION FINALISED	PERMISSION	CONDITIONAL	08/06/2022	01/02/2023		n/a	18.96	10.47
Wexford County Council	20220842	Outline permission for the erection of a single storey dwelling, approx.	St John's, Enniscorthy Rural	APPLICATION FINALISED	PERMISSION	CONDITIONAL	24/06/2022	14/09/2022		n/a	22.81	6.30
Wexford County Council	20221194	Permission to construct a fully serviced single-storey dwelling house	Slievenagore, Ballyhuskard	n/a	n/a	n/a	06/09/2022			n/a	13.15	6.90
Wexford County Council	20220562	Permission is sought for a change of use from a domestic garage to a self contai	Banstown, Huntingtown	n/a	n/a	n/a	29/04/2022			n/a	15.31	11.10
Wexford County Council	20211394	Permission for the erection of a fully serviced dwelling house, installation of	Newfort, Castle Ellis	APPLICATION FINALISED	PERMISSION	CONDITIONAL	31/08/2021	07/02/2022		n/a	15.68	12.44
Wexford County Council	20220873	Permission for the erection of 12 No. Light Industrial and Warehouse units	Clavass, Enniscorthy Rural	APPLICATION FINALISED	PERMISSION	CONDITIONAL	29/06/2022	18/04/2023		n/a	20.65	2.52
Wexford County Council	20220426	Permission to increase the floor area of the previously approved lower ground fl	Kilmacoe, Ardcolm	n/a	n/a	n/a	01/04/2022			n/a	17.87	16.05
Wexford County Council	20221158	Permission for retention of existing artisan retail units	Tomnafunshoge, Enniscorthy Rural	n/a	n/a	n/a	31/08/2022			n/a	18.45	2.51
Wexford County Council	20221502	Permission to construct a dwellinghouse with services, domestic garage and all	Craan Lower, Kilnahue	APPLICATION FINALISED	PERMISSION	CONDITIONAL	11/11/2022	07/02/2023		n/a	18.74	14.75
Wexford County Council	20221337	Permission for retention of the construction of a bay window to the front of my	Ballowen or Ramsfortpark, Gorey Rural	APPLICATION FINALISED	PERMISSION	CONDITIONAL	11/10/2022	21/12/2022		n/a	15.30	13.98
Wexford County Council	20220171	Permission is sought for (A) Retention of an unauthorised extension to the side	Seafeld, Courtown	APPLICATION FINALISED	PERMISSION	CONDITIONAL	11/02/2022	09/05/2022		n/a	13.59	13.03
Wexford County Council	20230359	Permission for the proposed extension to existing industrial building (1235 sqm)	Ballycanew, Ballycanew	APPLICATION FINALISED	PERMISSION	CONDITIONAL	05/04/2023	28/06/2023		n/a	9.17	6.69
Wexford County Council	20220500	Permission to erect a steel framed building for the purpose of commercial storage	Ballyboy, Tombrack	APPLICATION FINALISED	PERMISSION	CONDITIONAL	19/04/2022	14/11/2022		n/a	24.06	10.01
Wexford County Council	20220712	Permission to install 20 number 6.0 x 2.4 m steel self-storage units for the	Ballinclare (ED Ballycanew), Ballycanew	n/a	n/a	n/a	30/05/2022			n/a	8.51	5.65
Wexford County Council	20220398	Permission for the proposed installation of Photovoltaic Panels on the roof	Ardavan, Ardavan	APPLICATION FINALISED	PERMISSION	CONDITIONAL	28/03/2022	20/06/2022		n/a	24.91	20.25
Wexford County Council	20231052	Permission for erection of detached garage and associated site works	Ballinesker, Ardcolm	APPLICATION FINALISED	PERMISSION	CONDITIONAL	05/09/2023	27/11/2023		n/a	16.87	15.42
Wexford County Council	20231197	Permission for retention for the construction of a domestic garage	Ballytegan Park, Gorey Rural	APPLICATION FINALISED	PERMISSION	CONDITIONAL	09/10/2023	09/01/2024		n/a	16.72	15.64
Wexford County Council	20221371	Permission to construct a fully serviced dwelling with associated site works	Ballycarney, Ballycarney	n/a	n/a	n/a	18/10/2022			n/a	20.99	6.21
Wexford County Council	20220818	Permission to demolish recent existing extensions erect new extensions and carry	Cahore, Cahore	APPLICATION FINALISED	PERMISSION	CONDITIONAL	21/06/2022	09/01/2023		n/a	1.68	0.95
Wexford County Council	20220604	Permission for retention of development consisting of amendments to the previous	Ramstown Lower, Gorey Rural	APPLICATION FINALISED	PERMISSION	CONDITIONAL	06/05/2022	02/08/2022		n/a	14.33	12.77
Wexford County Council	20220233	Permission for erection of a dwelling house, domestic garage/store and associate	Bolacreen, Ballymore	APPLICATION FINALISED	PERMISSION	CONDITIONAL	24/02/2022	16/05/2022		n/a	11.32	2.66
Wexford County Council	20221437	Permission to upgrade on-site effluent disposal system to current EPA standards	Garryvadden Lower, Castle Ellis	APPLICATION FINALISED	PERMISSION	CONDITIONAL	27/10/2022	25/01/2023		n/a	13.29	10.62
Wexford County Council	20220258	Permission for the upgrade of existing waste water treatment system to EPA	Ballinacarrig, Courtown	APPLICATION FINALISED	PERMISSION	CONDITIONAL	01/03/2022	27/07/2022		n/a	15.65	15.06

Planning Authority	Application Number	Description of Development	Residential Address	Application Date	Decision Date	Decision	Appeal Date	Appeal Decision	Appeal Date	Appeal Decision
Westford County Council	20221470	Permission for retention of existing ancillary building and toilets for use	Codina, Marlborough	04/11/2022	27/03/2023	CONDITIONAL			21.11	3.25
Westford County Council	20221438	Permission for the proposed erection of a fully serviced dwelling house	Crossbeg, Ardrum	27/10/2022	15/03/2023	PERMISSION			24.46	10.61
Westford County Council	20221021	Permission for the retention of an unauthorised storm porch to the rear of an ex	Gorey Corporation lands, Gorey	27/07/2022	17/10/2022	PERMISSION			14.69	13.39
Westford County Council	20220681	Permission to construct a fully serviced dwelling house & garage with	Ballinree, Huntington	24/05/2022	15/08/2022	CONDITIONAL			15.34	9.80
Westford County Council	20230088	Permission to (a) erect a bungalow type dwelling (b) erect a domestic garage	Glendoran Lower, Gorey Rural	01/02/2023		n/a			15.73	13.35
Westford County Council	20220897	Outline Planning Permission for the proposed erection of a fully serviced	Ballyvaughan Upper, Castle Ellis	04/07/2022	07/11/2022	CONDITIONAL			15.34	13.72
Westford County Council	20221253	Permission to erect a single storey dwelling with services, domestic garage	Knockshaurfin, Ballyellis	20/09/2022		n/a			23.68	17.37
Westford County Council	20221409	Permission for construction of a single storey detached family dwelling	Ballyconinger Lower, Castle Talbot	24/10/2022		n/a			12.69	11.83
Westford County Council	20220514	Permission for retention of the following: 1. Storage Shed to the rear 2.	Ballylucas, Kilmallock	20/04/2022	11/07/2022	CONDITIONAL			17.91	11.40
Westford County Council	20220262	Planning permission for A) the construction of an extension to the rear of the	Ballynagragh, Castle Talbot	02/03/2022	25/05/2022	CONDITIONAL			10.87	10.25
Westford County Council	202211737	Permission for the proposed erection of 12 no. fully serviced dwelling houses	Ballynagragh, Castle Talbot	09/11/2021		n/a			12.36	10.18
Westford County Council	202211083	Permission for alterations and extension to existing dwelling all with associate	Ennisconry, Ennisconry Rural	05/07/2021	04/04/2022	CONDITIONAL			22.72	5.12
Westford County Council	20220786	Permission for retention for the change of use and internal alterations	Kilmeach, Kilgerman	13/06/2022		n/a			21.02	20.46
Westford County Council	20211914	Permission for the development of a fully serviced dwelling house and car	Coolaknock, Edernine	07/12/2021	13/04/2022	CONDITIONAL			21.24	9.86
Westford County Council	20220240	Permission for the construction of a dwelling with services and all associated	Ballynahill, Huntington	25/02/2022	27/06/2022	CONDITIONAL			16.07	11.68
Westford County Council	20220689	Permission for the erection of a fully serviced new dwelling house	Ballina (E.D. Ardavan), Ardavan	24/05/2022		n/a			19.91	17.07
Westford County Council	20221497	Permission to erect a dwelling with services as a change of house design from	Ballyvaughan, Monaseed	10/11/2022	09/02/2023	CONDITIONAL			23.35	19.70
Westford County Council	20211707	Permission to demolish existing extension to rear of the dwelling and	Coolbawn, Ferns	04/11/2021	07/02/2022	CONDITIONAL			18.32	5.08
Westford County Council	20220053	Permission to construct a cattle shed, concrete aprons and all associated site	Parkmealey Lower, Ballygarrett	20/01/2022	11/04/2022	CONDITIONAL			2.66	1.94
Westford County Council	20211968	Permission for the construction of a fully serviced dwelling house and	Strahart, Tombrack	14/12/2021	16/03/2022	CONDITIONAL			24.56	10.30
Westford County Council	20221385	Permission for the development of an infill site which will comprise the	Glen (Richards), Ardamine	18/10/2022	16/05/2024	ABP-315552-23	Granted (Conditional)		7.73	7.13
Westford County Council	20230939	Permission for a) changes to the house design previously approved, b)	Clough, Gorey Rural	15/08/2023	31/10/2023	CONDITIONAL			13.01	10.24
Westford County Council	20211135	Permission for the proposed erection of a fully serviced two-storey house and	Aughmore, Castle Ellis	16/07/2021		n/a			15.02	10.18
Westford County Council	20220442	Permission for the demolition of an existing dwelling and construction of a	Tarahill & Ballinacarrig, Courtown	05/04/2022		n/a			15.88	15.31
Westford County Council	20220085	Permission to erect a dwelling with services and domestic garage and all	Clones Lower, Kilgerman	26/01/2022		n/a			19.17	18.62
Westford County Council	20230990	Retention planning permission for an existing domestic garage and all	Ballynagragh, Ennisconry Rural	25/08/2023	15/11/2023	CONDITIONAL			24.90	8.71
Westford County Council	20221347	Permission to erect a two-storey dwelling house with carport attached and all	Clough, Ballylougher	12/10/2022		n/a			15.17	4.80
Westford County Council	20211906	Permission for retention of position of dwelling house in a different position	Ballyadam, Killincooly	06/12/2021	07/03/2022	CONDITIONAL			5.92	3.98
Westford County Council	20221287	Permission for the construction of two storey domestic dwelling with	Ballyconclone, Courtown	28/09/2022		n/a			13.82	13.20
Westford County Council	20221022	Permission for the erection of a fully serviced detached dwelling house and	Ballyconclone, Ardavan	27/07/2022	17/10/2022	CONDITIONAL			22.51	17.45
Westford County Council	20221726	Permission for development at this site of approx 4.9 hectares located in the	Ballynagragh, Ballyellis/Ballymurn Upper, Kilmallock	22/12/2022	29/03/2023	CONDITIONAL			17.89	10.31
Westford County Council	20220032	Permission to erect a two-storey dwelling with services and ancillary works	Clones, Cahore	17/01/2022	26/10/2022	CONDITIONAL			1.42	0.70
Westford County Council	20211059	Permission to erect a dwelling with services and domestic garage and all	Cherstown, Gorey Rural	05/07/2021	10/11/2021	CONDITIONAL			13.40	10.79
Westford County Council	20220715	Permission to 1) demolish a single storey rear annex and construct a two	Ballyvaughan, Edernine	30/05/2022	17/10/2022	CONDITIONAL			22.22	7.79
Westford County Council	20231024	Permission to construct extensions & alterations to the existing dwelling	Ballina, Castle Ellis	27/07/2022	17/10/2022	CONDITIONAL			14.73	12.16
Westford County Council	20220671	Permission to erect a dwelling with services and domestic garage	Ahrie, Kilgerman	20/05/2022	23/11/2022	CONDITIONAL			18.03	17.49
Westford County Council	20211800	Permission Permission for the following developments: Erection of two storey	Templehamon, Ennisconry Rural	19/11/2021	23/02/2022	CONDITIONAL			21.30	4.07
Westford County Council	20220418	Permission for the construction of a fully serviced dwelling house and	Strahart, Tombrack	30/03/2022	22/06/2022	CONDITIONAL			24.63	10.33
Westford County Council	20220321	Permission to construct a dwellinghouse with services, domestic garage and	Knockbrack, Monaseed	30/03/2023		n/a			23.11	19.62
Westford County Council	20221107	Permission to construct a fully serviced dwelling house, domestic garage	Ballynagragh, Castle Ellis	19/08/2022		n/a			13.68	12.32
Westford County Council	20220841	Permission for the proposed erection of (a) new games room, gym & home	Ballyroe (Num), Castle Ellis	24/06/2022		n/a			15.34	11.83
Westford County Council	20220456	Permission for the construction of a fully serviced domestic dwelling house	Killincooly More, Ballyvaldon	09/04/2022		n/a			5.74	5.29

Planning Authority	Application Number	Development Description	Development Address	Application Status	Application Type	Decision	Received Date	Grant Date	Appeal Ref Number	Appeal Decision	Dist to Turbine (km)	Dist to EIR Boundary (km)
Wexford County Council	20212044	Permission for development which will consist of proposed demolition to existing	Tarahill, Courtown	n/a	n/a	n/a	22/12/2021			n/a	16.80	16.25
Wexford County Council	20221541	Permission for the construction of a side and rear extension to the north east	Toberduff, Ballynestragh	APPLICATION FINALISED	PERMISSION	CONDITIONAL	22/11/2022	24/05/2023		n/a	17.07	16.45
Wexford County Council	20221481	Permission for the erection of a fully serviced new dwelling house and a	Ballaghblake, Ardcolm	APPLICATION FINALISED	PERMISSION	CONDITIONAL	08/11/2022	22/03/2023		n/a	18.29	15.71
Wexford County Council	20220540	Permission for development which will consist/consists of: Shopfront	Enniscorthy, Enniscorthy Urban	APPLICATION FINALISED	PERMISSION	CONDITIONAL	25/04/2022	18/07/2022		n/a	22.23	4.98
Wexford County Council	20221525	Permission for (1) construction of a garage (previously permitted under	Ballynakill (ED Ballymore), Ballymore	APPLICATION FINALISED	PERMISSION	CONDITIONAL	17/11/2022	18/04/2023		n/a	15.60	4.25
Wexford County Council	20211686	Permission for retention of an existing dwelling with services	Annagh Upper, Wingfield	n/a	n/a	n/a	01/11/2021			n/a	23.13	20.27
Wexford County Council	20220129	Permission to construct a fully serviced dwelling house & garage with associated	Bolacaher, Tombrack	APPLICATION FINALISED	PERMISSION	CONDITIONAL	04/02/2022	27/06/2022		n/a	21.20	7.47
Wexford County Council	20230856	Permission for the erection of 1 no. fully serviced dwelling house with a	Coolgarrow, Ballyhuskard	n/a	n/a	n/a	26/07/2023			n/a	15.84	3.62
Wexford County Council	20221045	Permission for demolition of existing derelict property and for the erection of	Enniscorthy, Enniscorthy Rural	APPLICATION FINALISED	PERMISSION	CONDITIONAL	02/08/2022	30/11/2022		n/a	23.18	5.47
Wexford County Council	20220589	Permission to erect a dwelling with services and domestic garage	Millquarter, Monaseed	n/a	n/a	n/a	05/05/2022			n/a	21.70	17.08
Wexford County Council	20211417	Permission to erect a fully serviced dwelling house and domestic garage	Edermine & Garrynisk, Edermine	n/a	n/a	n/a	06/09/2021			n/a	22.52	9.09
Wexford County Council	20220624	Permission to erect a fully serviced dwelling house and domestic garage	Garryvadden, Castle Talbot	APPLICATION FINALISED	PERMISSION	CONDITIONAL	10/05/2022	01/11/2022		n/a	9.95	6.96
Wexford County Council	20220209	Permission to construct a dwelling house with domestic garage, new effluent disp	Ballybeg, Ballybeg	APPLICATION FINALISED	PERMISSION	CONDITIONAL	18/02/2022	09/05/2022		n/a	19.94	8.89
Wexford County Council	20220115	Permission to construct a single storey extension to the rear of the dwelling	Enniscorthy, Enniscorthy Urban	APPLICATION FINALISED	PERMISSION	CONDITIONAL	02/02/2022	21/11/2022		n/a	22.68	5.25
Wexford County Council	20220511	Permission for the conversion and extension of a domestic garage to form a grann	Kilmichael, Kilgorman	n/a	n/a	n/a	19/04/2022			n/a	21.05	20.49
Wexford County Council	20220287	Permission to erect a bungalow with services, domestic garage and all ancillary	Ballintlea, Kilnahue	n/a	n/a	n/a	08/03/2022			n/a	19.68	17.97
Wexford County Council	20230695	Permission for erection of an extension and alterations to existing dwelling	Craanagam, Ardavan	APPLICATION FINALISED	PERMISSION	CONDITIONAL	21/06/2023	13/09/2023		n/a	23.63	19.31
Wexford County Council	20211218	Permission development of consisting of modifications to the layout of the primary	Enniscorthy Rural, Enniscorthy	APPLICATION FINALISED	PERMISSION	CONDITIONAL	28/07/2021	20/10/2021		n/a	21.75	3.80
Wexford County Council	20221351	Permission for a single storey dwelling, domestic garage and on-site effluent	Parkansley Upper, Ballygarrett	APPLICATION FINALISED	PERMISSION	CONDITIONAL	13/10/2022	12/04/2023		n/a	2.41	1.70
Wexford County Council	20220343	Permission for retention of the replacement of the natural hedgerow/	Ardavan, Ardavan	n/a	n/a	n/a	16/03/2022			n/a	23.92	19.20
Wexford County Council	20221429	Permission for retention of an extension at the rear of house	Garrylough Lower, Kilmallock	APPLICATION FINALISED	PERMISSION	CONDITIONAL	26/10/2022	25/01/2023		n/a	18.17	14.00
Wexford County Council	20230533	Permission for the proposed erection of a fully serviced two storey dwelling	Ballyboggan Lower, Artramon	n/a	n/a	n/a	17/05/2023			n/a	21.94	15.86
Wexford County Council	20220268	Permission for (i) retention for 'Click & Collect' signage in the existing Tesco	Gorey Corporationlands, Gorey Urban	APPLICATION FINALISED	PERMISSION	CONDITIONAL	03/03/2022	23/05/2022		n/a	14.57	13.11
Wexford County Council	20230354	Permission to erect a serviced dwelling house, erect a domestic garage store	Kiltennell, Courtown	n/a	n/a	n/a	05/04/2023			n/a	12.30	11.72
Wexford County Council	20220801	Permission to erect a steel framed agricultural shed consisting of slatted tanks	Tomcoyle (ED Limerick), Limerick	APPLICATION FINALISED	PERMISSION	CONDITIONAL	15/06/2022	14/11/2022		n/a	22.55	21.67
Wexford County Council	20221398	Permission to erect a dwelling with services and domestic garage	Monbay Upper, Rossmingogue	APPLICATION FINALISED	PERMISSION	CONDITIONAL	20/10/2022	11/01/2023		n/a	20.08	13.85
Wexford County Council	20231159	Permission for retention and completion of a domestic garage/store	Silevenagran, Bolaboy	APPLICATION FINALISED	PERMISSION	CONDITIONAL	28/09/2023	20/12/2023		n/a	13.38	7.43
Wexford County Council	20220043	Permission for erection of a dwelling house, domestic garage/store and associat	Clondaw, Kilcormick	APPLICATION FINALISED	PERMISSION	CONDITIONAL	19/01/2022	11/04/2022		n/a	14.64	3.64
Wexford County Council	20221699	Permission for retention of dwelling house as built with associated works	Enniscorthy, Enniscorthy Urban	APPLICATION FINALISED	PERMISSION	CONDITIONAL	20/12/2022	20/03/2023		n/a	22.24	4.66
Wexford County Council	20220236	Permission for the erection of a fully serviced dwelling house within the curtil	Gorey Corporationlands, Gorey Urban	n/a	n/a	n/a	24/02/2022			n/a	14.67	13.26
Wexford County Council	20230525	Permission to erect a domestic garage in a revised position on site as a change	Coolnagloose, Limerick	APPLICATION FINALISED	PERMISSION	CONDITIONAL	16/05/2023	08/08/2023		n/a	21.19	20.44
Wexford County Council	20221367	Permission for retention for alterations from previously approved	Knockrathkyle, Edermine	APPLICATION FINALISED	PERMISSION	CONDITIONAL	17/10/2022	18/01/2023		n/a	19.78	6.61
Wexford County Council	20212015	Permission to erect a bungalow with services and ancillary works	Knockbaun, Coolgreany	APPLICATION FINALISED	PERMISSION	CONDITIONAL	20/12/2021	27/06/2022		n/a	23.29	22.68
Wexford County Council	20211189	Permission to erect a steel framed building consisting of 8 number industrial u	Ballynestragh, Ballynestragh	APPLICATION FINALISED	PERMISSION	CONDITIONAL	23/07/2021	23/03/2022		n/a	16.07	15.25
Wexford County Council	20220277	Permission for A) two storey extension to dwelling house and B) erection of new	Ballinacoola More, Ardcolm	APPLICATION FINALISED	PERMISSION	CONDITIONAL	04/03/2022	05/09/2022		n/a	19.30	16.75
Wexford County Council	20220911	Permission to erect a dwelling with services and domestic garage	Crory Upper, Artramon	APPLICATION FINALISED	PERMISSION	CONDITIONAL	07/07/2022	28/09/2022		n/a	23.08	14.91
Wexford County Council	20211232	Permission to erect a serviced dwelling house with connections to existing serv	Milehouse, Marshalstown	APPLICATION FINALISED	PERMISSION	CONDITIONAL	30/07/2021	26/10/2021		n/a	23.84	5.80
Wexford County Council	20211785	Permission to (1) convert existing outbuilding to fully serviced dwelling use	Limerick, Limerick	APPLICATION FINALISED	PERMISSION	CONDITIONAL	17/11/2021	28/03/2022		n/a	21.01	19.94
Wexford County Council	20220242	Permission to erect a dwelling with services and domestic garage and all associa	Pallis Upper, Limerick	APPLICATION FINALISED	PERMISSION	CONDITIONAL	25/02/2022	23/05/2022		n/a	23.40	21.85
Wexford County Council	202212037	Permission to erect a dwelling house with services and domestic garage	Tinnashinnagh, Ballynestragh	n/a	n/a	n/a	22/12/2021			n/a	17.87	16.35
Wexford County Council	20220322	Permission for the erection of a machinery storage shed and all associated site	Knockroe, Ardamine	n/a	n/a	n/a	14/03/2022			n/a	9.45	8.79
Wexford County Council	20220058	Permission for retention of a garage and and hydrotherapy room, and alterations	Ballymurn Lower, Kilmallock	APPLICATION FINALISED	PERMISSION	CONDITIONAL	21/01/2022	07/09/2022		n/a	18.96	10.07
Wexford County Council	20212006	Permission to erect a fully serviced dwelling house and domestic garage	Clone, Ballycarney	APPLICATION FINALISED	PERMISSION	CONDITIONAL	20/12/2021	16/05/2022		n/a	19.06	2.35
Wexford County Council	20220722	Permission for retention of an existing two-storey extension to the side of	Mucklow, Courtown	APPLICATION FINALISED	PERMISSION	CONDITIONAL	31/05/2022	21/11/2022		n/a	12.40	11.80
Wexford County Council	20220257	Permission for retention of the construction of a single storey detached	Ballymaunahill, Ardamine	n/a	n/a	n/a	01/03/2022			n/a	12.26	10.25
Wexford County Council	20220525	Permission for erection of a dwelling house, domestic garage / store and associa	Raheendarrig, Monamolín	APPLICATION FINALISED	PERMISSION	CONDITIONAL	21/04/2022	13/07/2022		n/a	9.91	0.00

Planning Authority	Application Number	Development Description	Development Address	Application Status	Application Type	Decision	Received Date	Grant Date	Appeal Ref Number	Appeal Decision	Dist to Turbine (km)	Dist to EIR Boundary (km)
Wexford County Council	20220132	Permission for 1) revised location of entrance and 2) revised location of effluent	Borleagh Demesne, Limerick	APPLICATION FINALISED	PERMISSION	CONDITIONAL	04/02/2022	07/06/2022		n/a	21.28	20.20
Wexford County Council	20221411	Permission to construct 1) calf house 2) an over ground slurry store & 3)	Crefoge, Enniscorthy Rural	APPLICATION FINALISED	PERMISSION	CONDITIONAL	24/10/2022	20/01/2023		n/a	20.66	6.23
Wexford County Council	20211860	Permission to construct an agricultural shed & to relocate existing farmyard	Mountfin Upper, Castledockrell	APPLICATION FINALISED	PERMISSION	CONDITIONAL	29/11/2021	06/04/2022		n/a	24.15	7.93
Wexford County Council	20211813	Permission to erect a two-storey dwelling with services, domestic garage and	Coolnagloose, Limerick	APPLICATION FINALISED	PERMISSION	CONDITIONAL	22/11/2021	25/05/2022		n/a	21.19	20.44
Wexford County Council	20211622	Permission to erect a dwelling with connection to existing public services and	Parknacross, Ardamine	APPLICATION FINALISED	PERMISSION	CONDITIONAL	20/10/2021	21/01/2022		n/a	8.51	7.89
Wexford County Council	20220822	Permission to erect an extension to the rear of my dwelling make alterations	Ballynakill, Ballymore	APPLICATION FINALISED	PERMISSION	CONDITIONAL	21/06/2022	12/09/2022		n/a	15.51	4.39
Wexford County Council	20220004	Permission for the demolition of part of existing dwelling and part of existing	Qulartard, Tinnacross	APPLICATION FINALISED	PERMISSION	CONDITIONAL	05/01/2022	16/05/2022		n/a	16.66	0.00
Wexford County Council	20211531	Permission for retention of the development of 8 No. Camping pods on our	Tinnacree, Cahore	APPLICATION FINALISED	PERMISSION	CONDITIONAL	01/10/2021	14/02/2022		n/a	1.61	1.24
Wexford County Council	20221169	Permission for development which will consist of amendments to permitted	Goreybridge, Courtown	APPLICATION FINALISED	PERMISSION	CONDITIONAL	02/09/2022	23/11/2022		n/a	14.45	13.50
Wexford County Council	20220151	Permission for the erection of a first floor extension & alterations to existing	Kilcarbry, Bree	APPLICATION FINALISED	PERMISSION	CONDITIONAL	09/02/2022	03/05/2022		n/a	23.33	7.91
Wexford County Council	20230481	Permission for the construction of an extension to rear and minor	Enniscorthy, Enniscorthy Urban	APPLICATION FINALISED	PERMISSION	CONDITIONAL	05/05/2023	25/09/2023		n/a	22.22	5.18
Wexford County Council	20220603	Permission to erect a fully serviced dwelling house and domestic garage	Ballyneagrath, Ballyneagrath	APPLICATION FINALISED	PERMISSION	CONDITIONAL	06/05/2022	01/11/2022		n/a	18.97	17.91
Wexford County Council	20221278	Permission to change the design of dwelling house previously granted under	Ferns Upper & Newtown, Ferns & Kilbora	n/a	n/a	n/a	27/09/2022			n/a	18.75	5.54
Wexford County Council	20220625	Permission for a revision to previously granted permission ref number	Ballynahastran, Ballyhuskard	APPLICATION FINALISED	PERMISSION	CONDITIONAL	10/05/2022	14/09/2022		n/a	18.93	7.61
Wexford County Council	20212007	Permission to erect a fully serviced dwelling house and domestic garage	Edermine, Edermine	n/a	n/a	n/a	20/12/2021			n/a	22.52	9.09
Wexford County Council	20211343	Permission to erect an extension to existing dwelling with connection to	Ballinatray Upper, Ardamine	APPLICATION FINALISED	PERMISSION	CONDITIONAL	23/08/2021	15/11/2021		n/a	9.86	9.24
Wexford County Council	20220478	Permission to construct a 7 no. dwelling unit housing scheme consisting of	Ballinatray Upper, Ardamine	APPLICATION FINALISED	PERMISSION	CONDITIONAL	12/04/2022	16/01/2024	ABP-313910-22	Granted (Conditional)	9.47	8.85
Wexford County Council	20211735	Permission to demolish the existing holiday home dwelling, erect a new single	Kilbegnet, Kilgorman	APPLICATION FINALISED	PERMISSION	CONDITIONAL	09/11/2021	22/06/2022		n/a	17.11	16.60
Wexford County Council	20221682	Permission to erect an extension to the existing leisure centre consisting of a	Ballinatray Lower, Courtown	APPLICATION FINALISED	PERMISSION	CONDITIONAL	19/12/2022	08/05/2023		n/a	10.82	10.22
Wexford County Council	20211352	Permission for retention of existing extension to the rear of dwelling and all a	Ballyteganpark, Gorey Rural	APPLICATION FINALISED	PERMISSION	CONDITIONAL	24/08/2021	15/11/2021		n/a	15.54	14.39
Wexford County Council	20220862	Permission for the a. Demolition of existing single storey rear extension	Askingarran Lower, Ardamine	APPLICATION FINALISED	PERMISSION	CONDITIONAL	28/06/2022	14/09/2022		n/a	5.22	4.70
Wexford County Council	20231235	Permission to erect a serviced dwelling house with connections to existing	Milehouse, Marshalstown	APPLICATION FINALISED	PERMISSION	CONDITIONAL	17/10/2023	17/01/2024		n/a	23.79	5.74
Wexford County Council	20220127	Permission for the proposed green energy initiative development consisting of	Ferns Upper, Ferns	APPLICATION FINALISED	PERMISSION	CONDITIONAL	03/02/2022	27/04/2022		n/a	17.88	4.83
Wexford County Council	20221480	Permission to construct a fully serviced dwelling house, domestic	Knockduff (ed Tinnacross), Tinnacross	APPLICATION FINALISED	PERMISSION	CONDITIONAL	08/11/2022	22/05/2023		n/a	15.68	0.36
Wexford County Council	20220356	Retention permission for the change of house position from what was	Ballinatray Lower, Courtown	APPLICATION FINALISED	PERMISSION	CONDITIONAL	21/03/2022	01/11/2022		n/a	10.38	9.77
Wexford County Council	20230976	Permission to erect a single storey dwelling with services, domestic garage	Killannaduff, Cahore	n/a	n/a	n/a	23/08/2023			n/a	0.96	0.54
Wexford County Council	20220226	Permission to demolish existing domestic garage and erect a new domestic	Glen (Richards), Ardamine	APPLICATION FINALISED	PERMISSION	CONDITIONAL	23/02/2022	16/05/2022		n/a	7.38	6.78
Wexford County Council	20230133	Permission for retention of an existing steel framed building for the storage of	Kilperce, Ballyhuskard	n/a	n/a	n/a	13/02/2023			n/a	17.01	3.90
Wexford County Council	20221070	Permission to erect a dwelling with services, domestic garage and stables with	Ballysimon, Tinnacross	APPLICATION FINALISED	PERMISSION	CONDITIONAL	09/08/2022	08/03/2024	ABP-317156-23	Granted (Conditional)	16.44	1.45
Wexford County Council	20221122	Permission to erect an extension to the side of dwelling and permission to	Kilconnib, Kilcormick	APPLICATION FINALISED	PERMISSION	CONDITIONAL	23/08/2022	07/02/2023		n/a	14.47	3.16
Wexford County Council	20220342	Permission to erect a dormer bungalow with services, domestic garage and	Courtclough Lower, Castle Talbot	APPLICATION FINALISED	PERMISSION	CONDITIONAL	15/03/2022	22/08/2022		n/a	10.91	6.72
Wexford County Council	20211969	Permission for the construction of a fully serviced dwelling house and	Strahart, Tombrack	APPLICATION FINALISED	PERMISSION	CONDITIONAL	14/12/2021	16/03/2022		n/a	24.55	10.29
Wexford County Council	20211875	Permission to erect a 30m high lattice telecommunications support structure	Ballyhast, Huntingtown	APPLICATION FINALISED	PERMISSION	CONDITIONAL	01/12/2021	25/05/2023	ABP-312880-22	Granted (Conditional)	14.05	9.93
Wexford County Council	20211810	Permission to erect a dwelling with services and domestic garage	Drinahagh, Kilcormick	APPLICATION FINALISED	PERMISSION	CONDITIONAL	22/11/2021	23/02/2022		n/a	9.14	0.54
Wexford County Council	20230086	Permission for change of use of existing domestic garage to habitable space	Ballymurn Upper, Kilmallock	APPLICATION FINALISED	PERMISSION	CONDITIONAL	01/02/2023	24/04/2023		n/a	19.13	10.51
Wexford County Council	20220327	Permission is sought for the erection of 7 number dwellings (1 detached and	Coolgreany, Coolgreany	n/a	n/a	n/a	15/03/2022			n/a	23.71	23.11
Wexford County Council	20211616	Permission to demolish an existing 15m2 substandard extension and erect a	Clones Upper, Kilgorman	APPLICATION FINALISED	PERMISSION	CONDITIONAL	19/10/2021	09/03/2022		n/a	18.68	18.16
Wexford County Council	20220746	Permission to construct a 5 bedroom detached three storey dwelling unit	Knockmullen, Gorey Rural	n/a	n/a	n/a	03/06/2022			n/a	14.01	12.81
Wexford County Council	20220776	Permission for retention of 1) change of use from garage to living space,	Ballyduffbeg & Ballintim, Rossminge	APPLICATION FINALISED	PERMISSION	CONDITIONAL	08/06/2022	24/10/2022		n/a	16.37	9.18
Wexford County Council	20230236	Permission for the construction of a fully serviced dwelling with domestic	Garryvadden Upper, Castle Ellis	n/a	n/a	n/a	13/03/2023			n/a	13.61	11.52
Wexford County Council	20220224	Permission for A) Proposed partial demolition of an existing function room	Camolin, Kilcomb	APPLICATION FINALISED	PERMISSION	CONDITIONAL	22/02/2022	16/05/2022		n/a	14.92	6.16

Planning Authority	Application Number	Development Description	Development Address	Application Status	Application Type	Condition	Received Date	Start Date	Appeal Reference	Appeal Decision	Cost to Town or Co.	Cost to Applicant
Wexford County Council	20220030	Permission for the construction of coastal protection works, to be carried	Kilbeggnet, Kilgorman	n/a	n/a	n/a	17/01/2022			n/a	17.51	16.99
Wexford County Council	20211896	Permission for a two storey house with new entrance off existing lane	Killinerin, Limerick	APPLICATION FINALISED	PERMISSION	CONDITIONAL	06/12/2021	09/03/2022		n/a	20.59	19.74
Wexford County Council	20220520	Permission to erect a dwelling with services and domestic garage and all associa	Bolinrush, Ballybeg	APPLICATION FINALISED	PERMISSION	CONDITIONAL	21/04/2022	11/07/2022		n/a	24.00	13.46
Wexford County Council	20211963	Permission for the proposed creation of a new vehicular entrance and access road	Moyné Lower, Enniscorthy Rural	n/a	n/a	n/a	13/12/2021			n/a	20.91	2.72
Wexford County Council	20211754	Permission to erect a steel framed agricultural shed consisting of slatted tanks	Ballyconlone, Limerick	n/a	n/a	n/a	15/11/2021			n/a	22.40	21.56
Wexford County Council	20211946	Permission to erect a fully serviced dwelling house and domestic garage	Cain, Gorey Rural	APPLICATION FINALISED	PERMISSION	CONDITIONAL	13/12/2021	29/08/2022		n/a	12.29	9.30
Wexford County Council	20220890	Permission for the proposed erection of alterations and extensions to an	Inch, Castle Ellis	APPLICATION FINALISED	PERMISSION	CONDITIONAL	01/07/2022	19/09/2022		n/a	12.26	10.36
Wexford County Council	20220194	Permission for the following: (A) Demolition of existing structures (1) boiler	Templeshannon, Enniscorthy Rural	APPLICATION FINALISED	PERMISSION	CONDITIONAL	15/02/2022	09/05/2022		n/a	21.67	4.32
Wexford County Council	20211045	Permission to construct a fully serviced dwelling house with associated site wor	Coolnaboy, Edermine	APPLICATION FINALISED	PERMISSION	CONDITIONAL	02/07/2021	22/11/2021		n/a	22.76	11.59
Wexford County Council	20220759	Permission for the proposed single and 2 storey extension & alterations to	Kilmurry, Courtown	APPLICATION FINALISED	PERMISSION	CONDITIONAL	07/06/2022	24/10/2022		n/a	16.33	15.71
Wexford County Council	20220335	Permission to erect a dwelling with services and domestic garage and all	Pallis Lower, Limerick	APPLICATION FINALISED	PERMISSION	CONDITIONAL	15/03/2022	09/06/2022		n/a	22.22	20.90
Wexford County Council	20221040	Permission to construct a 29.2sq/m extension to the side of existing dwelling	Clogh, Gorey Rural	APPLICATION FINALISED	PERMISSION	CONDITIONAL	02/08/2022	19/10/2022		n/a	13.08	10.28
Wexford County Council	20230033	Permission for the erection of extension & alterations to existing dwelling	Drumgold, Enniscorthy Rural	APPLICATION FINALISED	PERMISSION	CONDITIONAL	18/01/2023	12/04/2023		n/a	20.35	3.75
Wexford County Council	20220142	Permission to erect a dwelling with services and domestic garage	Linanagh, Limerick	APPLICATION FINALISED	PERMISSION	CONDITIONAL	07/02/2022	13/07/2022		n/a	20.24	18.94
Wexford County Council	20221327	Permission to 1) construct a two storey extension to side of existing dwelling	Enniscorthy, Enniscorthy Urban	APPLICATION FINALISED	PERMISSION	CONDITIONAL	11/10/2022	08/03/2023		n/a	22.61	5.13
Wexford County Council	20220424	Permission for a change of house design as an alteration to a previously granted	Askingarran Lower, Ardamine	APPLICATION FINALISED	PERMISSION	CONDITIONAL	31/03/2022	22/06/2022		n/a	5.73	5.20
Wexford County Council	20221160	Permission for retention of extension to the side of dwelling	Tiknock, Kilcormick	APPLICATION FINALISED	PERMISSION	CONDITIONAL	31/08/2022	21/11/2022		n/a	12.89	4.47
Wexford County Council	20230157	Permission to upgrade the existing vehicular entrance serving dwelling	Ruanmore, Wells	APPLICATION FINALISED	PERMISSION	CONDITIONAL	21/02/2023	15/05/2023		n/a	4.45	3.00
Wexford County Council	20230272	Permission to erect a dwelling with services and domestic garage and all	Ballynamony, Ballycanew	APPLICATION FINALISED	PERMISSION	CONDITIONAL	21/03/2023	12/06/2023		n/a	8.84	5.45
Wexford County Council	20230732	Permission for retention of the following: 1) retention of a change of use of	Kilperce, Ballyhuskard	APPLICATION FINALISED	PERMISSION	CONDITIONAL	26/06/2023	20/09/2023		n/a	17.79	3.35
Wexford County Council	20211903	Permission to erect a dwelling with services and domestic garage	Ballintubbrid, Ballyvaldon	APPLICATION FINALISED	PERMISSION	CONDITIONAL	06/12/2021	09/03/2022		n/a	8.26	7.61
Wexford County Council	20221315	Permission for the erection of a detached single storey storage building	Ballysilla, Kilmallock	APPLICATION FINALISED	PERMISSION	CONDITIONAL	06/10/2022	12/06/2023		n/a	19.49	12.43
Wexford County Council	20220411	Permission for a single storey extension and minor alterations to existing	Ballynaglogh, Castle Talbot	APPLICATION FINALISED	PERMISSION	CONDITIONAL	30/03/2022	20/06/2022		n/a	12.02	10.39
Wexford County Council	20230854	Permission to construct a bungalow with services, domestic garage and ancillary	Ballyminahill, Ardamine	n/a	n/a	n/a	25/07/2023			n/a	12.42	10.48
Wexford County Council	20230921	Permission for the construction of a new domestic dwelling, domestic garage, the	Killybegs, Ballylarkin	APPLICATION FINALISED	PERMISSION	CONDITIONAL	08/08/2023	08/02/2024		n/a	20.79	20.21
Wexford County Council	20221123	Permission for (A) the conversion of the existing attic space to provide first	Kilmurry, Courtown	APPLICATION FINALISED	PERMISSION	CONDITIONAL	24/08/2022	14/11/2022		n/a	16.07	15.44
Wexford County Council	20220446	Permission for new agricultural entrance	Ballytramon, Ardavan	n/a	n/a	n/a	06/04/2022			n/a	22.75	17.90
Wexford County Council	20220849	Permission for the subdivision of an existing site to facilitate the	Gorey Corporation Lands, Gorey Urban	n/a	n/a	n/a	27/06/2022			n/a	14.90	13.68
Wexford County Council	20211116	Permission to erect a serviced dwelling house and domestic garage/store together	Ballylucas, Kilmallock	APPLICATION FINALISED	PERMISSION	CONDITIONAL	12/07/2021	06/10/2021		n/a	17.49	11.75
Wexford County Council	20221207	Permission to construct (1) a machinery store, and (2) a slatted cubicle shed	Carriganeagh, Courtown	n/a	n/a	n/a	09/09/2022			n/a	11.84	10.55
Wexford County Council	20220158	Permission for the proposed installation of a replacement Grain Drier Unit	Raheenduff and Ballinroad, Wells and Kilcormick	APPLICATION FINALISED	PERMISSION	CONDITIONAL	09/02/2022	05/05/2022		n/a	9.68	2.35
Wexford County Council	20220455	Permission for alterations and additions to existing dwelling	Jamestown, The Leap	APPLICATION FINALISED	PERMISSION	CONDITIONAL	08/04/2022	04/07/2022		n/a	24.89	7.43
Wexford County Council	20220069	Permission to erect a two storey dwelling with services, a domestic garage and a	Boley Lower, Rossmingoe	APPLICATION FINALISED	PERMISSION	CONDITIONAL	24/01/2022	28/09/2022		n/a	17.86	10.97
Wexford County Council	20211960	Permission for temporary (2 years) continued use of the existing playschool	Clonatin Lower, Gorey Rural	APPLICATION FINALISED	PERMISSION	CONDITIONAL	13/12/2021	14/03/2022		n/a	15.13	14.00
Wexford County Council	20221397	Permission to erect a dwelling with services as a change of house design	Oulartard, Tinnacross	APPLICATION FINALISED	PERMISSION	CONDITIONAL	20/10/2022	18/01/2023		n/a	16.43	0.00
Wexford County Council	20221178	Permission to erect a dwelling with services and domestic garage	Askingarran Upper, Ardamine	APPLICATION FINALISED	PERMISSION	CONDITIONAL	05/09/2022	15/05/2023		n/a	5.84	5.27
Wexford County Council	20221373	Permission for a new detached four bedroom, two storey dwelling and attached	Seafield, Courtown	n/a	n/a	n/a	18/10/2022			n/a	14.03	13.46
Wexford County Council	20211369	Permission to erect a dwelling with services and domestic garage and all associa	Kilcorkey, Ballycanew	APPLICATION FINALISED	PERMISSION	CONDITIONAL	26/08/2021	17/11/2021		n/a	7.65	4.19
Wexford County Council	20221445	Permission for the proposed increase in height of part of existing shed roof	Ballylucas, Kilmallock	APPLICATION FINALISED	PERMISSION	CONDITIONAL	28/10/2022	01/02/2023		n/a	17.22	11.22
Wexford County Council	20221139	Permission to erect a dwelling house with services & domestic garage	Ferns Upper, Ferns	APPLICATION FINALISED	PERMISSION	CONDITIONAL	26/08/2022	11/01/2023		n/a	17.78	5.06
Wexford County Council	20220284	Permission for (i) Permission to construct a new 82.20m2 garage/workshop	Ballymacoonoge, Bolaboy	APPLICATION FINALISED	PERMISSION	CONDITIONAL	08/03/2022	01/06/2022		n/a	13.98	8.39
Wexford County Council	20230686	Permission to include demolition of an existing derelict detached dwelling house	Ardavan, Ardavan	n/a	n/a	n/a	19/06/2023			n/a	24.42	19.77
Wexford County Council	20220615	Permission for the replacement and re-location of the on-site sewerage treatment	Ballynastraw, Ballyhuskard	APPLICATION FINALISED	PERMISSION	CONDITIONAL	10/05/2022	27/01/2023		n/a	19.01	7.37
Wexford County Council	20221446	Permission for grain store extension with associated site works	Ballylucas, Kilmallock	APPLICATION FINALISED	PERMISSION	CONDITIONAL	28/10/2022	01/02/2023		n/a	17.23	11.32
Wexford County Council	20220133	Permission to construct 2 no. Quarry workshops (each 500m2)	Coolnahinch, Courtown	APPLICATION FINALISED	PERMISSION	CONDITIONAL	04/02/2022	01/11/2022		n/a	10.85	9.19
Wexford County Council	20221635	Permission for retention of a stand alone childcare facility as built to rear of	Ramstown, Gorey Rural	n/a	n/a	n/a	09/12/2022			n/a	14.34	12.82
Wexford County Council	20231071	Permission to erect a serviced dwelling house	Tornaboley Lower, Kilcormick	APPLICATION FINALISED	PERMISSION	CONDITIONAL	07/09/2023	29/11/2023		n/a	10.42	0.23

Planning Authority	Application Number	Development Description	Development Address	Application Status	Application Type	Decision	Received Date	Grant Date	Appeal Ref Number	Appeal Decision	Dist to Turbine (km)	Dist to EIR Boundary (km)
Wexford County Council	20220848	Permission for the construction of an extension to the front and side of the	Askingarran Lower, Ardamine	APPLICATION FINALISED	PERMISSION	CONDITIONAL	27/06/2022	12/09/2022		n/a	5.79	5.27
Wexford County Council	20221448	Permission to erect a new bungalow type dwelling with services and domestic	Ballyduff Upper, Ardamine	APPLICATION FINALISED	PERMISSION	CONDITIONAL	28/10/2022	15/03/2023		n/a	6.05	4.96
Wexford County Council	20230343	Permission to erect a steel framed agricultural shed for hay and straw storage	Ask, Ballynestragh	APPLICATION FINALISED	PERMISSION	CONDITIONAL	04/04/2023	26/06/2023		n/a	16.81	16.14
Wexford County Council	20211288	Permission for a change of use from retail use 9(10 sq.m) to retail with ancilla	Mill Lands, Gorey Urban	APPLICATION FINALISED	PERMISSION	CONDITIONAL	11/08/2021	01/11/2021		n/a	14.59	13.44
Wexford County Council	20211555	Permission to construct an entrance from the public road for access to my land	Kiltennell, Courtown	APPLICATION FINALISED	PERMISSION	CONDITIONAL	06/10/2021	06/01/2022		n/a	12.30	11.72
Wexford County Council	20221533	Permission for retention of the following: Extension to the rear of the main	Coolrainey, Ardcolm	n/a	n/a	n/a	18/11/2022			n/a	18.35	16.70
Wexford County Council	20221516	Permission for retention of first floor habitable space	Bareula, Ballyhuskard	APPLICATION FINALISED	PERMISSION	CONDITIONAL	16/11/2022	07/02/2023		n/a	16.63	5.35
Wexford County Council	20231170	Permission for retention of works to date and permission to complete the	Ballyadam, Kiltincooly	Appealed	n/a	n/a	28/09/2023		ABP-319725-24	n/a	5.35	4.20
Wexford County Council	20230465	Permission to erect a single storey extension to the side of existing	Gorey Corporation Lands, Gorey Urban	APPLICATION FINALISED	PERMISSION	CONDITIONAL	02/05/2023	24/07/2023		n/a	15.11	13.70
Wexford County Council	20230729	Permission to erect a dwelling with services and domestic garage and all	Macoye Lower, Ballylarkin	APPLICATION FINALISED	PERMISSION	CONDITIONAL	26/06/2023	18/09/2023		n/a	20.14	19.56
Wexford County Council	20220282	Permission to construct a fully serviced dwelling house and domestic garage with	Annagh Long, Wingfield	n/a	n/a	n/a	08/03/2022			n/a	24.43	22.53
Wexford County Council	20220783	Permission for the construction of a dwelling house, domestic garage	Kilconnib, Kilcormick	APPLICATION FINALISED	PERMISSION	CONDITIONAL	10/06/2022	05/09/2022		n/a	14.68	2.64
Wexford County Council	20221097	Permission for the erection of 2 no. advertising sign structures with a total	Ballycrane, Ardavan	APPLICATION FINALISED	PERMISSION	CONDITIONAL	17/08/2022	07/11/2022		n/a	23.01	18.27
Wexford County Council	20211954	Permission to erect a dwelling with services and domestic garage and all	Raheenagurrun West, Courtown	APPLICATION FINALISED	PERMISSION	CONDITIONAL	13/12/2021	11/04/2022		n/a	12.96	12.18
Wexford County Council	20220904	Permission for the following works: A) Construction of extension to an existing	Kilcannon, Ennisworthy Rural	APPLICATION FINALISED	PERMISSION	CONDITIONAL	05/07/2022	27/01/2023		n/a	20.83	2.82
Wexford County Council	20211738	Permission to retain as follows (1) to retain existing dwelling house as conc	Coolrainey, Ardcolm	APPLICATION FINALISED	PERMISSION	CONDITIONAL	10/11/2021	14/02/2022		n/a	18.36	16.70
Wexford County Council	20230090	Permission for an extension to an existing dwelling and alterations to existing	Ballaghblake, Ardcolm	APPLICATION FINALISED	PERMISSION	CONDITIONAL	01/02/2023	24/04/2023		n/a	18.53	16.02
Wexford County Council	20221220	Permission for retention of works to date and permission to complete a steel	Ballyfoley, Ballymore	APPLICATION FINALISED	PERMISSION	CONDITIONAL	13/09/2022	07/12/2022		n/a	10.33	5.29
Wexford County Council	20230130	Permission to demolish existing fire damaged dwelling and erect in its place	Clone, Ballycarny	APPLICATION FINALISED	PERMISSION	CONDITIONAL	13/02/2023	17/07/2023		n/a	18.02	3.29
Wexford County Council	20220269	Permission for the construction of a side and rear extension	Toberduff, Ballynestragh	n/a	n/a	n/a	03/03/2022			n/a	17.07	16.45
Wexford County Council	20230980	Permission for retention for an existing dwelling house and domestic garage	Ballyconnigar Lower, Castle Talbot	APPLICATION FINALISED	PERMISSION	CONDITIONAL	23/08/2023	15/01/2024		n/a	11.79	10.22
Wexford County Council	20221095	Permission for the retention of existing dwelling house with all associated exte	Glasganny, Ardavan	APPLICATION FINALISED	PERMISSION	CONDITIONAL	16/08/2022	07/11/2022		n/a	21.19	16.18
Wexford County Council	20231208	Permission for the construction of a fully serviced dwelling house, (change of	Coolnaleen, Kilcomb	APPLICATION FINALISED	PERMISSION	CONDITIONAL	11/10/2023	09/01/2024		n/a	18.27	10.01
Wexford County Council	20220690	Permission to construct a single storey dwelling with services and domestic	Tomnamuck, Ballygarrett	APPLICATION FINALISED	PERMISSION	CONDITIONAL	24/05/2022	15/08/2022		n/a	4.32	3.76
Wexford County Council	20220664	Permission for the proposed installation of Photovoltaic Panels on the roof	Ennisworthy, Ennisworthy Rural	APPLICATION FINALISED	PERMISSION	CONDITIONAL	19/05/2022	10/08/2022		n/a	21.75	3.88
Wexford County Council	20220957	Retention planning permission for the erection of a single storey self-contained	Gorey Corporation Lands, Gorey Urban	APPLICATION FINALISED	PERMISSION	CONDITIONAL	14/07/2022	08/03/2023		n/a	15.08	13.87
Wexford County Council	20211925	Permission for the following development: demolition of an existing two-storey d	Ballinesker, Ardcolm	APPLICATION FINALISED	PERMISSION	CONDITIONAL	09/12/2021	14/03/2022		n/a	16.87	15.42
Wexford County Council	20220055	(1) Permission for retention of domestic garage and (2) Permission for retention	Ballydarragh, Huntington	APPLICATION FINALISED	PERMISSION	CONDITIONAL	20/01/2022	12/10/2022		n/a	17.10	12.67
Wexford County Council	20221296	Permission to erect a new 21m high monopole telecommunications support structure	Inch, Castle Ellis	APPLICATION FINALISED	PERMISSION	CONDITIONAL	03/10/2022	03/01/2023		n/a	12.64	10.67
Wexford County Council	20221564	Permission for development which will consist of alterations to previously	Ennisworthy, Ennisworthy Urban	APPLICATION FINALISED	PERMISSION	CONDITIONAL	25/11/2022	01/03/2023		n/a	22.23	4.98
Wexford County Council	20220042	Permission for retention of revised entrance position and revised position of	Ballytracey, The Harrow	APPLICATION FINALISED	PERMISSION	CONDITIONAL	19/01/2022	11/04/2022		n/a	11.59	0.55
Wexford County Council	20211793	Permission for the construction of a fully serviced dwelling house, domestic gar	Clondaw, Kilcormick	n/a	n/a	n/a	18/11/2021			n/a	14.39	3.17
Wexford County Council	20211908	Permission to erect a self contained dwelling unit (Granny Flat) with	Ballytarsna, Castle Talbot	APPLICATION FINALISED	PERMISSION	CONDITIONAL	06/12/2021	18/07/2022		n/a	9.68	4.93
Wexford County Council	20220584	Permission for development which will consist of a part three storey and part	Ardavan, Ardavan	APPLICATION FINALISED	PERMISSION	CONDITIONAL	04/05/2022	19/06/2023		n/a	24.73	20.17
Wexford County Council	20231001	Permission for the erection of a two storey extension to the side of the	Middletown, Ardamine	APPLICATION FINALISED	PERMISSION	CONDITIONAL	28/08/2023	21/02/2024		n/a	9.27	8.64
Wexford County Council	20211058	Permission to erect a dwelling with services and domestic garage and all associa	Ballycomclone, Courtown	APPLICATION FINALISED	PERMISSION	CONDITIONAL	05/07/2021	15/11/2021		n/a	13.06	12.46
Wexford County Council	20221410	Permission for the construction of new single storey extensions to the rear	Barnadown Lower, Gorey Rural	APPLICATION FINALISED	PERMISSION	CONDITIONAL	24/10/2022	20/01/2023		n/a	11.19	9.06
Wexford County Council	20221290	Permission for (1) change of use and refurbishment of two number existing	Ballynaberny, Kilrush	APPLICATION FINALISED	PERMISSION	CONDITIONAL	29/09/2022	15/03/2023		n/a	24.88	12.89
Wexford County Council	20220488	Permission for the construction of a two storey service and maintenance building	Ennisworthy, Ennisworthy Rural	n/a	n/a	n/a	13/04/2022			n/a	21.81	3.98
Wexford County Council	20230707	Permission for the material change of use of part of ground floor from a former	Castlebridge, Ardavan	APPLICATION FINALISED	PERMISSION	CONDITIONAL	22/06/2023	23/10/2023		n/a	22.02	16.91
Wexford County Council	20221370	Permission for (A) the construction of a fully serviced domestic dwelling house	Kiltincooly More, Ballyvaldon	n/a	n/a	n/a	17/10/2022			n/a	5.73	5.29

Wexford County Council	2023/11/31	Permitted for the erection of a fully serviced dwelling house with all	St Johns, Enniscorthy Rural	APPLICATION FINALISED	PERMISSION	CONDITIONAL	21/09/2023	21/02/2024	n/a	22.81	6.27
Wexford County Council	2022/07/58	Permitted for change of use of existing vacant residential apartment unit to work	Theoil, Edernine	APPLICATION FINALISED	PERMISSION	CONDITIONAL	07/06/2022	31/08/2022	n/a	22.99	12.00
Wexford County Council	2022/09/39	Permitted to erect a bungalow with services, domestic garage and ancillary	Baheen More, Killaheigh	APPLICATION FINALISED	PERMISSION	CONDITIONAL	13/07/2022	08/03/2023	n/a	5.04	3.73
Wexford County Council	2022/12/98	Permitted for the construction of a two storey domestic dwelling	Ballycombane, Courstown	APPLICATION FINALISED	PERMISSION	CONDITIONAL	09/10/2022	29/03/2023	n/a	13.87	13.26
Wexford County Council	2021/12/07	Permitted for the development of extension and alterations to existing dwelling	Tomallossett, Enniscorthy Rural	n/a	n/a	n/a	21/12/2021		n/a	24.01	7.07
Wexford County Council	2021/18/02	Permitted to construct a fully serviced dwelling house with associated site	Bolaboy More, Bolaboy	APPLICATION FINALISED	PERMISSION	CONDITIONAL	22/11/2021	30/05/2022	n/a	11.84	5.76
Wexford County Council	2021/12/68	Permitted for development of a new two storey dwelling house, garage and	Ballyadam, Killinacoly	APPLICATION FINALISED	PERMISSION	CONDITIONAL	06/08/2021	27/10/2021	n/a	5.51	4.30
Wexford County Council	2022/13/34	Permitted to demolish existing domestic garage on site and replace with 1 no	Enniscorthy, Enniscorthy Urban	APPLICATION FINALISED	PERMISSION	CONDITIONAL	11/10/2022	11/01/2023	n/a	22.42	5.31
Wexford County Council	2022/11/38	Permitted for 1. Permission to demolish an existing rear extension, and erect	Ballynyril, Marshallow	APPLICATION FINALISED	PERMISSION	CONDITIONAL	26/08/2022	07/02/2023	n/a	22.23	4.11
Wexford County Council	2020/10/58	Permitted to erect a two-storey dwelling with services, and ancillary works	Kildermot, Courstown	APPLICATION FINALISED	PERMISSION	CONDITIONAL	21/02/2023	17/05/2023	n/a	15.06	14.49
Wexford County Council	2021/11/36	Permitted for the construction of a dwelling and a garage with associated	Ballykelly, Kilmallock	n/a	n/a	n/a	16/07/2021		n/a	18.17	10.11
Wexford County Council	2023/00/19	Permitted for an extension to existing garage and conversion of same to a	Gabally (ED Ardavan), Ardavan	APPLICATION FINALISED	PERMISSION	CONDITIONAL	12/01/2023	05/04/2023	n/a	20.52	17.31
Wexford County Council	2022/11/81	Permitted to erect a dwelling house with services and domestic garage	Ballyadam, Killinacoly	APPLICATION FINALISED	PERMISSION	CONDITIONAL	05/09/2022	30/11/2022	n/a	5.26	4.32
Wexford County Council	2023/06/79	Permitted for retention for a single storey extension to an existing	Kilnacoe, Ardcolm	APPLICATION FINALISED	PERMISSION	CONDITIONAL	19/06/2023	13/09/2023	n/a	17.22	15.25
Wexford County Council	2023/10/38	Permitted to erect 38 no. two storey dwellings with associated site	Gorey Corporation lands, Gorey Urban	n/a	n/a	n/a	01/09/2023		n/a	14.82	13.26
Wexford County Council	2022/12/44	Permitted to erect a dwelling with services and domestic garage and all	Kilcasey Upper, Ballymore	n/a	n/a	n/a	19/09/2022		n/a	13.17	3.33
Wexford County Council	2022/10/93	Permitted for the retention of the following changes to a four-storey office	Killagley, Enniscorthy Rural	APPLICATION FINALISED	PERMISSION	CONDITIONAL	16/08/2022	03/01/2023	n/a	22.01	5.40
Wexford County Council	2022/09/60	Permitted for the proposed erection of alterations	Ballynaghy, Castle Talbot	APPLICATION FINALISED	PERMISSION	CONDITIONAL	18/08/2023	15/01/2024	n/a	12.21	10.24
Wexford County Council	2022/01/80	Retention planning permission for the retention of 39 sq. m. single storey	Buckstown, Monasead	APPLICATION FINALISED	PERMISSION	CONDITIONAL	11/02/2022	06/07/2022	n/a	24.28	19.06
Wexford County Council	2022/12/36	Permitted for the construction of a fully serviced dwelling house	Cahore, Cahore	APPLICATION FINALISED	PERMISSION	CONDITIONAL	15/09/2022	27/01/2023	n/a	1.91	1.19
Wexford County Council	2022/06/22	Permitted for retention of works involved in the alterations and renovation	Enniscorthy, Enniscorthy Urban	APPLICATION FINALISED	PERMISSION	CONDITIONAL	10/05/2022	05/04/2023	n/a	22.13	4.99
Wexford County Council	2022/10/23	Permitted for retention of an existing 1.8m high paladin fence along the road	Ardavan, Ardavan	APPLICATION FINALISED	PERMISSION	CONDITIONAL	27/07/2022	10/10/2022	n/a	23.92	19.20
Wexford County Council	2021/16/88	Permitted for the erection of a fully serviced new dwelling house	Ballina (ED Ardavan), Ardavan	n/a	n/a	n/a	01/11/2021		n/a	19.91	17.07
Wexford County Council	2021/19/61	Permitted for retention for the change of use of the existing building from	Tomsilla Upper, Courstown	APPLICATION FINALISED	PERMISSION	CONDITIONAL	13/12/2021	25/04/2022	n/a	11.83	11.18
Wexford County Council	2022/11/82	Permitted to increase the floor area of the previously approved lower	Kilnacoe, Ardcolm	APPLICATION FINALISED	PERMISSION	CONDITIONAL	05/09/2022	09/02/2023	n/a	17.87	16.05
Wexford County Council	2021/19/87	Permitted to (1) construct an extension to rear of dwelling house. (2) widen	Enniscorthy, Enniscorthy Urban	n/a	n/a	n/a	16/12/2021		n/a	22.38	5.07
Wexford County Council	2022/14/52	Permitted to construct a dwellinghouse with services, domestic garage and	Cran Lower, Kilnahun	APPLICATION FINALISED	PERMISSION	CONDITIONAL	01/11/2022	27/02/2023	n/a	18.91	14.83
Wexford County Council	2022/06/78	Permitted for retention of works carried out to existing hatched cottage a	The Raven, Ardcolm	APPLICATION FINALISED	PERMISSION	CONDITIONAL	23/05/2022	10/08/2022	n/a	18.08	16.69
Wexford County Council	2022/02/86	Permitted for the erection of a 28.5m2 single storey extension to the side of	Kilcoity More, Ballyhuskard	APPLICATION FINALISED	PERMISSION	CONDITIONAL	08/03/2022	25/07/2022	n/a	18.09	4.53
Wexford County Council	2022/04/71	Permitted for retention of existing detached domestic garage/store	Aslingaran Upper, Ardamine	APPLICATION FINALISED	PERMISSION	CONDITIONAL	12/04/2022	04/08/2022	n/a	5.83	5.27
Wexford County Council	2022/11/93	Permitted to construct a fully serviced dwelling house & garage with	Perrymount, Ballyjarkin	n/a	n/a	n/a	06/09/2022		n/a	20.94	20.34
Wexford County Council	2022/01/14	Permitted for the construction of extensions, and alterations to the existing	Templehamon, Enniscorthy Rural	APPLICATION FINALISED	PERMISSION	CONDITIONAL	02/02/2022	25/04/2022	n/a	20.56	3.61
Wexford County Council	2022/09/75	Permitted for the change of permitted house design as granted in planning	Monawalling Upper, Bolaboy	APPLICATION FINALISED	PERMISSION	CONDITIONAL	18/07/2022	25/01/2023	n/a	11.54	4.04
Wexford County Council	2021/13/01	Permitted to construct a fully serviced dwelling house with associated site	Crossbag, Artramon	APPLICATION FINALISED	PERMISSION	CONDITIONAL	13/08/2021	20/12/2021	n/a	24.00	16.10
Wexford County Council	2022/02/18	Permitted to construct a fully serviced dwelling house with associated site	Killagley, Enniscorthy Rural	APPLICATION FINALISED	PERMISSION	CONDITIONAL	21/02/2022	19/09/2022	n/a	21.47	4.74
Wexford County Council	2022/06/40	Permitted for the (a) demolition of the 16.5 sqm single storey rear dining	Tomallossett, Enniscorthy Rural	APPLICATION FINALISED	PERMISSION	CONDITIONAL	16/05/2022	10/08/2022	n/a	23.97	7.41
Wexford County Council	2022/06/11	Permitted to construct a two-storey dwelling with services, domestic storage	Ballanan, Tombrack	n/a	n/a	n/a	30/05/2023		n/a	22.00	8.58
Wexford County Council	2022/08/03	Permitted to erect a serviced dwelling house and to carry out all	Mullaunneagh, Monanolin	APPLICATION FINALISED	PERMISSION	CONDITIONAL	15/06/2022	10/10/2022	n/a	10.70	2.50
Wexford County Council	2022/07/38	Permitted for retention of a fully serviced dwelling together with associated site works	Monmore, Artramon	APPLICATION FINALISED	PERMISSION	CONDITIONAL	01/06/2022	17/08/2022	n/a	23.03	13.89
Wexford County Council	2022/07/55	Permitted for retention is sought to retain 5 no. light industrial units.	Stronell, Ardavan	n/a	n/a	n/a	30/06/2023		n/a	20.52	16.57
Wexford County Council	2022/02/85	Permitted to erect a dwelling with services and domestic garage and all	Cullenage, Ballyneagh	APPLICATION FINALISED	PERMISSION	CONDITIONAL	08/02/2022	02/08/2022	n/a	18.85	13.28
Wexford County Council	2022/16/98	Permitted for erection of 2 number fully serviced dwelling houses with	Coolanet, Kilomab	n/a	n/a	n/a	20/12/2022		n/a	18.22	9.81
Wexford County Council	2023/05/76	Permitted for retention and completion for the changes made to a building	Kilannan, Enniscorthy Rural	APPLICATION FINALISED	PERMISSION	CONDITIONAL	24/05/2023	06/03/2024	n/a	20.86	2.85

Planning Authority	Application Number	Development Description	Development Address	Application Status	Application Type	Decision	Received Date	Grant Date	Appeal Ref Number	Appeal Decision	Dist to Turbine (km)	Dist to EIR Boundary (km)
Wexford County Council	20211482	Permission to construct a Section of a Public Inner Relief Road which will	Knockmullen and Ramstown Lower, Gorey Rural	n/a	n/a	n/a	20/09/2021			n/a	13.77	12.45
Wexford County Council	20230874	Permission for indefinite retention of the Treatment Plant and Percolation as	Tomnafunshoge, Enniscorthy Rural	APPLICATION FINALISED	PERMISSION	CONDITIONAL	28/07/2023	23/10/2023		n/a	19.08	2.84
Wexford County Council	20230452	Permission for alterations to the design of a house previously granted	Tinnashinnagh, Ballynestragh	APPLICATION FINALISED	PERMISSION	CONDITIONAL	28/04/2023	24/07/2023		n/a	17.75	16.27
Wexford County Council	20220334	Permission to revise the location of effluent disposal system as a change to	Coolnagloose, Limerick	APPLICATION FINALISED	PERMISSION	CONDITIONAL	15/03/2022	07/06/2022		n/a	21.23	20.44
Wexford County Council	20220370	Permission to erect the following: 1) Erection of unroofed slated cubicle housin	Askinamoe, Kilbora	n/a	n/a	n/a	22/03/2022			n/a	20.33	8.08
Wexford County Council	20220485	Permission for the erection of a fully serviced dwelling house with domestic	Cooladine, Ballyhuskard	APPLICATION FINALISED	PERMISSION	CONDITIONAL	13/04/2022	19/10/2022		n/a	19.83	4.36
Wexford County Council	20220943	Permission for a fully serviced dwelling, domestic garage with associated and an	Ballynadrishoge, Ballyvaldon	n/a	n/a	n/a	12/07/2022			n/a	7.71	7.27
Wexford County Council	20220215	Permission to erect extensions to the side, front and rear of existing dwelling	Carriglegan, Kilcomb	APPLICATION FINALISED	PERMISSION	CONDITIONAL	21/02/2022	16/05/2022		n/a	18.14	10.37
Wexford County Council	20220906	Permission for the erection of a fully serviced single storey over basement dwel	Ballinesker, Ardcolm	APPLICATION FINALISED	PERMISSION	CONDITIONAL	06/07/2022	21/09/2022		n/a	16.55	14.98
Wexford County Council	20221407	Permission for retention at this site [A protected structure RPS, E108]	Templehannan, Enniscorthy Rural	APPLICATION FINALISED	PERMISSION	CONDITIONAL	24/10/2022	08/05/2023		n/a	21.75	4.40
Wexford County Council	20221534	Permission for alterations and extension to an existing supermarket	Part of Castlebridge, Ardavan	APPLICATION FINALISED	PERMISSION	CONDITIONAL	18/11/2022	22/02/2023		n/a	22.07	17.03
Wexford County Council	20230131	Permission to install an agricultural entrance	Ballycarney, Ballycarney	APPLICATION FINALISED	PERMISSION	CONDITIONAL	13/02/2023	03/07/2023		n/a	22.45	6.75
Wexford County Council	20211190	Permission for the retention of alterations to our dwelling as a change that perm	Ballina Lower (E.D. Castle Ellis), Castle Ellis	APPLICATION FINALISED	PERMISSION	CONDITIONAL	26/07/2021	18/10/2021		n/a	14.56	13.03
Wexford County Council	20221267	Permission to construct a roof over existing dungstead. The works are within the	Ballywater Lower, Cahore	APPLICATION FINALISED	PERMISSION	CONDITIONAL	23/09/2022	14/12/2022		n/a	0.00	0.00
Wexford County Council	20212014	Permission for Retention of existing works to date consisting of the following:	Donaghmore, Ballygarrett	n/a	n/a	n/a	20/12/2021			n/a	4.55	4.03
Wexford County Council	20220512	Permission for the change of single storey extension design to previously	Morriscastle, Ford	APPLICATION FINALISED	PERMISSION	CONDITIONAL	20/04/2022	06/07/2022		n/a	2.16	1.76
Wexford County Council	20221326	Permission for the extension and alterations to existing single storey dwelling	Ballycrane, Ardavan	APPLICATION FINALISED	PERMISSION	CONDITIONAL	10/10/2022	09/01/2023		n/a	23.04	18.64
Wexford County Council	20221558	Permission for construction of an extension to the existing agricultural storage	Ballowen or Ramsfortpark, Gorey Rural	APPLICATION FINALISED	PERMISSION	CONDITIONAL	24/11/2022	20/02/2023		n/a	16.36	15.12
Wexford County Council	20220976	Permission for retention for the construction of a site entrance and an agricult	Bolacaheer, Tombrack	APPLICATION FINALISED	PERMISSION	CONDITIONAL	18/07/2022	10/10/2022		n/a	20.84	7.21
Wexford County Council	20211935	Change of use of former psychiatric hospital grounds to residential use,	Killagoley, Enniscorthy Rural	APPLICATION FINALISED	PERMISSION	CONDITIONAL	10/12/2021	14/03/2022		n/a	21.80	5.41
Wexford County Council	20230234	Permission for changes to the building previously granted planning permission	Mill Lands, Gorey Urban	APPLICATION FINALISED	PERMISSION	CONDITIONAL	13/03/2023	02/08/2023		n/a	14.40	13.28
Wexford County Council	20220237	Permission to construct a fully serviced dwelling house & garage with associated	Aska Beg, Ballybeg	APPLICATION FINALISED	PERMISSION	CONDITIONAL	24/02/2022	16/05/2022		n/a	22.31	13.31
Wexford County Council	20220109	Permission for the construction of a dwelling and domestic garage with services	Coolnagloose, Limerick	APPLICATION FINALISED	PERMISSION	CONDITIONAL	31/01/2022	07/06/2022		n/a	21.27	20.47
Wexford County Council	20230031	Permission for the construction of a two storey service and maintenance building	Enniscorthy, Enniscorthy Rural	APPLICATION FINALISED	PERMISSION	CONDITIONAL	17/01/2023	05/04/2023		n/a	21.80	3.98
Wexford County Council	20221340	Permission for retention of an unauthorised storage building for use ancillary	Ballytegan, Gorey Rural	n/a	n/a	n/a	11/10/2022			n/a	17.00	15.96
Wexford County Council	20230834	Permission for the construction of a 4.15 sq.m. part two, part three storey	Moyné Upper, Enniscorthy Rural	APPLICATION FINALISED	PERMISSION	CONDITIONAL	19/07/2023	22/01/2024		n/a	21.47	3.42
Wexford County Council	20220724	Permission to change the use of existing domestic garage from domestic	Knockskemolin, Wells	n/a	n/a	n/a	31/05/2022			n/a	8.35	2.39
Wexford County Council	20211941	Permission for retention and completion for the erection of alterations	Ballyvalloo Upper, Castle Ellis	APPLICATION FINALISED	PERMISSION	CONDITIONAL	10/12/2021	16/03/2022		n/a	15.96	13.86
Wexford County Council	20220373	Permission to erect a two-storey dwelling with services, domestic garage and	Ballywilliam, Ballynestragh	n/a	n/a	n/a	22/03/2022			n/a	18.00	17.39
Wexford County Council	20211975	Permission to construct a single storey extension to rear and side of existing	Ballinatrav Lower, Courtown	APPLICATION FINALISED	PERMISSION	CONDITIONAL	15/12/2021	21/03/2022		n/a	10.73	10.12
Wexford County Council	20211890	Permission for retention permission for 1. change of plans and elevations of she	Ballywater Lower, Cahore	APPLICATION FINALISED	PERMISSION	CONDITIONAL	06/12/2021	12/09/2022		n/a	0.00	0.00
Wexford County Council	20230881	Permission for the proposed erection of a fully serviced two storey dwelling	Ballyboggan Lower, Artramon	APPLICATION FINALISED	PERMISSION	CONDITIONAL	01/08/2023	18/10/2023		n/a	21.94	15.86
Wexford County Council	20220054	Permission to construct extensions to the side and rear of existing dwellinghous	Gorteen Lower, Coolgreany	APPLICATION FINALISED	PERMISSION	CONDITIONAL	20/01/2022	03/11/2022		n/a	23.15	22.54
Wexford County Council	20220459	Permission to erect a self-contained residential unit for use by a family member	Tomalla Upper, Courtown	n/a	n/a	n/a	08/04/2022			n/a	11.87	11.22
Wexford County Council	20221192	Permission for 1) The erection of a new single storey pitched roof extension to	Ballymurry, Ballyhuskard	APPLICATION FINALISED	PERMISSION	CONDITIONAL	06/09/2022	01/02/2023		n/a	13.73	6.41
Wexford County Council	20212040	1) Permission to upgrade existing percolation area on site to EPA 2021,	Ballinadrummin, Kilenagh	APPLICATION FINALISED	PERMISSION	CONDITIONAL	22/12/2021	28/03/2022		n/a	5.98	3.46
Wexford County Council	20230145	Permission for a development which will consist of a mixed residential	Shinguan, Enniscorthy Rural	APPLICATION FINALISED	PERMISSION	CONDITIONAL	14/02/2023	02/08/2024	ABP-316949-23	Granted (Conditional)	23.80	5.89
Wexford County Council	20220590	Permission to erect a dwelling with services and domestic garage	Kilcavan Upper, Kilgorman	APPLICATION FINALISED	PERMISSION	CONDITIONAL	05/05/2022	29/07/2022		n/a	17.43	16.85
Wexford County Council	20211141	Permission for the erection of a two-storey extension to side of existing nursin	Knockroe & Middletown, Ardamine	APPLICATION FINALISED	PERMISSION	CONDITIONAL	16/07/2021	22/12/2021		n/a	9.27	8.64
Wexford County Council	20221125	Permission for the proposed erection of a fully serviced dwelling house together	Glandoran Upper, Gorey Rural	APPLICATION FINALISED	PERMISSION	CONDITIONAL	24/08/2022	15/02/2023		n/a	15.59	13.29
Wexford County Council	20220312	Permission to erect a dwelling with services and domestic garage and all	Ballyloughlin, Monaseed	APPLICATION FINALISED	PERMISSION	CONDITIONAL	11/03/2022	30/05/2022		n/a	23.41	19.78
Wexford County Council	20220651	Permission to erect a two-storey dwelling with services, domestic garage	Kilcloran, Kilcomb	APPLICATION FINALISED	PERMISSION	CONDITIONAL	17/05/2022	10/08/2022		n/a	15.82	6.85
Wexford County Council	20221654	Permission for the erection of a steel framed building for the purpose of feed	Askinamoe, Kilbora	APPLICATION FINALISED	PERMISSION	CONDITIONAL	13/12/2022	21/08/2023		n/a	20.33	8.08

Planning Authority	Application Number	Development Description	Development Address	Application Status	Application Type	Decision	Received Date	Grant Date	Appeal Ref Number	Appeal Decision	Dist to Turbine (km)	Dist to EIAH Boundary (km)
Wexford County Council	20221248	Permission for retention of works carried out to date under planning register no	Inch, Castle Ellis	n/a	n/a	n/a	19/09/2022			n/a	12.52	10.56
Wexford County Council	20230700	Permission for retention, for the construction of single storey extensions	Gorey Corporationlands, Gorey Urban	APPLICATION FINALISED	PERMISSION	CONDITIONAL	21/06/2023	11/09/2023		n/a	15.01	13.49
Wexford County Council	20221359	Permission for retention of the following: A) Extension to the rear and front of	Seamount, Ardamine	APPLICATION FINALISED	PERMISSION	CONDITIONAL	14/10/2022	24/05/2023		n/a	10.21	9.61
Wexford County Council	20220802	Permission to provide a replacement waste water treatment system and to	Ballyoughna, Ballygarrett	APPLICATION FINALISED	PERMISSION	CONDITIONAL	15/06/2022	07/09/2022		n/a	3.48	1.92
Wexford County Council	20220885	Permission to construct a new fully serviced single storey dwelling house, Permission for change of use of existing premises to commercial premises use to	Coolnahorna, Marshalstown	APPLICATION FINALISED	PERMISSION	CONDITIONAL	01/07/2022	19/09/2022		n/a	21.92	3.82
Wexford County Council	20212002	Permission to change the use of existing domestic garage from domestic storage to	Ballinatray Lower, Courtown	APPLICATION FINALISED	PERMISSION	CONDITIONAL	20/12/2021	21/03/2022		n/a	10.53	9.94
Wexford County Council	20221221	Permission for the development of an integrated Constructed Wetland for secondary	Knockskemolin, Wells	n/a	n/a	n/a	13/09/2022			n/a	8.35	2.39
Wexford County Council	20211845	Permission for the change of house & garage design/plan differently to that	Wells, Wells	APPLICATION FINALISED	PERMISSION	CONDITIONAL	29/11/2021	25/02/2022		n/a	6.45	1.15
Wexford County Council	20221257	Permission for the erection of a single storey extension to existing dwelling and	Glenbough, Ardcoim	APPLICATION FINALISED	PERMISSION	CONDITIONAL	21/09/2022	14/12/2022		n/a	18.39	15.53
Wexford County Council	20220425	Permission for retention of domestic garage as constructed and permission for	Bolacreen, Ballymore	APPLICATION FINALISED	PERMISSION	CONDITIONAL	01/04/2022	10/08/2022		n/a	11.38	2.74
Wexford County Council	20221080	Permission to erect a dwelling with services and domestic garage	Castlewhite, Ballyellis	n/a	n/a	n/a	11/08/2022			n/a	22.88	15.69
Wexford County Council	20231308	Permission for change of use of existing building to retail use (by scheduled	Ballysimon, Tinnacross	APPLICATION FINALISED	PERMISSION	CONDITIONAL	31/10/2023	07/05/2024		n/a	16.14	1.51
Wexford County Council	20220836	Permission for retention is sought for the as built single storey extension to	Gorey Corporationlands, Gorey Urban	n/a	n/a	n/a	23/06/2022			n/a	14.77	13.57
Wexford County Council	20230271	Permission for amendments to previously approved application (registered	Ramstown Lower, Gorey Rural	APPLICATION FINALISED	PERMISSION	CONDITIONAL	21/03/2023	12/06/2023		n/a	14.33	12.77
Wexford County Council	20220835	Permission for the construction of a fully serviced two storey residential	Killicooly More, Ballyvaldon	APPLICATION FINALISED	PERMISSION	CONDITIONAL	23/06/2022	14/09/2022		n/a	5.76	5.32
Wexford County Council	20221157	Permission for retention is sought for the as built single storey extension to	Upton, Ford	APPLICATION FINALISED	PERMISSION	CONDITIONAL	31/08/2022	21/11/2022		n/a	2.97	2.55
Wexford County Council	20220193	Permission to erect a serviced dwelling house and to carry out all associated	Tinnacree, Cahore	APPLICATION FINALISED	PERMISSION	CONDITIONAL	15/02/2022	09/05/2022		n/a	1.36	0.97
Wexford County Council	20211643	Permission to change the use of the existing dwelling (NIAH Ref No. 15603155),	Enniscorthy, Enniscorthy Urban	APPLICATION FINALISED	PERMISSION	CONDITIONAL	22/10/2021	09/03/2022		n/a	22.10	4.93
Wexford County Council	20230916	Permission for the following: a) Permission to construct an agricultural shed	Ballygullen, Balloughter	APPLICATION FINALISED	PERMISSION	CONDITIONAL	08/08/2023	02/01/2024		n/a	12.84	8.18
Wexford County Council	20221496	Permission to erect a dwelling with services as a change of house design from	Ballyloughlin, Monaseed	APPLICATION FINALISED	PERMISSION	CONDITIONAL	10/11/2022	07/02/2023		n/a	23.41	19.78
Wexford County Council	20220559	Permission to construct a new vehicle access gateway with driveway and close up	Kilmichael, Cahore	APPLICATION FINALISED	PERMISSION	CONDITIONAL	28/04/2022	20/07/2022		n/a	2.25	1.76
Wexford County Council	20230859	Permission for erection of a dwelling house, domestic garage/store and	Croyn Upper, Artramon	APPLICATION FINALISED	PERMISSION	CONDITIONAL	26/07/2023	18/10/2023		n/a	23.04	14.93
Wexford County Council	20211821	Retention of first floor extension (34.26 sq. metres) which was built on top of	Crossabeg, Artramon	APPLICATION FINALISED	PERMISSION	CONDITIONAL	24/11/2021	23/02/2022		n/a	24.26	16.38
Wexford County Council	20221390	Permission for retention of a single storey flat roof car port to the side/north	Corah, Tombrack	APPLICATION FINALISED	PERMISSION	CONDITIONAL	19/10/2022	18/01/2023		n/a	22.39	6.77
Wexford County Council	20220318	Permission for the erection of an extension to an existing domestic garage and	Ballyla, Ardavan	APPLICATION FINALISED	PERMISSION	CONDITIONAL	11/03/2022	07/06/2022		n/a	21.95	18.56
Wexford County Council	20221343	Permission to construct a fully serviced dwelling house with associated	Knockduff (ed Tinnacross), Tinnacross	APPLICATION FINALISED	PERMISSION	CONDITIONAL	12/10/2022	13/03/2023		n/a	15.43	0.87
Wexford County Council	20220965	Permission for erection of a dwelling house, domestic garage/store and associate	Ballytarsna, Castle Talbot	APPLICATION FINALISED	PERMISSION	CONDITIONAL	15/07/2022	10/10/2022		n/a	9.75	5.39
Wexford County Council	20230913	Permission for retention of an extension to the rear of the existing dwelling	Ballyduboy, Killincooly	APPLICATION FINALISED	PERMISSION	CONDITIONAL	08/08/2023	24/04/2024		n/a	4.89	4.46
Wexford County Council	20221184	Permission for retention for (1) relocation of dwelling house granted	Rossminoge South, Rossminoge	APPLICATION FINALISED	PERMISSION	CONDITIONAL	05/09/2022	23/11/2022		n/a	17.66	11.43
Wexford County Council	20220417	Permission to erect a light engineering workshop, offices and canteen etc and to	Ballybeg, Ballybeg	n/a	n/a	n/a	30/03/2022			n/a	21.30	10.67
Wexford County Council	20211958	Permission for retention of a green house and domestic shed to the rear garden	Theoil, Edermine	APPLICATION FINALISED	PERMISSION	CONDITIONAL	13/12/2021	16/03/2022		n/a	22.58	11.90
Wexford County Council	20221279	Permission for retention of existing dwelling and existing domestic garage	Ballowen or Ramsfortpark, Gorey Rural	APPLICATION FINALISED	PERMISSION	CONDITIONAL	27/09/2022	14/12/2022		n/a	16.38	14.98
Wexford County Council	20212028	Permission for the proposed erection of (a) a fully serviced dwelling house and	Glandoran Upper, Gorey Rural	APPLICATION FINALISED	PERMISSION	CONDITIONAL	21/12/2021	23/03/2022		n/a	15.66	13.39
Wexford County Council	20221054	Permission for the construction of a fully serviced dwelling house & a domestic	Ballyvaloo Upper, Castle Ellis	n/a	n/a	n/a	03/08/2022			n/a	16.09	13.98
Wexford County Council	20231266	Permission for a residential development and childcare facility	Crosstown, Ardavan	n/a	n/a	n/a	23/10/2023			n/a	24.88	19.92
Wexford County Council	20221314	Permission to erect a storage building and associated site works which will be a	Ballybanoge, Balloughter	APPLICATION FINALISED	PERMISSION	CONDITIONAL	06/10/2022	04/01/2023		n/a	14.28	7.75
Wexford County Council	20220506	Permission to erect a fully serviced dwelling house	Bolacreen, Ballymore	APPLICATION FINALISED	PERMISSION	CONDITIONAL	19/04/2022	13/07/2022		n/a	11.70	2.83
Wexford County Council	20230808	Permission for 1) revised house design and domestic garage in a revised location	Monagarrow Lower/Monagarrow Little, Kilgorman	APPLICATION FINALISED	PERMISSION	CONDITIONAL	13/07/2023	03/10/2023		n/a	20.67	20.16
Wexford County Council	20211466	Permission to erect a dwelling with services and domestic garage and all	Baleoy Upper, Rossminoge	APPLICATION FINALISED	PERMISSION	CONDITIONAL	17/09/2021	13/12/2021		n/a	18.00	10.81
Wexford County Council	20220855	Permission for a fully serviced dwelling together with associated site works	Tomnaboley Lower, Kilcormick	n/a	n/a	n/a	27/06/2022			n/a	10.71	0.00

Planning Authority	Application Number	Development Description	Development Address	Application Status	Application Type	Decision	Received Date	Grant Date	Appeal Ref Number	Appeal Decision	Dist to Turbine (km)	Dist to EIR Boundary (km)
Wexford County Council	20230713	Permission for the proposed erection of a fully serviced dwelling house	Carrigbeg/Glandoran Upper, Huntingtown/Gorey Rural	APPLICATION FINALISED	PERMISSION	CONDITIONAL	23/06/2023	13/09/2023		n/a	15.59	13.29
Wexford County Council	20220790	Permission for 1) erection of a detached, part three storey, part two storey	Ballyloughan, Ballynestragh	n/a	n/a	n/a	14/06/2022			n/a	16.07	15.25
Wexford County Council	20230463	Permission for (1) retention of alterations and extension to dwelling	Prospect, Courtown	APPLICATION FINALISED	PERMISSION	CONDITIONAL	02/05/2023	26/07/2023		n/a	14.43	13.85
Wexford County Council	20211532	Permission to erect a cubicle house with slatted underground effluent storage tank	Linnanagh, Limerick	APPLICATION FINALISED	PERMISSION	CONDITIONAL	01/10/2021	04/01/2022		n/a	20.28	19.11
Wexford County Council	20220687	Permission for the erection of a fully serviced dwelling, domestic garage and	Kyle, Bolaboy	APPLICATION FINALISED	PERMISSION	CONDITIONAL	24/05/2022	17/10/2022		n/a	10.46	3.68
Wexford County Council	20231237	Permission to erect an extension to the side of the existing grain storage	Bayland, Kilbora	APPLICATION FINALISED	PERMISSION	CONDITIONAL	17/10/2023	02/04/2024		n/a	15.61	5.73
Wexford County Council	20230627	Permission to install new sewage treatment facilities to EPA regulations,	Clonhasten, Enniscorthy Rural	APPLICATION FINALISED	PERMISSION	CONDITIONAL	06/06/2023	28/08/2023		n/a	19.78	2.32
Wexford County Council	20220643	Permission to construct 2nd dwellinghouses with connection to public services and	Gorey Corporationlands, Gorey Urban	APPLICATION FINALISED	PERMISSION	CONDITIONAL	17/05/2022	12/10/2022		n/a	14.44	13.13
Wexford County Council	20221255	Permission to erect a dwelling house with services and domestic garage	Kilperce, Ballyhuskard	n/a	n/a	n/a	20/09/2022			n/a	17.42	3.72
Wexford County Council	20221127	Permission to erect a dwelling with services as a change of house design from	Mullaun, Coolgreany	APPLICATION FINALISED	PERMISSION	CONDITIONAL	25/08/2022	14/11/2022		n/a	24.09	23.10
Wexford County Council	20221079	Permission for the retention of cubicles with associated works, permission	Clone, Ballycarney	APPLICATION FINALISED	PERMISSION	CONDITIONAL	10/08/2022	01/11/2022		n/a	17.93	2.99
Wexford County Council	20221544	Permission for retention of alterations to permitted development under planning	Gorey Corporationlands, Gorey Urban	APPLICATION FINALISED	PERMISSION	CONDITIONAL	22/11/2022	09/08/2024	ABP-315834-23	Granted (Conditional)	14.65	13.34
Wexford County Council	20220283	Permission for retention of (i) alterations to original dwelling house granted	Ballyedmond (ED Monamolín), Monamolín	APPLICATION FINALISED	PERMISSION	CONDITIONAL	08/03/2022	16/05/2022		n/a	6.30	0.92
Wexford County Council	20220106	Permission to erect a single storey dwelling with services, domestic garage and	Ballynahask (Ballaghkeen Northby), Ballyvaldon	n/a	n/a	n/a	31/01/2022			n/a	7.05	6.59
Wexford County Council	20220650	Permission to erect a two-storey dwelling with services, domestic garage and anc	Kilmurry, Courtown	APPLICATION FINALISED	PERMISSION	CONDITIONAL	17/05/2022	07/11/2022		n/a	15.84	15.21
Wexford County Council	20211491	Permission for the erection of a fully serviced dwelling house with associated	Coolnaleen, Kilcomb	APPLICATION FINALISED	PERMISSION	CONDITIONAL	22/09/2021	04/04/2022		n/a	18.27	10.01
Wexford County Council	20230203	Permission to make alterations to my existing dwelling and permission to upgrade	Cooperstown, Ballygarrett	n/a	n/a	n/a	02/03/2023			n/a	4.61	3.90
Wexford County Council	20211852	Permission to erect a dwelling with services and domestic garage and all associa	Bolinrush, Ballybeg	APPLICATION FINALISED	PERMISSION	CONDITIONAL	29/11/2021	02/03/2022		n/a	23.74	13.35
Wexford County Council	20230405	Permission for retention of the construction of a domestic garage and storage	Knockavota, Ballynestragh	APPLICATION FINALISED	PERMISSION	CONDITIONAL	18/04/2023	13/07/2023		n/a	18.13	16.93
Wexford County Council	20220321	Permission for retention for changes carried out on site to a previously	Ballycomclone, Courtown	APPLICATION FINALISED	PERMISSION	CONDITIONAL	14/03/2022	13/07/2022		n/a	13.04	12.46
Wexford County Council	20220031	Permission to erect a single storey dwelling with services and domestic garage	Balcarrig, Ballycanew	APPLICATION FINALISED	PERMISSION	CONDITIONAL	17/01/2022	27/07/2022		n/a	11.11	6.61
Wexford County Council	20211965	Permission for retention of existing pergola and fencing as per plans on site	Glenzie, Bolaboy	n/a	n/a	n/a	13/12/2021			n/a	13.28	7.56
Wexford County Council	20240012	Permission for (1) retention of existing chalet & existing mobile home	Cahore, Cahore	n/a	n/a	n/a	11/01/2024			n/a	1.45	0.66
Wexford County Council	20231082	Permission for change of use of existing vacant ground floor premises for an	Enniscorthy, Enniscorthy Urban	APPLICATION FINALISED	PERMISSION	CONDITIONAL	11/09/2023	21/06/2024	ABP-318480-23	Granted (Conditional)	22.17	4.94
Wexford County Council	20231583	Permission for the erection of a two storey dwelling house with carport	Ballynastraw, Ballyhuskard	APPLICATION FINALISED	PERMISSION	CONDITIONAL	22/12/2023	29/04/2024		n/a	18.66	7.28
Wexford County Council	20221545	Permission for a change of use of part of existing residential care building to	Gorey Corporationlands, Gorey Urban	n/a	n/a	n/a	22/11/2022			n/a	14.88	13.42
Wexford County Council	20231569	Permission to make alterations to existing domestic storage shed consisting of r	Ballyroebuck, Kilrush	APPLICATION FINALISED	PERMISSION	CONDITIONAL	21/12/2023	25/03/2024		n/a	24.65	13.45
Wexford County Council	20231435	Permission to erect (1) a steel framed agricultural shed for machinery storage	Ballaghboy, Gorey Rural	n/a	n/a	n/a	30/11/2023			n/a	13.70	10.72
Wexford County Council	20240709	Permission for retention of the following (Planning Register No 20040765 refers)	Clone West, Monamolín	n/a	n/a	n/a	20/06/2024			n/a	8.26	0.85
Wexford County Council	20221159	Permission for retention of increase in ridge height of roof and slight changes	Ballyadam, Killincooly	APPLICATION FINALISED	PERMISSION	CONDITIONAL	31/08/2022	21/11/2022		n/a	5.93	3.98
Wexford County Council	20221730	Permission for the development of an extension to side (south) of existing	Tomnamuck, Ballygarrett	APPLICATION FINALISED	PERMISSION	CONDITIONAL	23/12/2022	29/03/2023		n/a	4.53	3.97
Wexford County Council	20230940	Permission to a) demolish an existing single storey rear extension, b) demolish	Gorey Corporationlands, Gorey Urban	APPLICATION FINALISED	PERMISSION	CONDITIONAL	15/08/2023	27/03/2024		n/a	14.75	13.48
Wexford County Council	20220741	Outline permission to construct a dwelling house with domestic garage	Ballyconran, Monaseed	APPLICATION FINALISED	PERMISSION	CONDITIONAL	02/06/2022	29/03/2023		n/a	21.98	16.11
Wexford County Council	20230368	Permission for erection of a dwelling house, domestic garage/store and	Glebe, Castletalbot	APPLICATION FINALISED	PERMISSION	CONDITIONAL	06/04/2023	02/08/2023		n/a	12.32	9.84
Wexford County Council	20230193	Permission for retention of the following works: (a) Alterations to the design	Perrymount, Ballylarkin	APPLICATION FINALISED	PERMISSION	CONDITIONAL	28/02/2023	22/05/2023		n/a	21.03	20.42
Wexford County Council	20240281	Permission for retention of alterations to dwelling house previously approved	Knockina, Ballynestragh	APPLICATION FINALISED	PERMISSION	CONDITIONAL	14/03/2024	08/08/2024		n/a	17.25	16.22
Wexford County Council	20230085	Permission for the erection of a fully serviced dwelling house together	Milehouse, Marshalstown	APPLICATION FINALISED	PERMISSION	CONDITIONAL	01/02/2023	09/08/2023		n/a	23.85	5.81
Wexford County Council	20230735	Permission to erect a single-storey dwelling with services and domestic	Creagh Demesne/Creagh Upper, Gorey Rural	APPLICATION FINALISED	PERMISSION	CONDITIONAL	27/06/2023	18/09/2023		n/a	16.08	14.49
Wexford County Council	20240215	Permission to erect a dwelling with services and domestic garage	Banoghill, Courtown	APPLICATION FINALISED	PERMISSION	CONDITIONAL	27/02/2024	20/05/2024		n/a	11.93	10.86
Wexford County Council	20230122	Permission for retention of existing domestic garage and all associated site and	Ballyclogh, Balloughter	APPLICATION FINALISED	PERMISSION	CONDITIONAL	09/02/2023	02/05/2023		n/a	12.94	7.89
Wexford County Council	20230329	Permission to construct a 221.8m3 underground slurry storage tank and associated	Knocknagapple, Monaseed	APPLICATION FINALISED	PERMISSION	CONDITIONAL	31/03/2023	19/06/2023		n/a	24.00	20.18
Wexford County Council	20230964	Permission for the upgrade and relocation of a septic tank to treatment system	Glenoge, Coolgreany	APPLICATION FINALISED	PERMISSION	CONDITIONAL	21/08/2023	13/11/2023		n/a	24.83	24.05

Planning Authority	Application Number	Development Description	Development Address	Application Status	Application Type	Location	Received Date	Grant Date	Appeal Ref Number	Appeal Decision	Dist to Turbine (m)	Dist to EIA Boundary (m)
Wexford County Council	20240059	Permission to erect a dwelling house with services and domestic garage	Ropenstown, Edermine	APPLICATION FINALISED	PERMISSION	CONDITIONAL	25/01/2024	19/06/2024		n/a	21.56	9.25
Wexford County Council	20231056	Permission for retention of a) garage/workshop, b) domestic stores	Clonmore Upper, Ballyhuskard	n/a	n/a	n/a	05/09/2023			n/a	18.49	5.53
Wexford County Council	20220895	Permission to erect 87.56 Kilowatts (193 no.) of roof mounted Photo Voltaic	Gorey Corporation lands, Gorey Urban	APPLICATION FINALISED	PERMISSION	CONDITIONAL	04/07/2022	21/09/2022		n/a	14.83	13.55
Wexford County Council	20230396	Permission for an underground slatted unit and all associated site and ancillary	Ballinacoola, Kilnahue	APPLICATION FINALISED	PERMISSION	CONDITIONAL	17/04/2023	13/07/2023		n/a	18.32	14.23
Wexford County Council	20230489	Permission for the construction of a domestic garage and associated works	Clogh, Gorey Rural	APPLICATION FINALISED	PERMISSION	CONDITIONAL	08/05/2023	31/07/2023		n/a	12.98	10.22
Wexford County Council	20230821	Permission for the change of use from health and wellness centre at ground floor	Ferns Upper, Ferns	APPLICATION FINALISED	PERMISSION	CONDITIONAL	17/07/2023	11/12/2023		n/a	17.83	4.74
Wexford County Council	20230279	Permission to erect a fully serviced dwelling house and domestic garage (An NIS	Edermine & Garrynisk, Edermine	APPLICATION FINALISED	PERMISSION	CONDITIONAL	21/03/2023	14/06/2023		n/a	22.52	9.09
Wexford County Council	20240588	Permission for retention for 1) alterations & extensions to dwelling house	Tornadilly, Marshalstown	APPLICATION FINALISED	PERMISSION	CONDITIONAL	23/05/2024	14/08/2024		n/a	23.46	5.78
Wexford County Council	20240975	Permission to construct a fully serviced dwelling house and garage with associat	Kilbora, Kilbora	New Application	n/a	n/a	15/08/2024			n/a	16.60	5.64
Wexford County Council	20231429	Permission to erect an extension to the side of our dwelling house and to carry	Glebe, Monamolín	APPLICATION FINALISED	PERMISSION	CONDITIONAL	29/11/2023	19/02/2024		n/a	7.15	1.30
Wexford County Council	20221072	Permission to (i) Demolish part of existing supermarket and part of first floor	Ballycanew, Ballycanew	APPLICATION FINALISED	PERMISSION	CONDITIONAL	09/08/2022	17/05/2023		n/a	8.69	6.21
Wexford County Council	20221389	Permission for the construction of a fully serviced extension to existing	Park, Bree	APPLICATION FINALISED	PERMISSION	CONDITIONAL	19/10/2022	20/01/2023		n/a	24.01	8.79
Wexford County Council	20230889	Permission for retention of the following alterations and roof space conversions	Ballowen or Ramsfortpark, Gorey Rural	APPLICATION FINALISED	PERMISSION	CONDITIONAL	01/08/2023	23/10/2023		n/a	16.70	15.32
Wexford County Council	20231204	Permission for the erection of a fully serviced single storey dwelling, detached	Tomgar, Ballycanew	APPLICATION FINALISED	PERMISSION	CONDITIONAL	10/10/2023	09/05/2024		n/a	9.03	5.85
Wexford County Council	20221088	Permission for the erection of silage slabs with associated site works	Clone, Ballycamery	APPLICATION FINALISED	PERMISSION	CONDITIONAL	12/08/2022	03/11/2022		n/a	17.93	2.99
Wexford County Council	20230948	Permission to erect 4 no. detached two-storey dwelling houses, each with	Kilcavan Lower, Kilgorman	n/a	n/a	n/a	15/08/2023			n/a	17.59	17.03
Wexford County Council	20231302	Permission for the erection of a serviced dwelling house	Knockbaun, Castle Ellis	APPLICATION FINALISED	PERMISSION	CONDITIONAL	27/10/2023	29/01/2024		n/a	13.16	10.94
Wexford County Council	20240925	Permission for retention of the partial construction of a domestic garage	Gorey Corporation lands, Gorey Urban	New Application	n/a	n/a	02/08/2024			n/a	15.26	14.02
Wexford County Council	20230610	Permission to erect a bungalow with services, domestic garage and ancillary	Ballinacoola, Kilnahue	APPLICATION FINALISED	PERMISSION	CONDITIONAL	30/05/2023	23/08/2023		n/a	18.31	14.63
Wexford County Council	20231132	Permission for the retention of alterations to existing dwelling house	Ballyconnigar Lower, Castle Talbot	APPLICATION FINALISED	PERMISSION	CONDITIONAL	21/09/2023	11/12/2023		n/a	12.02	10.18
Wexford County Council	20230553	Permission for the proposed erection of a store/warehouse building together	Clonhenret, Kilcomb	APPLICATION FINALISED	PERMISSION	CONDITIONAL	19/05/2023	09/08/2023		n/a	14.71	6.91
Wexford County Council	20230626	Permission for the erection of a two-storey extension to the rear of the	Kilcannon, Enniscorthy Rural	APPLICATION FINALISED	PERMISSION	CONDITIONAL	02/06/2023	28/08/2023		n/a	20.53	2.56
Wexford County Council	20230038	Permission to construct a fully serviced dwelling house, domestic garage	Killincooly More, Ballyvaldon	APPLICATION FINALISED	PERMISSION	CONDITIONAL	18/01/2023	08/06/2023		n/a	6.01	5.56
Wexford County Council	20230931	Permission for a Sunroom/Conservatory measuring 25 sq.m. to side/front	Knockgreany, Coolgreany	APPLICATION FINALISED	PERMISSION	CONDITIONAL	11/08/2023	31/10/2023		n/a	23.89	23.30
Wexford County Council	20231360	Permission for the conversion of the existing attic space to include a new dorme	Ballowen or Ramsfort Park, Gorey Park	APPLICATION FINALISED	PERMISSION	CONDITIONAL	13/11/2023	12/02/2024		n/a	15.43	14.15
Wexford County Council	20230380	Permission to erect a dwelling house with services and domestic garage	Knockduff (ed Tinnacross), Tinnacross	APPLICATION FINALISED	PERMISSION	CONDITIONAL	11/04/2023	05/07/2023		n/a	16.24	0.78
Wexford County Council	20230618	Permission for retention of existing site boundaries and site layout	Oulartwick Beg, Kilcormick	APPLICATION FINALISED	PERMISSION	CONDITIONAL	31/05/2023	18/09/2023		n/a	13.36	4.24
Wexford County Council	20230146	Permission for development which will consist of the erection of a fully	Ardcavan, Ardcavan	APPLICATION FINALISED	PERMISSION	CONDITIONAL	15/02/2023	08/05/2023		n/a	24.15	19.86
Wexford County Council	20230772	Permission for the proposed construction of an extension to existing	Ballytramon, Ardcavan	APPLICATION FINALISED	PERMISSION	CONDITIONAL	05/07/2023	02/11/2023		n/a	22.53	17.44
Wexford County Council	20231092	Permission for retention of a) a steel shed for the use as a laundry facility to	Camolin, Kilcomb	APPLICATION FINALISED	PERMISSION	CONDITIONAL	12/09/2023	24/06/2024		n/a	14.92	6.16
Wexford County Council	20221642	Permission to demolish part of an existing commercial (Fuel Station) building	Mangan (E.D. Wingfield), Wingfield	APPLICATION FINALISED	PERMISSION	CONDITIONAL	09/12/2022	14/08/2023		n/a	20.21	18.26
Wexford County Council	20221585	Permission for retention of the following: (a) The construction of 2 no.	Mangan, Wingfield	APPLICATION FINALISED	PERMISSION	CONDITIONAL	29/11/2022	21/08/2023		n/a	20.74	18.72
Wexford County Council	20231417	Permission for alterations and extension to existing dwelling and alterations	Ballina Upper, Castle Ellis	APPLICATION FINALISED	PERMISSION	CONDITIONAL	28/11/2023	28/02/2024		n/a	14.99	13.20
Wexford County Council	20240240	Permission for retention of the following: 1) conservatory to rear of existing	Mount George, The Harrow	APPLICATION FINALISED	PERMISSION	CONDITIONAL	05/03/2024	22/07/2024		n/a	12.54	1.57
Wexford County Council	20230265	Permission for the proposed erection of 12 no. fully serviced dwelling houses	Ballynaglogh, Castle Talbot	APPLICATION FINALISED	PERMISSION	CONDITIONAL	20/03/2023	28/08/2023		n/a	12.36	10.18
Wexford County Council	20230386	Permission to a) to re-locate the proposed vehicular and pedestrian entrance	Coolgreany, Coolgreany	APPLICATION FINALISED	PERMISSION	CONDITIONAL	11/04/2023	02/11/2023		n/a	23.63	23.03
Wexford County Council	20221302	Permission for retention of alterations to existing dwelling as a change to that	Annagh Lower, Wingfield	APPLICATION FINALISED	PERMISSION	CONDITIONAL	04/10/2022	04/01/2023		n/a	21.72	19.93
Wexford County Council	20230310	Permission for a 212sqm extension over two floors to dwelling including	Killbegs, Ballylarkin	n/a	n/a	n/a	29/03/2023			n/a	21.37	20.78
Wexford County Council	20230212	Permission to erect an extension and make alterations to my existing dwelling	Clonatin Lower, Gorey Rural	APPLICATION FINALISED	PERMISSION	CONDITIONAL	06/03/2023	26/06/2023		n/a	15.40	14.51
Wexford County Council	20230549	Permission to erect an extension to the rear of existing dwelling house	Kilcormick, Kilcormick	APPLICATION FINALISED	PERMISSION	CONDITIONAL	19/05/2023	16/10/2023		n/a	11.47	1.94
Wexford County Council	20231268	Permission for development of Glebe House, a protected structure.	Glebe (ed Limerick), Limerick	APPLICATION FINALISED	PERMISSION	CONDITIONAL	24/10/2023	25/03/2024		n/a	24.20	23.18
Wexford County Council	20231363	Permission to erect a dwelling house with services and domestic garage	Bolacreen, Ballymore	n/a	n/a	n/a	14/11/2023			n/a	11.41	2.71
Wexford County Council	20231203	Permission for development which will consist of the extension	Inch, Castle Ellis	APPLICATION FINALISED	PERMISSION	CONDITIONAL	10/10/2023	14/02/2024		n/a	13.29	11.23
Wexford County Council	20230637	Permission for the erection of a fully serviced new dwelling house	Ballina Lower, Kilmallock	APPLICATION FINALISED	PERMISSION	CONDITIONAL	06/06/2023	16/10/2023		n/a	16.54	8.49
Wexford County Council	20231263	Permission for the proposed erection of a fully serviced dwelling house	Ballycarriegen Lower, The Harrow	APPLICATION FINALISED	PERMISSION	CONDITIONAL	23/10/2023	22/01/2024		n/a	13.39	0.97
Wexford County Council	20230522	(1) Permission for retention of alterations to dwelling and (2) permission	Quarry, Ballymore	APPLICATION FINALISED	PERMISSION	CONDITIONAL	15/05/2023	08/08/2023		n/a	11.99	2.16
Wexford County Council	20230459	Permission for the proposed extension to dwelling, works to include construction	Enniscorthy, Enniscorthy Rural	APPLICATION FINALISED	PERMISSION	CONDITIONAL	28/04/2023	24/07/2023		n/a	22.50	5.56
Wexford County Council	20220987	Permission for amendments to previously approved application (20191472). The pro	Ramstown Lower, Gorey Rural	n/a	n/a	n/a	19/07/2022			n/a	14.33	12.77

Planning Authority	Application Number	Development Description	Development Address	Application Status	Application Type	Decision	Received Date (or) Date of Appeal Ref. Number	Appeal Ref. Number	Appeal Decision	Date of Turning (km)	Date to Turn Boundary (km)
Wexford County Council	20230101	Permitted for the provision of 5 No. glamping pods and 5 No. yurts with	Kilthomas, Kilsbarr	APPLICATION FINALISED	PERMISSION	n/a	03/02/2023	26/02/2024	n/a	18.40	6.76
Wexford County Council	20231138	Permitted to erect 6 No. floodlights to our existing playing pitch	Ranstown Upper, Gorey Rural	APPLICATION FINALISED	PERMISSION	CONDITIONAL	22/09/2023	18/12/2023	n/a	13.95	12.24
Wexford County Council	20221252	Permitted to erect a two-storey dwelling with services, car port under roof,	Clone, Ballycamery	n/a	n/a	n/a	27/05/2024		n/a	16.67	2.32
Wexford County Council	20221617	Permitted for the development of an extension to the side (south) of existing	Tommarnuck, Ballygarrett	n/a	n/a	n/a	20/09/2022		n/a	4.53	3.97
Wexford County Council	20231006	Permitted for retention of existing domestic garage and domestic storage	Kilcorral, Ardavan	APPLICATION FINALISED	PERMISSION	CONDITIONAL	29/08/2023	20/11/2023	n/a	19.94	15.40
Wexford County Council	20221721	Permitted for the following: a) construct a new two-storey building comprising	Ballytarnon, Ardavan	APPLICATION FINALISED	PERMISSION	CONDITIONAL	22/12/2022	19/01/2023	n/a	22.95	18.17
Wexford County Council	20204030	Proposed construction of 1 no. industrial building (area 150sqm, mts.)	Goheen Upper, Coolegreany	n/a	n/a	n/a	22/03/2024		n/a	22.11	21.45
Wexford County Council	20221028	Permitted to erect a dwelling with services and domestic garage	Coolegreany, Limerick	APPLICATION FINALISED	PERMISSION	CONDITIONAL	28/07/2022	14/11/2022	n/a	21.19	20.44
Wexford County Council	20231390	Permitted to construct 6 number fully serviced dwelling houses	Ballymore Upper, Kilmallock	APPLICATION FINALISED	PERMISSION	CONDITIONAL	21/11/2023	12/08/2024	n/a	18.93	11.00
Wexford County Council	20230251	Permitted for Retention of 1. Construction modifications & alterations to	Inch, Castle Ellis	APPLICATION FINALISED	PERMISSION	CONDITIONAL	15/05/2023	08/06/2023	n/a	13.12	11.00
Wexford County Council	20221621	Permitted to erect a dwelling with services and domestic garage and all	Knockroe, Ardamine	APPLICATION FINALISED	PERMISSION	CONDITIONAL	07/12/2022	08/03/2023	n/a	9.24	8.58
Wexford County Council	20230160	Permitted for the alterations to front windows and for the installation of a	Ballynaclesh, Castle Ellis	APPLICATION FINALISED	PERMISSION	CONDITIONAL	21/02/2023	17/05/2023	n/a	13.70	12.29
Wexford County Council	20240669	Permitted for the development at an existing car park located at Harbour Court	Ballynattay Lower, Courtown	n/a	n/a	n/a	12/06/2024		n/a	10.60	10.01
Wexford County Council	20231423	Permitted for the demolition of existing dwelling and outbuilding and for the	Ballymore Upper, Courtown	n/a	n/a	n/a	28/11/2023		n/a	14.53	13.96
Wexford County Council	20240023	Permitted to erect a dwelling with services and domestic garage	Coole Lower, Kilmock	APPLICATION FINALISED	PERMISSION	CONDITIONAL	15/01/2024	26/08/2024	n/a	18.20	8.24
Wexford County Council	20240044	Permitted for construction of 28 no. dwellings consisting of 3 no. House	Ballycane, Ardavan	n/a	n/a	n/a	19/01/2024		n/a	22.47	17.62
Wexford County Council	20230832	Permitted for retention for the conversion of attic space into living	Seamount, Ardamine	APPLICATION FINALISED	PERMISSION	CONDITIONAL	19/07/2023	09/10/2023	n/a	9.48	8.87
Wexford County Council	20230849	Permitted for the change of use of a car park back to its original use as a	Gorey Corporate Lands, Gorey	APPLICATION FINALISED	PERMISSION	CONDITIONAL	19/07/2023	09/10/2023	n/a	14.92	13.59
Wexford County Council	20221441	Permitted for retention of a domestic garage/store and associated works	Condam, Kilmock	APPLICATION FINALISED	PERMISSION	CONDITIONAL	18/10/2022	01/02/2023	n/a	14.36	2.78
Wexford County Council	20230812	Permitted to erect a serviced dwelling house to replace a fire destroyed	Ennisworthy, Ennisworthy Rural	APPLICATION FINALISED	PERMISSION	CONDITIONAL	13/07/2023	02/10/2023	n/a	22.42	4.51
Wexford County Council	20240035	Permitted for the proposed construction of an extension to the existing	Ballydun, Ballydun	APPLICATION FINALISED	PERMISSION	CONDITIONAL	18/01/2024	10/04/2024	n/a	14.21	6.87
Wexford County Council	20230749	Permitted to erect a dwelling with services and domestic garage and all	Ballygarrett, Ardavan	APPLICATION FINALISED	PERMISSION	CONDITIONAL	29/06/2023	20/09/2023	n/a	16.99	15.54
Wexford County Council	20230430	Permitted to erect a dwelling with services and domestic garage and all	Ballygarrett, Ballygarrett	APPLICATION FINALISED	PERMISSION	CONDITIONAL	25/04/2023	19/07/2023	n/a	2.41	1.84
Wexford County Council	20230935	Permitted for the construction of a single storey storage shed and all	Tommarnuck, Courtown	APPLICATION FINALISED	PERMISSION	CONDITIONAL	14/08/2023	02/10/2023	n/a	24.00	6.42
Wexford County Council	20230035	Permitted to provide roadway and services to serve a proposed industrial	Ballydun, Ballydun	n/a	n/a	n/a	18/01/2023		n/a	16.07	15.24
Wexford County Council	20231312	Permitted for retention of works to date and permission to complete house	Ferns Lower, Ferns	APPLICATION FINALISED	PERMISSION	CONDITIONAL	31/10/2023	29/01/2024	n/a	11.57	4.19
Wexford County Council	20230077	Permitted consequent of the grant of outline permission register no.	Ballyvaughan Upper, Castle Ellis	APPLICATION FINALISED	PERMISSION	CONDITIONAL	31/01/2023	24/04/2023	n/a	15.34	13.72
Wexford County Council	20230057	Permitted to erect a single storey extension to the side and rear of existing	Ennisworthy, Ennisworthy Rural	APPLICATION FINALISED	PERMISSION	CONDITIONAL	24/01/2023	17/07/2023	n/a	22.99	5.34
Wexford County Council	20231239	Permitted for retention of: (i) retention of existing 25.86 sq/m	Ballydun (ed Monamolin),	APPLICATION FINALISED	PERMISSION	CONDITIONAL	17/10/2023	14/02/2024	n/a	14.42	13.82
Wexford County Council	20240846	Permitted to construct a 70.59 m2 extension to side and rear of existing	Ballyvaughan, Castle Ellis	New Application	n/a	n/a	16/07/2024	21/03/2024	n/a	6.65	1.16
Wexford County Council	20230443	Permitted to erect a serviced dwelling house and to carry out all associated	Kyle, Bobboy	n/a	n/a	n/a	27/04/2023		n/a	10.49	3.77
Wexford County Council	20230441	Permitted to undertake extension and renovation works along with	Gorey Corporate Lands, Gorey	APPLICATION FINALISED	PERMISSION	CONDITIONAL	26/04/2023	16/08/2023	n/a	5.85	3.81
Wexford County Council	20230104	Permitted to demolish 3 no. dwellinghouses, to remove associated	Glen Richards, Ardamine	APPLICATION FINALISED	PERMISSION	CONDITIONAL	22/06/2023	13/09/2023	n/a	14.67	13.48
Wexford County Council	20230306	Permitted to erect a dwelling house with services and domestic garage	Tommarnuck, Tomrack	n/a	n/a	n/a	01/09/2023		n/a	7.49	6.90
Wexford County Council	20231582	Retention of the following: a) change of site boundaries	Knockroan, Castle Ellis	APPLICATION FINALISED	PERMISSION	CONDITIONAL	22/12/2023	24/06/2024	n/a	13.31	10.94
Wexford County Council	20231446	Permitted for retention for 1.) the relocation of entrance from location	Mountain Lower or Ballydun, Castle Ellis	APPLICATION FINALISED	PERMISSION	CONDITIONAL	04/12/2023	06/03/2024	n/a	22.18	7.51
Wexford County Council	20240159	Permitted to extend an Inert Waste Disposal Site for the filling of soil	Bantown, Huntington	Appealed	n/a	n/a	16/02/2024	ABP-319599-24	n/a	15.86	11.62

Planning Authority	Application Number	Development Description	Development Address	Application Status	Referral Type	Decision	Received Date	Grant Date	Appeal Ref Number	Original Decision	Date of Referral (m)	Original Decision (m)
Westford County Council	2022/0915	Permission for the construction of a domestic garage and associated works	Ballinamona (E.O. Ballycaneew), Ballycaneew Urban	APPLICATION FINALISED	PERMISSION	CONDITIONAL	08/07/2022	26/09/2022		n/a		9.43
Westford County Council	2023/1224	Permission for the demolition of existing dwelling and for the construction	Gorey Corporation Lands, Gorey Urban	APPLICATION FINALISED	PERMISSION	CONDITIONAL	16/10/2023	17/04/2024		n/a		14.81
Westford County Council	2024/0365	Permission for retention for 1) Relocation of dwelling house granted under	Tomanogue, Castledockrell	APPLICATION FINALISED	PERMISSION	CONDITIONAL	05/04/2024	26/06/2024		n/a		24.32
Westford County Council	2023/0325	Permission for retention for upgrage of existing sewerage treatment system and	Ballinastrow Upper, Killenagh	APPLICATION FINALISED	PERMISSION	CONDITIONAL	31/03/2023	21/06/2023		n/a		7.81
Westford County Council	2022/1650	Permission for a garage/storage unit and all associated ancillary site works	Killbalkan, Ballybeg	APPLICATION FINALISED	PERMISSION	CONDITIONAL	13/12/2022	15/03/2023		n/a		23.37
Westford County Council	2022/0838	Permission for a single storey extension to the northwest of the existing	Parknacross, Ardamine	APPLICATION FINALISED	PERMISSION	CONDITIONAL	23/06/2022	07/11/2022		n/a		7.93
Westford County Council	2023/0630	Permission to erect a 24 metre high telecommunications monopole together with	Gorey Corporation Lands, Gorey Urban	APPLICATION FINALISED	PERMISSION	CONDITIONAL	06/06/2023	20/06/2024	ABP-118207-23	Granted (Conditional)		14.85
Westford County Council	2024/0247	Permission for retention of alterations and extension to dwelling	Monboy Upper, Rossminge	APPLICATION FINALISED	PERMISSION	CONDITIONAL	06/03/2024	29/05/2024		n/a		20.14
Westford County Council	2022/1578	Permission for 1) existing detached domestic garage to rear of dwelling house 2)	Effernage, Tinnacross	APPLICATION FINALISED	PERMISSION	CONDITIONAL	29/11/2022	26/05/2023		n/a		17.09
Westford County Council	2022/0856	Permission to construct a fully serviced dwelling house, domestic garage	Ennisicorthy, Ennisicorthy Urban	APPLICATION FINALISED	PERMISSION	CONDITIONAL	28/06/2022	07/12/2022		n/a		11.84
Westford County Council	2023/1531	Permission to erect a steel framed building which will contain workshop	Tomblick, Castledockrell	APPLICATION FINALISED	PERMISSION	CONDITIONAL	18/12/2023	25/03/2024		n/a		24.96
Westford County Council	2023/1007	Permission to erect a steel framed storage shed and all associated site and	Camolin, Kilcomb	APPLICATION FINALISED	PERMISSION	CONDITIONAL	29/08/2023	22/11/2023		n/a		14.69
Westford County Council	2023/0495	Permission for material change of use of a protected structure from mixed	Ennisicorthy, Ennisicorthy Urban	APPLICATION FINALISED	PERMISSION	CONDITIONAL	09/05/2023	31/07/2023		n/a		22.25
Westford County Council	2023/1330	Permission for the change of use from retail/office to retail/residential	Ennisicorthy, Ennisicorthy Urban	APPLICATION FINALISED	PERMISSION	CONDITIONAL	11/10/2022	01/03/2023		n/a		22.15
Westford County Council	2023/3042	Permission for retention of first floor area for use as dry storage, including	Monasooagh, Kilcomb	APPLICATION FINALISED	PERMISSION	CONDITIONAL	19/01/2023	13/04/2023		n/a		19.66
Westford County Council	2023/0036	Permission for retention for the construction of a single storey porch to the	Goreybridge, Gorey Urban	APPLICATION FINALISED	PERMISSION	CONDITIONAL	16/01/2023	05/04/2023		n/a		14.75
Westford County Council	2022/1276	Permission for the construction of a fully serviced dwelling house and including	Kilcorral, Ardacan	APPLICATION FINALISED	PERMISSION	CONDITIONAL	27/09/2022	07/02/2023		n/a		20.63
Westford County Council	2023/0046	Permission for retention of 2 no. pig breeding buildings and for retention of an	Garrygibbon & Johnstown, Ardcoim & Ardacan	APPLICATION FINALISED	PERMISSION	CONDITIONAL	20/01/2023	14/04/2023		n/a		21.13
Westford County Council	2023/0345	Permission for the retention and the continuation of use of an existing	Gorey Corporation Lands, Gorey Urban	n/a	n/a	n/a	04/04/2023			n/a		14.46
Westford County Council	2023/0178	Permission to construct an extension to the side and rear of existing dwelling	Camolin Park, Kilcomb	APPLICATION FINALISED	PERMISSION	CONDITIONAL	24/02/2023	22/05/2023		n/a		16.09
Westford County Council	2024/0788	Permission to demolish part of an existing two storey, part single storey	Castledockrell, Ardacan	n/a	n/a	n/a	04/07/2024			n/a		21.60
Westford County Council	2023/1261	Permission for a development comprising of a proposed extension to an existing	Ballaman/Moneyduff, Tormack	APPLICATION FINALISED	PERMISSION	CONDITIONAL	23/10/2023	22/01/2024		n/a		21.33
Westford County Council	2021/1549	Permission to erect a dwelling with services and domestic garage and all	Kilnichael Upper, Kilmahew	APPLICATION FINALISED	PERMISSION	CONDITIONAL	23/11/2022	20/02/2023		n/a		18.59
Westford County Council	2024/0003	Permission is being sought for the removal of existing uninhabitable	Kilnichael Lower, Courtown	APPLICATION FINALISED	PERMISSION	CONDITIONAL	03/01/2024	27/03/2024		n/a		10.57
Westford County Council	2022/1214	Permission to erect a dwellinghouse with connections to existing public services	Conatin Lower, Gorey Rural	APPLICATION FINALISED	PERMISSION	CONDITIONAL	12/09/2022	13/02/2023		n/a		15.00
Westford County Council	2024/0462	Permission for the construction of a dwelling house and all associated site work	Kilowen Upper, Kilgorman	APPLICATION FINALISED	PERMISSION	CONDITIONAL	26/04/2024	22/07/2024		n/a		21.93
Westford County Council	2023/0414	Permission for retention of an existing commercial building, used for vehicle	Island Upper, Rossminge	APPLICATION FINALISED	PERMISSION	CONDITIONAL	19/04/2023	13/07/2023		n/a		18.43
Westford County Council	2023/1236	Permission to erect a fully serviced dwelling house and domestic garage	Ballycarra, Castle Talbot	APPLICATION FINALISED	PERMISSION	CONDITIONAL	17/10/2023	17/01/2024		n/a		9.44
Westford County Council	2023/0605	Permission to install 20 number 2.4x6.0x2.59 high steel self-storage units	Ballycarra, Ballycaneew	n/a	n/a	n/a	30/05/2023			n/a		8.51
Westford County Council	2023/0991	Permission to erect a dwelling with services and domestic garage and all	Ballymurlagh, Tinnacross	APPLICATION FINALISED	PERMISSION	CONDITIONAL	25/08/2023	15/01/2024		n/a		16.48
Westford County Council	2023/1388	Permission for the removal of a mobile home and erection of a dwelling house	Slon (Richards), Ardamine	APPLICATION FINALISED	PERMISSION	CONDITIONAL	20/11/2023	08/08/2024		n/a		7.40
Westford County Council	2023/1083	Permission for the retention of an extension and alterations to an existing	Tomalasett, Ennisicorthy Rural	APPLICATION FINALISED	PERMISSION	CONDITIONAL	12/09/2023	29/04/2024		n/a		24.01
Westford County Council	2023/0911	Permission for development which will consist of: the infilling of lands	Courtenacragh/Conalein Upper, Courtown/Gorey Upper	APPLICATION FINALISED	PERMISSION	CONDITIONAL	04/08/2023	24/04/2024		n/a		14.30
Westford County Council	2022/1148	Permission for retention sought for single storey self contained one	Ballycarra Upper, Ardamine	n/a	n/a	n/a	30/06/2022			n/a		9.74
Westford County Council	2023/1450	Permission for 1. Modifications and the construction of an extension to	Ballina Upper, Kilmallick	APPLICATION FINALISED	PERMISSION	CONDITIONAL	04/12/2023	24/04/2024		n/a		16.78
Westford County Council	2023/1348	Permission to demolish existing shed on site and permission to erect three	Kilnichael, Linerick	APPLICATION FINALISED	PERMISSION	CONDITIONAL	08/11/2023	26/06/2024		n/a		20.41
Westford County Council	2023/0440	Permission to erect a serviced dwelling house and to carry out all associated	Kyle, Ballyboy	n/a	n/a	n/a	26/04/2023			n/a		10.51
Westford County Council	2023/0169	Permission to construct a fully serviced dwelling to provide accommodation for	Ballycaneew, Ballycaneew	APPLICATION FINALISED	PERMISSION	CONDITIONAL	23/02/2023	17/07/2023		n/a		20.93
Westford County Council	2024/0277	Permission for the retention of alterations and extensions to existing	Ballycaneew, Castle Ellis	APPLICATION FINALISED	PERMISSION	CONDITIONAL	13/03/2024	15/07/2024		n/a		13.72
Westford County Council	2024/0394	Permission to erect a single storey serviced dwelling house and to carry	Ballycarra, Castle Talbot	APPLICATION FINALISED	PERMISSION	CONDITIONAL	11/04/2024	31/07/2024		n/a		9.49
Westford County Council	2022/1455	Permission to erect a dwelling with services and domestic garage and all	Ballycarra, Ballybeg	APPLICATION FINALISED	PERMISSION	CONDITIONAL	01/11/2022	27/02/2023		n/a		22.04
Westford County Council	2023/0839	Permission to make alterations to existing dwelling and permission to	Monroe, Ballygarrett	n/a	n/a	n/a	21/07/2023			n/a		4.61
Westford County Council	2023/0159	Permission for retention of an unauthorised structure for use as a garden room	Ballymainshill, Ardamine	APPLICATION FINALISED	PERMISSION	CONDITIONAL	21/02/2023	17/05/2023		n/a		12.26
Westford County Council	2024/0105	Permission for proposed development at their existing motor showroom, to include	Ardacan, Ardacan	APPLICATION FINALISED	PERMISSION	CONDITIONAL	06/02/2024	29/04/2024		n/a		24.21
Westford County Council	2024/0156	Permission for the change of use from existing commercial office unit and	Gorey Corporation Lands, Gorey Urban	APPLICATION FINALISED	PERMISSION	CONDITIONAL	15/02/2024	09/05/2024		n/a		14.76
Westford County Council	2023/0640	Permission for retention for change made to approved extension and	Ballynastrow Lower, Courtown	APPLICATION FINALISED	PERMISSION	CONDITIONAL	06/06/2023	30/08/2023		n/a		10.75

Planning Authority	Application Number	Development Description	Development Address	Application Status	Application Type	Decision	Received Date	Grant Date	Apprentice Number	Agent Direction	On to Timeline (m)	On to ETA Boundary (m)
Westford County Council	20221068	Permission to erect a dwelling with services and domestic garage under roof	Kilcassery Upper, Ballymore	n/a	n/a	n/a	09/08/2022				12.86	3.60
Westford County Council	20240205	Permission for development on lands which will consist of continued	Ballyconmigr Lower, Castle Talbot	n/a	n/a	n/a	27/02/2024			n/a	11.45	10.22
Westford County Council	20240002	Permission for development of a slated cattle shed, silage base with walls	Courtough Upper, Castle Talbot	APPLICATION FINALISED	PERMISSION	CONDITIONAL	03/01/2024	29/04/2024		n/a	10.72	6.50
Westford County Council	20221083	Permission for retention of alterations to dwelling as a change to that	Ballyscartin, Courtown	APPLICATION FINALISED	PERMISSION	CONDITIONAL	12/08/2022	07/11/2022		n/a	14.62	14.00
Westford County Council	20221735	Permission to erect a dwelling with services and domestic garage under roof	Kilcassery Upper, Ballymore	n/a	n/a	n/a	23/12/2022			n/a	12.86	3.60
Westford County Council	20220859	Permission to erect a dwelling with services and domestic garage and all	Annaghilly, Wingfield	APPLICATION FINALISED	PERMISSION	CONDITIONAL	28/06/2022	19/09/2022		n/a	23.35	20.77
Westford County Council	20240849	Permission for the erection of a dwelling house, domestic garage/store and	Ardcavan, Ardavan	New Application	n/a	n/a	17/07/2024			n/a	24.19	20.01
Westford County Council	20220878	Permission for retention of (1) steel framed car port, (2) domestic storage	Clones Upper, Kilgorman	APPLICATION FINALISED	PERMISSION	CONDITIONAL	30/06/2022	21/09/2022		n/a	18.53	18.01
Westford County Council	20230621	Permission for retention of existing domestic garage and all associated site	Kilmurry, Courtown	APPLICATION FINALISED	PERMISSION	CONDITIONAL	01/06/2023	23/08/2023		n/a	16.01	15.38
Westford County Council	20230759	Permission to erect a steel framed shed for the purpose of vintage car storage	Mountnebo, Kilmahue	APPLICATION FINALISED	PERMISSION	CONDITIONAL	03/07/2023	25/09/2023		n/a	18.89	16.88
Westford County Council	20240437	Permission for the erection of an extension to the existing dwelling house	Kilgibbon, Bree	APPLICATION FINALISED	PERMISSION	CONDITIONAL	22/04/2024	15/07/2024		n/a	24.38	10.16
Westford County Council	20240053	Permission for the construction of a dwelling house and all associated site	Kilcassery Upper, Kilgorman	n/a	n/a	n/a	22/01/2024			n/a	21.94	21.41
Westford County Council	20240022	Permission to erect an overground circular slurry store	Clonerranny, Kilgorman	New Application	n/a	n/a	15/01/2024			n/a	19.63	19.09
Westford County Council	20231543	Permission for the construction of a domestic garage and associated works	Kilmallock, Kilmallock	APPLICATION FINALISED	PERMISSION	CONDITIONAL	19/12/2023	21/03/2024		n/a	19.80	11.61
Westford County Council	20230198	Permission for the proposed erection of a fully serviced dwelling house and	Kilpierce, Ballyhughard	APPLICATION FINALISED	PERMISSION	CONDITIONAL	01/03/2023	24/05/2023		n/a	17.59	3.13
Westford County Council	20230777	Permission for development which will consist of (i) The construction of six	Slievenagore, Ballyhughard	n/a	n/a	n/a	26/06/2023			n/a	13.27	6.93
Westford County Council	20230056	Permission for the retention of an existing domestic garage	Moynecross Upper, Gorey Rural	n/a	n/a	n/a	24/01/2023			n/a	13.43	10.95
Westford County Council	20230864	Permission for the retention of alterations and extensions to an existing	Eniscorthy, Eniscorthy Urban	APPLICATION FINALISED	PERMISSION	CONDITIONAL	27/07/2023	16/10/2023		n/a	22.47	5.24
Westford County Council	20230607	Permission for development which will consist of the construction of Phase 1	Greenville, Eniscorthy Rural	APPLICATION FINALISED	PERMISSION	CONDITIONAL	30/05/2023	13/11/2023		n/a	22.58	4.67
Westford County Council	20231404	Permission is being sought for alterations and additions to an existing	Kilmurry, Courtown	APPLICATION FINALISED	PERMISSION	CONDITIONAL	24/11/2023	15/04/2024		n/a	15.55	15.55
Westford County Council	20231120	Permission for the demolition of an existing dwelling and construction	Tarhill, Ballynacarrig, Courtown	APPLICATION FINALISED	PERMISSION	CONDITIONAL	19/09/2023	04/03/2024		n/a	15.88	15.31
Westford County Council	20240073	Permission for changes to the development granted planning permission	Clogh, Gorey Rural	APPLICATION FINALISED	PERMISSION	CONDITIONAL	30/01/2024	24/04/2024		n/a	13.01	10.24
Westford County Council	20240087	Permission for (A) change of use for a portion of the public house to retail (B)	Ballyramon, Ardavan	APPLICATION FINALISED	PERMISSION	CONDITIONAL	01/02/2024	24/04/2024		n/a	22.13	17.01
Westford County Council	20230342	Permission for the construction of dwelling with services and all associated	Ballyconmone, Courtown	APPLICATION FINALISED	PERMISSION	CONDITIONAL	04/04/2023	28/06/2023		n/a	13.76	13.14
Westford County Council	20221588	Permission for a temporary retention (5 years) of a temporary dwelling and all	Codnamine, Edmone	n/a	n/a	n/a	30/11/2022			n/a	21.45	12.21
Westford County Council	20230205	Permission to construct a fully serviced dwelling house and garage	Garryvoden Upper, Castle Ellis	APPLICATION FINALISED	PERMISSION	CONDITIONAL	03/03/2023	16/10/2023		n/a	13.59	11.51
Westford County Council	20240139	Permission for the erection of an agricultural building for the housing of	Bossmore North, Rossmore	n/a	n/a	n/a	14/02/2024			n/a	18.56	13.03
Westford County Council	20230214	Permission for retention of a stand alone building as built to the rear of	Bennistown Lower, Gorey Rural	APPLICATION FINALISED	PERMISSION	CONDITIONAL	07/03/2023	31/05/2023		n/a	14.34	12.82
Westford County Council	20230372	Permission for the restoration of a quarry void. The application area will be	Brownwood, Eniscorthy Rural	n/a	n/a	n/a	06/04/2023			n/a	22.22	7.05
Westford County Council	20230027	Permission for proposed erection of a fully serviced dwelling house	Kilmurry, Ardavan	APPLICATION FINALISED	PERMISSION	CONDITIONAL	17/01/2023	05/04/2023		n/a	19.98	15.38
Westford County Council	20230080	Permission for retention for an extension to the rear of existing dwelling	Part of Castlebridge, Ardavan	APPLICATION FINALISED	PERMISSION	CONDITIONAL	31/01/2023	26/04/2023		n/a	22.19	17.26
Westford County Council	20230542	Permission for retention for 2 existing domestic Garage & 2 Existing	Millhouse, Marthstown	APPLICATION FINALISED	PERMISSION	CONDITIONAL	19/05/2023	14/08/2023		n/a	23.94	5.86
Westford County Council	20230728	Permission to erect a dwelling with services and domestic garage and all	Cummore/Ballyvaughan, Ballyvaughan	APPLICATION FINALISED	PERMISSION	CONDITIONAL	26/06/2023	18/09/2023		n/a	12.04	8.12
Westford County Council	20231171	Permission for retention for the following: a sunroom to the rear, for the	Coolanary, Ardavin	APPLICATION FINALISED	PERMISSION	CONDITIONAL	29/09/2023	15/05/2024		n/a	18.52	16.84
Westford County Council	20221135	Permission to erect a dwelling with services and domestic garage and all	Borahoe/Coolook More, Kilmallock	APPLICATION FINALISED	PERMISSION	CONDITIONAL	26/08/2022	29/03/2023		n/a	5.70	4.35
Westford County Council	20231013	Permission to erect a two storey dwelling with services, domestic garage and	Ashwood Upper, Ballyvaughan	n/a	n/a	n/a	29/08/2023			n/a	23.63	23.09
Westford County Council	20231199	Permission to erect a fully serviced dwelling house with domestic garage	Scarnagh Lower, Ballyvaughan	n/a	n/a	n/a	09/10/2023			n/a	23.21	22.65
Westford County Council	20230716	Permission to erect straw shed and associated site works	Belinagh, Tibora	APPLICATION FINALISED	PERMISSION	CONDITIONAL	23/06/2023	18/09/2023		n/a	15.60	5.84
Westford County Council	20231417	Permission for the development of a soil recovery facility	Cullinane, Tombrack	APPLICATION FINALISED	PERMISSION	CONDITIONAL	04/12/2023	06/03/2024		n/a	22.95	10.65
Westford County Council	20240540	Permission to construct a domestic shed to include home office, gym area	Greenville, Eniscorthy Rural	APPLICATION FINALISED	PERMISSION	CONDITIONAL	28/03/2024	19/06/2024		n/a	22.88	4.92
Westford County Council	20230184	Permission to install a 21m multi-user lattice type telecommunications	Upton, Ford	APPLICATION FINALISED	PERMISSION	CONDITIONAL	24/02/2023	22/05/2023		n/a	3.02	2.59
Westford County Council	20231378	Permission for the retention of works to date and permission to complete	Monaghan Lower, Rossmore	APPLICATION FINALISED	PERMISSION	CONDITIONAL	18/10/2023	28/06/2024		n/a	19.31	13.37
Westford County Council	20240190	Permission to erect a dwelling with services and domestic garage	Ballinac, Tombrack	APPLICATION FINALISED	PERMISSION	CONDITIONAL	22/02/2024	15/05/2024		n/a	21.52	8.03
Westford County Council	20221187	Permission for retention for (1) existing extension to rear of dwelling house	Scarlackbush, Edmone	APPLICATION FINALISED	PERMISSION	CONDITIONAL	06/09/2022	20/01/2023		n/a	21.96	9.68
Westford County Council	20240051	Permission to [1] erect a steel framed extension to agricultural shed for handli	Ask, Ballyvaughan	n/a	n/a	n/a	22/01/2024			n/a	17.24	16.52
Westford County Council	20220984	Permission to erect a steel framed building for use as a warehouse with	Ballyvaughan, Ballyvaughan	APPLICATION FINALISED	PERMISSION	CONDITIONAL	19/07/2022	01/02/2023		n/a	15.96	15.17
Westford County Council	20230848	Permission for amendments to previously approved planning permission	Castlemansley, Ford	APPLICATION FINALISED	PERMISSION	CONDITIONAL	25/07/2023	16/10/2023		n/a	2.17	1.80

Reference Number	Development Description	Development Address	Application Status	Application Type	Condition	Refused Date	Refused Reason	Appeal Ref Number	Appeal Ref Description	Report Duration	Out to Public Consult	Out to Public Consult
Westford County Council	20230091	for	APPLICATION FINALISED	PERMISSION	n/a	02/07/2023				n/a	3.75	3.07
Westford County Council	20230058	for	APPLICATION FINALISED	PERMISSION	n/a	24/01/2023				n/a	16.70	15.22
Westford County Council	20231521	Permission to erect a general purpose storage shed for agricultural use	APPLICATION FINALISED	PERMISSION	n/a	15/12/2023				n/a	24.95	8.08
Westford County Council	20221689	Permission to upgrade existing sewage treatment system to EPA regulations	APPLICATION FINALISED	PERMISSION	n/a	20/12/2023				n/a	8.53	7.92
Westford County Council	20231179	Permission to demolish existing sewage treatment system to EPA regulations and	APPLICATION FINALISED	PERMISSION	n/a	03/10/2023				n/a	18.06	1.14
Westford County Council	20231670	Permission for retention and completion of minor alterations to the dwelling	APPLICATION FINALISED	PERMISSION	n/a	13/12/2023				n/a	24.23	16.54
Westford County Council	20240714	Permission to construct an extension to side and front of existing dwelling	APPLICATION FINALISED	PERMISSION	n/a	21/06/2024				n/a	9.33	0.00
Westford County Council	20230406	Permission to erect a two-storey dwelling with services, domestic garage and	APPLICATION FINALISED	PERMISSION	n/a	18/04/2023				n/a	15.57	14.99
Westford County Council	20240067	Permission to erect a dwelling with services and domestic garage and all	APPLICATION FINALISED	PERMISSION	n/a	29/01/2024				n/a	14.13	7.00
Westford County Council	20221241	Permission for (1) Construction of a parent flat and installation of a new foul	APPLICATION FINALISED	PERMISSION	n/a	16/09/2023				n/a	18.48	14.03
Westford County Council	20231133	Permission for one number fully serviced single storey dwelling	APPLICATION FINALISED	PERMISSION	n/a	22/09/2023				n/a	4.52	4.08
Westford County Council	20230582	Permission for revisions to house type as previously granted under Planning	APPLICATION FINALISED	PERMISSION	n/a	25/05/2023				n/a	21.24	9.86
Westford County Council	20230021	Permission for the proposed erection of a maintenance building and	APPLICATION FINALISED	PERMISSION	n/a	13/01/2023				n/a	22.64	5.17
Westford County Council	20240014	Permission to subdivide the site of existing single-storey dwelling	APPLICATION FINALISED	PERMISSION	n/a	11/01/2024				n/a	15.13	13.79
Westford County Council	20231089	Permission to erect a two-storey dwelling house with services and domestic	APPLICATION FINALISED	PERMISSION	n/a	12/09/2023				n/a	15.71	6.76
Westford County Council	20231074	Permission to construct a fitness studio, storerooms and associated works	APPLICATION FINALISED	PERMISSION	n/a	08/09/2023				n/a	10.10	9.43
Westford County Council	20231366	Permission for retention of change of location of entrance	APPLICATION FINALISED	PERMISSION	n/a	03/11/2023				n/a	9.98	6.00
Westford County Council	20221614	Permission to erect a two-storey dwelling with services, domestic garage and	APPLICATION FINALISED	PERMISSION	n/a	06/12/2022				n/a	15.83	13.68
Westford County Council	20231570	Permission for the construction of a fully serviced dwelling with domestic	APPLICATION FINALISED	PERMISSION	n/a	10/11/2022				n/a	17.40	12.83
Westford County Council	20231164	Permission for erection/installation of a Solar Panel Array (16 Kw Hrs) on the	APPLICATION FINALISED	PERMISSION	n/a	21/12/2023				n/a	13.60	11.52
Westford County Council	2023174	Permission for the change of use of part of a residential Community Centre	APPLICATION FINALISED	PERMISSION	n/a	16/11/2023				n/a	14.40	13.99
Westford County Council	20220791	Permission for the construction of a fully serviced dwelling with domestic	APPLICATION FINALISED	PERMISSION	n/a	13/06/2023				n/a	13.61	11.52
Westford County Council	20230659	Permission for the erection of a two-storey extension to the side of	APPLICATION FINALISED	PERMISSION	n/a	13/06/2023				n/a	10.58	4.30
Westford County Council	20230009	10 Permission for development which will consist of permission for a period of	APPLICATION FINALISED	PERMISSION	n/a	09/01/2023				n/a	16.33	0.84
Westford County Council	20221733	part Permission for a retirement based caravan park, which will include : a) the	Appealed	n/a	n/a	23/12/2022				n/a	8.00	7.39
Westford County Council	20230282	Permission for retention for the temporary siting of a mobile home to the rear	APPLICATION FINALISED	PERMISSION	n/a	21/03/2023				n/a	21.34	16.18
Westford County Council	20240232	Permission for retention of extension to rear of dwelling and all associated	APPLICATION FINALISED	PERMISSION	n/a	04/03/2024				n/a	22.78	5.20
Westford County Council	2023121	Permission to erect a dwelling with services and domestic garage	APPLICATION FINALISED	PERMISSION	n/a	28/02/2023				n/a	13.30	4.41
Westford County Council	20240218	Permission to block up existing unauthorised entrance and rear gate	APPLICATION FINALISED	PERMISSION	n/a	14/08/2024				n/a	22.47	12.18
Westford County Council	20240283	Permission to erect a single storey dwelling house and to carry out all	APPLICATION FINALISED	PERMISSION	n/a	15/03/2024				n/a	17.95	6.80
Westford County Council	20240025	Permission for modifications and an extension to existing house	APPLICATION FINALISED	PERMISSION	n/a	17/01/2024				n/a	13.30	11.47
Westford County Council	20230966	Permission for the construction of a domestic rear extension and rear	APPLICATION FINALISED	PERMISSION	n/a	02/02/2023				n/a	23.75	23.15
Westford County Council	20230912	Permission for retention of changes made to existing domestic garage	APPLICATION FINALISED	PERMISSION	n/a	02/02/2023				n/a	23.75	23.15
Westford County Council	20230823	Permission to erect a dwelling house with services and domestic garage	APPLICATION FINALISED	PERMISSION	n/a	17/07/2023				n/a	11.75	10.49
Westford County Council	20230436	Permission for the decommissioning of the existing on site septic tank	APPLICATION FINALISED	PERMISSION	n/a	26/04/2023				n/a	19.78	12.50
Westford County Council	20230124	Permission for the development which will consist of (1) the demolition of the	APPLICATION FINALISED	PERMISSION	n/a	09/02/2023				n/a	20.31	9.79
Westford County Council	20240453	Permission to propose new material finishes to existing elevations and	APPLICATION FINALISED	PERMISSION	n/a	25/04/2024				n/a	19.79	2.84
Westford County Council	20231393	alteratio Permission to extend the roof of existing milling plant	APPLICATION FINALISED	PERMISSION	n/a	21/11/2023				n/a	16.92	3.82
Westford County Council	20240039	Permission for a new wastewater treatment system within the site	APPLICATION FINALISED	PERMISSION	n/a	19/01/2024				n/a	14.74	3.86
Westford County Council	20231551	Outline permission for renovation of existing dwelling, relocation of hay barn	APPLICATION FINALISED	PERMISSION	n/a	20/12/2023				n/a	9.35	7.21
Westford County Council	20230174	Permission for the erection of a dwelling house, domestic garage/store	APPLICATION FINALISED	PERMISSION	n/a	23/02/2023				n/a	22.27	14.08
Westford County Council	20230508	Permission to erect an overhead slurry storage tank and to carry out all	APPLICATION FINALISED	PERMISSION	n/a	10/05/2023				n/a	11.74	4.43
Westford County Council	20230099	Permission for retention for (A) domestic garage (B) an attic conversion	APPLICATION FINALISED	PERMISSION	n/a	02/05/2023				n/a	20.03	12.73
Westford County Council	20230070	Permission to erect an extension to the front of existing vehicle sales	APPLICATION FINALISED	PERMISSION	n/a	27/01/2023				n/a	21.37	3.39

Planning Authority	Application Number	Development Description	Development Address	Application Status	Application Type	Decision	Received Date	Grant Date	Appeal Ref Number	Agreed Decision	Out to Timeline (m)	Out to Timeline (m)
Wexford County Council	20221073	Permission to erect a new bungalow type dwelling with services and associated	Barnland, Ballyneagrath	APPLICATION FINALISED	PERMISSION	CONDITIONAL	09/08/2022	09/01/2023		n/a	18.51	17.20
Wexford County Council	20241021	Permission for retention of extensions and alterations to an existing domestic	Galbally, Ardawan	New Application	n/a	n/a	27/08/2024			n/a	20.23	16.57
Wexford County Council	20230585	Permission to construct a dwelling house with domestic garage, new effluent	Bridewell Rd, Ballyellis	APPLICATION FINALISED	PERMISSION	CONDITIONAL	25/05/2023	18/09/2023		n/a	21.13	13.51
Wexford County Council	20240162	Permission for retention for a cattle shed and permission for the construction	Tircurry, Ballycarney	n/a	PERMISSION	n/a	16/02/2024			n/a	21.86	5.74
Wexford County Council	20202794	Permission for retention for alterations to floorplans, facades of existing	Ballydoonane, Ballyvaldon	APPLICATION FINALISED	PERMISSION	CONDITIONAL	14/06/2022	07/09/2022		n/a	9.69	7.43
Wexford County Council	20240966	Permission to construct an entrance from the public road for access to agric	Kilbride, Courtown	New Application	n/a	n/a	13/08/2024			n/a	12.30	11.67
Wexford County Council	20240996	Permission for retention of existing domestic garage/store and all associated	Drumgold, Enniscorthy Rural	APPLICATION FINALISED	PERMISSION	CONDITIONAL	02/02/2024	24/04/2024		n/a	19.57	4.44
Wexford County Council	20230289	Permission for change of use of Parish Hall to Preschool & Afterschool service	Mountin Upper, Castledockrell	APPLICATION FINALISED	PERMISSION	CONDITIONAL	22/03/2023	13/11/2023		n/a	24.86	8.38
Wexford County Council	5254-23	Remove phone kiosk and replace with phone box and pedestal	Main Street, Gorey	New Application	n/a	n/a	18/12/2023			n/a	14.81	13.55
Wexford County Council	20230382	Permission for retention of (1) alterations and extensions to dwelling (2)	Mill Lands, Courtown	APPLICATION FINALISED	PERMISSION	CONDITIONAL	11/04/2023	31/07/2023		n/a	13.38	12.22
Wexford County Council	20221505	Permission for retention of extensions to the side and rear of existing	Tombrackwood, Ferns	APPLICATION FINALISED	PERMISSION	CONDITIONAL	15/11/2022	29/03/2023		n/a	19.39	5.79
Wexford County Council	20230285	Permission to erect a single storey dwelling with services, ancillary works and	Seaford, Courtown	APPLICATION FINALISED	PERMISSION	CONDITIONAL	21/03/2023	14/06/2023		n/a	13.72	13.14
Wexford County Council	20230702	Permission to construct a fully serviced dwelling house & garage with	Monastograph, Kilsomb	n/a	n/a	n/a	22/06/2023			n/a	19.86	11.69
Wexford County Council	2021422	Permission to erect a single storey dwelling with services, domestic garage	Ballynahack (Ballygheen North Bv),	n/a	n/a	n/a	25/10/2022			n/a	7.03	6.58
Wexford County Council	20221644	Permission for the construction of a new single-storey extension to the	Duffick, Courtown	APPLICATION FINALISED	PERMISSION	CONDITIONAL	12/12/2022	15/03/2023		n/a	12.91	12.36
Wexford County Council	20241007	Permission to erect an agricultural shed (straw-bodded shed) for sheep and	Derry, Ballyhaskell	New Application	n/a	n/a	22/08/2024			n/a	14.39	4.99
Wexford County Council	20240264	Permission for retention for the temporary usage of a domestic cabin	Baradown Lower, Gorey Rural	n/a	n/a	n/a	11/03/2024			n/a	11.22	9.88
Wexford County Council	20220761	Permission for (1) the proposed internal alterations to the existing Public	Ballynagagh, Castle Talbot	APPLICATION FINALISED	PERMISSION	CONDITIONAL	07/06/2022	12/12/2022		n/a	12.13	10.27
Wexford County Council	20230283	Permission for development, The development will consist of amendments	Benage & Tomilla Lower & Tomilla Upper, Courtown	APPLICATION FINALISED	PERMISSION	CONDITIONAL	21/03/2023	12/06/2023		n/a	11.31	10.34
Wexford County Council	20230313	Permission for change of use of existing building to retail use (by scheduled	Gorey Corporationlands, Gorey Urban	Appealed	n/a	n/a	29/03/2023		ABP-318014-23	n/a	14.77	13.57
Wexford County Council	20230994	Permission to erect a dwelling house with services and domestic garage	Ballymorgan, Tombrack	APPLICATION FINALISED	PERMISSION	CONDITIONAL	25/08/2023	11/01/2024		n/a	23.26	9.42
Wexford County Council	20211594	Permission for retention of (1) extensions constructed to dwelling and (2)	Tongarragh, Castledockrell	APPLICATION FINALISED	PERMISSION	CONDITIONAL	01/12/2021	19/07/2023		n/a	23.71	6.94
Wexford County Council	20221172	Permission for retention is sought for a granny flat, permission for retention	Ballynarry Upper, Ardaneis	APPLICATION FINALISED	PERMISSION	CONDITIONAL	18/10/2022	18/01/2023		n/a	9.53	8.91
Wexford County Council	20230249	Permission for a change of use of part of existing residential care building	Gorey Corporationlands, Gorey Urban	APPLICATION FINALISED	PERMISSION	CONDITIONAL	14/03/2023	06/06/2023		n/a	14.90	13.47
Wexford County Council	20231482	Permission for retention for development consisting of the retention of an	Ballina Upper, Castle Ellis	APPLICATION FINALISED	PERMISSION	CONDITIONAL	11/12/2023	10/07/2024		n/a	14.80	13.06
Wexford County Council	20220735	Permission to erect a serviced dwelling house and a domestic garage/store	Garrynk (EO Castle Ellis), Castle Ellis	APPLICATION FINALISED	PERMISSION	CONDITIONAL	31/05/2022	28/09/2022		n/a	14.11	10.43
Wexford County Council	20230580	Permission for a change of unit types for previously approved 2 & 3 bedroom,	Coolanery, Ardcom	APPLICATION FINALISED	PERMISSION	CONDITIONAL	24/05/2023	16/08/2023		n/a	18.44	16.58
Wexford County Council	20231142	Permission to install a sewage treatment system to upgrade existing septic	Johnstown, Ardawan	APPLICATION FINALISED	PERMISSION	CONDITIONAL	25/09/2023	18/11/2023		n/a	21.59	17.86
Wexford County Council	20230259	Permission for the demolition of an extension to the rear of an existing	Ballymorrage, Ardcom	APPLICATION FINALISED	PERMISSION	CONDITIONAL	16/05/2023	09/08/2023		n/a	19.90	17.52
Wexford County Council	20221000	Reg. Inf. Permission for modification to the development approved under Planning	Greenville, Enniscorthy Rural	APPLICATION FINALISED	PERMISSION	CONDITIONAL	21/07/2022	12/10/2022		n/a	22.81	4.84
Wexford County Council	2021230	Permission for modifications to the existing Water Treatment Plant	Templehamon, Enniscorthy	APPLICATION FINALISED	PERMISSION	CONDITIONAL	14/09/2021	01/02/2023		n/a	21.36	4.20
Wexford County Council	20240747	Permission for retention for 1) Relocation of dwelling house granted under	Ballyelly, Kilmallock	n/a	n/a	n/a	27/06/2024			n/a	18.12	9.96
Wexford County Council	20221643	Permission for alterations to previously granted and commenced	Knockmullen, Gorey Rural	APPLICATION FINALISED	PERMISSION	CONDITIONAL	09/12/2022	13/03/2023		n/a	13.93	12.72
Wexford County Council	20240825	Permission for retention for existing entrance for dwelling house to public	Ballynahalin, Enniscorthy Rural	n/a	n/a	n/a	11/07/2024			n/a	20.59	2.47
Wexford County Council	20221198	Permission to convert and extend an existing domestic garage to a two storey	Enniscorthy, Enniscorthy Rural	n/a	n/a	n/a	07/09/2022			n/a	22.24	4.50
Wexford County Council	20240720	Permission for retention of (1) alterations to dwelling (2) retention of revised	Mullaun, Coolgreany	n/a	n/a	n/a	24/06/2024			n/a	24.09	23.11
Wexford County Council	20230253	Permission to erect a dwelling with services and domestic garage and all	Lonlogue, Castle Talbot	APPLICATION FINALISED	PERMISSION	CONDITIONAL	15/03/2023	16/08/2023		n/a	8.42	4.73
Wexford County Council	20240521	Permission for the change of use from former office/retail to residential	Enniscorthy, Enniscorthy Urban	APPLICATION FINALISED	PERMISSION	CONDITIONAL	09/05/2024	31/07/2024		n/a	22.15	4.90
Wexford County Council	20230594	Permission for the construction of 1 no. 2 storey dwelling unit	Kilmerin, Limerick	APPLICATION FINALISED	PERMISSION	CONDITIONAL	23/08/2023			n/a	20.57	19.65
Wexford County Council	20230528	Permission for the erection of a potting shed and storage shed on the site	Glennary, Ardawan	APPLICATION FINALISED	PERMISSION	CONDITIONAL	16/05/2023	09/08/2023		n/a	20.79	15.91
Wexford County Council	20221615	Permission for retention of existing detached granny flat (separate dwelling	Ballingale, Tombrack	n/a	n/a	n/a	06/12/2022			n/a	23.39	8.44
Wexford County Council	20230804	Permission to construct a domestic storage shed and garden room to the rear	Gorey Hill, Gorey Rural	APPLICATION FINALISED	PERMISSION	CONDITIONAL	13/07/2023	02/10/2023		n/a	15.10	13.51
Wexford County Council	20240197	Permission for retention for installation of rock armour to shore line	Ardawan, Ardawan	n/a	n/a	n/a	26/02/2024			n/a	24.26	20.12

Planning Authority	Application Number	Development Description	Development Address	Application Status	Referral Type	Decision Date	Decision	Appeal Date	Appeal Outcome	Final Decision Date	Final Decision Outcome
Wexford County Council	202310636	Permission to erect a single storey dwelling with services, domestic garage	Cahore, Cahore	APPLICATION FINALISED	PERMISSION	06/06/2023	CONDITIONAL	30/08/2023	n/a	1.60	0.85
Wexford County Council	202310947	Permission for retention of a single storey extension to the existing dwelling	Gorey Hill, Gorey Rural	APPLICATION FINALISED	PERMISSION	15/08/2023	CONDITIONAL	12/06/2024	n/a	14.45	12.76
Wexford County Council	20240649	Permission to erect an extension to the side of dwelling and all associated site	Knockbrandon Upper, Monaseed	APPLICATION FINALISED	PERMISSION	10/06/2024	CONDITIONAL	28/08/2024	n/a	21.09	16.23
Wexford County Council	202310248	Permission for retention of a change of use of the upper floors of the existing	Ennisconny, Ennisconny Urban	APPLICATION FINALISED	PERMISSION	14/03/2023	CONDITIONAL	06/06/2023	n/a	22.14	4.93
Wexford County Council	20221442	Permission to erect a solar energy collection installation at existing hotel	Knockmullen, Gorey Rural	APPLICATION FINALISED	PERMISSION	28/10/2022	CONDITIONAL	25/01/2023	n/a	13.78	12.51
Wexford County Council	202310352	Permission for retention for a domestic garage as constructed on site to include	Kilnew (Ballaghkeen North Bv), Ballyvaughan	APPLICATION FINALISED	PERMISSION	05/04/2023	CONDITIONAL	25/10/2023	n/a	7.24	5.51
Wexford County Council	20221672	Permission for retention of as constructed elevations to approved serviced	Scarawalsh, Ballycarney	APPLICATION FINALISED	PERMISSION	15/12/2022	CONDITIONAL	24/05/2023	n/a	20.54	3.04
Wexford County Council	20231498	Permission for the erection of a single storey rear extension to an existing	Askegarran Lower, Ardamine	APPLICATION FINALISED	PERMISSION	13/12/2023	CONDITIONAL	17/04/2024	n/a	5.95	5.42
Wexford County Council	20240333	Permission for retention for an extension to the rear of existing dwelling	Ennisconny, Ennisconny Rural	APPLICATION FINALISED	PERMISSION	28/03/2024	CONDITIONAL	19/06/2024	n/a	22.75	5.22
Wexford County Council	20240707	Permission for (i) retention of existing domestic garage/store	Ballymore Upper, Kilcormick	n/a	n/a	20/06/2024	n/a	n/a	n/a	12.23	1.19
Wexford County Council	20220877	Permission for retention of existing extensions to the rear of dwelling and	Scarnagh Lower, Ballyjarkin	APPLICATION FINALISED	PERMISSION	30/06/2022	CONDITIONAL	07/11/2022	n/a	23.24	22.67
Wexford County Council	20231075	Permission for construction of a) Astro turf all-weather playing surfaces	Conatin Lower, Gorey Rural	APPLICATION FINALISED	PERMISSION	08/09/2023	CONDITIONAL	04/12/2023	n/a	14.92	14.01
Wexford County Council	20240816	Permission for the following: a) the upgrade of an existing site entrance and	Conatin Lower, Gorey Rural	n/a	n/a	09/07/2024	n/a	n/a	n/a	14.88	13.94
Wexford County Council	20240408	Permission to construct a single storey dwelling with services	Medonahill, Ballyvaughan	APPLICATION FINALISED	PERMISSION	15/04/2024	CONDITIONAL	19/08/2024	n/a	11.62	5.87
Wexford County Council	20221165	Permission for the construction of a housing development comprising of	Kilfinerin, Limerick	APPLICATION FINALISED	PERMISSION	01/09/2022	CONDITIONAL	26/04/2023	n/a	20.46	19.52
Wexford County Council	20230750	Permission to construct two single storey extensions to rear and side of	Bolacsheer, Tombrack	APPLICATION FINALISED	PERMISSION	29/06/2023	CONDITIONAL	22/01/2024	n/a	21.30	8.03
Wexford County Council	20231554	Permission for development which will consist of permission to construct	Ballindrummin, Killenagh	APPLICATION FINALISED	PERMISSION	20/12/2023	CONDITIONAL	25/03/2024	n/a	6.00	3.57
Wexford County Council	20240043	Permission for change of use from previously approved Class 4 light industrial	Moyné Lower, Ennisconny Rural	APPLICATION FINALISED	PERMISSION	19/01/2024	CONDITIONAL	04/04/2024	n/a	21.08	2.89
Wexford County Council	20221530	Permission for the proposed construction of a fully serviced dwelling house	Ballyskil, Ballymore	APPLICATION FINALISED	PERMISSION	18/11/2022	CONDITIONAL	14/04/2023	n/a	15.64	4.63
Wexford County Council	20231008	Permission for retention of 1) extension to the side of existing dwelling, 2)	Kilnamuttaun, Ballyvaughan	APPLICATION FINALISED	PERMISSION	29/08/2023	CONDITIONAL	22/11/2023	n/a	4.29	3.83
Wexford County Council	20230151	Permission for (A) Retention permission for the conversion of a former	Ballygarrett, Ballygarrett	APPLICATION FINALISED	PERMISSION	17/02/2023	CONDITIONAL	19/07/2023	n/a	2.88	2.23
Wexford County Council	20230682	Permission to construct a domestic storage shed to the rear garden of my	Middletown, Ardamine	APPLICATION FINALISED	PERMISSION	19/06/2023	CONDITIONAL	29/05/2024	ABP-317939-23	9.26	8.65
Wexford County Council	20240192	Permission for retention and full planning permission within a c. 0.3433	Conatin Lower, Gorey Rural	n/a	n/a	23/02/2024	n/a	n/a	n/a	15.24	14.19
Wexford County Council	20231565	Permission for the erection of single storey extension onto existing dwelling	Templeshannon, Ennisconny Rural	APPLICATION FINALISED	PERMISSION	21/12/2023	CONDITIONAL	25/03/2024	n/a	21.42	3.98
Wexford County Council	20231394	Permission for the construction of a dwelling and domestic garage	Glenage, Coolgeary	n/a	n/a	21/11/2023	n/a	n/a	n/a	24.74	24.01
Wexford County Council	20231309	Permission to erect 2 no. two bed apartments with connection to public	Kilfinerin, Limerick	n/a	n/a	31/10/2023	n/a	n/a	n/a	20.56	19.57
Wexford County Council	20240936	Permission to construct a dwelling house with services, domestic garage	Conamona Lower, Monaseed	New Application	n/a	06/08/2024	n/a	n/a	n/a	18.87	14.16
Wexford County Council	20231280	Permission to demolish existing habitable single storey detached dwelling	Glen Richards, Ardamine	n/a	n/a	24/10/2023	n/a	8.02	n/a	22.35	14.26
Wexford County Council	20240595	Permission for the erection of a fully serviced dwelling house	Tobberfinck, Artramon	n/a	n/a	24/05/2024	n/a	n/a	n/a	22.68	4.91
Wexford County Council	20240261	Permission for development which will consist of (a) the construction	Ennisconny, Ennisconny Rural	APPLICATION FINALISED	PERMISSION	08/03/2024	CONDITIONAL	12/08/2024	n/a	n/a	n/a
Wexford County Council	202310830	Permission for extension and alterations to existing dwelling house together	Tomadilly, Marshaldstown	APPLICATION FINALISED	PERMISSION	19/07/2023	CONDITIONAL	06/02/2024	n/a	23.62	5.87
Wexford County Council	202310273	Permission for the alteration to the front elevation and construction of a	Gorey Corporation/Lands, Gorey	APPLICATION FINALISED	PERMISSION	21/03/2023	CONDITIONAL	12/06/2023	n/a	14.50	13.17
Wexford County Council	20231439	Permission for retention of works to dwelling (pl. ref 20091099) to date and	Conilla West, Ballyneagrath	APPLICATION FINALISED	PERMISSION	01/12/2023	CONDITIONAL	04/03/2024	n/a	18.53	17.58
Wexford County Council	20240161	Permission for the retention of a pay-to-use portable waste compactor	Conatin Lower, Gorey Rural	APPLICATION FINALISED	PERMISSION	16/02/2024	CONDITIONAL	13/05/2024	n/a	14.97	13.80
Wexford County Council	20240293	Permission for the upgrade and relocation of existing waste water treatment	Ballycarraige Upper, The Harrow	APPLICATION FINALISED	PERMISSION	19/03/2024	CONDITIONAL	12/06/2024	n/a	13.56	0.93
Wexford County Council	20240066	Permission for retention of alterations to dwelling and domestic garage as a	Money, Ballyellis	APPLICATION FINALISED	PERMISSION	29/01/2024	CONDITIONAL	22/04/2024	n/a	22.96	14.93
Wexford County Council	202310176	Permission for proposed erection of alterations and extensions (stand alone	Ich, Castle Ellis	APPLICATION FINALISED	PERMISSION	23/02/2023	CONDITIONAL	15/05/2023	n/a	12.19	10.38
Wexford County Council	20240548	Permission for the provision of an extension to the side of existing	Ballymore Middle, Ardcanon	n/a	n/a	21/05/2024	n/a	n/a	n/a	19.76	16.06
Wexford County Council	20240173	Permission for the provision of an external access stairs to the	Ballymore Upper, Ardamine	APPLICATION FINALISED	PERMISSION	20/02/2024	CONDITIONAL	15/05/2024	n/a	10.03	9.39
Wexford County Council	20230291	Permission for retention of alterations carried out to previously approved	Ich, Castle Ellis	APPLICATION FINALISED	PERMISSION	08/08/2023	CONDITIONAL	02/11/2023	n/a	13.33	11.44
Wexford County Council	20221577	Permission for retention of shed with associated site works	Ballyellis, Killybeg	APPLICATION FINALISED	PERMISSION	28/11/2022	CONDITIONAL	02/03/2023	n/a	17.29	11.39
Wexford County Council	20241024	Permission for the construction of a dwelling, domestic garage	Ballymore, Ballycanew	New Application	n/a	27/08/2024	n/a	n/a	n/a	8.20	5.08
Wexford County Council	20240068	Permission to erect a dwelling with services and domestic garage and all	Kilfinerin, Ballyvaughan	n/a	n/a	29/01/2024	n/a	n/a	n/a	14.13	7.01
Wexford County Council	202310852	Permission to change the use of existing domestic garage from domestic	Knockmakin, Wells	APPLICATION FINALISED	PERMISSION	25/07/2023	CONDITIONAL	11/01/2024	n/a	8.35	2.39
Wexford County Council	20220916	Permission for retention of alterations to dwelling as a change to that granted	Ballymore or Ramfort Park, Gorey	APPLICATION FINALISED	PERMISSION	08/07/2022	CONDITIONAL	28/09/2022	n/a	16.47	15.06
Wexford County Council	20240967	Permission to erect a two-storey dwelling with services, domestic garage and	Kildermot, Courtown	New Application	n/a	13/08/2024	n/a	n/a	n/a	15.01	14.44
Wexford County Council	20230710	Permission to erect a dwelling with services and domestic garage	Tomahally Little, Kilgorman	APPLICATION FINALISED	PERMISSION	22/06/2023	CONDITIONAL	13/09/2023	n/a	18.05	17.50
Wexford County Council	20240074	Permission for the construction of a dwelling house along with domestic	Ballyvaughan, Rossmore	APPLICATION FINALISED	PERMISSION	30/01/2024	CONDITIONAL	06/08/2024	n/a	16.54	9.03
Wexford County Council	20231188	Permission for retention of a sunroom and covered decking area	Courtough Lower, Castle Talbot	APPLICATION FINALISED	PERMISSION	05/10/2023	CONDITIONAL	19/02/2024	n/a	11.35	7.79

Planning Authority	Application Number	Development Description	Development Address	Application Status	Application Type	Decision	Receipt Date	Grant Date	Appraisal Ref Number	Appraisal Decision	Grant Decision	On the Way to Planning (On)	On the Way to Planning (Off)
Wexford County Council	20230294	No permission for change of house type from that previously granted under planning	Eniscorthy, Eniscorthy Rural	APPLICATION FINALISED	PERMISSION	CONDITIONAL	23/03/2023	14/06/2023	n/a	n/a	n/a	22.64	5.17
Wexford County Council	20221715	Permission to construct a fully serviced dwelling house & attached garage	Ballydoonin, Ballyshuskerd	APPLICATION FINALISED	PERMISSION	CONDITIONAL	21/12/2022	16/05/2023	n/a	n/a	n/a	16.17	8.04
Wexford County Council	20212553	Permission for the erection of a fully serviced, single storey dwelling	Taralhi, Courtown	n/a	n/a	n/a	13/10/2022	16/02/2023	n/a	n/a	n/a	16.02	12.04
Wexford County Council	20230477	Permission to construct a fully serviced dwelling house & attached garage	Ballydoonin, Castle Ellis	APPLICATION FINALISED	PERMISSION	CONDITIONAL	05/05/2023	18/09/2023	n/a	n/a	n/a	16.17	18.15
Wexford County Council	20230715	Permission for development of a residential development of approx. 55m2 for the following:	Coollinagart, Linerick	APPLICATION FINALISED	PERMISSION	CONDITIONAL	18/10/2022	01/03/2023	n/a	n/a	n/a	19.54	18.15
Wexford County Council	20230025	Permission for a single storey standard structure approx. 55m2 for the following:	Ballyconagar Upper, Castle Tabbot	n/a	n/a	n/a	16/01/2023	31/07/2024	n/a	n/a	n/a	11.27	10.31
Wexford County Council	20240176	Permission to construct a bungalow with services, domestic garage and	Ballyconagar Upper, Castle Tabbot	APPLICATION FINALISED	PERMISSION	CONDITIONAL	20/02/2024	31/07/2024	n/a	n/a	n/a	13.58	0.92
Wexford County Council	20221629	Permission for the proposed erection of a residential development of 12 no.	Glasnevin, Ardaraun	APPLICATION FINALISED	PERMISSION	CONDITIONAL	08/12/2024	25/09/2023	n/a	n/a	n/a	21.31	16.02
Wexford County Council	2023150	Permission for the construction of a two storey extension	Ballina Lower (ed Kilmalick), Eniscorthy, Fens	New Application	n/a	n/a	14/11/2023	17/73	n/a	n/a	n/a	17.73	4.63
Wexford County Council	20231296	Permission for retention for the development of a detached garage/storage shed	Kilmalick, Eniscorthy Rural	n/a	n/a	n/a	26/09/2023	16/57	n/a	n/a	n/a	16.57	8.57
Wexford County Council	20230900	Permission for development which will consist of the construction of a two use	Templeshannon, Eniscorthy Rural	APPLICATION FINALISED	PERMISSION	CONDITIONAL	27/10/2023	29/01/2024	n/a	n/a	n/a	21.81	4.43
Wexford County Council	20230536	Permission to construct a single storey Community Centre building	Ballynary Upper, Ardaraun	New Application	n/a	n/a	26/07/2024	17/03	n/a	n/a	n/a	10.56	9.96
Wexford County Council	20240047	Permission to erect a single storey dwelling with services	Ballynahask (Ballylaken North By), Ballydoonin	APPLICATION FINALISED	PERMISSION	CONDITIONAL	22/01/2024	15/04/2024	n/a	n/a	n/a	6.78	6.33
Wexford County Council	20230779	Permission to construct a dwelling house with services, domestic garage	Monagarrow Lower, Kilgorman	APPLICATION FINALISED	PERMISSION	CONDITIONAL	06/07/2024	27/09/2023	n/a	n/a	n/a	21.15	20.62
Wexford County Council	20230456	Permission to use existing building as games room and gym and all	Curraghwood, Ballynestraugh	APPLICATION FINALISED	PERMISSION	CONDITIONAL	01/06/2024	22/08/2023	n/a	n/a	n/a	20.82	20.19
Wexford County Council	20231050	Permission to construct a self contained dwelling unit	Eniscorthy, Eniscorthy Rural	n/a	n/a	n/a	05/09/2023	22/76	n/a	n/a	n/a	14.74	5.20
Wexford County Council	20230599	Permission to erect a bungalow with services and ancillary works to include	Taralhi, Courtown	APPLICATION FINALISED	PERMISSION	CONDITIONAL	29/05/2023	09/01/2024	n/a	n/a	n/a	15.94	15.39
Wexford County Council	20240313	Permission for retention of existing dispatch office and permission to erect an	Magrow, Wells	APPLICATION FINALISED	PERMISSION	CONDITIONAL	22/03/2024	17/06/2024	n/a	n/a	n/a	5.94	0.67
Wexford County Council	20221548	Permission for construction of a fully serviced dwelling house, domestic	Clone West, Momaloin	APPLICATION FINALISED	PERMISSION	CONDITIONAL	02/11/2022	13/04/2023	n/a	n/a	n/a	8.26	0.70
Wexford County Council	20230098	Permission to erect a dwelling with services and domestic garage and all	Peppardscastle, Cahore	APPLICATION FINALISED	PERMISSION	CONDITIONAL	02/02/2023	26/07/2023	n/a	n/a	n/a	1.08	0.00
Wexford County Council	20231123	Permission for the construction of a single storey dwelling and all associated	Tomanuck, Ballygarrett	n/a	n/a	n/a	19/09/2023	4.37	n/a	n/a	n/a	4.37	3.80
Wexford County Council	20240522	Permission to erect four (4 no.) detached two storey serviced dwelling houses	Kilcavan Lower, Kilgorman	n/a	n/a	n/a	09/05/2024	17/20	n/a	n/a	n/a	17.20	16.64
Wexford County Council	20230504	Permission for retention for 11 existing extension to rear of dwelling, 2)	Eniscorthy, Eniscorthy Rural	APPLICATION FINALISED	PERMISSION	CONDITIONAL	10/05/2023	02/08/2023	n/a	n/a	n/a	22.44	4.52
Wexford County Council	20230865	Permission to erect a dwelling with services and domestic garage and all	Galineagh, Ballynestraugh	APPLICATION FINALISED	PERMISSION	CONDITIONAL	24/08/2023	09/01/2024	n/a	n/a	n/a	18.95	18.88
Wexford County Council	20230442	Permission for retention of alterations to approved domestic garage/store	Kilmuckee, Kilgorman	APPLICATION FINALISED	PERMISSION	CONDITIONAL	26/04/2023	16/08/2023	n/a	n/a	n/a	21.02	20.46
Wexford County Council	20231064	Permission for the construction of new all weather pitch and all ancillary site	Fens Upper/Newtown (ed Kilbora), Eniscorthy	APPLICATION FINALISED	PERMISSION	CONDITIONAL	06/09/2023	17/06/2024	n/a	n/a	n/a	18.90	5.57
Wexford County Council	20231568	Permission for retention to retain replaced windows in existing old dwelling	Ballyneilard, Castle Tabbot	APPLICATION FINALISED	PERMISSION	CONDITIONAL	21/12/2023	25/03/2024	n/a	n/a	n/a	10.59	7.65
Wexford County Council	20230400	Permission to build a fully serviced dwelling house with domestic garage	Kilmuckee, Ardcolm	n/a	n/a	n/a	19/01/2023	13/09/2023	n/a	n/a	n/a	17.26	13.37
Wexford County Council	20230691	Permission for retention for single storey extensions to the rear and side	Gorehill, Gory Rural	APPLICATION FINALISED	PERMISSION	CONDITIONAL	20/06/2023	13/09/2023	n/a	n/a	n/a	14.98	13.35
Wexford County Council	20221456	Permission to erect a 24m high lattice telecommunications support structure	Gorewilliam, Ardaraun	APPLICATION FINALISED	PERMISSION	CONDITIONAL	01/11/2023	27/01/2023	n/a	n/a	n/a	24.84	16.48
Wexford County Council	20230699	Permission to erect a steel framed agricultural shed for hay, straw and	Tullbeg, Ballyoughter	APPLICATION FINALISED	PERMISSION	CONDITIONAL	06/04/2023	28/06/2023	n/a	n/a	n/a	12.81	6.73
Wexford County Council	20221684	Permission for retention of stables/machinery store/fodder & bedding shed	Colloge, Ballyoughter	n/a	n/a	n/a	19/12/2022	14.71	n/a	n/a	n/a	14.71	5.34
Wexford County Council	20221700	Permission for retention of stables/machinery store/fodder & bedding shed	Bossmoney North, Bossmoney	APPLICATION FINALISED	PERMISSION	CONDITIONAL	20/12/2022	24/05/2023	n/a	n/a	n/a	17.89	12.19
Wexford County Council	20240951	Permission to erect a new dwelling with services, domestic garage and associated	Templegreen, Cahore	New Application	n/a	n/a	27/02/2024	01/08/2024	n/a	n/a	n/a	0.28	0.00
Wexford County Council	20240213	Permission for retention of an unauthorised storage building for uses	Ballyneil, Gory Rural	n/a	n/a	n/a	27/02/2024	21/02/2024	n/a	n/a	n/a	17.00	15.96
Wexford County Council	20240189	Permission to install an agricultural entrance	Monycross Upper, Gory Rural	APPLICATION FINALISED	PERMISSION	CONDITIONAL	22/02/2024	21/02/2024	n/a	n/a	n/a	12.65	10.07
Wexford County Council	20230978	Permission for the restoration of a quarry void	Brownwood, Eniscorthy Rural	APPLICATION FINALISED	PERMISSION	CONDITIONAL	23/08/2023	15/02/2024	n/a	n/a	n/a	22.22	7.16
Wexford County Council	20231478	Permission for the construction of a dwelling house and all associated site	Craun, Fens	APPLICATION FINALISED	PERMISSION	CONDITIONAL	08/12/2023	13/03/2024	n/a	n/a	n/a	20.61	6.73

Referring Authority	Referral Number	Development Description	Development Address	Application Status	Application Type	Decision	Decision Date	Appeal Number	Appeal Date	Appeal Status	Final Decision	Final Date
Wexford County Council	20240009	Permission to change the use of the existing building no. 3 previously granted permission to erect a dwelling house with services and domestic garage extension to add a single storey bay window extension with open side entrance	Ballyloughan, Ballyneagrath Milltown, Ballymore	n/a	n/a	n/a	10/01/2024		02/05/2023	n/a	16.03	15.22
Wexford County Council	20221653	Permission to add a single storey bay window extension with open side entrance	Donaghmore, Ballygarrett	APPLICATION FINALISED	PERMISSION	CONDITIONAL	13/12/2022		02/05/2023	n/a	16.11	3.93
Wexford County Council	20230962	Permission for retention for development which consists of kitchen dining	Donaghmore, Ballygarrett	APPLICATION FINALISED	PERMISSION	CONDITIONAL	21/08/2023		13/11/2023	n/a	5.10	4.57
Wexford County Council	20230742	Permission for retention for development which consists of kitchen dining	Donaghmore, Ballygarrett	APPLICATION FINALISED	PERMISSION	CONDITIONAL	28/06/2023	APP 318331-23	24/06/2024	Granted (Conditional)	4.45	3.93
Wexford County Council	20240057	Permission for retention of a one bedroom dwelling, permission for on site	Tommahally Little, Kilgorman	n/a	n/a	n/a	24/01/2024			n/a	17.92	17.37
Wexford County Council	20221671	Permission to erect a single storey serviced dwelling house and to carry out all	Mounthoward Lower, Monamolin	APPLICATION FINALISED	PERMISSION	CONDITIONAL	15/12/2022		20/03/2023	n/a	9.57	3.79
Wexford County Council	20231574	Permission to erect a new bungalow type dwelling with services and domestic	Parkmossley Lower, Ballygarrett	n/a	n/a	n/a	22/12/2023			n/a	1.80	1.08
Wexford County Council	20240054	Permission to erect an extension to existing steel framed building previously	Ballyboy, Tombrack	n/a	n/a	n/a	23/01/2024			n/a	24.06	10.01
Wexford County Council	20231536	Permission to erect a dwelling house with services and domestic garage	Miehouse, Marshstown	n/a	n/a	n/a	18/12/2023			n/a	24.18	6.09
Wexford County Council	20230328	Permission for the following: A) Construction of extension to slatted shed B)	Monaboe, Killincooly	APPLICATION FINALISED	PERMISSION	CONDITIONAL	31/03/2023		21/06/2023	n/a	7.95	4.69
Wexford County Council	20231103	Permission for a single storey extension to an existing dwelling house	Johnstown, Ardavan	APPLICATION FINALISED	PERMISSION	CONDITIONAL	14/09/2023		06/12/2023	n/a	21.80	18.65
Wexford County Council	20231354	Permission for the erection of an agricultural entrance	Tomadilly, Marshstown	APPLICATION FINALISED	PERMISSION	CONDITIONAL	09/11/2023		02/04/2024	n/a	24.00	6.42
Wexford County Council	20221609	Permission for retention of an artist's studio ancillary to main dwelling	Ballycomore, Courtown	APPLICATION FINALISED	PERMISSION	CONDITIONAL	06/12/2022		06/03/2023	n/a	12.86	12.27
Wexford County Council	20231545	Permission to erect 2 no. dwellings with connection to public services	Camolin, Kilcomb	n/a	n/a	n/a	19/12/2023			n/a	14.92	6.79
Wexford County Council	20230089	Permission for the erection of a terraced viewing stand, the introduction of 2	Galbally (ED Ardavan), Ardavan	APPLICATION FINALISED	PERMISSION	CONDITIONAL	01/02/2023		24/04/2023	n/a	20.62	16.89
Wexford County Council	20230760	Permission to demolish part of existing dwelling and permission to make	Ask, Ballyneagrath	APPLICATION FINALISED	PERMISSION	CONDITIONAL	03/07/2023		27/09/2023	n/a	16.93	16.25
Wexford County Council	20230397	Permission to (A) erect 55 no. dwelling houses, consisting of 14 no. 4- bedroom	Ballowen or Ramsfontpark, Gorey Rural	APPLICATION FINALISED	PERMISSION	CONDITIONAL	17/04/2023		23/11/2023	n/a	15.62	14.42
Wexford County Council	20231295	Permission for a) sub-division of the existing site to form two separate sites	Gorehill, Gorey Rural	APPLICATION FINALISED	PERMISSION	CONDITIONAL	27/10/2023		08/04/2024	n/a	14.98	13.35
Wexford County Council	20221542	Permission to erect a single storey serviced dwelling house, erection of a	Ballydonagh, Tinnacross	n/a	n/a	n/a	22/11/2022			n/a	14.75	0.22
Wexford County Council	20230426	Permission for the erection of a fully serviced detached dwelling house	Ballyadam, Killincooly	APPLICATION FINALISED	PERMISSION	CONDITIONAL	21/04/2023		30/08/2023	n/a	5.63	4.29
Wexford County Council	20240120	Permission to change the use of existing premises from retail/office space	Emisicorthy, Emisicorthy Urban	APPLICATION FINALISED	PERMISSION	CONDITIONAL	07/02/2024		29/04/2024	n/a	22.08	4.84
Wexford County Council	20231406	Permission for a development that will consist of the demolition of existing	Emisicorthy, Emisicorthy Rural	APPLICATION FINALISED	PERMISSION	CONDITIONAL	24/11/2023		28/02/2024	n/a	23.20	5.40
Wexford County Council	20220823	Permission to erect a dwelling with services and domestic garage	Kilthomas, Kilbora	APPLICATION FINALISED	PERMISSION	CONDITIONAL	21/06/2022		14/09/2022	n/a	18.76	7.56
Wexford County Council	20230888	Permission to erect a single storey dwelling with services, domestic garage and	Carraigbeg (ed Rossminge), Rossminge	APPLICATION FINALISED	PERMISSION	CONDITIONAL	01/08/2023		25/10/2023	n/a	19.46	12.78
Wexford County Council	20230239	Permission for indefinite retention of the extensions to the side and rear of	Ballyjoggan Lower, Artramon	APPLICATION FINALISED	PERMISSION	CONDITIONAL	13/03/2023		31/05/2023	n/a	21.60	16.22
Wexford County Council	20230371	Permission to erect grain silos with all associated site development works	Tombarrow, Castledonell	APPLICATION FINALISED	PERMISSION	CONDITIONAL	06/04/2023		28/06/2023	n/a	23.38	6.54
Wexford County Council	20230870	Permission for retention of works to dwelling (pl. ref 20091099) to date and	Clonsilla West, Ballyneagrath	n/a	n/a	n/a	28/07/2023			n/a	18.53	17.58
Wexford County Council	20240013	Permission for a proposed 8 no. serviced mobile home extension	Curraheen, Ardcoim	APPLICATION FINALISED	PERMISSION	CONDITIONAL	11/01/2024			n/a	18.63	17.03
Wexford County Council	20230319	Permission for the proposed erection of alterations and extensions to an	Ballyneagrath, Castle Talbot	APPLICATION FINALISED	PERMISSION	CONDITIONAL	30/03/2023		21/06/2023	n/a	12.05	10.18
Wexford County Council	20220757	Permission for construction of a three storey Nursing Home building	Clonastan, Emisicorthy Rural	APPLICATION FINALISED	PERMISSION	CONDITIONAL	07/06/2022		13/02/2023	n/a	20.80	3.60
Wexford County Council	20240241	Permission to erect a dwelling with services and domestic garage	Corcanon, Ballyneagrath	n/a	n/a	n/a	05/03/2024			n/a	20.79	20.16
Wexford County Council	20231314	Permission for retention as constructed on site for cubicle house	Knockavoda, The Harrow	n/a	n/a	n/a	31/10/2023			n/a	14.10	0.24
Wexford County Council	20231415	Permission to change the two 4 bed detached dwelling houses granted	Ballymurn Upper, Kinallock	APPLICATION FINALISED	PERMISSION	CONDITIONAL	28/11/2023		19/08/2024	n/a	18.96	10.47
Wexford County Council	20230656	Permission to erect a serviced dwelling house and detached domestic garage	Cora, Tombrack	APPLICATION FINALISED	PERMISSION	CONDITIONAL	13/06/2023		16/10/2023	n/a	22.40	7.32
Wexford County Council	20221786	Permission for the erection of a fully serviced detached dwelling and all	Ramsdown Lower, Gorey Rural	APPLICATION FINALISED	PERMISSION	CONDITIONAL	23/12/2022		09/10/2023	n/a	14.16	12.80
Wexford County Council	20230778	Permission to carry out the following works at an existing single storey	Camolin, Kilcomb	APPLICATION FINALISED	PERMISSION	CONDITIONAL	06/07/2023		27/09/2023	n/a	15.03	7.00
Wexford County Council	20230287	Permission to erect a serviced dwelling house and to carry out all associated	Ballina Lower (ed Castle Ellis), Castle Ellis	APPLICATION FINALISED	PERMISSION	CONDITIONAL	22/03/2023		14/06/2023	n/a	14.26	12.85
Wexford County Council	20230501	Permission for Retention of the construction of an existing unauthorised	Cahore, Cahore	n/a	n/a	n/a	09/05/2023			n/a	1.70	0.90
Wexford County Council	20231270	Permission for the erection of a fully serviced dwelling house and carport	Monagarr, Tinnacross	APPLICATION FINALISED	PERMISSION	CONDITIONAL	24/10/2023			n/a	15.81	1.20
Wexford County Council	20231173	Permission for the proposed erection of alterations and extensions to an	Slievegorta, Ballyhusard	APPLICATION FINALISED	PERMISSION	CONDITIONAL	29/09/2023		14/02/2024	n/a	13.46	6.28
Wexford County Council	20221136	Permission for the retention and continuation of use of an existing chapel for	Gorey Corporationlands, Gorey	n/a	n/a	n/a	26/08/2022			n/a	14.46	12.92
Wexford County Council	20221254	Permission to erect a dwelling with services and domestic garage	Glannora Lower, Monaseed	APPLICATION FINALISED	PERMISSION	CONDITIONAL	20/09/2022		02/10/2023	n/a	18.51	13.95
Wexford County Council	20230428	1) Permission for retention of existing slatted unit, 2) permission to	Mangan Lower, Ballygarret	APPLICATION FINALISED	PERMISSION	CONDITIONAL	24/04/2023		19/07/2023	n/a	5.55	4.91
Wexford County Council	20230496	(1) Permission to refurbish and erect extensions to existing substantially	Ballycomore, Linerick	n/a	n/a	n/a	09/05/2023			n/a	21.42	20.71
Wexford County Council	20230631	Permission for retention for the construction of a single storey conservatory	Tarahill, Courtown	APPLICATION FINALISED	PERMISSION	CONDITIONAL	06/06/2023		28/08/2023	n/a	15.99	15.41
Wexford County Council	20231201	Permission to erect a single storey dwelling with carport and domestic garage	Ballinkee, Kilmahue	APPLICATION FINALISED	PERMISSION	CONDITIONAL	10/10/2023		12/06/2024	n/a	19.70	17.97
Wexford County Council	20231040	Permission to make alterations to the existing roof of a domestic house to	Balcarrigill, Ballycanew	APPLICATION FINALISED	PERMISSION	CONDITIONAL	01/09/2023		27/11/2023	n/a	9.89	6.05
Wexford County Council	20220719	Permission for the proposed changes to previously granted planning	Upton, Ford	APPLICATION FINALISED	PERMISSION	CONDITIONAL	31/05/2022	APP 314371-22	03/04/2024	Granted (Conditional)	3.48	3.04

Planning Authority	Application Number	Development Description	Development Address	Application Status	Application Type	Decision	Received Date	Grant Date	Appeal Ref Number	Apparal Decision	Days to TUE/THU (km)	Days to TUE/THU (km)
Wexford County Council	20221196	Permission for retention of alterations to domestic garage which was previously	Tomahone Upper, Limerick	n/a	n/a	n/a	06/09/2022			n/a		22.46
Wexford County Council	20221705	Permission to erect a serviced dwelling house and to carry out all associated	Ballyoley, Ballymore	APPLICATION FINALISED	PERMISSION	CONDITIONAL	21/12/2022	19/01/2024	08/08/2024	n/a		2.93
Wexford County Council	20240038	Permission for the erection of alterations to an existing garden centre	Kilnamon, Enniscorthy Rural	APPLICATION FINALISED	PERMISSION	CONDITIONAL	19/01/2024	08/08/2024	24/05/2023	n/a		5.26
Wexford County Council	20240455	Permission for the change of location of the secondary sewage treatment unit	North West Slope, Ardavan	APPLICATION FINALISED	PERMISSION	CONDITIONAL	26/04/2024	22/07/2024	22/07/2024	n/a		20.31
Wexford County Council	20230458	Permission for retention for the construction of a single storey extension	Gorteen Upper, Coolgreany	APPLICATION FINALISED	PERMISSION	CONDITIONAL	28/04/2023	24/07/2023	24/07/2023	n/a		20.29
Wexford County Council	20231620	Permission to construct a slated unit and all associated site works	Deerpark/Buckstown, Monareed	APPLICATION FINALISED	PERMISSION	CONDITIONAL	07/12/2023	24/05/2023		n/a		19.24
Wexford County Council	20240058	Permission for retention of a steel framed building being used for cleaning	Ferns Upper, Ferns	New Application	n/a	n/a	25/01/2024			n/a		5.11
Wexford County Council	20221696	Permission to extend and renovate existing habitable single storey cottage	Ballymack, Kilgorman	APPLICATION FINALISED	PERMISSION	CONDITIONAL	20/12/2022	22/03/2023		n/a		16.24
Wexford County Council	20230163	Permission for the erection of a fully serviced dwelling house	Inch, Castle Ellis	APPLICATION FINALISED	PERMISSION	CONDITIONAL	16/02/2024	13/05/2024		n/a		11.66
Wexford County Council	20231248	Permission for retention of demolition of existing grain storage sheds	Knockgreany, Coolgreany	n/a	n/a	n/a	19/10/2023			n/a		23.24
Wexford County Council	20240715	Permission to construct a fully serviced two-storey dwelling house	Effernaght, Tinnacross	n/a	n/a	n/a	21/06/2024			n/a		2.24
Wexford County Council	20230744	Permission to extend the hours of use of an existing beer garden from 10pm	Gorteen Upper, Ardavan	n/a	n/a	n/a	28/06/2023			n/a		13.55
Wexford County Council	20231191	Permission for the demolition of the existing single storey flat roof kitchen	Ballyshale, Ardcom Urban	APPLICATION FINALISED	PERMISSION	CONDITIONAL	05/12/2023	04/01/2024		n/a		13.62
Wexford County Council	20240015	Permission to make amendments to the development permitted under	Ballyshale, Ardcom Urban	APPLICATION FINALISED	PERMISSION	CONDITIONAL	13/01/2023	06/09/2023		n/a		15.92
Wexford County Council	20231088	Permission for retention of an existing dwelling with services.	Armagh Upper, Winghamfield Urban	APPLICATION FINALISED	PERMISSION	CONDITIONAL	12/09/2023	06/12/2023		n/a		20.27
Wexford County Council	20221617	Permission to erect a two-storey dwelling with services, car port under roof,	Coner, Ballymore	APPLICATION FINALISED	PERMISSION	CONDITIONAL	06/12/2022	08/03/2023		n/a		2.32
Wexford County Council	20231381	Permission to erect a dwelling with services and domestic garage	Congahy (Gorty By), Cahore	APPLICATION FINALISED	PERMISSION	CONDITIONAL	17/11/2023	21/03/2024		n/a		1.11
Wexford County Council	20230664	Permission for extension and alterations to existing dwelling house together	Tomadilly, Marthinstown	APPLICATION FINALISED	PERMISSION	CONDITIONAL	14/06/2023	07/11/2023		n/a		5.89
Wexford County Council	20221091	Permission for retention of existing detached domestic garage	Scamagh Lower, Ballyharin	APPLICATION FINALISED	PERMISSION	CONDITIONAL	15/08/2023	07/11/2023		n/a		22.02
Wexford County Council	20230527	Permission for retention for the following building works carried out:	Kilnamon, Enniscorthy Rural	APPLICATION FINALISED	PERMISSION	CONDITIONAL	24/05/2023	11/03/2024		n/a		2.82
Wexford County Council	20230335	Permission for a development comprising of a proposed 2-storey dwelling	Ballymore, Ballyshale	n/a	n/a	n/a	03/04/2023			n/a		7.53
Wexford County Council	20230342	Permission to erect a steel framed agricultural machinery workshop and	Ash, Ballyshale	APPLICATION FINALISED	PERMISSION	CONDITIONAL	04/04/2023	26/06/2023		n/a		16.14
Wexford County Council	20230796	Permission for retention for (a) the demolition of an existing house	Ferns Upper, Ferns	APPLICATION FINALISED	PERMISSION	CONDITIONAL	09/02/2024	02/10/2023		n/a		4.77
Wexford County Council	20230796	Permission for the removal of the existing discharge pipe and fitting of the	Cumragh (red Kilrush), Kilrush	APPLICATION FINALISED	PERMISSION	CONDITIONAL	11/07/2023	02/10/2023		n/a		10.73
Wexford County Council	20230741	Permission to erect an extension and domestic garage to the rear of existing	Cooban, Ferns	APPLICATION FINALISED	PERMISSION	CONDITIONAL	28/06/2023	29/11/2023		n/a		5.04
Wexford County Council	20221703	Permission for the proposed erection of alterations and extensions to an	Ballymore, Castle Tabor	APPLICATION FINALISED	PERMISSION	CONDITIONAL	21/12/2023	27/03/2023		n/a		10.18
Wexford County Council	20230933	Permission for change of use of retail shop to include for the sale of hot food	Gorteen Upper, Ardavan Urban	APPLICATION FINALISED	PERMISSION	CONDITIONAL	11/09/2023	31/10/2023		n/a		13.16
Wexford County Council	20230661	Permission to erect a dwelling house with services & domestic garage	Kilnamon Upper, Kilnamon	APPLICATION FINALISED	PERMISSION	CONDITIONAL	28/06/2023	06/09/2023		n/a		16.28
Wexford County Council	20230661	Permission for retention of a domestic garage/store and associated works	Rosetown, Edernine	APPLICATION FINALISED	PERMISSION	CONDITIONAL	14/06/2023	06/09/2023		n/a		9.27
Wexford County Council	20240662	Permission for refurbishment, alterations and extension to existing vacant	Bleachland, Edernine	New Application	n/a	n/a	19/07/2024			n/a		13.18
Wexford County Council	20230134	Permission to erect a two storey dwelling house with carport attached and all	Clonagh, Ballyshale	n/a	n/a	n/a	13/02/2023			n/a		4.80
Wexford County Council	20231546	Permission to erect a dwelling with services and domestic garage	Ruanmore, Wells	APPLICATION FINALISED	PERMISSION	CONDITIONAL	19/12/2023	14/08/2024		n/a		2.74
Wexford County Council	20240164	Permission for the erection of a fully serviced dwelling house and garage	Inch, Castle Ellis	APPLICATION FINALISED	PERMISSION	CONDITIONAL	16/02/2024	13/05/2024		n/a		11.62
Wexford County Council	20231441	Permission to erect a new bungalow type dwelling with services	Kilnamon, Kilnamon	APPLICATION FINALISED	PERMISSION	CONDITIONAL	01/12/2023	10/04/2024		n/a		4.16
Wexford County Council	20231289	Permission for a 2.125qm extension over two floors to dwelling	Kilnamon, Ballyshale	APPLICATION FINALISED	PERMISSION	CONDITIONAL	26/10/2023	24/01/2024		n/a		20.78
Wexford County Council	20221459	Permission to construct an extension to the side and rear of an existing	Conan Lower, Gorty Rural	APPLICATION FINALISED	PERMISSION	CONDITIONAL	01/11/2022	19/07/2023		n/a		13.87
Wexford County Council	20230668	Permission for the proposed demolition of an existing lean-to building	Ardavan, Ardavan	APPLICATION FINALISED	PERMISSION	CONDITIONAL	14/06/2023	18/10/2023		n/a		19.29
Wexford County Council	20231437	Permission for retention and completion of (a) Revised site boundary, access	Bloomfield, Enniscorthy Rural	n/a	n/a	n/a	30/11/2023			n/a		6.71
Wexford County Council	20230703	Permission to construct a fully serviced dwelling house and to refurbish and	Coner Lower, Kilcom	APPLICATION FINALISED	PERMISSION	CONDITIONAL	22/06/2023	02/11/2023		n/a		7.42
Wexford County Council	20240389	Permission for the sub-division of an existing dwelling and site to form two	Gorty Upper, Gorty Urban	APPLICATION FINALISED	PERMISSION	CONDITIONAL	10/04/2024	03/07/2024		n/a		13.64
Wexford County Council	20230322	Permission to erect a serviced dwelling house with connections to existing	Milehouse, Marthinstown	APPLICATION FINALISED	PERMISSION	CONDITIONAL	30/03/2023	21/06/2023		n/a		5.85
Wexford County Council	20231508	Permission is sought for a front pitched roof dormer with materials to match	Blany, Winghamfield	APPLICATION FINALISED	PERMISSION	CONDITIONAL	14/12/2023	13/03/2024		n/a		18.28
Wexford County Council	20230312	Permission to erect a dwelling with services and domestic garage and all	Scamagh Lower, Ballyharin	APPLICATION FINALISED	PERMISSION	CONDITIONAL	29/03/2023	08/08/2023		n/a		22.97

Planning Authority	Application Number	Development Description	Development Address	Application Status	Application Type	Decision	Received Date	Grant Date	Appointed Ref Number	Appointed Decision	Dist to Turfline (m)	Dist to Farm Boundary (m)
Westford County Council	20221581	and Permitted for retention of existing storage shed (round structure for the Ballymore Upper, Castle Talbot	Templemore, Enniscorthy Urban	APPLICATION FINALISED	PERMISSION	CONDITIONAL	29/11/2023	17/01/2023	n/a	n/a	11.65	4.55
Westford County Council	20230433	Permitted for the proposed internal alterations to the existing building	Kilmore, Enniscorthy Rural	APPLICATION FINALISED	PERMISSION	CONDITIONAL	03/11/2023	01/02/2023	n/a	n/a	3.12	3.12
Westford County Council	20231467	Permitted for retention of a self contained detached granny flat	Rednagh, Monaghan	n/a	n/a	n/a	15/02/2024	01/03/2023	n/a	n/a	0.00	0.00
Westford County Council	20221069	Permitted for retention of the following a) change of roof pitch to Kilmore, Kilmallick	Kilmore, Kilmallick	APPLICATION FINALISED	PERMISSION	CONDITIONAL	09/08/2022	07/03/2023	n/a	n/a	19.76	11.39
Westford County Council	20230008	Permitted to the retention of the following: an extension to the rear of the Monaghan, Enniscross	Monaghan, Enniscross	APPLICATION FINALISED	PERMISSION	CONDITIONAL	09/01/2023	08/05/2023	n/a	n/a	15.75	1.52
Westford County Council	E3014010	PERMISSION FOR THE DEMOLITION OF AN EXISTING FIRST FLOOR LEVEL SUNROOM TO THE RE	SUNNYSIDE, CONVENT ROAD, ENNISCROSS, CO. WEXFORD	APPLICATION FINALISED	PERMISSION	CONDITIONAL	26/05/2014	18/08/2014	n/a	n/a	22.43	4.99
Westford County Council	20240968	Permitted for a ground level helpad and all associated site development works	Kilmore, Ardara	New Application	n/a	n/a	13/08/2024		n/a	n/a	18.10	16.18
Westford County Council	20231282	Permitted for amendment to previously permitted development Crossway, Ardara	Newfort, Castle Ellis	APPLICATION FINALISED	PERMISSION	CONDITIONAL	25/10/2024	22/01/2024	n/a	n/a	16.02	12.67
Westford County Council	20221529	Permitted to construct a fully serviced dwelling house & garage	Monsoothagh, Kilcomin	n/a	n/a	n/a	18/11/2022		n/a	n/a	19.86	11.69
Westford County Council	20231562	Permitted to construct a fully serviced dwelling house	Ballymore (ed Ardara), Ardara	APPLICATION FINALISED	PERMISSION	CONDITIONAL	20/12/2023	07/05/2024	n/a	n/a	17.03	13.88
Westford County Council	20230865	Permitted to erect a serviced dwelling house and to carry out all associated Permitted for an agricultural entrance	Newfort, Castle Ellis	APPLICATION FINALISED	PERMISSION	CONDITIONAL	27/07/2023	19/02/2024	n/a	n/a	16.09	12.67
Westford County Council	20231037	Permitted to erect a dwelling with services and domestic garage and all Ballymore, Courtown	Ballymore, Courtown	APPLICATION FINALISED	PERMISSION	CONDITIONAL	12/04/2023	04/01/2024	n/a	n/a	15.05	12.84
Westford County Council	20231044	Permitted for the construction of a new two storey rear extension to an Ballymore, Courtown	Ballymore, Courtown	APPLICATION FINALISED	PERMISSION	CONDITIONAL	13/09/2023	08/05/2023	n/a	n/a	13.46	4.66
Westford County Council	20231202	Permitted to erect a dwelling with services and domestic garage Tilnock, Kilcomin	Tilnock, Kilcomin	APPLICATION FINALISED	PERMISSION	CONDITIONAL	14/04/2023	10/10/2023	n/a	n/a	12.82	4.41
Westford County Council	20230393	Permitted to erect a single storey dwelling with services, domestic garage and Raheen, Wells	Raheen, Wells	APPLICATION FINALISED	PERMISSION	CONDITIONAL	14/04/2023	05/07/2023	n/a	n/a	9.14	2.39
Westford County Council	20230109	Permitted to erect a single storey dwelling with services, domestic garage and Cahore, Cahore	Cahore, Cahore	n/a	n/a	n/a	07/02/2023		n/a	n/a	1.60	0.85
Westford County Council	20230690	Permitted to erect an agricultural machinery storage shed with associated Ballymore, Ballymore	Ballymore, Ballymore	APPLICATION FINALISED	PERMISSION	CONDITIONAL	20/06/2023	13/09/2023	n/a	n/a	8.50	5.94
Westford County Council	20230446	Permitted for (1) retention of alterations and extension to dwelling and (2) Cahore Upper, Kilcomin	Cahore Upper, Kilcomin	APPLICATION FINALISED	PERMISSION	CONDITIONAL	27/04/2023	19/07/2023	n/a	n/a	18.35	7.71
Westford County Council	20231126	Permitted for retention of a shed to the side, a conservatory, extended Kilmore, Ballymore	Kilmore, Ballymore	APPLICATION FINALISED	PERMISSION	CONDITIONAL	20/09/2023	13/12/2023	n/a	n/a	14.39	6.82
Westford County Council	20221725	Permitted to erect a single storey dwelling with services Prospect, Courtown	Prospect, Courtown	APPLICATION FINALISED	PERMISSION	CONDITIONAL	22/12/2022	06/09/2023	n/a	n/a	14.39	13.79
Westford County Council	20240428	Permitted to erect a new detached domestic garage and associated site works	Boreagh, Limerick	n/a	n/a	n/a	19/04/2024		n/a	n/a	20.92	19.98
Westford County Council	20220917	Permitted to erect a dwelling with services and domestic garage and all associated	Grove Little, Kinahue	APPLICATION FINALISED	PERMISSION	CONDITIONAL	08/07/2022	01/11/2022	n/a	n/a	18.99	17.04
Westford County Council	20240255	Permitted for the construction of a new single storey extension to the side Conan Lower, Garry Rural	Conan Lower, Garry Rural	APPLICATION FINALISED	PERMISSION	CONDITIONAL	07/03/2024	29/05/2024	n/a	n/a	15.44	14.46
Westford County Council	20230044	Permitted for the upgrade of the effluent treatment system together with Knockmolin, Wells	Knockmolin, Wells	APPLICATION FINALISED	PERMISSION	CONDITIONAL	20/01/2023	16/08/2023	n/a	n/a	8.16	2.36
Westford County Council	20230385	Permitted for the upgrading of existing septic tank to treatment plant and Scramagh Lower, Ballymore	Scramagh Lower, Ballymore	APPLICATION FINALISED	PERMISSION	CONDITIONAL	11/04/2023	18/09/2023	n/a	n/a	23.40	22.85
Westford County Council	20230725	Permitted to make the following amendments to the development granted under Mangan, Wingfield	Mangan, Wingfield	APPLICATION FINALISED	PERMISSION	CONDITIONAL	26/06/2023	18/09/2023	n/a	n/a	20.17	18.23
Westford County Council	20230206	Permitted to construct a fully serviced two-storey dwelling house Enniscross, Kilcomin	Enniscross, Kilcomin	APPLICATION FINALISED	PERMISSION	CONDITIONAL	03/03/2023	28/08/2023	n/a	n/a	16.07	2.27
Westford County Council	20230307	Permitted for the erection of a fully serviced dwelling house and all Cherryorchard, Enniscorthy Rural	Cherryorchard, Enniscorthy Rural	n/a	n/a	n/a	28/03/2023		n/a	n/a	23.71	5.95
Westford County Council	20230155	Permitted for development which will consist of modifications to the layout Enniscross, Enniscorthy Castle	Ballymore Upper (Castle Ellis), Castle Ellis	APPLICATION FINALISED	PERMISSION	CONDITIONAL	20/02/2023	17/05/2023	n/a	n/a	21.75	3.80
Westford County Council	20221663	Permitted for alterations to previously approved residential development granted Ballymore, Ardara	Ballymore, Ardara	APPLICATION FINALISED	PERMISSION	CONDITIONAL	14/12/2023	08/03/2023	n/a	n/a	22.31	17.16
Westford County Council	20230379	Permitted to erect a dwelling house with services and domestic garage Cahore, Tomrack	Cahore, Tomrack	APPLICATION FINALISED	PERMISSION	CONDITIONAL	11/04/2023	23/08/2023	n/a	n/a	22.39	7.32
Westford County Council	20221332	Permitted to erect a fully serviced dwelling house and domestic garage Ballymore Lower, The Harrow	Ballymore Lower, The Harrow	APPLICATION FINALISED	PERMISSION	CONDITIONAL	11/10/2022	03/01/2023	n/a	n/a	13.18	1.01
Westford County Council	20230295	Permitted to (1) demolish existing dwelling and attached outbuilding and Knockdew, Ford	Knockdew, Ford	n/a	n/a	n/a	23/03/2023	19/09/2022	n/a	n/a	10.96	7.77
Westford County Council	20230153	Permitted for development which will consist of the renovation of existing Kilbannon, Bree	Kilbannon, Bree	APPLICATION FINALISED	PERMISSION	CONDITIONAL	20/12/2023	25/03/2024	n/a	n/a	23.51	9.37
Westford County Council	20230336	Permitted for the erection of a 237m2 single storey dwelling with waste water Tilnock, Kilcomin	Tilnock, Kilcomin	APPLICATION FINALISED	PERMISSION	CONDITIONAL	03/04/2023	06/09/2023	n/a	n/a	13.82	5.50
Westford County Council	20231300	Permitted to construct a two-storey dwelling with services Ballymore, Enniscorthy Rural	Ballymore, Enniscorthy Rural	APPLICATION FINALISED	PERMISSION	CONDITIONAL	27/10/2023	02/04/2024	n/a	n/a	22.00	8.58
Westford County Council	20230455	Permitted for the construction of 2no. grass playing pitches and 1no. all Kilmore, Enniscorthy Rural	Kilmore, Enniscorthy Rural	APPLICATION FINALISED	PERMISSION	CONDITIONAL	28/04/2023	16/10/2023	n/a	n/a	21.63	4.71
Westford County Council	20240049	Permitted for the erection of a single storey rear and side extension Cahore, Ballymore	Cahore, Ballymore	APPLICATION FINALISED	PERMISSION	CONDITIONAL	22/01/2024	17/04/2024	n/a	n/a	16.51	4.79
Westford County Council	20240234	Permitted to construct a fully serviced dwelling house with connection Greenfield, Enniscorthy Rural	Greenfield, Enniscorthy Rural	APPLICATION FINALISED	PERMISSION	CONDITIONAL	05/03/2024	10/07/2024	n/a	n/a	22.76	4.79
Westford County Council	20230425	Permitted to provide roadway and services to serve a proposed industrial site Ballymore, Ballymore	Ballymore, Ballymore	n/a	n/a	n/a	21/04/2023		n/a	n/a	16.06	15.23
Westford County Council	20240188	Permitted to erect a domestic garage Monaghan Upper, Garry Rural	Monaghan Upper, Garry Rural	APPLICATION FINALISED	PERMISSION	CONDITIONAL	22/02/2024	15/05/2024	n/a	n/a	12.51	9.96
Westford County Council	20220782	all Ballymore	Ballymore	APPLICATION FINALISED	PERMISSION	CONDITIONAL	10/06/2022	24/10/2022	n/a	n/a	8.38	6.98
Westford County Council	20240028	Permitted for retention of existing steel framed shed for the purpose of Mount Alexander, Courtown	Mount Alexander, Courtown	n/a	n/a	n/a	17/01/2024		n/a	n/a	12.45	11.80

Manning Authority	Application Number	Development Description	Development Address	Application Status	Application Type	Decision	Received Date	Grant Date	Appeal Ref Number	Appeal Decision	Dist to Turbine (km)	Dist to EIR Boundary (km)
Wexford County Council	20231260	Permission for retention of existing artisan retail units.	Tomnafunshoge, Enniscorthy Rural	n/a	n/a	n/a	23/10/2023			n/a	18.45	2.51
Wexford County Council	20230262	Permission for a single storey extension (incorporating the erection of a glazed	The Raven, Ardcolm	n/a	n/a	n/a	16/03/2023			n/a	18.08	16.68
Wexford County Council	20240177	Permission to construct a two-storey dwelling with services,	Annagh Central, Wingfield	APPLICATION FINALISED	PERMISSION	CONDITIONAL	20/02/2024	13/05/2024		n/a	22.21	20.39
Wexford County Council	20230187	Permission for retention of existing granny flat with services as a change of	Ballybeg, Ballybeg	n/a	n/a	n/a	27/02/2023			n/a	21.12	10.33
Wexford County Council	20231184	Permission for construction of Phase 2 of a 2 phase development,	Enniscorthy, Enniscorthy Rural	APPLICATION FINALISED	PERMISSION	CONDITIONAL	03/10/2023	28/02/2024		n/a	22.58	4.67
Wexford County Council	20230114	Permission for the proposed erection of alterations and extensions to an	Tombrack, Tombrack	APPLICATION FINALISED	PERMISSION	CONDITIONAL	08/02/2023	02/05/2023		n/a	21.75	7.73
Wexford County Council	20230853	Permission to erect a dwelling with services and domestic garage	Tinnacross, Tinnacross	APPLICATION FINALISED	PERMISSION	CONDITIONAL	25/07/2023	06/12/2023		n/a	15.63	0.00
Wexford County Council	20221720	Permission to erect a two-storey dwelling with services, domestic garage	Ballymurry, Ballyhuskard	n/a	n/a	n/a	21/12/2022			n/a	13.81	7.16
Wexford County Council	20221686	Permission for retention & completion of shed for the use of car sales and	Coolnaboy, Edermine	APPLICATION FINALISED	PERMISSION	CONDITIONAL	19/12/2022	27/09/2023		n/a	22.08	10.18
Wexford County Council	20231241	Permission for the erection of an extension and alterations to an existing	Milehouse, Marshalstown	APPLICATION FINALISED	PERMISSION	CONDITIONAL	18/10/2023	21/02/2024		n/a	23.90	5.84
Wexford County Council	20230521	Permission to erect a dwelling house with services and domestic garage.	Knockbrack, Monaseed	APPLICATION FINALISED	PERMISSION	CONDITIONAL	15/05/2023	08/08/2023		n/a	23.44	20.19
Wexford County Council	20221611	Permission for retention of existing works which consist of the following: - (a)	Baurela, Ballyhuskard	Appealed	n/a	n/a	06/12/2022		ABP-318043-23	n/a	16.90	5.96
Wexford County Council	20230356	Permission to erect 12 no. dwelling units which will consist of the following	Island Upper, Rossminoge	n/a	n/a	n/a	05/04/2023			n/a	18.44	13.53
Wexford County Council	20240794	Permission for the construction of a fully serviced first-floor office extension	Ardcavan, Ardcavan	n/a	n/a	n/a	04/07/2024			n/a	23.88	19.29
Wexford County Council	20230824	Permission for alterations and extensions to existing dwelling including	Enniscorthy, Enniscorthy Rural	APPLICATION FINALISED	PERMISSION	CONDITIONAL	17/07/2023	03/10/2023		n/a	22.81	5.19
Wexford County Council	20240328	Permission to erect a dormer bungalow with services, domestic storage shed	Fortchester Upper, Coolgreany	n/a	n/a	n/a	26/03/2024			n/a	22.51	21.89
Wexford County Council	20240865	Permission to erect a dwelling with services and domestic garage	Cloneranny, Kilgorman	n/a	n/a	n/a	19/07/2024			n/a	19.92	19.40
Wexford County Council	20240612	Permission for retention of revised site boundaries and bored well position	Borleagh, Limerick	APPLICATION FINALISED	PERMISSION	CONDITIONAL	29/05/2024	21/08/2024		n/a	21.37	20.53
Wexford County Council	20240377	Permission for retention for alterations to previously permitted development,	Killowen, Huntingtown	Appealed	n/a	n/a	09/04/2024		ABP-320004-24	n/a	15.55	12.33
Wexford County Council	20240459	Permission to construct a domestic garden machinery shed with associated	Ballynakill (ed Ballymore), Ballymore	APPLICATION FINALISED	PERMISSION	CONDITIONAL	26/04/2024	22/07/2024		n/a	15.60	4.25
Wexford County Council	20240153	Permission for retention and completion of (a) revised site boundary	Bloomfield, Enniscorthy Rural	APPLICATION FINALISED	PERMISSION	CONDITIONAL	15/02/2024	09/05/2024		n/a	23.69	6.71
Wexford County Council	20240239	Permission for retention of existing domestic garage and entrance as built	Ballynacoran, Ballybeg	APPLICATION FINALISED	PERMISSION	CONDITIONAL	05/03/2024	27/05/2024		n/a	24.94	14.87
Wexford County Council	20230724	Permission to construct a fully serviced dwelling house and associated site	Derry, Ballyhuskard	APPLICATION FINALISED	PERMISSION	CONDITIONAL	26/06/2023	20/08/2023		n/a	14.10	6.04
Wexford County Council	20231540	Permission to erect a domestic garage for a campervan and permission for	Kilcotty More, Ballyhuskard	APPLICATION FINALISED	PERMISSION	CONDITIONAL	18/12/2023	10/07/2024		n/a	16.59	5.15
Wexford County Council	20240754	Permission for retention of alterations and extensions to existing dwellinghouse	Ballaghablake, Ardcolm	n/a	n/a	n/a	27/06/2024			n/a	18.63	16.36
Wexford County Council	20231333	Permission for amendments to previously approved residential development	Ballowen or Ramsfortpark, Gorey Rural	APPLICATION FINALISED	PERMISSION	CONDITIONAL	03/11/2023	08/02/2024		n/a	15.79	14.40
Wexford County Council	20240993	Permission for retention of opening time on Sundays and bank holidays at 9.15am	Tomnafunshoge, Enniscorthy Rural	New Application	n/a	n/a	20/08/2024			n/a	18.44	2.51
Wexford County Council	20240546	Permission for the erection of a domestic garage together with all ancillary	Bloomfield, Enniscorthy Rural	APPLICATION FINALISED	PERMISSION	CONDITIONAL	16/05/2024	08/08/2024		n/a	23.69	6.71
Wexford County Council	20231315	Permission for retention of an extension to an existing kitchen	Cahore/Kilmichael, Cahore	n/a	n/a	n/a	31/10/2023			n/a	2.30	1.62
Wexford County Council	20240930	Permission for new vehicular entrance with associated works	Ballyorrl, Marshalstown	New Application	n/a	n/a	02/08/2024			n/a	22.87	4.67
Wexford County Council	20230869	Permission to erect an extension to the side of the existing dwelling and all	Curraghwood, Ballynestragh	APPLICATION FINALISED	PERMISSION	CONDITIONAL	28/07/2023	16/10/2023		n/a	20.82	20.19
Wexford County Council	20240722	Permission for change of use of existing commercial premises (office)	Templeshannon, Enniscorthy Rural	n/a	n/a	n/a	24/06/2024			n/a	20.64	3.58
Wexford County Council	20240785	Permission for retention for alterations to dwelling and all associated site and	Parknacross, Ardamine	n/a	n/a	n/a	04/07/2024			n/a	8.52	7.91
Wexford County Council	20240214	Permission to erect a dwelling with services and domestic garage	Linnanagh, Limerick	APPLICATION FINALISED	PERMISSION	CONDITIONAL	27/02/2024	13/05/2024		n/a	20.25	18.95
Wexford County Council	20240845	Permission for the proposed raising of existing site levels with top soil	Quarry, Ballymore	New Application	n/a	n/a	16/07/2024			n/a	11.98	2.11
Wexford County Council	20240897	Permission for the retention of a pay-to-use portable waste compactor	Shingau, Enniscorthy Rural	New Application	n/a	n/a	26/07/2024			n/a	23.64	5.66
Wexford County Council	20240689	Permission for works for the restoration and rebuilding of an existing derelict	Ballinesker, Ardcolm	New Application	n/a	n/a	18/06/2024			n/a	16.62	15.05
Wexford County Council	E2014002	RETENTION OF ALTERATIONS TO EXISTING DWELLING COMPRISING OF (i) CHANGE OF USE F	ENNISCORTHY, ENNISCORTHY URBAN	APPLICATION FINALISED	PERMISSION	CONDITIONAL	04/02/2014	22/04/2014		n/a	22.21	4.75
Wexford County Council	20240693	Permission to erect a dwelling house with services and domestic garage	Craanhill, Kilnahun	n/a	n/a	n/a	18/06/2024			n/a	21.13	16.74
Wexford County Council	20240663	Permission to erect an extension to the rear of existing dwelling house and	Ferns Lower, Ferns	n/a	n/a	n/a	11/06/2024			n/a	17.54	4.29
Wexford County Council	20240834	Permission for the retention of an existing domestic garage to the rear garden,	Templeshannon, Enniscorthy Urban	n/a	n/a	n/a	12/07/2024			n/a	21.53	4.45
Wexford County Council	20240744	Permission for the erection of site/business signage, together with all	Sinnottsmill/Galbally, Ardcavan	n/a	n/a	n/a	26/06/2024			n/a	20.52	16.57
Wexford County Council	20230777	Permission for development which will consist of the construction of	Enniscorthy Rural, Enniscorthy	APPLICATION FINALISED	PERMISSION	CONDITIONAL	06/07/2023	27/09/2023		n/a	21.80	3.84
Wexford County Council	20240481	Permission for development consisting of the provision of an Assisted	Seamount, Ardamine	New Application	n/a	n/a	30/04/2024			n/a	10.37	9.78
Wexford County Council	20240706	Permission for the construction of a new main entrance to serve the proposed	Ballynaglogh, Castle Talbot	n/a	n/a	n/a	20/06/2024			n/a	12.37	10.18
Wexford County Council	20240809	Permission for the erection of a fully serviced new dwelling house and	Kilmacoe, Ardcolm	n/a	n/a	n/a	08/07/2024			n/a	17.27	15.47
Wexford County Council	20240623	Permission for a two storey extension to existing property consisting of	Knockbrandon Upper, Monaseed	n/a	n/a	n/a	31/05/2024			n/a	21.14	16.23
Wexford County Council	20240355	Permission for retention of alterations to facades of existing dwelling house	Garrygibbon, Ardcolm	n/a	n/a	n/a	02/04/2024			n/a	20.83	18.22

Planning Authority	Application Number	Development Description	Development Address	Application Status	Application Type	Decision	Received Date	Grant Date	Appeal Ref Number	10% 18% Timeline (m)	10% 18% Boundary (m)
Wexford County Council	20241014	Permission for retention for existing self contained mobile home with associated	Borehole, Killenagh	New Application	n/a	n/a	26/08/2024		n/a	5.92	4.70
Wexford County Council	20240955	Permission to erect an agricultural storage shed and carry out associated site	Moneydurtow, Tombrack	New Application	n/a	n/a	09/08/2024		n/a	21.70	8.90
Wexford County Council	20240657	PERMISSION FOR DEVELOPMENT WHICH WILL CONSIST OF REFURBISHMENT AND SUBDIVISION O	5-8 RAFTER STREET, ENNSCORTHY	n/a	n/a	n/a	25/11/2024		n/a	22.25	5.01
Wexford County Council		Permission to erect 2 no. dwellings with connection to existing public services	Knockgreany, Coolgreany	n/a	n/a	n/a	11/06/2024		n/a	24.14	23.54
Wexford County Council	20231004	Permission for retention for altered boundaries and to retain the existing	Gorey Corporation lands, Gorey	APPLICATION FINALISED	PERMISSION	CONDITIONAL	29/08/2023	22/11/2023	n/a	14.69	13.40
Wexford County Council	20240766	Permission for retention of an existing agricultural storage shed and	Ballina Lower (ed Kilmallock), Kilmallock	n/a	n/a	n/a	02/07/2024		n/a	16.50	8.50
Wexford County Council	20231041	Permission to erect a dwelling with services as a change of house design from	Custodum, Limerick	APPLICATION FINALISED	PERMISSION	CONDITIONAL	01/09/2023	27/11/2023	n/a	22.41	20.99
Wexford County Council	20240165	Permission for the change of use from commercial/retail to residential	Kilcavan Lower, Kilgorman	n/a	n/a	n/a	16/02/2024		n/a	17.37	16.81
Wexford County Council	20240965	Permission for retention for the construction of a domestic garage and all	Monasodagh, Kilmob	New Application	n/a	n/a	13/08/2024		n/a	20.37	10.98
Wexford County Council	20240672	Permission to erect a serviced dwelling house, to erect a domestic garage	Lepnaglogh, Monamolin	n/a	n/a	n/a	12/06/2024		n/a	8.97	1.65
Wexford County Council	20231470	Permission to erect a dwelling with connections to	Killagoley, Ennisicorthy Rural	APPLICATION FINALISED	PERMISSION	CONDITIONAL	07/12/2023	26/08/2024	n/a	21.61	4.68
Wexford County Council	20241019	Permission for a development comprising of a proposed extension to existing	Ballinclare, Ballyvaughan	New Application	n/a	n/a	27/08/2024		n/a	14.44	8.51
Wexford County Council	20231378	Permission to construct an extension to side and rear of existing dwelling	Ballinroanun, Ardcoim	APPLICATION FINALISED	PERMISSION	CONDITIONAL	17/11/2023	14/02/2024	n/a	16.93	13.87
Wexford County Council	20240288	Permission to construct a camper van store to rear of existing	Ballynroad, Kilmock	APPLICATION FINALISED	PERMISSION	CONDITIONAL	15/03/2024	06/06/2024	n/a	10.29	2.44
Wexford County Council	20231119	Permission for retention of an 117.5 sqm shed	Ballydunmore, Tinnacross	APPLICATION FINALISED	PERMISSION	CONDITIONAL	19/09/2023	13/12/2023	n/a	17.74	2.01
Wexford County Council	20240353	Permission to erect extensions and make alterations to existing dwelling	Kilmerdon, Courtown	APPLICATION FINALISED	PERMISSION	CONDITIONAL	02/04/2024	22/07/2024	n/a	15.24	14.67
Wexford County Council	20240325	Permission to construct a two-storey building with habitable dormer	Ballintra Upper, Ardamine	n/a	n/a	n/a	26/03/2024		n/a	9.60	8.97
Wexford County Council	20240694	Permission for the proposed erection of alterations and extensions to an	Ballywater, Ardavan	New Application	n/a	n/a	26/07/2024		n/a	21.28	16.35
Wexford County Council	20240591	Permission for retention of existing mobile home and all associated	Ballywater Upper, Cahore	n/a	n/a	n/a	24/05/2024		n/a	0.63	0.20
Wexford County Council	20240910	Permission to erect a dwelling with services and domestic garage	Ballyfad, Coolgreany	New Application	n/a	n/a	30/07/2024		n/a	24.49	23.78
Wexford County Council	20231561	Permission to alter the site boundaries to the rear (Planning reg. no. 20002355)	Ballycanew, Ballycanew	n/a	n/a	n/a	20/12/2023		n/a	8.75	6.33
Wexford County Council	20240920	Permission for excavation of existing surface to formation levels and placing	North West Sloe, Ardavan	New Application	n/a	n/a	01/08/2024		n/a	23.24	20.09
Wexford County Council	20240516	Permission for retention for the construction of a granny flat and	Glenagee, Coolgreany	APPLICATION FINALISED	PERMISSION	CONDITIONAL	07/05/2024		n/a	14.75	13.65
Wexford County Council	20240372	Permission for the construction of a dwelling and domestic garage	Quarry, Ballymore	APPLICATION FINALISED	PERMISSION	CONDITIONAL	08/04/2024	01/07/2024	n/a	24.74	24.01
Wexford County Council	20231491	Permission for the following works 1) The refurbishment of and construction	Ballycanew, Ballycanew	APPLICATION FINALISED	PERMISSION	CONDITIONAL	12/12/2023	29/04/2024	n/a	12.05	2.26
Wexford County Council	20240997	Permission for the erection of single storey dwelling house with domestic	Ballycanew, Ballycanew	APPLICATION FINALISED	PERMISSION	CONDITIONAL	02/02/2024	17/06/2024	n/a	20.05	8.28
Wexford County Council	20240551	Permission for development consisting of the renovation of existing dwelling	Ballycanew, Ballycanew	APPLICATION FINALISED	PERMISSION	CONDITIONAL	17/05/2024		n/a	9.35	7.30
Wexford County Council	20240168	Permission to construct a fully serviced dwelling house with associated	Ballycanew, Ballycanew	APPLICATION FINALISED	PERMISSION	CONDITIONAL	19/02/2024	26/06/2024	n/a	22.60	4.97
Wexford County Council	20240445	Permission to change the use of existing retail unit at ground floor level to	Coilbun, From	n/a	n/a	n/a	23/04/2024		n/a	18.21	5.01
Wexford County Council	20230995	Permission to erect a dwelling house with services and domestic garage	Kilmock, Kilmock	APPLICATION FINALISED	PERMISSION	CONDITIONAL	25/08/2023	11/01/2024	n/a	11.66	2.47
Wexford County Council	20240007	PERMISSION FOR TO REMOVE PART OF THE EXISTING FRONT BOUNDARY	21 PARNELL AVENUE, ENNSCORTHY	APPLICATION FINALISED	PERMISSION	CONDITIONAL	07/04/2024	30/06/2024	n/a	22.46	5.36
Wexford County Council	20240958	WALL CONSTRUCT A N	Kilmerdon, Ballycanew	New Application	n/a	n/a	12/08/2024		n/a	8.06	4.35
Wexford County Council	20240864	Permission to erect a dwelling with services and domestic garage and all	Gorey Corporation lands, Gorey	n/a	n/a	n/a	08/07/2024		n/a	14.81	13.51
Wexford County Council	20240534	Permission for the change of use of the first and second floors from a	Kilmerdon, Ballycanew	APPLICATION FINALISED	PERMISSION	CONDITIONAL	14/05/2024	08/08/2024	n/a	17.42	3.72
Wexford County Council	20240221	Permission to erect a dwelling house with services and domestic garage	Ballycanew, Ardcoim	n/a	n/a	n/a	29/02/2024		n/a	18.61	16.37
Wexford County Council	20240799	Permission for retention of unauthorised development carried out	Tarhill, Courtown	n/a	n/a	n/a	05/07/2024		n/a	16.02	15.44
Wexford County Council	20240031	Permission for the amendment of an existing granted planning permission	Ennisicorthy, Ennisicorthy Urban	n/a	n/a	n/a	18/01/2024		n/a	22.15	5.14
Wexford County Council	20231538	Permission for development at this site: Ennisicorthy Railway Station,	Templeshannon, Ennisicorthy Rural	APPLICATION FINALISED	PERMISSION	CONDITIONAL	18/12/2023	21/03/2024	n/a	21.85	4.40
Wexford County Council	20240436	Permission to demolish existing storage shed and permission to extend	Gorey Corporation lands, Gorey	n/a	n/a	n/a	22/04/2024		n/a	14.58	13.36
Wexford County Council	20240224	water	Coolock Beg, Killenagh	APPLICATION FINALISED	PERMISSION	CONDITIONAL	29/02/2024	15/05/2024	n/a	7.88	5.66
Wexford County Council	20240855	Permission for the replacement of the following: Existing garden storage shed	Knockduff (ED Tinnacross), Tinnacross	APPLICATION FINALISED	PERMISSION	CONDITIONAL	18/07/2024		n/a	15.14	1.24
Wexford County Council	20240143	attached	Knockgreany, Coolgreany	n/a	n/a	n/a	14/02/2024		n/a	24.14	23.54
Wexford County Council	20231005	Permission to erect 2 no. dwellings with connection to existing public services	Gorey Corporation lands, Gorey	APPLICATION FINALISED	PERMISSION	CONDITIONAL	29/08/2023	22/11/2023	n/a	14.48	13.39
Wexford County Council	20240285	Permission for retention for altered boundaries and minor alterations to the	Garrywarren, Kilmallock	APPLICATION FINALISED	PERMISSION	CONDITIONAL	15/03/2024	06/06/2024	n/a	20.63	13.27
Wexford County Council	20231362	Permission to construct a fully serviced dwelling house and garage with	Tomnaughton, Ennisicorthy Rural	n/a	n/a	n/a	14/11/2023		n/a	18.45	2.51
Wexford County Council	20231273	9.0dam	Aslingarran Lower, Ardamine	APPLICATION FINALISED	PERMISSION	CONDITIONAL	24/10/2023	24/01/2024	n/a	5.89	5.37

Planning Authority	Application Number	Development Description	Development Address	Application Status	Application Type	Decision	Received Date	Appeal Date	Appeal Outcome	Date of Decision	Final Decision
Wexford County Council	20230708	Permission to erect 2 no. steel framed agricultural sheds consisting of slated	Medophall Demesne, Ballylougher	n/a	n/a	n/a	22/06/2023		n/a	13.01	6.42
Wexford County Council	20240351	Permission for the erection of extension and alterations to existing dwelling	Ballynagoe, Edernine	APPLICATION FINALISED	PERMISSION	CONDITIONAL	02/04/2024	24/06/2024	n/a	22.20	8.22
Wexford County Council	20240425	Permission for the demolition of an existing dwelling and the erection of a	Glen (Richards), Ardminne	APPLICATION FINALISED	PERMISSION	CONDITIONAL	18/04/2024	26/08/2024	n/a	8.57	7.96
Wexford County Council	20240685	Permission for retention for the erection of a steel frame training gym	Rahale, Edernine	New Application	n/a	n/a	14/06/2024		n/a	21.99	12.56
Wexford County Council	20240765	Permission to erect a fully serviced dwelling house with domestic garage	Scarnagh Lower, Ballylarkin	n/a	n/a	n/a	02/07/2024		n/a	23.21	22.65
Wexford County Council	20231331	Permission to demolish existing conservatory to side of dwelling	Coilnagarriff, Limerick	APPLICATION FINALISED	PERMISSION	CONDITIONAL	03/11/2023	08/02/2024	n/a	19.47	18.01
Wexford County Council	20240513	Permission to erect a fully serviced dwelling house and domestic garage	Ferns Upper/Newtown (ed Kilbora),	APPLICATION FINALISED	PERMISSION	CONDITIONAL	13/05/2024	31/07/2024	n/a	18.72	5.50
Wexford County Council	20240508	Permission to erect a dwelling house with services and domestic garage	Bolacreen, Ballymore	n/a	n/a	n/a	07/05/2024		n/a	11.41	2.71
Wexford County Council	20240409	Permission for the following works: 1) the erection of a single storey	Gorteen Upper/ Ballyconore,	n/a	n/a	n/a	16/04/2024		n/a	21.26	20.64
Wexford County Council	20240662	Permission for retention of the conversion of existing domestic garage to	Coilgareany/Limerick	n/a	n/a	n/a	11/06/2024		n/a	18.17	4.85
Wexford County Council	20240512	Permission to construct a commercial storage building which will consist of	Castledan, Ferns	n/a	n/a	n/a	07/05/2024		n/a	21.00	20.39
Wexford County Council	20240327	Permission for retention of the construction of a two-storey dwelling house	Perrymount, Ballylarkin	n/a	n/a	n/a	26/03/2024		n/a	17.05	16.46
Wexford County Council	E2014005	CONTINUANCE OF USE OF THE CAPTAIN WAFER COMMUNITY HALL AS A	Kilcavan Upper, Kilgorman	APPLICATION FINALISED	PERMISSION	CONDITIONAL	12/03/2014	05/06/2014	n/a	21.68	4.65
Wexford County Council	20240902	SOCIAL WELFARE OFFICE	HALL, SPRING VALLEY,	n/a	n/a	n/a	29/07/2024		n/a	12.04	6.98
Wexford County Council	20230789	Permission to subdivide the site boundaries as a change to that granted	Askebeg, Bolaboy	n/a	n/a	n/a	10/07/2023		n/a	18.68	8.40
Wexford County Council	20240701	Permission for a new entrance to existing field together with all	Ballydonfin, Ballyhuskard	n/a	n/a	n/a	19/06/2024		n/a	18.44	2.51
Wexford County Council	20240182	Permission for retention of existing single storey building consisting of	Tommashodge, Enniscorthy Rural	n/a	n/a	n/a	21/02/2024	15/05/2024	n/a	22.47	5.10
Wexford County Council	20240858	Permission for the change of use of the existing commercial unit adjoining the	Enniscorthy, Enniscorthy Urban	APPLICATION FINALISED	PERMISSION	CONDITIONAL	18/07/2024		n/a	8.78	6.09
Wexford County Council	20231014	Permission to erect an extension to the side of existing dwelling	Ballycanew, Ballycanew	APPLICATION FINALISED	PERMISSION	CONDITIONAL	29/08/2023	14/02/2024	n/a	16.02	15.43
Wexford County Council	20240101	Permission for the proposed erection of alterations and extensions to an	Ballincarrig, Courtown	n/a	n/a	n/a	06/02/2024		n/a	13.43	10.95
Wexford County Council	E2014008	PERMISSION FOR (A)RENOVATIONS AND REFURBISHMENT OF DWELLING	Monocross Upper, Gorey Rural	n/a	n/a	n/a	14/04/2014	02/07/2014	n/a	22.55	5.16
Wexford County Council	ABP-3038	HOUSE (WHICH WORKS	No. 14 ROSS ROAD, ENNISCORTHY,	APPLICATION FINALISED	PERMISSION	CONDITIONAL	21/09/2023		n/a	15.47	14.10
Wexford County Council	20240942	CONSTRUCTION OF A RESIDENTIAL DEVELOPMENT OF 297 NO. DWELLINGS	CO. WEXFORD	n/a	n/a	n/a	06/08/2024	7.22	n/a	15.14	7.22
Wexford County Council	20240852	Permission to erect a bungalow with services, domestic garage	BALLOWEN OR RAMSFORD PARK,	n/a	n/a	n/a	17/07/2024		n/a	8.52	6.68
Wexford County Council	20230850	Permission for retention of the following development (1) minor alterations	GOREBOROUGH/LANDS	APPLICATION FINALISED	PERMISSION	CONDITIONAL	25/07/2023	16/10/2023	n/a	14.70	13.50
Wexford County Council	20240943	Permission for 1) sub-division of the existing retail unit into 2 no. retail	Garraun (Ballynagheen North Bv),	n/a	n/a	n/a	07/08/2024		n/a	6.64	1.28
Wexford County Council	20240562	Permission for the erection of security fencing and all associated site works	Ballydonfin, Ballyhuskard	n/a	n/a	n/a	20/05/2024	12/08/2024	n/a	8.77	7.75
Wexford County Council	20241004	Permission to erect a dwelling with services and domestic garage and all	Kilbride, Ballyhuskard	APPLICATION FINALISED	PERMISSION	CONDITIONAL	22/08/2024		n/a	14.13	7.01
Wexford County Council	20240753	Permission for retention for a new entrance to existing vehicle sales	Moyness Upper, Enniscorthy Rural	n/a	n/a	n/a	27/06/2024	3.38	n/a	21.37	3.38
Wexford County Council	20240823	Permission for (a) demolition of existing derelict building	Liter Beg, Killiscooly	New Application	n/a	n/a	02/08/2024		n/a	3.63	3.20
Wexford County Council	20240536	Permission to erect a single-storey dwelling with services, domestic garage	Kilnadruff, Cahore	n/a	n/a	n/a	14/05/2024		n/a	0.95	0.54
Wexford County Council	20231578	Permission for the erection of a fully serviced dwelling house, domestic	Courthalliedmond, Monanolin	APPLICATION FINALISED	PERMISSION	CONDITIONAL	22/12/2023	10/07/2024	n/a	4.63	2.08
Wexford County Council	20241028	garage	Enniscorthy, Enniscorthy Urban	n/a	n/a	n/a	28/08/2024		n/a	16.52	3.41
Wexford County Council	20240324	Permission and completion of the following: a) balle & agricultural	Enniscorthy, Enniscorthy Urban	APPLICATION FINALISED	PERMISSION	CONDITIONAL	26/03/2024	26/08/2024	n/a	18.92	12.51
Wexford County Council	20240209	Permission for the erection of a fully serviced dwelling, a detached garage	Coaracha, Kilmallock	APPLICATION FINALISED	PERMISSION	CONDITIONAL	27/03/2024	15/05/2024	n/a	12.42	10.48
Wexford County Council	20240606	Permission to construct a bungalow with services, domestic garage and	Ballynagheen, Ardminne	n/a	n/a	n/a	28/05/2024		n/a	19.39	5.79
Wexford County Council	20240690	Permission for retention of a facility for minibus parking	Tombardwood/Cran (ED Ferns),	n/a	n/a	n/a	18/06/2024		n/a	18.67	13.58
Wexford County Council	20231407	Permission for the construction of a road underpass for agricultural purposes	Enniscorthy, Enniscorthy Urban	APPLICATION FINALISED	PERMISSION	CONDITIONAL	24/11/2023	26/02/2024	n/a	18.47	12.53
Wexford County Council	20240613	Permission to (1) demolish the existing conservatory (2) construct a side	Ballynagheen, Rossmore	n/a	n/a	n/a	29/03/2024		n/a	9.57	8.96
Wexford County Council	20240530	Retention planning permission for the change from an open carport	Ballynagheen Upper, Ardminne	n/a	n/a	n/a	13/05/2024		n/a	21.29	16.18
Wexford County Council	20240776	Permission for the construction of 59 no. fully serviced residential dwelling	Gauganny, Ardminne	n/a	n/a	n/a	03/07/2024		n/a	21.59	11.29
Wexford County Council	20240466	Permission for the proposed erection of a fully serviced dwelling house	Coaracha, Edernine	APPLICATION FINALISED	PERMISSION	CONDITIONAL	29/04/2024	15/07/2024	n/a	18.57	4.59
Wexford County Council	20240347	Permission for the proposed erection of alterations and extensions to the	Coaracha, Ferns	n/a	n/a	n/a	28/03/2024	19/06/2024	n/a	23.00	6.70
Wexford County Council	20231031	Permission for retention for unauthorised works and elevational changes to	St Johns, Enniscorthy	APPLICATION FINALISED	PERMISSION	CONDITIONAL	31/08/2023	09/01/2024	n/a	21.42	20.71
Wexford County Council	20231279	Permission to (1) refurbish and erect extensions to existing derelict dwelling	Ballynagheen, Limerick	APPLICATION FINALISED	PERMISSION	CONDITIONAL	24/10/2023	29/04/2024	n/a	14.86	14.31
Wexford County Council	20231369	Permission to erect a two-storey dwelling with services	Kilbride, Courtown	APPLICATION FINALISED	PERMISSION	CONDITIONAL	15/11/2023	19/02/2024	n/a	24.51	13.07
Wexford County Council	20240659	Permission for erection of a dwelling house, domestic garage/store and	Ballynagheen, Kilrush	n/a	n/a	n/a	11/06/2024		n/a	23.51	9.37

Planning Authority	Application Number	Development Description	Development Address	Application Status	Decision	Received Date	Grant Date	Appeal Ref Number	Appeal Decision	Area (sq. m)	Area (sq. ft)
Wexford County Council	20240273	Permission for the conversion of old derelict structures to living	Newfort, Castle Ellis	n/a	n/a	25/06/2024			n/a	16.02	172.66
Wexford County Council	20240499	Permission for the construction of coastal protection works	Kilbegnet, Kilgorman	New Application	n/a	03/05/2024			n/a	17.42	188.91
Wexford County Council	20231117	Permission for the development of new detached four bedroom, two storey	Seaford, Courtown	APPLICATION FINALISED	PERMISSION	19/09/2023	24/06/2024	ABP-31863-23	Granted (Conditional)	14.03	151.46
Wexford County Council	20240869	Permission for the erection of a single storey rear extension to an existing	Donaghmore, Ballygarrett	New Application	n/a	19/07/2024				22.58	245.47
Wexford County Council	20240824	Permission for retention for 1) conversion of attic space to home office, gym	Courtlogh Upper, Castle Tabort	n/a	n/a	11/07/2024			n/a	10.99	118.62
Wexford County Council	20240579	Permission to construct 1.8m high precast concrete post and panel walls	Greenwill, Enniscorthy Rural	n/a	n/a	06/02/2024	14/08/2024		n/a	22.38	241.46
Wexford County Council	20240298	Permission for retention of extensions to the front, rear and sides of existing	Silkenagrovea, Ballyhuskard	APPLICATION FINALISED	PERMISSION	19/03/2024	17/07/2024		n/a	12.95	139.68
Wexford County Council	E3014003	CHANGE OF USE FROM DOCTORS SURGERY TO RESIDENTIAL DWELLING	NO. 3 O'NEILL'S TERRACE, MILLPARK ROAD, ENNISCORTHY, CO. WEXFORD	n/a	n/a	03/03/2014			n/a	22.17	239.10
Wexford County Council	20240938	Permission to install a new entrance in order to access dwelling house	Tomsalagh/Fferrone, Timacross	New Application	n/a	06/08/2024			n/a	16.41	176.13
Wexford County Council	20240473	Permission to construct a two-storey dwelling house with domestic garage	Cloganny (Corry By), Cahore	n/a	n/a	30/04/2024			n/a	1.27	13.68
Wexford County Council	20240301	Permission for retention of alterations and omissions to dwelling as a change	Kilmurry, Courtown	APPLICATION FINALISED	PERMISSION	20/03/2024	12/06/2024		n/a	16.39	175.76
Wexford County Council	20240387	Permission to erect a dwelling house with services and domestic garage	Mountainward Lower, Monamolin	n/a	n/a	09/04/2024			n/a	9.52	103.80
Wexford County Council	20240314	Permission to erect a new bungalow type dwelling with services and domestic	Parkmestley Lower, Ballygarrett	APPLICATION FINALISED	PERMISSION	22/03/2024	17/06/2024		n/a	1.80	19.08
Wexford County Council	20240692	Permission for retention for external and internal alterations	Ballycane, Ardavan	n/a	n/a	18/06/2024			n/a	23.04	247.64
Wexford County Council	20240716	Permission for the construction of 33.9 m2 steel framed & clad garden	Enniscorthy, Enniscorthy Rural	n/a	n/a	21/06/2024			n/a	22.01	237.46
Wexford County Council	20240271	Permission for retention of the construction of an existing unauthorised	Palls, Limerick	n/a	n/a	11/06/2024			n/a	22.43	242.18
Wexford County Council	20240873	Permission for retention of existing single storey extension to side of existing	Garvanel, Monamolin	New Application	n/a	23/07/2024			n/a	7.24	78.17
Wexford County Council	20240665	Permission to erect a dwelling house with services and domestic garage	Templestonon, Enniscorthy Rural	n/a	n/a	11/06/2024			n/a	20.61	222.37
Wexford County Council	20240750	Permission for the erection of extension to side of existing dwelling house	Coolgarrow, Ballyhuskard	n/a	n/a	27/06/2024			n/a	17.10	183.17
Wexford County Council	20240633	Permission for retention of alterations to the plans, elevations and site plan	Ballycarron, Kilmacool	APPLICATION FINALISED	PERMISSION	04/06/2024	26/08/2024		n/a	3.88	42.02
Wexford County Council	20240342	Permission for the proposed erection of alterations and extensions to an	Ballyconnell Lower, Castle Tabort	APPLICATION FINALISED	PERMISSION	28/03/2024	12/08/2024		n/a	12.07	130.20
Wexford County Council	20230762	Permission for the erection of a fully serviced dwelling house and domestic	Barnona, Monamolin	APPLICATION FINALISED	PERMISSION	03/07/2023	25/09/2023		n/a	9.30	100.96
Wexford County Council	20241015	Permission for retention of the following a) Indoor Training Hall (part of the	Inch, Castle Ellis	n/a	n/a	19/04/2024			n/a	12.62	136.60
Wexford County Council	20240571	Permission for the construction and operation of a concrete batching plant	Bownswood, Enniscorthy Rural	New Application	n/a	26/08/2024	14/08/2024		n/a	21.73	234.60
Wexford County Council	20240381	Permission for the erection of a granny flat attached to the side	Ballyquinn, Ballygarrett	APPLICATION FINALISED	PERMISSION	22/05/2024	14/08/2024		n/a	3.52	38.15
Wexford County Council	20240783	Permission for retention for unauthorised works carried out to dwelling	Glebe (Ballybheen South By), Rural	n/a	n/a	04/07/2024			n/a	12.28	133.92
Wexford County Council	5254-23	Remove old kiosk and replace with new digital phone kiosk	Wexford Street, Enniscorthy	New Application	n/a	18/12/2023	09/01/2024		n/a	22.25	239.10
Wexford County Council	20240266	Permission for the construction of a fully serviced single storey	Ashwood Upper, Ballyharin	APPLICATION FINALISED	PERMISSION	12/10/2023	09/01/2024		n/a	23.64	254.96
Wexford County Council	20231408	Permission for the following: A) Construction of milking parlour B)	Ballywater Lower, Cahore	n/a	n/a	27/11/2023			n/a	0.00	0.00
Wexford County Council	20240784	Permission for the construction of a new carport with roof between the	Ranstown Lower, Gorey Rural	n/a	n/a	04/07/2024			n/a	13.56	146.12
Wexford County Council	20240703	Permission to erect a dwelling with services and all associated site	Tomnamuck, Ballygarrett	n/a	n/a	20/06/2024			n/a	4.37	47.30
Wexford County Council	20230722	Permission to erect a dwelling with services as a change of house design	Kossanahoge South, Kossanahoge	APPLICATION FINALISED	PERMISSION	26/06/2023	18/09/2023		n/a	16.71	180.58
Wexford County Council	20240019	Permission for retention of alterations carried out to the approved	Boreenovel, Kilmearagh	APPLICATION FINALISED	PERMISSION	12/01/2024	04/04/2024		n/a	5.85	63.40
Wexford County Council	20240764	Permission to erect a dwelling house with services and domestic garage	Crane, Timacross	n/a	n/a	02/07/2024			n/a	17.43	187.00
Wexford County Council	20240348	Outline planning permission for a fully serviced detached dwelling	Ballyboggan Lower, Artramon	APPLICATION FINALISED	PERMISSION	28/03/2024	19/06/2024		n/a	21.65	233.28
Wexford County Council	20240339	Permission to 1) construct a first floor extension to side of existing dwelling	Enniscorthy, Enniscorthy Urban	APPLICATION FINALISED	PERMISSION	28/03/2024	08/08/2024		n/a	22.48	242.59
Wexford County Council	20240972	Permission for retention of structure to rear of existing dwelling together with	Tomnagaddy, Ballycane	New Application	n/a	13/08/2024			n/a	7.46	80.47
Wexford County Council	20231377	Permission for development, consisting of extensions and alterations	Ballyhuskard	APPLICATION FINALISED	PERMISSION	17/11/2023	21/02/2024		n/a	18.66	202.80
Wexford County Council	20240140	Permission to erect a steel framed building for the purpose of processing	Tomnagarrow, Castledockrell	APPLICATION FINALISED	PERMISSION	14/02/2024	07/05/2024		n/a	23.37	251.63
Wexford County Council	20240303	Permission for a 2 story single storey rear/side extension and remodeling	Cahore, Cahore	APPLICATION FINALISED	PERMISSION	20/03/2024	24/07/2024		n/a	1.67	18.08
Wexford County Council	20240200	Permission for development comprising of a new roadside vehicle entrance	Clone West, Monamolin	New Application	n/a	27/08/2024			n/a	8.61	92.00
Wexford County Council	20240307	Permission for the development of a sandpit at this site of approx. 22	Ballybucas, Kilmallock	n/a	n/a	21/03/2024			n/a	17.34	186.39

Planning Authority	Application Number	Development Description	Development Address	Application Status	Application Type	Decision	Received Date	Grant Date	Local Ref Number	Project Location	Area	Size
Westford County Council	2023/0807	Permission to erect a steel framed shed for the purpose of vintage car storage	Yellow Lower, Kilgorman	APPLICATION FINALISED	PERMISSION	CONDITIONAL	13/07/2023	02/10/2023	n/a	n/a	21.22	20.70
Westford County Council	2024/0510	Permission to change the use of the existing building no. 3 previously registration	Ballyvaughan, Ballyneagrath	n/a	n/a	n/a	07/05/2024		n/a	n/a	16.03	15.22
Westford County Council	2024/0317	Permission for alteration to design of previously approved planning	Tomasdilly, Marstonstown	APPLICATION FINALISED	PERMISSION	CONDITIONAL	22/01/2024	12/06/2024	n/a	n/a	23.62	5.89
Westford County Council	2023/0965	Permission to erect a dwelling with services and domestic garage and all	Conisla East, Ballyneagrath	APPLICATION FINALISED	PERMISSION	CONDITIONAL	22/08/2023	14/12/2023	n/a	n/a	17.92	17.14
Westford County Council	2023/0988	Permission to construct a two-storey commercial structure which shall be	Coolishal Upper, Gorey Rural	n/a	n/a	n/a	24/08/2023		n/a	n/a	13.95	11.77
Westford County Council	2023/0868	Permission to erect a dwelling with connection to existing public services and	Parknacross, Ardamine	APPLICATION FINALISED	PERMISSION	CONDITIONAL	28/07/2023	09/01/2024	n/a	n/a	8.55	7.94
Westford County Council	2023/0783	Permission to erect a new bungalow type dwelling with services and domestic	Coolroe, Ford	APPLICATION FINALISED	PERMISSION	CONDITIONAL	07/07/2023	29/11/2023	n/a	n/a	2.22	1.53
Westford County Council	2024/0637	Permission for the erection of extension and alterations to existing dwelling	Ennisicorthy, Ennisicorthy Rural	n/a	n/a	n/a	09/06/2024		n/a	n/a	21.77	4.03
Westford County Council	2024/0616	Permission to build a fully serviced dwelling house with domestic garage	Kilnacree, Ardcom	n/a	n/a	n/a	29/05/2024		n/a	n/a	17.27	15.37
Westford County Council	2024/0694	Permission for the construction of a new two storey dwelling	Ballymasiney, Edernine	n/a	n/a	n/a	18/06/2024		n/a	n/a	23.92	13.43
Westford County Council	E2014004	PERMISSION FOR SINGLE AND TWO STOREY EXTENSIONS TO REAR AND NEW	26 ROSS ROAD, ENNISICORTHY, CO.	APPLICATION FINALISED	PERMISSION	CONDITIONAL	11/03/2014	04/06/2014	n/a	n/a	22.61	5.22
Westford County Council	2024/0739	Permission for the retention of alterations to existing holiday chalet	Kilbegnet, Kilgorman	n/a	n/a	n/a	26/06/2024		n/a	n/a	17.15	16.64
Westford County Council	2024/0624	Permission for retention of a one bedroom dwelling, permission for on-site	Tomahally Little, Kilgorman	APPLICATION FINALISED	PERMISSION	CONDITIONAL	31/05/2024	26/08/2024	n/a	n/a	17.92	17.37
Westford County Council	2024/0605	Permission for erection of a dwelling house, domestic garage/store	Ballymurry, Ballyhuiskard	APPLICATION FINALISED	PERMISSION	CONDITIONAL	03/01/2024	07/05/2024	n/a	n/a	13.92	7.24
Westford County Council	2024/0460	Permission for retention for 11 relocation of dwelling house	Coolmalin, Edernine	APPLICATION FINALISED	PERMISSION	CONDITIONAL	26/04/2024	22/07/2024	n/a	n/a	21.50	11.93
Westford County Council	2023/1105	Permission to extend an Inert Waste Disposal Site for the filling of soil and	Barntown, Huntington	n/a	n/a	n/a	15/09/2023		n/a	n/a	15.86	11.62
Westford County Council	2024/0805	Permission for retention and planning permission is sought for development	Ballincarrig, Courtown	n/a	n/a	n/a	08/07/2024		n/a	n/a	15.81	15.22
Westford County Council	2024/0370	Permission for retention of 4 no. velux rooflights in existing roof on the rear	Galbally, Ardawan	APPLICATION FINALISED	PERMISSION	CONDITIONAL	08/04/2024	26/06/2024	n/a	n/a	20.23	16.56
Westford County Council	2024/0207	Permission for the construction of dwelling house, garage and	Ballyhenry, Edernine	APPLICATION FINALISED	PERMISSION	CONDITIONAL	27/02/2024	28/08/2024	n/a	n/a	22.07	8.17
Westford County Council	2024/0724	Permission (1) to erect a steel framed extension to agricultural shed for	Ask, Ballyneagrath	n/a	n/a	n/a	25/06/2024		n/a	n/a	17.24	16.52
Westford County Council	2024/0801	Permission to demolish existing 73.35 m2 flat roof extension to side	Kilnamanagh Upper, Wells	n/a	n/a	n/a	08/07/2024		n/a	n/a	9.87	2.88
Westford County Council	2024/0457	Permission for retention for 2 velux roof windows to side of dwelling house	Ennisicorthy, Ennisicorthy Rural	APPLICATION FINALISED	PERMISSION	CONDITIONAL	26/04/2024	22/07/2024	n/a	n/a	21.83	4.12
Westford County Council	2024/0985	Permission to erect (1) a steel framed agricultural shed for machinery storage	Ballyghoboy, Gorey Rural	New Application	n/a	n/a	19/08/2024		n/a	n/a	13.70	10.72
Westford County Council	2024/0513	Permission for erection of extensions to and refurbishment of dwelling	Templeshannon, Ennisicorthy Urban	APPLICATION FINALISED	PERMISSION	CONDITIONAL	07/05/2024	31/07/2024	n/a	n/a	21.53	4.53
Westford County Council	2023/0737	Permission for retention of 1) change of use from a health centre to use as a	Raheen Beg, Killenagh	APPLICATION FINALISED	PERMISSION	CONDITIONAL	27/06/2023	20/09/2023	n/a	n/a	5.84	3.82
Westford County Council	2024/0867	Permission for retention for a) the temporary siting and servicing of a mobile	Cahore, Cahore	New Application	n/a	n/a	19/07/2024		n/a	n/a	1.45	0.66
Westford County Council	2024/0329	Permission to erect a dwelling house with services and domestic garage	Newtown, Kilbora	n/a	n/a	n/a	26/03/2024		n/a	n/a	19.50	6.51
Westford County Council	2024/0330	Permission to erect a dwelling house with services and domestic garage	Bolscaheen, Tombrack	n/a	n/a	n/a	26/03/2024		n/a	n/a	20.85	7.77
Westford County Council	2023/1367	Permission for that erection of an extension to front of building	Templeshannon, Ennisicorthy Rural	APPLICATION FINALISED	PERMISSION	CONDITIONAL	14/11/2023	24/04/2024	n/a	n/a	21.11	3.73
Westford County Council	2023/1159	Permission for a side and rear extension of approx. 96sqm to dwelling	Glenage, Coolgreany	APPLICATION FINALISED	PERMISSION	CONDITIONAL	18/12/2023	21/03/2024	n/a	n/a	24.83	24.05
Westford County Council	2024/0960	Permission to construct a fully serviced single storey dwelling house and	Drumgold, Ennisicorthy Rural	New Application	n/a	n/a	12/08/2024		n/a	n/a	20.23	3.67
Westford County Council	2023/1175	Permission for retention of existing pergola on site	Gleniste, Boleboy	APPLICATION FINALISED	PERMISSION	CONDITIONAL	02/10/2023	02/01/2024	n/a	n/a	13.28	7.56
Westford County Council	2024/0417	Permission to erect a first floor extension and make alterations to existing	Ballyneagrath Upper, Killenagh	APPLICATION FINALISED	PERMISSION	CONDITIONAL	07/04/2024	10/07/2024	n/a	n/a	7.81	3.29
Westford County Council	2024/0906	Permission for a single storey extension to an existing dwelling and	Kilbegnet, Kilgorman	New Application	n/a	n/a	30/07/2024		n/a	n/a	17.68	17.17
Westford County Council	2023/1510	Permission to erect a dwelling with services as a change of house design	Borlough, Limerick	APPLICATION FINALISED	PERMISSION	CONDITIONAL	14/12/2023	19/03/2024	n/a	n/a	21.13	20.22
Westford County Council	2024/0656	Permission to make amendments to the development permitted under	Gorey Corporationlands, Gorey	APPLICATION FINALISED	PERMISSION	CONDITIONAL	11/06/2024		n/a	n/a	14.44	13.13
Westford County Council	2024/0927	Permission for development which will consist of amendments	Goreybridge, Courtown	APPLICATION FINALISED	PERMISSION	CONDITIONAL	24/05/2024	19/08/2024	n/a	n/a	14.52	13.53
Westford County Council	2024/0924	Permission for the erection of a fully serviced single storey dwelling house	Ballyvaughan Upper, Castle Ellis	New Application	n/a	n/a	29/07/2024		n/a	n/a	15.42	13.77
Westford County Council	2024/0688	Permission to erect a dwelling with services and domestic garage	Tomahally Upper, Limerick	n/a	n/a	n/a	17/06/2024		n/a	n/a	23.11	22.00
Westford County Council	2024/0666	Permission for the erection of a fully serviced dwelling and associated	Ballymurry, Edernine	n/a	n/a	n/a	11/08/2024		n/a	n/a	23.33	12.57
Westford County Council	E2014009	PERMISSION TO MAKE ALTERATIONS TO EXISTING DWELLING HOUSE	15 ARMSSTRONGS RANGE,	APPLICATION FINALISED	PERMISSION	CONDITIONAL	15/04/2014	08/07/2014	n/a	n/a	21.65	4.60
Westford County Council	2024/0741	INCLUDING THE CONSTRUCTION	ENNISICORTHY	n/a	n/a	n/a	26/08/2024		n/a	n/a	9.27	8.63
Westford County Council	2023/0851	Permission for revisions to the permitted scheme reg. no. 2023/001	Midleton/Kilnaboy, Ardamine	APPLICATION FINALISED	PERMISSION	CONDITIONAL	25/07/2023	27/11/2023	n/a	n/a	14.84	13.60
Westford County Council	2024/0102	Permission for retention for a change of use of a building from two single	Gorey Corporationlands, Gorey	APPLICATION FINALISED	PERMISSION	CONDITIONAL	06/02/2024		n/a	n/a	16.32	0.07
Westford County Council	2023/1136	Permission for retention of (1) existing 19.8 sq/m domestic garage to side of	Cocher, Ford	APPLICATION FINALISED	PERMISSION	CONDITIONAL	22/09/2023	18/12/2023	n/a	n/a	3.57	3.14
Westford County Council	2024/0646	Permission for (a) demolition and removal of existing domestic garage	Ballyroe (Nunn), Castle Ellis /	APPLICATION FINALISED	PERMISSION	CONDITIONAL	07/06/2024	28/08/2024	n/a	n/a	15.34	11.83
Westford County Council	2024/0360	Permission to erect a serviced dwelling house with connections to existing	Monroe (Castle Ellis)	APPLICATION FINALISED	PERMISSION	CONDITIONAL	03/04/2024	26/06/2024	n/a	n/a	23.79	5.74
Westford County Council	2023/1559	Permission to erect a 5 no. dwelling house cluster development with services	Milhouse, Marstonstown	APPLICATION FINALISED	PERMISSION	CONDITIONAL	20/12/2023		n/a	n/a	17.61	16.54

Planning Authority	Development Description	Development Address	Application Status	Application Type	Decision	Received Date	Grant Date	Appeal Ref Number	Appeal Decision	Date to Turbine (km)	Date to FEAR Boundary (km)
Westford County Council	E014001 OUTLINE PERMISSION TO CONSTRUCT ADDITIONAL CLASSROOMS, ASSEMBLY AREA, STORE	URBAN Milkhouse, Marshinstown	n/a	n/a	New Application	22/29/2016	18/07/2016	n/a	n/a	24.18	6.09
Westford County Council	20240854	PERMISSION TO erect a dwelling house with services and domestic garage	n/a	n/a	n/a	22/29/2016	18/07/2016	n/a	n/a	20.52	16.57
Westford County Council	20240944	PERMISSION for retention of the installation of a mobile home on site for use as a caravan, Ardavan	n/a	n/a	New Application	07/08/2024	11/06/2024	n/a	n/a	16.33	15.71
Westford County Council	20240651	PERMISSION for demolition of existing outbuildings and erection of an earth retaining wall, Kilmuckridge	n/a	n/a	n/a	07/08/2024	11/06/2024	n/a	n/a	13.83	4.22
Westford County Council	20240957	PERMISSION for retention of existing granny flat and permission to cease the use of the existing granny flat	n/a	n/a	New Application	12/08/2024	12/08/2024	n/a	n/a	23.75	23.20
Westford County Council	20240547	PERMISSION and retention permission for the following development: a proposed 2 storey dwelling house	n/a	n/a	n/a	16/05/2024	16/05/2024	n/a	n/a	10.27	9.68
Westford County Council	20230997	PERMISSION for a development comprising of a proposed 2 storey dwelling house	n/a	n/a	APPLICATION FINAUSED	28/08/2023	02/01/2024	n/a	n/a	20.32	7.53
Westford County Council	20241005	PERMISSION to erect a dwelling with services and domestic garage and all associated outbuildings	n/a	n/a	New Application	28/08/2023	28/08/2023	n/a	n/a	14.14	7.01
Westford County Council	20241003	PERMISSION for the change of use existing ground floor office to a dwelling house	n/a	n/a	New Application	22/08/2024	22/08/2024	n/a	n/a	14.81	13.51
Westford County Council	20230892	PERMISSION for the construction of a new domestic dwelling, domestic garage, and outbuildings	n/a	n/a	n/a	02/08/2023	02/08/2023	n/a	n/a	23.33	21.81
Westford County Council	20240527	PERMISSION to demolish existing derelict dwelling house and to construct a new dwelling house	n/a	n/a	n/a	13/05/2024	13/05/2024	n/a	n/a	21.51	4.56
Westford County Council	20240326	PERMISSION for retention of alterations to date to existing and permitted use of a dwelling house	n/a	n/a	APPLICATION FINAUSED	26/03/2024	19/06/2024	n/a	n/a	23.29	22.69
Westford County Council	20240790	PERMISSION for the provision of a car rental commercial premises	n/a	n/a	n/a	04/07/2024	04/07/2024	n/a	n/a	24.33	19.66
Westford County Council	E014006	DEMOLITION OF HABITABLE HOUSE AND ERECTION OF TWO STOREY RETAIL UNIT, PROPOSED W 14 CATHEDRAL STREET, ENNISCORTHY	n/a	n/a	APPLICATION FINAUSED	12/03/2016	04/06/2016	n/a	n/a	22.38	5.00
Westford County Council	20240607	PERMISSION for retention of offices on the first floor of the extension	n/a	n/a	n/a	28/05/2024	28/05/2024	n/a	n/a	18.44	2.51
Westford County Council	20240210	PERMISSION for a remote working home office pod	n/a	n/a	APPLICATION FINAUSED	23/04/2024	15/07/2024	n/a	n/a	11.26	10.31
Westford County Council	20240987	PERMISSION to upgrade an existing entrance which will include the construction of a new entrance, construct a dwelling house, garage, and outbuildings	n/a	n/a	New Application	21/02/2024	19/08/2024	n/a	n/a	14.46	12.92
Westford County Council	20241128	PERMISSION for the proposed extension, is an infill type construction	n/a	n/a	APPLICATION FINAUSED	03/10/2023	12/02/2024	n/a	n/a	14.71	8.85
Westford County Council	20231462	PERMISSION to erect a dwelling house with services and domestic garage	n/a	n/a	APPLICATION FINAUSED	18/04/2023	10/07/2024	n/a	n/a	9.17	6.69
Westford County Council	20231399	PERMISSION to erect a dwelling with services and domestic garage	n/a	n/a	APPLICATION FINAUSED	06/11/2023	06/11/2023	n/a	n/a	11.38	2.62
Westford County Council	20231032	PERMISSION to erect an extension to existing dwelling and all associated outbuildings	n/a	n/a	APPLICATION FINAUSED	23/11/2023	26/02/2024	n/a	n/a	8.19	0.00
Westford County Council	171794	RELOCATION OF WORKS CARRIED OUT TO DATE AND COMPLETION OF SAME IN THE 14 CATHEDRAL STREET, ENNISCORTHY	n/a	n/a	n/a	23/01/2014	23/01/2014	n/a	n/a	21.73	4.60
Westford County Council	20240504	PERMISSION to provide 2 no. car parking spaces to property	n/a	n/a	n/a	07/05/2024	07/05/2024	n/a	n/a	9.91	9.31
Westford County Council	20240674	PERMISSION to allow for the following changes within the proposed development	n/a	n/a	n/a	12/06/2024	12/06/2024	n/a	n/a	23.63	23.03
Westford County Council	20240688	PERMISSION for retention of an existing domestic shed to rear of property	n/a	n/a	n/a	11/06/2024	11/06/2024	n/a	n/a	21.91	12.52
Westford County Council	20231144	PERMISSION to erect a fully serviced dwelling house and domestic garage	n/a	n/a	APPLICATION FINAUSED	29/09/2023	20/12/2023	n/a	n/a	11.55	2.10
Westford County Council	20240619	PERMISSION to erect a serviced dwelling house with detached domestic garage	n/a	n/a	APPLICATION FINAUSED	30/05/2024	21/08/2024	n/a	n/a	7.39	2.47
Westford County Council	20231519	PERMISSION for a dwelling house, domestic garage and associated site works	n/a	n/a	APPLICATION FINAUSED	15/12/2023	10/07/2024	n/a	n/a	20.37	18.41
Westford County Council	20240903	PERMISSION to revise site boundaries as a change to that granted under the current planning permission	n/a	n/a	New Application	29/07/2024	29/07/2024	n/a	n/a	12.06	6.99
Westford County Council	20240474	PERMISSION for retention of the development of a detached domestic dwelling	n/a	n/a	APPLICATION FINAUSED	18/04/2024	10/07/2024	n/a	n/a	7.95	2.09
Westford County Council	20230930	PERMISSION for retention of the temporary siting of a mobile home to the rear of the property	n/a	n/a	n/a	30/04/2024	30/04/2024	n/a	n/a	3.74	3.31
Westford County Council	20231490	PERMISSION for the proposed erection of alterations and upgrade to an existing dwelling house	n/a	n/a	APPLICATION FINAUSED	11/08/2023	11/08/2023	n/a	n/a	21.34	16.18
Westford County Council	20231490	PERMISSION for alterations and extension (21 m2) to existing hotel to form a new dwelling house	n/a	n/a	APPLICATION FINAUSED	11/12/2023	19/03/2024	n/a	n/a	6.26	5.83
Westford County Council	20240746	PERMISSION to demolish an existing extension, construct extension to the rear of the property	n/a	n/a	n/a	27/06/2024	27/06/2024	n/a	n/a	24.87	6.94
Westford County Council	20240560	PERMISSION to demolish an existing extension, construct extension to the rear of the property	n/a	n/a	APPLICATION FINAUSED	20/05/2024	12/08/2024	n/a	n/a	11.54	10.86
Westford County Council	20240866	PERMISSION for retention of existing domestic storage shed and permission to erect a new dwelling house	n/a	n/a	New Application	19/07/2024	19/07/2024	n/a	n/a	12.36	11.72
Westford County Council	20240491	PERMISSION for retention of a 3.74m detached domestic garage	n/a	n/a	APPLICATION FINAUSED	02/05/2024	24/07/2024	n/a	n/a	18.36	2.78
Westford County Council	20230866	PERMISSION to erect a serviced dwelling house and to carry out all associated site works	n/a	n/a	n/a	22/07/2023	18/12/2023	n/a	n/a	16.10	12.71
Westford County Council	20231127	PERMISSION to construct a dwelling house with services and all associated outbuildings	n/a	n/a	APPLICATION FINAUSED	22/09/2023	18/12/2023	n/a	n/a	19.36	7.76
Westford County Council	20231096	PERMISSION to erect a dwelling with services and domestic garage and all associated outbuildings	n/a	n/a	APPLICATION FINAUSED	13/09/2023	06/12/2023	n/a	n/a	17.52	16.91
Westford County Council	20240939	PERMISSION for the construction of a dwelling, domestic garage, and outbuildings	n/a	n/a	n/a	06/08/2024	06/08/2024	n/a	n/a	16.78	14.88
Westford County Council	20240827	PERMISSION consequent on the grant of outline permission relevant outline permission	n/a	n/a	New Application	11/07/2024	11/07/2024	n/a	n/a	4.52	4.08
Westford County Council	20230893	PERMISSION for development consisting of the erection of a detached dwelling house	n/a	n/a	n/a	02/08/2023	02/08/2023	n/a	n/a	22.18	14.45
Westford County Council	20231029	PERMISSION for retention of an area on site for the parking of articulated lorries	n/a	n/a	n/a	31/08/2023	31/08/2023	n/a	n/a	24.60	20.01
Westford County Council	20240635	PERMISSION for the restoration and refurbishment of derelict 2 storey building	n/a	n/a	APPLICATION FINAUSED	24/06/2023	20/12/2023	n/a	n/a	13.67	13.03
Westford County Council	20240167	PERMISSION to construct an agricultural shed with associated site works	n/a	n/a	APPLICATION FINAUSED	19/02/2024	29/07/2024	n/a	n/a	24.82	6.67

Planning Authority	Application Number	Transforming the Description	Development Address	Application Status	Refurbishment Type	Decision	Received Date	Grant Date	Original Ref Number	Project Location	Date of Fulling (n/a)	Date of Final Decision (n/a)
Westford County Council	20240580	Permission for the demolition and removal of existing two storey house	North West Sub, Ardacan	APPLICATION FINALISED	PERMISSION	n/a	22/05/2024	14/08/2024	n/a	n/a	n/a	20.11
Westford County Council	20240482	Permission for the erection of a fully serviced dwelling house and carport	Monagear, Tinnacross	n/a	n/a	n/a	01/05/2024		n/a	n/a	15.81	1.18
Westford County Council	20230943	Permission for retention of the alterations to the premises and erection of house	Ardacan, Ardacan	APPLICATION FINALISED	PERMISSION	CONDITIONAL	15/08/2023	08/11/2023	n/a	n/a	24.14	19.49
Westford County Council	20231183	Permission for the erection of a fully serviced dwelling house	Gorey Corporation, Gorey Urban	APPLICATION FINALISED	PERMISSION	CONDITIONAL	03/10/2023	02/01/2024	n/a	n/a	14.67	13.26
Westford County Council	20241431	Permission to include demolition of an existing derelict detached dwelling house	Ardacan, Ardacan	APPLICATION FINALISED	PERMISSION	CONDITIONAL	29/11/2023	19/02/2024	n/a	n/a	24.42	19.77
Westford County Council	20240802	Permission to convert the existing attic space and to include a new dormer	Ballinkee, Kilmallock	n/a	n/a	n/a	08/07/2024		n/a	n/a	18.90	9.82
Westford County Council	20240382	Permission to construct an extension and renovation of existing single house	Glen (Richards), Ardamine	APPLICATION FINALISED	PERMISSION	CONDITIONAL	09/04/2024	03/07/2024	n/a	n/a	8.62	8.02
Westford County Council	20230882	Permission to erect a serviced dwelling house and to carry out all	Craigh Upper, Gorey Rural	APPLICATION FINALISED	PERMISSION	CONDITIONAL	01/08/2023	22/11/2023	n/a	n/a	14.56	14.56
Westford County Council	20240220	Permission to build a fully serviced dwelling house with domestic garage	Kilmacoe, Ardcom	n/a	n/a	n/a	29/02/2024		n/a	n/a	17.27	15.37
Westford County Council	20240368	Permission for development consisting of the following - structural alterations	Tarahill, Courtown	APPLICATION FINALISED	PERMISSION	CONDITIONAL	05/04/2024	19/08/2024	n/a	n/a	16.79	16.24
Westford County Council	20231580	Permission to construct a 19.0 sq/m first floor extension to rear elevation	Gorey Corporation, Gorey Urban	APPLICATION FINALISED	PERMISSION	CONDITIONAL	22/12/2023	27/03/2024	n/a	n/a	14.69	13.41
Westford County Council	20240287	Permission to install a concrete hard standing and petrol interceptor	Ardacan, Ardacan	n/a	n/a	n/a	15/03/2024		n/a	n/a	24.60	20.01
Westford County Council	20240875	Permission for retention of alterations made to existing domestic garage	Seaview, Courtown	New Application	n/a	n/a	23/07/2024		n/a	n/a	2.06	1.55
Westford County Council	20240979	Permission for the proposed erection of extensions and alterations to an existin	Marshallstown, Marshallstown	n/a	n/a	n/a	15/08/2024		n/a	n/a	24.13	6.18
Westford County Council	20240991	Permission for the construction of a dwelling and associated site works	Barroghill, Courtown	New Application	n/a	n/a	20/08/2024		n/a	n/a	11.88	10.66
Westford County Council	20231043	Permission to (1) erect an extension to existing accessible viewing platform	Donatin Lower, Gorey Rural	APPLICATION FINALISED	PERMISSION	CONDITIONAL	04/09/2023	29/11/2023	n/a	n/a	14.96	14.09
Westford County Council	20231332	Permission to erect a dwelling with services and domestic garage	Ballytasna, Ballybeg	APPLICATION FINALISED	PERMISSION	CONDITIONAL	03/11/2023	06/02/2024	n/a	n/a	22.05	12.20
Westford County Council	20231419	Permission for a dwelling house and associated site works	Crane, Tinnacross	APPLICATION FINALISED	PERMISSION	CONDITIONAL	28/11/2023	28/02/2024	n/a	n/a	17.27	0.55
Westford County Council	20240265	Permission for the proposed change of use of an existing grass playing pitch	Coolbaun, Ferns	APPLICATION FINALISED	PERMISSION	CONDITIONAL	11/03/2024	06/06/2024	n/a	n/a	18.66	4.86
Westford County Council	20231385	Permission to erect a steel framed potato storage shed and all associated site	Boleybawn, Ballyneagrath	n/a	n/a	n/a	29/01/2024		n/a	n/a	19.98	18.38
Westford County Council	20240598	Permission for retention for a single storey side extension	Monfin, Enniscorthy Rural	APPLICATION FINALISED	PERMISSION	CONDITIONAL	20/11/2023	19/02/2024	n/a	n/a	24.15	7.97
Westford County Council	20241025	Permission for development which will consist of alterations to	Goreybridge, Courtown	APPLICATION FINALISED	PERMISSION	CONDITIONAL	24/05/2024	19/08/2024	n/a	n/a	14.38	13.39
Westford County Council	20240487	Permission for retention for alterations to the design of a house	Boley Lower, Rosmininge	New Application	n/a	n/a	27/08/2024		n/a	n/a	17.38	10.18
Westford County Council	20240295	Permission for the erection of a domestic garage	Therill, Edernine	APPLICATION FINALISED	PERMISSION	CONDITIONAL	01/05/2024	24/07/2024	n/a	n/a	22.68	11.92
Westford County Council	20240295	Permission for retention for works to dwelling consisting of a sun room	Killicooly Beg, Ballyvaldon	APPLICATION FINALISED	PERMISSION	CONDITIONAL	19/03/2024	10/06/2024	n/a	n/a	5.29	4.84
Westford County Council	20230816	Permission for retention of alterations to dwelling comprising of 1) retention	Monawalling Upper, Boleboy	APPLICATION FINALISED	PERMISSION	CONDITIONAL	14/07/2023	20/12/2023	n/a	n/a	12.16	5.04
Westford County Council	20240128	Permission to erect a dwelling with services and domestic and all associated	Rockspring, Ballymore	APPLICATION FINALISED	PERMISSION	CONDITIONAL	09/02/2024	07/05/2024	n/a	n/a	12.64	3.82
Westford County Council	20231221	Permission to construct a dwellinghouse with services, domestic garage	Knockrack, Monaseed	APPLICATION FINALISED	PERMISSION	CONDITIONAL	13/10/2023	15/01/2024	n/a	n/a	23.12	19.63
Westford County Council	20231090	Permission to construct a single storey extension to the rear of the existing	Norrismount, Ballylougher	APPLICATION FINALISED	PERMISSION	CONDITIONAL	12/09/2023	06/12/2023	n/a	n/a	14.39	5.78
Westford County Council	20230792	Permission for retention and permission for completion of the following	Knockadaw, Ford	APPLICATION FINALISED	PERMISSION	CONDITIONAL	10/07/2023	13/03/2024	n/a	n/a	2.25	0.73
Westford County Council	20240856	works	Castelland, Ferns	New Application	n/a	n/a	18/07/2024		n/a	n/a	17.81	4.68
Westford County Council	20240929	Permission for the erection of agricultural shed with associated works	Moynat Upper, Enniscorthy Rural	New Application	n/a	n/a	02/08/2024		n/a	n/a	21.97	3.87
Westford County Council	20240352	Permission for 1) Renovate and extend the existing derelict house on site	Ballybogan Lower, Artramon	APPLICATION FINALISED	PERMISSION	CONDITIONAL	02/04/2024	21/08/2024	n/a	n/a	21.95	16.67
Westford County Council	20240644	Permission for retention of alterations to dwelling. Permission for retention of	Kilcavan Lower, Kilgorman	n/a	n/a	n/a	07/06/2024		n/a	n/a	17.51	16.95
Westford County Council	20240477	Permission to erect an extension to the rear of existing dwelling house	Tommaboy Lower, Kilcormick	APPLICATION FINALISED	PERMISSION	CONDITIONAL	30/04/2024	12/08/2024	n/a	n/a	11.36	0.00
Westford County Council	20240941	Permission for retention of existing mobile home and permission to erect an	Tobargal, The Harrow	New Application	n/a	n/a	06/08/2024		n/a	n/a	11.95	0.08
Westford County Council	20240563	Permission for the erection of 2 no. extensions to the side and rear	Curcogh, Castle Ellis	APPLICATION FINALISED	PERMISSION	CONDITIONAL	20/05/2024	12/08/2024	n/a	n/a	15.16	10.49
Westford County Council	20240626	Permission for the erection of extension and alterations to existing dwelling	Ballybeg, Ballyhughard	APPLICATION FINALISED	PERMISSION	CONDITIONAL	04/06/2024	26/08/2024	n/a	n/a	16.94	6.02
Westford County Council	20240404	Permission for the proposed erection of alterations and extensions to an	Tinnaberna, Ballyvaldon	Appeared	n/a	n/a	15/04/2024		ABP-20040-24	n/a	6.26	5.83
Westford County Council	20240732	Permission for proposed erection of a fully serviced dwelling house and	Tommaboy, Enniscorthy Rural	n/a	n/a	n/a	25/06/2024		n/a	n/a	24.11	7.14
Westford County Council	20231577	Permission for (4) the construction of a single storey extension to link	Prospect, Courtown	APPLICATION FINALISED	PERMISSION	CONDITIONAL	22/12/2023	07/05/2024	n/a	n/a	14.43	13.85

An Bord Pleanála Cases

ABP CASE	Development Description	Development Address	Lodged on	Decision	Decided on	Planning Authority	Category	Dist to Turbine (km)	Dist to EIAR Boundary (km)
300427	10 year permission for construction of Solar PV Energy Development and all ancillary and site development works	Tomsallagh, Ferns, Co. Wexford.	12/12/2017	Grant permission with revised conditions	10/10/2018	Wexford County Council	Appeals	17.01	0.52
300505	Permission for erection of extension to existing building, proposed new fencing all with associated site works.	Moyné Upper, Enniscorthy, Co. Wexford.	21/12/2017	Grant permission with revised conditions	28/05/2018	Wexford County Council	Appeals	21.36	3.36
300848	Retention of shed and erection of new shed.	Bayland, Kilbora, Co. Wexford.	06/02/2018	Grant permission with revised conditions	18/10/2018	Wexford County Council	Appeals	15.62	5.76
300855	Permission for a two storey dwelling.	Ballinvalley, Killenagh, Gorey, Co. Wexford.	06/02/2018	Grant permission with revised conditions	24/09/2018	Wexford County Council	Appeals	6.08	2.44
300908	Permission of a new car showroom.	Crosstown, Co. Wexford.	13/02/2018	Grant permission with revised conditions	29/11/2018	Wexford County Council	Appeals	24.65	19.93
301329	Permission for development consisting of a 10 year permission for the construction of a solar PV energy development.	Tomsallagh, Tinnacross, Co. Wexford.	29/03/2018	Grant permission with conditions	11/12/2018	Wexford County Council	Appeals	16.35	0.90
301548	Permission to erect 16 no. dwelling units which will consist of the following: A) 6 no. 2 bed apartments, B) 10 no. two storey 3 bed terraced units, C) ancillary works and connection to public services	Gorey Corporation Lands, Gorey Urban, Co. Wexford	03/05/2018	Grant permission with revised conditions	19/11/2018	Wexford County Council	Appeals	14.87	13.36
301615	PERMISSION FOR A PERIOD OF 20 NO. YEARS ON A SITE OF C.8.45 HECTARES PERMISSION IS SOUGHT FOR THE EXTENSION OF THE EXISTING QUARRY	Ballinrooan, Castle Ellis, Enniscorthy, Co Wexford	09/05/2018	Grant permission with revised conditions	04/03/2019	Wexford County Council	Appeals	16.84	14.25
301660	PERMISSION FOR THE CONSTRUCTION OF COMMUNICATIONS INFRASTRUCTURE COMPRISING OF: A 15 METRE MONOPOLE, ASSOCIATED EQUIPMENT AND CABINETS, FENCING, ACCESS TRACK AND NEW ACCESS	Milehouse, Enniscorthy, Co. Wexford	21/05/2018	Grant permission with revised conditions	14/12/2018	Wexford County Council	Appeals	23.96	5.83
301935	Retention for unauthorised alterations and extension.	Ballymoney Lower, Courtown, Co. Wexford.	26/06/2018	Grant permission with revised conditions	08/11/2018	Wexford County Council	Appeals	14.51	13.94
301989	Leave to apply for Substitute consent - Crory Wind Farm,	Crory Wind Farm, Co Wexford	29/06/2018	Application granted	25/06/2019	Wexford County Council	Substitute Consent	20.13	5.14
302004	Permission for a single storey extension (41 sq. m., ridge height 5.4m to match existing) to the north-west side of existing annex (planning ref. no. 17848) to existing house	Ballymoney Lower, Courtown, Co Wexford	05/07/2018	Grant permission with conditions	17/10/2018	Wexford County Council	Appeals	14.17	13.63
302729	Permission for the erection of flood lighting to an existing playing pitch, at an alternative location to that granted under planning reference no. 20150056	Ferns Upper & Newtown, Ferns, Enniscorthy, Co. Wexford.	10/10/2018	Grant permission with conditions	03/04/2019	Wexford County Council	Appeals	18.90	5.57
302941	Permission for retention of changes made to an existing three storey apartment building	Middletown, Ardamine, Gorey, Co. Wexford	07/11/2018	Grant permission with revised conditions	28/02/2019	Wexford County Council	Appeals	9.28	8.68
302978	Permission to construct a fully serviced dwelling house and associated site works	Ballynestragh, Gorey, Co. Wexford	13/11/2018	Grant permission with revised conditions	19/03/2019	Wexford County Council	Appeals	19.35	18.15
303109	Whether removal of trees and vegetation from the site and infilling of the existing hole with unknown infill material and top soil is or is not development or is or is not exempted development.	Crosstown, Ardavan, Co. Wexford	28/11/2018	Split decision	18/04/2019	Wexford County Council	Referrals	24.96	20.02
303203	Erection of industrial unit to include manufacturing area and office accommodation	Ardavan, County Wexford	12/12/2018	Grant permission with revised conditions	28/05/2019	Wexford County Council	Appeals	24.23	19.68
303421	Retention of Extension	33 Cluainin, Gorey, Co. Wexford.	14/01/2019	Grant permission with revised conditions	05/06/2019	Wexford County Council	Appeals	14.95	13.59
303564	Construction of extension to workshop, consisting of parking facilities on two floors with ancillary works.	Gorey Corporation Lands, Gorey, Co. Wexford	28/01/2019	Grant permission with revised conditions	24/05/2019	Wexford County Council	Appeals	14.73	13.23
303651	Construction of extension to school consisting of 1 additional classroom with associated accommodation and site works	Ballygarrett, Ballygarret, Co. Wexford	07/02/2019	Grant permission with revised conditions	23/05/2019	Wexford County Council	Appeals	2.92	2.28
303813	10 year permissions for 297 no. (232 no. houses, 65 no. apartments), creche and associated site works.	Former Walsh Mushroom site and adjoining lands, at Fort Road , within the townlands of "Ballowen or Ramsfortpark" and "Gorey Corporation Lands), Gorey, Co. Wexford.	27/02/2019	Grant permission with conditions	28/05/2019	Wexford County Council	Housing	14.93	13.74
304025	Demolition of foodstore and construction of new supermarket with ancillary off-licence, redevelopment and extension of site including provision of car parking, signage.	Enniscorthy, Enniscorthy rural	21/03/2019	Grant permission with revised conditions	01/10/2019	Wexford County Council	Appeals	22.89	5.22
304076	Retention of second floor extension and all associated and ancillary site works	Ballymoney Lower, Courtown, Co. Wexford	28/03/2019	Grant permission with revised conditions	28/06/2019	Wexford County Council	Appeals	14.33	13.79
304595	Retention of internal stairs and rooflights and part habitable / ancillary storage accommodation. Permission for installation of additional rooflights on units 1-5.	Crosstown, Ardavan, Co. Wexford.	04/06/2019	Grant permission with revised conditions	20/08/2019	Wexford County Council	Appeals	24.79	20.04
304795	Subdivision of site, construction of 2m high boundary wall, new vehicular entrance to serve existing house, construction of a house and all associated site works.	Part of Castlebridge, (E.D. Ardavan), Co. Wexford	28/06/2019	Grant permission with revised conditions	26/11/2019	Wexford County Council	Appeals	22.34	17.36
304867	Application for Retention of Existing Structures at an Existing Sand and Gravel Pit	Kilmuckridge, County Wexford	09/07/2019	Grant permission with conditions	03/12/2019	Wexford County Council	Appeals	6.67	6.22

ABP CASE	Development Description	Development Address	Lodged on	Decision	Decided on	Planning Authority	Category	Dist to Turbine (km)	Dist to LIAR Boundary (km)
305044	Construction of a storage/warehouse building on all associated site works.	Ardcavan, Co. Wexford	02/08/2019	Grant permission with revised conditions	05/12/2019	Wexford County Council	Appeals	23.89	19.30
305070	Extension of Time Application pursuant to section 177E(4) of the Planning and Development Act 2000 (as amended).	Crory Wind Farm, Co. Wexford	06/08/2019	Application granted	05/09/2019	Wexford County Council	Quarry / Substitute Consent	20.13	5.14
305071	Request to enter into pre-application consultation pursuant to Section 177E(1A) of the Planning and Development Act 2000, as amended.	Crory Wind Farm, Co. Wexford.	06/08/2019	Application granted	05/09/2019	Wexford County Council	Quarry / Substitute Consent	20.13	5.14
305155	Development for the subdivision of existing site by means of a new 2m high boundary wall and a new vehicular entrance together with all associated site works and ancillary services	Part of Castlebridge, Ardcavan, Wexford.	13/08/2019	Case is due to be decided by 16/12/2019		Wexford County Council	Appeals	22.19	17.27
305350	Erection of extensions to house, carry out alterations to same, to erect a detached domestic garage/store	Hydepark, Ballylarkin, Co Wexford	02/09/2019	Grant permission with conditions	22/01/2020	Wexford County Council	Appeals	20.54	19.98
305557	60 houses, ancillary site works, site access, and overall site ancillary works granted under planning register reference number 20180945, NIS submitted with application.	Clonhasten, Ennistorthy, Rural.	03/10/2019	Grant permission with revised conditions	28/01/2020	Wexford County Council	Appeals	20.44	3.08
305582	Erection of multi - user free standing structure to support telecommunications antennae.	Naomh Eanna GAA Club, Clonattin Road, Clonattin Lower, Gorey, Co. Wexford.	07/10/2019	Grant permission with conditions	25/06/2020	Wexford County Council	Appeals	15.12	14.18
305783	Retention of log cabin for use as domestic store/studio and retention of timber post and panel fence.	Seaview Cottage, Knottown Lane, Ardcavan, Co. Wexford.	29/10/2019	Grant permission with revised conditions	26/02/2020	Wexford County Council	Appeals	23.95	19.21
305803	A 10 years for a development comprises of a 110kV 4-bay C-type electricity substation (with 33kV customer compound) (including two control buildings, lightning protection, perimeter security fencing, security lighting, drainage infrastructure, temporary construction compound) to connect to and serve a proposed solar farm (under Wexford County Council Reg. Ref. 20191272); associated loop-in infrastructure to tie into an existing 110kV overhead transmission line including underground 110kV cabling and 2 No. new end masts with 110kV line diversion cabling; vehicular entrance and access track from the public road; all associated site development works including formation of berms and landscaping.	Tullabeg, Camolin, Co. Wexford.	25/10/2019	Approve without Conditions	23/09/2020	Wexford County Council	SID (Not incl LAP SID cases)	12.30	6.63
305852	Permission to amend the design of the approved development (Planning Ref: 20171127) which comprises consent for the development of a temporary (25 years) ground mounted solar electricity on a 12.7ha site. Permission is to amend the lifespan of the consented development from 25 years to 35 years.	Killabeg, Tinnacross, Co. Wexford.	07/11/2019	Grant permission with same conditions	14/02/2020	Wexford County Council	Appeals	18.45	0.64
305854	Permission to amend the design of the approved development (Planning Ref:20171680) which comprises consent for the development of a temporary (25 years) ground mounted solar panel photovoltaic (PV) farm to generate renewable electricity and permission is sought to amend the lifespan of the consented development from 25 years to 35 years.	Killabeg, Tinnacross, Co. Wexford.	07/11/2019	Grant permission with same conditions	14/02/2020	Wexford County Council	Appeals	18.29	0.61
305860	Permission to amend the design of the approved development (Planning Reference 2016/1217) which comprises consent for the development of a temporary (25 years) ground mounted solar panel photovoltaic (PV) farm to generate renewable electricity on a 10 ha site and permission is sought to amend the lifespan of the consented development from 25 years to 35 years.	Banoge, Courtown, Co. Wexford.	07/11/2019	Grant permission with same conditions	14/02/2020	Wexford County Council	Appeals	11.32	10.34
306004	Construction of house and domestic garage	St. Johns, Enniscorthy Rural, County Wexford	26/11/2019	Grant permission with revised conditions	03/03/2020	Wexford County Council	Appeals	22.81	6.19
306006	Construction of 5 houses with domestic garages	St. Johns, Enniscorthy North, Co. Wexford	26/11/2019	Grant permission with revised conditions	05/03/2020	Wexford County Council	Appeals	22.76	6.22
306065	10 Year Planning Permission for a solar farm	Ballyclogh, Tullabeg, Medophall and Medophall Demesne, Co. Wexford	03/12/2019	Grant permission with conditions	23/09/2020	Wexford County Council	Appeals	12.21	5.56
306530	Point of detail regarding financial contribution condition of 20171472 (ABP-300848-18)	Bayland, Kilbora, Co. Wexford	29/01/2020	Board Decision- see Board Order	06/05/2020	Wexford County Council	Referrals	15.62	5.76
306762	Whether the widening of existing private access, infilling of marl-hole and restoration and re-se of existing derelict house as a habitable dwelling house is or is not development or is or it not exempted development at Ballina Upper, Blackwater, Co. Wexford.	Ballina Upper, Blackwater, County Wexford.	28/02/2020	Board Decision- see Board Order	20/08/2021	Wexford County Council	Referrals	15.09	13.15

ANP CASE	Development Description	Development Address	Lodged on	Decision	Decided on	Planning Authority	Category	Dist to Turbine (km)	Dist to EIAR Boundary (km)
306909	Application for substitute consent for Wind Farm	Townlands of Ballyroebuck, Ballyandres, Tincurry, Ballaman, Ballynancoran, Corah, Kiltilly, Curralane Oldtown, Knocknalour, Moneydurtlow, Bolnahaney, Bolacheer, Graigue More, Tombrack, Boris, Ballycarney, Curraduff, Boolnadrum, Co Wexford.	11/03/2020	Application granted	12/04/2024	Wexford County Council	Substitute Consent	20.13	5.14
307000	Demolition of existing outbuildings and erection of granny flat.	Wintermere, Coolakip, E.D. Edermine, Enniscorthy, Co. Wexford.	27/03/2020	Grant permission with conditions	23/07/2020	Wexford County Council	Appeals	21.26	12.26
307131	Erection of a bungalow with garage under roof and with services.	Boley and Bolinready, Ballycanew, Co Wexford	21/04/2020	Grant permission with revised conditions	26/08/2020	Wexford County Council	Appeals	9.69	6.27
307156	Erection of a 21 meter monopole to support telecommunications antennae for use by eir and other operators.	ENNISCORTHY, ENNISCORTHY RURAL, Co Wexford	08/05/2020	Grant permission with conditions	17/09/2020	Wexford County Council	Appeals	22.65	4.95
307224	Replacement of existing telecommunications support structure and addition of new telecommunications antennas, dishes and associated equipment together with ground equipment cabinets, new wall and fencing.	Enniscorthy, Enniscorthy Rural, Co. Wexford.	25/05/2020	Grant permission with revised conditions	06/11/2020	Wexford County Council	Appeals	22.83	5.13
308060	Permission for the proposed construction of 56 no. dwellings.	Upton, Ford, Co. Wexford	31/08/2020	Grant permission with conditions	23/02/2021	Wexford County Council	Appeals	3.47	3.04
308211	Demolition of foundations and slab, and construction of a part single storey/ part dormer dwelling.	Askingarran Lower, Ardamine, Co Wexford.	17/09/2020	Grant permission with conditions	29/03/2021	Wexford County Council	Appeals	5.73	5.20
308241	Construction of Ground and First floor extensions, alterations to house and conversion of garage to habitable space.	Donaghmore, Ballygarrett, Wexford	22/09/2020	Grant permission with conditions	14/01/2021	Wexford County Council	Appeals	4.95	4.43
308383	Continuation of Use of Existing Concrete Batching Plant.	Brownwood, Enniscorthy, Co. Wexford.	09/10/2020	Grant permission with conditions	16/04/2021	Wexford County Council	Appeals	22.22	6.56
308411	Construction of two-storey dwelling	Perrymount, Ballylarkin, Co. Wexford.	13/10/2020	Grant permission with revised conditions	08/02/2021	Wexford County Council	Appeals	21.02	20.42
309083	Construction of a Business Centre. A Natura Impact Statement (NIS) was submitted with the application	Ardcavan, Ardcavan, Co Wexford	06/01/2021	Grant permission with revised conditions	23/07/2021	Wexford County Council	Appeals	24.82	20.16
309085	2 Car dealership showrooms along with service and repair facilities , on-grade display parking and 2 Monolith signs ,13 Commercial/light industrial units. A natura impact statement will be submitted to the planning authority with the planning application	Crosstown, Ardcavan, Co Wexford	06/01/2021	Grant permission with revised conditions	11/06/2021	Wexford County Council	Appeals	24.07	19.25
309165	Permission for retention of conversion of permitted domestic store to self-contained residential unit	Ferns Demesne & Kilbora, Ferns & Kilbora Enniscorthy, Co.Wexford.	14/01/2021	Grant permission with conditions	24/05/2021	Wexford County Council	Appeals	16.69	5.22
309168	Material Change of use (West Wing) at Gorey Enterprise Centre (as granted permission under 20050201) expanding commercial usage to include Training.	Ramstown Lower, Gorey Rural, Wexford.	14/01/2021	Grant permission with revised conditions	25/05/2021	Wexford County Council	Appeals	14.10	12.42
309340	Retention of an existing boundary wall surrounding existing premises	Bayland, Kilbora, Camolin, Co.Wexford.	01/02/2021	Grant permission with revised conditions	08/06/2021	Wexford County Council	Appeals	15.61	5.74
309451	Permission for 7 no. studios, 10 workshops, 2 office buildings, sanitary accommodation, security building, substation and all associated site works within the curtilage of Borleagh House, a Protected Structure. An EIAR was submitted with the planning application.	Borleagh Demesne, Wexford, Co. Wexford	16/02/2021	Grant permission with revised conditions	19/09/2022	Wexford County Council	Appeals	21.33	20.36
309719	Retention of agricultural building and screen wall.	Derry, Ballyhuskard, The Ballagh, Enniscorthy, Co. Wexford.	16/03/2021	Grant permission with revised conditions	23/09/2021	Wexford County Council	Appeals	14.65	4.66
309817	Retention of first floor extension to approved serviced dwelling and alterations carried out to same (Reg No. 20002583). Permission to upgrade domestic waste water treatment system on site to current EPA standards and all associated site works	Ballygarra, Kilmuckridge, Gorey, Co. Wexford	26/03/2021	Case is due to be decided by 29/07/2021		Wexford County Council	Appeals	4.11	3.68
310123	Permission for the erection of a self-contained and detached annex for separate living accommodation within the curtilage of dwelling house permitted under planning permission no. 20190152 and all associated site works.	Grove Little, Kilnahue, Co. Wexford.	04/05/2021	Grant permission with conditions	04/01/2022	Wexford County Council	Appeals	19.00	17.17

APP CASE	Development Description	Development Address	Lodged on	Decision	Decided on	Planning Authority	Category	Dist to Turbine (km)	Dist to EIR Boundary (km)
310272	Permission for a solar farm. The project will connect with and represents an extension to the adjacent solar farm under Planning Reference 20191272 (An Bord Pleanála Reference 306065-19). Permission is also sought for minor amendments to Planning Reference 20191272 (An Bord Pleanála Reference 306065-19). The solar farm will connect to the national grid by means of the 110kV substation permitted under An Bord Pleanála 305803-19 and will have an operational lifespan of 35 years.	Balloughter, Tullabeg and Ballyeden, Camolin, Co. Wexford.	18/05/2021	Grant permission with conditions	11/01/2022	Wexford County Council	Appeals	11.60	6.11
310595	Permission for the lateral extension and continuation of working of an existing quarry in a southerly direction together with ancillary operations including blasting, crushing and screening.	Drumgold, Enniscorthy. Co. Wexford	21/06/2021	Grant permission with conditions	03/06/2022	Wexford County Council	Appeals	19.96	3.63
310758	Permission for the construction of Retail/Non-Retail/Restaurant Space (c. 529m2).	Ballytramon, Ardavan, Co. Wexford.	05/07/2021	Grant permission with revised conditions	30/12/2021	Wexford County Council	Appeals	22.25	17.17
311100	Construction of 18 metre monopole support structure.	Ballinatray Lower, Courtown, Co. Wexford	12/08/2021	Grant permission with revised conditions	16/02/2022	Wexford County Council	Appeals	10.51	9.91
311201	Permission for retention of existing domestic shed to rear of existing dwelling.	15 Greenville, The Moyne, Enniscorthy, Enniscorthy Rural, Co. Wexford.	20/08/2021	Grant permission with revised conditions	02/12/2021	Wexford County Council	Appeals	22.52	4.73
311316	Permission to erect perimeter lighting to existing walking track.	Borris, Kilrush, Co. Wexford.	01/09/2021	Case is due to be decided by 13/01/2022		Wexford County Council	Appeals	24.94	13.10
311317	Perimeter lighting and associated site works.	Kilrush/Askmore GAA Club, Borris, Kilrush, Buncloidy, Co. Wexford	07/09/2021	Grant permission with revised conditions	19/01/2022	Wexford County Council	Appeals	24.94	13.10
312287	10 year planning permission for a solar farm consisting of circa 555,000 m2 of solar panels on ground mounted frames. The solar farm will have an operational lifespan of 35 years.	Cain, Woodpark, Barnadown Lower, Brackernagh, Ballinamona, Crancrower, Tomcoyle, Mountforest, Clonmore, Balloughter, Ballyeden, Tullabeg (Townlands), Co. Wexford.	20/12/2021	Grant permission with conditions	04/07/2022	Wexford County Council	Appeals	9.79	6.81
312418	Retention of minor alterations, as deviated from that was granted under planning register No. 20191254 consisting of minor plan and elevation alterations, permission to complete additional landscape, screening works and ancillary works	Ballinacarrig, Courtown, Co. Wexford	07/01/2022	Grant permission with conditions	15/05/2023	Wexford County Council	Appeals	15.65	15.06
312454	Permission for a proposed development consisting of the construction of 18 no. residential units and a childcare facility.	Chapelwood Estate, Litter More, Kilmuckridge, Co. Wexford	12/01/2022	Grant permission with revised conditions	13/07/2023	Wexford County Council	Appeals	3.90	3.48
312857	Permission for alterations to existing dwelling consisting of (1) ground floor extension to front elevation (2) ground floor and first floor extension to rear elevation (3) proposed roof lights in front elevation (4) proposed new door to side elevation.	Ballinatray Lower, Courtown, Co. Wexford.	23/02/2022	Grant permission with revised conditions	09/05/2023	Wexford County Council	Appeals	10.44	9.84
312880	Permission to erect a 30m high lattice telecommunications support structure.	Ballyhast, Huntingtown, Co. Wexford.	25/02/2022	Grant permission with revised conditions	25/05/2023	Wexford County Council	Appeals	14.05	9.93
312915	7 houses, access to the development over existing scheme roadway, repair and improvement works to the existing access roadway and footpaths, connection to public services, landscaping and boundary treatments and ancillary works.	Ballinatray Upper, Ardamine, Co. Wexford.	03/03/2022	Case is due to be decided by 06/07/2022		Wexford County Council	Appeals	9.47	8.85
313170	Permission for retention and completion of a partially constructed domestic garage with associated site works	24 Roney Bay, Askingarran, Ardmine, Co. Wexford	30/03/2022	Grant permission with revised conditions	09/06/2023	Wexford County Council	Appeals	5.84	5.31
313226	Demolition of existing buildings onsite, construction of 421 no. residential units (133 no. houses, 228 no. apartments, 60. no. duplexes), creche and associated site works.	Lands at Kilnahue and Gorey Hill, Carnew Road and Kilahue Lane, Gorey, Co. Wexford. (www.kilnahueshd.ie)	05/04/2022	Case is due to be decided by 07/06/2022		Wexford County Council	Housing	14.64	13.05
313262	233 no. residential units (53 no. houses, 180 no. apartments/duplexes), creche and associated site works.	Lands Located to the East of Carley's Bridge, Enniscorthy, E.D, Enniscorthy Rural, Co. Wexford. (www.Enniscorthyshd2.ie)	08/04/2022	Case is due to be decided by 28/07/2022		Wexford County Council	Housing	23.15	5.83
313910	7 houses, access over existing scheme roadway, landscaping and ancillary site works.	Ballinatray Upper, Ardamine, Co. Wexford.	24/06/2022	Grant permission with conditions	16/01/2024	Wexford County Council	Appeals	9.47	8.85
314174	For proposed hotel complex consisting of 52 no. bedrooms, bar, restaurant and dining facilities; ancillary service areas and leisure centre, all with associated ancillary site works.	Kilmacoe, Curracloe, County Wexford.	25/07/2022	Allow appeal amend conditions	20/12/2023	Wexford County Council	Appeals	17.49	15.40

ABP CASE	Development Description	Development Address	Lodged on	Decision	Decided on	Planning Authority	Category	Dist to Turbine (km)	Dist to EIAR Boundary (km)
314359	Permission for development which will consist of works within a total site area of approx. 1 hectare (Ha) including: i. Re-profiling works across approx. 0.8 Ha of agricultural land for the purpose of improving the land. The existing ground level will be raised using approx. 11,900m ³ of clean sand and gravel. ii. Ancillary works (across approx. 0.2 Ha) to existing commercial entrance to facilitate sightlines.	Ballina (E.D. Castle Ellis), Castle Ellis, Co. Wexford.	10/08/2022	Grant permission with conditions	23/07/2024	Wexford County Council	Appeals	15.77	13.05
314371	Changes to previously granted planning permission Register Reference Number 20200617/ABP-308060-20 comprising the construction of 6 additional houses.	Upton, Kilmuckridge, Gorey, Co. Wexford	17/08/2022	Grant permission with conditions	03/04/2024	Wexford County Council	Appeals	3.48	3.05
314563	Development of Nursing Home and all ancillary works. A Natura Impact Statement (NIS) accompanies this application.	Crosstown, Ardavan, Co. Wexford	06/09/2022	Grant permission with revised conditions	28/03/2024	Wexford County Council	Appeals	24.57	19.85
315200	Proposed development of a 110 kV substation with Gas Insulated Switchgear (GIS) technology and two 110 kV underground transmission cables (connecting to existing 220 kV overhead lines to the northwest of the proposed substation) along with associated and ancillary works.	located within the townlands of Bogland, Kish, Cooladangan, Ballintombay, Ballyroonau, and Ballynattin, Co. Wicklow.	25/11/2022	Approve with Conditions	30/11/2023	Wicklow County Council	SID (Not incl LAP SID cases)	24.85	24.33
315552	Construction of 13 houses and all ancillary site works	Glen (Richards), Ardamine, Gorey, Co Wexford	16/01/2023	Grant permission with conditions	16/05/2024	Wexford County Council	Appeals	7.73	7.13
315663	Demolition of store, construction of extension and all associated site works	Moyn Upper, Enniscorthy Rural, Co. Wexford	30/01/2023	Grant permission with revised conditions	28/03/2024	Wexford County Council	Appeals	21.36	3.36
315834	Retention of alterations to permitted development (20120653) consisting of changes to cladding of private open space privacy screens to include metal cladding and railing system to the southern elevation, the construction of a metal cladding gable roof to second floor, permission to complete structure including changes to western cantilevered bay cladding system and main western building facade and ancillary works	Gorey Corporation Lands, Gorey, Co. Wexford.	14/02/2023	Grant permission with revised conditions	09/08/2024	Wexford County Council	Appeals	14.65	13.34
316020	Retention of a single storey one bedroom apartment unit at the side of existing two storey dwelling and permission for a new roof to the apartment unit, 2 no. bin stores at the front to each dwelling unit, and ancillary site development works.	Ballinatray Upper, Ardamine, County Wexford.	10/03/2023	Grant permission with conditions	28/03/2024	Wexford County Council	Appeals	9.74	9.12
316163	10 year permission for the construction and completion a solar PV development with a total site area of circa 38.6 hectares and all associated works. A Natura Impact Statement was submitted with the application.	Tomsallagh, Enniscorthy, Co. Wexford.	30/03/2023	Grant permission with conditions	16/04/2024	Wexford County Council	Appeals	16.34	0.80
316262	Disability Access Certificate: Construction of an Apartment block.	Fort Road, within the townlands of "Ballown or Ramsfortpark" and "Gorey Corporation Lands", Gorey, Co. Wexford	13/04/2023	Allow appeal amend conditions	21/05/2024	Wexford County Council	Appeals	15.71	14.29
316311	Retention of an existing agricultural entrance	Tomsallagh, E.D. Tinnacross, Co. Wexford	19/04/2023	Grant permission with revised conditions	22/08/2023	Wexford County Council	Appeals	18.10	1.20
316751	Inclusion on Residential Zoned Land Tax Draft Map	Lands at Ballytegan, Gorey, Co. Wexford	27/04/2023	Confirm the determination of the local authority	01/11/2023	Wexford County Council	Appeals	15.57	14.53
316765	Inclusion on Residential Zoned Land Tax Draft Map	Lands at Maxol Service Station, Arklow Road, Gorey, Co. Wexford and Adjoining Lands to the rear	28/04/2023	Confirm the determination of the local authority	27/10/2023	Wexford County Council	Appeals	14.89	13.67
316949	84 houses, parking spaces, vehicular access, site development works and associated landscaping/communal public open spaces and associated site works. A Natura Impact Statement (NIS) accompanies this application	Shinguan, Enniscorthy Rural, Co. Wexford.	02/05/2023	Grant permission with conditions	02/08/2024	Wexford County Council	Appeals	23.80	5.89
317156	Permission to erect a dwelling with services, domestic garage and stables with all associated site works.	Ballysimon, Tinnacross, County Wexford	18/05/2023	Grant permission with revised conditions	08/03/2024	Wexford County Council	Appeals	16.44	1.45
317939	Domestic storage shed to the rear with ancillary works	Middletown, Ardamine, Co. Wexford	04/09/2023	Grant permission with revised conditions	29/05/2024	Wexford County Council	Appeals	9.26	8.65
318014	Development of retail unit (change of use).	Gorey Corporation Lands, Gorey, Co. Wexford	13/09/2023	Case is due to be decided by 25/01/2024		Wexford County Council	Appeals	14.77	13.57

ABP CASE	Development Description	Development Address	Lodged on	Decision	Decided on	Planning Authority	Category	Dist to Turbine (km)	Dist to EIAR Boundary (km)
318043	Retention of works consisting of (a) change of use of the first floor of workshop structure to habitable living space and a single residential unit, from its use which was previously granted under planning register no. 20074470. (b) Ancillary alterations to the structure necessary to facilitate the change of use. (c) The provision of ancillary services and ancillary site works necessary to service the change of use and also for permission for the following works: - (d) The further change of use of ground floor of workshop to habitable living space and for the use of same with the first floor as one single rural dormer bungalow dwelling. (e) An extension and alteration to the structure for habitable use, including external finishes renovations. (f) The upgrade of the existing services including the waste water treatment plant to EPA standards. (g) Connections to relevant utilities and/or services. (h) Ancillary site works, boundary improvement works	Baurela, Ballyhuskard, Co. Wexford.	18/09/2023	Case is due to be decided by 30/01/2024		Wexford County Council	Appeals	16.90	5.96
318207	Erection of 24 metre high telecommunications monopole and associated works	Kavanaghs of Gorey, Grattan Street, Carnew Road, Gorey, Co. Wexford	10/10/2023	Grant permission with conditions	20/06/2024	Wexford County Council	Appeals	14.85	13.32
318231	Demolition of existing building and construction of retirement caravan park.	Parknacross, Riverchapel, Gorey, Co. Wexford.	12/10/2023	Case is due to be decided by 23/02/2024		Wexford County Council	Appeals	8.00	7.38
318331	Retention of renovations to existing house and all associated site works.	Donaghmore, Ballygarrett, Co. Wexford	23/10/2023	Grant permission with revised conditions	24/06/2024	Wexford County Council	Appeals	4.45	3.93
318480	Change of use of vacant ground floor premises to an amusement and entertainment centre including the widening of rear door and reinstatement of W.C., signage and associated works.	13 Castle Street, Enniscorthy, Co. Wexford (a protected structure).	17/11/2023	Grant permission with conditions	21/06/2024	Wexford County Council	Appeals	22.17	4.94
318528	10 year planning permission for the proposed 110kV AIS Single Bay Tail-Fed electricity substation (with 33kV customer compound) and associated grid connection and site works	at Tincurry, Ballylough and Crory (Townlands), Co. Wexford. (www.tincurry110kVsubstation.ie)	24/11/2023	Approve with Conditions	04/06/2024	Wexford County Council	SID (Not incl LAP SID cases)	19.16	3.68
318633	Permission for a new detached, two storey dwelling and attached garage along with associated drainage and landscaping works.	Seafield, Courtown, Co. Wexford.	07/12/2023	Grant permission with conditions	24/06/2024	Wexford County Council	Appeals	14.03	13.46
319407	Demolition of 3 outbuildings on site for the change of use from retail/office to retail/residential use consisting of 2 apartment units in a listed building (NIAH ref no. 15603016). Development also consists construction of an apartment block with 18 apartments units with all associated site works. Development involves works to a protected structure listed in the National Inventory of Architectural Heritage (NIAH ref no. 15603016)	20 Main Street, Enniscorthy, Co. Wexford	27/03/2024	Case is due to be decided by 30/07/2024		Wexford County Council	Appeals	22.29	4.94
319499	Proposed 110kV substation to facilitate connection of the permitted Solar Energy Development	on lands at Tomsallagh, Ferns, Co. Wexford, to the National Grid. (https://tomsallaghsolarsid.ie/)	08/04/2024	Case is due to be decided by 01/10/2024		Wexford County Council	SID (Not incl LAP SID cases)	17.31	0.51
319599	Extension of inert waste disposal site for filling of soil and stone over 2 years and all ancillary site works. Site to be covered in topsoil, seeded and restored to agricultural use. A Natura Impact Statement will be submitted to the planning authority with the application.	Banntown, Huntingtown, Gorey, Co. Wexford	25/04/2024	Case is due to be decided by 28/08/2024		Wexford County Council	Appeals	15.86	11.62
319725	Retention of works and permission to complete house and all associated works.	Ballyadam, Killincooly, Kilmuckridge, Co. Wexford	14/05/2024	Case is due to be decided by 16/09/2024		Wexford County Council	Appeals	5.35	4.20
319820	Retention of existing mobile home, existing biocrete wastewater treatment system and all associated site works and Permission for erection of serviced dwelling house and domestic garage/store and all ancillary siteworks	Oulartleigh, Glenbrien, Enniscorthy, Co. Wexford	29/05/2024	Case is due to be decided by 01/10/2024		Wexford County Council	Appeals	17.06	6.57
319864	Proposed offshore wind energy development - Arklow Bank Wind Park 2	Located off the coasts of Co. Wicklow and Co. Wexford	06/06/2024	Case is due to be decided by 10/12/2024		Wicklow County Council	Marine	20.05	19.25
320004	Retention of alterations to previously permitted development (20053114). The alterations consist of alterations to the garage elevational fenestration and materials, alterations to the garage roof and amending the previously approved garage to a home office with gym and utility kitchen and storage for use incidental to the main house, together with all associated site works.	Killowen, Gorey, Co. Wexford, Y25 D9X7	24/06/2024	Case is due to be decided by 28/10/2024		Wexford County Council	Appeals	15.55	12.33
320040	Construction of a garage along with alterations and extensions to the existing dwelling and all associated site works.	Tinnaberna, Ballyvaldon, Co. Wexford	28/06/2024	Case is due to be decided by 31/10/2024		Wexford County Council	Appeals	6.26	5.83
320160	Extension of duration for construction of extension with all associated site works	Ballyboggan Upper, Artramon, Castlebridge, Co. Wexford	12/07/2024	No Board jurisdiction	12/07/2024	Wexford County Council	Appeals	21.16	14.91

ABP CASE	Development Description	Development Address	Lodged on	Decision	Decided on	Planning Authority	Category	Dist to Turbine (km)	Dist to ETAR Boundary (km)
245359	Permission/retention for the continuation and retention of a quarry including crushing and screening and sale off site and rehabilitation at existing quarry.	Drumgold, Enniscorthy, Co. Wexford.	18/08/2015	Contribution Appeal Decided	24/02/2016	Wexford County Council	Appeals	19.99	3.63
245427	Construction of a 3 storey extension to the existing hotel and all associated works. Development is within the curtilage of a Protected Structure.	Riverside Park Hotel, Enniscorthy, Co. Wexford	01/09/2015	Grant permission with revised conditions	12/01/2016	Wexford County Council	Protected structure	22.14	5.13
245516	Use of agricultural lands at Ballyvake Lane for a clay pigeon shoot/target range and all ancillary works.	Ballyvake Lane, Coolsnick, Oligate, Co. Wexford	22/09/2015	Grant permission with revised conditions	26/01/2016	Wexford County Council	Appeals	20.97	9.27
245702	Continuation of use of existing communication structure with associated equipment. ESB Former Enniscorthy	Area Office, Moyne Upper, Enniscorthy Rural, Co. Wexford.	03/11/2015	Contribution Appeal Decided	03/02/2016	Wexford County Council	Appeals	21.53	3.53
245925	Mixed scheme including 46 no. residential units, 2 no. office units and 1 no. retail unit. McCurtain Street and Paul Funge Boulevard, Ramstown Lower, Gorey,	Co. Wexford.	21/12/2015	Grant permission with revised conditions	18/05/2016	Wexford County Council	Appeals	14.46	12.98
245927	Concrete batching plant, truck wash, closed water management system and ancillary facilities.	Brownwood Quarry, Enniscorthy, Co. Wexford.	21/12/2015	Grant permission with conditions	08/07/2016	Wexford County Council	Appeals	22.42	6.89
245932	Erection and operation of semi-mobile asphalt plant and all related ancillary facilities.	Brownwood Quarry, Enniscorthy, Co. Wexford.	21/12/2015	Grant permission with conditions	08/07/2016	Wexford County Council	Appeals	22.37	6.73
245934	Retention of existing concrete batching plants.	Brownwood Quarry, Enniscorthy, Co. Wexford.	21/12/2015	Grant permission with conditions	08/07/2016	Wexford County Council	Appeals	22.35	6.65
246054	Permission for retention of the demolition of chalet, retention of replacement chalet and associated works and services.	Glen Richards, Ardamine, Gorey, County Wexford.	20/01/2016	Grant permission with conditions	23/05/2016	Wexford County Council	Appeals	8.22	7.62
246227	Permission for retention of (1) existing underground slatted unit and (2) existing pumphouse and concrete wall and all associated site and ancillary works.	Rossminoge South, Rossminoge, Craanford, Co. Wexford.	29/02/2016	Grant permission with revised conditions	04/07/2016	Wexford County Council	Appeals	16.71	11.58
246606	Change of use of ground floor units from retail use to veterinary clinic including associated internal modifications and external signage.	Knockmullen Retail Park, Knockmullen Road, Gorey, Co. Wexford.	17/05/2016	Grant permission with revised conditions	08/09/2016	Wexford County Council	Appeals	14.10	12.80
246964	Extension to a caravan park including, 82 no. bays, new boundary wall to western boundary, new boundary railing with screening to eastern boundary with all associated site works.	Seamount, Ardamine, Co. Wexford	22/07/2016	Grant permission with revised conditions	02/11/2017	Wexford County Council	Appeals	9.83	9.24
247142	Retain an existing 19.13 metre high telecommunications monopole carrying antennas and link dishes.	Milehouse, Marshalstown, Enniscorthy, Co. Wexford	22/08/2016	Contribution Appeal Decided	28/11/2016	Wexford County Council	Appeals	24.14	6.06
247176	A 10 year permission for the construction of a solar PV energy development within a total site area of up to 12.7 HA with all associated site works.	Monfin, Enniscorthy Rural, Co. Wexford	29/08/2016	Grant permission with conditions	10/01/2017	Wexford County Council	Appeals	23.45	6.98
247597	Permission to erect a four storey office and information technology centre and all associated site works.	Knockmullen, Gorey Rural, Co. Wexford.	18/11/2016	Grant permission with revised conditions	30/03/2017	Wexford County Council	Appeals	13.68	12.39
247626	Permission and retention permission for a proposed truck wash-bay and surface water re-cycling system. Retention of a yard, batching plant, relocation of a batching plant, all within an existing quarry	Coolishal Quarry, Coolishal Upper, Gorey, County Wexford.	23/11/2016	Grant permission with conditions	06/04/2017	Wexford County Council	Appeals	14.30	12.04
247790	Retention of underground soil water/effluent storage tank in farmyard.	Ballyadam, Killincooly, Co. Wexford	30/12/2016	Grant permission with revised conditions	15/05/2017	Wexford County Council	Appeals	5.37	4.26
247794	Permission to extend farm outbuildings and for change of use to 2 no. holiday homes and all associated site works.	Kilmurry Lower, Arklow, Co. Wicklow.	30/12/2016	Grant permission with conditions	15/05/2017	Wicklow County Council	Appeals	21.91	21.34
247934	Construction of 24 no. houses and all associated site works.	Crosstown, Ardavan, Wexford.	31/01/2017	Grant permission with revised conditions	05/09/2017	Wexford County Council	Appeals	24.86	20.14
248193	Demolition of dwelling and construction of three dwellings with attic room, vehicular and pedestrian entrances and associated site works.	Castlebridge, Ardavan, Wexford.	20/03/2017	Grant permission with revised conditions	24/08/2017	Wexford County Council	Appeals	22.27	17.22
248312	Retention permission for changes to the front and rear elevation of a shed.	23 Ramsfort Avenue, Gorey, Co. Wexford.	10/04/2017	Grant permission with conditions	11/08/2017	Wexford County Council	Appeals	15.29	14.01
248524	Construction of communications infrastructure comprising of a 36 metre lattice tower, associated equipment cabin and cabinets, fencing and access track.	Carrigroe Hill, Ballymore, Co. Wexford.	18/05/2017	Contribution Appeal Decided	17/08/2017	Wexford County Council	Appeals	11.31	4.29
248641	10 year permission for the construction of a solar PV Energy Development within a total site area of up to 10.7 HA, with all associated site works.	St. Johns, Enniscorthy Rural, County Wexford.	06/06/2017	Grant permission with conditions	05/03/2018	Wexford County Council	Appeals	22.74	6.91
248648	Amendment to permission reference 20023756/ Board reference PL26.202259, relating to a change in profile of the permitted access road and all associated site works.	Brownwood and Crefoge, Enniscorthy Rural, County Wexford.	07/06/2017	Grant permission with conditions	28/11/2017	Wexford County Council	Appeals	21.84	6.65
248655	Demolition of derelict house and construction of new dwelling and associated site works.	Seamount, Ardamine, Courtown, County Wexford, Y25AC94.	09/06/2017	Grant permission with conditions	29/11/2017	Wexford County Council	Appeals	9.44	8.84
248847	Light industrial building and extension of internal access road, and associated site works and services.	Ardavan, Castlebridge, Co. Wexford.	07/07/2017	Grant permission with revised conditions	17/11/2017	Wexford County Council	Appeals	24.60	20.01

APP CASE	Development Description	Development Address	Lodged on	Decision	Decided on	Planning Authority	Category	Dist to Turbine (km)	Dist to EIR Boundary (km)
249140	Construction of a 30m lattice communications tower, associated equipment, cabinets, fencing and use of existing access.	Knockrathkyle, Edermine, Enniscorthy, County Wexford.	28/08/2017	Grant permission with conditions	06/03/2018	Wexford County Council	Appeals	20.18	6.76
249168	10 year permission for the construction of an up to 5MW solar PV Farm comprising approximately 20,000 no. photovoltaic panels within a site of 13.17 hectares with all associated site works.	Loughgerald, Bree, County Wexford.	01/09/2017	Grant permission with revised conditions	05/03/2018	Wexford County Council	Appeals	23.51	8.23
249240	Permission for the replacement of existing partially demolished house with a new 2 storey house and all associated site works.	Foleys Cottage', Main Street, Ferns, Ferns Upper, Co. Wexford	12/09/2017	Grant permission with conditions	06/02/2018	Wexford County Council	Appeals	17.84	4.73
249271	26 no. bedroom extension and ancillary hotel services and associated site works.	At Treacy's Hotel, Templeshannon, Enniscorthy, County Wexford.	18/09/2017	Grant permission with revised conditions	13/03/2018	Wexford County Council	Appeals	21.91	4.62
JP0043	Bridge Rehabilitation Works on the N11 at Glebe Bridge, Edermine and Cooraun,	Co. Wexford.	01/03/2017	Approve with conditions	21/09/2017	Wexford County Council	Appropriate Assessment	22.90	9.03
QD0025	Further development of quarry. Curralane, Ferns, Co. Wexford.	Curralane, Ferns, Co. Wexford.	21/01/2016	Application granted	15/03/2017	Wexford County Council	Substitute Consent	22.78	10.64
QD0027	Extension to existing quarry. Coolishal Upper, Gorey, Co. Wexford.	Coolishal Upper, Gorey, Co. Wexford.	22/01/2016	Application granted	10/02/2017	Wexford County Council	Substitute Consent	13.97	11.84
RL3408	Whether the development of grid connection from Crory / Lodgewood substation to Ballycadden windfarm is or is not development or is or is not exempted development.	Townlands of Curralane Oldtown, Lackendarragh, Co. Wexford.	29/09/2015	Is development and is not exempted development	28/07/2016	Wexford County Council	Referrals	20.22	5.05
RL3409	Whether the development of grid connection from Crory/Lodgewood substation to Ballynancoran windfarm is or is not development or is or is not exempted development.	Ballynancoran, Ferns, Co. Wexford.	29/09/2015	Is development and is not exempted development	28/07/2016	Wexford County Council	Referrals	20.22	5.05
RL3410	Whether the development of grid connection from Crory / Lodgewood substation to Gibbet Hill windfarm is or is not development or is or is not exempted development.	Graigue More, Bolinahealy and Kiltilly, Co. Wexford.	29/09/2015	Is development and is not exempted development	28/07/2016	Wexford County Council	Referrals	20.22	5.05
RL3411	Whether the development of grid connection from Crory / Lodgewood substation to Knocknalour windfarm is or is not development or is or is not exempted development.	Knocknalour, Bunclody, Co. Wexford.	29/09/2015	Is development and is not exempted development	28/07/2016	Wexford County Council	Referrals	20.22	5.05
SU0113	Quarry.	Coolishal Upper, Gorey, Co. Wexford.	07/08/2014	Application granted	09/02/2017	Wexford County Council	Substitute Consent	14.40	12.02
SU0120	Quarry.	Curralane, Ferns, County Wexford.	11/09/2014	Application granted	15/03/2017	Wexford County Council	Substitute Consent	22.78	10.64

EIA Location Points

EIA Portal Ref	Competent Authority	Competent Authority Application	Applicant name	Location	Description	Date of receipt of application	Dist to Turbine (km)	Dist to EIA Boundary (km)
2017005	Wexford County Council	20170841	Faser Court Ltd	Ballyvaldon, Co Wexford	10 YEAR PERMISSION SOUGHT FOR PROPOSED CONTINUATION OF EXTRACTION & DRY SCREENING OF SAND/ GRAVEL FROM WITHIN THE THE BOUNDARIES OF EXISTING SAND/ GRAVEL EXTRACTION PIT REGISTERED UNDER SECTION 261 & 261A OF THE PLANNING AND DEVELOPMENT ACT 2000 (AS AMENDED); REF.Q009 TOGETHER WITH ANCILLARY WORKS	11/09/2017	8.93	8.20
2017110	Wexford County Council	20171532	Sean and Michael Kelly	Ballinroaun (Ed Castle Ellis), Castle Ellis	Permission for a period of 20 no. years on a site of c8.45 hectares permission is sought for the extension of the existing quarry onto adjoining lands to the west comprising an extraction area of c 5.83 hectares. The quarry extension is sought to a maximum depth of c .38 metres OD and will be extracted at a rate of 100,000 tonnes per annum. The proposed development includes all ancillary site development, area's of stockpiling, landscaping and boundary treatment works above and below ground, including the progressive restoration of the final pit void (extractive area) to original level through the importation of inert soils. An environmental impact statement (non referred to an Environmental Impact Assessment Report (EIAR) will be submitted to the planning authority with the application.	07/12/2017	17.14	14.41
2017059	An Bord Pleanála	PL26.246964	Benny and Tom Ireton	Seamount, Ardamine, Co. Wexford.	Extension to a caravan park including, 82 no. bays, new boundary wall to eastern boundary, new boundary railing screening to eastern boundary with all associated site works.	25/09/2017	10.02	9.43
2018010	Wexford County Council	20180655	Sean Kinsella Site Developments Limited	Gorey M.D.	PERMISSION TO IMPORT INERT NATURAL MATERIALS, PRINCIPALLY EXCESS SOIL, STONE AND/OR BROKEN ROCK IN ORDER TO LEVEL OFF AGRICULTURAL LAND BY WAY OF RAISING EXISTING SITE LEVELS WITHIN AN APPLICATION AREA OF APPROXIMATELY 0.7 HECTARES (AND ALL WITHIN AN OVERALL SITE AREA OF 7.85 HECTARES). WORKS SHALL INCLUDE PROVISION OF SUITABLE DRAINAGE AND SITE WILL BE FINISHED BY PLACEMENT OF COVER SOILS AND SEEDING TO CONTINUE USE AS AGRICULTURAL LAND.	27/05/2018	15.92	11.70
2018035	Wexford County Council	20181004	SEAN KINSELLA SITE DEVELOPMENTS LTD.	Gorey M.D.	PLANNING PERMISSION TO IMPORT INERT NATURAL MATERIALS (APPROXIMATELY 23,500 TONNES OVER TWO YEARS), PRINCIPALLY EXCESS SOIL, STONE AND/OR BROKEN ROCK IN ORDER TO LEVEL OFF AGRICULTURAL LAND BY WAY OF RAISING EXISTING SITE LEVELS WITHIN AN APPLICATION AREA OF APPROXIMATELY 0.7 HECTARES (AND ALL WITHIN AN OVERALL SITE AREA OF 7.85 HECTARES). WORKS SHALL INCLUDE PROVISION OF SUITABLE DRAINAGE AND SITE WILL BE FINISHED BY PLACEMENT OF COVER SOILS AND SEEDING TO CONTINUE USE AS AGRICULTURAL LAND.	20/08/2018	15.92	11.69
2019032	An Bord Pleanála	ABP-303813-19	Amil Properties Ltd.	Former Walsh Mushroom site and adjoining lands, at Fort Road, within the townlands of "Ballowen or Ramsfort Park", and "Gorey Corporation lands", all on an overall application site of c. 11.41 hectares, Gorey, Co. Wexford.	Construction of a residential development of 297 no. dwellings, crèche of c. 554 sq. m, associated infrastructure works to include underground sewerage upgrade works connecting the subject site to the public sewerage infrastructure on the Arklow Road.	22/02/2019	15.84	14.45
2019124	Wexford County Council		Hoggs Hogs Ltd	Kiltillahan, Askamore, Gorey, Co. Wexford	Erect a finishing house for the rearing of pigs at our pig unit such that the capacity of the pig unit is 1956 finisher pigs at our existing pig unit and all associated site alterations and development works.	07/08/2019	22.36	13.73
2019132	Wexford County Council		Anthony D'Arcy Ltd.	Ballymacoonogue & Glentire Tds., Ballaghkeen, Co. Wexford	The development within an application area of c. 7.7 hectares will consist of extraction and processing of sand & gravel within an extraction area of c. 5.7 hectares to a level of c. 60mOD, and related ancillary facilities. Total duration of 10 years.	20/08/2019	13.73	8.22
2019149	Wexford County Council	20191259	Anthony D'Arcy Ltd.	Ballymacoonogue & Glentire Tds., Ballaghkeen, Co. Wexford	The development within an application area of c. 7.7 hectares will consist of extraction and processing of sand & gravel within an extraction area of c. 5.7 hectares to a level of c. 60mOD, and related ancillary facilities. Total duration of 10 years.	08/09/2019	13.71	8.22
2020037	An Bord Pleanála	ABP-306909-20	The Electricity Supply Board (ESB)	Various townlands between four separate windfarms Ballycadden, Ballynancoran, Gibbet Hill & Knocknalour Wind Farms (collectively referred to as the Crory Wind Farm Group) and the Crory ESB substation	Substitute consent for the as-constructed electricity grid connection elements, consisting of c. 26km of underground cable (UGC) and c.2km of 20 kV overhead line (OHL).	03/03/2020	24.29	12.62
2020037	An Bord Pleanála	ABP-306909-20	The Electricity Supply Board (ESB)	Various townlands between four separate windfarms Ballycadden, Ballynancoran, Gibbet Hill & Knocknalour Wind Farms (collectively referred to as the Crory Wind Farm Group) and the Crory ESB substation	Substitute consent for the as-constructed electricity grid connection elements, consisting of c. 26km of underground cable (UGC) and c.2km of 20 kV overhead line (OHL).	03/03/2020	24.65	14.40
2020037	An Bord Pleanála	ABP-306909-20	The Electricity Supply Board (ESB)	Various townlands between four separate windfarms Ballycadden, Ballynancoran, Gibbet Hill & Knocknalour Wind Farms (collectively referred to as the Crory Wind Farm Group) and the Crory ESB substation	Substitute consent for the as-constructed electricity grid connection elements, consisting of c. 26km of underground cable (UGC) and c.2km of 20 kV overhead line (OHL).	03/03/2020	23.35	10.89
2020037	An Bord Pleanála	ABP-306909-20	The Electricity Supply Board (ESB)	Various townlands between four separate windfarms Ballycadden, Ballynancoran, Gibbet Hill & Knocknalour Wind Farms (collectively referred to as the Crory Wind Farm Group) and the Crory ESB substation	Substitute consent for the as-constructed electricity grid connection elements, consisting of c. 26km of underground cable (UGC) and c.2km of 20 kV overhead line (OHL).	03/03/2020	21.73	8.03
2020037	An Bord Pleanála	ABP-306909-20	The Electricity Supply Board (ESB)	Various townlands between four separate windfarms Ballycadden, Ballynancoran, Gibbet Hill & Knocknalour Wind Farms (collectively referred to as the Crory Wind Farm Group) and the Crory ESB substation	Substitute consent for the as-constructed electricity grid connection elements, consisting of c. 26km of underground cable (UGC) and c.2km of 20 kV overhead line (OHL).	03/03/2020	21.26	9.22
2020037	An Bord Pleanála	ABP-306909-20	The Electricity Supply Board (ESB)	Various townlands between four separate windfarms Ballycadden, Ballynancoran, Gibbet Hill & Knocknalour Wind Farms (collectively referred to as the Crory Wind Farm Group) and the Crory ESB substation	Substitute consent for the as-constructed electricity grid connection elements, consisting of c. 26km of underground cable (UGC) and c.2km of 20 kV overhead line (OHL).	03/03/2020	21.46	10.12

UK Registered Competent Authority	Competent Authority Application Number	Applicant Name	Location	Description	Date of receipt of application	Date of completion (Est)	Date of final submission (Est)
2022051	An Bord Pleanála	ABP-311226-22	Gerard Gannon Properties	Lands at Kinahua and Gorey Hill, Carnew Road and Kishua Lane, Gorey, Co. Wexford	Demolition of derelict structures on site and the construction of 421 no. residential units, 1 no. childcare facility, 2 no. retail units, 2 no. community rooms, and all associated site works necessary to facilitate the development	26/03/2022	14.80
2022051	An Bord Pleanála	ABP-311226-22	Gerard Gannon Properties	Lands at Kinahua and Gorey Hill, Carnew Road and Kishua Lane, Gorey, Co. Wexford	Demolition of derelict structures on site and the construction of 421 no. residential units, 1 no. childcare facility, 2 no. retail units, 2 no. community rooms, and all associated site works necessary to facilitate the development	26/03/2022	14.82
2022051	An Bord Pleanála	ABP-311226-22	Gerard Gannon Properties	Lands at Kinahua and Gorey Hill, Carnew Road and Kishua Lane, Gorey, Co. Wexford	Demolition of derelict structures on site and the construction of 421 no. residential units, 1 no. childcare facility, 2 no. retail units, 2 no. community rooms, and all associated site works necessary to facilitate the development	26/03/2022	14.65
2022210	An Bord Pleanála		Crag Wicklow Limited	with associated and ancillary works. The proposed development is located within the townlands of Bogland, Kish, Cooladangan, Ballincomary, Ballyroonaun, and Ballynattin, Co. Wicklow	Provision of a new 110kV Gas Insulated Switchgear substation and associated underground transmission line connections to an existing overhead line, via two new dropdown masts.	02/11/2022	24.96
2022210	An Bord Pleanála		Crag Wicklow Limited	with associated and ancillary works. The proposed development is located within the townlands of Bogland, Kish, Cooladangan, Ballincomary, Ballyroonaun, and Ballynattin, Co. Wicklow	Provision of a new 110kV Gas Insulated Switchgear substation and associated underground transmission line connections to an existing overhead line, via two new dropdown masts.	02/11/2022	24.88
2022224	An Bord Pleanála	ABP-315200-22	Crag Wicklow Limited	with associated and ancillary works. The proposed development is located within the townlands of Bogland, Kish, Cooladangan, Ballincomary, Ballyroonaun, and Ballynattin, Co. Wicklow	Provision of a new 110kV Gas Insulated Switchgear substation and associated underground transmission line connections to an existing overhead line, via two new dropdown masts.	23/11/2022	24.88
2022224	An Bord Pleanála	ABP-315200-22	Crag Wicklow Limited	with associated and ancillary works. The proposed development is located within the townlands of Bogland, Kish, Cooladangan, Ballincomary, Ballyroonaun, and Ballynattin, Co. Wicklow	Provision of a new 110kV Gas Insulated Switchgear substation and associated underground transmission line connections to an existing overhead line, via two new dropdown masts.	23/11/2022	24.97
2022234	Wexford County Council	20221776	Sanrose Limited	Site of approx. 4.9 hectares located in the townlands of Ballykelly, Ballymurn Upper, and Ballynabrigade, County Wexford.	Proposed extension to an existing permitted (WCC Ref. 20161081) sand pit into adjoining greenfield land (approx 1.97 ha) and continued use of approx. 2.93 ha of the permitted site to facilitate existing vehicular access and ancillary activities.	08/12/2022	17.85
2023052	Wexford County Council	20230372	Roadstone Limited	13.95 ha of land within the Brownwood Quarry Complex, Brownwood, Eniscorthy, County Wexford ITM 697850 637205	Restoration of a quarry void through the importation of inert soil and stone material (either by-product or waste) to agricultural land and the provision of ancillary items.	30/03/2023	22.46
2023074	Wexford County Council	20230557	Rathdrinagh Land Unlimited Company T/A Irish Recycling Ltd	Townland of Clevass, Eniscorthy, County Wexford.	Materials Recovery Facility (MRF) and an Office and ancillaries. The MRF will recycle and recover waste materials. The annual processing capacity will be 99,000 tonnes.	09/05/2023	20.78
2023132	Wexford County Council		Roadstone Limited	13.95 ha of land within the Brownwood Quarry Complex, Brownwood, Eniscorthy, County Wexford ITM 697850 637205	Restoration of a quarry void through the importation of inert soil and stone material (either by-product or waste) to agricultural land and the provision of ancillary items.	26/07/2023	22.48
2023146	Wexford County Council	20230978	Roadstone Limited	13.95 ha of land within the Brownwood Quarry Complex, Brownwood, Eniscorthy, County Wexford ITM 697850 637205	Restoration of a quarry void through the importation of inert soil and stone material (either by-product or waste) to agricultural land and the provision of ancillary items.	21/08/2023	22.48
2024027	Wexford County Council	20240205	Anthony D'Arcy Ltd.	Ballyconinger Lower Blackwater Co. Wexford	Continued use and extension of existing sand pit; sand extraction and processing (screening & washing) using existing semi mobile plant located on pit floor; screening berms; restoration; and all ancillary works within an application area of 22.9 hectares.	19/02/2024	11.68
2024040	Wexford County Council		Sanrose Limited	lands located within the townlands of Ballyhucas and Ballynabrigade at Ballymurn, Co. Wexford.	Permission is sought for a new sand pit on a site of c. 22 ha including upgrades to an existing access road & junction with L2040. Installation of washing plant, mobile screening, wheel wash, screening berms and all ancillary site works incl. landscaping.	05/03/2024	17.82
2024049	Wexford County Council	20240307	Sanrose Limited	lands located within the townlands of Ballyhucas and Ballynabrigade at Ballymurn, Co. Wexford.	Permission is sought for a new sand pit on a site of c. 22 ha including upgrades to an existing access road & junction with L2040. Installation of washing plant, mobile screening, wheel wash, screening berms and all ancillary site works incl. landscaping.	19/03/2024	17.78
2024095	An Bord Pleanála	ABP-315864-24	Sure Partners Limited	The Proposed Development is located off the coast of Co. Wicklow and Co. Wexford, on the east coast of Ireland.	The Proposed Development is an offshore wind farm consisting of wind turbine generators, offshore substation platforms, subsea cabling and associated infrastructure.	27/05/2024	23.37

Licensed Facilities, Waste Facilities and Heavy Industry

Dataset	Category	Sub Category	Name	Dist to Turbine (km)	Dist to EIAR Boundary (km)
Waste Water Treatment Plants	Urban Waste Water	Agglomeration PE < 500	Crossabeg and Environs	24.28	16.56
Power Plants Ireland	Industry	Wind	Ballywater	0.01	0.00
Waste Water Treatment Plants	Urban Waste Water	Agglomeration PE of 2,001 to 10,000	Castlebridge	22.38	16.91
Waste Water Treatment Plants	Urban Waste Water	Agglomeration PE > 10,000	Enniscorthy	22.68	6.10
Waste Water Treatment Plants	Urban Waste Water	Agglomeration PE of 500 to 1,000	Ballaghkeen and Environs	13.58	7.68
Waste Water Treatment Plants	Urban Waste Water	Agglomeration PE of 500 to 1,000	Ballycanew and Environs	8.58	6.13
Waste Water Treatment Plants	Urban Waste Water	Agglomeration PE of 500 to 1,000	Camolin and Environs	14.77	6.49
Waste Water Treatment Plants	Urban Waste Water	Agglomeration PE < 500	Monamolín & Environs	6.40	1.21
Waste Water Treatment Plants	Urban Waste Water	Agglomeration PE < 500	Boleyvogue and Environs	11.52	0.28
Waste Water Treatment Plants	Urban Waste Water	Agglomeration PE < 500	Glenbrien and Environs	19.19	7.85
Waste Water Treatment Plants	Urban Waste Water	Agglomeration PE < 500	Castledockerell and Environs	24.72	8.17
Waste Water Treatment Plants	Urban Waste Water	Agglomeration PE < 500	Hollyfort and Environs	20.39	18.45
Waste Water Treatment Plants	Urban Waste Water	Agglomeration PE < 500	Marshallstown and Environs	23.48	5.54
Waste Water Treatment Plants	Urban Waste Water	Agglomeration PE < 500	Monagear and Environs	16.36	1.26
Waste Water Treatment Plants	Urban Waste Water	Agglomeration PE of 1,001 to 2,000	Coolgreany	23.10	22.51
Waste Water Treatment Plants	Urban Waste Water	Agglomeration PE of 1,001 to 2,000	Blackwater and Environs	12.02	10.53
Waste Water Treatment Plants	Urban Waste Water	Agglomeration PE of 1,001 to 2,000	Kilmuckridge	3.87	3.44
Waste Water Treatment Plants	Urban Waste Water	Agglomeration PE of 2,001 to 10,000	Ferns and Environs	17.28	4.15
Waste Water Treatment Plants	Urban Waste Water	Agglomeration PE of 500 to 1,000	Ballymurn and Environs	18.79	9.84
Waste Water Treatment Plants	Urban Waste Water	Agglomeration PE > 10,000	Courtown-Gorey	11.28	10.66
Waste Water Treatment Plants	Urban Waste Water	Agglomeration PE < 500	Ballymoney and Environs	14.41	13.85
Waste Water Treatment Plants	Urban Waste Water	Agglomeration PE < 500	Ballygarrett and Environs	3.48	2.87
Waste Water Treatment Plants	Urban Waste Water	Agglomeration PE < 500	Killinierin and Environs	20.36	19.34
Waste Water Treatment Plants	Urban Waste Water	Agglomeration PE < 500	Oilgate and Environs	23.35	12.40
Waste Water Treatment Plants	Urban Waste Water	Agglomeration PE < 500	Oulart and Environs	10.25	3.79
Waste Water Treatment Plants	Urban Waste Water	Agglomeration PE < 500	Roche's Garden and Environs	12.11	10.86
PRTR Licensed Facilities 2020 Pollutants	Industry	Waste and wastewater management	Starrus Eco Holdings Limited (Gorey)	14.17	12.48
PRTR Licensed Facilities 2020 Pollutants	Waste	Waste and wastewater management	Murray Waste Recycling Limited	15.61	2.82
EPA Licensed Facilities Waste	Waste		Custom Compost	11.84	9.80
EPA Licensed Facilities Waste	Waste		Brownwood Inert Waste Recovery Facility	22.50	6.76
EPA Licensed Facilities Waste	Waste		MSK Silversands Ltd	17.15	14.40
EPA Licensed Facilities IPC	Industry		Wexal International Limited	21.28	3.19
MKO Meat	Industry	Food Processing	Irish Country Meats (Sheepmeat) (Camolin)	16.25	5.15
MKO Meat	Industry	Food Processing	Kavanagh Meats	20.84	2.64
Mills			Doyle's Cooladine Farms Ltd.	19.50	4.82
Mills			John Bolger & Company Limited	16.95	3.91
Chocolate	Industry		Bean and Goose Chocolate	16.23	15.41

Wind Energy Developments

Wind Farm Name	County	Planning Ref. No.	Turbine No.	Status	X (ITM)	Y (ITM)	Turbine	Tip Height (m)	Hub Height (m)	Rotor Diameter (m)	Blade Length (m)	Hub Distance (m)
Gorey Wind Turbine	Wexford	20071625	1	Existing	714414.8	658528.2		39.2	32	15	7.5	14149.88
Cherryorchard Domestic Wind Turbine	Wexford	WCC Pl Ref. 20110988 & ABP Ref. PL26.240826	1	Existing	695649	640533	Gaia-Wind 11kW Turbine	24.8	18.3	13	6.5	23000.53
Ballyduff	Wexford	20034003	1	Existing	702566.4	655801.9	Enercon E82	110	74.5	71	35.5	19946.44
Ballyduff	Wexford	20034003	2	Existing	702756.6	656051.3	Enercon E82	110	74.5	71	35.5	19936.44
Ballaman	Wexford	20100733	1	Existing	698675	653633	Vestas V90	130	85	90	45	22263.84
Ballaman	Wexford	20100733	2	Existing	698609	653210	Vestas V91	130	85	90	45	22152.30
Ballycadden	Wexford	20091730	1	Existing	699459.2	655997.8	Enercon E82	126	85	82	41	22666.77
Ballycadden	Wexford	20091730	2	Existing	699449	656266.6	Enercon E82	126	85	82	41	22814.18
Ballycadden	Wexford	20091730	3	Existing	699359	656508.4	Enercon E82	126	85	82	41	23017.39
Ballycadden	Wexford	20091730	4	Existing	699725.8	656467.9	Enercon E82	126	85	82	41	22684.69
Ballycadden	Wexford	20091730	5	Existing	699756.8	656793	Enercon E82	126	85	82	41	22833.27
Ballycadden	Wexford	20091730	6	Existing	700062.7	656970.5	Enercon E82	126	85	82	41	22674.91
Ballycadden	Wexford	20091730	7	Existing	700313.1	657276.2	Enercon E82	126	85	82	41	22639.36
Ballycadden	Wexford	20091730	8	Existing	700211.6	657660.3	Enercon E82	126	85	82	41	22942.84
Ballycadden	Wexford	20091730	9	Existing	700586.7	657701.1	Enercon E82	126	85	82	41	22661.62
Ballynancoran	Wexford	20033444	1	Existing	699858.4	659434.9	Enercon E82/2300	118.3	78.3	82	40	24288.66
Ballynancoran	Wexford	20033444	2	Existing	699927.1	659038.7	Enercon E82/2300	118.3	78.3	82	40	23990.95
Wind Farms in Pre-Application												
Arklow Bank Phase 2 Option 1	Located off the coasts of Co. Wicklow and Co. Wexford	ABP Case Ref: OA27.319864	WTG01	Proposed	739066	687060.2		273	155	236		45120.25
Arklow Bank Phase 2 Option 1	Located off the coasts of Co. Wicklow and Co. Wexford	ABP Case Ref: OA27.319864	WTG02	Proposed	741014.3	686789.6		273	155	236		45693.81
Arklow Bank Phase 2 Option 1	Located off the coasts of Co. Wicklow and Co. Wexford	ABP Case Ref: OA27.319864	WTG03	Proposed	740041.2	686925.5		273	155	236		45398.24
Arklow Bank Phase 2 Option 1	Located off the coasts of Co. Wicklow and Co. Wexford	ABP Case Ref: OA27.319864	WTG04	Proposed	738873.8	685581.5		273	155	236		43690.84
Arklow Bank Phase 2 Option 1	Located off the coasts of Co. Wicklow and Co. Wexford	ABP Case Ref: OA27.319864	WTG05	Proposed	741049.4	685610.4		273	155	236		44653.15
Arklow Bank Phase 2 Option 1	Located off the coasts of Co. Wicklow and Co. Wexford	ABP Case Ref: OA27.319864	WTG06	Proposed	740134.6	684967.5		273	155	236		43670.60
Arklow Bank Phase 2 Option 1	Located off the coasts of Co. Wicklow and Co. Wexford	ABP Case Ref: OA27.319864	WTG07	Proposed	739036.8	684511.7		273	155	236		42786.16
Arklow Bank Phase 2 Option 1	Located off the coasts of Co. Wicklow and Co. Wexford	ABP Case Ref: OA27.319864	WTG08	Proposed	740876.6	684305.7		273	155	236		43412.53
Arklow Bank Phase 2 Option 1	Located off the coasts of Co. Wicklow and Co. Wexford	ABP Case Ref: OA27.319864	WTG09	Proposed	740077.4	683482.2		273	155	236		42315.46
Arklow Bank Phase 2 Option 1	Located off the coasts of Co. Wicklow and Co. Wexford	ABP Case Ref: OA27.319864	WTG10	Proposed	738582.2	683367.5		273	155	236		41557.18
Arklow Bank Phase 2 Option 1	Located off the coasts of Co. Wicklow and Co. Wexford	ABP Case Ref: OA27.319864	WTG11	Proposed	740646.3	682660.8		273	155	236		41849.19
Arklow Bank Phase 2 Option 1	Located off the coasts of Co. Wicklow and Co. Wexford	ABP Case Ref: OA27.319864	WTG12	Proposed	739036.5	682452.4		273	155	236		40929.10
Arklow Bank Phase 2 Option 1	Located off the coasts of Co. Wicklow and Co. Wexford	ABP Case Ref: OA27.319864	WTG13	Proposed	739899	681764.4		273	155	236		40707.27
Arklow Bank Phase 2 Option 1	Located off the coasts of Co. Wicklow and Co. Wexford	ABP Case Ref: OA27.319864	WTG14	Proposed	738463.5	681408.9		273	155	236		39739.96
Arklow Bank Phase 2 Option 1	Located off the coasts of Co. Wicklow and Co. Wexford	ABP Case Ref: OA27.319864	WTG15	Proposed	740395.7	680854.5		273	155	236		40142.43
Arklow Bank Phase 2 Option 1	Located off the coasts of Co. Wicklow and Co. Wexford	ABP Case Ref: OA27.319864	WTG16	Proposed	738783.9	680405.5		273	155	236		38987.24
Arklow Bank Phase 2 Option 1	Located off the coasts of Co. Wicklow and Co. Wexford	ABP Case Ref: OA27.319864	WTG17	Proposed	739712.5	679832.8		273	155	236		38917.86
Arklow Bank Phase 2 Option 1	Located off the coasts of Co. Wicklow and Co. Wexford	ABP Case Ref: OA27.319864	WTG18	Proposed	738173.5	679381		273	155	236		37797.17
Arklow Bank Phase 2 Option 1	Located off the coasts of Co. Wicklow and Co. Wexford	ABP Case Ref: OA27.319864	WTG19	Proposed	740116.4	678843.7		273	155	236		38255.04
Arklow Bank Phase 2 Option 1	Located off the coasts of Co. Wicklow and Co. Wexford	ABP Case Ref: OA27.319864	WTG20	Proposed	738514.8	678349.1		273	155	236		37042.21
Arklow Bank Phase 2 Option 1	Located off the coasts of Co. Wicklow and Co. Wexford	ABP Case Ref: OA27.319864	WTG21	Proposed	737825.3	677459.2		273	155	236		35932.29
Arklow Bank Phase 2 Option 1	Located off the coasts of Co. Wicklow and Co. Wexford	ABP Case Ref: OA27.319864	WTG22	Proposed	739563.4	677756.4		273	155	236		37037.15
Arklow Bank Phase 2 Option 1	Located off the coasts of Co. Wicklow and Co. Wexford	ABP Case Ref: OA27.319864	WTG23	Proposed	738383.9	676593.8		273	155	236		35442.03
Arklow Bank Phase 2 Option 1	Located off the coasts of Co. Wicklow and Co. Wexford	ABP Case Ref: OA27.319864	WTG24	Proposed	739817.1	676690.1		273	155	236		36250.68
Arklow Bank Phase 2 Option 1	Located off the coasts of Co. Wicklow and Co. Wexford	ABP Case Ref: OA27.319864	WTG25	Proposed	737585.5	675745.1		273	155	236		34311.58
Arklow Bank Phase 2 Option 1	Located off the coasts of Co. Wicklow and Co. Wexford	ABP Case Ref: OA27.319864	WTG26	Proposed	739413	675534		273	155	236		35054.16
Arklow Bank Phase 2 Option 1	Located off the coasts of Co. Wicklow and Co. Wexford	ABP Case Ref: OA27.319864	WTG27	Proposed	738230	674976.2		273	155	236		33964.45
Arklow Bank Phase 2 Option 1	Located off the coasts of Co. Wicklow and Co. Wexford	ABP Case Ref: OA27.319864	WTG28	Proposed	739497.8	674403.4		273	155	236		34144.33
Arklow Bank Phase 2 Option 1	Located off the coasts of Co. Wicklow and Co. Wexford	ABP Case Ref: OA27.319864	WTG29	Proposed	737375.6	674169.8		273	155	236		32837.17
Arklow Bank Phase 2 Option 1	Located off the coasts of Co. Wicklow and Co. Wexford	ABP Case Ref: OA27.319864	WTG30	Proposed	737837	673180.3		273	155	236		32223.60
Arklow Bank Phase 2 Option 1	Located off the coasts of Co. Wicklow and Co. Wexford	ABP Case Ref: OA27.319864	WTG31	Proposed	739141.1	673335.4		273	155	236		33055.12
Arklow Bank Phase 2 Option 1	Located off the coasts of Co. Wicklow and Co. Wexford	ABP Case Ref: OA27.319864	WTG32	Proposed	737303.6	672159.8		273	155	236		31075.16
Arklow Bank Phase 2 Option 1	Located off the coasts of Co. Wicklow and Co. Wexford	ABP Case Ref: OA27.319864	WTG33	Proposed	739173.2	672269.3		273	155	236		32188.46
Arklow Bank Phase 2 Option 1	Located off the coasts of Co. Wicklow and Co. Wexford	ABP Case Ref: OA27.319864	WTG34	Proposed	737446.4	671001.1		273	155	236		30173.91
Arklow Bank Phase 2 Option 1	Located off the coasts of Co. Wicklow and Co. Wexford	ABP Case Ref: OA27.319864	WTG35	Proposed	738773.9	671086.5		273	155	236		30989.38
Arklow Bank Phase 2 Option 1	Located off the coasts of Co. Wicklow and Co. Wexford	ABP Case Ref: OA27.319864	WTG36	Proposed	736868.5	669970.1		273	155	236		28994.80
Arklow Bank Phase 2 Option 1	Located off the coasts of Co. Wicklow and Co. Wexford	ABP Case Ref: OA27.319864	WTG37	Proposed	738721.2	669861.3		273	155	236		29964.11
Arklow Bank Phase 2 Option 1	Located off the coasts of Co. Wicklow and Co. Wexford	ABP Case Ref: OA27.319864	WTG38	Proposed	737059.4	668848.5		273	155	236		28172.91
Arklow Bank Phase 2 Option 1	Located off the coasts of Co. Wicklow and Co. Wexford	ABP Case Ref: OA27.319864	WTG39	Proposed	738500.2	668689.3		273	155	236		28894.12
Arklow Bank Phase 2 Option 1	Located off the coasts of Co. Wicklow and Co. Wexford	ABP Case Ref: OA27.319864	WTG40	Proposed	736617.5	667767.4		273	155	236		27034.51
Arklow Bank Phase 2 Option 1	Located off the coasts of Co. Wicklow and Co. Wexford	ABP Case Ref: OA27.319864	WTG41	Proposed	738064.3	667531.6		273	155	236		27712.00
Arklow Bank Phase 2 Option 1	Located off the coasts of Co. Wicklow and Co. Wexford	ABP Case Ref: OA27.319864	WTG42	Proposed	736614.5	666578.8		273	155	236		26073.22
Arklow Bank Phase 2 Option 1	Located off the coasts of Co. Wicklow and Co. Wexford	ABP Case Ref: OA27.319864	WTG43	Proposed	737690.5	666410.7		273	155	236		26602.59
Arklow Bank Phase 2 Option 1	Located off the coasts of Co. Wicklow and Co. Wexford	ABP Case Ref: OA27.319864	WTG44	Proposed	736313.4	665502.1		273	155	236		25034.97
Arklow Bank Phase 2 Option 1	Located off the coasts of Co. Wicklow and Co. Wexford	ABP Case Ref: OA27.319864	WTG45	Proposed	737795.2	665256.3		273	155	236		25783.96

Wind Farm Name	County	Planning Ref. No.	Turbine No.	Status	X (ITM)	Y (ITM)	Turbine	Tip Height (m)	Hub Height (m)	Rotor Diameter (m)	Blade Length (m)	Hub Distance (m)
Arklow Bank Phase 2 Option 1	Located off the coasts of Co. Wicklow and Co. Wexford	ABP Case Ref. OA27.319864	WTG46	Proposed	736260.8	664294		273	155	236		24059.03
Arklow Bank Phase 2 Option 1	Located off the coasts of Co. Wicklow and Co. Wexford	ABP Case Ref. OA27.319864	WTG47	Proposed	737365.5	664198.4		273	155	236		24705.09
Arklow Bank Phase 2 Option 1	Located off the coasts of Co. Wicklow and Co. Wexford	ABP Case Ref. OA27.319864	WTG48	Proposed	735951.5	663185.9		273	155	236		23012.18
Arklow Bank Phase 2 Option 1	Located off the coasts of Co. Wicklow and Co. Wexford	ABP Case Ref. OA27.319864	WTG49	Proposed	737392.5	662960		273	155	236		23812.48
Arklow Bank Phase 2 Option 1	Located off the coasts of Co. Wicklow and Co. Wexford	ABP Case Ref. OA27.319864	WTG50	Proposed	735747.7	661844.7		273	155	236		21874.16
Arklow Bank Phase 2 Option 1	Located off the coasts of Co. Wicklow and Co. Wexford	ABP Case Ref. OA27.319864	WTG51	Proposed	736862.2	661853.7		273	155	236		22649.37
Arklow Bank Phase 2 Option 1	Located off the coasts of Co. Wicklow and Co. Wexford	ABP Case Ref. OA27.319864	WTG52	Proposed	737664.4	661320.1		273	155	236		22852.74
Arklow Bank Phase 2 Option 1	Located off the coasts of Co. Wicklow and Co. Wexford	ABP Case Ref. OA27.319864	WTG53	Proposed	735802.6	660787.7		273	155	236		21146.42
Arklow Bank Phase 2 Option 1	Located off the coasts of Co. Wicklow and Co. Wexford	ABP Case Ref. OA27.319864	WTG54	Proposed	736765.8	660567.8		273	155	236		21682.65
Arklow Bank Phase 2 Option 1	Located off the coasts of Co. Wicklow and Co. Wexford	ABP Case Ref. OA27.319864	WTG55	Proposed	739046	679105.9		273	155	236		37960.49
Arklow Bank Phase 2 Option 1	Located off the coasts of Co. Wicklow and Co. Wexford	ABP Case Ref. OA27.319864	WTG56	Proposed	737517.4	660312.2		273	155	236		22067.13
Arklow Bank Phase 2 Option 2	Located off the coasts of Co. Wicklow and Co. Wexford	ABP Case Ref. OA27.319864	WTG01	Proposed	739708.9	686970		287	162	250		45300.07
Arklow Bank Phase 2 Option 2	Located off the coasts of Co. Wicklow and Co. Wexford	ABP Case Ref. OA27.319864	WTG02	Proposed	741215.5	686773.5		287	162	250		45767.96
Arklow Bank Phase 2 Option 2	Located off the coasts of Co. Wicklow and Co. Wexford	ABP Case Ref. OA27.319864	WTG03	Proposed	740222.8	685650.3		287	162	250		44323.20
Arklow Bank Phase 2 Option 2	Located off the coasts of Co. Wicklow and Co. Wexford	ABP Case Ref. OA27.319864	WTG04	Proposed	738870.4	685526.3		287	162	250		43639.15
Arklow Bank Phase 2 Option 2	Located off the coasts of Co. Wicklow and Co. Wexford	ABP Case Ref. OA27.319864	WTG05	Proposed	740099.1	683572.8		287	162	250		42406.11
Arklow Bank Phase 2 Option 2	Located off the coasts of Co. Wicklow and Co. Wexford	ABP Case Ref. OA27.319864	WTG06	Proposed	740913.9	684579.3		287	162	250		43672.81
Arklow Bank Phase 2 Option 2	Located off the coasts of Co. Wicklow and Co. Wexford	ABP Case Ref. OA27.319864	WTG07	Proposed	738582.2	683367.5		287	162	250		41557.18
Arklow Bank Phase 2 Option 2	Located off the coasts of Co. Wicklow and Co. Wexford	ABP Case Ref. OA27.319864	WTG08	Proposed	740628.3	682578.6		287	162	250		41768.17
Arklow Bank Phase 2 Option 2	Located off the coasts of Co. Wicklow and Co. Wexford	ABP Case Ref. OA27.319864	WTG09	Proposed	739018.9	682283.1		287	162	250		40769.49
Arklow Bank Phase 2 Option 2	Located off the coasts of Co. Wicklow and Co. Wexford	ABP Case Ref. OA27.319864	WTG10	Proposed	739870.5	681500.7		287	162	250		40460.73
Arklow Bank Phase 2 Option 2	Located off the coasts of Co. Wicklow and Co. Wexford	ABP Case Ref. OA27.319864	WTG11	Proposed	739316.8	684440.4		287	162	250		42840.87
Arklow Bank Phase 2 Option 2	Located off the coasts of Co. Wicklow and Co. Wexford	ABP Case Ref. OA27.319864	WTG12	Proposed	740336.9	680432.1		287	162	250		39744.74
Arklow Bank Phase 2 Option 2	Located off the coasts of Co. Wicklow and Co. Wexford	ABP Case Ref. OA27.319864	WTG13	Proposed	738457	681108.6		287	162	250		39467.69
Arklow Bank Phase 2 Option 2	Located off the coasts of Co. Wicklow and Co. Wexford	ABP Case Ref. OA27.319864	WTG14	Proposed	739711.2	679195.5		287	162	250		38360.16
Arklow Bank Phase 2 Option 2	Located off the coasts of Co. Wicklow and Co. Wexford	ABP Case Ref. OA27.319864	WTG15	Proposed	738711.8	679906.5		287	162	250		38510.84
Arklow Bank Phase 2 Option 2	Located off the coasts of Co. Wicklow and Co. Wexford	ABP Case Ref. OA27.319864	WTG16	Proposed	739969.6	677966.6		287	162	250		37423.78
Arklow Bank Phase 2 Option 2	Located off the coasts of Co. Wicklow and Co. Wexford	ABP Case Ref. OA27.319864	WTG17	Proposed	738106.7	678738.9		287	162	250		37195.90
Arklow Bank Phase 2 Option 2	Located off the coasts of Co. Wicklow and Co. Wexford	ABP Case Ref. OA27.319864	WTG18	Proposed	738426.2	677588.2		287	162	250		36331.43
Arklow Bank Phase 2 Option 2	Located off the coasts of Co. Wicklow and Co. Wexford	ABP Case Ref. OA27.319864	WTG19	Proposed	739807.3	676626.9		287	162	250		36191.55
Arklow Bank Phase 2 Option 2	Located off the coasts of Co. Wicklow and Co. Wexford	ABP Case Ref. OA27.319864	WTG20	Proposed	737946	676421.6		287	162	250		35077.96
Arklow Bank Phase 2 Option 2	Located off the coasts of Co. Wicklow and Co. Wexford	ABP Case Ref. OA27.319864	WTG21	Proposed	739618.8	675300.1		287	162	250		34964.98
Arklow Bank Phase 2 Option 2	Located off the coasts of Co. Wicklow and Co. Wexford	ABP Case Ref. OA27.319864	WTG22	Proposed	738309.8	675326		287	162	250		34306.38
Arklow Bank Phase 2 Option 2	Located off the coasts of Co. Wicklow and Co. Wexford	ABP Case Ref. OA27.319864	WTG23	Proposed	739435.2	673976.4		287	162	250		33752.26
Arklow Bank Phase 2 Option 2	Located off the coasts of Co. Wicklow and Co. Wexford	ABP Case Ref. OA27.319864	WTG24	Proposed	737727.5	674190.6		287	162	250		33032.58
Arklow Bank Phase 2 Option 2	Located off the coasts of Co. Wicklow and Co. Wexford	ABP Case Ref. OA27.319864	WTG25	Proposed	739248.8	672611		287	162	250		32513.23
Arklow Bank Phase 2 Option 2	Located off the coasts of Co. Wicklow and Co. Wexford	ABP Case Ref. OA27.319864	WTG26	Proposed	737777.8	672944.1		287	162	250		31991.54
Arklow Bank Phase 2 Option 2	Located off the coasts of Co. Wicklow and Co. Wexford	ABP Case Ref. OA27.319864	WTG27	Proposed	738780.6	671378		287	162	250		31232.12
Arklow Bank Phase 2 Option 2	Located off the coasts of Co. Wicklow and Co. Wexford	ABP Case Ref. OA27.319864	WTG28	Proposed	737241.7	671765.3		287	162	250		30707.49
Arklow Bank Phase 2 Option 2	Located off the coasts of Co. Wicklow and Co. Wexford	ABP Case Ref. OA27.319864	WTG29	Proposed	738768.9	670123.9		287	162	250		30204.09
Arklow Bank Phase 2 Option 2	Located off the coasts of Co. Wicklow and Co. Wexford	ABP Case Ref. OA27.319864	WTG30	Proposed	737329.1	670500		287	162	250		29690.71
Arklow Bank Phase 2 Option 2	Located off the coasts of Co. Wicklow and Co. Wexford	ABP Case Ref. OA27.319864	WTG31	Proposed	738500.2	668689.3		287	162	250		28894.12
Arklow Bank Phase 2 Option 2	Located off the coasts of Co. Wicklow and Co. Wexford	ABP Case Ref. OA27.319864	WTG32	Proposed	736742.3	669323.9		287	162	250		28386.56
Arklow Bank Phase 2 Option 2	Located off the coasts of Co. Wicklow and Co. Wexford	ABP Case Ref. OA27.319864	WTG33	Proposed	738034.5	667466.4		287	162	250		27642.34
Arklow Bank Phase 2 Option 2	Located off the coasts of Co. Wicklow and Co. Wexford	ABP Case Ref. OA27.319864	WTG34	Proposed	736864.3	668092		287	162	250		27442.10
Arklow Bank Phase 2 Option 2	Located off the coasts of Co. Wicklow and Co. Wexford	ABP Case Ref. OA27.319864	WTG35	Proposed	737771.5	666188.9		287	162	250		26481.99
Arklow Bank Phase 2 Option 2	Located off the coasts of Co. Wicklow and Co. Wexford	ABP Case Ref. OA27.319864	WTG36	Proposed	736448.3	666847.3		287	162	250		26189.69
Arklow Bank Phase 2 Option 2	Located off the coasts of Co. Wicklow and Co. Wexford	ABP Case Ref. OA27.319864	WTG37	Proposed	736466.7	665547.2		287	162	250		25164.77
Arklow Bank Phase 2 Option 2	Located off the coasts of Co. Wicklow and Co. Wexford	ABP Case Ref. OA27.319864	WTG38	Proposed	737666.2	664895.6		287	162	250		25427.00
Arklow Bank Phase 2 Option 2	Located off the coasts of Co. Wicklow and Co. Wexford	ABP Case Ref. OA27.319864	WTG39	Proposed	736211.9	664299.5		287	162	250		24032.17
Arklow Bank Phase 2 Option 2	Located off the coasts of Co. Wicklow and Co. Wexford	ABP Case Ref. OA27.319864	WTG40	Proposed	737465.1	663503.9		287	162	250		24258.25
Arklow Bank Phase 2 Option 2	Located off the coasts of Co. Wicklow and Co. Wexford	ABP Case Ref. OA27.319864	WTG41	Proposed	735908.7	663012.3		287	162	250		22852.72
Arklow Bank Phase 2 Option 2	Located off the coasts of Co. Wicklow and Co. Wexford	ABP Case Ref. OA27.319864	WTG42	Proposed	739023.5	678404		287	162	250		37334.13
Arklow Bank Phase 2 Option 2	Located off the coasts of Co. Wicklow and Co. Wexford	ABP Case Ref. OA27.319864	WTG43	Proposed	735899.1	660549.2		287	162	250		21045.77
Arklow Bank Phase 2 Option 2	Located off the coasts of Co. Wicklow and Co. Wexford	ABP Case Ref. OA27.319864	WTG44	Proposed	736999.9	662248.5		287	162	250		23027.74
Arklow Bank Phase 2 Option 2	Located off the coasts of Co. Wicklow and Co. Wexford	ABP Case Ref. OA27.319864	WTG45	Proposed	737626.1	669035		287	162	250		28652.13
Arklow Bank Phase 2 Option 2	Located off the coasts of Co. Wicklow and Co. Wexford	ABP Case Ref. OA27.319864	WTG46	Proposed	735747.7	661844.7		287	162	250		21874.16
Arklow Bank Phase 2 Option 2	Located off the coasts of Co. Wicklow and Co. Wexford	ABP Case Ref. OA27.319864	WTG47	Proposed	736980.9	660862		287	162	250		22040.89



APPENDIX 4-1

LIFETIME OF WIND TURBINES

To whom it might concern,

Ballywater Windfarm Ltd, which is a subsidiary of CGNEE, is located on the southeast coast of Ireland, between the villages of Kilmuckridge and Ballygarrett, in County Wexford. Ballywater Windfarm consists of 21 x ENERCON E-70 turbines. The original windfarm planning permission was granted by Wexford County Council in July 2002 for a period of 20-years (PI. Ref. 2001/0458). The commissioning of Ballywater Windfarm was completed in 2005, with a proposed decommissioning date of June 2025.

Ballywater Windfarm Ltd is applying to Wexford County Council to extend the current planning permission of Ballywater Windfarm by an additional 10 years. The current performance of the site and its assets indicate that the site can successfully operate for the proposed timeframe.

The decision to extend the operational life of Ballywater Windfarm was taken after detailed safety, environmental and technical integrity considerations including:


- The assets at Ballywater Wind Farm have been maintained to the highest standards by the turbine manufacturer for the duration of the wind farm's operational life.
- In 2012, the blades of all 21 turbines were replaced. This was carried out as a defect in the original blades was discovered on several windfarms across Europe and the decision was made to update all blades ensuring the ongoing reliability and efficiency of the wind turbines. By completing these works in 2012, this extends the life of the blades by an additional 7 years.
- Blade inspections are conducted annually on all turbines, and the blade conditions are of a high standard.
- End-of-Warranty inspections for Ballywater Windfarm were completed between 2020 and 2021, independent from the turbine manufacturer, ENERCON. Additionally, ENERCON have confirmed they have similar projects across Europe with the same characteristics to that of Ballywater Windfarm which are currently beyond their initial 20-year operation period and are

continuing to offer full-service maintenance contracts for such facilities beyond the 20 years.

- Ballywater Windfarm, in conjunction with ENERCON, the turbine manufacturer, have exchanged 8 turbine generators across the site since 2016 as part of ongoing upgrade works that will ensure the continued operation of the windfarm beyond the initial 20-year operating period.
- The outcome of the Life Extension program has been carefully evaluated, and necessary actions are implemented to ensure the continued safe and efficient operation of the wind farm. This includes maintaining safety standards, addressing environmental considerations, preserving asset integrity, conducting targeted maintenance, and ensuring consistency in managing aging infrastructure.
- Extending the operational life of Ballywater Windfarm will ensure the continued production of clean, renewable energy, which is vital for powering approximately 20,000 Irish households annually and reducing reliance on imported fossil fuels.

CGNEE is satisfied based on internal performance reviews, that Ballywater Windfarm is capable of operating for the proposed extended 10 years till 2035.

Kind Regards

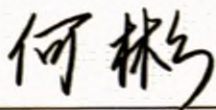


Bin He

Director of Ballywater Windfarm Ltd



APPENDIX 4-2


EXISTING SITE LAYOUT
DRAWINGS

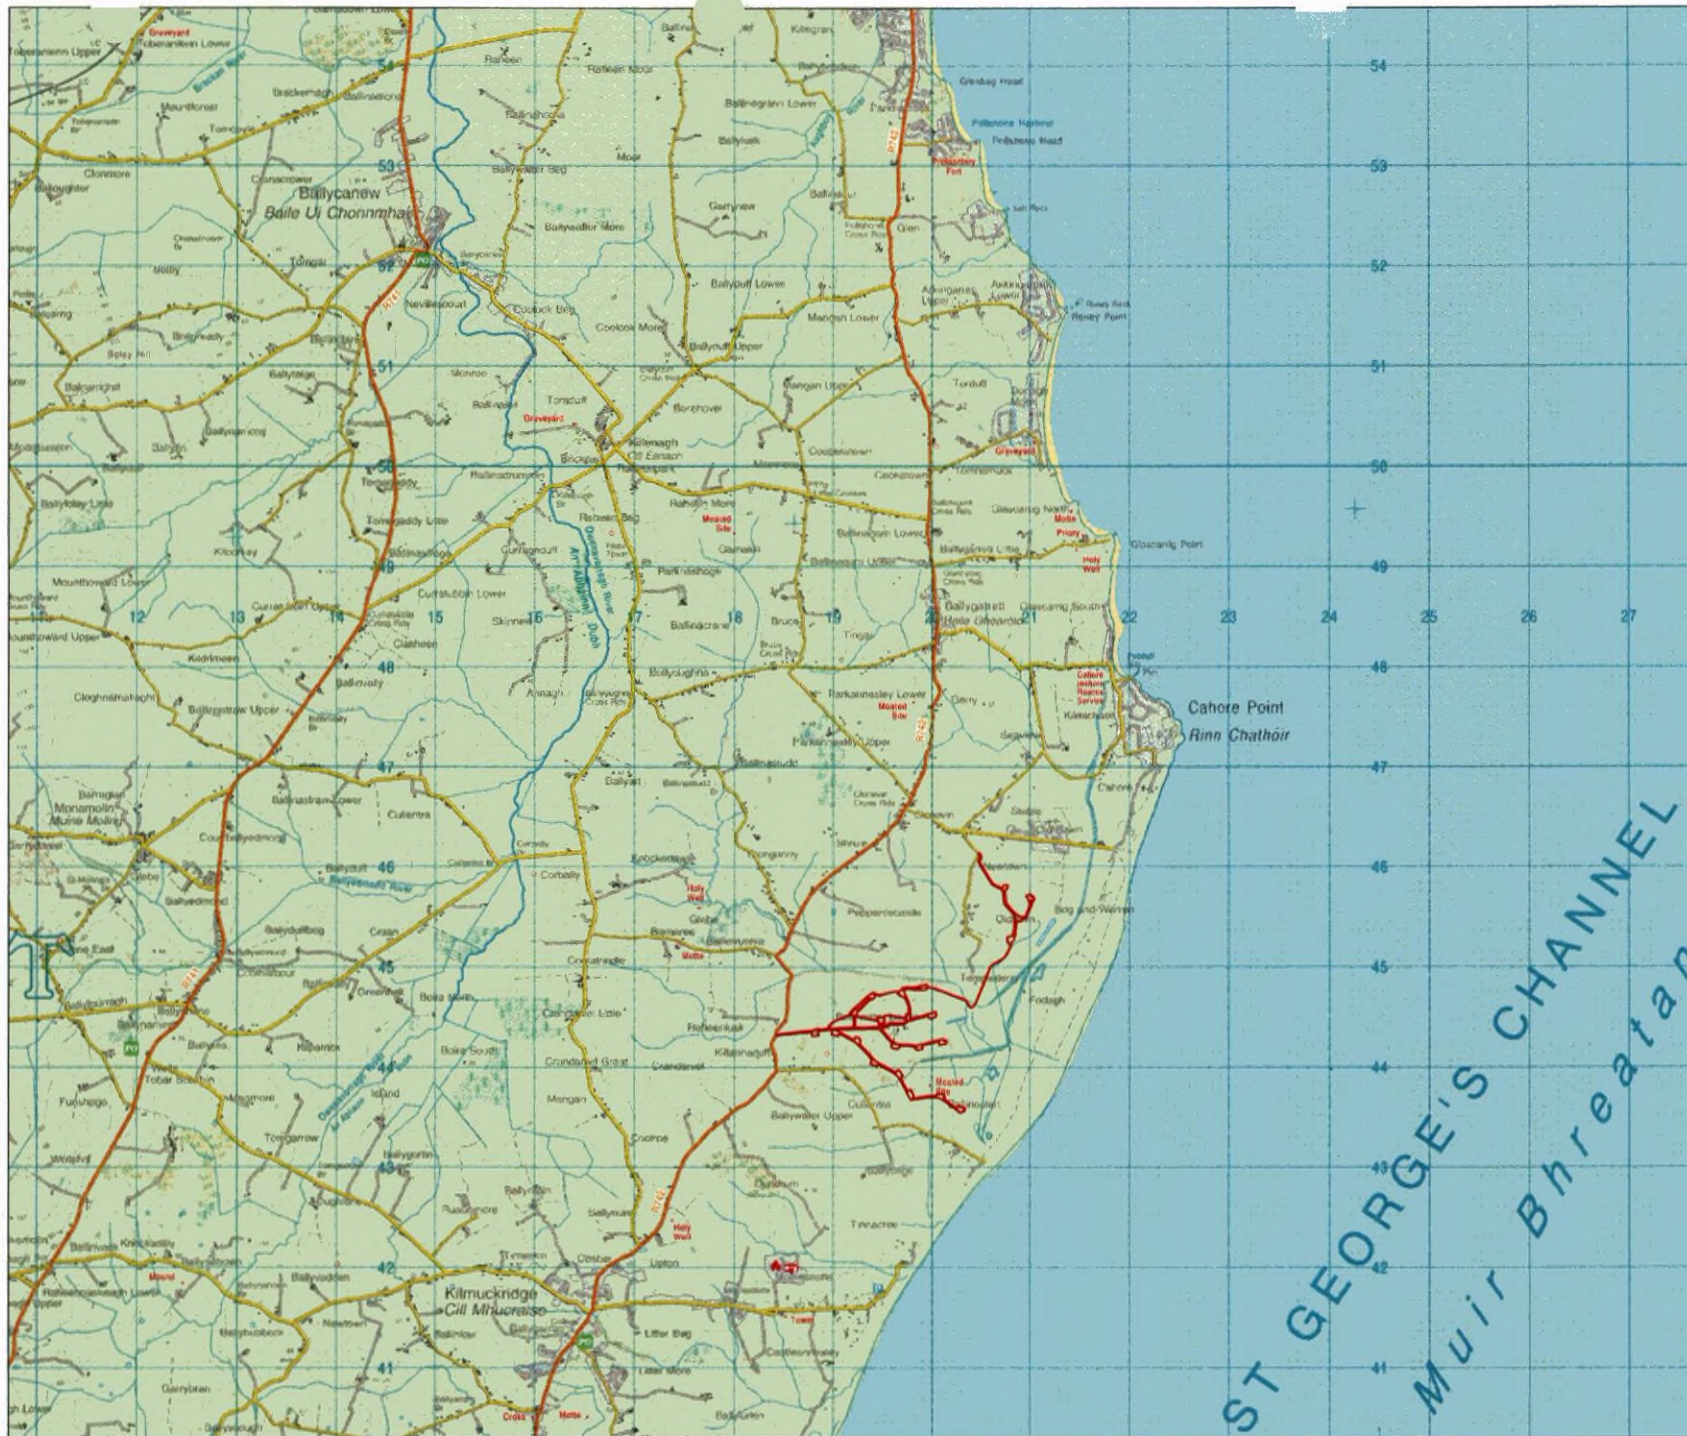

- Project Design Drawing Notes**
1. Drawings issued are for planning application purposes only.
 2. Drawings not to be used for construction/contract conditions.
 3. Copyright, all rights reserved. No part hereof may be copied or reproduced partially or wholly in any form whatsoever without the prior notice of the copyright owner McCarthy Keville O'Sullivan.
 4. Do not scale off this drawing. Figured metric dimensions only should be taken off this drawing.
 5. All contractors, whether main or sub-contractors, must visit the site and are responsible for taking and checking any and all dimensions and levels that relate to the works.
 6. The use of or reliance upon this drawing shall be deemed to be acceptance of these conditions of use unless otherwise agreed in writing, such written agreement to be sought from and issued by the copyright holder to the use or reliance upon this drawing.
 7. Layout plans show Turbine rotor diameter as per turbine drawing.
 8. Final levels may vary depending on local ground conditions.

Drawing Legend

— Planning Application Boundary

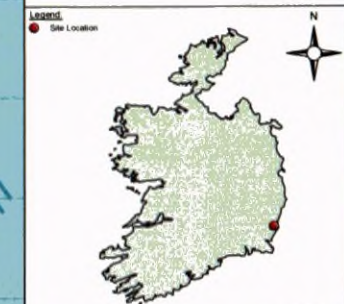

Map - N.T.S


PROJECT TITLE:
CGN Ballywater Wind Farm EIAR & PA

DRAWING TITLE:
Location Context Map

PROJECT No: 230417	DRAWING No: 230417-01	SCALE: 1:50,000 @ A3
DRAWN BY: GO	CHECKED BY: RK	DATE: 21.10.2024
OS SHEET No:	OS3014, OS3214	



Email: info@mkostand.ie or www.mkostand.ie

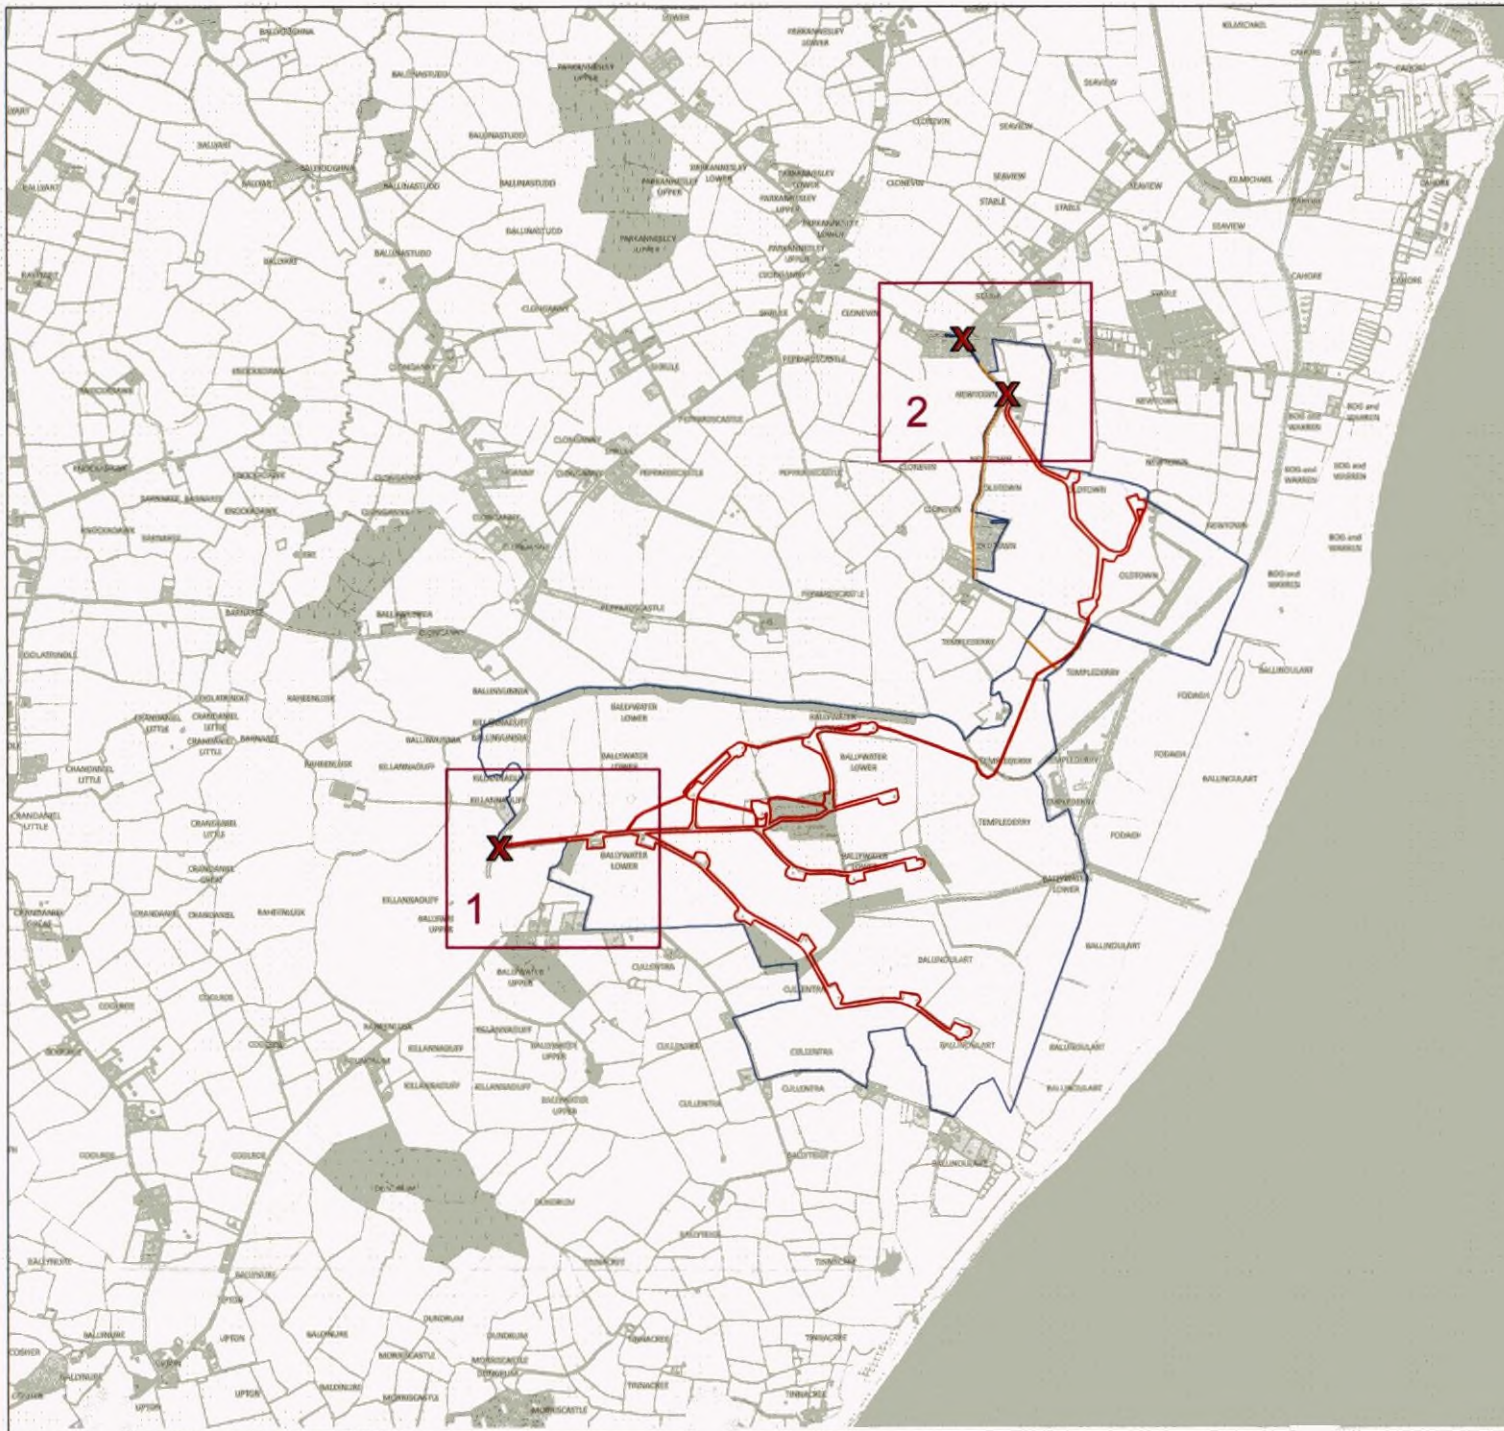

- Project Design Drawing Notes**
1. Drawings issued are for planning application purposes only.
 2. Drawings not to be used for construction/contract conditions.
 3. Copyright, all rights reserved. No part hereof may be copied or reproduced partially or wholly in any form whatsoever without the prior notice of the copyright owner McCarthy Keville O'Sullivan.
 4. Do not scale off this drawing. Figured metric dimensions only should be taken off this drawing.
 5. All contractors, whether main or sub-contractors, must visit the site and are responsible for taking and checking any and all dimensions and levels that relate to the works.
 6. The use of or reliance upon this drawing shall be deemed to be acceptance of these conditions of use unless otherwise agreed in writing, such written agreement to be sought from and issued by the copyright holder to the use or reliance upon this drawing.
 7. Layout plans show Turbine rotor diameter as per turbine drawing.
 8. Final levels may vary depending on local ground conditions.

Drawing Legend

- Planning Application Boundary
- Landowners Boundary
- X Site Notice
- Wayleaves




PROJECT TITLE:
CGN Ballywater Wind Farm EIAR & PA

DRAWING TITLE:
Site Location Map Key Plan

PROJECT No: 230417	DRAWING No: 230417-02	SCALE: 1:20,000 @ A3
DRAWN BY: GO	CHECKED BY: RK	DATE: 21.10.2024
OS SHEET No.:	4968, 4969, 5028, 5029	REVISION: P01



Email: info@www.mccarthykevilleosullivan.ie www.mccarthykevilleosullivan.ie

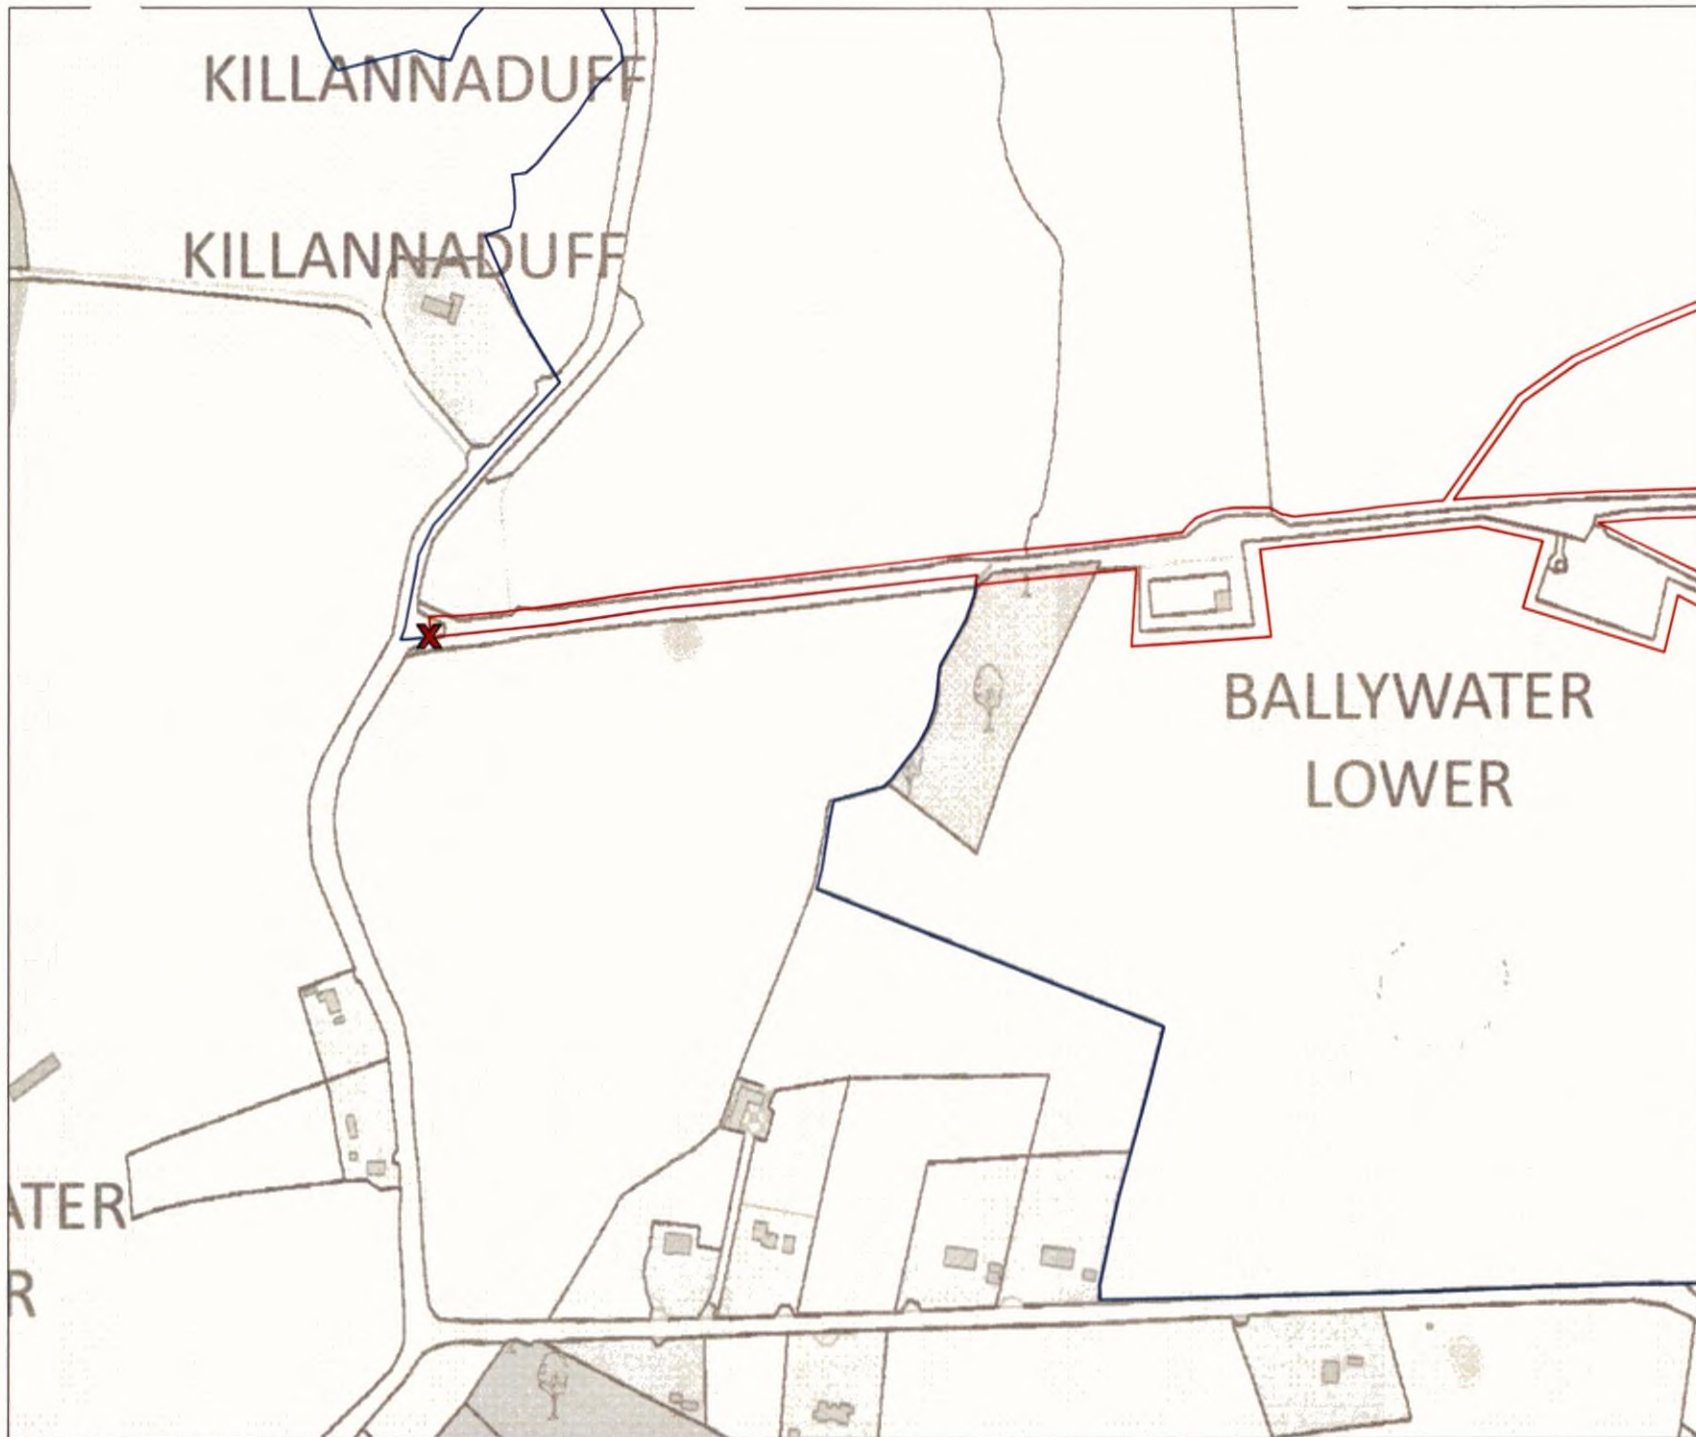

- Project Design Drawing Notes**
1. Drawings issued are for planning purposes only.
 2. Drawings not to be used for construction/contract conditions.
 3. Copyright, all rights reserved. No part herewith may be copied or reproduced partially or wholly in any form whatsoever without the prior notice of the copyright owner McCarthy Keville O'Sullivan.
 4. Do not scale off this drawing. Figured metric dimensions only should be taken off this drawing.
 5. All contractors, whether main or sub-contractors, must visit the site and are responsible for taking and checking any and all dimensions and levels that relate to the works.
 6. The use of or reliance upon this drawing shall be deemed to be acceptance of these conditions of use unless otherwise agreed in writing, such written agreement to be sought from and issued by the copyright holder to the use or reliance upon this drawing.
 7. Layout plans show Turbine rotor diameter as per turbine drawing.
 8. Final levels may vary depending on local ground conditions.

- Drawing Legend**
- Planning Application Boundary
 - Landowners Boundary
 - X Site Notice




PROJECT TITLE:
CGN Ballywater Wind Farm EIAR & PA

DRAWING TITLE:
Site Location Map Sheet 1 of 2

PROJECT No:	DRAWING No:	SCALE:
230417	230417-02A	1:2,500 @ A3
DRAWN BY:	CHECKED BY:	DATE:
GO	RK	23.10.2024
DS SHEET No:	REVISION:	
4968, 4969, 5028, 5029	P01	



Email: info@new.mkoireland.ie Website: www.mkoireland.ie

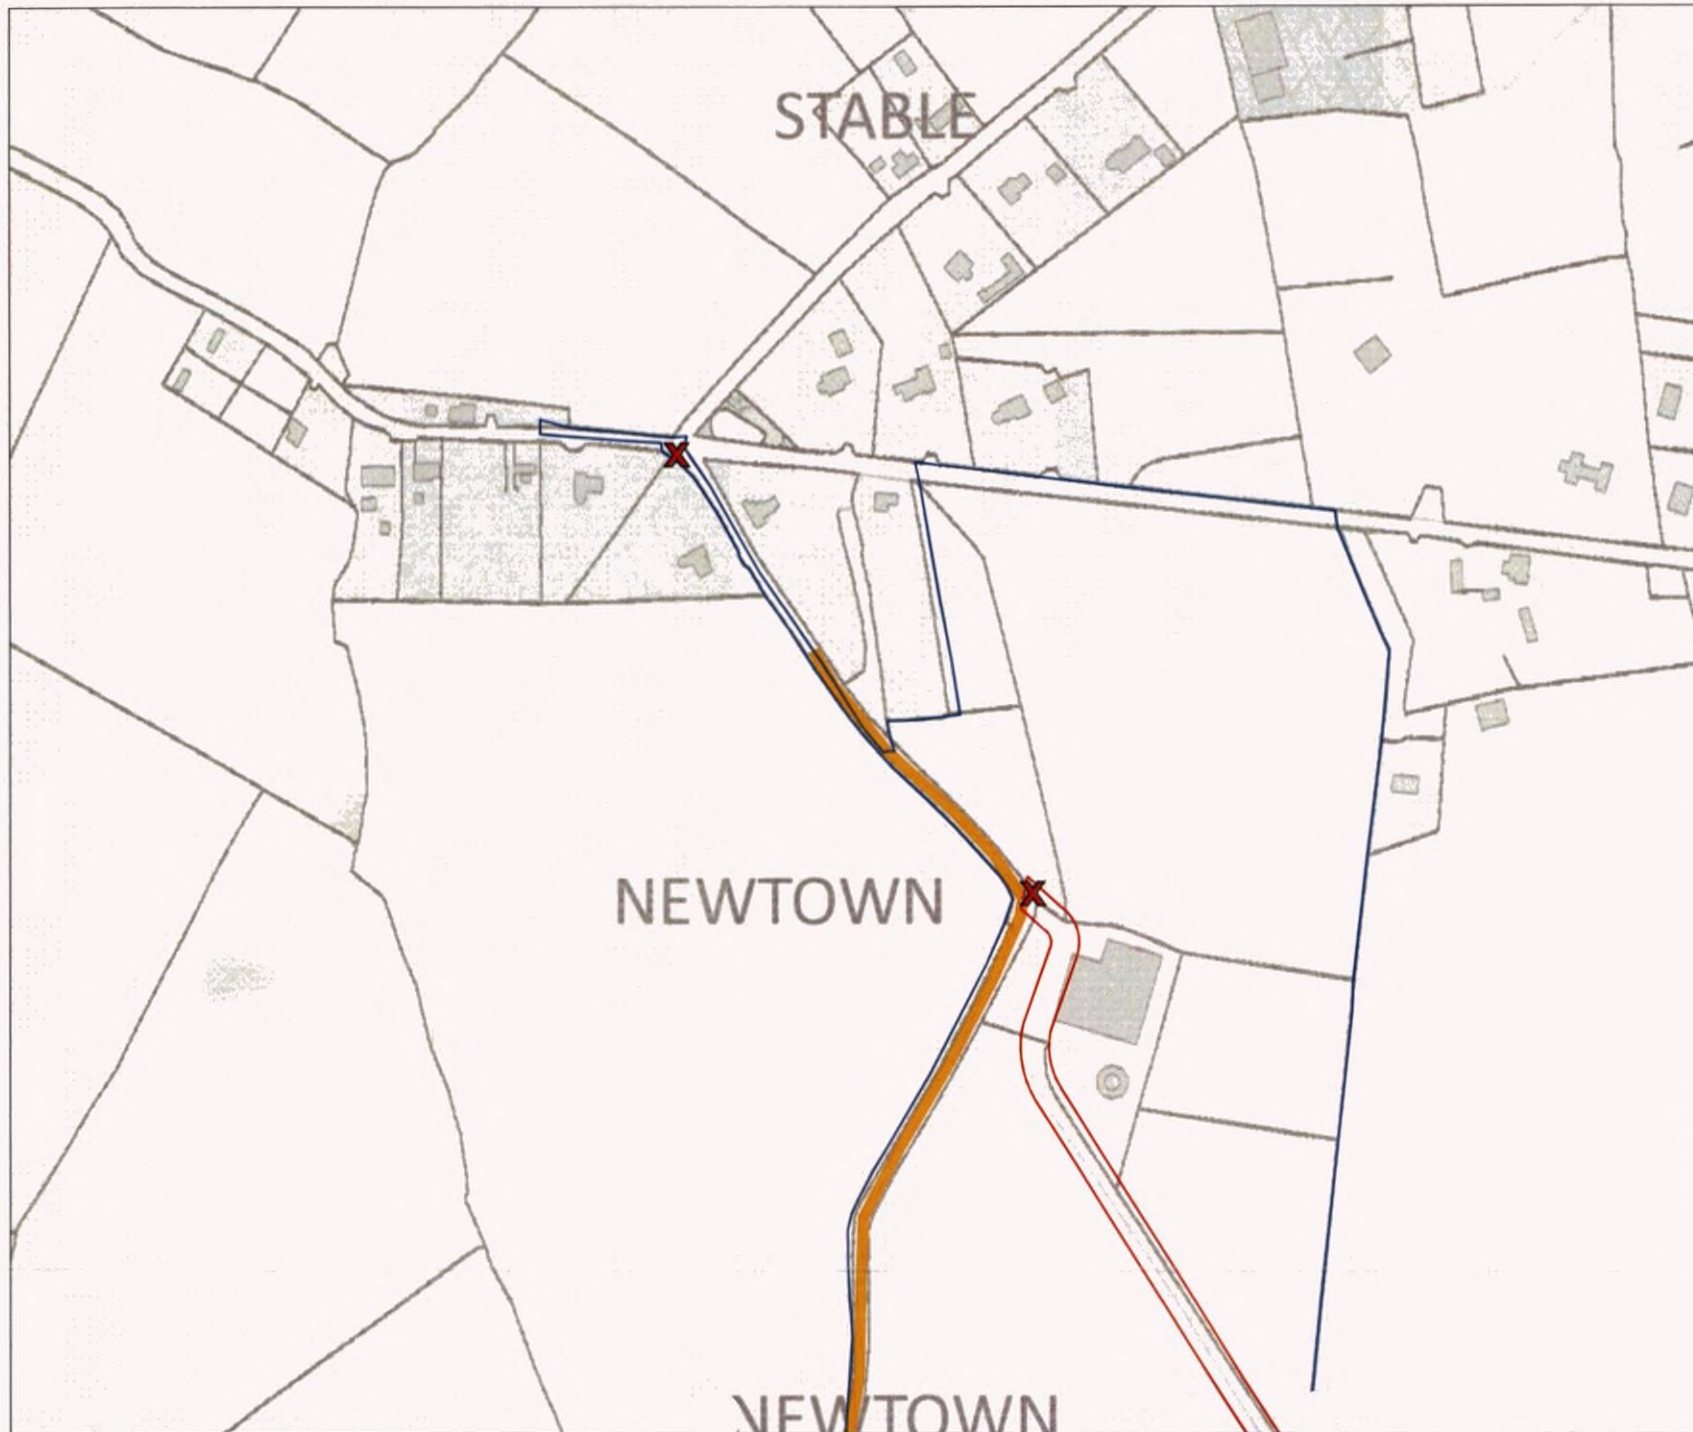

- Project Design Drawing Notes**
1. Drawings issued are for planning application purposes only.
 2. Drawings not to be used for construction/contract conditions.
 3. Copyright, all rights reserved. No part hereof may be copied or reproduced partially or wholly in any form whatsoever without the prior notice of the copyright owner McCarthy Keville O'Sullivan.
 4. Do not scale off this drawing. Figured metric dimensions only should be taken off this drawing.
 5. All contractors, whether main or sub-contractors, must visit the site and are responsible for taking and checking any and all dimensions and levels that relate to the works.
 6. The use of or reliance upon this drawing shall be deemed to be acceptance of these conditions of use unless otherwise agreed in writing, such written agreement to be sought from and issued by the copyright holder to the use or reliance upon this drawing.
 7. Layout plans show Turbine rotor diameter as per turbine drawing.
 8. Final levels may vary depending on local ground conditions.

- Drawing Legend**
- Planning Application Boundary
 - Landowners Boundary
 - X Site Notice
 - Wayleaves




PROJECT TITLE
CGN Ballywater Wind Farm EIA & PA

DRAWING TITLE
Site Location Map Sheet 2 of 2


PROJECT No. 230417	DRAWING No. 230417-02B	SCALE 1:2,500 @ A3
DRAWN BY GO	CHECKED BY RK	DATE 23.10.2024
OS SHEET No. 4968, 4969, 5028, 5029	REVISION P01	



Email: info@www.mkoireland.ie www.mkoireland.ie

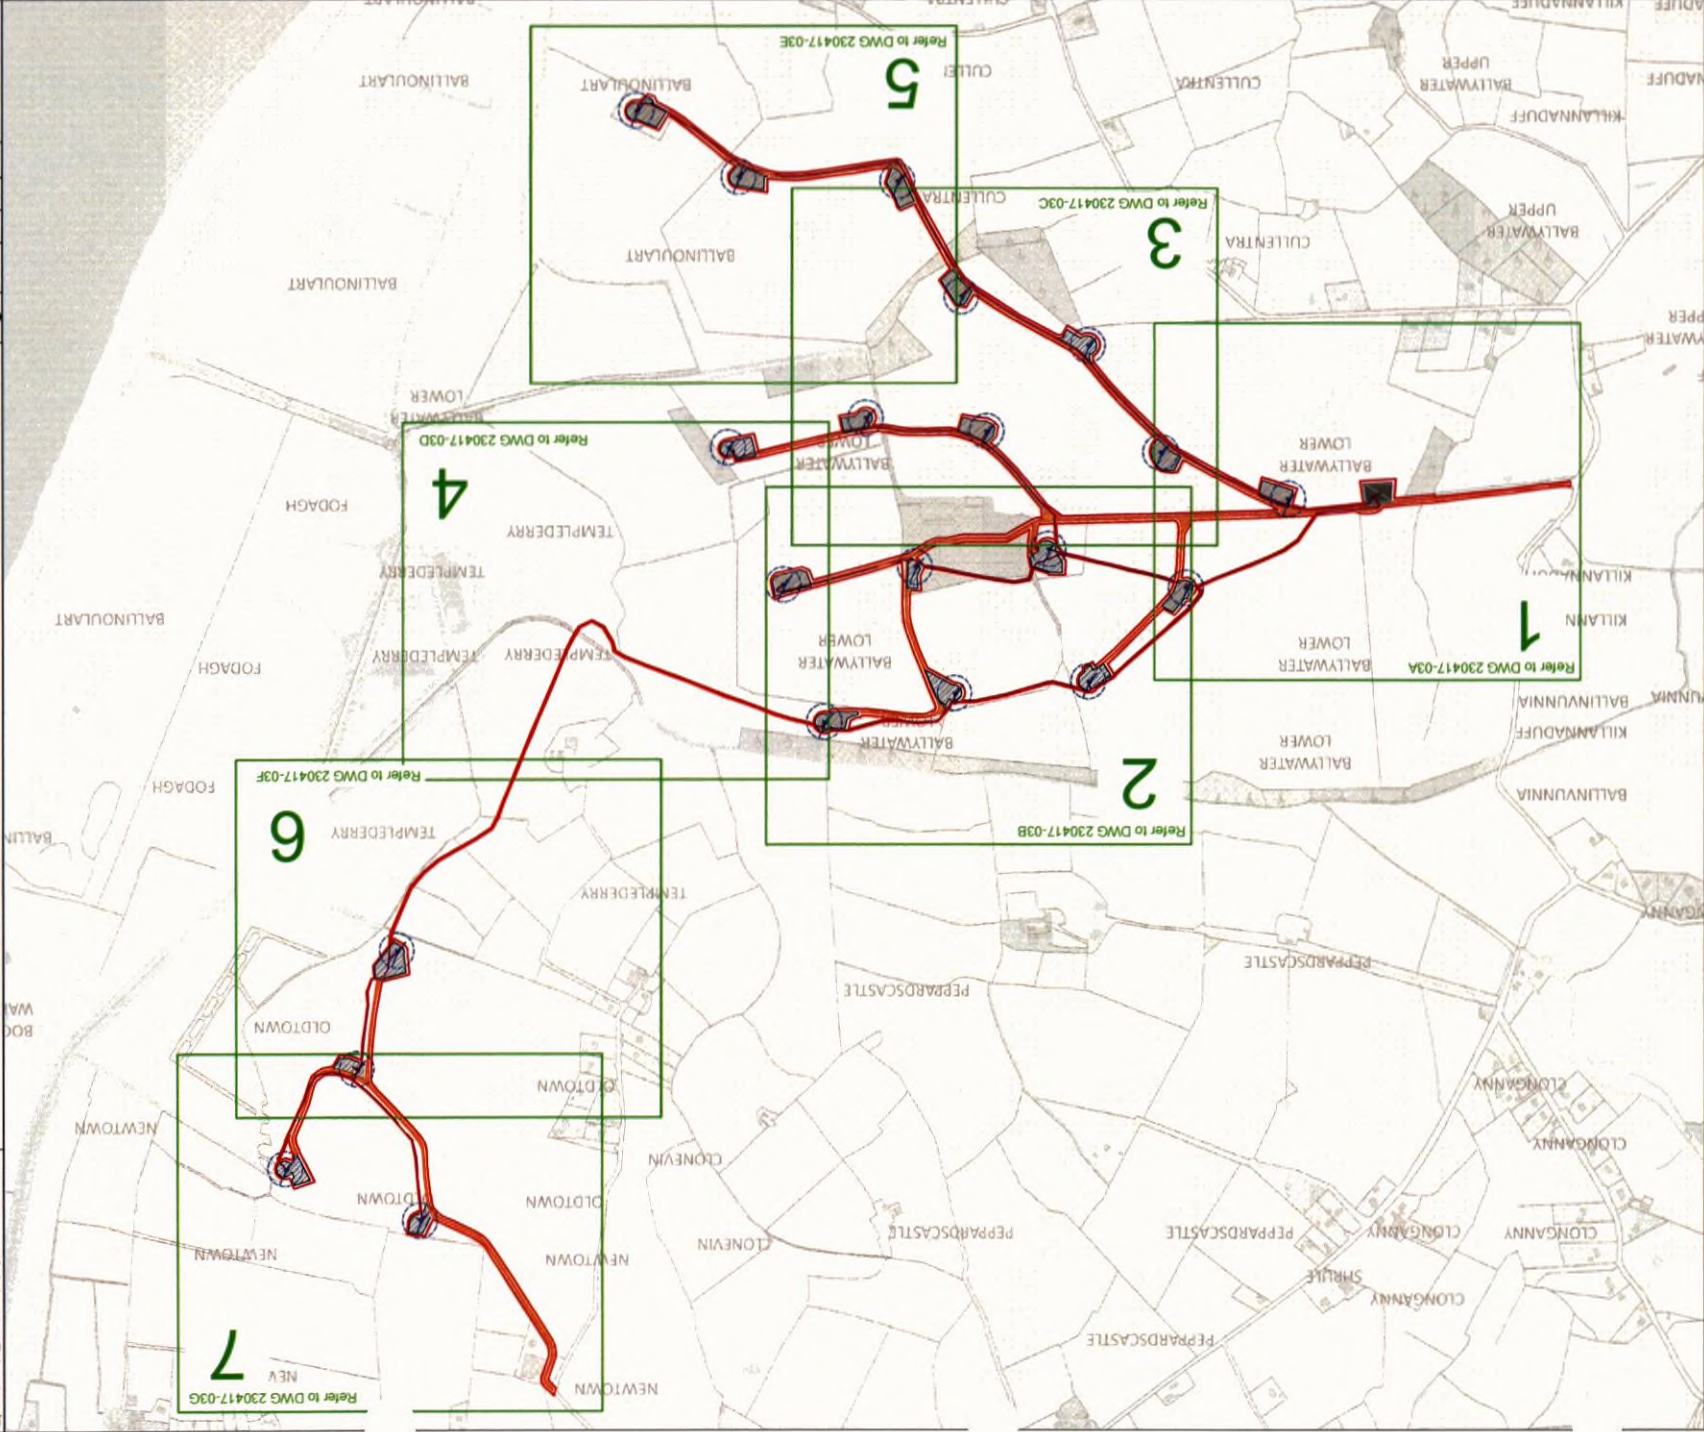

BALLYWATER LOWER

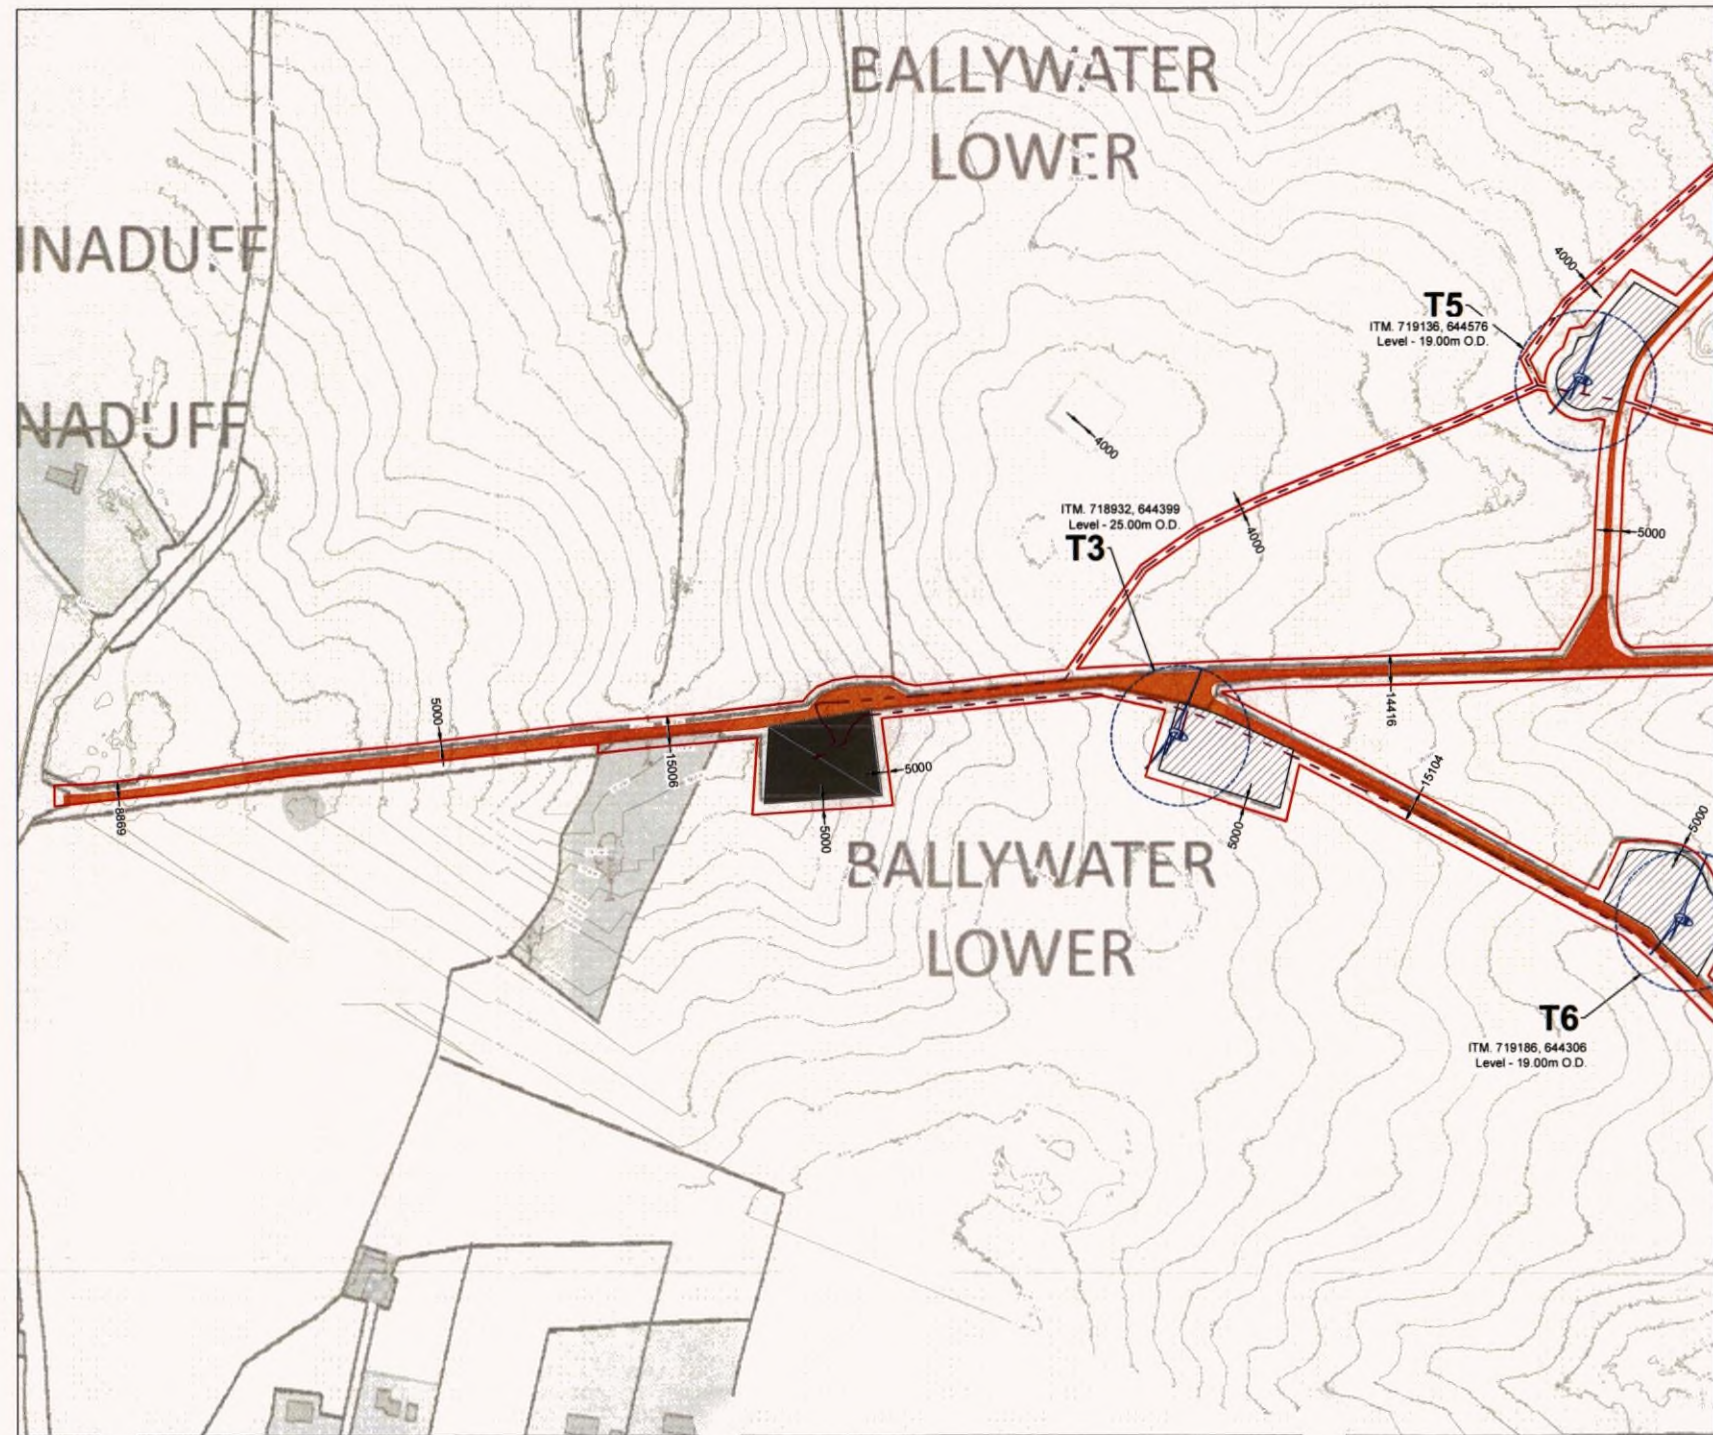

- Project Design Drawing Notes**
1. Drawings issued are for planning application purposes only.
 2. Drawings not to be used for construction/contract conditions.
 3. Copyright, all rights reserved. No part hereof may be copied or reproduced partially or wholly in any form whatsoever without the prior notice of the copyright owner McCarthy Keville O'Sullivan.
 4. Do not scale off this drawing. Figured metric dimensions only should be taken off this drawing.
 5. All contractors, whether main or sub-contractors, must visit the site and are responsible for taking and checking any and all dimensions and levels that relate to the works.
 6. The use of or reliance upon this drawing shall be deemed to be acceptance of these conditions of use unless otherwise agreed in writing, such written agreement to be sought from and issued by the copyright holder to the use or reliance upon this drawing.
 7. Layout plans show Turbine rotor diameter as per turbine drawing.
 8. Final levels may vary depending on local ground conditions.

- Drawing Legend**
- Planning Application Boundary
 - As Built Site Road
 - As Built Substation Compound
 - As Built Hardstanding Area
 - Turbine Sweep Area
 - Electricity Cable Trench


PROJECT TITLE:
CGN Ballywater Wind Farm EIAR & PA

DRAWING TITLE:
Site Layout Sheet 1 of 7

PROJECT No:	DRAWING No:	SCALE:
230417	230417-03A	1:2,500 @ A3
DRAWN BY:	CHECKED BY:	DATE:
GO	RK	21.10.2024
OS SHEET No:	REVISION:	
4968, 4969, 5028, 5029	P01	



Email: info@www.mikeland.ie / www.mikeland.ie

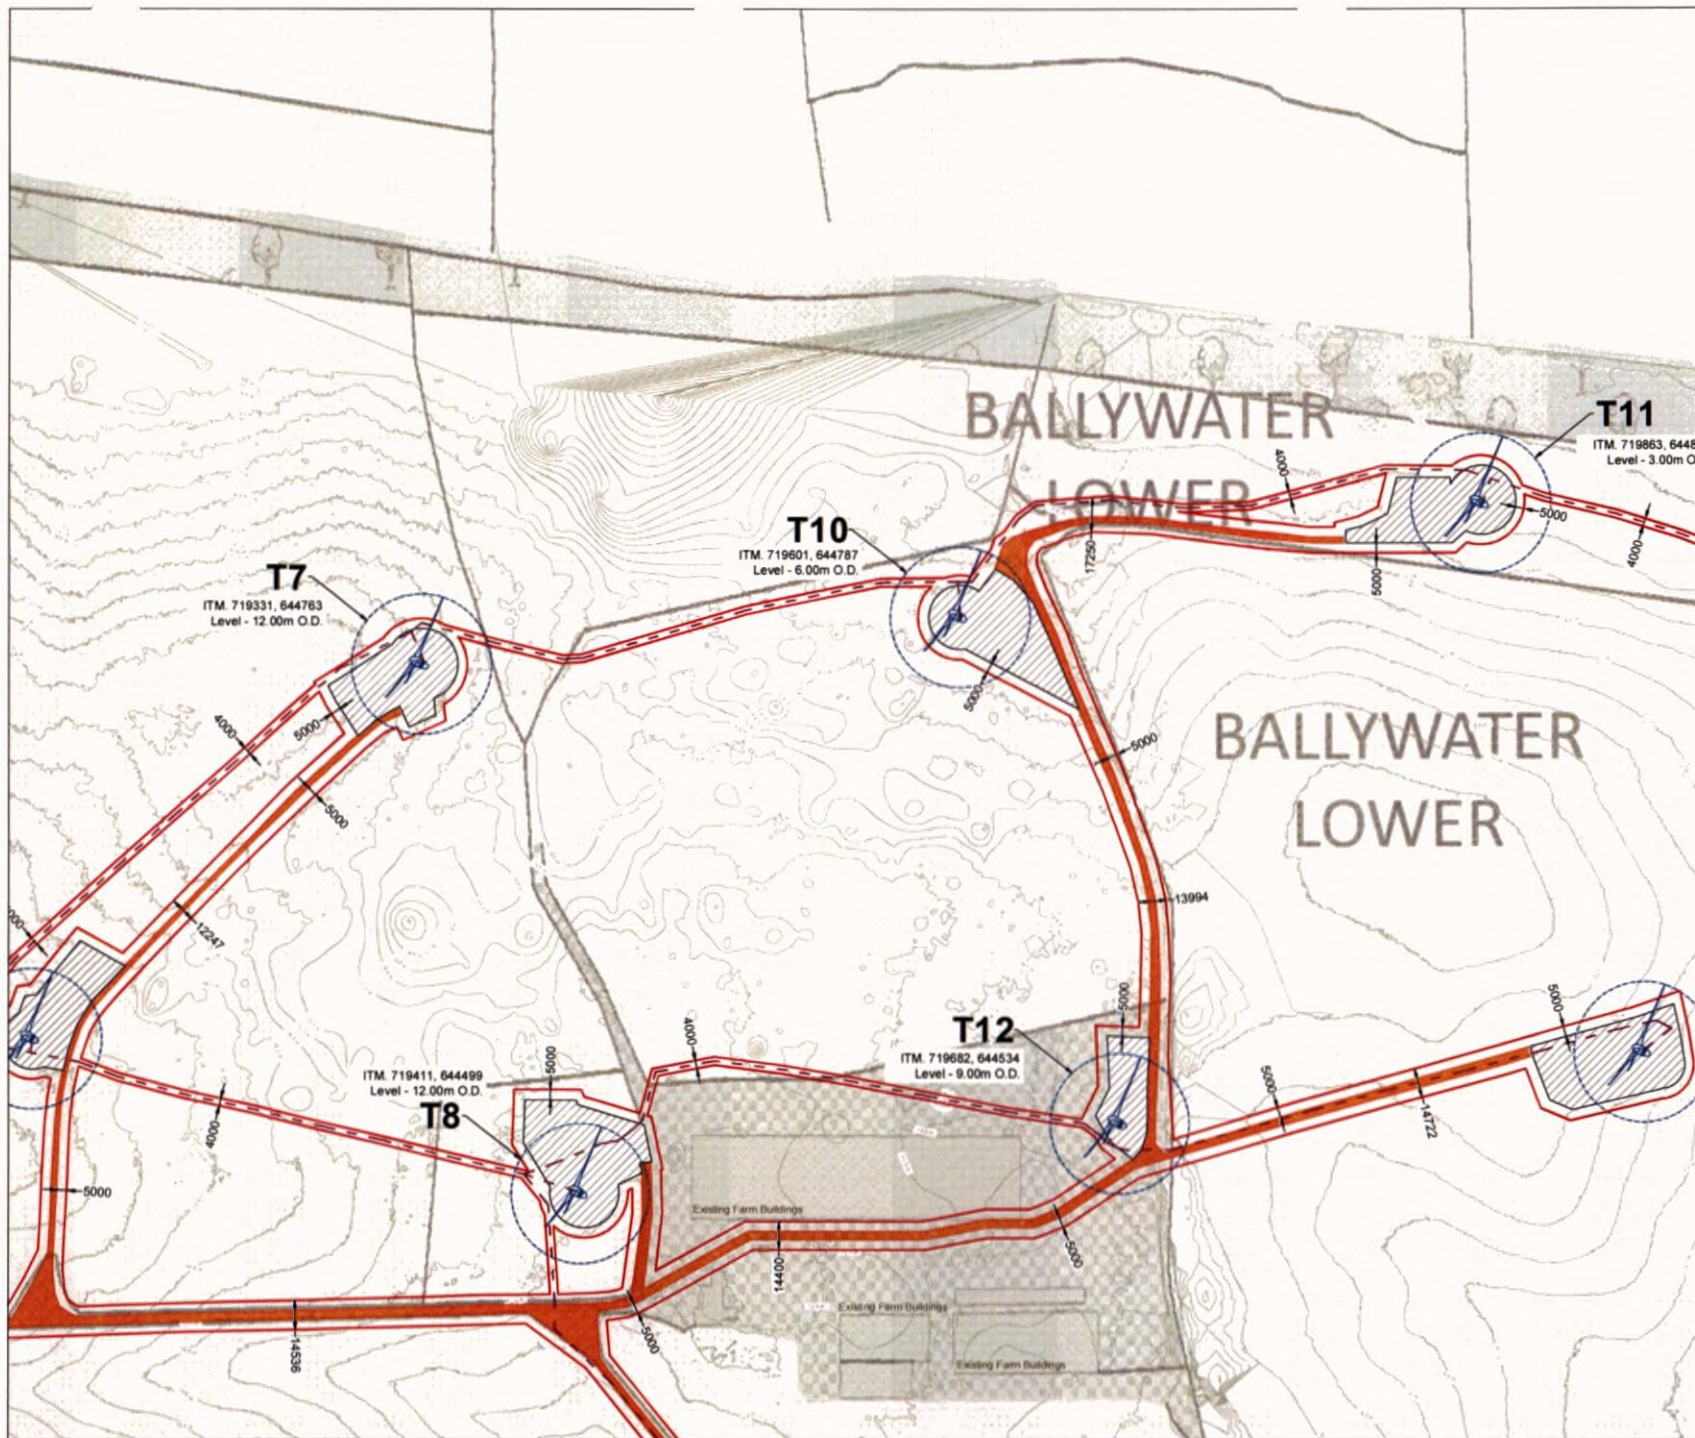

- Project Design Drawing Notes**
1. Drawings issued are for planning purposes only.
 2. Drawings not to be used for construction/contract conditions.
 3. Copyright, all rights reserved. No part hereof may be copied or reproduced partially or wholly in any form whatsoever without the prior notice of the copyright owner McCarthy Keville O'Sullivan.
 4. Do not scale off this drawing. Figured metric dimensions only should be taken off this drawing.
 5. All contractors, whether main or sub-contractors, must visit the site and are responsible for taking and checking any and all dimensions and levels that relate to the works.
 6. The use of or reliance upon this drawing shall be deemed to be acceptance of these conditions of use unless otherwise agreed in writing, such written agreement to be sought from and issued by the copyright holder to the use or reliance upon this drawing.
 7. Layout plans show Turbine rotor diameter as per turbine drawing.
 8. Final levels may vary depending on local ground conditions.

- Drawing Legend**
- Planning Application Boundary
 - As Built Site Road
 - As Built Hardstanding Area
 - Turbine Sweep Area
 - Electricity Cable Trench


PROJECT TITLE:
CGN Ballywater Wind Farm EIAR & PA

DRAWING TITLE:
Site Layout Sheet 2 of 7

PROJECT NO: 230417	DRAWING NO: 230417-03B	SCALE: 1:2,500 @ A3
DRAWN BY: GO	CHECKED BY: RK	DATE: 21.10.2024
OS SHEET NO: 4968, 4969, 5028, 5029	REVISION: P01	



Email: info@www.mccarthykilleo.com Website: www.mccarthykilleo.com

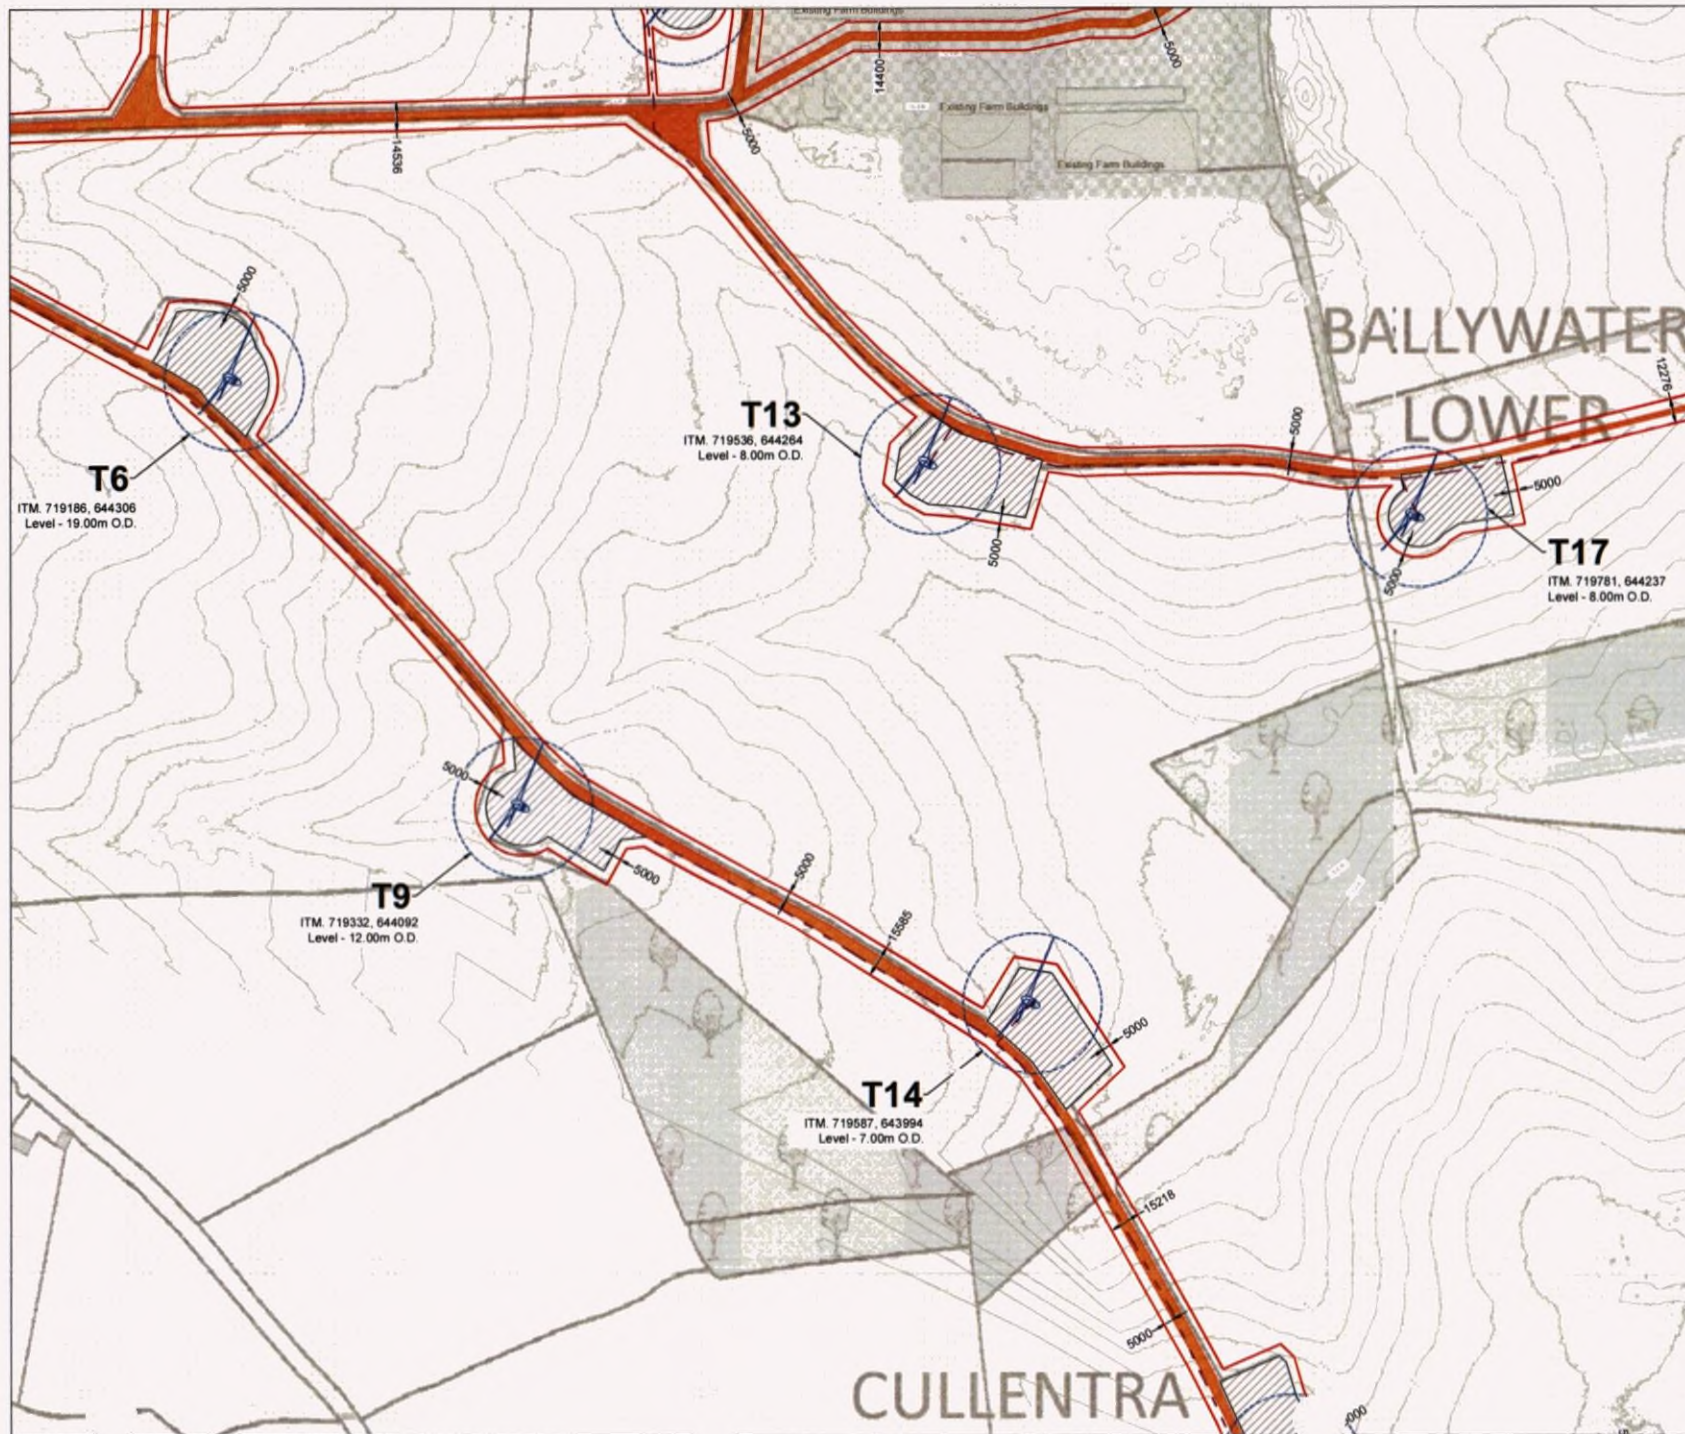

- Project Design Drawing Notes**
1. Drawings issued are for planning application purposes only.
 2. Drawings not to be used for construction/contract conditions.
 3. Copyright, all rights reserved. No part hereof may be copied or reproduced partially or wholly in any form whatsoever without the prior notice of the copyright owner McCarthy Keville O'Sullivan.
 4. Do not scale off this drawing. Figured metric dimensions only should be taken off this drawing.
 5. All contractors, whether main or sub-contractors, must visit the site and are responsible for taking and checking any and all dimensions and levels that relate to the works.
 6. The use of or reliance upon this drawing shall be deemed to be acceptance of these conditions of use unless otherwise agreed in writing, such written agreement to be sought from and issued by the copyright holder to the use or reliance upon this drawing.
 7. Layout plans show Turbine rotor diameter as per turbine drawing.
 8. Final levels may vary depending on local ground conditions.

- Drawing Legend**
- Planning Application Boundary
 - As Built Site Road
 - As Built Hardstanding Area
 - Turbine Sweep Area
 - Electricity Cable Trench




PROJECT TITLE
CGN Ballywater Wind Farm EIAR & PA

DRAWING TITLE
Site Layout Sheet 3 of 7

PROJECT No. 230417	DRAWING No. 230417-03C	SCALE 1:2,500 @ A3
DRAWN BY GO	CHECKED BY RK	DATE 21.10.2024
OS SHEET No. 4968, 4969, 5028, 5029	REVISION P01	



Email: info@www.mckevilleosullivan.ie www.mckevilleosullivan.ie

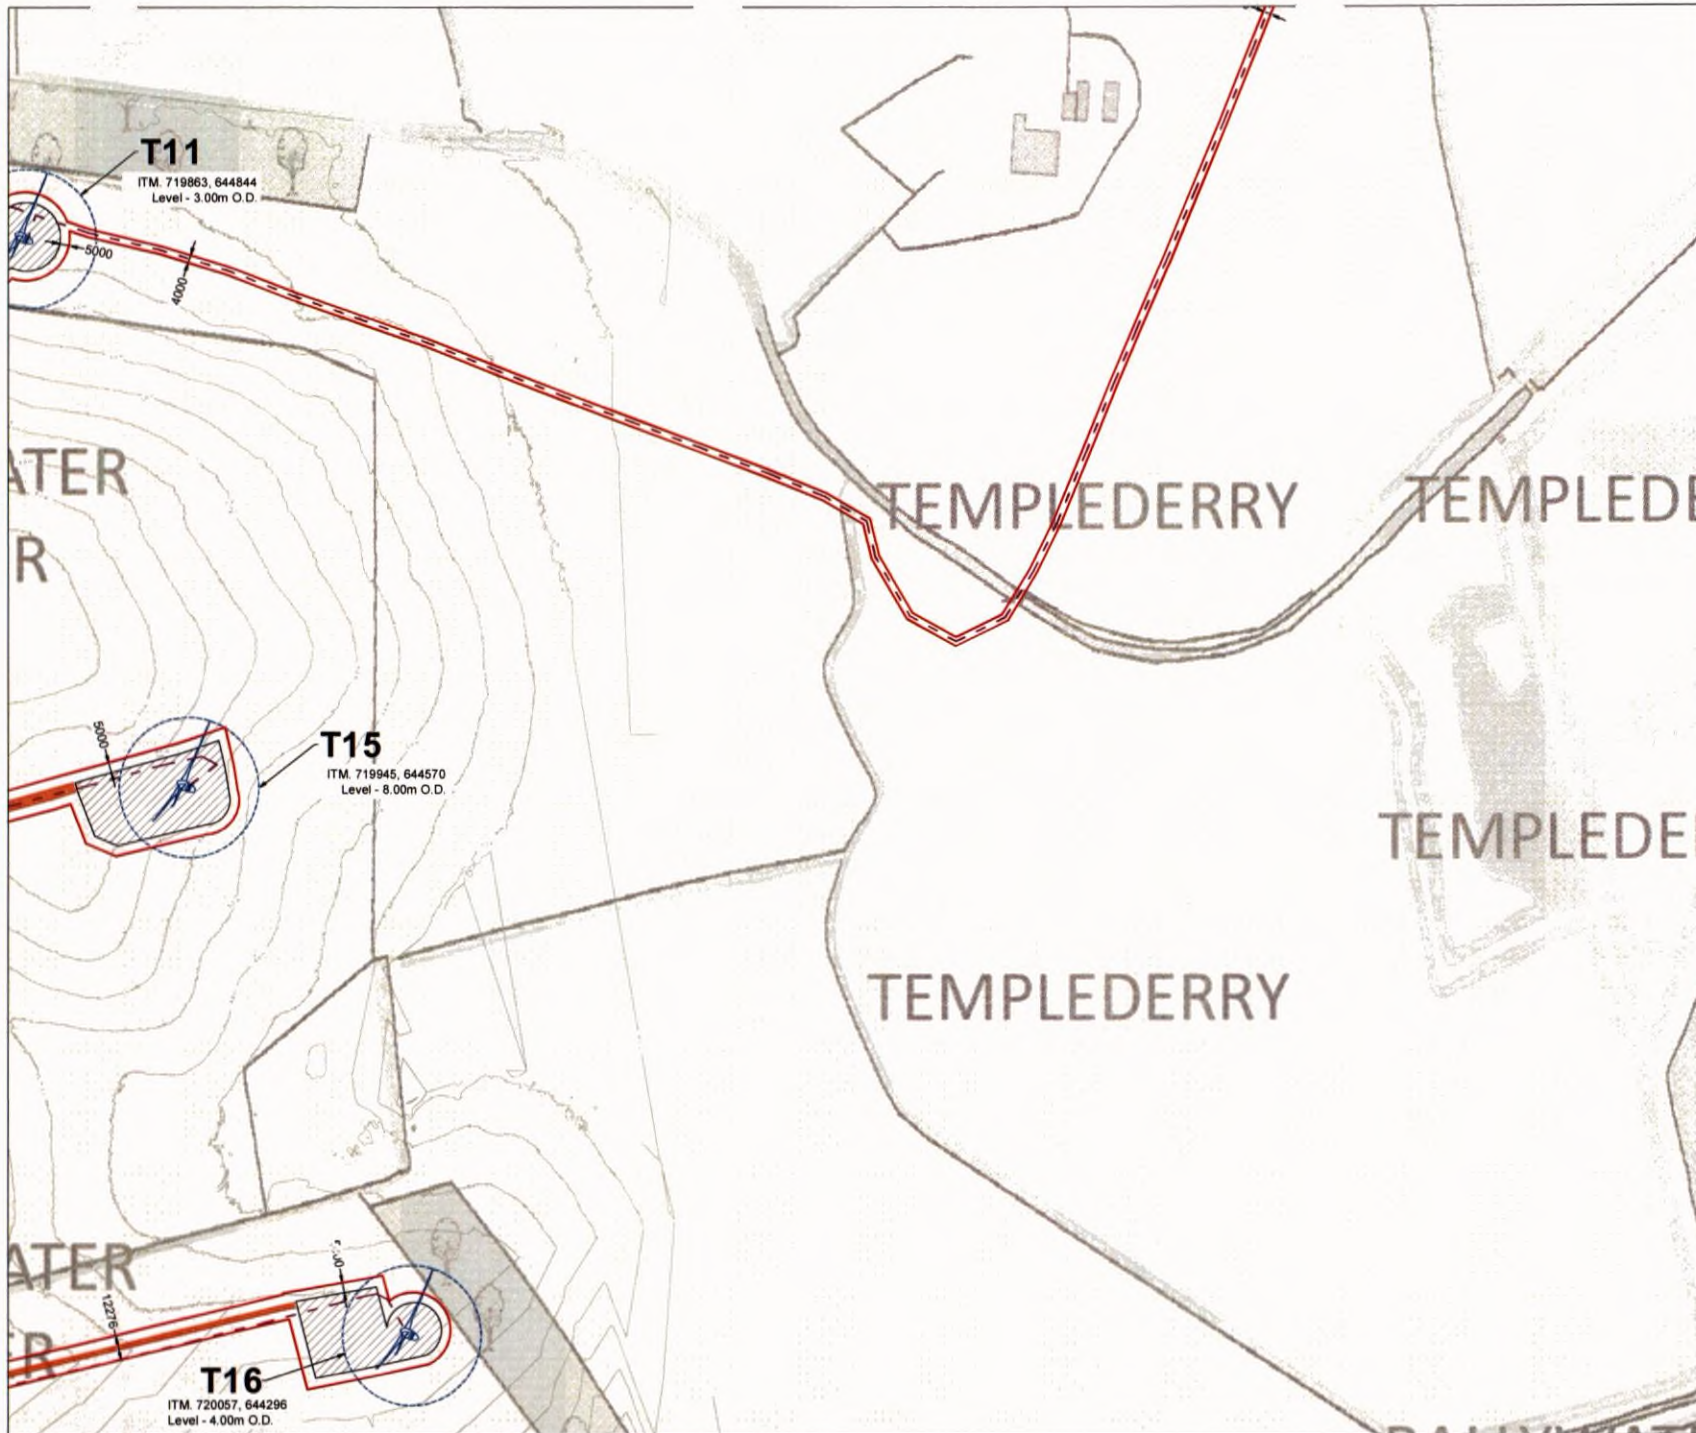

- Project Design Drawing Notes**
1. Drawings issued are for planning & , purposes only.
 2. Drawings not to be used for construction/contract conditions.
 3. Copyright, all rights reserved. No part herewith may be copied or reproduced partially or wholly in any form whatsoever without the prior notice of the copyright owner McCarthy Keville O'Sullivan.
 4. Do not scale off this drawing. Figured metric dimensions only should be taken off this drawing.
 5. All contractors, whether main or sub-contractors, must visit the site and are responsible for taking and checking any and all dimensions and levels that relate to the works.
 6. The use of or reliance upon this drawing shall be deemed to be acceptance of these conditions of use unless otherwise agreed in writing, such written agreement to be sought from and issued by the copyright holder to the use or reliance upon this drawing.
 7. Layout plans show Turbine rotor diameter as per turbine drawing.
 8. Final levels may vary depending on local ground conditions.

Drawing Legend

- Planning Application Boundary
- As Built Site Road
- As Built Hardstanding Area
- Turbine Sweep Area
- Electricity Cable Trench




PROJECT TITLE:
CGN Ballywater Wind Farm EIAR & PA

DRAWING TITLE:
Site Layout Sheet 4 of 7

PROJECT No.	DRAWING No.	SCALE:
230417	230417-03D	1:2,500 @ A3
DRAWN BY	CHECKED BY	DATE
GO	RK	21.10.2024
OS SHEET No.	REVISION:	
4968, 4969, 5028, 5029	P01	



Email: info@mkoland.ie Website: www.mkoland.ie

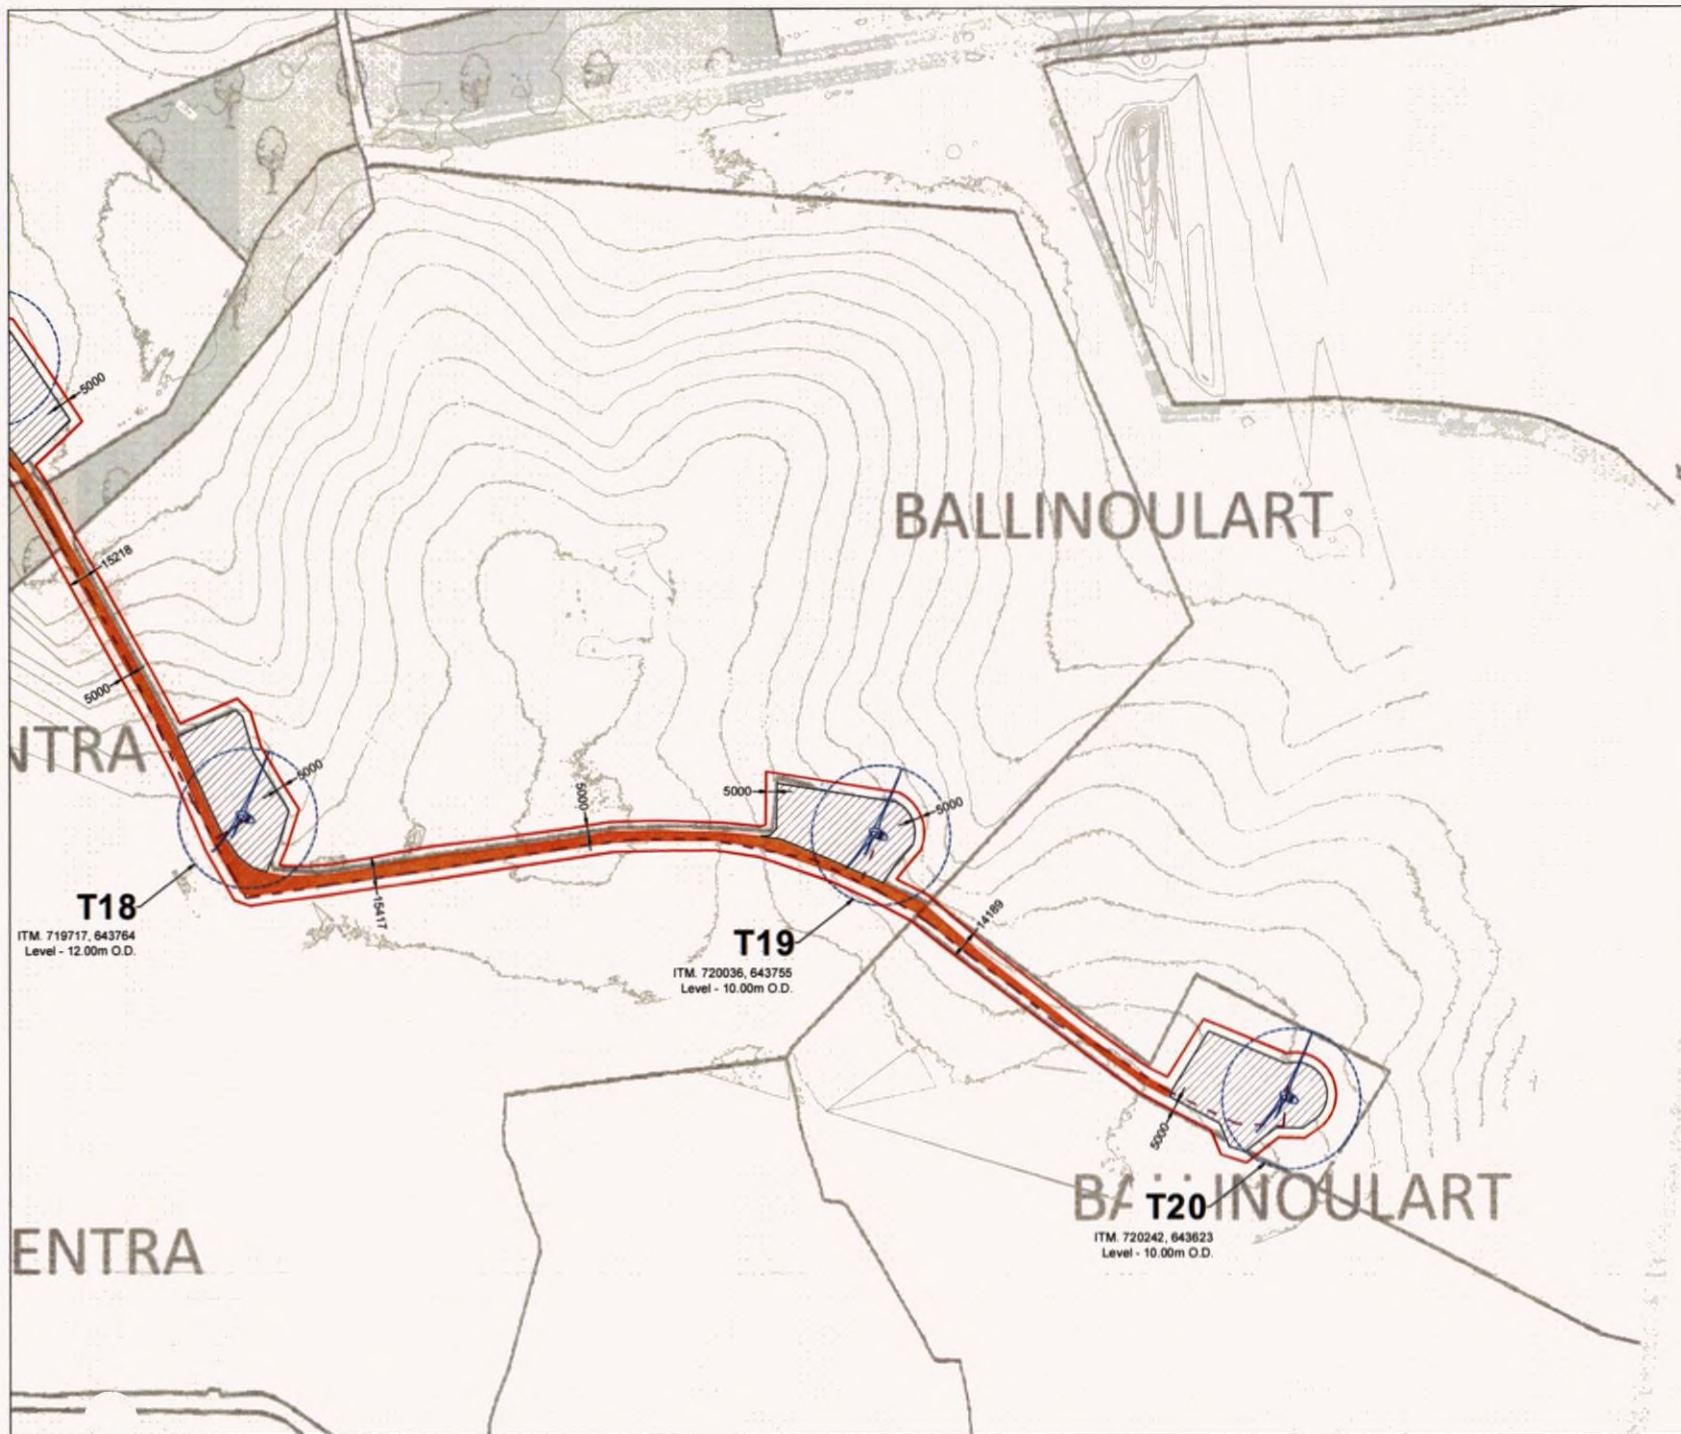

Project Design Drawing Notes

1. Drawings issued are for planning application purposes only.
2. Drawings not to be used for construction/contract conditions.
3. Copyright, all rights reserved. No part herewith may be copied or reproduced partially or wholly in any form whatsoever without the prior notice of the copyright owner McCarthy Keville O'Sullivan.
4. Do not scale off this drawing. Figured metric dimensions only should be taken off this drawing.
5. All contractors, whether main or sub-contractors, must visit the site and are responsible for taking and checking any and all dimensions and levels that relate to the works.
6. The use of or reliance upon this drawing shall be deemed to be acceptance of these conditions of use unless otherwise agreed in writing, such written agreement to be sought from and issued by the copyright holder to the use or reliance upon this drawing.
7. Layout plans show Turbine rotor diameter as per turbine drawing.
8. Final levels may vary depending on local ground conditions.

Drawing Legend

- Planning Application Boundary
- As Built Site Road
- As Built Hardstanding Area
- Turbine Sweep Area
- Electricity Cable Trench



PROJECT TITLE:

CGN Ballywater Wind Farm EIAR & PA

DRAWING TITLE:


Site Layout Sheet 5 of 7

PROJECT No:	DRAWING No:	SCALE:
230417	230417-03E	1:2,500 @ A3
DRAWN BY:	CHECKED BY:	DATE:
GO	RK	21.10.2024
OS SHEET No:	4968, 4969, 5028, 5029	



Email: info@mcconland.ie

mcconland.ie

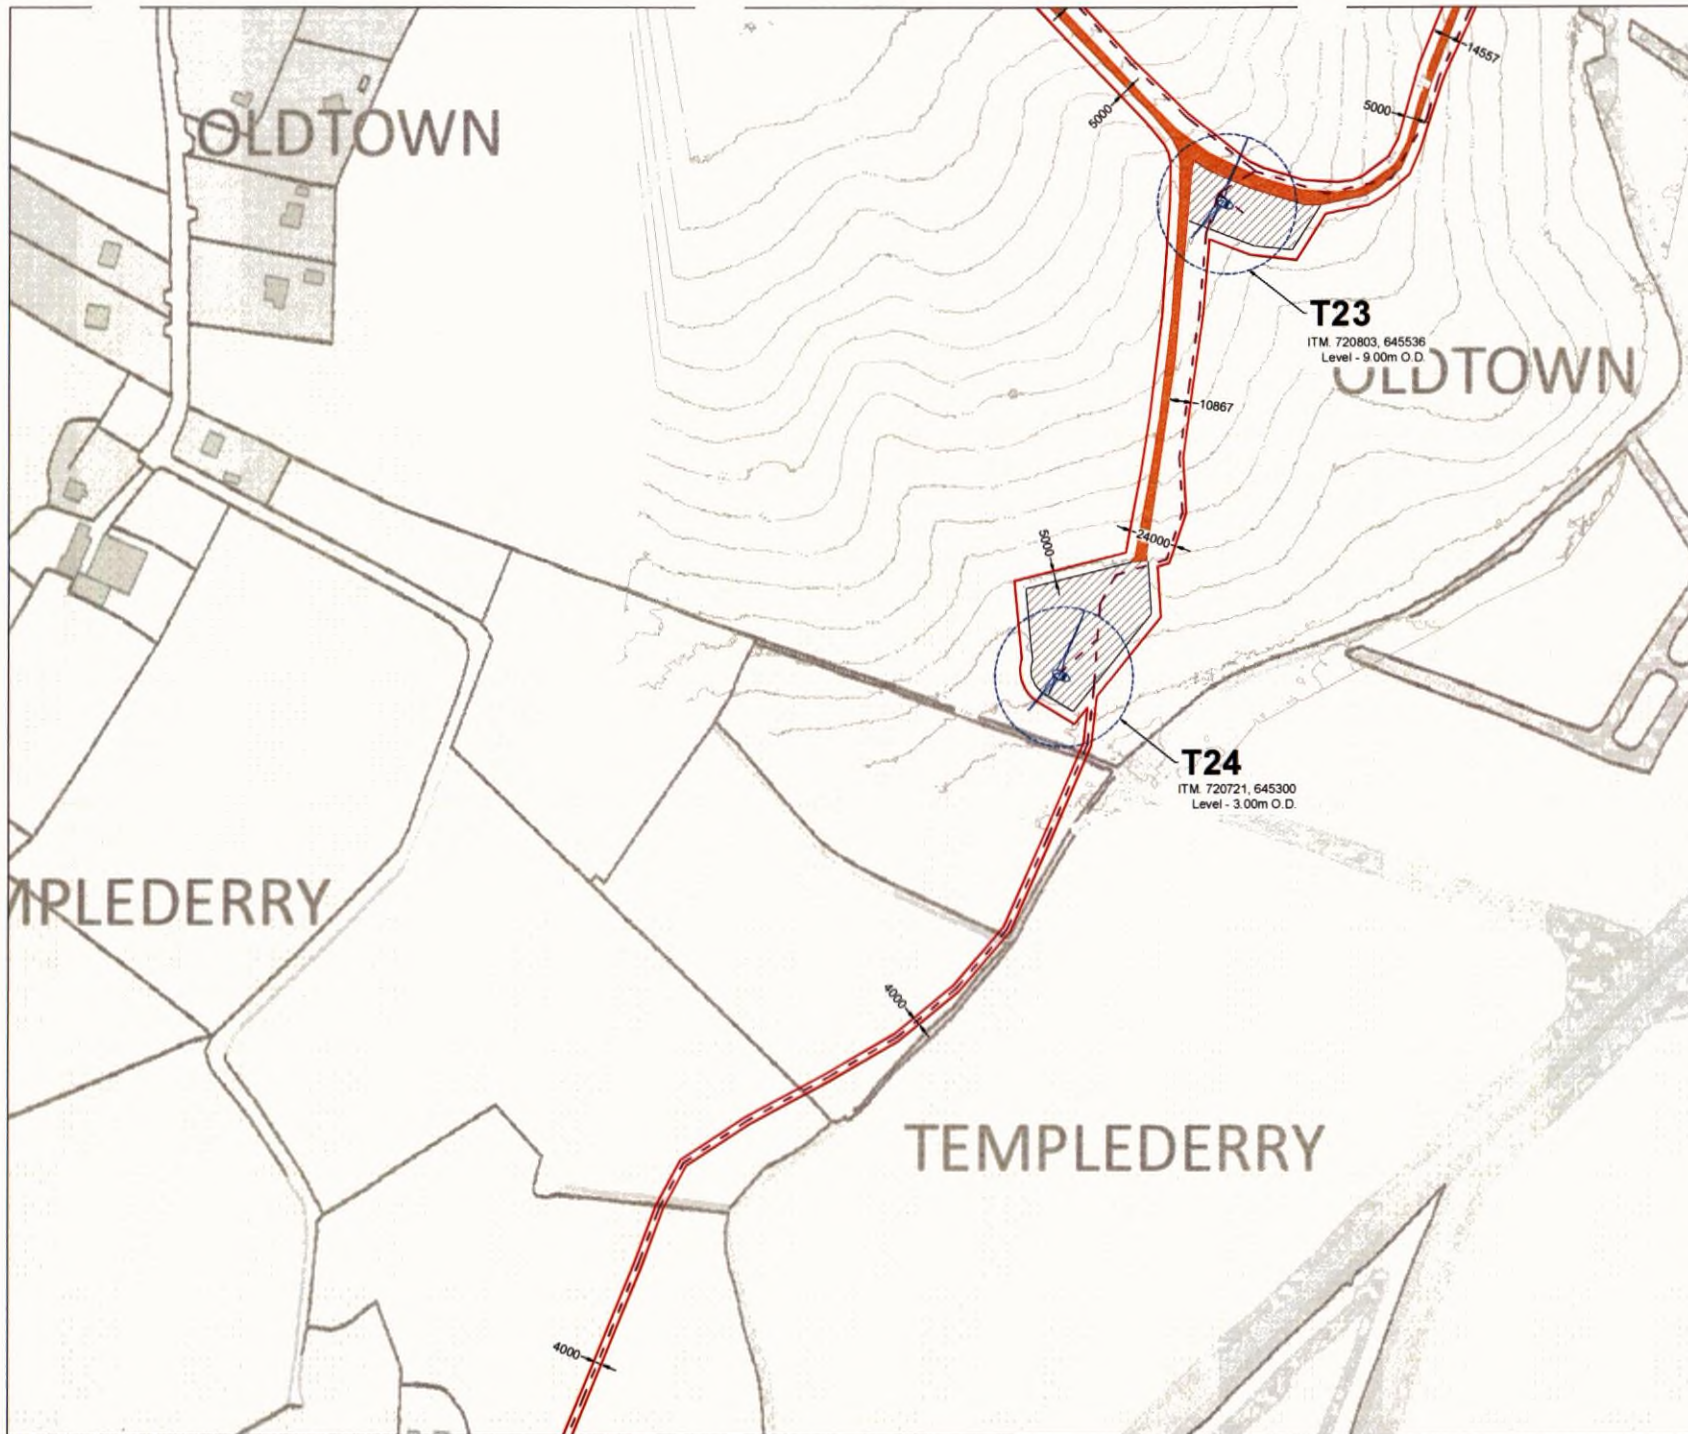

Project Design Drawing Notes

1. Drawings issued are for planning purposes only.
2. Drawings not to be used for construction/contract conditions.
3. Copyright, all rights reserved. No part herewith may be copied or reproduced partially or wholly in any form whatsoever without the prior notice of the copyright owner McCarthy Keville O'Sullivan.
4. Do not scale off this drawing. Figured metric dimensions only should be taken off this drawing.
5. All contractors, whether main or sub-contractors, must visit the site and are responsible for taking and checking any and all dimensions and levels that relate to the works.
6. The use of or reliance upon this drawing shall be deemed to be acceptance of these conditions of use unless otherwise agreed in writing, such written agreement to be sought from and issued by the copyright holder to the use or reliance upon this drawing.
7. Layout plans show Turbine rotor diameter as per turbine drawing.
8. Final levels may vary depending on local ground conditions.

Drawing Legend


- Planning Application Boundary
- As Built Site Road
- As Built Hardstanding Area
- Turbine Sweep Area
- - - Electricity Cable Trench

PROJECT TITLE
CGN Ballywater Wind Farm EIAR & PA

DRAWING TITLE
Site Layout Sheet 6 of 7

PROJECT No. 230417	DRAWING No. 230417-03F	SCALE 1:2,500 @ A3
DRAWN BY GO	CHECKED BY RK	DATE 21.10.2024
OS SHEET No. 4968, 4969, 5028, 5029		REVISION P01



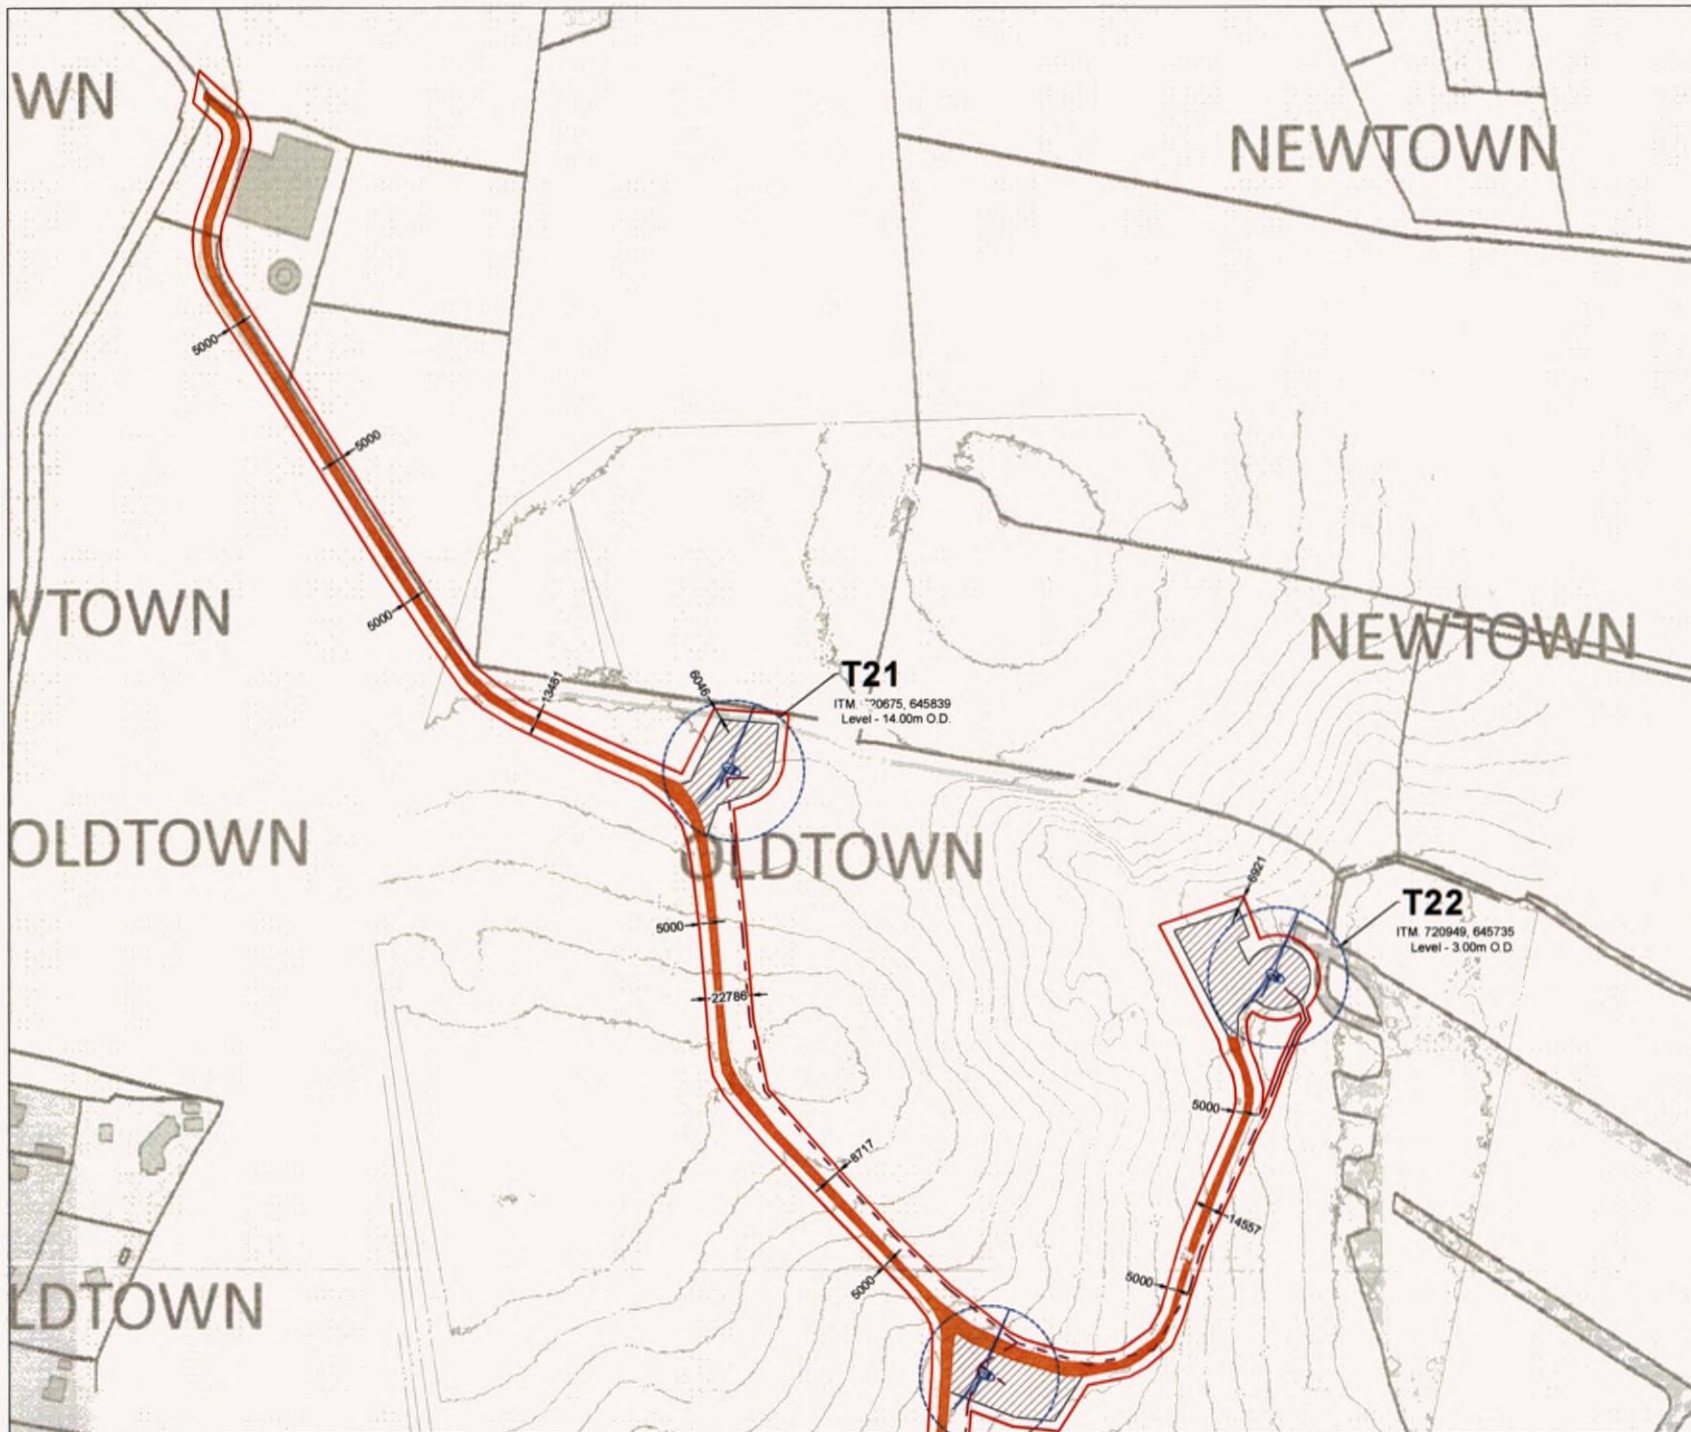

- Project Design Drawing Notes**
1. Drawings issued are for planning application purposes only.
 2. Drawings not to be used for construction/contract conditions.
 3. Copyright, all rights reserved. No part herewith may be copied or reproduced partially or wholly in any form whatsoever without the prior notice of the copyright owner McCarthy Keville O'Sullivan.
 4. Do not scale off this drawing. Figured metric dimensions only should be taken off this drawing.
 5. All contractors, whether main or sub-contractors, must visit the site and are responsible for taking and checking any and all dimensions and levels that relate to the works.
 6. The use of or reliance upon this drawing shall be deemed to be acceptance of these conditions of use unless otherwise agreed in writing, such written agreement to be sought from and issued by the copyright holder to the use or reliance upon this drawing.
 7. Layout plans show Turbine rotor diameter as per turbine drawing.
 8. Final levels may vary depending on local ground conditions.

- Drawing Legend**
- Planning Application Boundary
 - As Built Site Road
 - As Built Handstanding Area
 - Turbine Sweep Area
 - Electricity Cable Trench



PROJECT TITLE
CGN Ballywater Wind Farm EIAR & PA

DRAWING TITLE
Site Layout Sheet 7 of 7

PROJECT No. 230417	DRAWING No. 230417-03G	SCALE 1:2,500 @ A3
DRAWN BY GO	CHECKED BY RK	DATE 21.10.2024
OS SHEET No. 4968, 4969, 5028, 5029	REVISION P01	



Email: info@www.mccarthykellyosullivan.ie www.mccarthykellyosullivan.ie



APPENDIX 4-3

OPERATION AND
ENVIRONMENTAL
MANAGEMENT PLAN

1.

INTRODUCTION

This Operation and Environmental Management Plan (OEMP) has been prepared by MKO on behalf of Ballywater Windfarm Ltd (the Applicant) who intend to apply to Wexford County Council (WCC) for planning permission to extend the operational period of the existing Ballywater Wind Farm (as permitted under Wexford County Council Planning Ref. 2001/0458) and the existing onsite Ballywater 110kV Substation (as permitted under Wexford County Council Planning Ref. 2004/2901) for an additional 10 years to 2035 after the expiry of their current planning permissions in 2025. The proposed lifetime extension of the existing wind farm and substation is hereafter referred to as the Proposed Development.

This report provides the environmental management framework to be adhered to during the extended operational phase of the Proposed Development and it incorporates the mitigating and monitoring principles that minimises the potential for any environmental impacts to occur.

This document has been prepared to accompany the Environmental Impact Assessment Report (EIAR) prepared as part of the planning application for the Proposed Development.

1.1

Scope of the Operation and Environmental Management Plan

This report is presented as a guidance document for the operation of the Proposed Development and is intended to replace the environmental management plan currently in place up to expiry of the existing permission in June 2025. The OEMP is intended to provide a more concise document targeted specifically at the continued operation of the Proposed Development.

Where the term 'site' is used in this OEMP it refers to all works associated with the operation of the Proposed Development. The OEMP clearly outlines the mitigation measures and monitoring proposals that are required to be adhered to in order to operate the site in an appropriate manner.

The report is divided into six sections, as outlined below:

- **Section 1** provides a brief introduction as to the scope of the report.
- **Section 2** outlines the Site and Project details, detailing the targets and objectives of this plan along with providing an overview of methodologies for works that will be carried out during the operational phase of the Proposed Development.
- **Section 3** sets out details of the environmental controls to be implemented on site including the mechanisms for implementation.
- **Section 4** consists of a summary table of all mitigation proposals to be adhered to during the operational phase of the Proposed development.
- **Section 5** consists of a summary table of all monitoring proposals to be adhered to during the operational phase of the Proposed development.
- **Section 6** outlines the proposals for reviewing compliance with the provisions of this report.

2. SITE AND PROJECT DETAILS

2.1 Site Location and Description

The existing Ballywater Wind Farm and Ballywater 110kV Substation are located on the coast of Co. Wexford, approximately 4km northeast of Kilmuckridge village.

The turbines are currently grouped into two clusters, with the smaller of this cluster located to the northeast of the site and comprising of 4 no. turbines. The larger cluster in the south of the site, comprises of 17 no. turbines, as well as the onsite substation, which is located to the west of this cluster. Access to the southern section of the site for general traffic, such as maintenance vehicles, is via the current existing entrance at the R742 Regional Road, which runs along the western side of the site boundary. Access to the northern section of the site is via the Cahore Local Road, which runs along the northern side of the site boundary.

No construction activities or alterations to the existing Ballywater Wind Farm and Ballywater 110kV Substation are proposed beyond routine maintenance of the turbines and electrical infrastructure during the operational phase of the Proposed Development.

2.2 Description of the Proposed Development

Planning permission is sought for the continued operation of the existing Ballywater Wind Farm as permitted under the provisions of WCC Pl. Ref 2001/0458. All 21 no. turbines were granted by Wexford County Council (WCC) under this planning permission. The turbines are currently grouped into two clusters, with the smaller of this cluster located to the northeast of the site and comprising of 4 no. turbines. The larger cluster in the southwest of the site is comprised of 17 no. turbines, as well as the onsite substation, which is located to the west of this cluster, as indicated in Figure 4-2 of Chapter 4 of the EIAR. Planning permission is also sought for the continued operation of the existing onsite Ballywater 110kV Substation, which was permitted under the provisions of WCC Pl. Ref. 2004/2901.

The Proposed Development does not comprise any alterations or modifications to the existing operational wind farm and substation. The Proposed Development encompasses the continued operation of the wind farm and substation, which comprises:

- (i) 21 no. existing Enercon E70 wind turbines with a maximum overall blade tip height of 99 metres (m), including hardstands;
- (ii) Existing 1 no. onsite 110 kilovolt (kV) electrical substation which includes 1 no. control building, security fencing, external lighting, underground cabling, and all associated infrastructure and associated electrical plant and apparatus;
- (iii) All existing associated electrical and communications cabling connecting the turbines to the onsite Ballywater 110kV Substation;
- (iv) Existing gated site entrances from the R742 and an unnamed local road;
- (v) Existing internal access tracks; and,
- (vi) All existing ancillary infrastructure.

All elements of the existing wind farm and substation are pre-existing, and it is not proposed to make any alterations to the current site layout, wind turbines, substation, or associated infrastructure as part of this application.

As described above, it is proposed to continue the operation of the existing wind farm and substation for a further period of 10 years, from its currently required date of decommissioning in 2025, to 2035. All elements of the Proposed Development are pre-existing and it is not proposed to make any alterations to the current site layout, wind turbines, substation or associated infrastructure.

The site layout showing the existing wind farm and substation layout is shown in Figure 2-1 below.

As construction has been completed, elements of the project that were developed as a temporary facilitator have either been removed, restored to their original condition or will have naturally revegetated. All access roads and hardstanding areas form part of a site roadway network which will be required by the ongoing agricultural activities at the site, and therefore will be left in situ for future use. It is intended that decommissioning will remove the existing turbines and reinstate areas where infrastructure is removed. The following elements are included:

- > Wind turbines dismantling and removal off site;
- > Electrical Cabling remaining in-situ;
- > Turbine foundation covering (underground reinforced concrete remaining in-situ).

A Decommissioning Plan has been prepared for the Proposed Development and is presented as Appendix 4-4 of this Environmental Impact Assessment Report (EIAR).



Map Legend

- Existing Turbines
- Existing Hardstands
- Existing Site Roads
- Existing Underground Cabling
- Existing Substation



© Ordnance Survey Ireland. All rights reserved. Licence number CYAL50267517

Drawing Title

Site Layout Map -Wind Farm Site

Project Title

Proposed Lifetime Extension of Ballywater Wind Farm

Drawn By

CF

Checked By

RK

Project No.

230417

Drawing No.

Figure 2-1

Scale

1:10,000

Date

2024-10-09



MKO

Planning and
Environmental
Consultants
Tuam Road, Galway
Ireland, H91
+353 (0) 91
email: info@mkoland.ie
Website: www.mkoland.ie

2.3 Targets and Objectives

The existing Ballywater Wind Farm and Ballywater 110kV Substation will continue to be operated to an approved standard and codes of practice. This OEMP considers environmental issues, and this is enhanced by the works proposals during operation, as set out in the ELAR.

The key site targets are as follows;

- Ensure works and activities are completed in accordance with mitigation and best practice approach presented in the planning documentation prepared for the site;
- Ensure operational phase works and activities have minimal impact/disturbance to local landowners and the local community;
- Ensure operation and works have minimal impact on the natural environment;
- Adopt a sustainable approach to site operation; and,
- Provide adequate environmental training and awareness for all project personnel.

The key site objectives are as follows;

- Using recycled materials if possible;
- Ensure sustainable sources for materials supply where possible;
- Avoidance of any pollution incident or near miss as a result of working around or close to existing watercourses and having emergency measures in place;
- Avoidance of vandalism;
- Keeping all watercourses free from obstruction and debris;
- Correct implementation of the sustainable drainage system (SuDS) drainage design principles;
- Keep impact of operation to a minimum on the local environment, watercourses, and wildlife;
- Correct fuel storage and refuelling procedures to be followed;
- Good waste management and house-keeping to be implemented;
- Air and noise pollution prevention to be implemented;
- Monitoring of the works and any adverse effects that it may have on the environment. Working methods will be altered where it is found there is the potential to have an adverse effect on the environment;

2.4 Wind Farm Operation Overview

An appointed Operators Controller will install a Site Manager to manage the day-to-day operation of the existing wind farm and substation. The Site Manager will be responsible for ensuring compliance with this OEMP and any revisions made to this document throughout the operation. An overview of the anticipated operational phase activities is provided below.

2.4.1 Turbine Maintenance

The existing Ballywater Wind Farm and Ballywater 110kV Substation will continue to be the subject of ongoing maintenance throughout the operational life of the site. This will be undertaken by turbine suppliers and site personnel who will manage and operate the site from the onsite control building at Ballywater Wind Farm. The turbine maintenance will not require significant plant or equipment, with all works localised in nature with operatives using vans to access the site and transport their equipment.

2.4.2 Shadow Flicker Monitoring

An assessment of the potential effects associated with shadow flicker was undertaken using the WindPRO computer software to model the predicted daily and annual shadow flicker levels (the results and associated mitigation measures of which are presented in Chapter 5 of the EIAR). As part of this assessment, it was determined that exceedances of the 2006 DoEHLG guidelines ('Wind Energy Development Guidelines for Planning Authorities', Department of the Environment, Heritage and Local Government, 2006) daily threshold for shadow flicker would be experienced at 26 no. properties. Of the 26 no. properties, 1 no. is derelict, and 1 no. owned by the participating landowners, and no mitigation is required.

2.4.3 Turbine Noise Modelling

An operational noise assessment was undertaken for the Proposed Development to compare predictions from the proposed extension of the lifetime against existing consented noise limits to demonstrate compliance with noise conditions of attached to the previous grant of permission for the site (Wexford County Council Planning Reference Ref. 2001/0458) and the existing onsite Ballywater 110kV Substation (Wexford County Council Planning Ref. 2004/2901). Details of same can be found in Chapter 10 of the EIAR.

The assessment was undertaken to determine whether the Proposed Development could operate within the existing consented noise limits. To inform this assessment existing noise levels have been measured at a set of locations, representative of the nearest NSLs in the vicinity of the site to assess the potential impacts associated with the operation of the Proposed Development and it was concluded that the wind turbine noise emissions on all noise receptors were below the consented noise limits.

It should be further noted that there have been no operational noise complaints from the site and compliance monitoring undertaken at the site previously have demonstrated that the wind farm was operating within its noise conditions. The future operation of the Proposed Development will adhere to any noise compliance requirements that may be conditioned subject to the outcome of the planning application.

In the event of a complaint regarding noise during the operational phase of the Proposed Development, including a complaint that indicates potential amplitude modulation (AM) the operator will employ a qualified acoustic consultant for assessment. If required, the acoustic consultant will assess the level of AM in accordance with the methods outlined in the Institute of Acoustics IOA Noise Working Group (Wind Turbine Noise) *Amplitude Modulation Working Group Final Report: A Method for Rating Amplitude Modulation in Wind Turbine Noise* (9 August 2016) or subsequent revisions. If considered necessary by that investigation, measures to mitigate will be implemented, consisting of the implementation of operational controls for the relevant turbine type, which will include turbine curtailment under specific operational conditions.

3.

ENVIRONMENTAL MANAGEMENT

The following sections give an overview of the drainage design, dust and noise control measures, a waste management plan for the site and implementation of the environmental management procedures for the site.

3.1

Site Drainage

During the operational phase, various combinations/adaptations of the runoff control and drainage management measures will be employed at the site, depending on the local conditions and topography. These best practice measures include:

- Natural vegetation filters are used regularly across the site where the local drainage and topography allowed attenuation of surface water runoff.
- Where possible, interceptor drains are installed up-gradient of infrastructure to collect clean surface runoff, in order to minimise the level of runoff reaching areas where suspended sediment could become entrained. It is now directed to areas where it can be re-distributed onto natural vegetation.
- Swales/roadside drains are used to collect runoff from access roads and turbine hardstanding areas of the site, likely to have entrained suspended sediment, and channel it onto natural vegetation filters.

With regards to the existing wind farm infrastructure, there are no constructed drainage outfalls associated with the wind farm infrastructure, with runoff instead flowing off hardstands and onto the adjacent ground in an 'over the edge' drainage approach across most of the site. No drainage issues were noted at the site (i.e. erosion, concentrated runoff, channelling of flow etc) during any of the site walkovers. Additionally, there are no wind farm drainage outfalls that preferentially channel runoff towards the SAC/SPA, as drainage is "over the edge" onto the adjacent grassland.

During the operational phase, occasionally construction vehicles or plant may be necessary for maintenance of access roads and hardstand areas. Upgrades to underground electrical cabling might require some minor ground works. Small amounts of clean granular material may be imported to maintain the surfaces of access tracks and hardstands during operation. During these routine maintenance works, application of temporary drainage control measures (i.e. silt fencing) and standard protection measures with regard oils/fuel usage will be sufficient to prevent any significant hydrological/hydrogeological effects in the nearby SAC/SPA. These measures will primarily be required at the northern turbine cluster.

Mitigation measures which are already operational on the Proposed Development site, will be maintained during the proposed lifetime extension. Further mitigation measures may need to be put in place during the decommissioning phase, as discussed in Appendix 4-4 Decommissioning Plan.

The Environmental Impact Statement prepared as part of the original planning application (Wexford County Council Pl. Ref: 2001/0458 and Pl. Ref:2004/2901) indicated that the construction phase of the existing Ballywater Wind Farm and Ballywater 110kV Substation, after following the proposed mitigation measures for the management of soils and water at the site, had no significant or adverse impacts to ground or surface waters.

3.2

Refuelling, Fuel and Hazardous Materials Storage

Any plant and equipment used during the operational phase will require refuelling during the works. Appropriate management of fuels will be required to ensure that incidents relating to refuelling are avoided. The following mitigation measures are proposed to avoid release of hydrocarbons at the site:

- All plant and machinery to be serviced before being mobilised to site
- Road-going vehicles will be refuelled off site wherever possible;
- Onsite refuelling will be carried out at designated refuelling areas at various locations throughout the site. Machinery will be refuelled directly by a fuel truck that will come to site as required, irrespective of the buffer distance and location of refuelling, interceptor drip trays will be available in accordance with standard good practice. Interceptor drip trays will be positioned under any stationary mobile plant to prevent oil contamination of the ground surface or water;
- Only designated trained and competent operatives will be authorised to refuel plant on site.
- Fuel pipes on plant outlets at fuel tanks etc. will be regularly checked and maintained to ensure that no drips or leaks to ground occur;
- During maintenance and service visits, some waste (lubricating and cooling oils, packaging from spare parts or equipment, unused paint, etc.) will arise. This will be recorded and removed from the Wind Farm Site and reused, recycled or disposed of in accordance with the relevant legislation in an authorised facility. Oils for the purposes of cooling the turbine transformers are stored in bunded tanks within the turbine foundations, within a bund able to contain at least 110% of the volume stored. Any leaks would be contained within the turbine transformer units and hydrocarbons would not be able to permeate to ground. Fuel will not be stored onsite on an ongoing basis. Fuel will only be brought onto site on a temporary basis during times of site outages, used on a temporary basis, to ensure containment and prevent spillages of fuel. During such instances, fuel will only be contained within a bunded electrical generator. No fuels, chemicals or solvents will be stored outside the confines of the site;
- During maintenance and service visits, some waste (lubricating and cooling oils, packaging from spare parts or equipment, unused paint, etc.) will arise. This will be recorded and removed from the Wind Farm Site and reused, recycled or disposed of in accordance with the relevant legislation in an authorised facility. Oils for the purposes of cooling the turbine transformers are stored in bunded tanks within the turbine foundations, within a bund able to contain at least 110% of the volume stored.
- No burning of any materials shall be permitted;
- The plant used will be regularly inspected for leaks and fitness for purpose; and,
- An emergency plan for the operational phase to deal with accidental spillages will be developed. Spill kits will be available to deal with and accidental spillage in and outside the refuelling area.
- A programme for the regular inspection of plant and equipment for leaks and fitness for purpose is currently in place and will continue throughout the operational phase.

3.2.1

Spill Control Measures

Every effort will be made to prevent an environmental incident during the operational phase of the Proposed Development. Oil/fuel spillages are one of the main environmental risks that will exist on the site which will require an emergency response procedure. The importance of a swift and effective response in the event of such an incident occurring cannot be over emphasised. The following steps provide the procedure to be followed in the event of such an incident:

- Stop the source of the spill and raise the alarm to alert people working in the vicinity of any potential dangers.
- If applicable, eliminate any sources of ignition in the immediate vicinity of the incident.
- Contain the spill using the spill control materials, track mats or other material as required. Do not spread or flush away the spill.
- If possible, cover or bund off any vulnerable areas where appropriate such as drains, watercourses or sensitive habitats.
- If possible, clean up as much as possible using the spill control materials.
- Contain any used spill control material and dispose of used materials appropriately using a fully licensed waste contractor with the appropriate permits so that further contamination is limited.
- Notify the Site Manager immediately giving information on the location, type and extent of the spill so that they can take appropriate action.
- The Site Manager will inspect the site and ensure the necessary measures are in place to contain and clean up the spill and where necessary appoint a specialist contractor to undertake the clean-up and prevent further spillage from occurring.
- The Site Manager will notify the appropriate regulatory body such as Wexford County Council, and the Environmental Protection Agency (EPA), if deemed necessary.

The importance of a swift and effective response in the event of such an incident occurring cannot be over emphasised. Environmental incidents are not limited to just fuel spillages. Therefore, any environmental incident must be investigated in accordance with the following steps.

- The Site Manager must be immediately notified.
- If necessary, the Site Manager will inform the appropriate regulatory authority. The appropriate regulatory authority will depend on the nature of the incident.
- The details of the incident will be recorded on an Environmental Incident Form which will provide information such as the cause, extent, actions and remedial measures used following the incident. The form will also include any recommendations made to avoid reoccurrence of the incident.
- If the incident has impacted on a sensitive receptor such as an archaeological feature the Site Manager will liaise with the Project Archaeologist.
- A record of all environmental incidents will be kept on file by the Site Manager and the Main Contractor. These records will be made available to the relevant authorities such as Wexford County Council, EPA if required.

The Site Manager will be responsible for any corrective actions required as a result of the incident e.g. an investigative report, formulation of alternative works methodologies or environmental sampling, and will advise the Operators Controller as appropriate.

3.3

Noise Control

The operation of plant and machinery, including site vehicles, is a source of potential impact that will require mitigation at all locations within the site. Proposed measures to control noise include:

- Limiting the hours during which site activities likely to create noticeable levels of noise or vibration are permitted;
- Establishing channels of communication between the Applicant or contractor, Local Authorities and residents;
- Selection of plant with low inherent potential for generation of noise and/or vibration;
- No plant or machinery will be permitted to cause a public nuisance due to noise;
- The best means practicable, including proper maintenance of plant, will be employed to minimise the noise produced by on site operations.

- All vehicles and mechanical plant will be fitted with effective exhaust silencers and maintained in good working order for the duration of works;
- Compressors models fitted with properly lined and sealed acoustic covers which will be kept closed whenever the machines are in use and all ancillary pneumatic tools shall be fitted with suitable silencers;
- Machinery that is used intermittently will be shut down or throttled back to a minimum during periods when not in use; and
- The hours of maintenance works (and associated traffic movements) will, insofar as possible, be limited to avoid unsociable hours. Activities shall generally be restricted to between 07:00hrs and 19:00hrs Monday to Friday and between 07:00hrs and 13:00hrs on Saturdays, with no activities on Sundays or public holidays unless in the event of an emergency.

Given the reduced scale of plant and equipment that will be used during operations in comparison to the construction phase, it is not anticipated that impacts associated with noise from plant and equipment will be experienced during operation when considering no significant impact was experienced during construction. However, the appropriate mitigation has been provided above for implementation as required.

The findings of the noise monitoring campaigns confirm that operational phase noise levels are below the limits set out in the planning consent for the existing development. Other than the continuation of a rigorous turbine maintenance programme in accordance with the manufacturer's specifications, no specific noise mitigation measures are required or proposed.

3.4 Traffic Management

The ongoing turbine and general site maintenance will be completed by personnel. Typically, maintenance traffic will consist of four-wheel drive vehicles or vans. It is estimated that 1-2 daily visits will be made to the wind farm site for authorised persons and vehicles to undertake minor routine maintenance and inspection, if and when required. The small volumes of traffic and intermittent nature of the works will not require any specific traffic management.

3.5 Environmental Management Implementation

3.5.1 Roles and Responsibilities

The Site Manager will be the project focal point relating to operation-related environmental issues.

In general, the Site Manager will maintain responsibility for monitoring site operations and Contractors/Sub-contractors from an environmental perspective. The Site Manager will act as the regulatory interface on environmental matters. The Site Manager will be responsible for reporting to and liaising with Wexford County Council and other statutory bodies as required.

The Operation Controller will be responsible for employing the services of suitably qualified professionals as required throughout the operational phase.

3.5.2 Environmental Induction

The Environmental Induction will be integrated into the general site induction on a case-by-case basis for each member of staff employed onsite depending on their assigned roles and responsibilities on site. Where necessary, the Environmental Induction will as a minimum include:

- A copy of the OEMP and discussion of the key environmental risks and constraints;
- A discussion of the applicable Works Method Statement;

- The roles and responsibilities of staff, including contractors, in relation to environmental management; and,
- An outline of the Environmental Incident Management Procedure.

3.5.3 **Toolbox Talks**

Toolbox talks will be held by the Site Manager at the commencement of each day, or at the commencement of new activities where required. The aims of the toolbox talks are to identify the specific work activities that are scheduled for that day or phase of work. In addition, the necessary work method statements and sub plans would be identified and discussed prior to the commencement of the day's activities.

Site meetings would be held on a regular basis involving all site personnel. The objectives of site meetings are to discuss the coming weeks activities and identify the relevant work method statements and sub plans that will be relevant to that week's activities. Additionally, any non-compliance identified during the previous week would also be discussed with the aim to reduce the potential of the same non-compliance reoccurring.

4.

MITIGATION PROPOSALS

All mitigation measures relating to the operational phase of the Proposed Development were set out in the various sections of the Environmental Impact Assessment Report (EIAR) which accompanies this planning application.

This section of the OEMP groups together all of the mitigation measures presented in the planning documentation. The mitigation measures are presented in Table 4-1 below.

By presenting the mitigation proposals in the below format, it is intended to provide an easy to audit list that can be reviewed and reported on during the operational phase of the Proposed Development. The tabular format in which the below information is presented, can be further expanded upon during the course of operation and provides a reporting template for site compliance audits.

Table 4-1 Operational Phase Mitigation Measures

Ref No.	Reference Location	Mitigation Measures	Audit Result	Action Required
Operational Phase				
MM1	ELAR Chapter 5	Regarding Health and Safety during the operational phase: ➤ Mitigation measures that are currently in place will continue during the extended operation of the Proposed Development to ensure that the risks posed to staff, landowners and the general public will remain negligible throughout the extended operational life of the wind farm. ➤ Access to the turbines is through a door at the base of the structure, which will be locked at all times outside maintenance visits. ➤ Signs have been erected at suitable locations across the site as required for the ease and safety of operating the various components of the Project. These signs include: ➤ Buried cable route markers at regular intervals and change of cable route direction; ➤ Directions to relevant turbines at junctions; ➤ "No access to Unauthorised Personnel" at appropriate locations; ➤ Speed limits signs at site entrance and junctions; ➤ "Warning these Premises are alarmed" at appropriate locations; ➤ "Danger Overhead HV" at appropriate locations; ➤ "Warning – Keep clear of structures during electrical storms, high winds or ice conditions" at site entrance; ➤ "No unauthorised vehicles beyond this point" at specific site entrances; and ➤ Other operational signage required as per site-specific hazards. Other operational health and safety measures which are currently in operation at the site include: ➤ All site visitors must complete a site-specific health and safety induction prior to entering the site		

Ref No.	Reference Location	Mitigation Measures	Audit Result	Action Required
		- Visitors must log onto the site on entry and log the site on exit by contacting a 24-hourly monitored control room - Minimum site Personal Protective Equipment (PPE) is necessary in order to enter the site, including a hard hat, safety boots and hi-visibility clothing - Along the Underground Grid Connection, on the public roadway, underground marker posts are present During the operation of the wind farm regular maintenance of the turbines is carried out by the turbine manufacturer or appointed service company. A project or task specific Health and Safety Plan has been developed for these works in accordance with the site's health and safety requirements.		
MM2	EIAR Chapter 5	Regarding <u>Residential Amenity</u> during the operational phase: All mitigation as outlined under noise and vibration, visual amenity and shadow flicker in the EIAR, will be implemented in order to reduce insofar as possible impacts on residential amenity at properties located in the vicinity of the Existing Ballywater Wind Farm and Ballywater 110kV Substation Where daily or annual shadow flicker exceedances are predicted at any inhabitable or 3rd party dwelling of the identified 24 no. sensitive properties, a site visit will be undertaken firstly to determine the presence of existing screening and window orientation at each potentially affected property. This will determine if the receptor has an actual line of sight to any turbine and actual potential for shadow flicker to occur. Once this exercise is completed and all of the potentially affected properties identified, the following measures will be employed:		

Ref No.	Reference Location	Mitigation Measures	Audit Result	Action Required
		Screening Measures In the event of an occurrence of shadow flicker exceeding guideline threshold values of 30 minutes per day at residential receptor locations, mitigation options will be discussed with the affected homeowner, including: ➤ Installation of appropriate window blinds in the affected rooms of the residence; ➤ Planting of screening vegetation; ➤ Other site-specific measures which might be agreeable to the affected party and may lead to the desired mitigation. If agreement can be reached with the homeowner, then it would be arranged for the required mitigation to be implemented in cooperation with the affected party as soon as practically possible and for the full costs to be borne by the wind farm operator. Wind Turbine Control Measures If it is not possible to mitigate any identified shadow flicker limit exceedance locally using the measures detailed above, wind turbine control measures will be implemented. Wind turbines can be fitted with shadow flicker control units to allow the turbines to be controlled to prevent the occurrence of shadow flicker at properties surrounding the wind farm. The shadow flicker control units will be added to any required turbines. A shadow flicker control unit allows a wind turbine to be programmed and controlled using the wind farm's Supervisory Control and Data Acquisition (SCADA) system to change a particular turbine's operating mode during certain conditions or times, or even turn the turbine off if necessary.		

Ref No.	Reference Location	Mitigation Measures	Audit Result	Action Required
		In order to ensure that the model and SCADA system is accurate and working well a site visit will be carried out to verify the system. The shadow flicker prediction data will be used to select dates on which a shadow flicker event could be observed at one or multiple affected properties and the following process will be adhered to. 1. Recording the weather conditions at the time of the site visit, including wind speeds and direction (i.e. blue sky, intermittent clouds, overcast, moderate breeze, light breeze, still etc.). 2. Recording the house number, time and duration of site visit and the observation point GPS coordinates. 3. Recording the nature of the sensitive receptor, its orientation, windows, landscaping in the vicinity, any elements of the built environment in the vicinity, vegetation. 4. In the event of shadow flicker being noted as occurring the details of the duration (times) of the occurrence will be recorded. 5. The data will then be sent to the wind farm operational team to confirm that the model and SCADA system are working. 6. Following 12 months of full operation of the Proposed Project a report can be prepared for the Local Authority describing the shadow flicker mitigation measures used at the wind farm and confirming the implementation and successful operation of the system. Where a shadow flicker mitigation strategy is to be implemented, it is likely that the control mechanisms would only have to be applied to a turbine to bring the duration of shadow flicker down to the 28-minute post-mitigation shadow flicker target.		
MM3	EIAR Chapter 6, Appendix 6-5	Regarding Biodiversity Mitigation Measures during the operational phase, the following mitigation measures are proposed:		

Ref No.	Reference Location	Mitigation Measures	Audit Result	Action Required
		Mitigation for Birds With regard to birds, management of the wind farm shall continue to maintain the current habitats that support breeding and wintering birds. ➤ In recognition of the relatively high mortality associated with T11, 15, 16 and 24 it is proposed that these turbines will be stopped for an hour at dawn and dusk, periods of high flight activity when many birds are actively commuting from and to roost in low light conditions and when turbines are consequently likely to be least visible. Mitigation for Bats With regard to bats, a precautionary approach suggests the implementation of an adaptive monitoring and mitigation strategy (NatureScot 2021). Elements of this strategy include: ➤ Automatic 'feathering' of idling blades will be implemented (through SCADA) to reduce rotation speed of blades to below 2 RPM while idling. Feathering blades has been shown to be effective in reducing fatality rates of bats by up to 50% and does not result in a significant loss of energy output (NatureScot 2021). ➤ Bat activity will be monitored for 3 years (by deployment of passive detectors) after the implementation of the 'feathering' of turbine blades. ➤ Dog-based fatality monitoring will be carried out on a monthly basis between 15 April and 15 October each year of the LTE. Annual reports will be prepared and submitted for the attention of the local authority and NPWS. ➤ Systematic searches will be conducted within a 125m x 125m grid centred on the turbine. ➤ A minimum of 5 turbines will be searched at random during each visit. ➤ Search effort will follow NatureScot 2021 and is further detailed in Chapter 6 Biodiversity		

Ref No.	Reference Location	Mitigation Measures	Audit Result	Action Required
		➤ In the event that a bat collision is recorded, curtailment will be immediately implemented at the particular turbine (15 April to 15 October annually). ➤ Following NatureScot guidance (where 90% of all bat activity can occur on sites when temperature exceeded 11.5°C and windspeed was below 5m/s; and where bat activity was generally recorded 30 minutes after sunset and 40 minutes prior to sunrise. These conditions are largely consistent with the high seasonal activity peaks recorded at the proposed development site. Therefore, these parameters will be used at the windfarm during the LTE when designing the curtailment programme. ➤ Searcher efficiency trials will also be conducted alongside Scavenger Removal Rates. ➤ The Bat Monitoring & Mitigation Strategy is designed to be iterative and should be amended as conditions or results dictate. These will be outlined in the annual monitoring reports to The Council. The proposed mitigation methodology is detailed further in Appendix 6-5: 2023 Bat Survey Report.		
MM4	EIAR Chapter 7, Appendix 6-5	Regarding Land, Soils and Geology during the operational phase, the following mitigation measures are proposed: Oil used in transformers (at each turbine and at the substation) and any storage of oils or hydrocarbons within the control building compound could potentially leak during the operational phase and impact on soils and subsoils. During maintenance and service visits, some waste (lubricating and cooling oils, packaging from spare parts or equipment, unused paint, etc.) will arise. This will be recorded and removed from the Wind Farm Site and reused, recycled or disposed of in accordance with the relevant legislation in an authorised facility. Turbine transformers are located within the basement of each turbine (i.e. within the turbine hardstands), with dedicated concrete foundations. Oils for the purposes of cooling the turbine transformers are stored in bunded tanks within the turbine		

Ref No.	Reference Location	Mitigation Measures	Audit Result	Action Required
		foundations, within a bund able to contain at least 110% of the volume stored. Any leaks would be contained within the turbine transformer units, and hydrocarbons would not be able to permeate to ground. Each transformer is also housed within bunds to prevent any unintended leaks or spillages. In addition: ➤ All plant and machinery to be serviced before being mobilised to site; ➤ Road-going vehicles will be refuelled off site wherever possible; ➤ On-site refuelling will be carried out at designated refuelling areas at various locations throughout the site. Machinery will be refuelled directly by a fuel truck that will come to site as required. Irrespective of the buffer distance and location of refuelling, interceptor drip trays will be available in accordance with standard good practice. Interceptor drip trays will be positioned under any stationary mobile plant to prevent oil contamination of the ground surface or water; ➤ Only designated trained and competent operatives will be authorised to refuel plant on site. Mobile measures such as drip trays and fuel absorbent mats will be used during all refuelling operations. ➤ Fuel pipes on plant outlets at fuel tanks etc. will be regularly checked and maintained to ensure that no drips or leaks to ground occur;		
MM5	EIAR Chapter 8	Regarding Hydrology and Hydrogeology at the site, the following mitigation measures are proposed during the operational phase: ➤ All plant and machinery to be serviced before being mobilised to site; ➤ Road-going vehicles will be refuelled off site wherever possible; ➤ Onsite refuelling will be carried out at designated refuelling areas at various locations throughout the site. Machinery will be refuelled directly by a fuel truck that will come to site as required. Irrespective of the buffer distance and location of refuelling, interceptor drip trays will be available in accordance with standard good practice. Interceptor drip trays will be positioned under any stationary mobile plant to prevent oil contamination of the ground surface or water;		

Ref No.	Reference Location	Mitigation Measures	Audit Result	Action Required
		➤ Only designated trained and competent operatives will be authorised to refuel plant on site. Mobile measures such as drip trays and fuel absorbent mats will be used during all refuelling operations; and ➤ Fuel pipes on plant outlets at fuel tanks etc. will be regularly checked and maintained to ensure that no drips or leaks to ground occur. These mitigation measures are considered sufficient to reduce risk to ground/peat/soils and subsoils, and to groundwater and surface water quality.		
MM6	EIAR Chapter 9	The following mitigation measures have been proposed during the extended operational phase of the Project, with regards to Air and Climate: ➤ Any vehicles or plant brought onsite during the operational phase will be maintained in good operational order that comply with the Road Traffic Acts 1961 as amended, thereby minimising any emissions that arise.		
MM7	EIAR Chapter 10	The following mitigation measures have been proposed during the extended operational phase of the Project, with regards to Noise: Wind Turbines An assessment of the operational wind turbine noise levels has been undertaken in accordance with best practice guidelines and procedures as outlined in Section 10.3 of Chapter 10. The findings of the assessment as presented in Chapter 10 have confirmed that the predicted operational noise levels will be within the relevant best practice noise criteria curves at all locations with the exception of locations H012, H013 and H031 where potential exceedances of 0.1 dB and 0.3 dB at wind speeds of 8 m/s respectively during night-time periods, in north and northeast wind directions only.		

Ref No.	Reference Location	Mitigation Measures	Audit Result	Action Required
		It is re-iterated that the predicted noise levels include an allowance for uncertainty as required by the IOA GPG, in this instance of 1 dB, which is greater than the exceedances noted in the predicted noise levels. If the Project is granted permission to continue operating, a commissioning noise survey will be carried out at these dwellings (H006, H012, H013 and H031) or at other locations with the prior agreement with the local authority. Should the exceedances predicted above be confirmed through the commissioning exercise, these exceedances will be mitigated through curtailment of turbine(s) in the relevant wind speed and wind directions. The curtailment strategy will be developed for the E70-E4 turbine installed on the site in order to achieve the relevant noise criteria at all NSLs. The E70-E4 can be programmed to run in reduced modes of operation (or low noise modes) to achieve the attenuation required in the specific wind conditions (i.e. wind speed and direction). Operating the turbines in reduced noise modes is referred to as curtailment, which typically results in a corresponding reduction in energy generation capacity for the turbine(s). To demonstrate the principle of curtailment, the example is taken of location H013, where exceedances of the night-time noise criterion of 0.3 dB L_{A90} and 0.1 dB are predicted in north and northeast wind directions, respectively. The following outline curtailment strategy would apply during night-time periods at 8 m/s windspeeds: ➤ Turbine T18 operating in at -1 dB in North wind directions; and ➤ Turbine T19 operating in at -1 dB in North and Northeast wind directions.		

Ref No.	Reference Location	Mitigation Measures	Audit Result	Action Required
		Amplitude Modulation In the event that a complaint which indicates potential amplitude modulation (AM) associated with Project, the operator will employ a qualified acoustic consultant to assess the level of AM in accordance with the methods outlined in the Institute of Acoustics IOA Noise Working Group (Wind Turbine Noise) <i>Amplitude Modulation Working Group Final Report: A Method for Rating Amplitude Modulation in Wind Turbine Noise</i> (9 August 2016) or subsequent revisions. The measurement method outlined in the IOA AMWG document, known as the 'Reference Method', will provide a robust and reliable indicator of AM and yield important information on the frequency and duration of occurrence, which can be used to evaluate different operational conditions including mitigation. These mitigation measures, if required, will consist of the implementation of operational controls for the relevant turbine type, which will include turbine curtailment under specific operational conditions. Low-frequency Noise In the unlikely event that a complaint which indicates potential low-frequency noise (LFN) associated with the Project, the operator will employ a qualified acoustic consultant an assessment in accordance with guidance in Appendix VI of the EPA document entitled <i>Guidance Note for Noise: Licence Applications, Surveys and Assessments in Relation to Scheduled Activities</i> (NG4) (EPA, 2016). This guidance is based on the threshold values outlined in the Salford University document <i>Procedure for the assessment of low frequency noise complaints, DEFRA Contract no. NANR45 Revision 1, December 2011</i>. If an exceedance of the threshold values associated with the wind farm operations is confirmed, then further investigation of the LFN will be carried out. If considered necessary by that investigation, measures to mitigate LFN at noise-sensitive locations will be implemented		

Ref No.	Reference Location	Mitigation Measures	Audit Result	Action Required
		through operational controls for the relevant turbine type, which may include turbine curtailment under specific operational conditions.		
MM8	EIAR Chapter 11	No significant operational phase activities are proposed which would require further assessment. The continuation of the operational phase of the Project will not result in any further effects on setting to the Cultural Heritage resource. No significant effects have been predicted for the proposed extended operational phase in relation to Cultural Heritage, therefore no mitigation measures have been proposed.		
MM9	EIAR Chapter 12	No significant effects have been predicted for the proposed extended operational phase in relation to Landscape and Visual Impacts, therefore no additional mitigation measures have been proposed.		
MM10	EIAR Chapter 13	In relation to Material Assets, the following mitigation measures have been proposed for the extended operational phase of the Project: Telecommunications In the event of further scoping responses being received from the EIA consultees or from other telecommunication service providers, the comments of the consultees and any proposed mitigation measures will be considered in the continued operation of the wind farm, subject to a grant of planning permission. Aviation The Applicant will coordinate with the IAA directly should a grant of planning permission be issued, to ensure that the development remains in compliance with all IAA requirements including lighting requirements. Any further details will be agreed with the Department of Defence, Air Corps and the IAA. The coordinates and elevations for the existing turbines has been supplied to the IAA, as is standard practice for wind farm developments.		

5.

MONITORING PROPOSALS

All monitoring proposals relating to the operational phase of the Proposed Development were set out in the various sections of the Environmental Impact Assessment Report (EIAR) which accompanies this planning application.

This section of the OEMP groups together all of the monitoring proposals presented in the planning documentation. The monitoring proposals are presented in Table 5-1 below.

By presenting the monitoring proposals in the below format, it is intended to provide an easy to audit list that can be reviewed and reported on during the operational phase of the Proposed Development. The tabular format in which the below information is presented, can be further expanded upon during the course of operation to provide a reporting template for site compliance audits.

Table 5-1 Schedule of Operational Phase Monitoring Proposals

Ref. No.	Reference Location	Monitoring Measure	Frequency	Reporting Period	Responsibility
Operational Phase					
MX1	Mitigation section of Chapter 6 Biodiversity	Dog-based fatality monitoring will be carried out on a monthly basis between 15 April and 15 October each year of the LTE. Annual reports will be prepared and submitted for the attention of the local authority and NPWS.			
MX2	Section 7.1.5 of Appendix 6-6 Ballywater Wind Farm Bat Report	To continually assess the effects of the ongoing Wind Farm site activities on bat activity, at least 3 years of post-consent monitoring is proposed. Post-consent monitoring will include static detector surveys, manual activity surveys and corpse searching to record any bat fatalities resulting from collision. Monitoring Year 1 Bat activity surveys Static monitoring at turbine bases and nacelle shall take place at each turbine during the bat activity season (between April and October) (NatureScot, 2021). Full spectrum recording detectors will be utilised for the same duration as during pre-application surveys and at the same density (NatureScot, 2021). As described in Section 3.5 above, the assessment of bat activity levels will include the use of 'Ecobat', a web-based interface, allowing uploaded activity data to be contrasted with a comparable reference range, allowing objective and robust interpretation. Key weather parameters and other factors that are known to influence collision risk will be monitored and will include: ➤ Windspeed in m/s (measured at nacelle height) ➤ Temperature (°C)			

Ref. No.	Reference Location	Monitoring Measure	Frequency	Reporting Period	Responsibility
		➤ Precipitation (mm/hr) Carcass searches Carcass searches, to monitor and record potential bat fatalities, will be conducted at each turbine in accordance with NIEA Guidance. This will include searcher efficiency trials and an assessment of scavenger removal rates to determine the appropriate correction factor to be applied in relation to determining an accurate estimate of collision mortality. Surveys will cover all activity seasons, and the use of a trained dog detection team will be carried out to ensure maximum efficiency. Should no bat fatalities be recorded in Year 1, curtailment in Year 2 could be reduced/re-evaluated or removed with monitoring continuing to inform this strategy. The curtailment programme for Year 2 will then be devised/alterd as necessary around key activity periods and weather parameters recorded in Year 1. Monitoring Years 2 & 3 Monitoring surveys shall continue in Year 2 and 3 and the success of the curtailment strategy will be assessed in line with the baseline data collected in the preceding year(s). The performance of the curtailment programme in terms of its ability to respond to the changes in bat abundance based on temperature and wind speed will be analysed to confirm it is neither significantly over- nor under-curtailing during different periods of bat activity. At the end of each year, the efficacy of the mitigation/curtailment programme will be reviewed, and any identified efficiencies incorporated into the programme. The requirement for continued post-consent monitoring will also be considered.			

Ref. No.	Reference Location	Monitoring Measure	Frequency	Reporting Period	Responsibility
		Should no bat fatalities be recorded in Year 1, curtailment (where applicable) in Year 2 and Year 3 could be reduced/re-evaluated or removed with monitoring continuing to inform this strategy. A monitoring programme will be submitted to, and agreed with, the relevant planning authority. Any subsequent changes will be agreed with Wexford County Council.			
MX3	Chapter 10 Noise and Vibration -Section 10.5.4.1.3	Commissioning noise surveys will be undertaken to ensure compliance with any noise conditions applied to the development. It is common practice to commence surveys within six months of a wind farm being commissioned – in this instance, continuing its operation. If an exceedance of the noise criteria is identified as part of the commissioning assessment, the guidance outlined in the IOA GPG and Supplementary Guidance Note 5: Post Completion Measurements (July 2014) will be followed, and relevant corrective actions taken. The commissioning survey will include a review for the presence of audible tones associated with the operation of the wind turbine farm in accordance with Annex C of ISO 1996-2:2017 <i>Acoustics – Description, measurement and assessment of environmental noise Part 2: Determination of sound pressure levels</i> .			

6. COMPLIANCE AND REVIEW

6.1 Site Inspections and Environmental Audits

Routine inspections of site operations will be carried out on a regular basis by the Wind Farm (in recent years this has averaged at approximately 8 no. visits per year) Manager to ensure all controls to prevent environmental impacts, relevant to the operational activities taking place at the time, are in place.

A maintenance contractor will be responsible for ensuring each turbine is well maintained. Each turbine will be subject to a routine maintenance programme, which includes monthly inspections and intermittent changing of consumables. Each turbine is also subject to a yearly master maintenance and visual blade inspections. In addition, there will be a requirement for unscheduled maintenance, which could vary between resetting alarms to major component repairs/changes. All site roads and public roads are suitable for this access if required and no modifications are required. Typically, maintenance traffic will consist of four-wheel drive LGVs.

The onsite substation and site tracks will also require periodic maintenance. The existing Ballywater 110kV Substation will continue to be operational 24 hours per day, 7 days a week throughout the year. Substations can be operated remotely and manually. Supervisory operational and monitoring activities will be carried out remotely using a SCADA system, with the aid of computers connected via a telephone modem link.

The following maintenance procedures will also be adhered to:

- Periodic service and maintenance works which include some vehicle movement.
- For operational and inspection purposes, substation access is required.
- Servicing of the substation equipment will be carried out in accordance with the manufacturer's specifications, which would be expected to entail the following:
 - Yearly service – three-day visit
 - 4-year master maintenance – 1 week visit

Occasional technical problems may require maintenance visits by technical staff. During the six-month and annual service visits, some waste (lubricating and cooling oils, packaging from spare parts or equipment, unused paint, etc.) will arise. This will be recorded and removed from the Wind Farm Site and reused, recycled or disposed of in accordance with the relevant legislation in an authorised facility.

It is estimated that 1-2 daily visits will be made to the Site for authorised persons and vehicles to undertake minor routine maintenance and inspection, if and when required. Although the level of activity required for the maintenance of the both the existing Ballywater Wind Farm and existing Ballywater 110kV Substation infrastructure is minimal.

Environmental inspections will ensure that the works are undertaken in compliance with this OEMP and all other planning application documents. The Site Manager will be suitably trained to undertake environmental site inspections.

6.2 Auditing

An Environmental audit will first be carried out monthly during the operational phase of the Proposed Development to ensure the operational phase mitigation measures that are still in place as required are adequate.

In contrast to monitoring and inspection activities, audits are designed to shed light on the underlying causes of non-compliance, and not merely detect the non-compliance itself. In addition, audits are the main means by which system and performance improvement opportunities may be identified. Environmental audits will be carried out by the Site Manager on behalf of the Operation Controller. It is important that an impartial and objective approach is adopted. Environmental audits will be conducted at planned intervals to determine whether the OEMP is being properly implemented and maintained. The results of environmental audits will be provided to project management personnel.

6.3 Environmental Compliance

The following definitions shall apply in relation to the classification of Environmental Occurrences during the operation of the proposed extension of the existing Ballywater Wind Farm and Ballywater 110kV Substation:

Environmental Near Miss: An occurrence which if not controlled or due to its nature could lead to an Environmental Incident.

Environmental Incident: Any occurrence which has potential, due to its scale and nature, to migrate from source and have an environmental impact beyond the site boundary.

Environmental Exceedance Event: An environmental exceedance event occurs when monitoring results indicate that limits for a particular environmental parameter (as indicated in the Environmental Monitoring Programme) has been exceeded.

An exceedance will immediately trigger an investigation into the reason for the exceedance occurring and the application of suitable mitigation where necessary.

Exceedance events can be closed out on achieving a monitoring result below the assigned limit for a particular environmental parameter.

Environmental Non-Compliance: Non-fulfilment of a requirement and includes any deviations from established procedures, programs and other arrangements related to the OEMP.

6.4 Corrective Action Procedure

A corrective action is implemented to rectify an environmental problem onsite. Corrective actions will be implemented by the Site Manager. Corrective actions may be required as a result of the following;

- > Environmental Audits;
- > Environmental Inspections and Reviews;
- > Environmental Monitoring;
- > Environmental Incidents; and,
- > Environmental Complaints.

A Corrective Action Notice will be used to communicate the details of the action required to the main contractor. A Corrective Action Notice is a form that describes the cause and effect of an environmental problem on site and the recommended corrective action that is required. The Corrective Action Notice, when completed, will include details of close out and follow up actions.

If an environmental problem occurs on site that requires immediate attention direct communications between the Site Manager will be conducted. This in turn will be passed down to the site staff involved. A Corrective Action Notice will be completed at a later date.

6.5

Operation and Environmental Management Plan Review

This OEMP will be reviewed after every 6 months of operation and may also require updating after the planning application process to comply with any conditions should planning permission be granted.



APPENDIX 4-4

DECOMMISSIONING PLAN

1.

INTRODUCTION

This Decommissioning Plan has been prepared by MKO on behalf of Ballywater Windfarm Ltd for the decommissioning of the existing Ballywater Wind Farm and associated infrastructure, and the existing onsite Ballywater 110kV Substation, hereafter referred to as the Proposed Development. This document has been prepared as part of an Environmental Impact Assessment Report (EIAR) and planning application to Wexford County Council, to extend the operational life of the existing Ballywater Wind Farm (Wexford County Council Planning Ref. 2001/0458) and the existing onsite Ballywater 110kV Substation (Wexford County Council Planning Ref. 2004/2901) for a further period of 10 years beyond the expiry of their current permissions in June 2025. Under the Proposed Development, decommissioning of the existing wind farm and substation is instead intended to take place after the proposed additional 10 year period (in 2035), subject to planning permission.

Decommissioning activities have evolved since the original planning application was submitted and this Decommissioning Plan has been prepared to account for such updates. This Decommissioning Plan is based upon current technologies, methods and best practice.

Prior to decommissioning, the applicant will engage with the Planning Authority to agree a specific Decommissioning Plan to ensure the appropriate decommissioning and reinstatement of the site having regard to prevailing environmental conditions and to ensure the use of best available recycling technology and techniques available at the time. This document should, therefore, be considered to be a 'live' document which will be further developed by the appointed decommissioning contractor who will prepare and insert detailed method statements relative to each individual work stream.

This report provides the environmental management framework to be adhered to during the decommissioning phase of the Proposed Development and it incorporates the mitigating principles to ensure that the work is carried out in a way that minimises the potential for any environmental impacts to occur.

1.1

Scope of the Decommissioning Plan

This report is presented as a guidance document for the decommissioning of the Proposed Development. Where the term 'site' is used in the Decommissioning Plan it refers to all works associated with the Proposed Development, including enabling works. The Decommissioning Plan clearly outlines the mitigation measures and monitoring proposals that are required to be adhered to in order to complete the works in an appropriate manner. The decommissioning plan does not consider decommissioning of the Underground Grid Connection, which forms part of the overall Project, as it is not proposed to decommission the grid connection after the proposed 10 year extension of life.

The report is divided into six sections, as outlined below:

- **Section 1** provides a brief introduction as to the scope of the report.
- **Section 2** outlines the site and Proposed Development details, detailing the targets and objectives of this plan along with providing an overview of works methodologies that will be adopted throughout decommissioning.
- **Section 3** sets out details of the environmental controls to be implemented on site including the mechanisms for implementation. A waste management plan is also included in this section.
- **Section 4** outlines the Emergency Response Procedure to be adopted in the event of an emergency in terms of site health and safety and environmental protection.
- **Section 5** sets out a programme for the timing of the works.
- **Section 6** outlines the proposals for reviewing compliance with the provisions of this report.

2. SITE AND PROJECT DETAILS

2.1 Site Location and Description

The existing Ballywater Wind Farm and Ballywater 110kV Substation are located on the coast of Co. Wexford, approximately 4km northeast of Kilmuckridge village.

The turbines are currently grouped into two clusters, with the smaller of the clusters located to the northeast of the site and comprising of 4 no. turbines. The larger cluster in the southwest of the site, comprises of 17 no. turbines, as well as the existing onsite substation, which is located to the west of this cluster. Access to the southern section of the site for general traffic, such as maintenance vehicles, is via the current existing entrance at the R742 Regional Road, which runs along the western side of the site boundary. Access to the northern section of the site is via the Cahore Local Road which runs along the northern side of the site boundary.

No construction activities or alterations to the existing wind farm or substation are proposed beyond routine maintenance of the turbines and electrical infrastructure during the operational phase of the Proposed Development.

2.2 Description of the Proposed Development

Planning permission is sought for the continued operation of the existing Ballywater Wind Farm as permitted under the provisions of WCC Pl. Ref 2001/0458. All 21 no. turbines were granted by Wexford County Council (WCC) under this planning permission. The turbines are currently grouped into two clusters, with the smaller of this cluster located to the northeast of the site and comprising of 4 no. turbines. The larger cluster in the southwest of the site is comprised of 17 no. turbines, as well as the onsite substation, which is located to the west of this cluster, as indicated in Figure 4-1. Planning permission is also sought for the continued operation of the existing onsite Ballywater 110kV Substation, which was permitted under the provisions of WCC Pl. Ref. 2004/2901. The Proposed Development encompasses the continued operation of the wind farm and substation, which comprises:

- (i) 21 no. existing Enercon E70 wind turbines with a maximum overall blade tip height of 99 metres (m), including hardstands;
- (ii) Existing 1 no. onsite 110 kilovolt (kV) electrical substation which includes 1 no. control building, security fencing, external lighting, underground cabling, and all associated infrastructure and associated electrical plant and apparatus;
- (iii) All existing associated electrical and communications cabling connecting the turbines to the onsite Ballywater 110kV Substation;
- (iv) Existing gated site entrances from the R742 and an unnamed local road;
- (v) Existing internal access tracks; and,
- (vi) All existing ancillary infrastructure.

All elements of the existing wind farm and substation are pre-existing, and it is not proposed to make any alterations to the current site layout, wind turbines, substation, or associated infrastructure as part of this application. The Applicant has made a commitment not to send turbine blades to a landfill or incineration facility. Instead, the Applicant is committed to recycling the wind turbine components, insofar as possible. The exact approach for recycling the turbines has yet to be determined as it will be 10 years from now, however recycling will be carried out in accordance with best practice at that time.

It is proposed to leave the turbine and substation foundations and site cabling (connecting the turbines to the onsite substation) in place underground and to cover them with earth and reseed as appropriate. Leaving the turbine foundations in-situ is considered a more environmentally prudent option, as to remove that volume of reinforced concrete from the ground could result in significant environmental nuisance such as noise, dust and/or vibration. The site cabling is direct-buried and not within any


ducting which would allow the cables to be pulled through and removed with only limited groundworks. Leaving the cables in-situ will avoid any unnecessary ground disturbance and excavations which could result in direct or indirect discharges to natural watercourses.

As construction has been completed, elements of the Proposed Development that were developed as a temporary facilitator have either been removed, restored to their original condition or will have naturally revegetated. All access roads and hardstanding areas form part of a site roadway network which will be required by the ongoing agricultural practices, and therefore will be left in-situ for future use. It is intended that decommissioning will remove the existing turbines and reinstate areas where infrastructure is removed.

The following elements are included:

- Wind turbines dismantling and removal offsite;
- Electrical cabling remaining in-situ;
- Removal of onsite substation components and substation
- Turbine foundation covering (underground reinforced concrete remaining in-situ).

During decommissioning, it may be possible to reverse some of the potential impacts caused during the initial construction of the wind farm by rehabilitating construction areas such as turbine bases and hard standing areas. This will be done by allowing these areas to naturally revegetate and regenerate which reduces run-off and sedimentation.

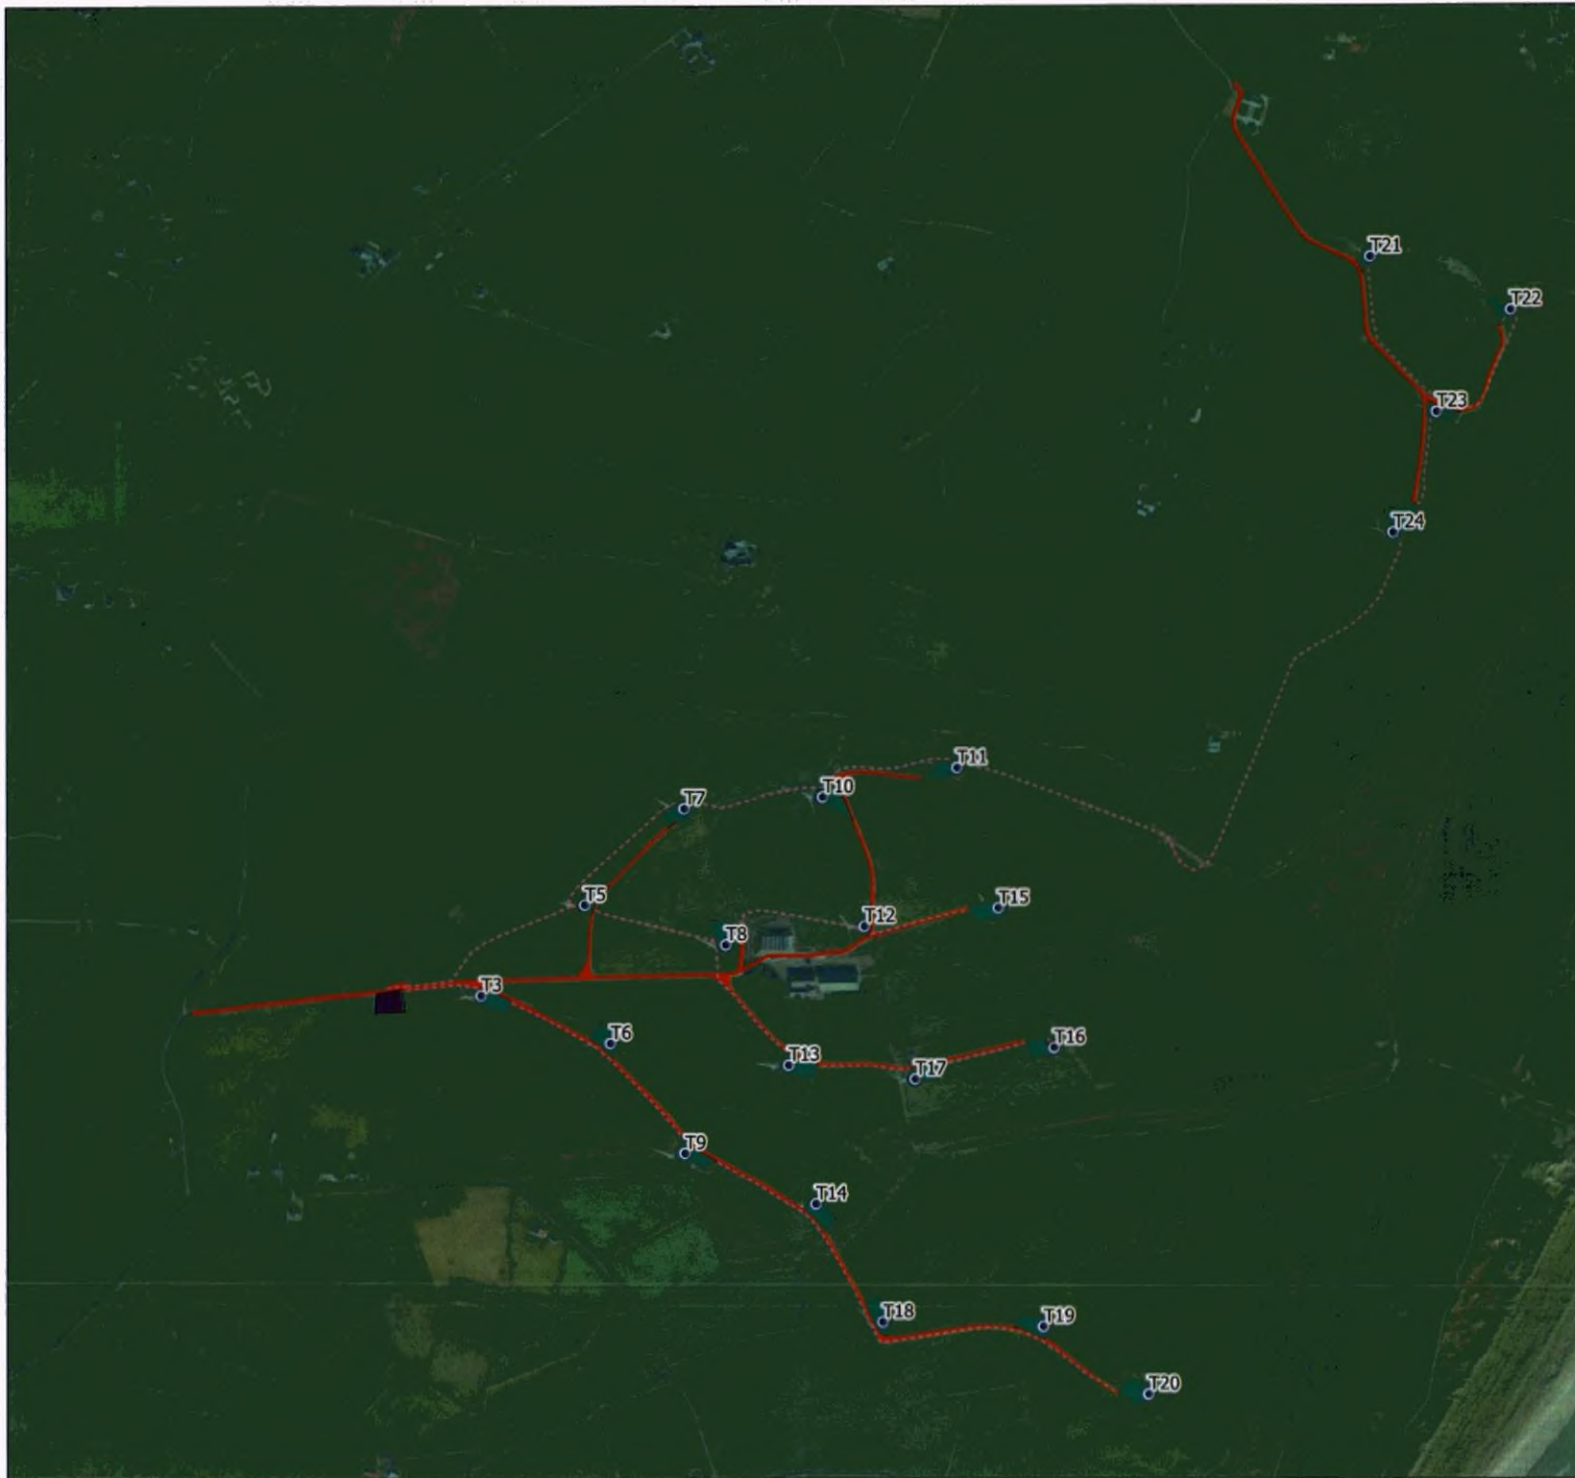

Map Legend

- Existing Turbines
- Existing Hardstands
- Existing Site Roads
- Existing Underground Cabling
- Existing Substation



© Ordnance Survey Ireland. All rights reserved. Licence number CYAL50267517

Drawing Title

Site Layout Map -Wind Farm Site

Project Title

Proposed Lifetime Extension of Ballywater Wind Farm

Drawn By

CF

Checked By

RK

Project No.

230417

Drawing No.

Figure 2-1

Scale

1:10,000

Date

2024-10-09



MKO

Planning and
Environmental
Consultants

Tuam Road, Galway
Ireland, H91 V1114

+353 (0) 91
email: info@mkofireland.ie
Website: www.mkofireland.ie

Targets and Objectives

The decommissioning phase works will be completed to approved standards, which include specified materials, standards, specifications and codes of practice. This Decommissioning Plan has considered environmental aspects, and this is enhanced by the works proposed as part of decommissioning.

The key site targets are as follows:

- Ensure decommissioning works and activities are completed in accordance with mitigation and best practice approach presented in the accompanying Environmental Impact Assessment Report (EIAR) and associated planning documentation.
- Ensure decommissioning works and activities have minimal impact/disturbance to local landowners and the local community.
- Ensure decommissioning works and activities have minimal impact on the natural environment.
- Adopt a sustainable approach to decommissioning; and,
- Provide adequate environmental training and awareness (to the approved standards at the time of decommissioning) for all project personnel.

The key site objectives are as follows:

- Using recycled materials, if possible, e.g. soil and overburden material for covering and reinstatement.
- Ensure sustainable sources for materials supply where possible.
- Avoidance of any pollution incident or near miss as a result of working around or close to existing watercourses and having emergency measures in place.
- Avoidance of vandalism.
- Keeping all watercourses free from obstruction and debris.
- Correct implementation of the sustainable drainage system (SuDS) drainage design principles.
- Keep impact of decommissioning works to a minimum on the local environment, watercourses, and wildlife.
- Correct fuel storage and refuelling procedures to be followed.
- Good waste management and housekeeping to be implemented.
- Air and noise pollution prevention to be implemented.
- Monitoring of the works and any adverse effects that it may have on the environment. Decommissioning methods will be altered where it is found there is the potential to have an adverse effect on the environment.

Decommissioning Methodologies Overview

Introduction

An experienced main contractor will be appointed to undertake the decommissioning of the Proposed Development. The main contractors will comply with the Operational Environmental Management Plan (OEMP) implemented during operation and any revisions made to those documents as they develop throughout the continued operation of the wind farm and substation. An overview of the anticipated decommissioning methodologies is provided below.

Decommissioning Methodology

The proposed anticipated decommissioning methodology is summarised under the following main headings:

- Wind turbines;
- Turbine Foundations;
- Crane Hardstanding & Access Tracks;
- Transformers and Electrical Cabling;
- Underground Cabling; and
- Electrical Control Building and 110kV Substation.

2.4.2.1 General Principles

Unlike most other forms of development, decommissioning of wind farms is typically a straightforward process. Infrastructure can readily be dismantled onsite and removed. Following the restoration of the site, there would be no significant visible evidence of prior existence, and no legacy of pollution.

The decommissioning of the Proposed Development is not expected to pose significant risks to the environment; nevertheless, effects need to be assessed in order to ensure that no, or minimal, impact on the environment occurs.

All measures described within the ELAR with regards to mitigation and protection for ecological receptors, waste management, surface water management and prevention of pollution will apply to decommissioning works, subject to review of relevant regulations and best practice at that time.

In general, all structures above ground level shall be dismantled and removed from the site for reuse or recycling where possible, however, access tracks are likely to be retained for ongoing use by landowners to access their lands. It is likely that, in order to minimise environmental disturbance, the majority of sub-surface elements of the wind farm shall remain in-situ.

Upon decommissioning of the Proposed Development, the wind turbines will be disassembled in reverse order to how they were erected. The turbines will be disassembled with a similar model of crane that was used for their erection. The turbine components will be separated and removed offsite, and the turbine materials will be transferred to a suitable recycling or recovery facility. Leaving the turbine foundations in-situ is considered a more environmentally prudent option, as to remove that volume of reinforced concrete from the ground could result in unnecessary environment emissions such as noise, dust and/or vibration. The underground electrical cabling connecting the turbines to the on-site substation will remain in-situ. This is considered the most environmentally prudent option, avoiding unnecessary excavation and soil disturbance.

The overriding principle of the decommissioning process is to minimise the extent of any ground disturbance on site. While groundworks are an inevitable consequence of the decommissioning process, they shall only be undertaken where absolutely necessary.

The following sections detail the methodologies likely to be implemented during decommissioning, however, as described above, a site-specific approach will be agreed with the Planning Authority.

2.4.2.2 Wind Turbines

Prior to any decommissioning works being undertaken, a comprehensive health and safety assessment will be carried out. In advance of works to the turbines, they will be disconnected from the onsite electrical network by an appointed electrical contractor. Turbine dismantling will be undertaken in reverse order to the methodology employed during their construction. Cranes will be brought to site and will utilise the existing crane hardstandings.

If wind turbine components are not to be reused, then they shall be recycled where possible. The tower sections and nacelle are inert steel/ferrous metal structures which are readily recyclable. These will be sent to a licensed waste facility for recycling.

The turbine blades are constructed of fibreglass. Due to the large number of turbine blades currently being decommissioned globally, extensive research is being undertaken to find an alternative use for the fibreglass. There are a number of emerging innovations for fibreglass recycling including the re-purposing of fibreglass for other civil engineering projects (e.g. as a component in concrete production, roofs for social housing and incorporation to the construction of electrical powerline masts/structures).

The Applicant has made a commitment not to send turbine blades to a landfill or incineration facility. Instead, the Applicant is committed to recycling the wind turbine components, insofar as possible. The exact approach for recycling the turbines has yet to be determined as it will be 10 years from now, however recycling will be carried out in accordance with best practice at that time.

Having been dismantled, the turbine blades will be processed on the crane hardstanding to accommodate their removal by standard HGVs. This process is likely to avoid the requirement for abnormal-sized loads, or oversized vehicles, to utilise the local road network.

2.4.2.3 Turbines and Hardstands

On the dismantling of turbines, it is not intended to remove the concrete foundation from the ground. It is considered that its removal will be the least preferred options in terms of having potential effects on the environment. Therefore, the turbine foundations will be backfilled and covered with soil material. If there is usable soil or overburden material on the site, this material will be used. Alternatively, where material is not readily available on site, soil will be sourced locally and imported to site on heavy good vehicles (HGVs). This will be done using the fewest number of deliveries as possible. The imported soil will be spread and graded over the foundation using a tracked excavator and revegetation enhanced by spreading of an appropriate seed mix to assist in revegetation and accelerate the resumption of the natural drainage management that will have existed prior to any construction. Hardstands shall be covered with soil material and regraded to match existing ground contours and profile. The area shall then be seeded out or allowed to vegetate naturally.

2.4.2.4 Transformers & Electrical Cabling

The decommissioning of transformers will depend entirely on any future use of the wind turbine. If the turbine is to be used elsewhere, the transformer will be removed from site for refurbishment and future use. If the transformer is to be recycled, it will be removed to an approved waste handling/recycling facility and stripped of any useable parts with the remainder being recycled.

The Electrical Cabling within the substation and electrical control building will be left in situ to avoid unnecessary excavation and soil disturbance, and avoid adverse environmental effects such as noise, vibration and dust. The hardstand area will be covered in a similar manner to the turbine hardstands.

2.4.2.5 Underground Cabling

The 20kV cables at the Ballywater Wind Farm were installed without ducting. The cabling will be cut at both ends and will remain in-situ to avoid unnecessary excavation and soil disturbance, and avoid adverse environmental effects such as noise, vibration and dust.

2.4.2.6 Electrical Control Building and 110kV Substation

The decommissioning of the Electrical Control Building will involve the stripping-out and removal of steel, conductors, switches and other materials and equipment. These materials will then be reconditioned and reused or recycled. A soft strip of the building shall ensure that all fixtures and fittings are removed prior demolition.

Demolition of the control building shall take place using conventional demolition methods. Foundations and building services shall be grubbed up to a depth of 1m below ground level. The

demolition waste shall comprise mainly rubble (blocks, broken concrete, and plaster etc.) and timber. Rubble can be segregated to provide an aggregate material which may be used in the reinstatement of the site while un-suitable material will be removed and disposed of at an approved licenced waste management facility. Timber and other waste shall be segregated according to material type with a view to recycling where possible or disposal. All demolition materials which cannot be reused on site shall be removed off site to a licensed waste handling facility for recycling or disposal. Excavations shall be covered with suitable material, soiled over and seeded out or allowed to vegetate naturally.

As well as the Electrical Control Building, the onsite Ballywater 110kV Substation will be decommissioned by stripping out and removing all components and electrical plant from the substation. These materials will then be reconditioned and reused or recycled where possible. The underground cabling in the substation footprint will be cut at either end and left in situ. The surrounding fencing, and any other associated materials will be demolished and recycled locally. The substation and access footprint will be covered and allowed to revegetate naturally, in a similar manner to the turbine hardstanding areas.

3. ENVIRONMENTAL MANAGEMENT

The following sections give an overview of the drainage design, dust and noise control measures, a waste management plan for the site and the implementation of the environmental management procedures for the site.

3.1 Site Drainage

The site drainage features for the existing wind farm and substation site during the proposed extension of operation are outlined in Section 8.3.3.2 in the Chapter 8 of the EIAR: Hydrology and Hydrogeology. As this Decommissioning Plan is a working document and is presented as an Appendix to the EIAR, the drainage measures are not included in this document. When the final Plan is prepared prior to decommissioning and presented as a standalone document, all drainage measures will be included in that document as required. The drainage proposals will be developed further prior to the commencement of decommissioning if deemed necessary. However, it should be noted that by the time decommissioning is undertaken, after the proposed 10 year extension of operation of the Proposed Development, the areas within the site have already or will have revegetated resulting in a resumption of the natural drainage management that will have existed prior to any construction. It is not anticipated that the decommissioning phase will interrupt this restored drainage regime in any way with the works proposed.

3.2 Refuelling, Fuel and Hazardous Materials Storage and General Pollution Prevention Measures

Pollution prevention methods will be undertaken in accordance with those measures set out in the EIAR and prevailing best practice procedures. Any material or substance which could cause pollution, including fuels/oils or silty water will be prevented from entering groundwater, surface water drains or surface waters by the appropriate use of, and appropriate placement of, temporary cut-off drains and silt traps. Any sign of ineffective water treatment measures or evidence of silted or contaminated water entering surface water on-site, will be reported immediately to the contractor.

The plant and equipment used during decommissioning works will require refuelling during the works. Appropriate management of fuels will be required to ensure that incidents relating to refuelling are avoided. The following mitigation measures are proposed to avoid release of hydrocarbons at the site:

- Road-going vehicles will be refuelled off site wherever possible;
- All refuelling will be carried out in a designated area over an impermeable surface (hardstanding / protective layer/trays) at least 50m from surface waters/surface water drains where possible. Machinery will be refuelled directly by a fuel truck that will come to site as required;
- Irrespective of the buffer distance and location of refuelling, interceptor drip trays will be available in accordance with standard good practice. Interceptor drip trays will be positioned under any stationary mobile plant to prevent oil contamination of the ground surface or water;
- Only designated trained and competent operatives will be authorised to refuel plant on site. Mobile measures such as drip trays and fuel absorbent mats will be used during all refuelling operations;
- Fuel pipes on plant outlets at fuel tanks etc. will be regularly checked and maintained to ensure that no drips or leaks to ground occur;
- Fuel volumes stored on site will be minimised. Any areas of waste oil/fuel/chemical storage and refuelling will be located 50m away from surface waters or drainage

paths. Such storage areas will be appropriately sited and bunded to prevent the downward percolation of contaminants to natural soils and groundwater. Fuel, oils and chemicals will be stored on an impervious base within a bund able to contain at least 110% of the volume stored. Rainwater will not be allowed to accumulate within the bund and in any way compromise the required 110% volume capacity. No tanks or containers may be perforated or dismantled on-site. A competent operator shall empty all contents and residues for safe disposal off-site in accordance with current waste regulations;

- No burning of any materials shall be permitted;
- The use of herbicides will also be prohibited;
- Plant and site vehicles are to be well maintained and any vehicles leaking fluids must be repaired or removed from site immediately. Any servicing operations shall take place over drip trays; and,
- An emergency plan for the decommissioning phase to deal with accidental spillages will be developed (refer to Section 4) Spill kits will be available to deal with and accidental spillage in and outside the refuelling area.
- A programme for the regular inspection of plant and equipment for leaks and fitness for purpose will be developed at the outset of the decommissioning phase.

3.3

Dust Control

Dust can be generated from on-site activities during decommissioning such as covering of foundations and travelling on site roads during prolonged periods of dry weather. The extent of dust generation will depend on the type of activity undertaken, the location, the nature of the dust, i.e. soil, and the weather. In addition, dust dispersion is influenced by external factors such as wind speed and direction and/or, periods of dry weather. Site traffic movements also have the potential to generate dust as they travel along the haul route.

Proposed measures to control dust include:

- Any site roads with the potential to give rise to dust will be regularly watered, as appropriate, during dry and/or windy conditions;
- The designated public roads outside the site and along the main transport routes to the site will be regularly inspected by the Site Manager for cleanliness, and cleaned as necessary;
- Material handling systems and material storage areas will be designed and laid out to minimise exposure to wind;
- Water misting or sprays will be used as required if particularly dusty activities are necessary during dry or windy periods;
- The transport of soils or other material, which has significant potential to generate dust, will be undertaken in tarpaulin-covered vehicles where necessary;
- All site related traffic will have speed restrictions on un-surfaced roads to 15 kph;
- Daily inspection of the site to examine dust measures and their effectiveness.
- When necessary, sections of the haul route will be swept using a truck mounted vacuum sweeper;

3.4

Noise Control

The operation of plant and machinery, including site vehicles, is a source of potential impact that will require mitigation at all locations within the site. Proposed best practice mitigation measures to control noise include:

- Limiting the hours during which site activities likely to create noticeable levels of noise or vibration are permitted;

- Establishing channels of communication between the Applicant or contractor, Local Authorities and residents;
- Selection of plant with low inherent potential for generation of noise and/or vibration;
- No plant or machinery will be permitted to cause a public nuisance due to noise;
- The best means practicable, including proper maintenance of plant, will be employed to minimise the noise produced by on site operations.
- All vehicles and mechanical plant will be fitted with effective exhaust silencers and maintained in good working order for the duration of works;
- Compressors models fitted with properly lined and sealed acoustic covers which will be kept closed whenever the machines are in use and all ancillary pneumatic tools shall be fitted with suitable silencers;
- Machinery that is used intermittently will be shut down or throttled back to a minimum during periods when not in use; and
- The hours of decommissioning works (and associated traffic movements) will, insofar as possible, be limited to avoid unsociable hours. Activities shall generally be restricted to between 07:00hrs and 19:00hrs Monday to Friday and between 07:00hrs and 13:00hrs on Saturdays, with no activities on Sundays or public holidays unless in the event of an emergency. However, to ensure that optimal use is made of good weather period or at critical periods within the programme (e.g., crane use) or to accommodate removal of large turbine component along public routes it could be necessary on occasion to work outside of these hours. Any such out of hours working will be notified in advance to the Local Authority.

3.5

Ground Disturbance, Material Excavation & Reinstatement

During decommissioning, all plant and machinery will keep to existing infrastructure (e.g. tracks and hardstanding) and will not encroach upon adjacent habitats unless this is essential in order to progress the decommissioning works. In the event of any necessary encroachment into adjoining habitats; appropriate trackway or matting shall be placed to avoid any loss of the adjoining habitat.

The reinstatement of any areas disturbed during the decommissioning works will be undertaken. The contractor will record excavated volumes and storage areas, and volumes and type of material utilised for reinstatement of relevant areas. This information will be updated for the duration of the decommissioning works.

Reinstatement will be completed using site-won materials wherever possible without compromising or damaging established/existing habitats. Natural vegetation will be preferred; however, native seed mixes may also be selected to complement surrounding species. The seed mix and method of application will be agreed with a suitably qualified ecologist to ensure that the reinstated habitats are compatible with those existing and surrounding the reinstated areas at the time of decommissioning.

All temporarily stockpiled materials will be stored in designated areas and isolated from any surface drains and a minimum of 50m away from surface water where possible. Aggregate or fine materials storage will be enclosed and screened/sheeted. No storage of materials within sensitive habitats will be permitted.

Soil and vegetation must be stored separately from subsoil and shall be retained and reinstated on all areas of stripped ground as soon as possible to prevent erosion and leaching/loss of nutrients.

3.6

Biodiversity

Regarding Biodiversity at the site, the decommissioning phase will involve the following best practice mitigation measures:

- All measures to mitigate the risks of contamination of watercourses as highlighted in Chapters 7 & 10 will be fully implemented.
- The areas within 50m of the hard-stand and turbine foundations will be subject to a pre-works terrestrial ecology walkover to highlight any constraints that may be present (e.g. breeding or resting places of protected species, presence of Invasive Plant Species). If any significant constraints are identified appropriate controls will be developed and integrated into the live decommissioning plan ahead of the commencement of the work.
- If any Third Schedule Invasive species are present in or adjacent to the works footprint, an Invasive Species Management Plan (ISMP) will be developed, and all recommendations implemented in accordance with the contemporary best practice measures.
- Speed limits will be enforced on internal roads.
- A detailed traffic management plan will be incorporated into the decommissioning plan which will ensure that areas of intact blanket bog are unaffected by traffic or storage of plant and materials.
- All edible wastes will be stored in covered segregated containers and disposed of at licensed facilities.
- No refuelling or other hydrocarbon related usage will be undertaken within 50m of any watercourse in relation to maintenance vehicles, plant or machinery.
- Any import of soil or fill necessary in the decommissioning process shall be from approved sources and appropriately tested or inspected to minimise the risk of import of invasive species. Only soil appropriate to the site (pH, soil type) will be used. The re-seeding or natural revegetation of reinstated areas will proceed on the advice of a suitably qualified ecologist. Any seed mix used will be on the approval of the ecologist.

3.7

Ornithology

Regarding Ornithology and Avian Populations, the decommissioning plan will include industry best practice measures to mitigation the impact of works on a bird, which may include the following:

- No removal of woody vegetation or scrub will be carried out within the bird breeding season (March 1st to August 31st)
- Vantage Point surveys will be carried out for the season before and during the decommissioning process. No decommissioning work will be allowed to commence in areas within 500m of an active Hen Harrier nest.
- All edible wastes will be stored in covered segregated containers and disposed of at licensed facilities.
- All measures to mitigate the risks of contamination of watercourses as highlighted in Chapters 7 & 10 will be fully implemented.
- The areas within 50m of the hard-stand and turbine foundations will be subject to a pre-works ornithology walkover to highlight any constraints that may be present (e.g. breeding or resting places of protected species). If any significant constraints are identified, appropriate controls will be developed and integrated into the live decommissioning plan ahead of the commencement of the work.
- Speed limits will be enforced on internal roads.
- A detailed traffic management plan will be incorporated into the decommissioning plan which will ensure that areas of intact blanket bog are unaffected by traffic or storage of plant and materials.

3.8 Invasive Species Management

Any soil material that will be imported to site as part of the foundation covering will be free of any invasive species (listed under the Third Schedule of the European Communities (Birds and Natural Habitats) Regulations 2011 (S.I. No. 477 of 2011)). The site manager will take steps to ensure this sourcing suitably clean material and verify the quality of the material by having it inspected prior to bringing it to site by a suitably qualified ecologist. Prior to decommissioning, a suitably qualified ecologist will complete an invasive species survey.

3.9 Traffic Management

Prior to the decommissioning and after the Proposed 10 years extension of life, an updated Decommissioning Plan, including material recycling / disposal and a detailed Traffic Management Plan, will be developed to minimise impacts to the local road network. The Traffic Management Plan will be prepared in consultation with the Local Authority, and agreed with the Local Authority in advance of decommissioning.

3.10 Waste Management

This section of the Decommissioning Plan provides a waste management plan (WMP) which outlines the best practice procedures during the decommissioning of the Proposed Development. The WMP will outline the methods of waste prevention and minimisation by recycling, recovery and reuse at each stage of decommissioning. Disposal of waste will be seen as a last resort.

3.10.1 Legislation

The Waste Management Act 1996 and its subsequent amendments provide for measures to improve performance in relation to waste management, recycling and recovery. The Act also provides a regulatory framework for meeting higher environmental standards set out by other national and EU legislation.

The Act requires that any waste related activity must have all necessary licenses and authorisations. It will be the duty of the Waste Manager on the site of the Ballywater Wind Farm to ensure that all contractors hired to remove waste from the site have valid Waste Collection Permits. It will then be necessary to ensure that the waste is delivered to a licensed or permitted waste facility. The hired waste contractors and subsequent receiving facilities must adhere to the conditions set out in their respective permits and authorisations.

The Department of the Environment provides a document entitled, *'Best Practice Guidelines on the Preparation of Waste Management Plans for Construction and Demolition Projects'* (2021). It is important to emphasise that no demolition will take place at this site, however, this document was referred to throughout the process of completing this WMP.

3.10.2 Waste Management Hierarchy

The waste management hierarchy sets out the most efficient way of managing in the following order:

Prevention and Minimisation:

The primary aim of the WMP will be to prevent and thereby reduce the amount of waste generated at each stage of the project.

Reuse of Waste:

Reusing as much of the waste generated on site as possible will reduce the quantities of waste that will have to be transported off site to recovery facilities or landfill.

Recycling of Waste:

There are a number of established markets available for the beneficial use of Construction and Demolition waste such as using waste concrete as fill for new roads.

At all times during the implementation of the WMP, disposal of waste to landfill will be considered only as a last resort.

3.10.3 Waste Arising from Decommissioning

The relevant components will be removed from site for re-use, recycling or waste disposal. Any structural elements that are not suitable for recycling will be disposed of in an appropriate manner. All lubrication fluids will be drained down and put aside for appropriate collection, storage, transport and disposal. Any materials which cannot be re-used or recycled will be disposed of by an appropriately licenced contractor.

The waste types arising from the decommissioning of Proposed Development are outlined in Table 3-1 below.

Table 3-1 Expected waste types arising during the Decommissioning Phase

Material Type	Example	EW Code
Cables	Electrical wiring	17 04 11
Metals	Copper, aluminium, lead and iron	17 04 07
Fibreglass	Turbine blade component	10 11 03
Hydrocarbons	Oils and lubricants drained from the turbines	13 01 01,13 02 04

3.10.3.1 Reuse

Many construction materials can be reused a number of times before they have to be disposed of:

- Electrical wiring can be reused on similar wind energy projects
- Elements of the turbine components can be reused but this will be determined by the condition that they are as well as when decommissioning actually takes place.

3.10.3.2 Recycling

If a certain type of construction material cannot be reused onsite, then recycling is the most suitable option. The opportunity for recycling during decommissioning will be limited and restricted to components of the wind turbines.

All waste that is produced during the decommissioning phase including dry recyclables will be deposited in the on-site skip initially and sent for subsequent segregation at a remote facility. The anticipated volume of all waste material to be generated at the Proposed Development is low, which provides the justification for adopting this method of waste management.

3.10.3.3 Implementation

3.10.3.3.1 Roles and Responsibilities

Prior to the commencement of the decommissioning, a Construction Waste Manager will be appointed by the Contractor. The Construction Waste Manager will be in charge of the implementation of the objectives of the plan, ensuring that all hired waste contractors have the necessary authorisations and that the waste management hierarchy is adhered to. The person nominated must have sufficient authority so that they can ensure everyone working on the decommissioning adheres to the management plan.

3.10.3.3.2 Training

It is important for the Construction Waste Manager to communicate effectively with colleagues in relation to the aims and objectives of the waste management plan. All employees working on site during the decommissioning phase of the project will be trained in materials management and thereby, should be able to:

- Distinguish reusable materials from those suitable for recycling;
- Ensure maximum segregation at source;
- Co-operate with site manager on the best locations for stockpiling reusable materials;
- Separate materials for recovery; and
- Identify and liaise with waste contractors and waste facility operators.

3.10.3.3.3 Record Keeping

The WMP will provide systems that will enable all arisings, movements and treatments of construction waste to be recorded. This system will enable the contractor to measure and record the quantity of waste being generated. It will highlight the areas from which most waste occurs and allows the measurement of arisings against performance targets. The WMP can then be adapted with changes that are seen through record keeping.

The fully licensed waste contractors employed to remove waste from the site will be required to provide documented records for all waste dispatches leaving the site. Each record will contain the following:

- Consignment Reference Number
- Material Type(s) and EWC Code(s)
- Company Name and Address of Site of Origin
- Trade Name and Collection Permit Ref. of Waste Carrier
- Trade Name and Licence Ref. of Destination Facility
- Date and Time of Waste Dispatch
- Registration no. of Waste Carrier vehicle
- Weight of Material
- Signature of Confirmation of Dispatch detail
- Date and Time of Waste Arrival at Destination
- Site Address of Destination Facility

3.10.3.4 Waste Management Plan Conclusion

The WMP will be properly adhered to by all staff involved in the project which will be outlined within the induction process for all site personnel. The waste hierarchy should always be employed when designing the plan to ensure that the least possible amount of waste is produced during decommissioning. Reuse of certain types of construction wastes will cut down on the cost and requirement of raw materials therefore further minimising waste levels.

This WMP has been prepared to outline the main objectives that are to be adhered to and it will be updated as required prior to decommissioning.

3.11 **Environmental Management Implementation**

3.11.1 **Roles and Responsibilities**

A Contractor will be appointed to undertake the decommissioning activities. The site manager and/or Environmental Clerk of Works (ECoW) will be key members of the Contractor's team and are the points of contact relating to decommissioning-related environmental issues.

In general, the ECoW will maintain responsibility for monitoring the decommissioning works and Contractors/Sub-contractors from an environmental perspective. The ECoW will act as the regulatory interface on environmental matters. The Site Manager will be responsible for reporting to and liaising with Clare County Council and other statutory bodies as required.

The Site Manager in consultation with the ECoW will be responsible for employing the services of a suitably qualified ecologist and any other suitably qualified professionals as required throughout the decommissioning works.

3.11.2 **Timing of Works**

The most intrusive decommissioning works (e.g., excavations and ground profiling) will be carefully scheduled to avoid the coldest winter months and the main bird breeding season (the main breeding season being April to August inclusive). The precise scheduling of works will be reviewed by an ecological/ornithological consultant prior to commencement.

4.

HEALTH AND SAFETY

Decommissioning of the Proposed Development will necessitate the presence of a construction site and travel on the local public road network to and from the site. Construction sites and the machinery used on them pose a potential health and safety hazard to construction workers if site rules are not properly implemented.

The Proposed Development will be decommissioned in accordance with all relevant Health and Safety Legislation, including:

- Safety, Health and Welfare at Work Act 2005 (No. 10 of 2005);
- Safety, Health and Welfare at Work (General Application) (Amendment) Regulations 2016 (S.I. No. 36 of 2016);
- S.I. No. 528/2021 - Safety, Health and Welfare at Work (Construction) (Amendment) Regulations 2021 and
- Safety, Health and Welfare at Work (Work at Height) Regulations 2006 (S.I. No. 318 of 2006).

The following measures below are also detailed in Chapter 16 Schedule of Monitoring and Mitigation Measures.

- A Health and Safety Plan covering all aspects of the decommissioning process will address the Health and Safety requirements in detail. This will be prepared on a preliminary basis at the procurement stage and developed further at decommissioning stage.
- All hazards will be identified, and risks assessed. Where elimination of the risk is not feasible, appropriate mitigation and/or control measures will be established. The contractor will be obliged under the decommissioning contract and current health and safety legislation to adequately provide for all hazards and risks associated with the decommissioning phase of the Proposed Project. Safepass registration cards are required for all decommissioning, delivery and security staff. Decommissioning operatives will hold a valid Construction Skills Certificate Scheme card where required. The developer is required to ensure a competent contractor is appointed to carry out the decommissioning works. The contractor will be responsible for the implementation of procedures outlined in the Safety and Health Plan. Public safety will be addressed by restricting the Proposed Wind Farm site access during construction. Fencing will be erected in areas of the Proposed Wind Farm site where uncontrolled access is not permitted.
- All staff will be made aware of and adhere to the Health & Safety Authority's 'Guidelines on the Procurement, Design and Management Requirements of the Safety, Health and Welfare at Work (Construction) (Amendment) Regulations 2021'. This will encompass the use of all necessary Personal Protective Equipment and adherence to the Site Health and Safety Plan.

The scale and scope of the project necessitates that a Project Supervisor Design Process (PSDP) and Project Supervisor Construction Stage (PSCS) are required to be appointed in accordance with the provisions of the Health & Safety Authority's 'Guidelines on the Procurement, Design and Management Requirements of the Safety, Health and Welfare at Work (Construction) Regulations 2013'.

The PSDP appointed for the decommissioning stage shall be required to perform his/her duties as prescribed in the Safety, Health and Welfare at Work (Construction) Regulations. These duties include (but are not limited to):

- Identify hazards arising from the design or from the technical, organisational, planning or time related aspects of the project;

- Where possible, eliminate the hazards or reduce the risks;
- Communicate necessary control measures, design assumptions or remaining risks to the PSCS so they can be dealt with in the Safety and Health Plan;
- Ensure that the work of designers is coordinated to ensure safety;
- Organise co-operation between designers;
- Prepare a written Safety and Health Plan;
- Prepare a safety file for the completed structure and give it to the client; and
- Notify the Authority and the client of non-compliance with any written directions issued.

The PSCS appointed for the decommissioning stage shall be required to perform his/her duties as prescribed in the Safety, Health and Welfare at Work (Construction) Regulations. These duties include (but are not limited to):

- Development of the Safety and Health Plan for the decommissioning stage with updating where required as work progresses;
- Compile and develop safety file information.
- Reporting of accidents / incidents;
- Weekly site meeting with PSCS;
- Coordinate arrangements for checking the implementation of safe working procedures. Ensure that the following are being carried out:
- Induction of all site staff including any new staff enlisted for the project from time to time;
- Toolbox talks as necessary;
- Maintenance of a file which lists personnel on-site, their name, nationality, current Safe Pass number, current Construction Skills Certification Scheme (CSCS) card (where relevant) and induction date;
- Report on site activities to include but not limited to information on accidents and incidents, disciplinary action taken and PPE compliance;
- Monitor the compliance of contractors and others and take corrective action where necessary; and
- Notify the Authority and the client of non-compliance with any written directions issued.

5.

EMERGENCY RESPONSE PLAN

An Emergency Response Plan (ERP) is presented in this section of the Decommissioning Plan. It provides details of procedures to be adopted in the event of an emergency in terms of site health and safety and environmental protection.

5.1

Emergency Response Procedure

The site ERP includes details on the response required and the responsibilities of all personnel in the event of an emergency. The ERP will require updating and submissions from the contractor/PSCS and sub-contractors as decommissioning progresses. Where sub-contractors that are contracted on site are governed by their own emergency response procedure a bridging arrangement will be adopted to allow for inclusion of the sub-contractor's ERP within this within this document.

This is a working document that requires updating throughout the various stages of the project.

5.1.1

Roles and Responsibilities

The chain of command during an emergency response sets out who is responsible for coordinating the response. The Site Supervisor/Construction Manager will lead the emergency response which makes him responsible for activating and coordinating the emergency response procedure. The other site personnel who can be identified at this time who will be delegated responsibilities during the emergency response are presented in Figure 5-1. In a situation where the Site Supervisor/ Construction Manager is unavailable or incapable of coordinating the emergency response, the responsibility will be transferred to the next person in the chain of command outlined in Figure 5-1. This will be updated throughout the various stages of the project.

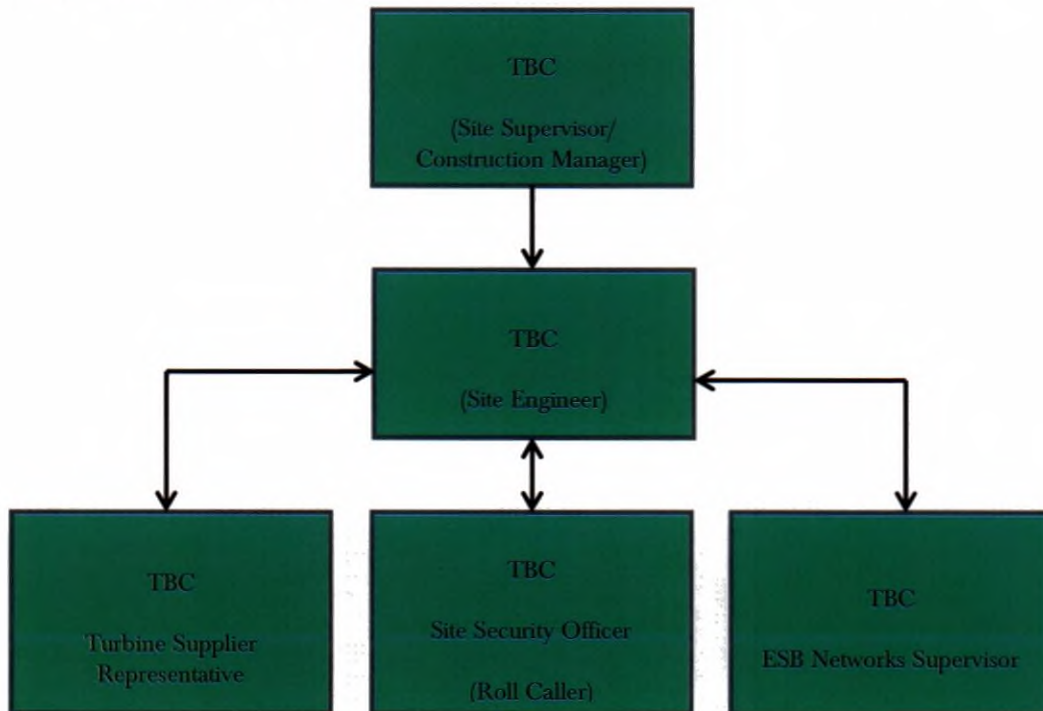


Figure 5-1 Emergency Response Procedure Chain of Command

5.1.2 Initial Steps

In order to establish the type and scale of potential emergencies that may occur, the following hazards have been identified as being potential situations that may require an emergency response in the event of an occurrence.

Table 5-1 Hazards associated with potential emergency situations

Hazard	Emergency Situation
Construction Vehicles: Dump trucks, tractors, excavators, cranes etc.	Collision or overturn which has resulted in operator or third-party injury.
Abrasive wheels/Portable Tools	Entanglement, amputation or electrical shock associated with portable tools
Contact with services	Electrical shock or gas leak associated with an accidental breach of underground services
Fire	Injury to operative through exposure to fire
Falls from heights including falls from scaffold towers, scissor lifts, ladders, roofs and turbines	Injury to operative after a fall from a height
Sickness	Illness unrelated to site activities of an operative e.g. heart attack, loss of consciousness, seizure
Turbine Specific Incident	This will be included the turbine manufacturers' emergency response plan.

In the event of an emergency situation associated with, but not restricted to, the hazards outlined in Table 5-1 the Site Supervisor/Construction Manager will carry out the following:

- Establish the scale of the emergency situation and identify the number of personnel, if any, have been injured or are at risk of injury.
- Where necessary, sound the emergency siren/fog-horn that activates an emergency evacuation on the site. The Site Supervisor/Construction Manager must proceed to the assembly point if the emergency poses any significant threat to their welfare **and if there are no injured personnel at the scene that require assistance**. The Site Supervisor/Construction Manager will be required to use their own discretion at that point. In the case of fire, the emergency evacuation of the site should proceed, without exception. The site evacuation procedure is outlined in Section 5.1.3.
- Make safe the area if possible and ensure that no identifiable risk exists with regard to dealing with the situation e.g. if a machine has turned over, ensure that it is in a safe position so as not to endanger others before assisting the injured.
- Contact the required emergency services or delegate the task to someone. If delegating the task, ensure that the procedures for contacting the emergency services as set out in Section 5.2 is followed.
- Take any further steps that are deemed necessary to make safe or contain the emergency incident e.g. cordon off an area where an incident associated with electrical issues has occurred.
- Contact any regulatory body or service provider as required e.g. ESB Networks the numbers for which as provided in Section 5.3.
- Contact the next of kin of any injured personnel where appropriate.

5.1.3 Site Evacuation/Fire Drill

A site evacuation/fire drill procedure will provide basis for carrying out the immediate evacuation of all site personnel in the event of an emergency. The following steps will be taken:

- Notification of the emergency situation. Provision of a siren or fog-horn to notify all personnel of an emergency situation.
- An assembly point will be designated in the construction compound area and will be marked with a sign. All site personnel will assemble at this point.
- A roll call will be carried out by the Site Security Officer to account for all personnel on site.
- The Site Security Officer will inform the Site Supervisor/Construction Manager when all personnel have been accounted for. The Site Supervisor/Construction Manager will decide the next course of action, which be determined by the situation that exists at that time and will advise all personnel accordingly.

All personnel will be made aware of the evacuation procedure during site induction. The Fire Services Acts of 1981 and 2003 require the holding of fire safety evacuation drills at specified intervals and the keeping of records of such drills.

5.1.4

Spill Control Measures

Every effort will be made to prevent an environmental incident during the decommissioning phase of the project. Oil/fuel spillages are one of the main environmental risks that will exist on the site which will require an emergency response procedure. The importance of a swift and effective response in the event of such an incident occurring cannot be over emphasised. The following steps provide the procedure to be followed in the event of such an incident:

- Stop the source of the spill and raise the alarm to alert people working in the vicinity of any potential dangers.
- If applicable, eliminate any sources of ignition in the immediate vicinity of the incident.
- Contain the spill using the spill control materials, track mats or other material as required. Do not spread or flush away the spill.
- If possible, cover or bund off any vulnerable areas where appropriate such as drains, watercourses or sensitive habitats.
- If possible, clean up as much as possible using the spill control materials.
- Contain any used spill control material and dispose of used materials appropriately using a fully licensed waste contractor with the appropriate permits so that further contamination is limited.
- Notify the Environmental Clerk of Works (ECoW) immediately giving information on the location, type and extent of the spill so that they can take appropriate action.
- The ECoW will inspect the site and ensure the necessary measures are in place to contain and clean up the spill and prevent further spillage from occurring.
- The ECoW will notify the appropriate regulatory body such as Wexford County Council, and the Environmental Protection Agency (EPA), if deemed necessary.

The importance of a swift and effective response in the event of such an incident occurring cannot be over emphasised. Environmental incidents are not limited to just fuel spillages. Therefore, any environmental incident must be investigated in accordance with the following steps.

- The ECoW must be immediately notified.
- If necessary, the ECoW will inform the appropriate regulatory authority. The appropriate regulatory authority will depend on the nature of the incident.
- The details of the incident will be recorded on an Environmental Incident Form which will provide information such as the cause, extent, actions and remedial measures used following the incident. The form will also include any recommendations made to avoid reoccurrence of the incident.
- If the incident has impacted on a sensitive receptor such as an archaeological feature the ECoW will liaise with the Project Archaeologist.

- A record of all environmental incidents will be kept on file by the ECoW and the Main Contractor. These records will be made available to the relevant authorities such as Wexford County Council, EPA if required.

The ECoW will be responsible for any corrective actions required as a result of the incident e.g. an investigative report, formulation of alternative works methodologies or environmental sampling, and will advise the Main Contractor as appropriate.

5.2

Contact the Emergency services

In the event of requiring the assistance of the emergency services the following steps should be taken:

- **Stay calm.** It is important to take a deep breath and not get excited. Any situation that requires 999/112 is, by definition, an emergency. The dispatcher or call-taker knows that and will try to move things along quickly, but under control.
- **Know the location of the emergency and the number you are calling from.** This may be asked and answered a couple of times but do not get frustrated. Even though many emergency call centres have enhanced capabilities meaning they are able to see your location on the computer screen they are still required to confirm the information. If for some reason you are disconnected, at least emergency crews will know where to go and how to call you back.
- **Wait for the call-taker to ask questions, then answer clearly and calmly.** If you are in danger of assault, the dispatcher or call-taker will still need you to answer quietly, mostly "yes" and "no" questions.
- **If you reach a recording, listen to what it says.** If the recording says your call cannot be completed, hang up and try again. If the recording says all call takers are busy, WAIT. When the next call-taker or dispatcher is available to take the call, it will transfer you.
- **Let the call-taker guide the conversation.** He or she is typing the information into a computer and may seem to be taking forever. There is a good chance, however, that emergency services are already being sent while you are still on the line.
- **Follow all directions.** In some cases, the call-taker will give you directions. Listen carefully, follow each step exactly, and ask for clarification if you do not understand.
- **Keep your eyes open.** You may be asked to describe victims, suspects, vehicles, or other parts of the scene.
- **Do not hang up the call** until directed to do so by the call taker.

Due to the remoteness of the site it may be necessary to liaise with the emergency services on the ground in terms of locating the site. This may involve providing an escort from a designated meeting point that may be located more easily by the emergency services. This should form part of the site induction to make new personnel and sub-contractors aware of any such arrangement or requirement if applicable.

5.3

Contact Details

A list of emergency contacts is presented in Table 5-2. A copy of these contacts will be included in the Site Safety Manual and in the site offices and the various site welfare facilities.

Table 5-2 Emergency Contacts

Contact	Telephone no.
Emergency Services – Ambulance, Fire, Gardai	999/112
Doctor – Kilmuckridge Medical Centre	053 913 0158
Hospital – Wexford General Hospital	0053 915 3000
ESB Emergency Services	1800 372 999
Gas Networks Ireland Emergency	1800 20 50 50
Gardai – Courtown Harbour Garda Station	053 942 5102
Health and Safety Co-ordinator - Health & Safety Services	TBC
Health and Safety Authority	1890 289 389
Inland Fisheries Ireland (IFI)	0818 34 74 24
Project Supervisor Construction Stage (PSCS): TBC	TBC
Project Supervisor Design Stage (PSDS): TBC	TBC
Client: Ballywater Windfarm Limited	(01) 643 0801

5.3.1

Procedure for Personnel Tracking

All operatives on site without any exception will have to undergo a site induction where they will be required to provide personal contact details which will include contact information for the next of kin.

In the event of a site operative becoming in an emergency situation where serious injury has occurred and hospitalisation has taken place, it will be the responsibility of the Site Manager or next in command if unavailable to contact the next of kin to inform them of the situation that exists.

5.4

Induction Checklist

Table 5-3 provides a list of items highlighted in this ERP which must be included or obtained during the mandatory site induction of all personnel that will work on the site. This will be updated throughout the various stages of the project.

Table 5.3 Emergency Response Plan Items Applicable to the Site Induction Process

ERP Items to be included in Site Induction	Status
All personnel will be made aware of the evacuation procedure during site induction	
Due to the remoteness of the site it may be necessary to liaise with and assist the emergency services on the ground in terms of locating the site. This may involve providing an escort from a designated meeting point that may be located more easily by the emergency services. This should form part of the site induction to make new personnel and sub-contractors aware of any such arrangement or requirement if applicable.	
All operatives on site without any exception will have undergone a site induction where they will be required to provide personal contact details which will include contact information for the next of kin.	

6.

PROGRAMME OF WORKS

6.1

Decommissioning Schedule

The decommissioning phase will take approximately 3 – 6 months to complete from commencing the removal of turbines to the final reinstatement of the site.

At this time, it is not possible to determine exactly when decommissioning will take place.

The phasing and scheduling of the main decommissioning task items are outlined in Figure 6-1 below, where 1st January has been shown as an indicative start date for decommissioning to commence.

ID	Task Name	Task Description	Month 1-3	Month 3-6
1	Site Health and Safety			
2	Turbine Decommissioning	Disconnect Power Output		
3	Turbine & Met Mast Dismantling	Disassemble Turbine Components		
4	Turbine Removal	Transport of all Turbine Components off Site		
6	Turbine & Met Mast Foundations Covering	Reinstate Foundations Areas by Covering with Soil Material		
7	Accommodation Areas Reinstatement	Reinstate Soil Berm and Boundary treatments		

Figure 6-1 Indicative Decommissioning Schedule

7.

MITIGATION PROPOSALS

All mitigation measures relating to the decommissioning phase of the Proposed Development have been set out in the various sections of the Environmental Impact Assessment Report (EIAR) which accompanies this planning application.

This section of the Decommissioning Plan groups together all of the mitigation measures presented in the planning documentation. The mitigation measures are presented in the following pages.

By presenting the mitigation proposals in the below format, it is intended to provide an easy to audit list that can be reviewed and reported on during the decommissioning phase of the project. The tabular format in which the below information is presented, can be further expanded upon during the course of operation and provides a reporting template for site compliance audits.

Table 7-1 Decommissioning Phase Mitigation Measures

Ref. No.	Reference Location	Mitigation Measure	Audit Result	Action Required
Decommissioning Phase				
MM11	ELAR Chapter 4	In the event that the Proposed Development is decommissioned after the 10 years extension of life, an updated Decommissioning Plan will be prepared for agreement with the local authority. This will be a comprehensive plan updated in line with decommissioning methodologies that may exist at the time. The Final Decommissioning Plan will therefore be agreed with the Local Authority at least three months prior to decommissioning the Proposed Development.		
MM12	Decommissioning Plan	Regarding Ornithology and Avian Populations, the decommissioning plan will include industry best practice measures to mitigation the impact of works on a bird, which may include the following: ➤ No removal of woody vegetation or scrub will be carried out within the bird breeding season (March 1st to August 31st) ➤ Vantage Point surveys will be carried out for the season before and during the decommissioning process. ➤ All edible wastes will be stored in covered segregated containers and disposed of at licensed facilities. ➤ All measures to mitigate the risks of contamination of watercourses as highlighted in Chapters 7 & 10 will be fully implemented. ➤ The areas within 50m of the hard-stand and turbine foundations will be subject to a pre-works ornithology walkover to highlight any constraints that may be present (e.g. breeding or resting places of protected species). If any significant constraints are identified, appropriate controls will be		

		developed and integrated into the live decommissioning plan ahead of the commencement of the work. ➤ Speed limits will be enforced on internal roads. ➤ A detailed traffic management plan will be incorporated into the decommissioning plan which will ensure that areas of marsh & fen are unaffected by traffic or storage of plant and materials.		
MM13	Decommissioning Plan	Regarding Biodiversity at the site, the decommissioning phase will involve the following best practice mitigation measures: ➤ All measures to mitigate the risks of contamination of watercourses as highlighted in Chapters 7 & 10 will be fully implemented. ➤ The areas within 50m of the hard-stand and turbine foundations will be subject to a pre-works terrestrial ecology walkover to highlight any constraints that may be present (e.g. breeding or resting places of protected species, presence of Invasive Plant Species). If any significant constraints are identified appropriate controls will be developed and integrated into the live decommissioning plan ahead of the commencement of the work. ➤ If any Third Schedule Invasive species are present in or adjacent to the works footprint, an Invasive Species Management Plan (ISMP) will be developed, and all recommendations implemented in accordance with the contemporary best practice measures. ➤ Speed limits will be enforced on internal roads. ➤ A detailed traffic management plan will be incorporated into the decommissioning plan which will ensure that areas of intact blanket bog are unaffected by traffic or storage of plant and materials. ➤ All edible wastes will be stored in covered segregated containers and disposed of at licensed facilities. ➤ Any import of soil or fill necessary in the decommissioning process shall be from approved sources and appropriately tested or inspected to minimise the risk of import of invasive species. Only soil appropriate to the site (pH, soil type) will be used. The re-seeding or natural revegetation of reinstated		

		areas will proceed on the advice of a suitably qualified ecologist. Any seed mix used will be on the approval of the ecologist		
MM14	Chapter 7	The key mitigation measure during the decommissioning phase is the avoidance of sensitive aquatic areas. The River Cahore runs approximately 0.8km from the nearest turbine (T11) and flows in a southeast direction until the waterbody intersects the Ballywater Wind Farm. The Bog and Warren River is sourced approximately 0.51km from the nearest turbine (T09). The Bog and Warren River is a tributary of the River Cahore. The Cahore Canal is situated approximately 0.16km from the nearest turbine (T17) and provides drainage which redirects the Cahore River from the designated sites located along the eastern periphery of Ballywater Wind Farm. Because of this proximity to surface waters, mitigation measures were put in place during the original construction phase. No in-stream works would be required during the decommissioning phase of the existing wind farm. Small amounts of clean granular material may be imported to maintain the surfaces of access tracks and hardstanding areas. During decommissioning works, application of temporary drainage control measures (i.e. silt fencing) and protection measures with regard to oils/fuel usage will be sufficient to prevent any significant hydrological effects in the nearby SAC/SPAs. Best construction practices will be adhered to throughout the decommissioning phase of the development as indicated in Chapter 4, Section 4.7. No earthworks are proposed, no effect on groundwater is anticipated, therefore no further mitigation measures are proposed.		
MM15	EIAR Chapters 4, 5, 7, 8,	Regarding dust, noise and vibration during decommissioning of subsurface infrastructure, ➤ It is proposed to leave turbine foundations in place underground and to cover them with earth and reseed as appropriate. On removal of turbines, the covering of the foundation will be completed using locally sourced material (e.g. topsoil) where possible. Leaving the turbine foundations in-		

		situ is considered a more environmentally prudent option, as to remove large volumes of reinforced concrete from the ground could result in significant environment nuisances such as noise, dust and/or vibration. ➤ Use of an appropriate native seed mix to assist in revegetation and accelerate the resumption of the natural drainage management that will have existed prior to any construction is recommended.		
MM16	ELAR Chapters 7, 8, 14	In order to limit impacts upon Soils and the Water Environment from potential leaks and spillages of hydrocarbons during the decommissioning works, the following measures are proposed: ➤ All plant and machinery to be serviced before being mobilised to site; ➤ No plant maintenance completed on-site, any broken-down plant removed from site to be fixed; ➤ Refuelling completed in a controlled manner using drip trays at all times; ➤ Mobile bowsers, tanks and drums stored in secure, impermeable bunded storage areas away from open water; ➤ Only designated trained operators authorised to refuel plant on-site; ➤ Procedures and contingency plans set up to deal with emergency accidents or spills; and, ➤ Highest standards of site management maintained, and utmost care and vigilance followed to prevent accidental contamination or unnecessary disturbance to the site and surrounding environment during works.		
MM17	ELAR Chapter 9	Regarding Air Quality during the decommissioning phase: ➤ All construction vehicles and plant used onsite during the decommissioning phase will be maintained in good operational order. If a vehicle requires repairs this work will be carried out, thereby minimising any emissions that arise. ➤ Turbines components will be transported from the Site on specified routes only, as agreed with the Planning Authority prior to decommissioning. ➤ All machinery will be switched off when not in use.		

		➤ Users of the Site will be required to ensure that all plant and vehicles are suitably maintained to ensure that emissions of engine generated pollutants are kept to a minimum. ➤ The Materials Recovery Facility (MRF) facility will be as close as possible to the Proposed Development site to reduce the amount of emissions associated with vehicle movements. ➤ All plant and materials vehicles shall be stored in dedicated areas within the Wind Farm Site. ➤ The roads adjacent to the site entrances will be checked weekly for damage/potholes and repaired as necessary.		
MM18	Decommissioning Plan	Regarding Noise and Vibration control during the decommissioning phase, the following best practice mitigation measures are proposed: ➤ Local residents will be kept informed of the proposed working schedule, where appropriate, including the times and duration of any abnormally noisy activity that may cause concern; ➤ Any extraordinary site work occurring outside of the core working hours (for example, crane operations lifting components off the tower) will be programmed, when appropriate, so that haulage vehicles would not arrive at or leave the site between 19:00 and 07:00, with the exception of abnormal loads that would be scheduled to avoid anticipated periods of high traffic flows; ➤ All vehicles and mechanical plant will be fitted with effective exhaust silencers and be subject to programmed maintenance; ➤ Inherently quiet plant will be selected where appropriate and available - all major compressors would be 'sound reduced' models fitted with properly lined and sealed acoustic covers, which would be kept closed whenever the machines are in use; ➤ Machines will be shut down between work periods (or when not in use) or throttled down to a minimum; ➤ All equipment used on site will be regularly maintained, including maintenance related to noise emissions; and		

		➤ Vehicles will be loaded carefully to ensure minimal drop heights so as to minimise noise during this operation.		
MM19	EIAR Chapter 11	Regarding Cultural Heritage during the decommissioning phase, there will be minimal works required and it is proposed that site roads be left in-site. No potential direct impacts to the archaeological, architectural or cultural heritage resources were identified and therefore no mitigation is required to be proposed.		
MM20	EIAR Chapter 15	Regarding Site Traffic related impacts during the decommissioning phase: ➤ When the Proposed Development is decommissioned after the 10 years extension of life, an updated Decommissioning Plan, including material recycling / disposal and a Traffic Management Plan, developed to minimise impacts to the local road network, will be prepared at the time for agreement with the local authority. A detailed Traffic Management Plan will be prepared in consultation with the local authority prior to any future decommissioning.		

8.

MONITORING PROPOSALS

All monitoring proposals relating to the decommissioning phase of the Proposed Development have been set out in the various sections of the Environmental Impact Assessment Report (EIAR) which accompanies this planning application.

This section of the Decommissioning Plan groups together all of the monitoring proposals presented in the planning documentation. The monitoring proposals are presented in the following pages.

By presenting the monitoring proposals in the below format, it is intended to provide an easy to audit list that can be reviewed and reported on during the operational phase of the project. The tabular format in which the below information is presented, can be further expanded upon during the course of operation to provide a reporting template for site compliance audits.

Table 8-1 Schedule of Decommissioning Phase Monitoring Proposals

Ref. No.	Reference Location	Mitigation Measure	Frequency	Reporting Period	Responsibility
Decommissioning Phase					
MX4	Decommissioning Plan Section 3.11	The Site Manager in consultation with the ECoW will be responsible for employing the services of a suitably qualified ecologist and any other suitably qualified professionals as required throughout the decommissioning works.	As required	As required	Site Manager

9. COMPLIANCE AND REVIEW

9.1 Site inspections and Environmental Audits

Routine inspections of decommissioning activities will be carried out on a daily and weekly basis by the ECoW and the Site Supervisor/Construction Manager to ensure all controls to prevent environmental impacts, relevant to the decommissioning activities taking place at the time, are in place.

Environmental inspections will ensure that the works are undertaken in compliance with this Decommissioning Plan and all other planning application documents. Only suitably trained staff will undertake environmental site inspections.

9.2 Auditing

An Environmental audit will first be carried out prior to the decommissioning phase of the Proposed Development to ensure the operational phase mitigation measures that are still in place as required are adequate. Further environmental audits will be carried out on a monthly basis during the decommissioning phase of the project and on completion of the decommissioning works.

In contrast to monitoring and inspection activities, audits are designed to shed light on the underlying causes of non-compliance, and not merely detect the non-compliance itself. In addition, audits are the main means by which system and performance improvement opportunities may be identified. Environmental audits will be carried out by the ECoW on behalf of the appointed contractor. It is important that an impartial and objective approach is adopted. Environmental audits will be conducted at planned intervals to determine whether the Decommissioning Plan is being properly implemented and maintained. The results of environmental audits will be provided to project management personnel.

9.3 Environmental Compliance

The following definitions shall apply in relation to the classification of Environmental Occurrences during the decommissioning of the Proposed Development:

- **Environmental Near Miss:** An occurrence which if not controlled or due to its nature could lead to an Environmental Incident.
- **Environmental Incident:** Any occurrence which has potential, due to its scale and nature, to migrate from source and have an environmental impact beyond the site boundary.
- **Environmental Exceedance Event:** An environmental exceedance event occurs when monitoring results indicate that limits for a particular environmental parameter (as indicated in the Environmental Monitoring Programme) has been exceeded.
- An exceedance will immediately trigger an investigation into the reason for the exceedance occurring and the application of suitable mitigation where necessary.
- Exceedance events can be closed out on achieving a monitoring result below the assigned limit for a particular environmental parameter.
- **Environmental Non-Compliance:** Non-fulfilment of a requirement and includes any deviations from established procedures, programs and other arrangements related to the Decommissioning Plan.

9.4

Corrective Action Procedure

A corrective action is implemented to rectify an environmental problem on-site. Corrective actions will be implemented by the Site Supervisor/Construction Manager, as advised by the Site Environmental Clerk of Works. Corrective actions may be required as a result of the following;

- Environmental Audits;
- Environmental Inspections and Reviews;
- Environmental Monitoring;
- Environmental Incidents; and,
- Environmental Complaints.

A Corrective Action Notice will be used to communicate the details of the action required to the main contractor. A Corrective Action Notice is a form that describes the cause and effect of an environmental problem on site and the recommended corrective action that is required. The Corrective Action Notice, when completed, will include details of close out and follow up actions.

If an environmental problem occurs on site that requires immediate attention direct communications between the Site supervisor/Construction Manager and the ECoW will be conducted. This in turn will be passed down to the site staff involved. A Corrective Action Notice will be completed at a later date.

9.5

Decommissioning Phase Plan Review

This Decommissioning Plan will be updated and reviewed prior to commencement of decommissioning.



APPENDIX 5-3

**IMPACT OF WIND TURBINES ON
HOUSE PRICES IN SCOTLAND -
CLIMATE EXCHANGE (2016)**

Impact of wind turbines on house prices in Scotland

Dr Stephan Heblich,¹ Dr Dan Olnert,² Prof Gwilym Pryce² and Prof Chris Timmins³

With research assistance from Dr Ellie Bates⁴ and Dr Tim Birab²

October 2016



¹ Department of Economics, University of Bristol, member of the ESRC AQMeN project.

² Sheffield Methods Institute, University of Sheffield, member of the ESRC AQMeN project.

³ Department of Economics, Duke University, USA, member of the ESRC AQMeN project.

⁴ School of Law, University of Edinburgh, member of the ESRC AQMeN project.

Summary

This report presents the main findings of a research project estimating the impact on house prices from wind farm developments. It is based on analysis of over 500,000 property sales in Scotland between 1990 and 2014.

The methodology builds on research on the impact from wind farms on house prices in England (Gibbons 2014). This study improves the way the impact is estimated by looking at the impact of both single turbines and whole wind farms.

To control for the normal fluctuations in house prices we used a 'control group' that closely resembles the characteristics of the dwellings in the study but without being exposed to a wind farm. This provides prices that can be used to interpret a wind farm's impact on the price of dwellings nearby. As such a result showing no effect means that the house price of the property with a wind farm close by has increased or decreased at the same rate as the properties in the control group.

The study looked at both natural landscape and built environment in relation to how exposed a dwelling is to the visual impact of the wind farm.

Key findings

1. **No evidence of a consistent negative effect on house prices:** Across a very wide range of analyses, including results that replicate and improve on the approach used by Gibbons (2014), we do not find a consistent negative effect of wind turbines or wind farms when averaging across the entire sample of Scottish wind turbines and their surrounding houses. Most results either show no significant effect on the change in price of properties within 2km or 3km, or find the effect to be positive.
2. **Results vary across areas:** The results vary across different regions of Scotland. Our data do not provide sufficient information to enable us to rigorously measure and test the underlying causes of these differences, which may be interconnected and complex.

Our results persist under a variety of assumptions:

- whether or not we account for the visibility of turbines;
- whether we base the analysis on individual turbines or entire wind farms;
- whether we account for building heights or use only the natural terrain when estimating turbine visibility; and
- whether we follow individual dwellings over time or use postcode averages.

The complexity of the findings may be due to:

- attitudes towards wind farms and their benefits potentially varying across regions and different social and economic groups;
- Scotland having a higher proportion of its turbines located in remote areas; and
- the fact that some wind farms provide economic or leisure benefits (e.g. community funds or increasing access to rural landscapes through providing tracks for cycling, walking or horse riding).

Additionally these factors are not mutually exclusive. It is likely that they affect house prices simultaneously, and to varying degrees in different locations.

Contents

Summary	3
Key findings.....	3
Introduction and background	5
Details of the house price impact analysis	7
Overview of the data and method	7
House price data.....	7
Wind turbines.....	7
Landscape and building height data	8
Analysis step 1: Which houses can likely see turbines? 'Line of sight' analysis.....	9
Analysis step 2: house price impact using 'difference in differences'	12
Results	14
Result #1: Analysis based on Postcode Averages & Wind Farm Centre Points ('centroids') (Gibbons)	14
Result #2: Analysis based on Repeat Sales & Individual Turbines.....	15
Result #3: Analysis based on Repeat Sales & Individual Turbines, Taking into Account Building Heights	17
Summary and possible explanations for the results	19
Heterogeneous and changing preferences.....	19
Location of turbines.....	19
Amenity and economic benefits.....	20
Patterns of social stratification	20
Interactions between multiple causes	22
Appendix: Sensitivity analysis	23
Introduction.....	23
Sensitivity analysis for result #1: based on Postcode Averages & Wind Farm Centre-Points ('centroids') (Gibbons)....	25
Sensitivity analysis for result #2: based on Repeat Sales & Individual Turbines.....	26
Sensitivity analysis for result #3: based on Repeat Sales & Individual Turbines and Taking into Account Building Heights	27
Acknowledgements	27

Introduction and background

The Scottish Government has committed to a target for renewables to generate the equivalent of 100% of Scotland's electricity demand by 2020⁵. Onshore wind power is playing a central part in decarbonising Scotland's energy supply.

The rapid growth in onshore wind (both in Scotland and globally) has been accompanied by an interest in understanding the impacts of onshore wind development, both positive and negative. The overall economic benefits of investment and spending are relatively straightforward to measure⁶; impacts on communities less so. Survey-based approaches consistently show a majority in favour of renewable power generation in principle but paint a more mixed picture for those directly affected by nearby wind farm development⁷.

There is now a substantial body of research on the local impacts of wind farms. Some of this research has looked at measurable effects on house price in order to understand the objective effects on communities, beyond stated views. Have properties near to, or in sight of, new wind farm developments seen price changes that differ from other houses? Until recently, all extant studies had consistently found no robust evidence of any such price impact. One of the most recent studies, by RenewableUK and the Centre for Economics and Business Research, used seven wind farm case studies across England and Wales, and came to the same conclusion: either no impact or even a slight positive one⁸.

Very shortly after that study, however, Steve Gibbons looked again at English and Welsh wind farms using a larger dataset and property prices between 2000 and 2012, and found evidence for negative price impacts⁹. In Gibbons' analysis previous house price studies¹⁰, the key problem he identifies is sample size: while some studies contain many properties, the number of observations actually used to estimate the price impact tends to be too low to be statistically reliable. Many also do not compare price changes across time. Gibbons' research design allows for comparison of much larger groups of property prices before and after wind farms became operational, allowing for more robust results.

The present study bases its price impact analysis on Gibbons' approach, including his use of a landscape analysis to determine whether properties can likely see a turbine¹¹, or whether line of sight is blocked. Line of sight analysis allows us to test whether visibility of turbines affects house prices differently to proximity alone, by separating visible and non-visible turbines into two groups. We have also explored ways of improving on Gibbons' approach, greatly increasing the resolution and precision of the data. These improvements are listed below:

1. Whilst we replicate Gibbons' approach using average house price per postcode and postcode-centre for housing location, we also repeat the analysis using individual property prices based on full address locations.
2. We use a dataset of wind turbines that includes their exact location and tip height, rather than the centre-point of wind farms. Relying on the centre-point of wind farms might be particularly problematic in a Scottish context where some wind farms are very spread out. When turbines are dispersed in this way, it is possible for a house to be a very long way from the centre of the wind farm, but very close to a peripheral turbine.
3. Our landscape analysis uses 5 metre grid squares (versus 200 metre in Gibbons). Combined with the exact property locations and turbine locations, this gives much more accurate lines of sight.

⁵ 2020 Routemap For Renewable Energy In Scotland – Update, 2015, <http://www.gov.scot/Resource/0048/00485407.pdf>

⁶ RenewableUK, 'Onshore Wind: Direct and Wider Economic Benefits', 2015, <http://www.renewableuk.com/en/publications/index.cfm/BiGGAR>.

⁷ See e.g. Christopher R. Jones and J. Richard Eiser, 'Understanding "Local" Opposition to Wind Development in the UK: How Big Is a Backyard?', *Energy Policy* 38, no. 6 (2010): 3106–17.

⁸ RenewableUK, 'The Effect of Wind Farms on House Prices', 2014, <http://ruk.pixl8-hosting.co.uk/en/publications/index.cfm/RenewableUK-Cebr-Study-The-effect-of-wind-farms-on-house-prices>.

⁹ Stephen Gibbons, 'Gone with the Wind: Valuing the Visual Impacts of Wind Turbines through House Prices', *Journal of Environmental Economics and Management* 72 (July 2015): 177–96, doi:10.1016/j.jeem.2015.04.006.

¹⁰ Ibid. p.179

¹¹ Why 'likely'? - The real landscape may differ in ways the model has not captured - for example, vegetation may be blocking a view.

- 4 Taking advantage of this higher resolution, we have also added building height data (where available) to test whether buildings may block a property's view.

The following section describes the data used in more detail, and then explains the two key steps in producing the analysis: the line of sight analysis and the econometric house price analysis. The full results are then presented, before concluding with some possible explanations for the findings.

Details of the house price impact analysis

Overview of the data and method

In this section, we outline the data sources for the project and explain how they were used to produce the house price impact analysis. The following four sub-sections describe the **four sources of data** used:

1. House price data for Scotland from January 1990 to March 2014.
2. Wind turbines that became operational between November 1995 and December 2014.
3. Digital Elevation Model (DEM) data for the Scottish landscape, giving height above sea-level for 5-metre grid squares covering the whole of Scotland.
4. Building height data, added to the DEM data.

We shall then detail the two steps of data preparation and analysis. The first step was to carry out a line of sight analysis identifying which houses could most likely see at least one turbine. This provided full details for each house of the number of visible turbines and their distance. The second step was to use this information, along with property price change over time (and a number of other control variables; see below), to produce the final house price impact analysis.

House price data

Data for property prices in Scotland comes from two previously unlinked versions of price data from Registers of Scotland (RoS). By linking these, the house price record covers just over 23 years (1990 to March 2014). While RoS record every Scottish sale, the analysis here drops any sales that, for a number of reasons, were not suitable. For example, not all properties could be exactly geocoded because the RoS record contained insufficient address information to obtain a location match and had to be excluded.

Only repeat sales (properties that sold more than once within the time period of the data) were used in the house price analysis. Following properties over time in this way helps us to compare like with like when estimating the house price impact of turbines being constructed. One limitation of this repeat sales approach is that we do not know whether there have been major changes to the dwelling over time. However, provided changes to dwellings are fairly randomly distributed across all dwellings in the data, this should not have a big effect on the results. In total, the RoS data provided 637,000 repeat-sale properties, accounting for just over 1.7 million sales.

Following Gibbons, we restricted the properties used in the analysis to those within 15km of at least one turbine (i.e. within the green circles in Figure 2). This is done, as Gibbons says, because "as the distance to the wind farm increases, the number of other potential coincident and confounding factors increases, making any attempt to identify wind farm impacts less credible"¹². This reduces the total number of properties in the analysis to 509,275.

Wind turbines

Three sources have been combined to produce the wind turbine dataset:

1. Precise wind turbine locations were acquired from Ordnance Survey's "Points of interest" (POI) data, freely available through an academic license¹³. Its latest incarnation (as of late 2015) is much more comprehensive than previous versions. This data is collated for Ordnance Survey by PointX (www.pointx.co.uk). The POI turbine data itself is mainly supplied to Ordnance Survey by RenewableUK.
2. Dates that wind farms became operational were 'scraped' from RenewableUK's website (www.renewableuk.com) and then matched to turbines.

¹² Gibbons, 'Gone with the Wind'. p.180

¹³ Code and guidance for extracting specific types of POI data are accessible at the Sheffield Methods Institute github page: github.com/SheffieldMethodsInstitute/windfarmsHousePrices

7. Turbine tip height information was collated through direct research of planning applications and other publicly available sources¹⁴.

Figure 1 shows the cumulative rise in the number of turbines becoming operational in Scotland from 1995 onwards; the total reaches just over 2,500 turbines by the end of 2014.

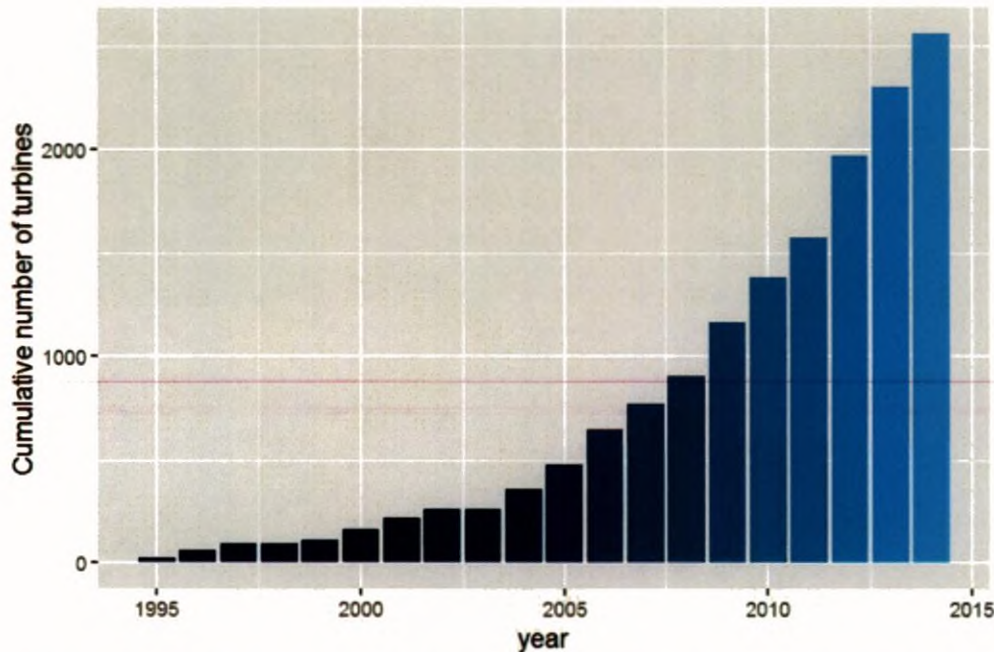


Figure 1: Number of operational wind turbines in Scotland, cumulative from 1995 to 2014

Landscape and building height data

To determine whether a turbine is likely to be viewable from a particular property, we need to know if any landscape features intervene to block the view. This requires using a 3D 'Digital Elevation Model' (DEM) of the Scottish terrain, onto which houses and turbines can be added. We use Ordnance Survey's "OS Terrain 5" DEM, which provides height above sea level for every 5-by-5 metre grid point.

The OS Terrain 5 data can be used to identify which houses have their lines of sight blocked by the physical landscape, but this does not account for the effect of other buildings. To correct for this, we also use building height data for the majority of properties in Scotland, combining Ordnance Survey's Mastermap with LIDAR data from the Centre for Environmental Data Analysis (CEDA). The OS Terrain 5 DEM data's 5 metre resolution is fine enough to allow addition of building footprints and heights derived from the Mastermap and CEDA data.

On the map of Scotland in Figure 2, areas for which we used building data are shown with the yellow (Mastermap) and red (CEDA) grid areas. Where both sources covered the same area, we used the slightly better quality Mastermap data. These two sources do not cover all buildings in Scotland, but because data exists for all the larger conurbations, 84% percent of properties have a line of sight that crosses building height data and so could potentially have that view blocked. Calculations are run both with and without building heights for comparison, with the latter using the 84% subset of houses that may have had a line of sight blocked by a building.

¹⁴ The majority of the work tracking down tip heights was done by Dr Ellie Bates, University of Edinburgh.

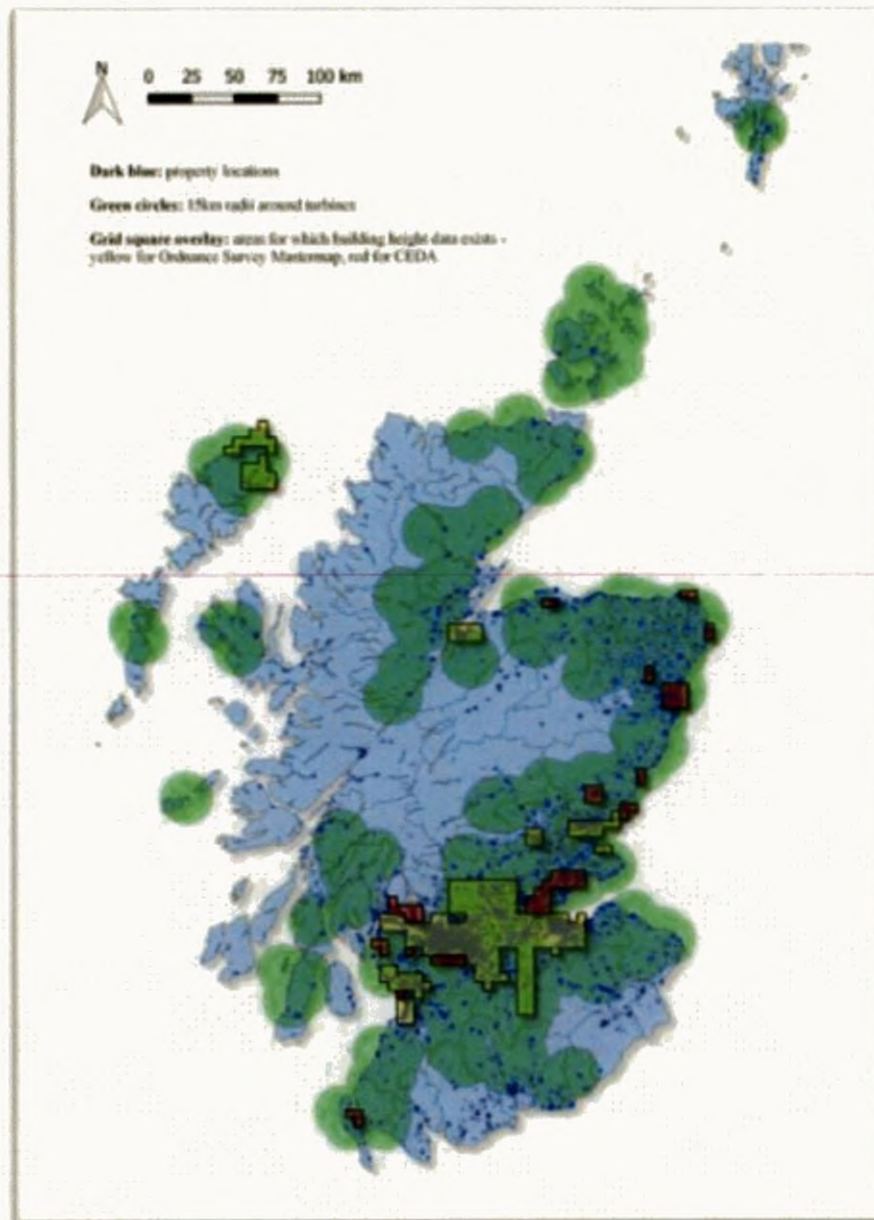


Figure 2: Scotland - housing data location (dark blue), turbine 15km radii and building height data location

Analysis step 1: Which houses can likely see turbines? 'Line of sight' analysis

The econometric analysis requires the following information for each repeat-sale property:

- Which turbines, if any, are within 15km?
- How close is each of them to the property?
- Of those turbines within this 15km range, which are visible to this property and which likely cannot be seen?

Used Pythagoras' Theorem to compute distances between each dwelling and turbine. To estimate turbine visibility, we used 'line of sight' analysis (also known as "intervisibility" analysis)¹⁵. Figure 3 and Figure 4 illustrate how this process is carried out using the example of a particular property in Glasgow that has its line of sight blocked by another building. 136 batches of housing, turbine and landscape data are processed - these figures use a batch covering the Cathkin Braes wind turbine, installed in 2013¹⁶. (Other batches process larger groups of turbines together, e.g. the Whitelee wind farm to south of Glasgow in Figure 3 is processed in one batch.)

The dotted line on the map of Glasgow in Figure 3 marks an 8.7km line of sight between this example property and the Cathkin Braes turbine. Figure 4 gives the landscape cross-section for this same line (with horizontal distance at 1/8th scale, relative to height), showing how the DEM landscape data - both with and without building heights - is used. The line starts two metres above ground level on the site of the house¹⁷ and 'looks' towards the turbine blade tip height. If the highest point of the tip is visible above landscape and buildings, the line of sight is clear. In this example, for landscape alone, the house (left-hand side of graph) has a clear line of sight. If building heights are used, however (green in Figure 4), line of sight is blocked.

This process was repeated for all properties. The addition of building height data blocked a great many more from view of a turbine. Without building heights, 80% of properties within 15km of a turbine are identified as having a line of sight to at least one. This drops to 32% when building heights are used - an unsurprising result given how many properties are located in conurbations. Note that this binary visibility result says nothing about a turbine's actual visual impact which will depend on proximity. For example, a visible turbine will presumably have a much bigger visual impact when viewed from nearby properties compared with the view from houses 15km away. As Gibbons says:

"Existing literature based on fieldwork suggests that large turbines are potentially perceptible up to 20km or more in good visibility conditions, but 10 to 15km is more typical for a casual observer and details of individual turbines are lost by 8km."¹⁸

¹⁵ Code and guidance for this is available at the Sheffield Methods Institute github page: github.com/SheffieldMethodsInstitute/windfarmsHousePrices

¹⁶ See e.g. "£5m city turbine will be visible around world (From Evening Times)." 2013. www.eveningtimes.co.uk/news/13256714.5m_city_turbine_will_be_visible_around_world

¹⁷ The building data for the house is discounted: for the building height check, line of sight is only checked once the line has got past the building's edge.

¹⁸ Gibbons p.180

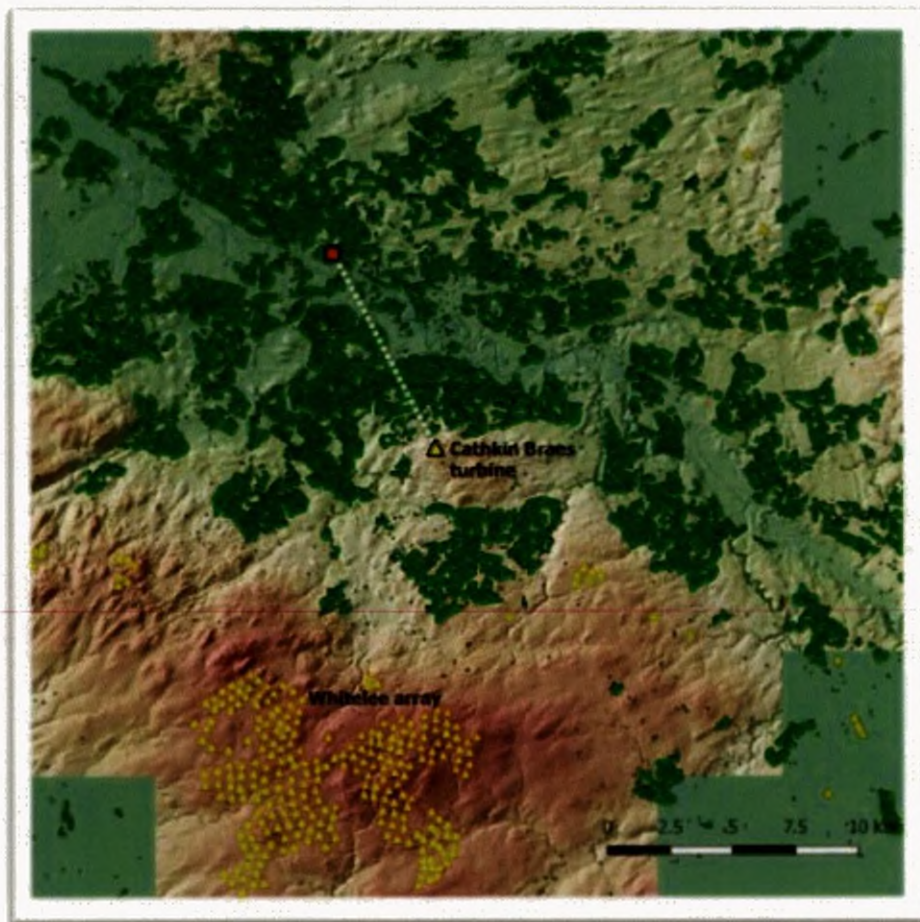


Figure 3: Digital Elevation Model for Glasgow area. Repeat-sales properties in green. Wind turbines are yellow triangles. Dotted line is an example line of sight (matches figure below) for a sample Glasgow property to Cathkin Braes turbine tip.

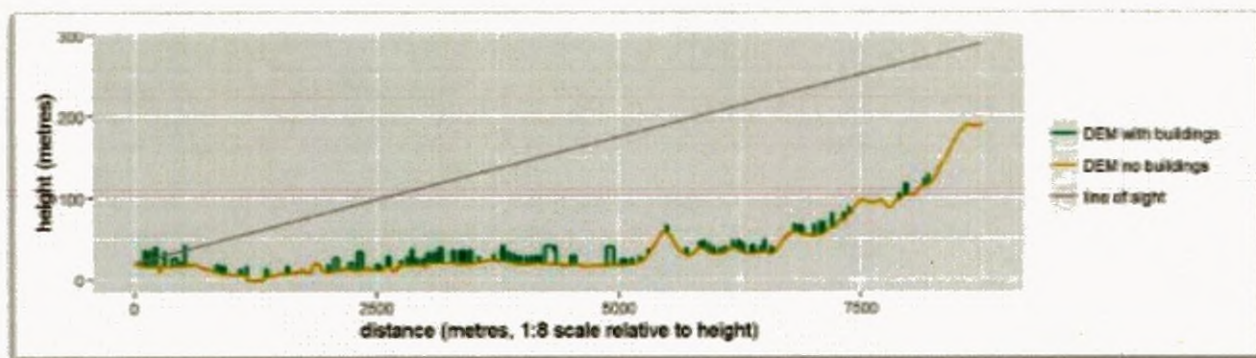


Figure 4: example line of sight blocked by buildings that would not be blocked by landscape alone. Matches dotted line in above figure. Property on left, Cathkin Braes turbine tip on right. Note horizontal distance is 1/8 of actual scale, relative to height.

Analysis step 2: house price impact using 'difference in differences'

The aim of the econometric analysis described in this section is to assess the house price impact as distance increases, both for visible and non-visible turbines and wind farms.

We use a "difference in differences" approach to identify the causal effect of wind turbine proximity and visibility. This approach seeks to estimate how rates of change in house prices differ between properties "exposed" to wind turbines (through proximity and/or visibility) compared with those that are not exposed. We use only 'repeat sale' properties, as described above. We label properties exposed to wind turbines - those we want to identify any price impact for - as the "treatment group".

To measure the causal effect of wind turbine exposure, we would ideally like to know how the same dwelling's change in price over time is affected by the presence or absence of a wind farm. Clearly, observing both states at the same time is not possible. Instead, we construct a "control group" that closely resembles the characteristics of the treatment group but has not been exposed to a wind farm. The control group thus provides us with a counterfactual dwelling price, which we interpret as what the price would have been if the treatment group had not been in proximity to, or in sight of, wind turbines. This setup allows us to compare the average change in 'exposed' dwellings' house price to the average change in 'unexposed' dwellings' house price before and after turbines become operational - a so called *difference-in-differences* framework.

The first difference is how much the treatment and control groups change price between the chosen time periods. The second difference is how these two changes compare. This second difference is labelled the "treatment effect", i.e. the causal impact of wind farm developments on house price growth. If we were to produce the same findings as Gibbons, with the treatment group's price increasing less than the control group, then the impact of wind turbines on house price growth would be negative. For example, if we find a house price impact of -10%, this means that prices in the treatment group went up by 10% less than they did in the control group. On the other hand, if we find a positive effect, say 10%, this means that prices in the treatment group went up by 10% more than in the control group.

Note that a key assumption in the difference-in-differences framework is that the treatment and control groups show the same trends in house price growth in the pre-treatment period (the 'common trends assumption'), which means that they are subject to the same influences on price before the turbine is installed.

For all results, we repeated our difference-in-differences analysis using a large variety of additional controls that control for possible unobserved factors. This is the same as the "fixed effects" approach used by Gibbons (2014). The essential principle of a fixed effects approach is to allow fixed (i.e. constant over time) differences in subsets of the data to be accounted for. Including fixed effects allows the analysis to control for factors that we cannot easily measure (such as cultural differences or unknown economic, political or physical factors) but are likely to be fairly constant over time and may cause different price trends. The most intuitive fixed effects are regional. For example, there might be different house price trends across NUTS2 regions because of differences in the fixed characteristics across regions, such as their physical geography. These differences can be controlled for using fixed effects even if we do not have detailed data on the different underlying characteristics. This may be important if wind farms are sited taking these features into account.

All of the results presented in this report include basic fixed effects that control for variations in overall house price trends and differences in property characteristics. We use annual and quarterly fixed-effect controls to flexibly account for house price trends. Since we are looking at repeat sales, our estimations further include a set of house fixed effects - allowing each property its own trend line - that absorb any time-invariant house characteristics such as its footprint size or number of bedrooms. These are the "basic" controls used in all the results reported here.

We then add a number of additional controls to the models in order to test sensitivity. First, a number of geographic controls are added, allowing different house price effects over time by including fixed effects for slope (for each individual property), elevation (height above sea level for each property) and aspect (which compass direction the property's slope is facing, indicating which direction their predominant view is likely to be). Second, we add controls for different price effects across distance rings. These controls are in line with the ones used by Gibbons (2014). In addition, we allow house prices to differ between Scotland's four NUTS2 regions and include a set of region-by-year interactions. These additional fixed effects results are provided in the appendices.

Results

We present three sets of results. We start with the Gibbons (2014) approach, which is based on postcode averages for house prices and computes proximity and visibility using the centre point of entire wind farms (rather than individual turbines). We then compare these baseline results with outputs based on more fine-grained analysis that follows individual dwellings over time and calculates turbine proximity and visibility based on individual wind turbines. This is done both for visibility based just on terrain, and also visibility that also accounts for any buildings that may block the view.

Result #1: Analysis based on Postcode Averages & Wind Farm Centre Points ('centroids') (Gibbons)

Figure 5 shows the percentage impact on house price growth of a dwelling close to a wind farm being able to see the wind farm (blue line) compared with not being able to see the wind farm (red line). The approach used to derive this first set of results is similar to Gibbons (2014). They are based on:

- the change in average house prices in a given postcode before and after a wind farm became operational (rather than individual dwellings); and
- the effect of entire wind farms (rather than individual turbines).

Compared to the individual-property-level repeat sales analysis, one may think of this as a repeat sales estimation at the postcode level. However, instead of looking at the same house selling multiple times, we now look at multiple transactions in the same postcode. The implicit assumption is that houses within the same postcode unit are very similar and could be used interchangeably.

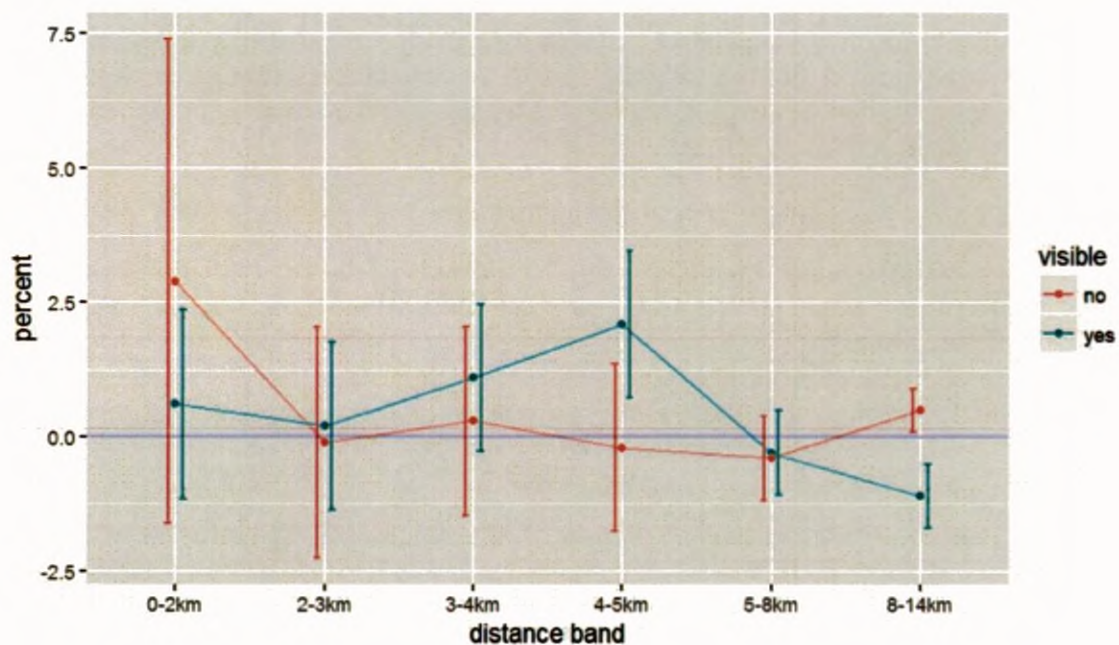


Figure 5: Result #1: Percent difference in the change of house price

(Postcode/wind farm centroids¹⁹, **whole wind farm** visible/not visible.)

The horizontal axis shows the distance between the postcode of dwellings and the centre of the wind farm. These distances are grouped into 6 bands: (i) 0-2km, (ii) 2-3km, (iii) 3-4km, (iv) 4-5km, (v) 5-8km, and (vi) 8-14km. The vertical bars show the confidence intervals for each estimate. If the confidence interval is narrow, depicted by a short vertical bar, it means the estimate is precise. The longer the bar, the wider the confidence interval,²⁰ and the less precise the estimate is. If this vertical bar is entirely above zero, it means the result suggests a significant²¹ positive effect on house price change caused by the construction of the wind farm. If the vertical bar lies entirely below zero, it means that the effect is significantly negative. If the vertical bar extends above and below zero, as is the case for most of the estimates in Figure 5, it means that there is no significant effect, either positive or negative. In other words, we cannot rule out a zero effect at the 95% confidence level.

A zero effect does not mean that house price growth has flat-lined. Rather it means that the treatment group (those properties that are in close proximity to a wind turbine) have a similar house price growth trajectory as the control group (those properties that are not in close proximity to a wind turbine).

The results in Figure 5 suggest that visible turbines have a positive effect on house prices (the blue line is above zero for the first four distance bands). However, the majority of confidence intervals extend above and below zero. This suggests that there is no significant house price effect in the first three distance bands, but a possible slight positive effect for visible turbines in the 4-5km band, dropping to a negative effect in the 8-14km band.

As discussed above, we repeated our analysis using a large variety of different specifications that control for a variety of possible unobserved factors using the same “fixed effects” approach used by Gibbons (2014). The results of the key variations from this exercise are presented in Figure A1 in the appendix, where Figure 5 is replicated in Figure A1(A) for comparison. We can see that the results are broadly consistent with Figure 5 in that none of the graphs show significant negative impacts of wind turbines on house price growth in the first three distance bands. Some graphs do, however, suggest a significant **positive** impact on house price growth, particularly in the second distance band (2-3 km), and particularly for visible turbines (see graphs (B), (C), (D), (F), and (H) of Figure A1). A more detailed description of the results in Figure A1 is presented in the Appendix.

Result #2: Analysis based on Repeat Sales & Individual Turbines

Figure 6 shows results based on the repeat sales of individual properties and the impact on house price growth after individual turbines become operational²². Here we see a significant positive impact on house price growth in the first distance band (1-2km) for properties that cannot see any turbines, but this effect is much smaller and statistically insignificant for properties in the same distance band that can see turbines. Note that the positive effect on properties for which turbines are visible, becomes statistically significant in the second, third and fourth distance bands. The two furthest distance bands, however, do indicate negative price impacts. Though these results are mixed, as confidence intervals for visible/not visible turbines cross or touch the zero line.

Results of the sensitivity analysis—comparison with a variety of different fixed effects—are presented in Figure A2 in the appendix. Again, these different versions of the results tell a similar story with the positive impact on house price growth

¹⁹ Centroid means centre point of an aerial unit (e.g. postcode) or multiple points.

²⁰ Based on the 95% level of confidence, which is the standard threshold used in statistical studies.

²¹ Statistical “significance”, in this context, means that there is less than a 5% chance that an estimated negative or positive house price impact is purely due to random variation in the data.

²² Again, this is replicated in the appendix, figure A2(A).

tending to diminish with distance for properties that cannot see turbines, but rising then falling with distance for properties that can see turbines.

Crucially, there are no consistent signs of negative impacts on house price growth in the first three distance bands. In these results, the negative signal in the furthest two bands is again mixed, with no completely consistent pattern either side of zero.

Note that at shorter distances, confidence intervals tend to be larger. This is unsurprising, as sample sizes at shorter distances are smaller (there are not many houses very close to turbines) and so there will necessarily be more uncertainty in our estimates at close distances.

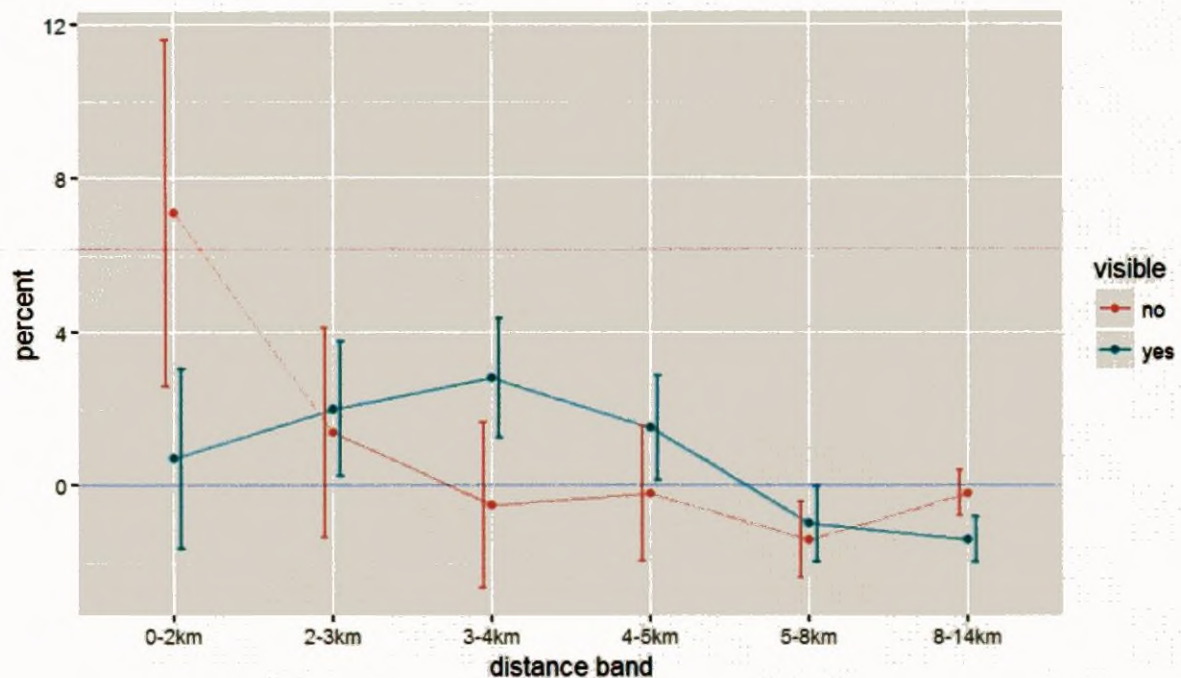


Figure 6: Result #2: Percent difference in the change of house price
(All repeat sales, turbine visible / not visible)

Results for individual repeat sales properties (Figure A2, appendix) show much the same pattern, but with larger percentage effects. The larger non-visible turbine effects at very close distance do, again, have large confidence intervals - but these do not cross the zero line. For both the centroid and repeat-sales results, any impact on house price growth tends to drop off as distances increase, though there is a great deal of variability in this response.

Repeat-sales results take advantage of having individual turbine data to distinguish between responses to turbines over and under 100 metres to tip height (appendix, figures A2(E) and A2(F); A3(E) and A3(F)). Sub-100 metre turbines are associated with consistent negative house price impacts, if they can be seen - but, again, confidence intervals cross the zero line. This is not the case for those out of sight, however.

Turbines over 100 metres in height are very similar to the main results - with perhaps a more clear decay of positive effect over distance for non-visible turbines. It is worth noting that: (a) Aberdeenshire has a large proportion of the sub-100 metre turbines and (b) most of the above 100 metre turbines were built after 2006, so this difference in response could be rooted in these different times and places.

Result #3: Analysis based on Repeat Sales & Individual Turbines, Taking into Account Building Heights

One disadvantage with both Result #1 (the Gibbons approach) and Result #2 (the individual houses/turbines approach) is that the visibility estimates do not take into account the possibility of buildings (as opposed to natural features) blocking the line of sight to turbines and wind farms.

Figure 7 shows the results of an analysis based on the repeat sales of individual properties and the impact on house price change after individual turbines become operational taking into account the height of buildings that might block the view of turbines. (Again, the appendix shows the results of the sensitivity analysis for these results in Figure A3). While the main findings remain similar to Results #1 and #2 in that there are no consistent signs of negative house price effects in the first three distance bands, it is clear that the estimates of impacts of visible and non-visible turbines on house price changes appear to be much closer in Result #3. Looking across all the results in Appendix figure A3, for both visible and non-visible turbines, the impact on house price growth seems to be more positive in the second distance band (2-3km) than in the closest distance band (0-2km), but then declines in distance bands three and four. As with the previous result, there appear to be negative price impacts in the last two distance bands, particularly for visible turbines, but these results are less consistent in the sensitivity analysis.

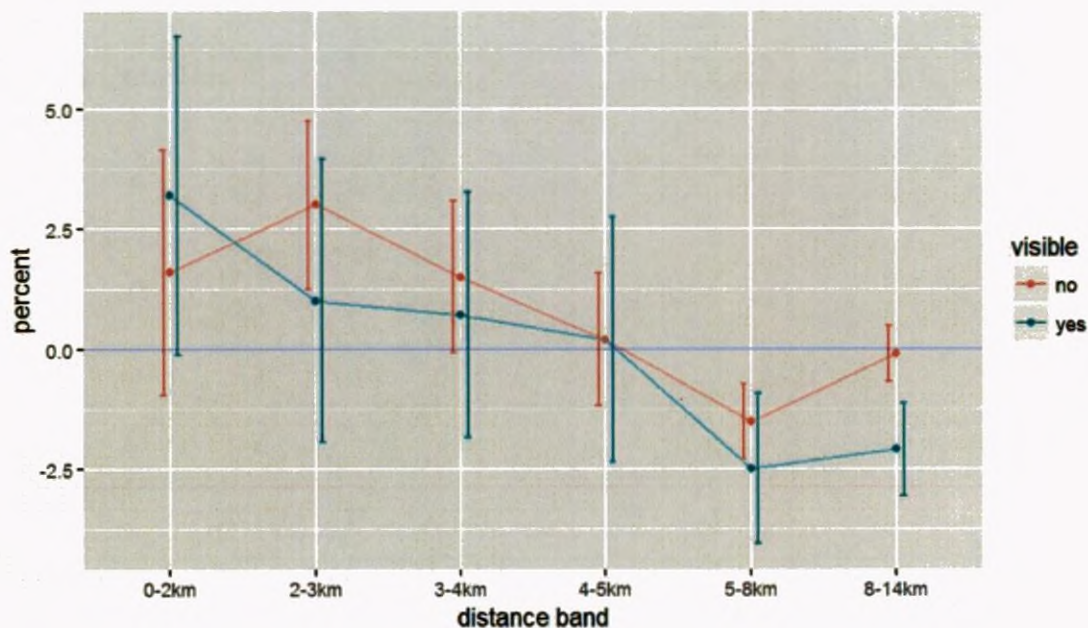


Figure 7: Result #3 Percent difference in the change of house price

(All repeat sales, turbine visible / not visible, using building height data for line-of-sight)

While results using building height data in Figure 7 are broadly similar to those relying on terrain-based line of sight, for some of these regressions there are quite different results even for properties that cannot "see" a turbine. This is because it uses a different sample of houses - only those that have lines of sight that cross areas that have available building height data. If this is not done, it is impossible to know whether a property has a clear line of sight due to no

buildings blocking it, or just that no building height data was available. As mentioned above, this still accounts for 84% of properties - but these are all in the larger conurbations. The properties that "can see" and "cannot see" are, of course, also different. The building height results, then, say more about the impact of wind turbines in urban areas than the non-building height sample.

The main difference in the building height result is in the nearest distance band where the effects on house price growth for properties whose line of sight is blocked by a building are noticeably smaller in comparison to those with line of sight blocked by terrain. With terrain only, visible and non-visible appeared to show a quite different response (Figure 6), but when the building height data are included (Figure 7), the impact of visible and non-visible turbines both have the same direction of change as distance is increased (though again, the wide confidence intervals mean there is considerable uncertainty surrounding the estimates).

The pattern of difference between sub-100-metre turbines (Figure A3(E)) and those over (Figure A3(F)) is similar to the terrain-based results once the uncertainty surrounding estimates is taken into account. For turbines less than 100 metres that can be seen despite building height, there appear to be large impacts on the price growth of properties in close proximity, and these impacts diminish at further distances, but the confidence intervals are so wide, we cannot be sure that the effects are different to zero for any of the distance bands, visible or non-visible. Much more precise results are available for turbines over 100m with statistically significant positive effects for the second distance band (2-3km) in Figure A3(F).

Summary and possible explanations for the results

In summary, we have not found any consistent evidence of a negative impact of wind turbines on house price growth. Generally speaking the effect is either positive at particular distance bands (2-3km) or not distinguishable from zero.

Note again that a zero effect does not mean that house price growth has flat-lined. Rather, it means that there is no significant difference between the house price growth of the treatment group (properties close to turbines) and that of the control group (properties far away from turbines).

A positive effect means that the treatment group has a higher rate of house price growth than the control group. The repeat sales analysis, for example, finds a positive effect of 2% for houses in the 2-3km distance band that can see a turbine (Figure 6). This means that the value of those houses went up by 2% more than the increase in value of dwellings in the control group.

We also find some evidence that the impact of wind turbines on house price growth appears to vary across different regions of Scotland. This finding has not, as far as we are aware, been systematically tested in previous UK studies using the rigorous methods applied here.

There is some evidence from the results that property prices respond differently to wind turbines in different parts of Scotland. It must be emphasised, this finding is somewhat tentative. Using the current method, sample sizes are too small to be fully reliable. However, it does suggest that while some areas see the positive impacts described above, others may see negative impacts.

Results for Angus/Dundee and Clackmannanshire/Fife regions, all clustered north of the Firth of Forth, appear to see some negative impacts for visible turbines, though most of these have confidence intervals crossing or just touching zero. In contrast, North and South Lanarkshire show the most positive price impacts at close distances. Other regions either produce no geographical results due to data limitations, or are very mixed.

Our data do not provide sufficient information to enable us to rigorously measure and test the underlying causes of these differences which may be interconnected and complex. Differential impacts may arise, for example, from interactions between variations in physical terrain, urban social structures, local approaches to turbine development policy and community engagement.

We now conclude the report by offering a number of possible explanations for our findings.

Heterogeneous and changing preferences

The reason our results are consistently different to those reported by Gibbons (2014) might be because attitudes towards wind farms may be different in Scotland than in other parts of the UK, and may also vary significantly within Scotland, and between individuals. Attitudes may also have varied over time – e.g. in response to public debates about energy futures or rural economic development. So our complex findings may reflect genuine complexity and fluidity in the preferences and attitudes of homeowners across Scotland over the time period considered.

Location of turbines

In Scotland, a much higher proportion of turbines are likely to be located on moors and mountains, and in much more remote areas than in England and Wales. These differences in terrain might be another important reason for the discrepancies between our results and those of Gibbons (2014), as might the potential alternative uses of the land on which turbines are constructed. For example, in remote mountain locations, there may be fewer alternative commercially viable uses for the land and so the opportunity cost in terms of foregone alternative revenue streams from the land may be smaller. In contrast, high quality farmland locations in England and Wales may well have more valuable

alternative uses that have to be foregone, both now and in the future, if turbines are constructed. This may itself affect the attitudes of, and financial impact on, local residents and businesses.

Amenity and economic benefits

The positive house price impacts presented above may also reflect the fact that some wind farms provide economic and leisure benefits to the surrounding areas.

- E.g.1: The Whitelee wind farm had 25,000 visitors in the first two years of opening²³ and provides 130kms of tracks for walkers, cyclists, horse riders and dog walkers. These benefits may be substantial and may offset any negative aesthetic or noise effects. The positive effect of such amenities might be particularly strong if the previous land use was essentially barren and of little aesthetic merit. The effects, positive and negative, are likely to vary geographically but not necessarily in the same way.
- E.g.2: Some renewable energy companies provide community and development funds to fund a range of projects that benefit the locality and potentially generate employment. The SSE Clyde wind farm fund²⁴, for example, is expected to provide a total of £17.5 million for local projects that boost local investment and employment, offer training, prevent poverty, or benefit the local or social environment in some way. Such initiatives may improve the quality of life of local residents and increase house prices accordingly.

Patterns of social stratification

Attitudes towards wind turbines and the economic benefits may vary across different social and economic groups. If the location of these groups relative to the location of wind farms varies (e.g. because affluent households are more concentrated in the outskirts in some cities than in others) then the house price responses might vary depending on location.

For example, Kavanagh, Lee and Pryce (2016)²⁵ find that poverty is much more concentrated in the inner city in Dundee than it is in Edinburgh. The maps in Figure 11 below make the same point using the Scottish Index of Multiple Deprivation. Note also that Kavanagh, Lee and Pryce (2016) identify significant change in the geographic patterns of poverty between 2001 and 2010. Since wind turbines tend to be located in rural areas, households living near the edge of the city are most likely to be affected, either positively or negatively, and variations in the pattern of wealth over time and between cities might affect the pattern of house price impact.

²³ <http://www.pfr.co.uk/cloich/15/Wind-Power/23/Tourism/>

²⁴ See for example

http://www.southlanarkshire.gov.uk/info/200168/getting_involved_in_your_community/571/sse_clyde_wind_farm_fund

²⁵ Kavanagh, L., Lee, D. and Pryce, G. (forthcoming) Is Poverty Decentralising? Quantifying Uncertainty in the Decentralisation of Urban Poverty. Annals of the American Association of Geographers, freely available here: <http://bit.ly/2dAihAX>

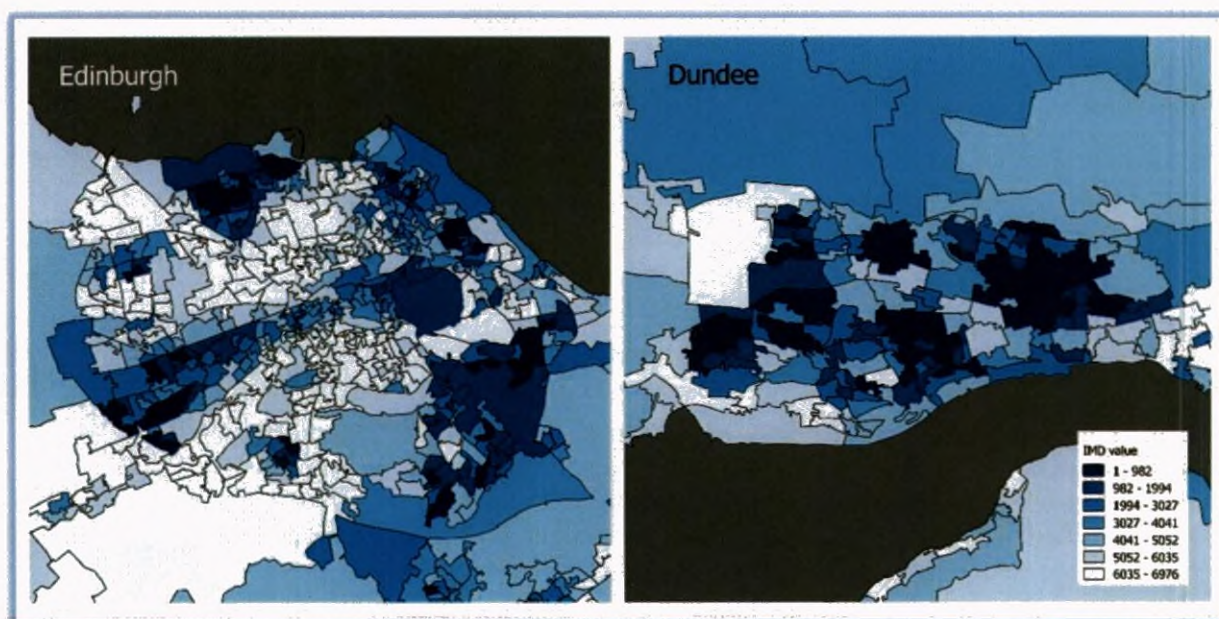


Figure 11: 2011 Scottish Index of Multiple Deprivation in Edinburgh and Dundee. Lower values (darker blue) are more deprived areas, higher values are less deprived.

Overall, those who are likely to be able to see a wind turbine typically live in lower value houses (and presumably have lower incomes) than those who cannot (Figure 12). It may be that those on lower incomes are less averse to wind turbines, perhaps because the marginal benefit of any community fund or other positive spillover from wind farm projects is larger relative to their disposable income.

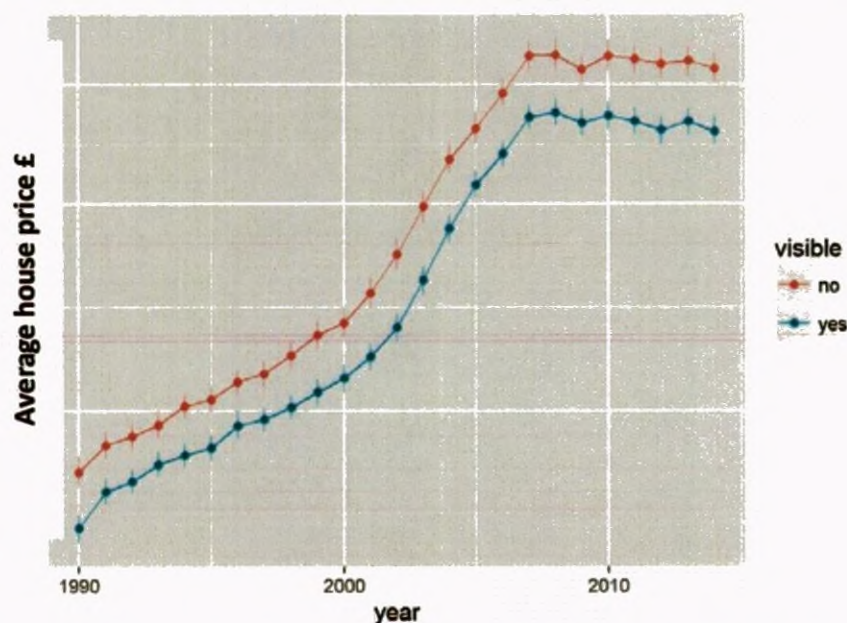


Figure 12: Average annual house prices (plotted on log scale) for houses that will have a turbine in sight at some point within the timeframe of the study vs. those that do not

Interactions between multiple causes

These explanations are not mutually exclusive. It is likely that they affect house prices simultaneously, and to varying degrees in different locations.

These forces may also reinforce or negate each other. They may each wax and wane over time and have different effects at different spatial scales leading to a complex and fluid set of potential outcomes at each point in time.

Further research would be needed to identify which of these effects is most prevalent and persistent. However, it should be noted that the data we collated for this project are unlikely to be sufficient to disentangle these effects in a robust way.

Appendix: Sensitivity analysis

Introduction

We noted above that we use a "fixed effect" methodology to control for a wide range of factors that we cannot observe or measure directly. Provided these factors remain fairly constant over time, we can control for their impact on price trends by introducing additional categorical variables into the analysis. All of the results presented in this report include basic fixed effects that control for differences in dwelling attributes, such as number of bedrooms, which we assume remain constant over time.

We also experimented with a wide number of additional controls. This allows us to test whether our results are robust to changes in how the analysis is set up. For example, we included fixed effects that allow different house price effects to occur over time for: the land gradient (for each individual property); elevation (height above sea level for each property); and aspect (which compass direction the property's slope is facing, indicating which direction their predominant view is likely to be). We also included controls for different price effects across distance rings and we allowed house prices to differ between Scotland's four NUTS2 regions and include a set of region-by-year interactions.

The impacts of these different specifications are presented in the graphs below for each of main categories of results presented under the labels A1, A2, and A3 which relate to the headings used in the main body of the report:

- Figure A1 reports sensitivity analysis for Result #1: Analysis based on Postcode Averages & Wind Farm Centre-Points ('centroids') (Gibbons),
- Figure A2 reports sensitivity analysis for Result #2: Analysis based on Repeat Sales & Individual Turbines
- Figure A3 reports sensitivity analysis for Result #3: Analysis based on Repeat Sales & Individual Turbines, Taking into Account Building Heights

You will see that each of the three figures contains eight sub-graphs, labelled (A) to (H) which give results for each type of fixed effects analysis. The labels for each are explained below:

The first sub-figure, labelled (A), is the "basic" fixed effects used in all analyses:

- **(A) "properties"**: includes fixed effects for time and properties. Note that these results are the same as the results used in the main sections above: they include the same time fixed effects and the property-level fixed effects as those used in Figures 5, 6 and 7 and follow the method described in the "Analysis Step 2" section above. We reproduce them below for ease of comparison with the additional results.

Sub-figures (B) to (D) in Figures A1, A2 and A3 below each add an extra fixed effect on top of the last. In order, these are:

- **(B) "geography"**: fixed effects for slope, elevation and aspect;
- **(C) "rings"**: fixed effects for properties in each distance ring from turbines (or wind farms for figure A1);
- **(D) "NUTS2"**: fixed effects for Scotland's four NUTS2 regions.

Each sensitivity analysis includes a further four sub-figures. These run separate analyses on a particular subset of the data, with each of them using the full set of fixed effects. All three break down properties by their distance from the Scottish coast:

- **(G) "Coast < 2km"**: contains only coastal properties – i.e. those within 2km of the coast;
- **(H) "Coast > 2km"**: contains only inland properties – i.e. those located 2km or more beyond any coastal point.

Sub-figures (E) and (F) vary depending on whether the analysis is based on postcodes/wind farm centre-points or individual dwellings/turbines:

In **Figure A1** the analysis is based on postcode and wind farm centre-points and the results are broken down by wind farm size:

- **A1(E) "Single turbines"**: looks just at single turbine sites;
- **A1(F) "More than one turbine"**: looks at sites with more than one turbine.

In **Figures A2 and A3**, the analysis is based on individual turbines (rather than entire wind farms), and so we can estimate the impact of turbine height:

- **A2(E) and A3(E) "Turbines < 100m"**: plots the impact of turbines that are less than 100m tall;
- **A2(F) and A3(F) "Turbines > 100m"**: plots the impact of turbines over 100m tall.

Note that all graphs in the appendix have the same scale for the vertical axis, which is limited to the plus/minus 15% price change interval. This was done to make each sub-figure directly comparable. Any confidence intervals (i.e. the vertical bars plotted for each estimate) beyond this range are cut off at the 15% limit.

Sensitivity analysis for result #1: based on Postcode Averages & Wind Farm Centre-Points ('centroids') (Gibbons)

The results in the graphs (E) and (F) of Figure A1 allow us to compare the effects of "wind farms" consisting of single turbines (graph A1(E)) and those with two turbines or more (graph A1(F)). Single-turbine effects have wider confidence intervals making the estimates less precise and not statistically different from zero. The estimates are also noticeably less precise for coastal locations (A1(G)) than for inland properties (A1(H)). Controlling for "geography" using fixed effects for slope, elevation and aspect (A1(B)), distance rings (A1(C)) and NUTS2 region (A1(D)) yields relatively precise positive house price effects particularly for the 2-3km distance band.

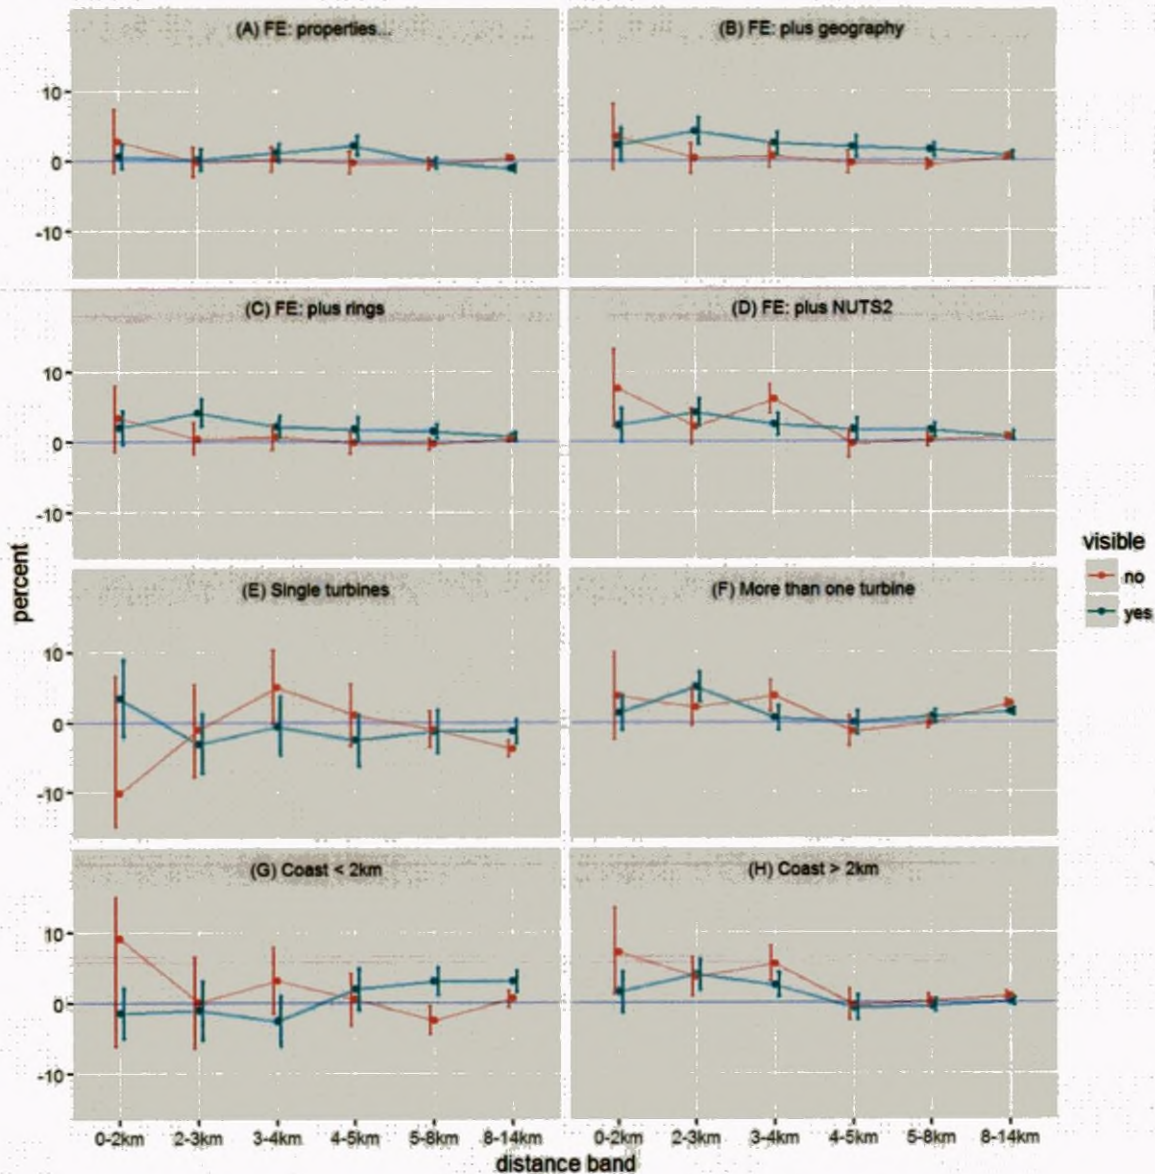


Figure A1: Percent difference in the change of house price
(Postcode/wind farm centroids, whole wind farm visible / not visible)

Sensitivity analysis for result #2: based on Repeat Sales & Individual Turbines

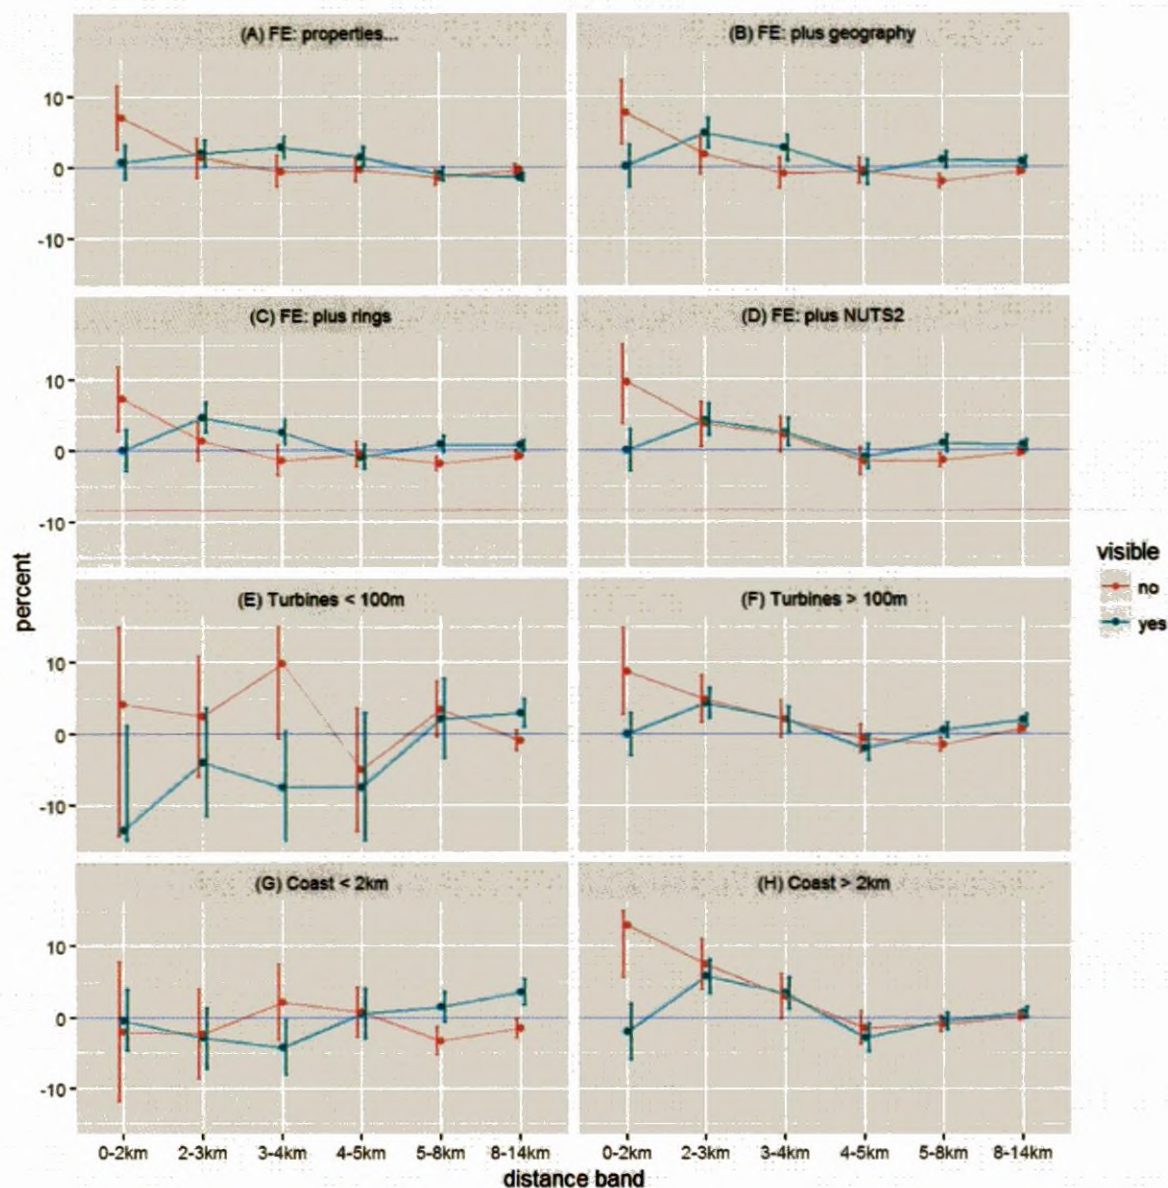


Figure A2: Percent difference in the change of house price

(All repeat sales, turbine visible / not visible)

Sensitivity analysis for result #3: based on Repeat Sales & Individual Turbines and Taking into Account Building Heights

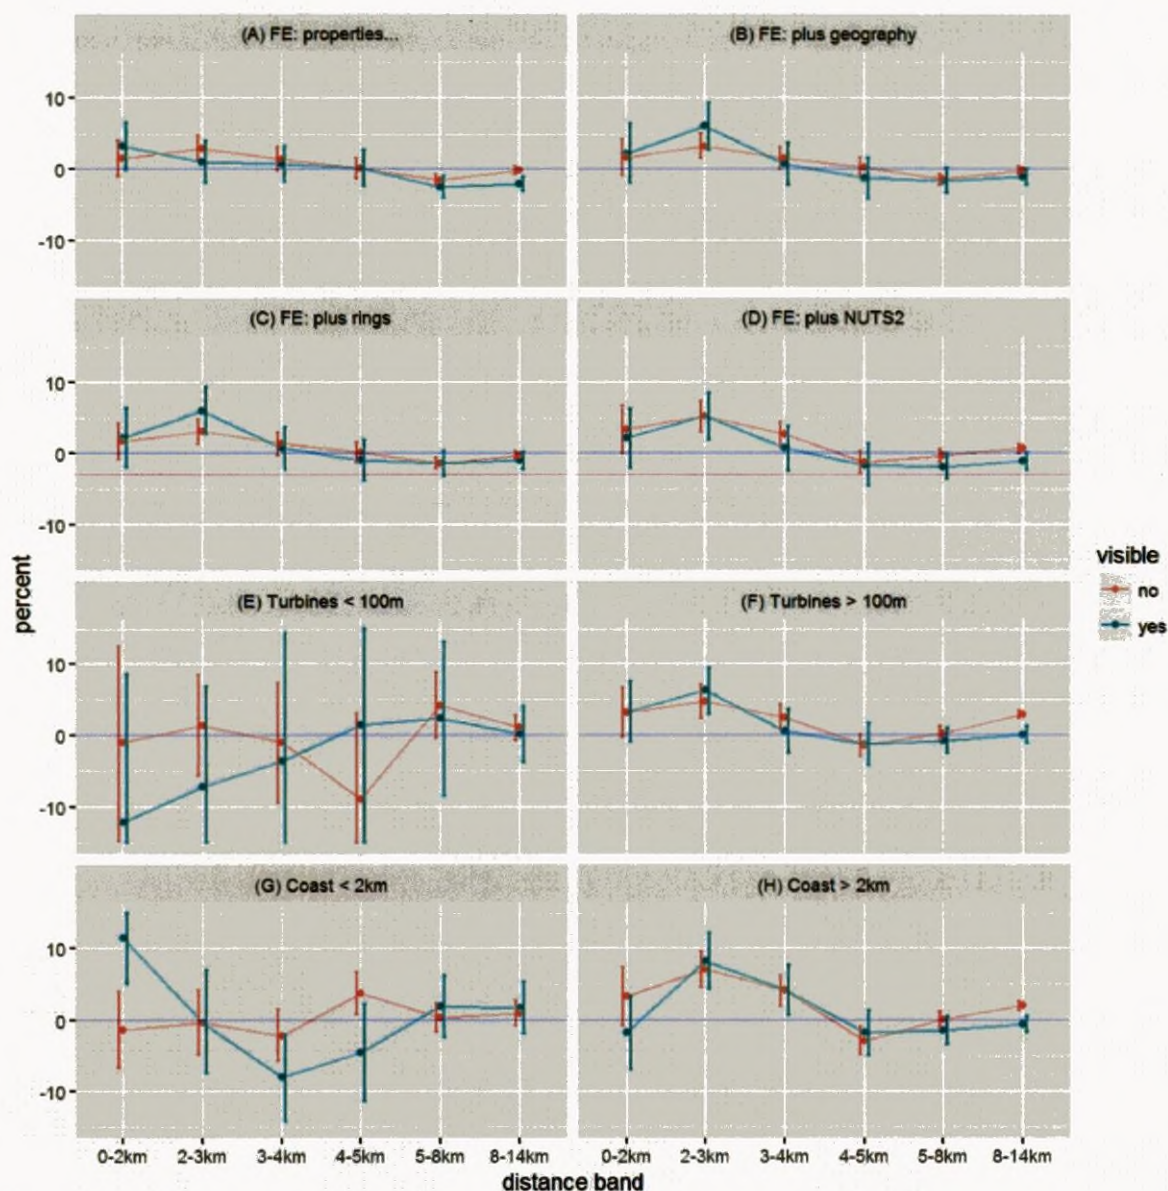


Figure A3: Percent difference in the change of house price
(All repeat sales, turbine visible / not visible accounting for building heights)

Acknowledgements

This work was partly funded by the Economic and Social Research Council (ESRC) through the Applied Quantitative Methods Network: Phase II, Grant Number ES/K006460/1



APPENDIX 5-2

**WIND FARMS & HEALTH
LITERATURE REVIEW
(CHAPMAN, 2015)**

Summary of main conclusions reached in 25 reviews of the research literature on wind farms and health.

Compiled by Prof Simon Chapman, School of Public Health and Teresa Simonetti, Sydney University Medical School

simon.chapman@sydney.edu.au

Updated 10 April 2015.

1. [Council of Canadian Academies](#) (2015). Understanding the evidence. Wind Turbine Noise.
2. Schmidt JH, Klokner M (2014) Health effects related to wind turbine noise exposure: a systematic review. [PLoS ONE](#) 9(12): e114183. doi:10.1371/journal.pone.0114183
3. 2014: McCunney RJ, Mundt KA, Colby WD, Dobie R, Kaliski K, Blais M. Wind turbines and health: a critical review of the scientific literature. [Journal of Occupational & Environmental Medicine](#) 2014; 56(11):pe108-130.
4. 2014: Knopper LD, Olson CA, McCallum LC, Whitfield Aslund ML, Berger RG, Souweine K, McDaniel M. Wind turbines and human health. [Frontiers in Public Health](#) 2014; 19 June
5. 2014: Arra I, Lynn H, Barker K, Ogburne C, Regalado S. Systematic review 2013: association between wind turbines and human distress. [Cureus](#) 6(5): e183. doi:10.7759/cureus.183 [Note: this review is a very poor quality paper published in a non-indexed, pay-to-publish journal. A detailed critique of it can be found at the end of this file.]
6. 2014: National Health and Medical Research Council (Australia). University of Adelaide [full report](#) (296pp) and [draft consultation report](#) (26pp). [Final Report](#) (Feb 15 2015)
7. 2013: [VTT Technical Research Centre of Finland](#). (in Finnish) – summary at end of document
8. 2013: [Department of Health, Victoria](#) (Australia) Wind farms, sound and health.
9. 2012: [Massachusetts Department of Environmental Protection](#). Independent Expert Science Panel Releases Report on Potential Health Effects of Wind Turbines
10. 2012: [Oregon Wind Energy Health Impact Assessment](#).
11. 2011: Fiumicelli D. Windfarm noise dose-response: a literature review. [Acoustics Bulletin](#) 2011; Nov/Dec:26-34 [copies available from simon.chapman@sydney.edu.au]
12. 2011: Bolin K et al. Infrasound and low frequency noise from wind turbines: exposure and health effects. [Environmental Res Let](#) 2011;
13. 2010: Knopper LD, Ollsen CA. Health effects and wind turbines: a review of the literature. [Environmental Health](#) 2010; 10:78
14. 2010: [UK Health Protection Agency](#) Report on the health effects of infrasound
15. 2010: [NHMRC \(Australia\)](#) Rapid Review of the evidence
16. 2010: Chief Medical Officer of Health in [Ontario](#)
17. 2010: [UK Health Protection Agency](#). Environmental noise and health in the UK. A report by the Ad Hoc Expert Group on Noise and Health. (this report is about all environmental noise)

18. 2009: [Minnesota Department of Health](#). Environmental Health Division. Public Health Impacts of Wind Turbines.
19. 2009: [Colby et al.](#) Wind Turbine Sound and Health Effects: An Expert Panel Review.
20. 2008: [Chatham-Kent Public Health Unit](#).
21. 2007: [National Research Council \(USA\)](#): Impact of wind energy development on humans (Chapter 4: pp97-120) of: Environmental Impacts of Wind-Energy Projects.
22. 2006: Context and Opinion Related to the Health Effects of Noise Generated by Wind Turbines, [Agence Française de Sécurité Sanitaire de l'Environnement et du Travail](#)(Affset), 2006. (in French only)
23. 2005: Jakobsen J. Infrasound emission from wind turbines. *J Low Frequency Noise, Vibration and Active Control* 2005; 24(3):145-155
24. 2004: Leventhall G. Low frequency noise and annoyance. [Noise & Health](#) 2004;.6(23):59-72
25. 2003: Eja Pedersen's Review for the [Swedish EPA](#)

Reviews of the evidence - extracted highlights

Direct health effects from noise and WTS

- "There is no consistent evidence that noise from wind turbines—whether estimated in models or using distance as a proxy—is associated with self-reported human health effects. Isolated associations may be due to confounding, bias or chance." NHMRC (2014) [full report](#)
- "There are no direct pathological effects from wind farms and that any potential impact on humans can be minimised by following existing planning guidelines." *Source: NHMRC 2010*
http://www.nhmrc.gov.au/files/nhmrc/publications/attachments/new0048_evidence_review_wind_turbines_and_health.pdf
- "There is no evidence that the audible or sub-audible sounds emitted by wind turbines have any direct adverse physiological effects." *Source: Colby 2009 review*
http://199.88.77.35/EFiles/docs/CD/PlanCom/10_0426_IT_100416160206.pdf
- "... surveys of peer-reviewed scientific literature have consistently found no evidence linking wind turbines to human health concerns." *Source: CanWEA*
<http://www.canwea.ca/pdf/CanWEA%20-%20Addressing%20concerns%20with%20wind%20turbines%20and%20human%20health.pdf>
- "There is insufficient evidence that the noise from wind turbines is directly... causing health problems or disease." *Source: Massachusetts review*
http://www.mass.gov/dep/energy/wind/turbine_impact_study.pdf

- "There is no reason to believe, based on the levels and frequencies of the sounds and... sound exposures in occupational settings, that the sounds from wind turbines could plausibly have direct adverse health consequences." *Source: Colby 2009 review*
http://199.88.77.35/EFiles/docs/CD/PlanCom/10_0426_IT_100416160206.pdf
 - "... while some people living near wind turbines report symptoms such as dizziness, headaches, and sleep disturbance, the scientific evidence available to date does not demonstrate a direct causal link between wind turbine noise and adverse health effects. The sound level from wind turbines at common residential setbacks is not sufficient to cause hearing impairment or other direct health effects..." *Source: Ontario CMOH Report*
http://www.health.gov.on.ca/en/public/publications/ministry_reports/wind_turbine/wind_turbine.pdf
 - "... the audible noise created by a wind turbine, constructed at the approved setback distance does not pose a health impact concern." *Source: Chatham-Kent Public Health Unit*
<http://www.harvestingwindsupport.com/blog/wp-content/uploads/2011/03/Chatham-KentHealth-and-Wind-.pdf>
 - There is no evidence for a set of health effects, from exposure to wind turbines that could be characterized as a "Wind Turbine Syndrome." *Source: Massachusetts review*
http://www.mass.gov/dep/energy/wind/turbine_impact_study.pdf
 - "... there is not an association between noise from wind turbines and measures of psychological distress or mental health problems." *Source: Massachusetts review*
http://www.mass.gov/dep/energy/wind/turbine_impact_study.pdf
 - "Evidence that environmental noise damages mental health is... inconclusive." *Source: Ad Hoc Expert Group on Noise and Health*
http://www.hpa.org.uk/webc/HPAwebFile/HPAweb_C/1279888026747
 - "...no association was found between road traffic noise and overall psychological distress..." *Source: Ad Hoc Expert Group on Noise and Health*
http://www.hpa.org.uk/webc/HPAwebFile/HPAweb_C/1279888026747
 - "To date, no peer reviewed scientific journal articles demonstrate a causal link between people living in proximity to modern wind turbines, the noise (audible, low frequency noise, or infrasound) they emit and resulting physiological health effects." *Source: Knopper&Ollson review*
<http://www.ehjournal.net/content/pdf/1476-069X-10-78.pdf>
"... there is no scientific evidence that noise at levels created by wind turbines could cause health problems other than annoyance..." *Source: Eja Pedersen 2003 Review*
<http://www.naturvardsverket.se/Documents/publikationer/620-5308-6.pdf>
- "None of the... evidence reviewed suggests an association between noise from wind turbines and pain and stiffness, diabetes, high blood pressure, tinnitus, hearing

impairment, cardiovascular disease, and headache/migraine." *Source: Massachusetts review* http://www.mass.gov/dep/energy/wind/turbine_impact_study.pdf

"...there are no evidences that noise from wind turbines could cause cardiovascular and psycho-physiological effects." *Source: Eja Pedersen 2003 Review* <http://www.naturvardsverket.se/Documents/publikationer/620-5308-6.pdf>

"...there was no evidence that environmental noise was related to raised blood pressure..." *Source: Ad Hoc Expert Group on Noise and Health* http://www.hpa.org.uk/webc/HPAwebFile/HPAweb_C/1279888026747

- "The health impact of the noise created by wind turbines has been studied and debated for decades with no definitive evidence supporting harm to the human ear." *Source: Chatham-Kent Public Health Unit* <http://www.harvestingwindsupport.com/blog/wp-content/uploads/2011/03/Chatham-KentHealth-and-Wind-.pdf>
- "The electromagnetic fields produced by the generation and export of electricity from a wind farm do not pose a threat to public health..." *Source: NHMRC 2010* http://www.nhmrc.gov.au/files/nhmrc/publications/attachments/new0048_evidence_review_wind_turbines_and_health.pdf
- "... no consistent associations were found between wind turbine noise exposure and symptom reporting, e.g. chronic disease, headaches, tinnitus and undue tiredness." *Source: Bolin et al 2011 Review* [http://iopscience.iop.org/1748-9326_6_3_035103.pdf](http://iopscience.iop.org/1748-9326/6/3/035103/pdf/1748-9326_6_3_035103.pdf)
- "... low level frequency noise or infrasound emitted by wind turbines is minimal and of no consequence... Further, numerous reports have concluded that there is no evidence of health effects arising from infrasound or low frequency noise generated by wind turbines." *Source: NHMRC 2010* http://www.nhmrc.gov.au/files/nhmrc/publications/attachments/new0048_evidence_review_wind_turbines_and_health.pdf
- "... renewable energy generation is associated with few adverse health effects compared with the well documented health burdens of polluting forms of electricity generation..." *Source: NHMRC 2010* http://www.nhmrc.gov.au/files/nhmrc/publications/attachments/new0048_evidence_review_wind_turbines_and_health.pdf
- "Although opposition to wind farms on aesthetic grounds is a legitimate point of view, opposition to wind farms on the basis of potential adverse health consequences is not justified by the evidence." *Source: Chatham-Kent Public Health Unit* <http://www.harvestingwindsupport.com/blog/wp-content/uploads/2011/03/Chatham-KentHealth-and-Wind-.pdf>
- "What is apparent is that numerous websites have been constructed by individuals or groups to support or oppose the development of wind turbine projects, or media sites

reporting on the debate. Often these websites state the perceived impacts on, or benefits to, human health to support the position of the individual or group hosting the website. The majority of information posted on these websites cannot be traced back to a scientific, peer-reviewed source and is typically anecdotal in nature. In some cases, the information contained on and propagated by internet websites and the media is not supported, or is even refuted, by scientific research. This serves to spread misconceptions about the potential impacts of wind energy on human health..." Source: Knopper&Ollson review <http://www.ehjournal.net/content/pdf/1476-069X-10-78.pdf>

- Afsset was mandated by the Ministries responsible for health and the environment to conduct a critical analysis of a report issued by the *Académie nationale de médecine* that advocated the use of a minimum 1,500 metre setback distance for 2.5 MW wind turbines or more. The Affset report concluded that "It appears that the noise emitted by wind turbines is not sufficient to result in direct health consequences as far as auditory effects are concerned. [...] A review of the data on noise measured in proximity to wind turbines, sound propagation simulations and field surveys demonstrates that a permanent definition of a minimum 1,500 m setback distance from homes, even when limited to windmills of more than 2.5 MW, does not reflect the reality of exposure to noise and does not seem relevant."

Annoyance

- "... wind turbine noise is comparatively lower than road traffic, trains, construction activities, and industrial noise." Source: Chatham-Kent Public Health Unit <http://www.harvestingwindsupport.com/blog/wp-content/uploads/2011/03/Chatham-KentHealth-and-Wind-.pdf>
- "There is consistent evidence that noise from wind turbines—whether estimated in models or using distance as a proxy—is associated with annoyance, and reasonable consistency that it is associated with sleep disturbance and poorer sleep quality and quality of life. However, it is unclear whether the observed associations are due to wind turbine noise or plausible confounders" NHMRC (2014) [full report](#)
- "The perception of noise depends in part on the individual - on a person's hearing acuity and upon his or her subjective tolerance for or dislike of a particular type of noise. For example, a persistent "whoosh" might be a soothing sound to some people even as it annoys others." Source: NRC 2007 http://www.vawind.org/assets/nrc/nrc_wind_report_050307.pdf
- "... some people might find [wind turbine noise annoying. It has been suggested that annoyance may be a reaction to the characteristic "swishing" or fluctuating nature of wind turbine sound rather than to the intensity of sound." Source: Ontario CMOH Report

http://www.health.gov.on.ca/en/public/publications/ministry_reports/wind_turbine/wind_turbine.pdf

- "... being annoyed can lead to increasing feelings of powerlessness and frustration, which is widely believed to be at least potentially associated with adverse health effects over the longer term." *Source: Ad Hoc Expert Group on Noise and Health*
http://www.hpa.org.uk/webc/HPAwebFile/HPAweb_C/1279888026747
- "Wind turbine annoyance has been statistically associated with wind turbine noise, but found to be more strongly related to visual impact, attitude to wind turbines and sensitivity to noise." *Source: Knopper&Ollson review*
<http://www.ehjournal.net/content/pdf/1476-069X-10-78.pdf>
- "... self reported health effects like feeling tense, stressed, and irritable, were associated with noise annoyance and not to noise itself..." *Source: Knopper&Ollson review*
<http://www.ehjournal.net/content/pdf/1476-069X-10-78.pdf>
- "... many of the self reported health effects are associated with numerous issues, many of which can be attributed to anxiety and annoyance." *Source: Knopper&Ollson review*
<http://www.ehjournal.net/content/pdf/1476-069X-10-78.pdf>
- "To date, no peer reviewed articles demonstrate a direct causal link between people living in proximity to modern wind turbines, the noise they emit and resulting physiological health effects. If anything, reported health effects are likely attributed to a number of environmental stressors that result in an annoyed/stressed state in a segment of the population." *Source: Knopper&Ollson review*
<http://www.ehjournal.net/content/pdf/1476-069X-10-78.pdf>
- "... some community studies are biased towards over-reporting of symptoms because of an explicit link between...noise and symptoms in the questions inviting people to remember and report more symptoms because of concern about noise." *Source: Ad Hoc Expert Group on Noise and Health*
http://www.hpa.org.uk/webc/HPAwebFile/HPAweb_C/1279888026747
- "... it is probable that some persons will inevitably exhibit negative responses to turbine noise wherever and whenever it is audible, no matter what the noise level." *Source: Fiumicelli review abstract*
- "The major source of uncertainty in our assessment is related to the subjective nature of response to sound, and variability in how people perceive, respond to, and cope with sound." *Source: Oregon review*
<http://public.health.oregon.gov/HealthyEnvironments/TrackingAssessment/HealthImpactAssessment/Documents/Oregon%20Wind%20Energy%20HIA%20Public%20comment.pdf>
- "... sleep difficulties, as well as feelings of uneasiness, associated with noise annoyance could be an effect of the exposure to noise, although it could just as well be that

respondents with sleeping difficulties more easily appraised the noise as annoying."

Source: NHMRC 2010

http://www.nhmrc.gov.au/files/nhmrc/publications/attachments/new0048_evidence_review_wind_turbines_and_health.pdf

- "Even noise that falls within known safety limits is subjective to the recipient and will be received and subsequently perceived positively or negatively." *Source: Chatham-Kent Public Health Unit* <http://www.harvestingwindsupport.com/blog/wp-content/uploads/2011/03/Chatham-KentHealth-and-Wind-.pdf>
- "... annoyance was strongly correlated with a negative attitude toward the visual impact of wind turbines on the landscape..." *Source: NHMRC 2010*
http://www.nhmrc.gov.au/files/nhmrc/publications/attachments/new0048_evidence_review_wind_turbines_and_health.pdf
- "Respondents tended to report more annoyance when they also noted a negative effect on landscape, and ability to see the turbines was strongly related to the probability of annoyance." *Source: Minnesota Health Dept 2009*
<http://www.health.state.mn.us/divs/eh/hazardous/topics/windturbines.pdf>
- "[It is proposed that annoyance is not a direct health effect but an indication that a person's capacity to cope is under threat. The person has to resolve the threat or their coping capacity is undermined, leading to stress related health effects... Some people are very annoyed at quite low levels of noise, whilst others are not annoyed by high levels." *Source: NHMRC 2010*
http://www.nhmrc.gov.au/files/nhmrc/publications/attachments/new0048_evidence_review_wind_turbines_and_health.pdf
- "Further, sounds, such as repetitive but low intensity noise, can evoke different responses from individuals... Some people can dismiss and ignore the signal, while for others, the signal will grow and become more apparent and unpleasant over time... These reactions may have little relationship to will or intent, and more to do with previous exposure history and personality." *Source: Minnesota Health Dept 2009*
<http://www.health.state.mn.us/divs/eh/hazardous/topics/windturbines.pdf>
- "Stress and annoyance from noise often do not correlate with loudness. This may suggest [that other factors impact an individual's reaction to noise... individuals with an interest in a project and individuals who have some control over an environmental noise are less likely to find a noise annoying or stressful." *Source: Minnesota Health Dept 2009* <http://www.health.state.mn.us/divs/eh/hazardous/topics/windturbines.pdf>
- "There is a possibility of learned aversion to low frequency noise, leading to annoyance and stress..." *Source: Leventhall 2005 review*
<http://www.noiseandhealth.org/article.asp?issn=1463-1741;year=2004;volume=6;issue=23;spage=59;epage=72;aulast=Leventhall>

- "Noise produced by wind turbines generally is not a major concern for humans beyond a half mile or so because various measures to reduce noise have been implemented in the design of modern turbines." *Source: NRC 2007*
http://www.vawind.org/assets/nrc/nrc_wind_report_050307.pdf
- "Noise... levels from an onshore wind project are typically in the 35-45 dB(A) range at a distance of about 300 meters... These are relatively low noise or sound-pressure levels compared with other common sources such as a busy office (~60 dB(A)), and with nighttime ambient noise levels in the countryside (~20-40 dB(A))." *Source: NRC 2007*
http://www.vawind.org/assets/nrc/nrc_wind_report_050307.pdf
- "Complaints about low frequency noise come from a small number of people but the degree of distress can be quite high. There is no firm evidence that exposure to this type of sound causes damage to health, in the physical sense, but some people are certainly very sensitive to it." *Source: Ad Hoc Expert Group on Noise and Health*
http://www.hpa.org.uk/webc/HPAwebFile/HPAweb_C/1279888026747
- "... there is the theoretical possibility that annoyance may lead to stress responses and then to illness. If there is no annoyance then there can be no mechanism for any increase in stress hormones by this pathway... if stress-related adverse health effects are mediated solely through annoyance then any mitigation plan which reduces annoyance would be equally effective in reducing any consequent adverse health effects. It would make no difference whether annoyance reduction was achieved through actual reductions in sound levels, or by changes in attitude brought about by some other means." *Source: Ad Hoc Expert Group on Noise and Health*
http://www.hpa.org.uk/webc/HPAwebFile/HPAweb_C/1279888026747

Infrasound

- "Infrasound is audible when the sound levels are high enough. The hearing threshold for infrasound is much higher than other frequencies. Infrasound from wind farms is at levels well below the hearing threshold and is therefore inaudible to neighbouring residents. There is no evidence that sound which is at inaudible levels can have a physiological effect on the human body. This is the case for sound at any frequency, including infrasound."
[http://docs.health.vic.gov.au/docs/doc/5593AE74A5B486F2CA257B5E0014E33C/\\$FILE/Wind%20farms,%20sound%20and%20%20health%20-%20Technical%20information%20WEB.pdf](http://docs.health.vic.gov.au/docs/doc/5593AE74A5B486F2CA257B5E0014E33C/$FILE/Wind%20farms,%20sound%20and%20%20health%20-%20Technical%20information%20WEB.pdf)
- "Claims that infrasound from wind turbines directly impacts the vestibular system have not been demonstrated scientifically... evidence shows that the infrasound levels near wind turbines cannot impact the vestibular system."
<http://www.mass.gov/dep/public/press/0112wind.htm>
- "There is no evidence that infrasound ... [from wind turbines ... contributes to perceived annoyance or other health effects." *Source: Bolin et al 2011 Review*
http://iopscience.iop.org/1748-9326/6/3/035103/pdf/1748-9326_6_3_035103.pdf

- "There is no consistent evidence of any physiological or behavioural effect of acute exposure to infrasound in humans." *Source: UK HPA Report*
http://www.hpa.org.uk/webc/HPAwebFile/HPAweb_C/1265028759369
- "... self reported health effects of people living near wind turbines are more likely attributed to physical manifestation from an annoyed state than from infrasound." *Source: Knopper&Ollson review* <http://www.ehjournal.net/content/pdf/1476-069X-10-78.pdf>
- "... infrasound from current generation upwind model turbines [is well below the pressure sound levels at which known health effects occur. Further, there is no scientific evidence to date that vibration from low frequency wind turbine noise causes adverse health effects." *Source: Ontario CMOH Report*
http://www.health.gov.on.ca/en/public/publications/ministry_reports/wind_turbine/wind_turbine.pdf
- "It would appear... that infrasound alone is hardly responsible for the complaints... from people living up to two km from the large downwind turbines." *Source: Jakobsen 2005 review* <http://multi-science.metapress.com/content/w6r4226247q6p416/>
- "From a critical survey of all known published measurement results of infrasound from wind turbines it is found that wind turbines of contemporary design with the rotor placed upwind produce very low levels of infrasound. Even quite close to these turbines the infrasound level is far below relevant assessment criteria, including the limit of perception." *Source: Jakobsen 2005 review* <http://multi-science.metapress.com/content/w6r4226247q6p416/>
- "With older downwind turbines, some infrasound also is emitted each time a rotor blade interacts with the disturbed wind behind the tower, but it is believed that the energy at these low frequencies is insufficient to pose a health hazard." *Source: NRC 2007* http://www.vawind.org/assets/nrc/nrc_wind_report_050307.pdf

Shadow flicker

- "Scientific evidence suggests that shadow flicker [from the rotating blades of wind turbines does not pose a risk for eliciting seizures as a result of photic stimulation." *Source: Massachusetts review*
http://www.mass.gov/dep/energy/wind/turbine_impact_study.pdf
- Shadow flicker from wind turbines... is unlikely to cause adverse health impacts in the general population. The low flicker rate from wind turbines is unlikely to trigger seizures in people with photosensitive epilepsy. Further, the available scientific evidence suggests that very few individuals will be annoyed by the low flicker frequencies expected from most modern wind turbines." *Source: Oregon review*
<http://public.health.oregon.gov/HealthyEnvironments/TrackingAssessment/HealthImpa>

[ctAssessment/Documents/Oregon%20Wind%20Energy%20HIA%20Public%20comment.pdf](http://public.health.oregon.gov/HealthyEnvironments/TrackingAssessment/HealthImpactAssessment/Documents/Oregon%20Wind%20Energy%20HIA%20Public%20comment.pdf)

- “Flicker frequency due to a turbine is on the order of the rotor frequency (i.e., 0.6-1.0 Hz), which is harmless to humans. According to the Epilepsy Foundation, only frequencies above 10 Hz are likely to cause epileptic seizures.” *Source: NRC 2007*
http://www.vawind.org/assets/nrc/nrc_wind_report_050307.pdf

Community & social response to wind turbines

- The perception of sound as noise is a subjective response that is influenced by factors related to the sound, the person, and the social/environmental setting. These factors result in considerable variability in how people perceive and respond to sound... Factors that are consistently associated with negative community response are fear of a noise source... [and noise sensitivity...]” *Source: Oregon review*
<http://public.health.oregon.gov/HealthyEnvironments/TrackingAssessment/HealthImpactAssessment/Documents/Oregon%20Wind%20Energy%20HIA%20Public%20comment.pdf>
- “Wind energy developments could indirectly result in positive health impacts... if they increase local employment, personal income, and community-wide income and revenue. However, these positive effects may be diminished if there are real or perceived increases in income inequality within a community.” *Source: Oregon review*
<http://public.health.oregon.gov/HealthyEnvironments/TrackingAssessment/HealthImpactAssessment/Documents/Oregon%20Wind%20Energy%20HIA%20Public%20comment.pdf>
- “Effective public participation in and direct benefits from wind energy projects (such as receiving electricity from the neighboring wind turbines) have been shown to result in less annoyance in general and better public acceptance overall.” *Source: Massachusetts review* http://www.mass.gov/dep/energy/wind/turbine_impact_study.pdf
- “... people who benefit economically from wind turbines [are less likely to report noise annoyance, despite exposure to similar sound levels as those people who [are not economically benefiting.” *Source: NHMRC 2010*
http://www.nhmrc.gov.au/files/nhmrc/publications/attachments/new0048_evidence_review_wind_turbines_and_health.pdf
- “Landowners... may perceive and respond differently (potentially more favorably) to increased sound levels from a wind turbine facility, particularly if they benefit from the facility or have good relations with the developer...” *Source: Oregon review*
<http://public.health.oregon.gov/HealthyEnvironments/TrackingAssessment/HealthImpactAssessment/Documents/Oregon%20Wind%20Energy%20HIA%20Public%20comment.pdf>
- “The level of annoyance or disturbance experienced by those hearing wind turbine sound is influenced by individuals' perceptions of other aspects of wind energy facilities,

such as turbine visibility, visual impacts, trust, fairness and equity, and the level of community engagement during the planning process.” *Source: Oregon review*
<http://public.health.oregon.gov/HealthyEnvironments/TrackingAssessment/HealthImpactAssessment/Documents/Oregon%20Wind%20Energy%20HIA%20Public%20comment.pdf>

- “Wind energy facilities... can indirectly result in positive health impacts by reducing emissions of [green house gases and harmful air pollutants, and... Communities near fossil-fuel based power plants that are displaced by wind energy could experience reduced risks for respiratory illness, cardiovascular diseases, cancer, and premature death.” *Source: Oregon review*
<http://public.health.oregon.gov/HealthyEnvironments/TrackingAssessment/HealthImpactAssessment/Documents/Oregon%20Wind%20Energy%20HIA%20Public%20comment.pdf>
- “The environmental and human-health risk reduction benefits of wind-powered electricity generation accrue through its displacement of electricity generation using other energy sources (e.g., fossil fuels), thus displacing the adverse effects of those other generators.” *Source: NRC 2007*
http://www.vawind.org/assets/nrc/nrc_wind_report_050307.pdf
- “Community engagement at the outset of planning for wind turbines is important and may alleviate health concerns about wind farms. Concerns about fairness and equity may also influence attitudes towards wind farms and allegations about effects on health. These factors deserve greater attention in future developments.” *Source: Ontario CMOH Report*
http://www.health.gov.on.ca/en/public/publications/ministry_reports/wind_turbine/wind_turbine.pdf

Summary of 2013 VTA Finnish report

VTT Technical Research Centre of Finland has published a new study with a conclusion that wind turbines do not cause any adverse health effects. The study consisted of a review of nearly 50 scientific research articles conducted in Europe, USA, Australia and New Zealand over the past 10 years.

Due to the increased number of wind power projects in Finland, a growing concern has arisen among the public regarding the possible negative impacts wind energy production may have on human health. VTT Technical Research Centre of Finland conducted a comprehensive literature review covering nearly 50 scientific research articles. The review concluded that in the light of current scientific research, there is no evidence to show that the infrasound produced by modern wind turbines is anything but harmless.

The sound of a nearby wind farm does not possess such qualities or volume that it would cause physical symptoms to humans. The study also concluded that the infrasounds below the auditory threshold does not constitute a health hazard. Additionally, most of the infrasound caused by a wind farm is mixed with other infrasound from the environment and

does therefore not cause any additional exposure. According to the research articles reviewed, the low frequency sound with potential hazardous health impacts would have to be of a higher volume than that caused by wind farms, in order to have an impact on our health. Also, concern that shadow flicker may cause epileptic seizures are overruled in the research material. Such seizures cannot be caused by the type of flicker the slow rotation speed of the wind turbine blades produce.

Commentary: Major problems with recent systematic review on wind farms and distress.

Simon Chapman AO PhD FASSA

Professor of Public Health

University of Sydney

simon.chapman@sydney.edu.au

At least 20 reviews of the evidence on whether wind turbines cause health problems including stress have been published since 2003 (1). Cureus recently published another (2) where the authors referenced none of these.

Highlights of the findings of these reviews may be found here (1). The most recent (2014) review by Australia's peak health and medical agency, The National Health and Medical Research Council (3) concluded:

"There is no consistent evidence that noise from wind turbines... is associated with self reported human health effects. Isolated associations may be due to confounding, bias or chance. There is consistent evidence that noise from wind turbines—whether estimated in models or using distance as a proxy—is associated with annoyance, and reasonable consistency that it is associated with sleep disturbance and poorer sleep quality and quality of life. However, it is unclear whether the observed associations are due to wind turbine noise or plausible confounders."

and

"The association between estimated noise level and annoyance was significantly affected by the visual attitude of the individual (i.e. whether they found wind farms beautiful, or ugly and unnatural) in the three studies that assessed this as a potential confounding factor. Residents in [one] study with a negative attitude to the visual impact of wind farms on the landscape had over 14 times the odds of being annoyed compared with those people without a negative visual attitude. ...This means that factors other than the noise produced by wind turbines contribute to the annoyance experienced by survey respondents."

Against this background, I was curious to see what a new systematic review would conclude. According to the Cureus website, the new paper was peer reviewed. This is difficult to understand because of the sheer volume of major and minor problems it contains. Together, these make its contribution valueless to scholarly understanding of the

phenomenon of noise and health complaints about wind farms. The paper shows many signs of poor understanding of the subject matter of their review, of critical appraisal methods, of some basic conventions in systematic reviewing, of structuring in scientific writing, and much more besides.

The problems commence in the first line of the abstract where the confusing statement is made that "the proximity of wind turbines to residential areas has been associated with a higher level of complaints compared to the general population." I assume here that they are trying to say that those living near turbines have a higher prevalence of health complaints like sleep disturbance and general "human distress" than in the wider population. The prevalence of sleeping problems in general populations is as high as 33% (4) and reference material exists that quantifies the prevalence of many health problems in general populations (5, 6). Instead, the authors support their statement with a reference to a small qualitative study of 15 people both affected and unaffected by turbines (7). No conclusions about the prevalence of health problems in communities near turbines or in matched comparison populations can be drawn from that paper. I know of no published evidence that would allow such a statement to be made.

The authors state that their search strategy located 18 eligible papers but that these were based on six original studies. They explain that the 12 non-original "studies" (several of which were reviews or commentaries) were then excluded. Yet in their "key results" they proceed to describe the characteristics of all 18 papers and thus act as if these were not excluded ("All 18 peer-reviewed studies captured in our review found an association...").

The authors do not appear to understand what an "outcome" is. The abstract lists "outcome" variables that are not outcomes at all (such as study quality and journal name). These are independent variables, not dependent ones.

Their eligibility criteria for study selection are perplexing. What for example, is the difference between "peer-reviewed studies" and "studies published in peer-reviewed journals"? So too, is their noting that they searched the Cochrane Library for relevant studies. The Cochrane Library is a repository of reviews of evidence for health interventions, not for data on the prevalence of health complaints.

The authors seem not to understand the difference between studies and trials. For obvious reasons, there have been no trials conducted in this area.

Their main conclusions are that:

An association exists between wind turbines and distress in humans.

The existence of a dose-response relationship (between distance from wind turbines and distress) and the consistency of the association across studies .. argues for the credibility of this association.

The first conclusion is very imprecise and sweeping and ripe for being megaphoned by anti-wind farm interest groups as if it actually meant something. One of the six original studies reviewed (Salt & Hullar) (8) should have never been included in this review – see below. The Nissenbaum et al study (9) is listed as of moderate quality with a low risk of bias. Yet all three authors and two out of three reviewers of that paper are members of Society for Wind Vigilance, an anti-wind organization. Nissenbaum has been raising health concerns in study areas for several years, potentially biasing collected data. Neither of these problems is mentioned in this review. Two critiques of this study were published in Noise and Health pointing out the very poor quality of the results, analysis and the overstatements of conclusions (10, 11).

The Shepherd et al study (12) which the authors rate as of “high” quality, failed to make any mention that the small wind farm community involved had for years been subjected to a local wind farm opposition group fomenting anxiety about health issues (13). Indeed, with one exception (14), the five studies referenced were performed in areas where complaints of annoyance were being raised. But such farms are unlikely to be representative of all wind farms. As our work shows, over nearly 65% of wind farms in Australia have never received a single complaint (15), and 73% of complainants in Australia are concentrated around just 6/51 farms. The failure of the authors to note this fundamental problem of study sample selection bias is another major problem.

Among the five “original” studies they considered satisfied their selection criteria was a paper by Salt & Hullar (8). This paper is not in any way a “study” of “the association between wind turbines and human distress.” It reports no original empirical data and is essentially a backgrounder on infrasound and the “possibility” that wind turbine might create auditory distress. It is unfathomable why this paper was included in the data set.

Table 2 purports to be a meaningful summary of the findings of these six studies on the association between turbine exposure and “distress”. I would defy anyone to make any sense of the Table, particularly the column headed “does [sic] response”.

By way of comparison to the lack of detail provided by the authors of this review, it is instructive to look at the results from the Dutch study which formed the basis of the

Pedersen 2009 paper(14) which were further analysed by Bakker et al (16) who noted that sleep disturbance was assessed by a question dealing with the frequency of sleep disturbance by environmental sound ("how often are you disturbed by sound?"). Two thirds of all respondents reported not being disturbed by any sound at all. Disturbance by traffic noise or other mechanical sound was reported by 15.2% of the respondents. Disturbance by the sound of people and of animals was reported by 13.4% of the respondents. Relevantly, disturbance by the sound of wind turbines was reported by only 4.7% of the respondents (6% in areas deemed to be quiet and 4% in areas deemed to be noisy). Bakker and colleagues (16) note that it was not clear from the study if there was a primary source causing sleep disturbance and how respondents attributed being awakened by different environmental sound sources. What was clear was that wind turbines were less frequently reported as a sleep disturbing sound source, than other environmental sounds irrespective of the area type (quiet versus noisy). Analysis showed that among respondents who could hear wind turbine sound, annoyance was the only factor that predicted sleep disturbance. The authors speculated that being annoyed might contribute to a person's sensitivity for any environmental sound, and the reaction might be caused by the combination of all sounds present. It might also be the case that people annoyed by wind turbine noise attribute their experience of sleep disturbance to wind turbine noise, even if that was not the source of their awakening.

Swathes of the paper are given over to descriptions of their efforts to rate the levels of evidence in the four reviewed studies. But they never ever describe their approach in any way that might permit replication of how they went about such rating. How was level of evidence actually determined? It should have been explicitly defined in the text. Their discussion of the risk of bias across studies is bizarre. "The quality of the study could be confounded by journal name and author". Surely the authors mean here that the evaluation of the quality of the study could be biased by this knowledge. The term "confounded" has another meaning.

Their "key results" consist of no more than five bullet points. These read like draft notes-to-self (eg: None of these studies captured in our review found any association (potential publication bias)").

The authors chose to use the term "distress" instead of "annoyance". The American Medical Dictionary defines distress as 1. Mental or physical suffering or anguish or 2. Severe strain resulting from exhaustion or trauma. Annoyance on the other hand is defined as 1. The act of annoying or the state of being annoyed or 2. A cause of irritation or vexation; a nuisance. (The American Heritage Dictionary of the English Language, Fourth Edition copyright 2000) and is generally identified as a highly subjective state in medical literature. It is clear that the authors chose a stronger term than was used by the majority of studies. Most literature refers to annoyance, while the referenced alternative of "Wind Turbine Syndrome" was coined in a vanity press published case study with extraordinary weaknesses of selection bias, methodology and analysis (17). Similarly, "extreme annoyance" is rarely used in the

literature. Annoyance is by far the most commonly used term in the material referenced, so it is unclear why "distress" was chosen.

The paper is riddled with imprecise, mangled and contradictory language. For example: key finding 1: "All 18 peer-reviewed studies captured in our review found an association..." and key finding 2: "None of these studies captured in our review found any association (potential publication bias)"; infelicitous prose: "these complaints are coined in research"; "There might be a theoretical incline to give studies in high impact journals higher quality..."; basic grammatical errors: "the study's principle outcome"; "there was no missing data." It is unconventionally structured with extremely scant results and methods sections providing no adequate explanations of how key decisions on quality or bias were made.

The publication of this very poor paper is regrettable.

Acknowledgements: Fiona Crichton, Cornelia Baines and Mike Bernard each contributed comments to me for this response.

Competing interests: Simon Chapman receives no financial or in-kind support from any company, individual or agency associated with wind energy.

References

1. Chapman S, Simonetti T. Summary of main conclusions reached in 20 reviews of the research literature on wind farms and health. Sydney University eScholarship repository: University of Sydney; 2014; Available from: <http://hdl.handle.net/2123/10559>.
2. Arra I, Lynn H, Barker K, Ogburne C, Regalado S. Systematic review 2013: Association between wind turbines and human distress. 2014; Available from: http://www.cureus.com/articles/2457-systematic-review-2013-association-between-wind-turbines-and-human-distress?utm_medium=email&utm_source=transaction-.U6DaMi90xT5.
3. Merlin T, Newton S, Ellery B, Milverton J, Farah C. Systematic review of the human health effects of wind farms. Canberra: National Health and Medical Research Council; 2014; Available from: https://http://www.nhmrc.gov.au/_files_nhmrc/publications/attachments/eh54_systematic_review_of_the_human_health_effects_of_wind_farms_december_2013.pdf.
4. Bartlett DJ, Marshall NS, Williams A, Grunstein RR. Predictors of primary medical care consultation for sleep disorders. *Sleep medicine*. 2008;9(8):857-64. Epub 2007/11/06.
5. Rief W, Barsky AJ, Glombiewski JA, Nestoriuc Y, Glaesmer H, Braehler E. Assessing general side effects in clinical trials: reference data from the general population. *Pharmacoepidemiol Drug Saf*. 2011;20(4):405-15. Epub 2011/03/29.
6. Petrie KJ, Faasse K, Crichton F, Grey A. How common are symptoms? Evidence from a New Zealand national telephone survey. *BMJ open*. 2014;4(6):e005374. Epub 2014/06/15.

7. Pedersen E, Hallberg LR-M, Waye KP. Living in the vicinity of wind turbines - a grounded theory study. *Qualitative Research in Psychology*. 2007;4:49-63.
8. Salt AN, Hullar TE. Responses of the ear to low frequency sounds, infrasound and wind turbines. *Hearing research*. 2010;268(1-2):12-21. Epub 2010/06/22.
9. Nissenbaum MA, Aramini JJ, Hanning CD. Effects of industrial wind turbine noise on sleep and health. *Noise Health*. 2012;14(60):237-43. Epub 2012/11/03.
10. Ollson CA, Knopper LD, McCallum LC, Whitfield-Aslund ML. Are the findings of "Effects of industrial wind turbine noise on sleep and health" supported? *Noise Health*. 2013;15(63):148-50. Epub 2013/04/11.
11. Barnard M. Issues of wind turbine noise. *Noise Health*. 2013;15(63):150-2. Epub 2013/04/11.
12. Shepherd D, McBride D, Welch D, Dirks KN, Hill EM. Evaluating the impact of wind turbine noise on health-related quality of life. *Noise Health*. 2011;13(54):333-9. Epub 2011/10/01.
13. Anon. Makara Guardians. Wikipedia; Available from: http://en.wikipedia.org/wiki/Makara_Guardians.
14. Pedersen E, van den Berg F, Bakker R, Bouma J. Response to noise from modern wind farms in The Netherlands. *Journal of the Acoustical Society of America*. 2009;126(2):634-43. Epub 2009/07/31.
15. Chapman S, St George A, Waller K, Cakic V. The pattern of complaints about Australian wind farms does not match the establishment and distribution of turbines: support for the psychogenic, 'communicated disease' hypothesis. *PloS one*. 2013;8(10):e76584. Epub 2013/10/23.
16. Bakker RH, Pedersen E, van den Berg GP, Stewart RE, Lok W, Bouma J. Impact of wind turbine sound on annoyance, self-reported sleep disturbance and psychological distress. *Science of the Total Environment*. 2012;425:42-51.
17. Pierpont N. Wind Turbine Syndrome. A report on a natural experiment. Santa Fe: K-Selected Books; 2009.



APPENDIX 5-1

**ADVICE ON WIND TURBINES AND
HORSES – GUIDANCE FOR
PLANNERS AND DEVELOPERS
(BRITISH HORSE SOCIETY, 2015)**

ADVICE ON
Wind Turbines and Horses –
Guidance for Planners
and Developers

The
British
Horse
Society



The UK is committed to producing 15 percent of energy from renewable sources by 2020 and government strategies incorporate the use of wind energy towards this target. The BHS does not express an opinion on the use of wind energy as its concern is for equestrian safety, however:

The potential effect of turbines on horses should be considered on any route used by them – this includes bridleways, byways, roads and permissive routes – and on businesses where horses are kept or trained.

Horses are most likely to react to the noise made by wind turbines, the movement of the blades, or movement of shadows cast by the blades. Placement of turbines must take account of existing equestrian access in minimising these effects of turbines close to routes used by horses or businesses where horses are kept.

Even though some horses are untroubled by turbines – photographs and film of horses grazing or being ridden near turbines are easily available – there are plenty of reports of horses whose reaction to a turbine has been adverse. There will be many unreported incidents and records of them are much harder to find because they were unexpected.

It cannot be assumed that it is safe to introduce turbines near equestrian routes because there are fewer reports of adverse reactions than of horses accepting turbines.

Most wind farms until recently have been in less populated areas with alternative equestrian routes and many riders have been able to choose to avoid going near turbines if they wish.

Proposals for wind energy projects are now increasing in more populated areas where there is a much higher density of traffic and urbanisation, and a much lower number of off-road routes and quiet roads. Riders may not have a choice of routes, commonly only one off-road route is available – none at all in many areas – so many riders and most carriage-drivers are reliant on quiet roads.

Wind farms can have a very severe and wide-reaching effect on the continued rights of equestrians to use off-road routes, pushing them onto busy roads or causing them to transport horses to less hostile environments for daily exercise, or to give up. All of these responses affect other traffic, the environment and the economy. It is estimated that an owner contributes more than £3,000¹ to the local economy for every horse, and horse riding

¹ British Equestrian Trade Association Survey 2011 found that direct expenditure on upkeep and care was £3,105 per horse per annum



is an activity and sport undertaken by mature women, for whom exercise opportunities should not be reduced.

There have been no formal trials to establish horses' responses to turbines so there is no evidence as such, only anecdotal reports. Funding for such a trial would be difficult to acquire, even if it was considered humane to put animals into a situation that was known to be potentially unsafe or distressing. Reliance has to be on reported experience, which demonstrates, even in a very limited survey², that more than 20 percent of riders had experienced an adverse reaction from horses to wind turbines. It is important to note that the horses affected included placid, experienced and well-trained horses accustomed to all sorts of situations, and such as would often be partnered by a particularly vulnerable rider (young, inexperienced or with limited ability to cope) who may be reliant on off-road routes. A high proportion of riders would not risk taking their horses near turbines due to the bad experience of others or their own caution.

It may be argued that the evidence of the survey is poor because of the many variables such as other things the horse could be reacting to and that people's perceptions cannot be taken into account. However, in the absence of trials or surveys to the contrary, it remains that some horses and riders will be affected and the fewer alternatives there are for those people to continue to ride in safety, the less appropriate it is that their right of use of

² British Horse Society survey of Wind Turbine Experiences 2012

any route should be jeopardised.

BHS guidance in the 1990s recommended a minimum of 200m separation distance from bridleways, when the maximum height of turbines was around 65m. The distance was soon revised to three times tip height as turbines quickly became larger, although this was too late to include in government planning guidance.

BHS Policy Statement

The BHS strongly recommends that the views and concerns of local equestrians should be recognised and taken into account when determining separation distances and that normally a

minimum separation distance of 200m³ or three times blade tip height (whichever is greater) will be required between a turbine and any route used by horses or a business with horses.

This minimum separation distance may not be appropriate in all situations. Every site should be considered independently because there are likely to be many interdependent factors involved. A holistic approach is required that considers all of those factors, common ones of which are listed below, although less usual ones may occur in any location and require individual consideration.

The BHS is aware that every site is different and a blanket policy to cover all situations may be excessively restrictive for some sites. Emphasis is therefore placed on consideration of all factors with consultation and negotiation with local riders and carriage-drivers.

A single microgeneration unit, for which three times tip height is less than 200m, will be accepted at the lesser distance provided that there are no other factors that increase the separation distance required.

Factors which affect the separation distance required are:

- Availability of alternative routes and their desirability compared with the affected route. An assessment of routes and use patterns in the location may be needed. The fewer alternatives available, the more the impact on the affected route should be mitigated by increasing separation distances.
- The number of turbines and their location relative to the route:

³ Includes all classes of highway available to horses – bridleway, restricted byway, byway open to all traffic, general purpose road (surfaced or unsurfaced) – and permissive routes




- o One turbine is much easier to cope with than many; the more machines, the greater the threat.
- o Turbines to one side only may create an easier situation than to both sides.
- o Several turbines to both sides of a route; the longer the corridor, the greater the risk.
- o Clear ahead or clear behind is better than turbines visible both in front and behind at the same time. A horse has nearly 350° vision and may react to a threat from behind that a rider cannot see.
- o Location north of a route is better than south as it will not cast shadows across the route – turbines east and west of a north-south route is the worst scenario for incidence of shadow cast at any time of day. However, on some sites this instance may be occasional and it may be feasible for a turbine to be turned off in such circumstances but able to generate at all other times.
- Other hazards on the route so that the addition of turbines to existing

hazards creates an unreasonable situation, examples would be a deep ditch, reduced width, barbed wire fence, gate, blind bend or ruts. This is also true for turbines near a road, where an equestrian on the road already has motor vehicular traffic to consider and a horse's reactions may have immediate impact on other road users.

- Undulating ground which alters the height at which moving blades are in view is different from flat ground where all movement is well above eye level from any approach.
- Encountering a moving turbine at close quarters because it was obscured on approach by a hill, wood or building is a greater risk than approaching a turbine clearly in view from several hundred metres.

Depending on local variation caused by prevailing wind and day length, the separation distance to avoid shadow cast will be greater where a route lies north of a turbine between west south west and east south east. Figure 1 roughly shows the area which will be affected by shadows and where the separation distance between route and turbine should be greater. The shaded area also reflects where noise is likely to be more of a problem because the route is downwind of prevailing wind in much of England and Wales.

Figure 1: Separation distance between the turbine and route should be greater for routes in the blue area

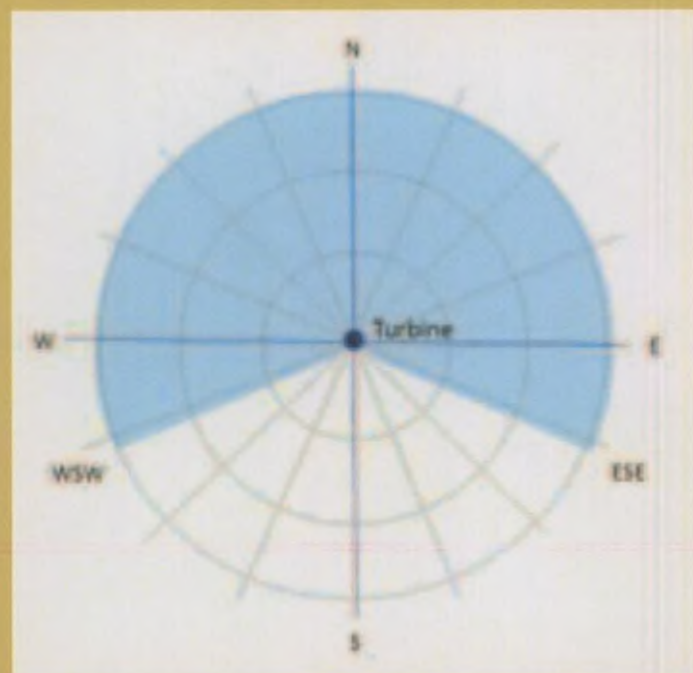

Provision of alternative routes or improvement of existing facilities may reduce the impact of a wind farm, for example if a path can be provided off-road so that riders are not coping with traffic and tarmac as well as the wind turbines. Even if the separation distance between the turbines and the alternative route is less than to the road, it may be a preferable and safer option for some users.

Anemometers should be located at a distance greater than their overall height from an equestrian route. Cables must not cross an equestrian route,

including during erection of the mast. Their ground points should be at least 3m from an unfenced equestrian route and cables should be wrapped or sleeved to a height of 2m to increase their visibility.

Some anemometers have been found to produce a high pitched bleeping which is evidently distressing to horses. Models emitting noises should be avoided.

Access for construction purposes should avoid bridleways or byways as it is incompatible with equestrian use and routes should not be closed to equestrians so as to facilitate construction. Alternative construction traffic routes may be required.

Why horse riders are concerned

There are reports of horses being frightened by turbines, and equally there are reports of horses being undisturbed by them or quickly becoming accustomed to them. Horse owners are naturally concerned about the possible effect of turbines on their horses and may view them as a very high risk to their safety. Horses are flight animals and if frightened, they may make abrupt unexpected movements or bolt (run out of control), both of which may cause a rider to fall at speed and risk injury to him or herself, the horse, and to anyone in the horse's path.

Equestrians have very few off-road riding opportunities – less than a quarter of paths available to walkers and even fewer to carriage-drivers – so the potential loss of any route is understandably of grave concern. Any route that was previously available to all should not be rendered unsafe for some. In the majority of cases where riders and carriage-drivers are displaced from off-road routes their only alternative will be greater use of roads, with an increased risk to themselves and other road users.

How horses react to turbines

Some horses appear very fearful of wind turbines, others are unconcerned. This does not seem to be related to the ability of the rider or handler, or to the temperament of the horse – bomb-proof veterans have been known to react badly and spooky thoroughbreds to appear oblivious. There are also reports of horses that have previously encountered turbines calmly but on another occasion, with no apparent difference in conditions, have reacted adversely.

From reports of experiences, horses are most likely to be reacting to noise, movement of the blades or movement of shadows cast by the blades.

During the design stage, a wind energy project developer should



communicate with the authority's access officers to ensure that equestrian routes are taken into account and turbines located with maximum separation from horses to reduce the effect of noise, movement or shadows. This applies equally to a microgeneration system as a large commercial wind farm. Businesses with horses should be considered in the same way.

Movement is most likely to have an adverse effect on horses if it starts or changes direction suddenly, or if it is seen suddenly at close quarters, rather than having

been visible from several hundred metres. Although sudden movement is very unlikely with commercial turbines, microgeneration units⁴ can react quite abruptly to gusts and changes in wind direction and the movement and noise seem much greater because they are closer to the horse. They should be of a design that minimises 'yawing' of the head with changing wind direction.

A turbine's blades sailing over a right of way is found threatening by many people, but may be agreed with the planning authority if it reduces impact on another part of the site. It should be avoided on an equestrian route.

The BHS has received reports of turbines subject to annual testing producing sudden unusual high noise levels, which may be very frightening to horses. This should be avoided and, if it is required, then notification at least five days in advance should be clearly signed on approaches to the site at a distance that will be out of range of the noise. Websites for wind farms should also show the information prominently.

Moving shadows cast by blades are likely to be found more threatening by some horses when they fall on a hard surface than on vegetation. Shadow

⁴ Microgeneration is the small-scale generation of heat and electric power by individuals, small businesses and communities to meet their own needs

cast can be predicted and turbines must be sited to avoid casting shadows on equestrian routes. Strategic hedge or tree planting or hedge management may shield an equestrian route from the effect.

Local horses may become accustomed to turbines, but this may not be feasible for businesses which horses visit for short periods. Some horses away from their home environment and accustomed handler may be more sensitive than in a familiar environment. Several planning authorities have taken account of the effect on horses and business in turning down applications for turbines in close proximity to stud farms dealing mainly with highly strung blood horses and other equestrian related businesses dependent on visiting horses. However, many horses do not react to turbines at all and the number of microgeneration projects for rural businesses or at competition venues⁵ is rising, which over time is likely to help horses habituate to turbines.

Inclusion of information about turbine locations along with other potential hazards in promotional material for riding routes will help riders consider the risks in advance. Where possible, it may be pragmatic to suggest alternative routes.

Developers, local authority planning officers and the Planning Inspectorate (hearing public inquiries on wind projects) are dependent on evidence for their decisions on whether turbines are appropriate in a certain location. To date, relatively few dangerous incidents involving horses have been reported. As the number of turbines in the country increases and more riders encounter them, there may be more incidents but as turbines become commonplace and people accept them, so too will horses. If the number of incidents reported to the BHS increases and indicates that the safety of horses and riders or carriage-drivers is at risk, then the situation and policies will be reviewed.

Mitigation

There are a number of actions which may benefit riders and carriage-drivers or reduce the effect of turbines on them. They include:

- Provision of new definitive or permissive routes or improvement of existing routes in the locality to provide alternatives for those at risk for the life of the wind energy project.
- Diversion of routes to a greater distance or with increased sightlines to

⁵ A demonstration turbine close to the equestrian area at the Pembrokeshire County Show in 2012 caused at least four incidents of horses reacting out of control, presumably to the turbine, and on investigation the Show decided not to permit demonstration turbines near equestrian areas at future events

avoid suddenly coming upon turbines within 500m.

- Consideration of potential impact on riders and/or carriage drivers should they be unable to continue using a route because of turbines, such as availability of alternative routes in the immediate vicinity.
- On many developments it can be identified that a limited number of turbines will affect an equestrian route with over-sail or shadow cast only under certain conditions. It is possible to model those conditions and to programme specific turbines to switch off as required to abate the nuisance.
- Consideration of the nature of the route in terms of space for a horse to shy, spin, jump or be manoeuvred on firm level ground; proximity of and access to roads if a horse was to bolt out of control.
- Notification to equestrians of certain days during construction most likely to be a hazard; for instance, concrete pouring creates many vehicle movements during a short period of time.
- Restriction of construction and construction traffic to 8am-6pm week days only so that routes can still be used during the construction period at the times of highest demand for equestrians.
- Restriction of construction traffic to roads or new tracks. Bridleways or byways must not become access roads. If this is unavoidable, alternative equestrian routes should be provided and the surface of the bridleway or byway restored to one suitable for horses.
- Notification of when turbine blades will be static, prior to commissioning, so that riders can familiarise horses by degrees.
- Notification after commissioning of test days throughout the life of the turbine(s) which may produce increased or unusual noise or speed.
- Familiarisation days organised on site.
- Using microgeneration machines of a design that minimises 'yawing' of the head with the changing wind direction as sudden movements are those most likely to frighten horses and risk an accident.
- Strategic hedge or tree planting or hedge management to shield an equestrian route from the effect of moving shadows on a path or blades at eye level.

This guidance does not apply in Scotland, for which the BHS produces separate guidance. Variation in the two documents arises from very different law relating to access and to patterns of land use between the countries.





08/2015

For more information on The British Horse Society's rights of way work contact:

Access and Rights of Way Department,
The British Horse Society, Abbey Park, Stareton, Kenilworth,
Warwickshire CV8 2XZ
Telephone: 02476 840581 email: access@bhs.org.uk

This advice note applies to England and Wales. For information on
Scotland, contact Helene Mauchlen, BHS Development Officer
Scotland, Woodburn, Crieff, Perthshire PH7 3RG
Telephone: 02476 840727 Email: helene.mauchlen@bhs.org.uk

For information on Northern Ireland please contact
Susan Spratt, BHS Director Ireland,
Grove Farm, 5 Quarry Road, Greyabbey, Newtownards, Co. Down
BT22 2QF
Tel: 02476 840736 Mob: 07808 141079 Email: s.irwin@bhs.org.uk

The British Horse Society is a Registered Charity Nos. 210504 and SC038516

The
British
Horse
Society



APPENDIX 6-1
2022 BREEDING BIRD REPORT



2022 Breeding Bird Report for the Proposed Lifetime Extension of Ballywater Wind Farm

June 2024

For:



Document history

Author	Brian Sutton	02/06/2024
Checked	Karl Hamilton	18/07/2024
Approved	Cormac Loughran	19/07/2024

Client Details

Contact	Niall Monk
Client Name	CGN Europe Energy Ireland
Address	Portview House, Thorncastle Street, Ringsend, Dublin 4

Issue	Date	Revision Details
A	19/07/2024	Final Issue

Contents

Introduction	3
Statement of Authority	3
Methodology	4
<i>Vantage Point Watch</i>	5
<i>Breeding Bird Survey</i>	6
2km Protected Species Survey	6
Results.....	6
<i>Vantage Point Watch</i>	6
<i>Breeding Bird Survey</i>	10
2km Protected Species Survey	13
Discussion.....	13
Northern Section	14
<i>Vantage Point Watch</i>	14
<i>Breeding Bird Survey</i>	14
Southern Section	15
<i>Vantage Point Watch</i>	15
<i>Breeding Bird Survey</i>	15
<i>Carcass search</i>	16
<i>NBDC records</i>	16
Conclusions.....	16
Annex 1 - Figures 1 -20	18

Introduction

1. The existing wind farm at Ballywater, located between the villages of Kilmuckridge and Ballygarrett, County Wexford, commenced operation in 2005, with a permitted operational life of 20 years. Blackstaff Ecology Ltd was appointed by Ballywater Windfarm Ltd to provide ornithological input to this environmental Impact assessment as part of an application to extend the operational life of the wind farm by a further 10 years.
2. The wind farm consists of 21 no turbines with a total output of 42MW, an electrical substation, met mast and associated access tracks and occupies agricultural fields of low conservation interest. It is anticipated that the wind farm will continue to operate with a similar degree of intensity and disturbance for maintenance and repair as at present. Agricultural operations within the wind farm will continue as at present but are independent of the wind farm.
3. Effects on avian receptors arising from an extension of the proposed life time of a wind farm are likely to be similar to those arising from re-powering of facility, in that effects relate to an existing development. Ornithological surveys therefore follow the recommendations outlined in SNH (2014)¹ and guidance in Nature Scot (2023)².
4. This report was prepared and undertaken by Dr Brian Sutton BSc PhD CEnv MCIEEM and was reviewed by Mr Cormac Loughran (MSc CEnv MCIEEM) of Blackstaff Ecology Ltd. Ornithological surveys that contributed to the report were carried out by Karl Hamilton, Catriona Porter, Jazmin Creaney and Brian Sutton.

Statement of Authority

5. Dr Sutton was awarded a PhD in Environmental Science by the University of Ulster. Prior to working at Blackstaff Ecology, he worked as a member of the Habitat Survey Team of the Environment and Heritage Service (now the Northern Ireland Environment Agency) for 2 years. Following this, he worked as a consultant ecologist for AECOM Ltd for 15 years, carrying out habitat, bird and mammal surveys for a wide range of governmental and private clients. Projects undertaken were at a range of scales, from small private developments to major infrastructure projects. He has been a Principal Ecologist at Blackstaff Ecology for the past eight years. Dr Sutton has carried out breeding and wintering bird surveys over the past 50 years, and has held a British Trust for Ornithology bird ringing licence throughout that period.
6. Cormac Loughran, a Chartered Environmentalist (CEnv), and a full member of the Chartered Institute of Ecology and Environmental Management (MCIEEM). Cormac has worked professionally as a Consultant Ecologist for the past eleven years. He holds an MSc (Distinction) in Environmental Management from the University of Ulster, and has extensive experience in a broad range of flora and fauna surveys. He has undertaken and coordinated the EclAs for numerous infrastructure developments. Cormac is also an experienced field naturalist and prior to his consultancy work, he worked as a warden/ranger for The National Trust on a number of important nature reserves between 1995 and 2004. These included Crom Estate in County Fermanagh and Murlough NNR and Slieve Donard in County Down. Cormac therefore also has a wide range of habitat management experience including; broadleaved woodland, wetland, dune grassland, wet and dry heathland and blanket bog.
7. Karl Hamilton has a BSc (Hons) in Environmental Biology from the Queen's University of Belfast, after which he took up the post of Senior Reserve Warden and Biodiversity Officer for the

¹ Scottish Natural Heritage (2014): Repowering onshore wind farms: bird survey requirements

² NatureScot (2023): NatureScot pre-application guidance for onshore wind farms.

Wildfowl Wetlands Trust within Northern Ireland. This role included hands-on management of a variety of terrestrial and aquatic habitats, surveying and monitoring of flora and fauna, managing volunteers and work placements, and surveying. In 2010 Karl commenced his career in ecological consultancy as a freelance ecologist, engaging in contract and sub-contract work throughout Northern Ireland and the Republic of Ireland, undertaking primarily Preliminary Ecological Assessments, Protected Species Surveys, Invasive Species Surveys and Ecological Impact Assessments. In 2020 Karl joined Blackstaff Ecology as Senior Ecologist and specialises in ornithological, botanical and habitat surveys. Karl also regularly provides training courses in these and other ecological subjects for environmental NGOs, statutory organisations and other ecologists. To date Karl has completed habitat surveys and active peat assessments on a dozen wind farm developments.

8. Jazmin Creaney has a BSc in Zoology and is a member of CIEEM. She has undertaken further courses including Animal Conservation, GIS and Environmental Management. She has a range of experience in conducting field surveys both locally, with organisations including BTO, The National Trust and TetraTech, and abroad, through her time monitoring elephant behaviour and habitat damage in South Africa. Since joining Blackstaff Ecology in 2021, Jazmin has been involved in projects throughout NI and the ROI and has gained significant ecological experience, including ornithological surveys of wind farm sites.
9. Catriona Porter has an MSc in Animal Behaviour and Welfare (Distinction) from Queen's University, Belfast. She has several years of experience within the nature conservation sector through extensive volunteering including organisations such as UK Overseas Territories Conservation Forum, Ulster Wildlife and the RSPB. Catriona has 8 months experience within the ecological consultancy sector, beginning in April 2021 where she assisted with carcass trials on a windfarm with Allen & Mellon Environmental. Since joining Blackstaff in May 2021 she has been involved in projects in Northern Ireland and the ROI and has gained experience in both survey techniques and ecological report writing specific to bats and birds

Methodology

10. The following bird surveys were carried out:
 - 1) Vantage Point Surveys - to identify the use made of the site by target and secondary species (SNH, 2014³).
 - 2) Modified breeding bird survey (Gregory & Baillie 1994)⁴ – to identify the location of birds likely to be breeding on the site.
 - 3) Searches within 2km of the site to establish the potential for presence of protected species within the likely zone of influence of the wind farm.
11. Carcass searches were carried out between April 2022 and October 2022 as part of a bat monitoring study. Any bird carcasses found during these searches were also recorded.
12. Selected species were assigned 'target species' status due to their higher conservation designation and consequent legislative protection such as inclusion in Annex I of the Birds

³ SNH (2014): Recommended bird survey methods to inform impact assessment of onshore wind farms..

⁴ Gregory R.D. and Baillie S.R.(1994: .Evaluation of sampling strategies for 1 km squares for inclusion in the Breeding Bird Survey, B.T.O Research Report No. 139. Thetford (BTO).

Directive⁵ or are on the Red List of birds of conservation concern (BoCCI)⁶. Potential examples of target species relevant to this site are goose species. Other species, considered of local conservation importance, were assigned as 'secondary species' and include species such as buzzard and sparrowhawk.

Vantage Point Watch

13. A Vantage Point (VP) method was used to record bird species flying through the study area (i.e. the area in which the wind turbines are sited to a distance of 500m from each turbine). Two vantage points were selected from which, in combination, an unobstructed view of the entire area could be obtained. A total of 33 hours of VP watches was carried out from VP South and 39 hours from VP North between April and August 2023. A minimum of 36 hours of VP watch is required when risk of collision with turbine rotors is to be estimated. However collision risk monitoring (CRM) is carried out prior to wind farm construction and is not appropriate for operational wind farms. The intensity of watches carried out for this study is therefore sufficient to assess the occurrence, behaviour and likely impacts on target species during the survey period. Watches were carried out at various times of day (Table 1), to account for potential diurnal variations in bird behaviour.

Table 1: Weather conditions during VP watches

Date	VP	Time	Weather
24.04.23	S	13.10-16:10	Cloud 7/10-8/10, 8°C, wind F4, dry, good visibility
17.05.23	S	16:30-19:30	Cloud 5/10, wind F3, 17°C dry, good visibility
	N	11:40-14:40	Cloud 5/10, wind F3, 19°C dry, good visibility
31.05.23	S	11:05-14:05	Cloud 10/10, wind F1, 15°C, dry, good visibility
	N	11:40-14:40	Cloud 10/10, wind F1, 15°C, dry, good visibility
12.06.23	S	19:05-22:05	Cloud 8/10, wind F1, 17°C, dry, good visibility
13.06.24	N	16:00-19:00	Cloud 8/10, wind F3, 18°C, dry, good visibility
26.06.23	N	18:15-21:15	Cloud 8/10, wind F1-2, 18°C, dry, moderate visibility
	S	18:10-21:10	Cloud 8/10, wind F1-2, 18°C, dry, moderate visibility
27.06.23	N	10:30-14:30	Cloud 10/10, wind F3-4, 19°C, dry, poor visibility (1km)
30.06.23	N	16:25-19:25	Cloud 8/10-10/10, wind F3-4, 18°C, spots of rain, moderate visibility
01.07.23	S	09:30-12:30	Cloud 15/10-9/10, wind F3-4, 17°C, dry, moderate visibility
11.07.23	N	18:40-20:40	Cloud 8/10, wind F3, 16°C, dry, moderate visibility
	S	18:40-21:40	Cloud 8/10, wind F3, 16°C, dry, moderate visibility
24.07.23	N	19:30-21:30	Cloud 8/10, wind F1-2, 18°C, dry, good visibility
	S	19:15-22:15	Cloud 8/10, wind F1-2, 18°C, dry, good visibility
25.07.23	S	09:35-13:35	Cloud 0/10, wind F1-2, 17°C, dry, good visibility
	N	10:00-13:00	Cloud 0/10, wind F1-2, 17°C, dry, good visibility
07.08.23	N	16:50-19:50	Cloud 8/10, wind F3, 17°C, dry, good visibility
	S	16:50-19:50	Cloud 8/10, wind F3, 17°C, dry, good visibility
08.08.23	S	10:45-14:45	Cloud 10/10, wind F2, 17°C, light rain, good visibility
	N	12:00-15:00	Cloud 10/10, wind F2, 19°C, light rain, good visibility

14. VP watches were carried out during spells of weather that were considered to be acceptable for vantage point surveying (Table1). Acceptable conditions were defined as winds not exceeding force 5 on the Beaufort Scale in strength and good visibility of at least 1.5 to 2

⁵ Directive 2009/147/EC

⁶ Gilbert G, Stanbury A and Lewis L (2021). Birds of Conservation Concern Ireland 2020-2026. Irish Birds 43: 1–22

kilometres from the vantage point. Heavy and persistent precipitation (i.e. heavy enough to discourage bird activity) was considered to render conditions unsuitable for surveying, although light-moderate passing showers or short periods of fine drizzle were considered acceptable as long as they did not have significant negative effects on visibility. Weather conditions during VP watches are summarised in Table 1.

15. Watches could be suspended and restarted where weather conditions were changeable between acceptable and unacceptable for surveying (e.g. a watch could be suspended during a sudden downpour, or where a mist rose and cleared again); the period of suspension would not count towards the total required watch time. In the event, weather conditions during all VP watches allowed uninterrupted observation.
16. The time, flight direction, height and duration for all observed target or secondary species were recorded during the VP watches. The height estimates separated observations into broad altitude groups, i.e. observations of birds flying at heights lower than the swept range (<10m), within the swept range (1-150m) and above the swept range (>150m).

Breeding Bird Survey

17. Breeding bird survey (BBS) site transects were walked on 25.04.23, 17.05.23, 13.06.23 and 12.07.23 to record evidence of breeding bird activity across the whole site. Transects were designed to pass within sight and hearing distance of birds using all habitats on the site. Locations of records of birds in suitable habitat and showing likely breeding behaviour were marked on a base map of the site. As the breeding season progressed, the number of fledged young increased; it is often difficult to determine the age class of many species at this time of year, and all records were mapped. This potential bias was taken into account when assessing the number of territories present at the site.
18. Evidence of breeding activity included presence of nests, courtship behaviour, distraction behaviour, birds carrying food and adults accompanied by fledglings.

2km Protected Species Survey

19. Surveys from public roads within 2km of the wind farm boundary were carried out on four occasions, on 25.04.23, 17.05.23, 13.06.23 and 27.06.23. The survey entailed vantage point watches and listening stops over adjacent lands of up to 15 minutes duration in order to determine whether local habitats were used by protected species that have the potential to be affected by the continuing operation of the Ballywater wind farm. Species were accorded target species or secondary species status as defined above.

NBDC records

20. The National Biodiversity Data Centre database was interrogated for breeding season (April – August inclusive) records of birds within 1km of the wind farm.

Results

Vantage Point Watch

21. NatureScot guidance (SNH 2017)⁷ is that establishment of the ornithological baseline should focus on those species which are afforded a higher level of legislative protection, or those which, as a result of their behaviour, may be more likely to be subject to impact from wind farms. Following these criteria, eleven target species were sighted during the 63 hours of VP

⁷ SNH (2017). Recommended bird survey methods to inform impact assessment of onshore wind farms. Scottish Natural Heritage, Battleby.

watches. A further 18 secondary species were recorded, dominated by waterbird species that frequented the adjacent wetlands to the east of the wind farm. Tables 2 and 3 provide lists of target and secondary species respectively that were observed during VP watches. .

Table 2- Target species recorded during vantage point watches

Date	VP	Species	No of Flights	No of Events	Duration (bird-sec)	Height 0-10m=1; 10-150m=2; >150m=3
31.05.23	S	Little egret	3	1	138	2
		Great white egret	1	1	32	2
31.05.23	N	Night heron	1	1	5	1
		Cattle egret	1	1	120	2
		Little egret	4		70	2
24.04.23	S	Dunlin	2	2	121	2
		Curlew	7	1	336	2
17.05.23	S	Kestrel	1	1	73	2
12.06.23	S	Great white egret	1	1	25	2
		Common tern	2	2	93	1
12.06.23	N	Curlew	3	1	45	2
		Common tern	1	1	10	2
13.06.23	N	Redshank	2	2	11	1
26.06.23	N	Little egret	2	2	20	2
27.06.23	N	Little egret	1	1	5	1
					5	2
		Curlew	6	1	1440	2
30.06.23	N	Little egret	3	1	271	1
11.07.23	S	Great white egret	1	1	48	2
		Curlew	12	3	132	2
11.07.23	N	Little egret	2	2	20	1
		Golden plover	30	1	300	1
		Curlew	1	1	30	2
24.07.23	S	Kestrel	1	1	21	2
		Curlew	20	3	718	2
		Common tern	1	1	5	2
24.07.23	N	Little egret	2	1	10	1
			3	1	60	2
		Kestrel	1	1	10	2
		Curlew	4	3	60	1
			7	3	75	2
25.07.23	S	Great white egret	2	1	56	2
		Kestrel	1	1	87	2
		Curlew	5	3	4250	2
25.07.23	N	Little egret	3	1	60	2
		Curlew	60	1	600	1
					14400	2
			60	1	600	2
		Common tern	1	1	10	2
07.08.23	S	Marsh harrier	1	1	107	1
			2	2	83	2
		Curlew	11	2	267	2

Date	VP	Species	No of Flights	No of Events	Duration (bird-sec)	Height 0-10m=1; 10-150m=2; >150m=3
07.08.23	N	Marsh harrier	1	1	150	1
					100	2
					50	3
		Kestrel	1	1	15	1
		Curlew	30	1	300	2
08.08.23	S	Marsh harrier	2	2	116	1
		Curlew	2	1	10	1
			35	4	826	2
08.08.23	N	Marsh harrier	1	1	200	2

Table 3- Secondary species recorded during vantage point watches

Date	VP	Species	No of Flights	No of Events	Duration (bird-sec)	Height 0-10m=1; 10-150m=2; >150m=3
24.04.23	S	Mute swan	3	2	45	1
		Greylag	3	1	45	1
			10	4	400	2
		Brent goose	45	1	2025	1
		Mallard	5	3	55	1
			10	3	487	2
		Cormorant	3	3	45	1
		Grey heron	2	2	38	1
24.04.03	N	Raven	2	1	42	1
		Mallard	1	1	12	1
		Black-headed gull	1	1	23	1
17.05.23	S	Greylag	8	3	122	1
		Mallard	4	3	39	1
			8	3	96	2
		Grey heron	2	2	17	1
		Herring gull	1	1	16	1
17.05.23	N	Mute swan	2	2	21	1
		Greylag	12	4	434	1
		Mallard	6	3	78	1
		Teal	2	1	10	1
		Grey heron	2	2	1534	1
31.05.23	S	Greylag	5	2	27	1
		Brent goose	2	2	103	
		Mallard	2	1	12	1
		Teal	1	1	27	2
		Heron	4	2	42	
		Herring gull	4	2	90	2
		Raven	1	1	4	2
31.05.23	N	Greylag	1	1	10	2
		Canada goose	1	1	25	2
		Mallard	6		50	2
		Teal	9		135	2

Date	VP	Species	No of Flights	No of Events	Duration (bird-sec)	Height 0-10m=1; 10-150m=2; >150m=3
		Buzzard	2		150 150	2 3
		Lesser black-backed gull	1	1	20	2
12.06.23	S	Greylag	10	1	80	2
		Brent goose	1	1	55	1
		Mallard	2	1	34	1
		Grey heron	2	2	13	1
12.06.23	N	Mute swan	1	1	5	2
		Mallard	8	1	80	1
			1	1	5	2
		Teal	2	1	10	1
13.06.23	N	Grey heron	1	1	5	1
		Mute swan	4	2	82	1
		Greylag	4	2	58	1
		Mallard	22	6	285	1
		Wigeon	2	1	12	1
		Teal	8	3	54	1
		Buzzard	1	1	26	1
26.06.23	S	Black-headed gull	6	5	189	1
		Greylag	2	1	30	1
		Brent goose	2	1	24	1
26.06.23	N		3	1	144	2
		Mallard	2	2	30	1
			5	1	100	2
		Grey heron	4	3	60	1
		Buzzard	1	1	180	2
		Black-headed gull	2	1	360	2
		Herring gull	1	1	15	2
27.06.23	N	Greylag	2	1	20	2
		Mallard	1	1	10	2
		Grey heron	1	1	5	1
			2	2	30	2
		Black-headed gull	1	1	15	2
		Common gull	1	1	10	2
		Grey heron	2	2	163	1
01.07.23	S	Grey heron	1	1	50	1
		Herring gull	2	2	37	1
		Great black-backed gull	1	1	35	2
11.07.23	S	Brent goose	1	1	14	2
		Grey heron	3	3	25	1
		Herring gull	13	1	156	2
11.07.23	N	Greylag	1	1	5	2
		Mute swan	2	2	40	1
		Mallard	2	2	20	1
		Grey heron	3	2	35	1
		Buzzard	1	1	30	3

Date	VP	Species	No of Flights	No of Events	Duration (bird-sec)	Height 0-10m=1; 10-150m=2; >150m=3
		Black-headed gull	5	1	10	2
		Herring gull	2	2	65	2
		Raven	1	1	25	2
24.07.23	S	Greylag	42	3	1273	2
		Grey heron	1	1	11	1
			1	1	5	2
		Black-headed gull	1	1	15	2
24.07.23	N	Greylag	2	1	10	2
		Grey heron	1	1	5	2
		Black-headed gull	1	1	15	2
25.07.23	S	Greylag	12	1	180	12
		Brent goose	35	2	635	1
			5	1	3000	2
		Grey heron	2	2	24	1
			2	2	30	2
		Common gull	1	1	21	2
25.07.23	N	Greylag	14	3	70	1
		Grey heron	2	1	20	1
		Buzzard	2	1	60	1
			2	1	600	3
		Sparrowhawk	1	1	20	2
		Herring gull	2	1	20	1
			7	2	90	2
07.08.23	S	Greylag	35	1	1995	2
		Herring gull	1	1	17	2
07.08.23	N	Grey heron	4	4	45	1
		Lesser black-backed gull	1	1	15	2
08.08.23	S	Buzzard	1	1	12	1
		Herring gull	6	2	165	2
08.08.23	N	Mute swan	1	1	5	1
		Grey heron	1	1	10	1
		Mallard	5	1	50	1
		Buzzard	1	1	300	2

Breeding Bird Survey

22. The northern and southern sections of the windfarm were recorded separately. A total of 34 bird species was recorded during the surveys. Tables 4 and 5 list these species and provide an estimate of the number of breeding pairs. The colour coding refers to the species' BoCCI status.

Table 4 - Species recorded during the BBS – Northern Section

Species	BBS Visit Date				Estimated No. of Territories
	25.04.23	17.05.23	13.06.23	12.07.23	
	No. Birds	No. Birds	No. Birds	No. Birds	
Greylag	5				

Species	BBS Visit Date				Estimated No. of Territories
	25.04.23 No. Birds	17.05.23 No. Birds	13.06.23 No. Birds	12.07.23 No. Birds	
Mallard	4	4			
Teal	6				
Heron	2		2		
Water rail	1				
Black-headed gull				1	
Herring gull			3		
Lesser black-backed gull				1	
Woodpigeon		3	4	2	
Magpie		1		2	1
Jackdaw	40	3			
Rook	24	4	30	80	
Hooded crow		4	1	3	1
Blue tit			1		
Coal tit	1				
Skylark		5		1	2
Swallow	2	5	19	1	
Reed warbler	2				
Chiffchaff	1	1			
Wren		1		1	1
Starling	2	2	100	5	1
House sparrow		1		2	1
Blackbird	2	3	1	1	2
Song thrush		1			1
Robin		1	1		
Wheatear	1				
Stonechat			3		
Duncock	1				
Pied wagtail	2	1	5	1	1
Meadow Pipit	3	3	2	2	2
Chaffinch		2	1	1	1
Linnet	6		2		

Table 5 - Species recorded during the BBS – Southern Section

Species	BBS Visit Date				Estimated No. of Territories
	25.04.23 No. Birds	17.05.23 No. Birds	13.06.23 No. Birds	12.07.23 No. Birds	
Mute swan	18	15	2	3	
White-fronted goose	1			1	
Greylag	16	20	1	8	
Brent goose			1	1	
Mallard	11	2	3		
Teal	2				
Pheasant	1	1			

Species	BBS Visit Date				Estimated No. of Territories
	25.04.23 No. Birds	17.05.23 No. Birds	13.06.23 No. Birds	12.07.23 No. Birds	
Little egret			1		
Great white egret	1				
Heron	1	5	2	1	
Buzzard	1		1	2	
Moorhen	2				
Redshank	1				
Herring gull		1	4	1	
Woodpigeon	16	10	8	19	2
Collared dove	2		2	1	1
Blue tit	3		3	4	3
Great tit		1	1		1
Coal tit	1				
Long-tailed tit			2		1
Skylark	6	2	1		2
Swallow	4	2	1	7	2
Sand martin		3			
Blackcap	3	2	3		3
Reed warbler	1	3	1		3
Sedge warbler			2		2
Willow warbler	5	9	6		5+
Chiffchaff	4	8	4	1	4-5
Wren	12	13	14	7	5-10
Jay			1		
Magpie			3	1	1
Jackdaw	7	50	20	40	
Rook		60	12	100	
Hooded crow	10	30	30	9	
Raven			1	1	
Starling		18	20	54	
House sparrow	1	3	20	17	2-5
Blackbird	9	11	5	4	4-8
Song thrush	3	4	3		3-4
Robin	7	5	2		3-5
Stonechat			1		
Duncock	3	2		4	2-3
Pied wagtail		4	1	2	1
Meadow Pipit	2	6	14	2	3-5
Chaffinch	6	2	3	8	3-5
Linnet	2		5		1-2
Goldfinch	2	7	3	7	2-4
Greenfinch		2	2		
Bullfinch			2		
Reed bunting		1			1

2km Protected Species Survey

23. Two records of kestrel and a single record of little egret were the only target species noted during the searches of the immediate site hinterland. Nine secondary species were recorded. Records for the 27.06.23 have been lost but it is known that no target species were recorded. Results of 2km searches are tabulated in Table 6.

Table 6 – Target and Secondary Species recorded during 2km search

Date	Species	No	Comments
25.04.23	Mallard	3	Foraging within Ballyteigue Marsh
	Moorhen	1	Foraging within marsh
	Kestrel	1	Female hover-hunting over fields to NW of Ballyteigue Bay beach
17.05.23	Teal	2	Flying over Chore Marsh
	Mallard	4	Flew into marsh from SSW
	Wigeon	1	Flew from marsh to NNE
	Teal	2	Flew from marsh to S
	Mallard	4	Flew over marsh
	Grey heron	1	Flew into marsh from NNE
	Mute swan	2	Foraging in marsh, flew to SSW
	Buzzard	1	Flew over marsh
	Grey heron	1	Flew from marsh to N
	Little egret	1	Flew from marsh to NNW
	Black-headed gull	2	Flew over marsh
	Grey heron	1	Flew from marsh to NE
	Greylag goose	2	Foraging in marsh, flew into field to SW
	Kestrel	1	Hover-hunting over dunes, landed briefly on beach, flying to NNE
	Black-headed gull	1	Flew over marsh
	Greylag goose	2	Flew over marsh landed in field to SW
17.05.23	Buzzard	1	Circled over field beside Dundrum plantation
	Black-headed gull	3	Flying to N over beach
13.06.23	Black-headed gull	2	Flying to S over beach and out to sea
	Black-headed gull	1	Flying along coast toSSW
	Grey heron	1	Flying over fields and beach to S
	Mallard	3	Flew into Cahore Marsh

Discussion

24. The habitats at Ballywater are dominated by agricultural grassland and arable fields, often separated by hedgerows of variable structure and conservation value. Habitats along the eastern margin of the site are more variable and of greater conservation interest. Habitats here include open water, reedbeds, scrub and treelines. Breeding bird population diversity and abundance reflect the nest site opportunities that these habitats provide. Bird species recorded reflect this diversity of habitats, with birds of open habitats, including meadow pipit and skylark,

occurring within the windfarm and a more diverse community, including wildfowl and heron species, present in the diverse habitats in the east of the site. Proximity to the coast is also likely to influence the species composition of the site as well as the behaviour of individuals of some species.

25. Searches on 25.04.23, 17.05.23, 13.06.23 and 27.06.23, extending to 2km beyond the wind farm surveyed the mainly agricultural grassland habitats of the wider countryside. Bird records were of common species similar to those found in the agricultural grassland habitats in the vicinity of the wind farm. Birds of conservation concern were generally restricted to wetland species in the vicinity of the coast and coastal marshes.
26. The northern and southern sections of the windfarm are discussed separately.

Northern Section

Vantage Point Watch

27. Nine species of primary conservation concern were recorded during vantage point watches. Of these, four species (kestrel, golden plover, curlew and redshank) are red-listed in BOCCI, while five species (night heron, little egret, marsh harrier, golden plover and common tern) are included in Annex I of the Birds Directive. Great white egret is included as a rare potential breeder that has recently established a breeding population in Britain.
28. Fourteen species of birds of secondary conservation concern were recorded during VP watches. These comprise seven wildfowl species, grey heron, buzzard, four gull species and raven.
29. Observations were generally of birds passing through airspace outside the windfarm, dominantly over wetter habitats between the windfarm and the coast. The recorded species are dominated by wetland birds, which use this peripheral area for foraging and, in some cases, potentially for nesting, while many birds pass over during commuting flights. Few birds were seen to approach the turbines. Single buzzards overflew the wind farm on two occasions, an apparent pair of buzzards on a single occasion, and flocks of six (27.06.23) and three (24.07.23) curlew passed through the windfarm. Commuting little egrets, including a group of three (30.06.23) and single grey herons occasionally passed to the west and east of the windfarm, on occasion approaching turbines to within 100m. Gull species were generally seen passing the site parallel to the coast and rarely approached the vicinity of the turbines.

Breeding Bird Survey

30. The breeding bird survey (BBS) was confined to an area within around 100m of the operational turbines and access tracks. Habitats within this area are dominated by agricultural grassland fields, with associated hedgerows as field boundaries. Thirty-seven species were recorded during the BBS, comprising a single re-listed BOCCI species (meadow pipit), ten amber-listed species and 26 green-listed species (Table 4). The majority of these were recorded as foraging or passing over.
31. The low conservation value of the agricultural habitats is reflected in the low population densities and diversity of breeding birds present on the site. Eleven common passerine species were likely to have nested within the survey area, with an estimated 14 nesting territories. Persistent records of meadow pipit suggested that the species nested and it is likely that the amber-listed skylark also occupied two territories.

Carcass search

32. A total of 25 carcass searches were carried out in the vicinity of the four turbines in the northern section of the windfarm, over 12 dates between 13.04.22 and 14.10.22, as part of a programme to monitor effects on bats at the site. A further 9 searches were made over six dates between 15.03.22 and 06.04.22 and 13 over six dates between 31.10.22 and 23.01.23, exclusively for birds. No dead birds were found during this exercise. It is possible for dead birds to be removed by scavengers, particularly red fox, but the absence of evidence of strikes suggests that mortality of larger, easily detectable birds is an uncommon occurrence. Detectability of small passerine carcasses is likely to be low, but these species generally occupy the airspace below rotor blade height during the breeding season and it is generally considered that farmland passerine species are not significantly impacted by wind farms (SNH 2017).

Southern Section

Vantage Point Watch

33. Seven species of primary conservation concern were recorded during vantage point watches. Of these, three species (kestrel, dunlin and curlew) are red-listed in BOCCI, while three species (little egret, marsh harrier and common tern) are included in Annex I of the Birds Directive. Great white egret is included as a rare potential breeder that has recently established a breeding population in Britain.
34. Seventeen species of birds of secondary conservation concern were recorded during VP watches. These comprise seven wildfowl species, cormorant, grey heron, two raptor species, five gull species and raven.
35. Flights of both target and secondary species were largely confined to the wetter grassland and semi-natural habitats between the wind farm and the coast. Apart from buzzard, sparrowhawk and raven, all target and secondary species recorded are generally associated with wetland habitats.
36. A limited number of flights occurred of birds entering the windfarm at rotor height. Two greylags passed close to T 20 on 24.04.23, four mallard approached T15 and T16 on 17.05.23. Three little egrets and a great white egret passed through the windfarm on 31.05.23 and a single Brent goose entered the windfarm on 11.07.23. The presence of turbines appeared to deter flocks of 30 greylags on 24.07.23 and five Brent geese on 25.07.23: birds appeared to change direction when approaching turbines and then left the windfarm airspace.
37. Curlew were seen to fly over the marginal wetland and change direction to fly inland between the northern and southern sections of the windfarm on four occasions, thereby avoiding entering the windfarm airspace.

Breeding Bird Survey

38. The BBS covered the entire landholding to the west of the farm track along the eastern edge of the site. Habitats within the windfarm are dominated by agricultural grassland fields, often separated by trimmed hedgerows. Limited areas of scrub and woodland are also present. Farm buildings form a cluster within the site. The wetland areas along the eastern side of the site, but outside the windfarm limits, were included in the survey.
39. The breeding bird community within the windfarm reflects its overall low habitat diversity and comprises a range of common species that are typical of farmland. The majority of breeding birds occurred in the hedgerow, scrub and woodland habitats, and it is likely that breeding bird density did not differ significantly from similar habitats elsewhere in the wider countryside. An

estimated 15 species of birds used hedgerows as nest sites, although a record of long-tailed tit on a single date may not refer to locally breeding birds. At least one pair of swallows nested in the farm buildings. Birds of open grassland, principally meadow pipit and skylark, were sparsely represented and estimated territories may include grassland outside the site red line.

40. The birds present in the wetland areas to the east of the site were more diverse and records from this area may include many birds that use the site for foraging, and commute to nest sites elsewhere. Passerine species associated with these habitats include reed warbler, a recent coloniser in Ireland.

Carcass search

41. A total of 114 carcass searches were carried out in the vicinity of the four turbines in the northern section of the windfarm, between 12.05.23 and 14.06.23, as part of a programme to monitor effects on bats at the site. A further 37 searches were made over six dates between 15.03.22 and 06.04.22, and 53 over six dates between 31.10.22 and 23.01.23, exclusively for birds. A single dead jackdaw was found during this exercise. See above for comments regarding removal by scavengers. Again, the absence of small passerines is largely accounted for by their low susceptibility to collision with turbine rotors.
42. It is assumed that the two carcasses found in the windfarm are the result of collisions with turbine rotors, but there was no clear indication that this was the case. After taking into account the detectability and scavenger removal issues involved in carcass searches, it seems likely that bird collisions with turbine rotors at Ballywater are rare.

NBDC records

43. The NBDC returned four breeding season bird records from within 1km of the wind farm. These comprised rare visitors (glossy ibis, Montague's harrier, hobby and blue-headed wagtail) and are not relevant to this discussion.


Conclusions

44. The wind farm habitats continue to support passerine species of a diversity and apparent abundance that are similar to those characteristic of the habitats of the local wider countryside. The presence of the wind farm does not appear to have had a significant impact on this breeding bird community.
45. Larger birds (particularly corvid species) which may be at greater risk from collision with turbine rotors were recorded within the wind farm during BBS and appear to routinely pass through the wind farm. This suggests a degree of habituation, with birds generally avoiding turbines. Two bird corpses (jackdaw and herring gull) found within the wind farm may have been the result of collisions, but, from numerous searches, the incidence of collisions appears to be very low.
46. Active avoidance of turbines was apparent, with greylag geese and brent geese rapidly leaving the wind farm as a likely result of a flight that initially headed towards a turbine. Curlew appeared to preferentially head inland through the gap between the northern and southern sections of the wind farm.
47. Both primary and secondary species recorded during VP watches were dominated by wetland bird species which in the main used the airspace above the wetland habitats to the east of the wind farm. These species rarely entered the wind farm airspace. It is likely that the majority

of these birds were of local provenance and there was thus also an element of habituation in their behaviour with regard to the turbines. It may be significant the only records of curlew entering the windfarm airspace (27.06.23 and 24.07.23) were of small flocks which were likely returning unsuccessful breeders and therefore not habituated to the site.

48. Observations of bird behaviour, determination of the breeding bird community and absence of evidence of significant collision risk to birds suggest that the wind farm currently does not have a significant effect on the breeding bird population of the site.

Annex 1 - Figures 1 -20

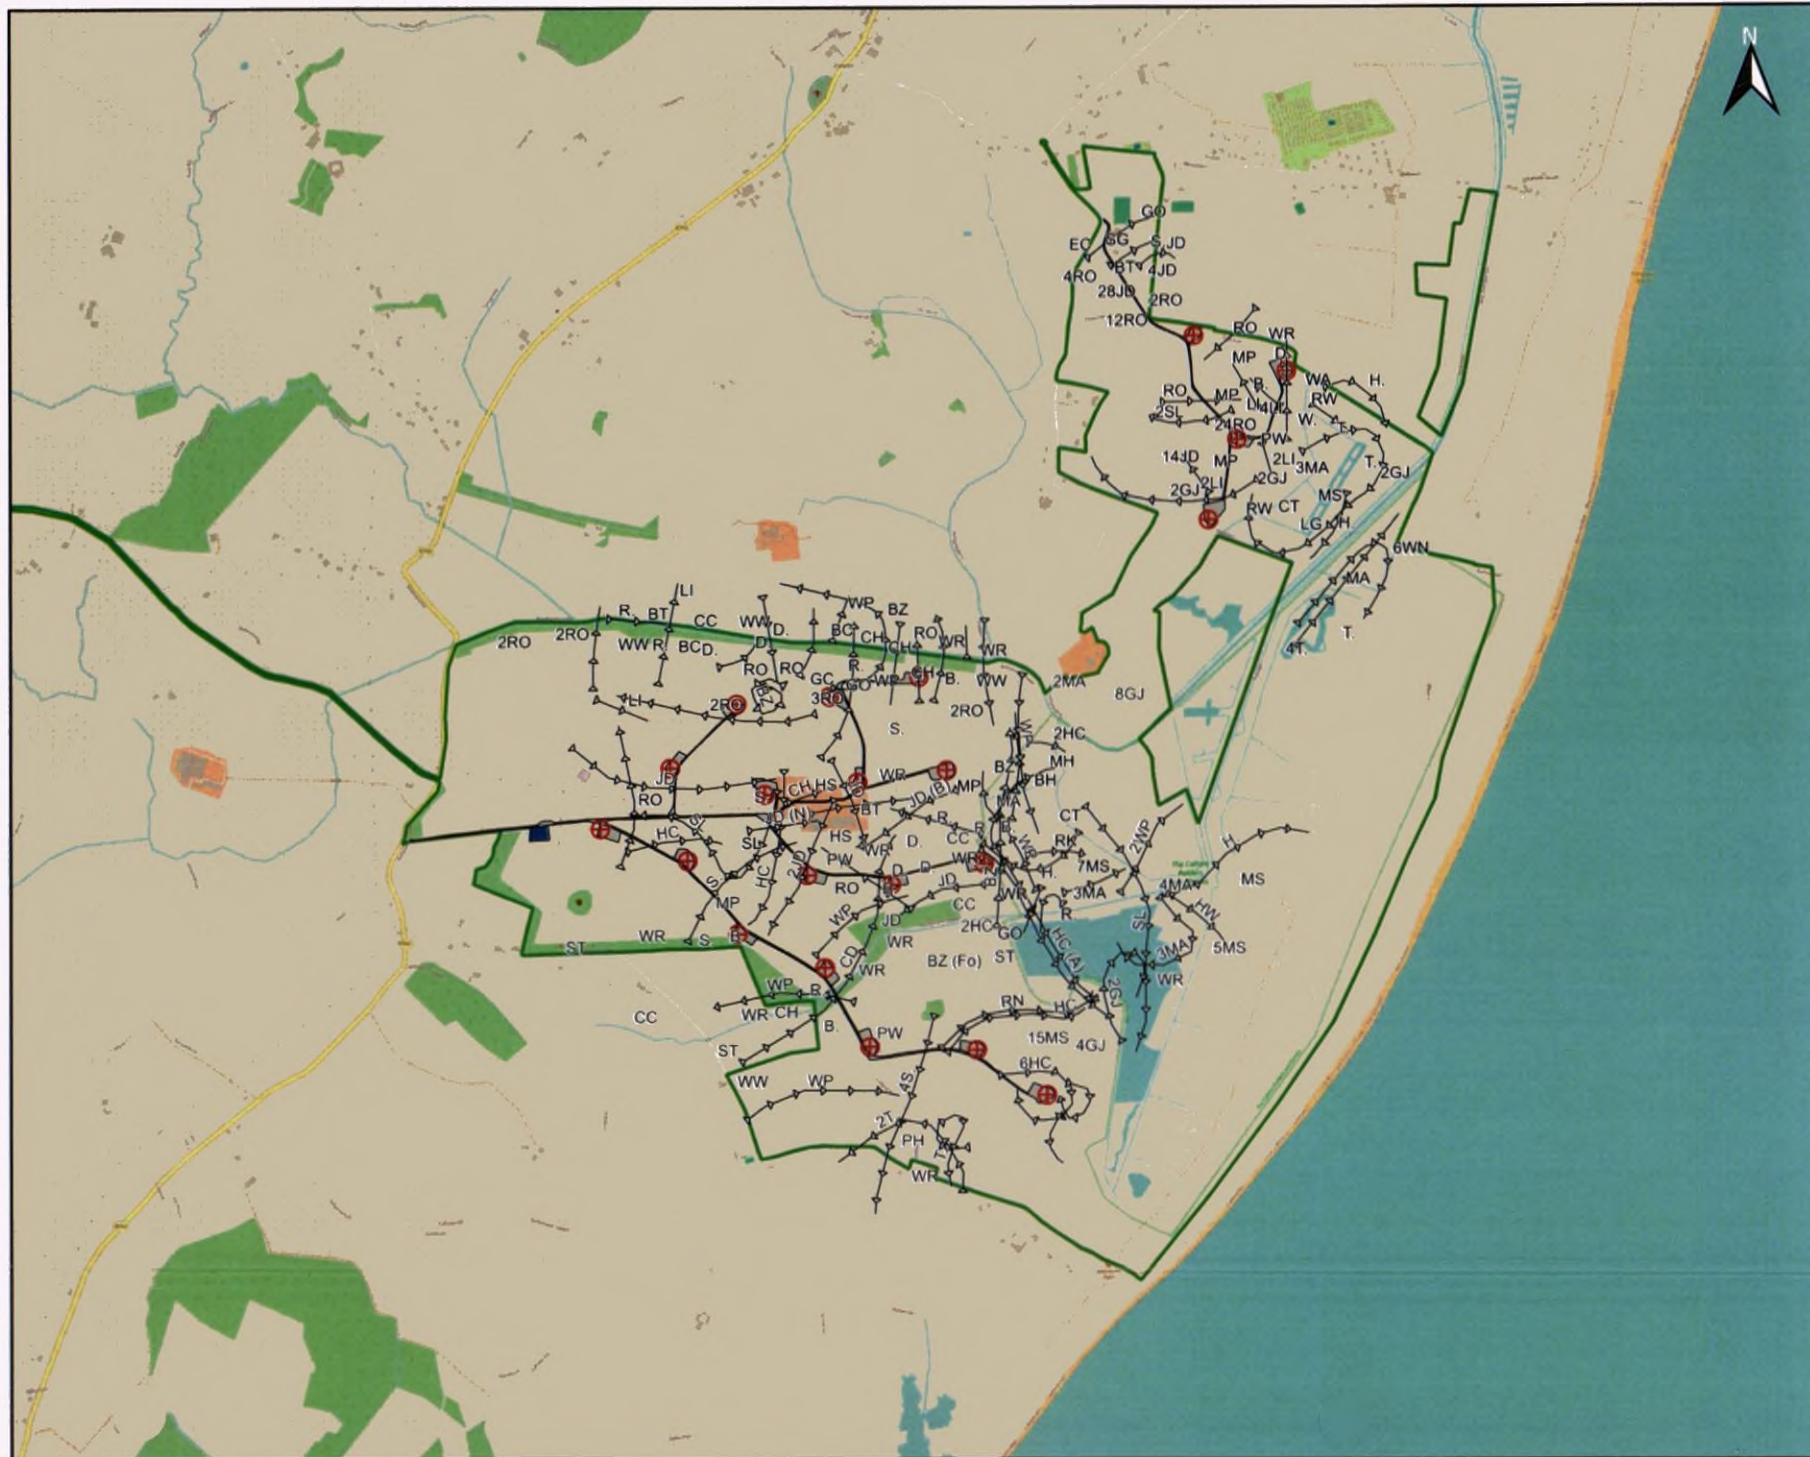

BALLYWATER WIND FARM

FIGURE 1
BREEDING BIRD SURVEY
25TH APRIL 2023

- KEY**
- EIA SITE BOUNDARY
 - ⊕ TURBINE LOCATION
 - ▬ ACCESS TRACK & HARDSTANDING AREA
 - SUBSTATION COMPOUND
 - FLIGHTLINE

LAYOUT DATE	LAYOUT NO.


REVISIONS

SCALE - 1: 15,000 @ A3

BIRD SURVEY 2023

THIS DRAWING IS THE PROPERTY OF BLACKSTAFF ECOLOGY LIMITED AND NO REPRODUCTION MAY BE MADE IN WHOLE OR IN PART WITHOUT PERMISSION.



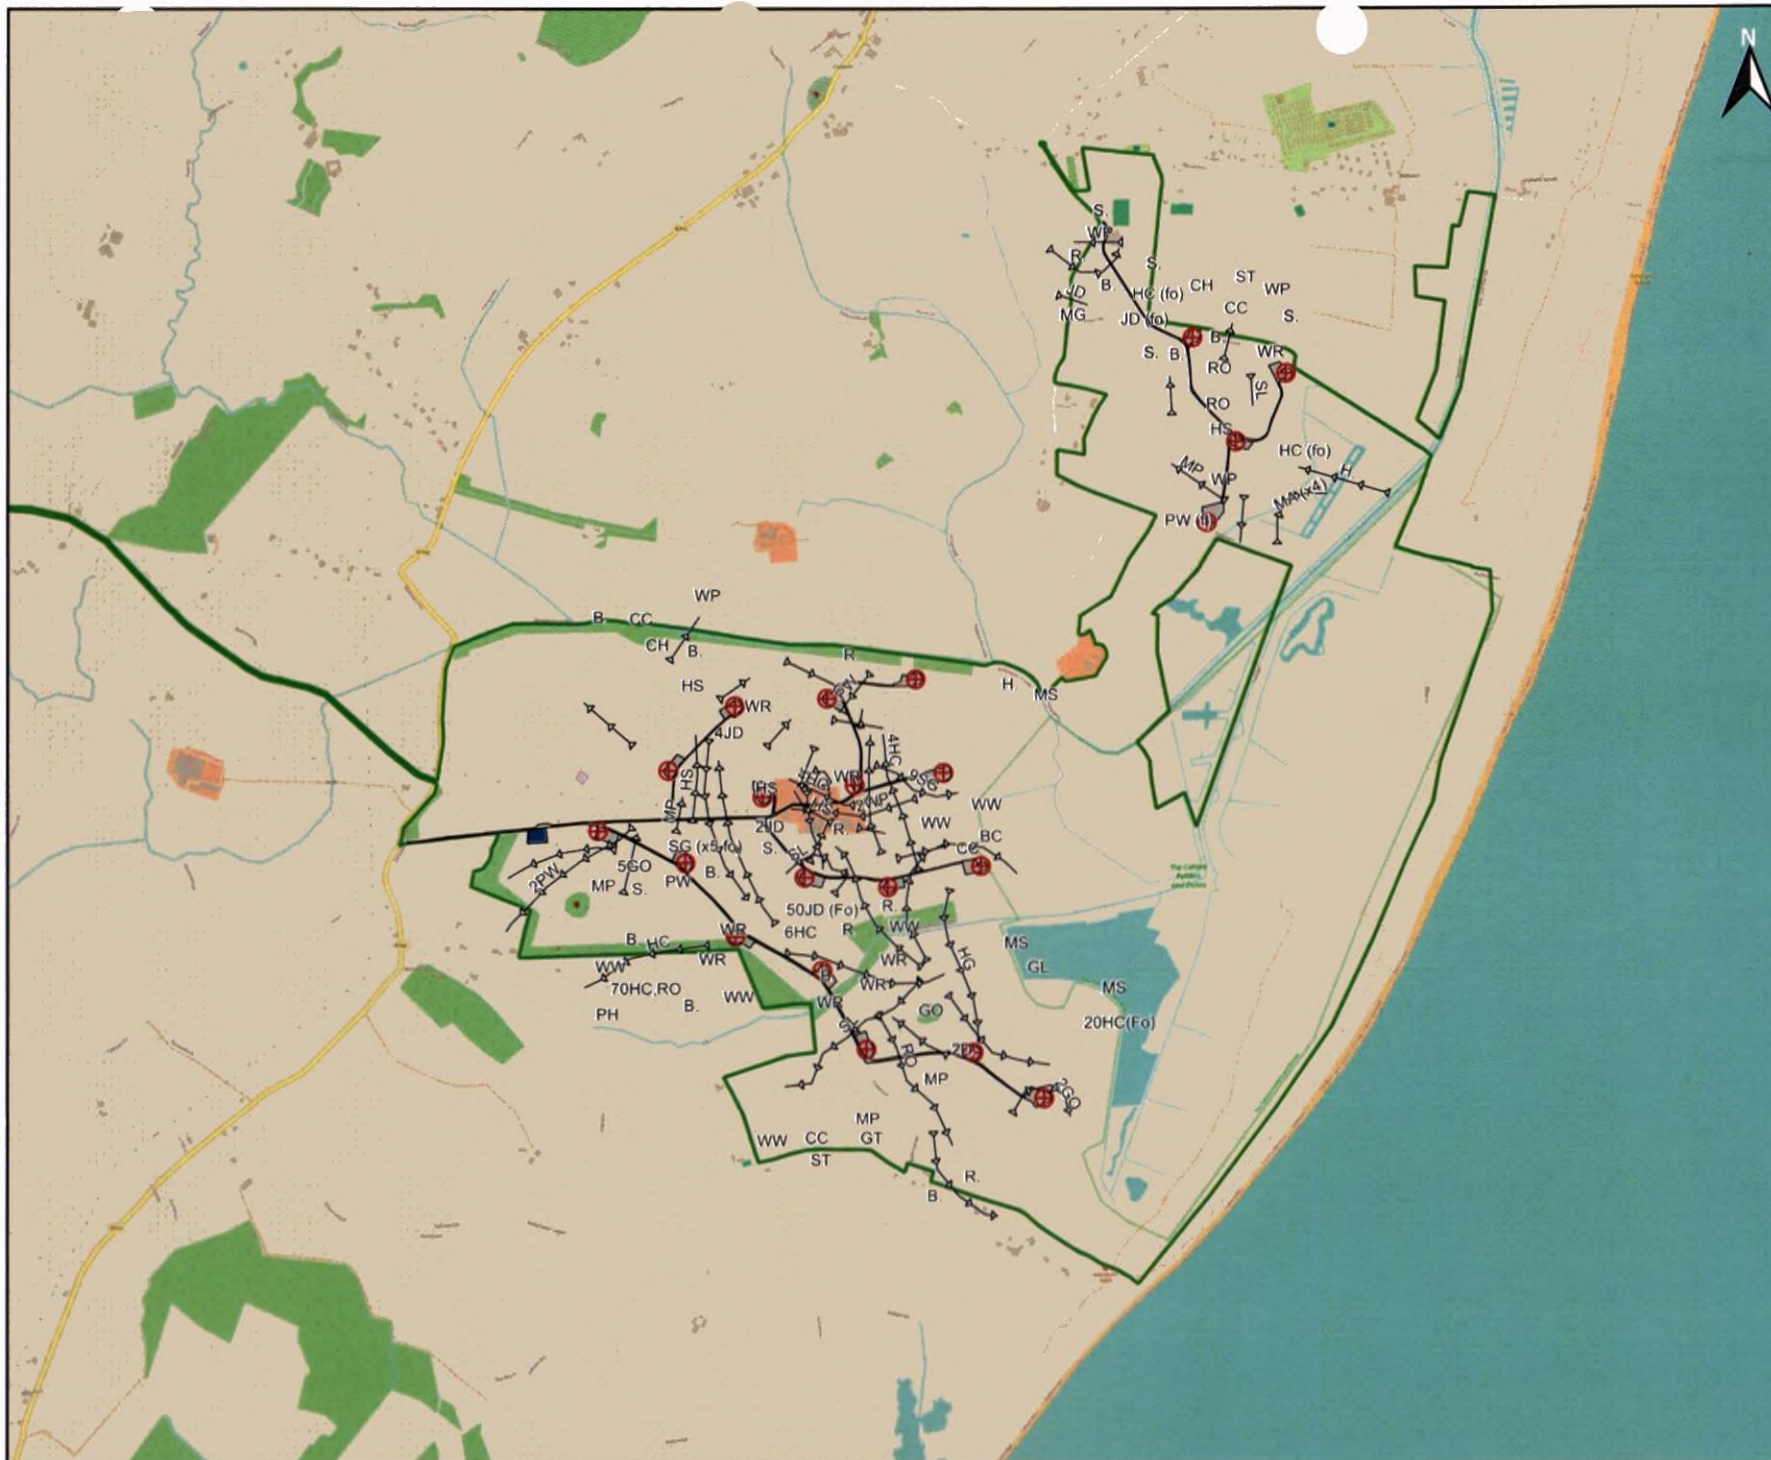


BALLYWATER WIND FARM

FIGURE 2
BREEDING BIRD SURVEY
17th MAY 2023

- KEY**
- EIA SITE BOUNDARY
 - TURBINE LOCATION
 - ACCESS TRACK & HARDSTANDING AREA
 - SUBSTATION COMPOUND
 - FLIGHTLINE

LAYOUT DATE	LAYOUT NO.
DRAWING NUMBER	
SCALE - 1: 15,000 @ A3	
BIRD SURVEY 2023	
THIS DRAWING IS THE PROPERTY OF BLACKSTAFF ECOLOGY LIMITED AND NO REPRODUCTION MAY BE MADE IN WHOLE OR IN PART WITHOUT PERMISSION	

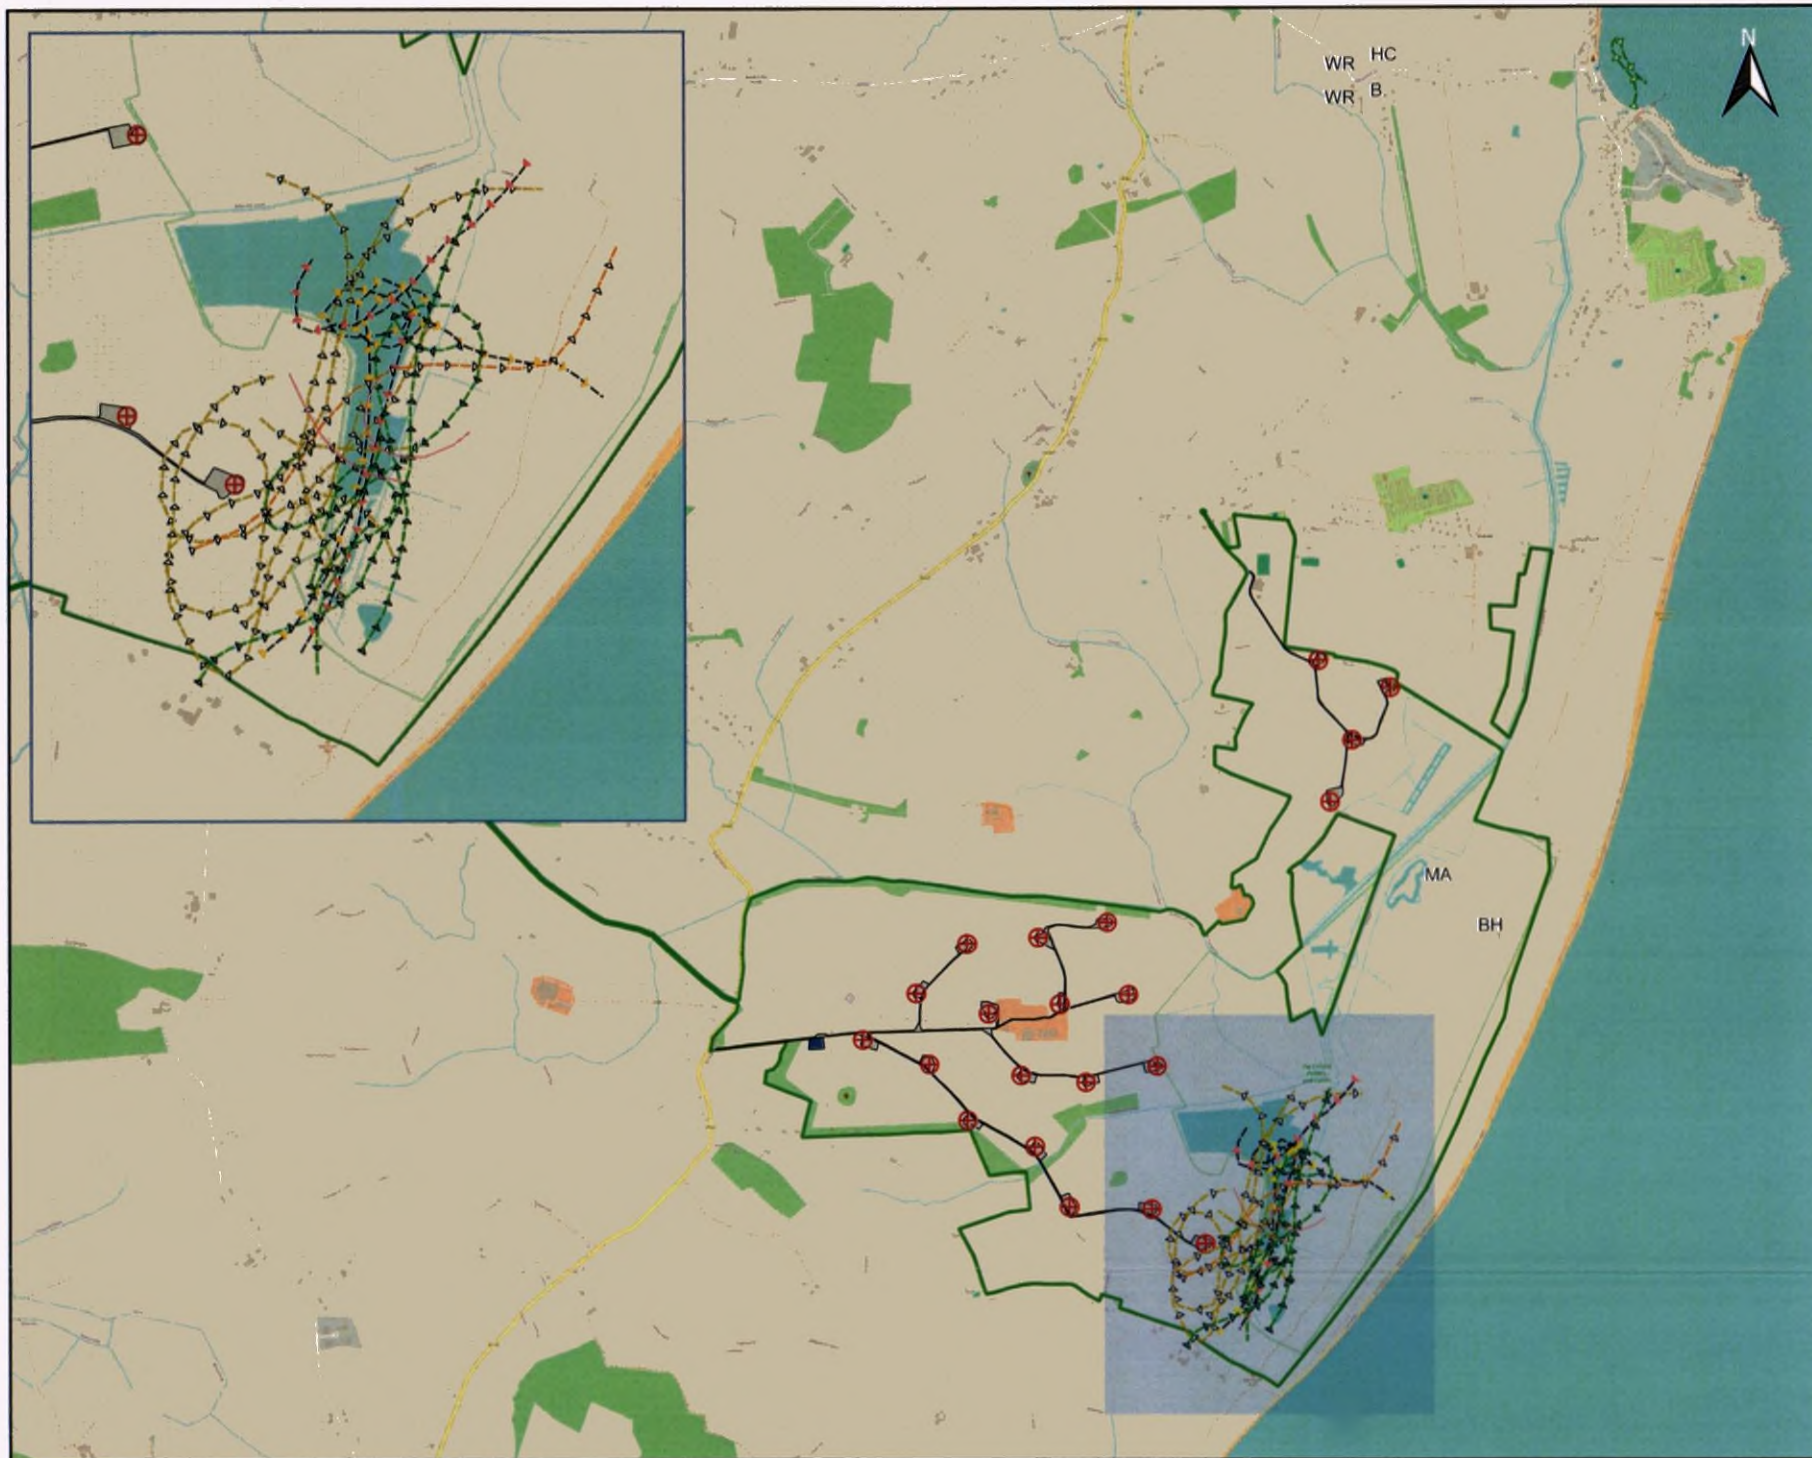

BALLYWATER WIND FARM

FIGURE 5
VANTAGE POINT SURVEY
24TH APRIL 2023

- KEY**
- EIA SITE BOUNDARY
 - ⊕ TURBINE LOCATION
 - ACCESS TRACK & HARDSTANDING AREA
 - SUBSTATION COMPOUND
 - CURLEW SIGHTING
 - GREYLAG GOOSE SIGHTING
 - GREY HERON SIGHTING
 - HERRING GULL SIGHTING
 - HERRING GULL, COMMON GULL, BRENT GOOSE, BLACK-BACKED GULL SIGHTING
 - MALLARD SIGHTING
 - MUTE SWAN SIGHTING
 - RAVEN SIGHTING

LAYOUT DWG	T-LAYOUT
DRAWING NUMBER	1

SCALE - 1: 19,500 @ A3

BIRD SURVEY 2023

THIS DRAWING IS THE PROPERTY OF BLACKSTAFF ECOLOGY LIMITED AND NO REPRODUCTION MAY BE MADE IN WHOLE OR IN PART WITHOUT PERMISSION.





BALLYWATER WIND FARM

FIGURE 6

**VANTAGE POINT SURVEY
17TH MAY 2023**

KEY

- EIA SITE BOUNDARY
- ⊕ TURBINE LOCATION
- ACCESS TRACK & HARDSTANDING AREA
- SUBSTATION COMPOUND
- ▶ GREY LAG GOOSE SIGHTING
- ▶ GREY HERON SIGHTING
- ▶ HERRING GULL SIGHTING
- ▶ KESTREL SIGHTING
- ▶ MALLARD SIGHTING

DATE: 17/05/2023

SCALE: 1:15,000 @ A3

SCALE - 1: 15,000 @ A3

SCALE - 1: 15,000 @ A3

BALLYWATER WIND FARM

FIGURE 7

**VANTAGE POINT SURVEY
31ST MAY 2023**

KEY

- EIA SITE BOUNDARY
- + TURBINE LOCATION
- ACCESS TRACK & HARDSTANDING AREA
- SUBSTATION COMPOUND
- ▲— BRENT GOOSE SIGHTING
- ▲— LITTLE EGRET SIGHTING
- ▲— GREYLAG GOOSE SIGHTING
- ▲— GREY HERON SIGHTING
- ▲— HERRING GULL SIGHTING
- ▲— GREAT WHITE EGRET SIGHTING
- ▲— MALLARD SIGHTING
- ▲— RAVEN SIGHTING
- ▲— TEAL SIGHTING
- ▲— CORMORANT SIGHTING
- ▲— CANADA GOOSE SIGHTING
- ▲— LESSER BLACK-BACKED GULL SIGHTING
- ▲— NIGHT HERON SIGHTING

LAYOUT DWG LAYOUT NO.

DRAWING NUMBER

SCALE - 1: 15,000 @ A3

BIRD SURVEY 2023

THIS DRAWING IS THE PROPERTY OF BLACKSTAFF ECOLOGY LIMITED AND NO REPRODUCTION MAY BE MADE IN WHOLE OR IN PART WITHOUT PERMISSION.





BALLYWATER WIND FARM

FIGURE 8

**VANTAGE POINT SURVEY
12TH JUNE 2023**

KEY

- EIA SITE BOUNDARY
- ⊕ TURBINE LOCATION
- ACCESS TRACK & HARDSTANDING AREA
- SUBSTATION COMPOUND
- BRENT GOOSE SIGHTING
- COMMON TERN SIGHTING
- GREY HERON SIGHTING
- MALLARD SIGHTING

CLIENT NAME: T. LLOYD
CLIENT NO.:

DATE OF SURVEY:

SCALE - 1: 15,000 @ A3

BIRD SURVEY 2023

THIS DRAWING IS THE PROPERTY OF BLACKSTAFF ECOLOGY LIMITED AND NO REPRODUCTION MAY BE MADE IN WHOLE OR IN PART WITHOUT PERMISSION.





BALLYWATER WIND FARM

FIGURE 9

VANTAGE POINT SURVEY 26TH JUNE 2023

KEY

- EIAR SITE BOUNDARY
- + TURBINE LOCATION
- ACCESS TRACK & HARDSTANDING AREA
- SUBSTATION COMPOUND
- BRENT GOOSE SIGHTING
- GREYLAG GOOSE SIGHTING
- SWIFT SIGHTING
- BLACK-HEADED GULL SIGHTING
- BUZZARD SIGHTING
- GREY HERON SIGHTING
- HERRING GULL SIGHTING
- GREAT WHITE EGRET SIGHTING
- MALLARD SIGHTING


LAYOUT DATE	LAYOUT NO.
DRAWING NUMBER	

SCALE - 1: 15,000 @ A3

BIRD SURVEY 2023

THIS DRAWING IS THE PROPERTY OF BLACKSTAFF ECOLOGY LIMITED AND NO REPRODUCTION MAY BE MADE IN WHOLE OR IN PART WITHOUT PERMISSION.



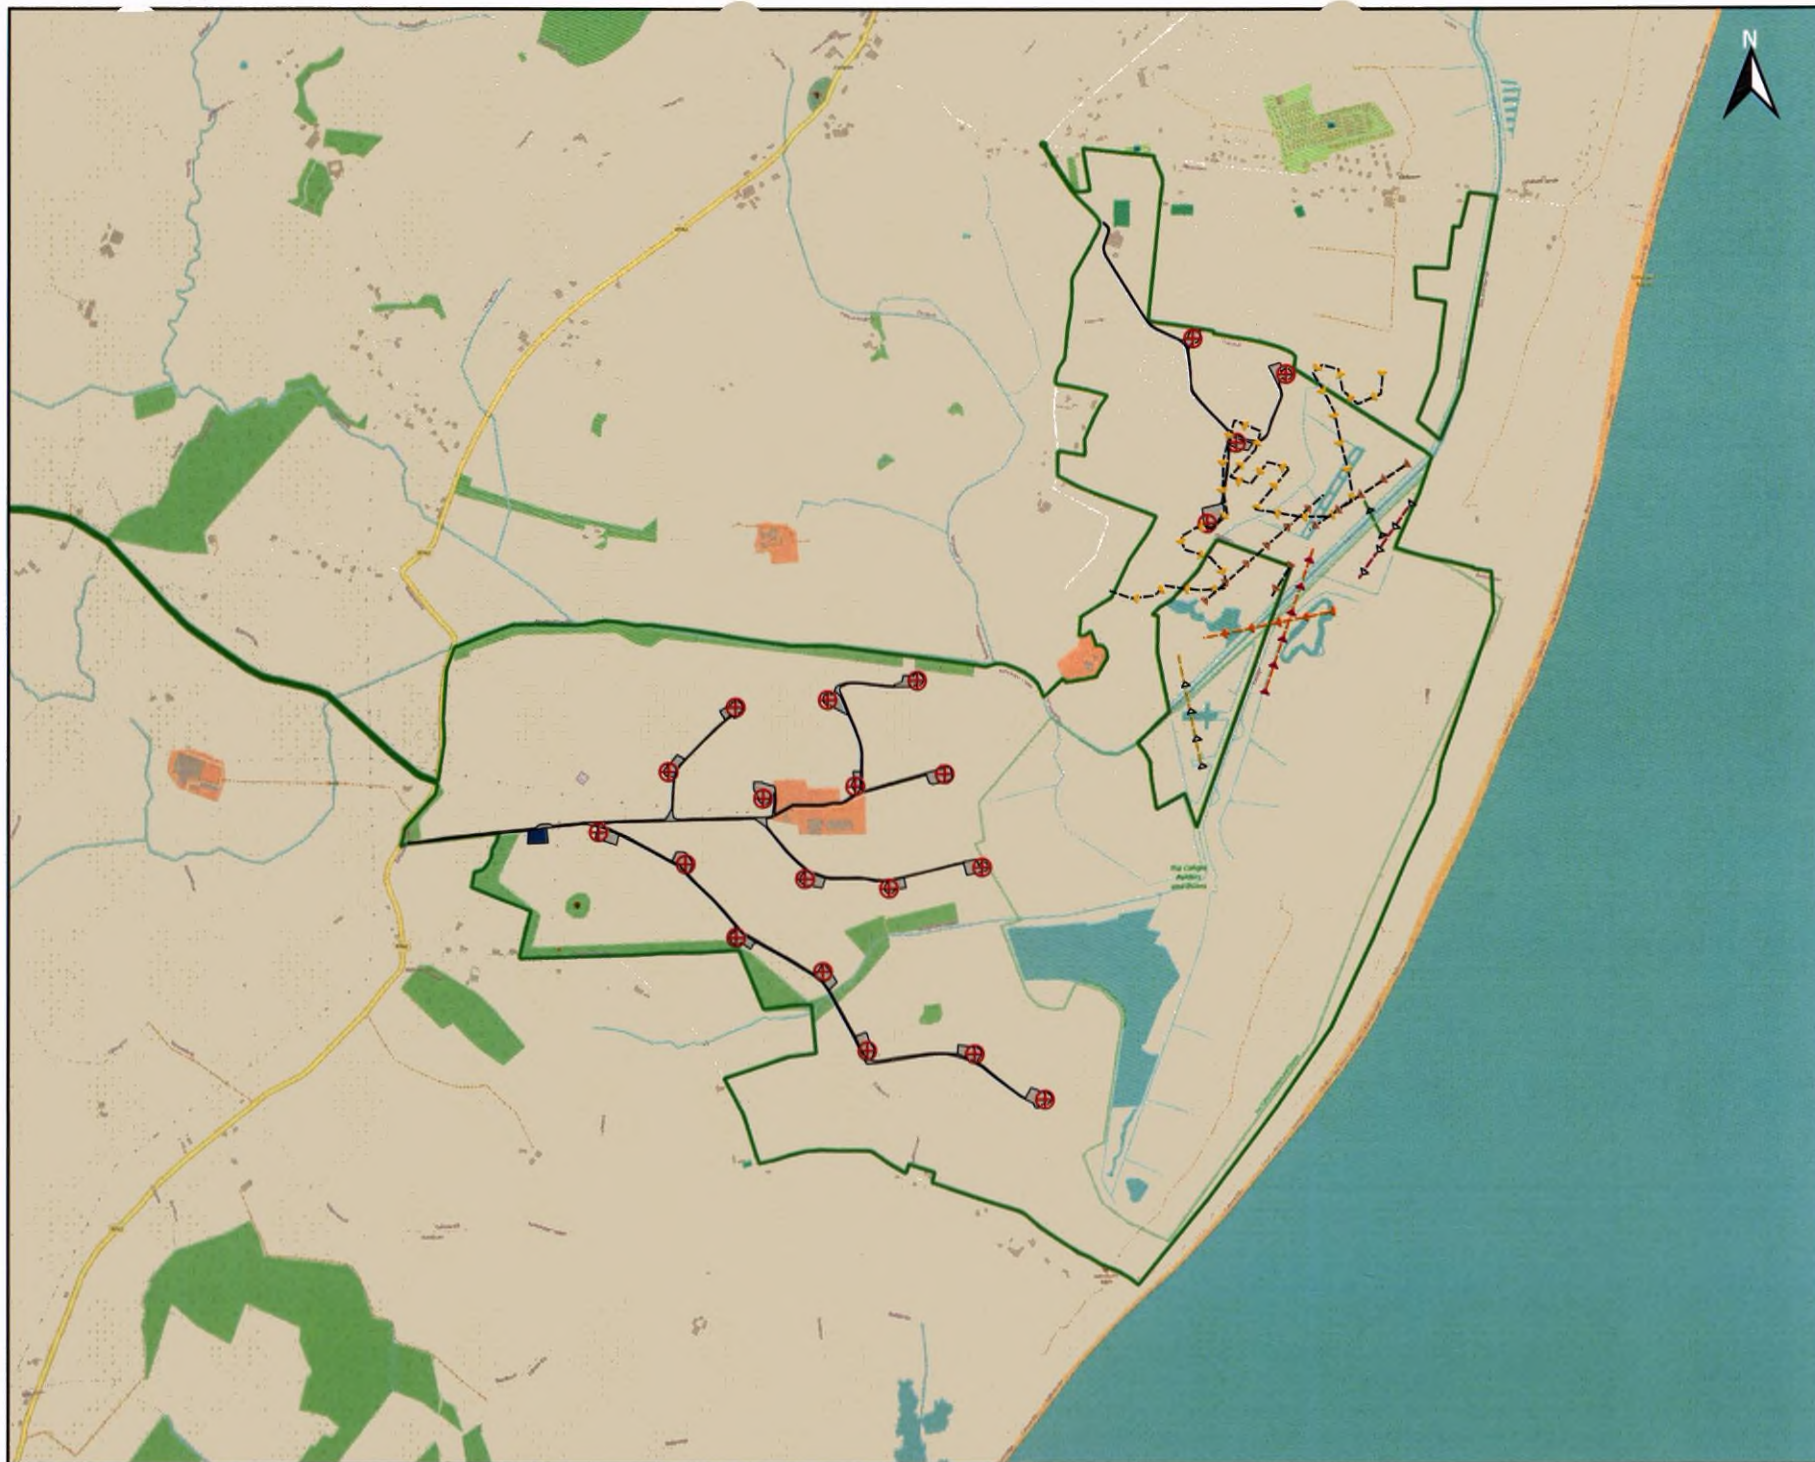

BALLYWATER WIND FARM

FIGURE 10

**VANTAGE POINT SURVEY
27TH JUNE 2023**

KEY

- EIA SITE BOUNDARY
- ⊕ TURBINE LOCATION
- ACCESS TRACK & HARDSTANDING AREA
- SUBSTATION COMPOUND
- MALLARD SIGHTING
- BLACK-HEADED GULL SIGHTING
- CANADA GOOSE SIGHTING
- GREYLAG GOOSE SIGHTING
- CURLEW SIGHTING
- LITTLE EGRET SIGHTING
- GREY HERON SIGHTING

LAYOUT DATE: T-LAYOUT NO:

DRAWING NUMBER:

SCALE - 1: 15,000 @ A3

BIRD SURVEY 2023

THIS DRAWING IS THE PROPERTY OF BLACKSTAFF ECOLOGY LIMITED AND NO REPRODUCTION MAY BE MADE IN WHOLE OR IN PART WITHOUT PERMISSION.



BALLYWATER WIND FARM

FIGURE 11
VANTAGE POINT SURVEY
30TH JUNE 2023

- KEY**
- EIA SITE BOUNDARY
 - TURBINE LOCATION
 - ACCESS TRACK & HARDSTANDING AREA
 - SUBSTATION COMPOUND
 - BLACK-HEADED GULL SIGHTING
 - CARRION CROW SIGHTING
 - LITTLE EGRET SIGHTING
 - GREY HERON SIGHTING
 - HERRING GULL SIGHTING
 - MALLARD SIGHTING

DATE: 30/06/23	SCALE: 1:15,000 @ A3
DRAWN BY: [Name]	DATE: 30/06/23

SCALE - 1: 15,000 @ A3

BIRD SURVEY 2023

THIS DRAWING IS THE PROPERTY OF BLACKSTAFF ECOLOGY LIMITED AND NO REPRODUCTION MAY BE MADE IN WHOLE OR IN PART WITHOUT PERMISSION.





BALLYWATER WIND FARM

FIGURE 12
VANTAGE POINT SURVEY
1ST JULY 2023

KEY

- EIAR SITE BOUNDARY
- ⊕ TURBINE LOCATION
- ACCESS TRACK & HARDSTANDING AREA
- SUBSTATION COMPOUND
- BLACK-HEADED GULL AREA OF ACTIVITY
- GREAT BLACK-BACKED GULL SIGHTING
- GREY HERON SIGHTING
- HERRING GULL SIGHTING

LAYOUT DWG T-LAYOUT NO.


DRAWING NUMBER

SCALE - 1: 15,000 @ A3

BIRD SURVEY 2023

THIS DRAWING IS THE PROPERTY OF BLACKSTAFF ECOLOGY LIMITED AND NO REPRODUCTION MAY BE MADE IN WHOLE OR IN PART WITHOUT PERMISSION.

- KEY**
- ⬆️ E-STAR SITE BOUNDARY
 - ⊕ TURBINE LOCATION
 - ▬ ACCESS TRACK & HARDSTANDING
 - SUBSTATION COMPOUND
 - ➡️ BRENT GOOSE SIGHTING
 - ➡️ CURLEW SIGHTING
 - ➡️ GREY HERON SIGHTING
 - ➡️ HERON SIGHTING
 - ➡️ GREAT REEF SIGHTING
 - ➡️ BLACK-HEADED GULL SIGHTING
 - ➡️ BUZZARD SIGHTING
 - ➡️ LITTLE REEF SIGHTING
 - ➡️ GREYLAG GOOSE SIGHTING
 - ➡️ MALLARD SIGHTING
 - ➡️ WHITE SWAN SIGHTING
 - ➡️ RAVEN SIGHTING

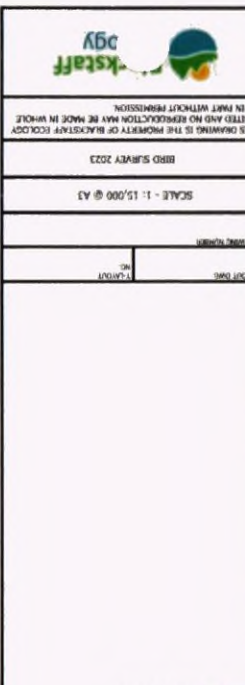

THIS DRAWING IS THE PROPERTY OF BLACKSTAFF ECOLOGY LIMITED AND NO REPRODUCTION MAY BE MADE IN WHOLE OR IN PART WITHOUT PERMISSION.


BIRD SURVEY 2023

SCALE - 1:15,000 @ A3

DATE 11/07/23

PROJECT NAME



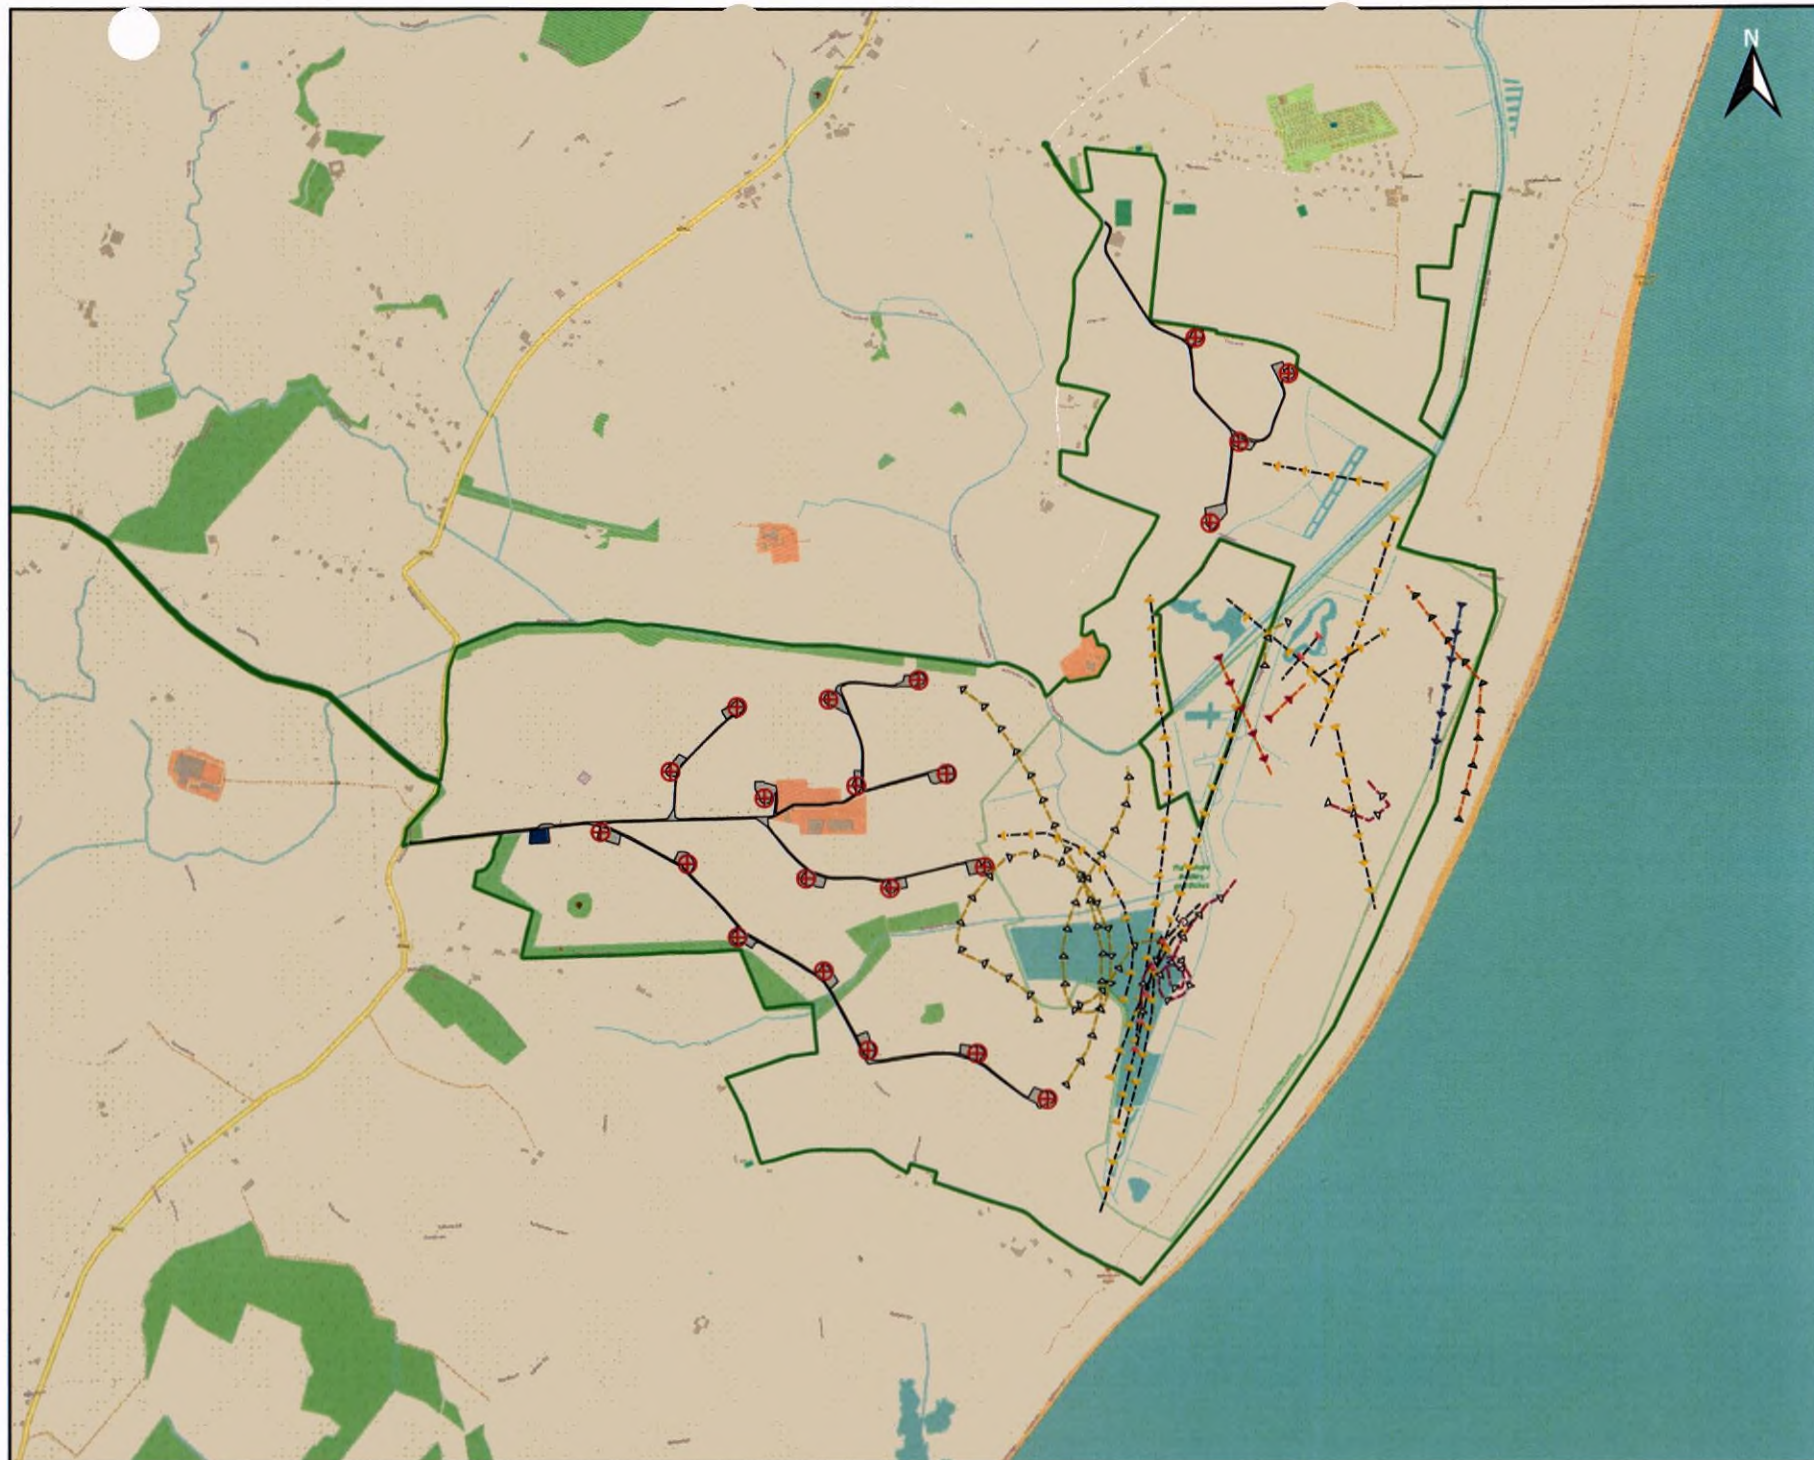

BALLYWATER WIND FARM

FIGURE 14
VANTAGE POINT SURVEY
24TH JULY 2023

KEY

- EIA SITE BOUNDARY
- ⊕ TURBINE LOCATION
- ACCESS TRACK & HARDSTANDING AREA
- SUBSTATION COMPOUND
- GREYLAG GOOSE SIGHTING
- GREY HERON SIGHTING
- KESTREL SIGHTING
- BLACK-HEADED GULL SIGHTING
- CURLEW SIGHTING
- LITTLE EGRET SIGHTING
- COMMON TERN SIGHTING

LAYOUT DATE: T-LAYOUT NO:

DRAWING NUMBER:

SCALE - 1: 15,000 @ A3

BIRD SURVEY 2023

THIS DRAWING IS THE PROPERTY OF BLACKSTAFF ECOLOGY LIMITED AND NO REPRODUCTION MAY BE MADE IN WHOLE OR IN PART WITHOUT PERMISSION.



BALLYWATER WIND FARM

FIGURE 15
VANTAGE POINT SURVEY
25TH JULY 2023

KEY

- EIAR SITE BOUNDARY
- ⊕ TURBINE LOCATION
- ACCESS TRACK & HARDSTANDING AREA
- SUBSTATION COMPOUND
- BRENT GOOSE SIGHTING
- COMMON GULL SIGHTING
- CURLEW SIGHTING
- GREYLAG GOOSE SIGHTING
- GREY HERON SIGHTING
- GREAT EGRET SIGHTING
- KESTREL SIGHTING
- BUZZARD SIGHTING
- COMORANT SIGHTING
- LITTLE EGRET SIGHTING
- HERRING GULL SIGHTING
- HEN HARRIER SIGHTING
- SPARROWHAWK SIGHTING

LAYOUT DATE	T-LAYOUT NO.
-------------	--------------


DRAWING NUMBER

SCALE - 1: 15,000 @ A3

BIRD SURVEY 2023

THIS DRAWING IS THE PROPERTY OF BLACKSTAFF ECOLOGY LIMITED AND NO REPRODUCTION MAY BE MADE IN WHOLE OR IN PART WITHOUT PERMISSION.



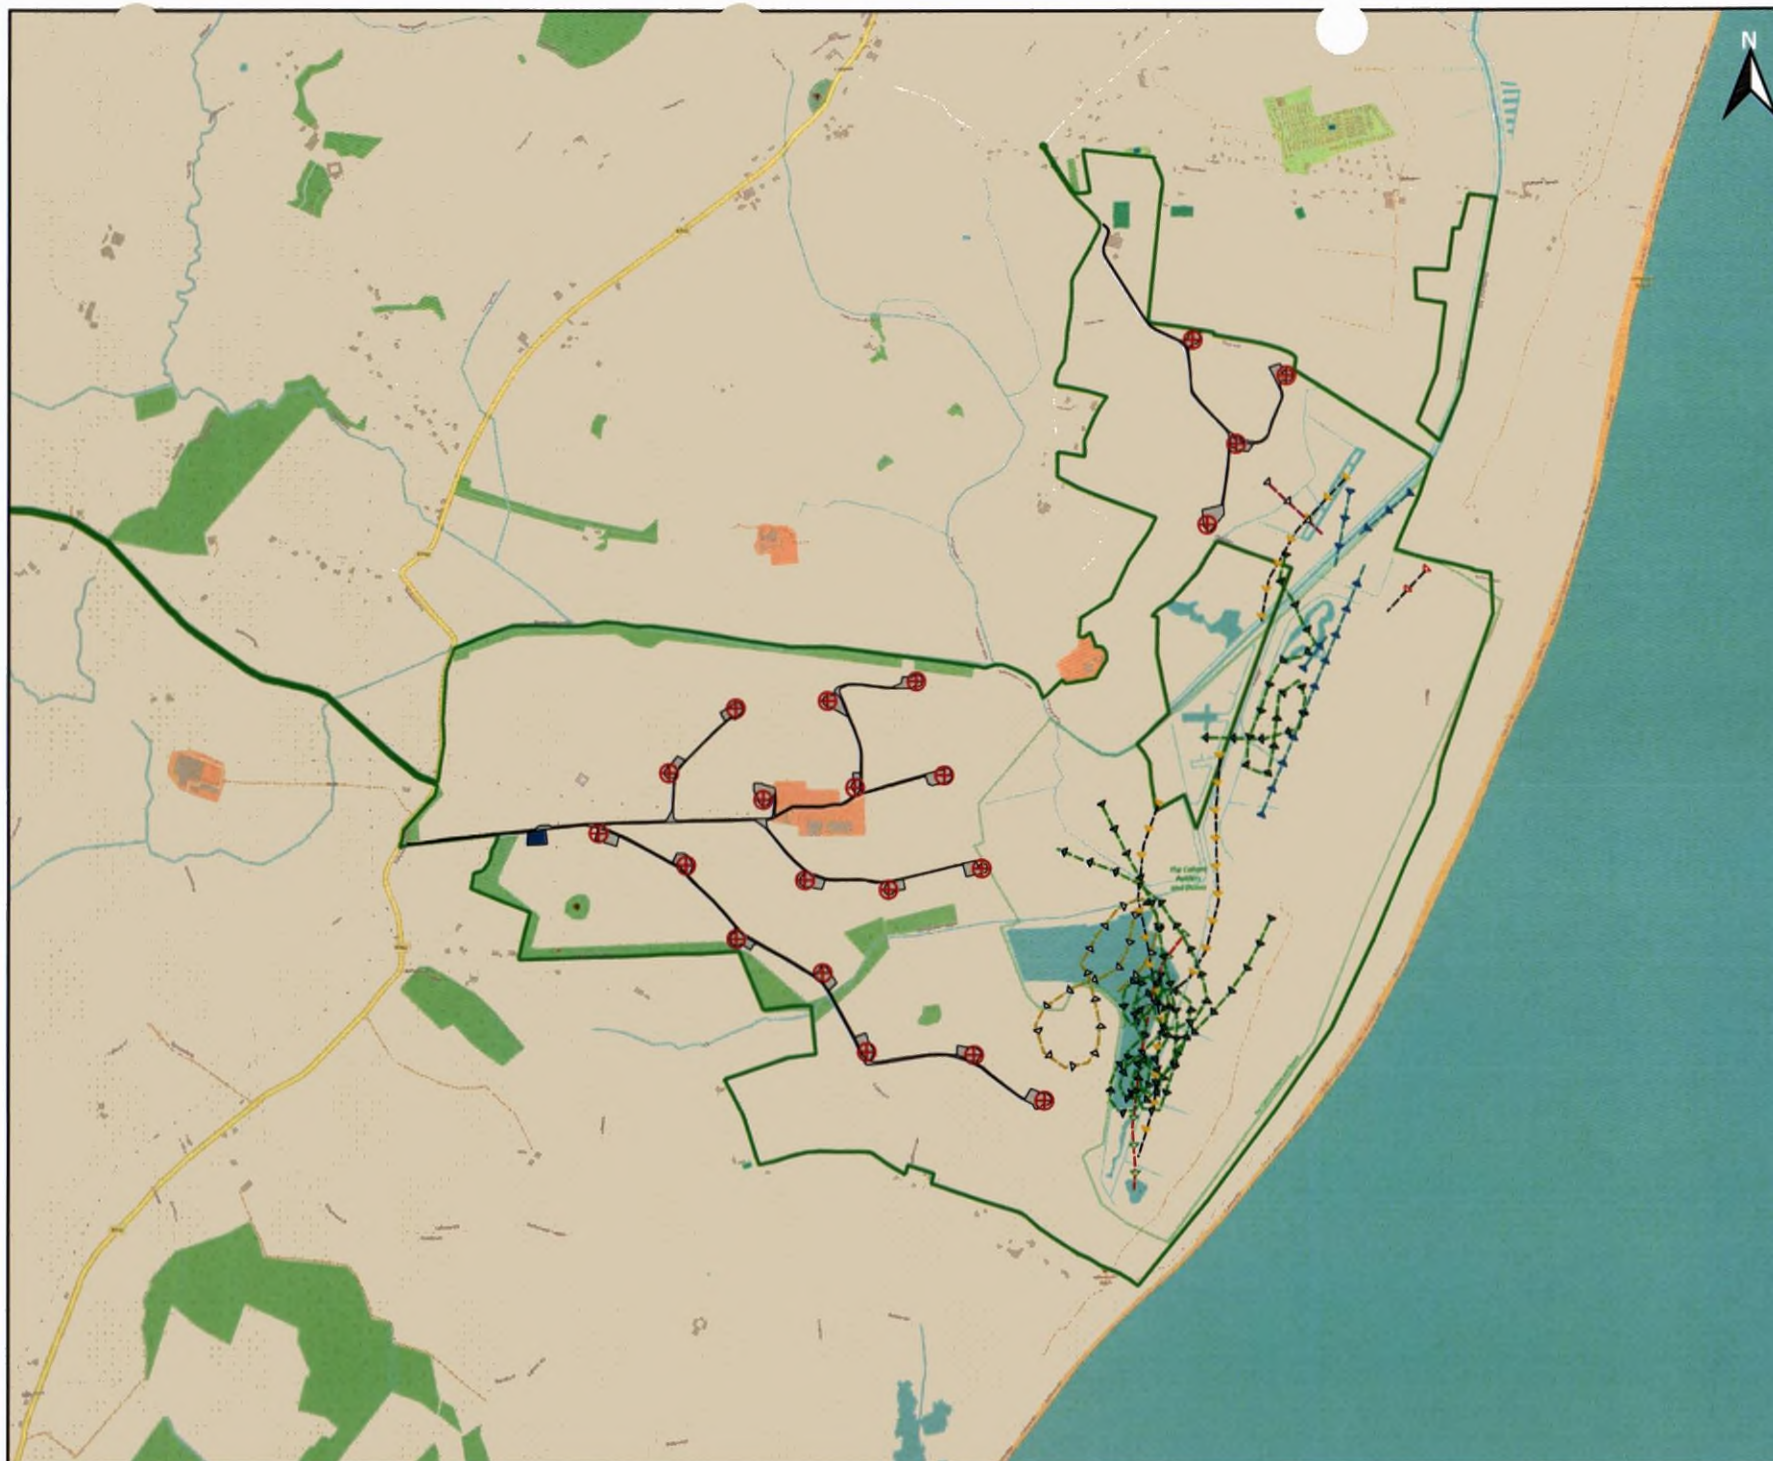

BALLYWATER WIND FARM

FIGURE 16

**VANTAGE POINT SURVEY
7TH AUGUST 2023**

KEY

- EIAR SITE BOUNDARY
- ⊕ TURBINE LOCATION
- ACCESS TRACK & HARDSTANDING AREA
- SUBSTATION COMPOUND
- CURLEW SIGHTING
- HERRING GULL SIGHTING
- MARSH HARRIER SIGHTING
- GREY HERON SIGHTING
- KESTREL SIGHTING
- LESSER BLACK-BACKED GULL SIGHTING

LAYOUT DWG: T-LAYOUT NO:

GRAPHIC NUMBER:

SCALE - 1: 15,000 @ A3

BIRD SURVEY 2023

THIS DRAWING IS THE PROPERTY OF BLACKSTAFF ECOLOGY LIMITED AND NO REPRODUCTION MAY BE MADE IN WHOLE OR IN PART WITHOUT PERMISSION.



BALLYWATER WIND FARM

FIGURE 17
VANTAGE POINT SURVEY
8TH AUGUST 2023

- KEY**
- EIAR SITE BOUNDARY
 - ⊕ TURBINE LOCATION
 - ACCESS TRACK & HARDSTANDING AREA
 - SUBSTATION COMPOUND
 - BUZZARD SIGHTING
 - CURLEW SIGHTING
 - HERRING GULL SIGHTING
 - MARSH HARRIER SIGHTING
 - GREY HERON SIGHTING
 - MALLARD SIGHTING
 - MUTE SWAN SIGHTING


LAYOUT DWG	T. DATE
DRAWING NUMBER	NO.

SCALE - 1: 15,000 @ A3

BIRD SURVEY 2023

THIS DRAWING IS THE PROPERTY OF BLACKSTAFF ECOLOGY LIMITED AND NO REPRODUCTION MAY BE MADE IN WHOLE OR IN PART WITHOUT PERMISSION.



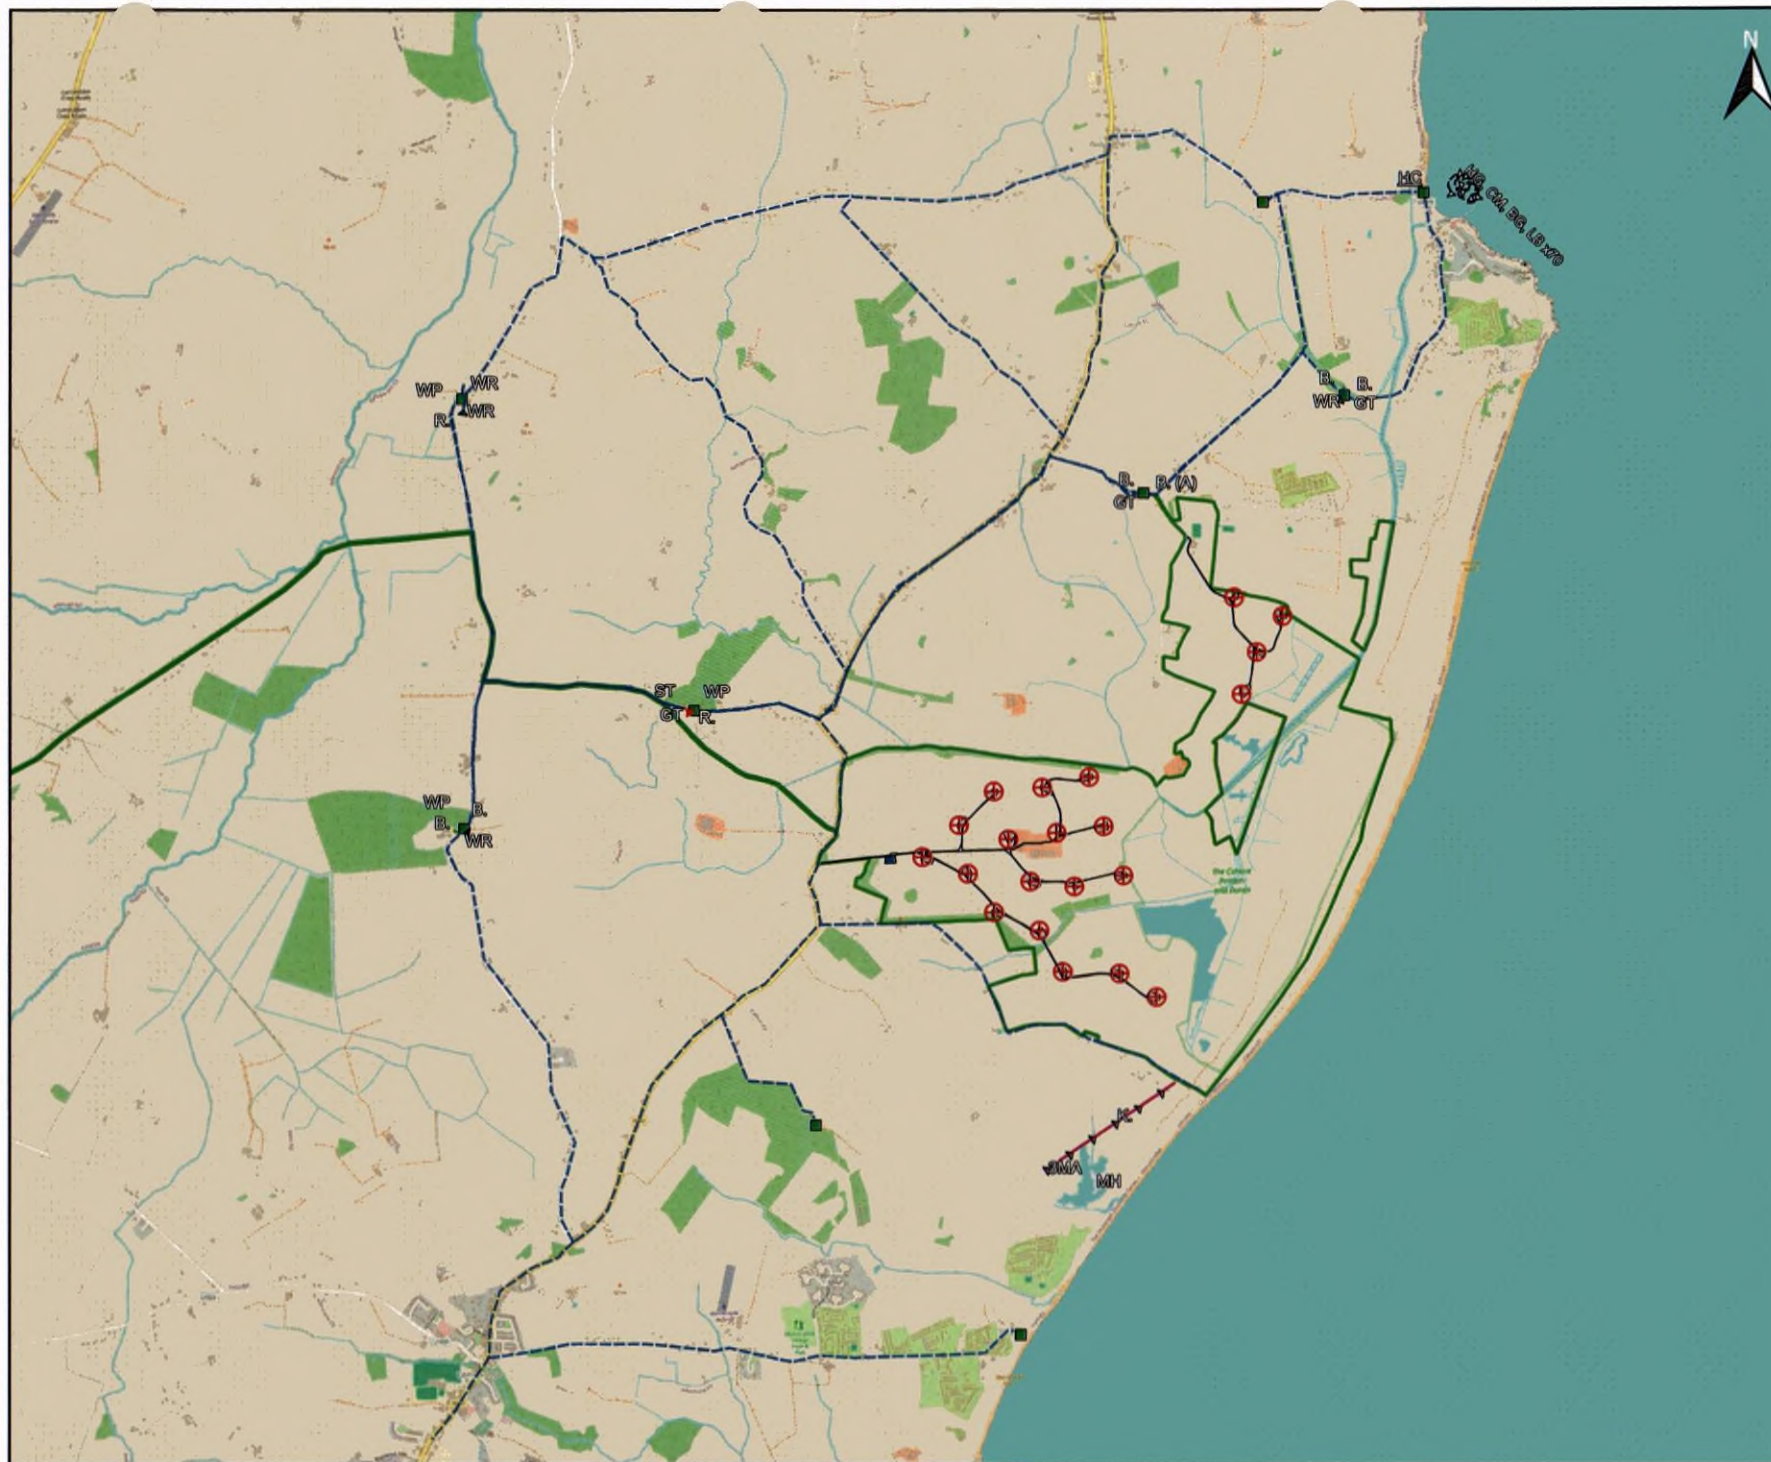

BALLYWATER WIND FARM

FIGURE 18

**2KM PROTECTED SPECIES SEARCH
24TH & 25TH APRIL 2023**

KEY

- ELAR SITE BOUNDARY
- TURBINE LOCATION
- ACCESS TRACK & HARDSTANDING AREA
- SUBSTATION COMPOUND
- LISTENING STOP
- SEARCH & DRIVING ROUTE
- KESTREL FLIGHTLINE
- ROBIN FLIGHTLINE
- MAGPIE FLIGHTLINE
- HOODED CROW FLIGHTLINE
- HERRING GULL
- COMMON GULL
- BRENT GOOSE
- LESSER BLACK-BACKED GULL

LAYOUT DATE: 11/05/23

DRAWING NUMBER: 18


SCALE - 1: 28,500 @ A3

BIRD SURVEY 2023

THIS DRAWING IS THE PROPERTY OF BLACKSTAFF ECOLOGY LIMITED AND NO REPRODUCTION MAY BE MADE IN WHOLE OR IN PART WITHOUT PERMISSION.

KEY

-  EIA SITE BOUNDARY
-  TURBINE LOCATION
-  ACCESS TRACK & HARDSTANDING
-  SUBSTATION COMPOUND
-  LISTENING STOP
-  SEARCH & DRIVING ROUTE
-  HOUSE SPARROW FLIGHTLINE
-  SWALLOW FLIGHTLINE
-  BLACK-HEADED GULL FLIGHTLINE
-  GREYING GOOSE FLIGHTLINE
-  WHITE SWAN FLIGHTLINE
-  TEAL FLIGHTLINE
-  HALLARD FLIGHTLINE
-  BUZZARD FLIGHTLINE
-  LITTLE EGRET FLIGHTLINE
-  GREY HERON FLIGHTLINE
-  KESTREL FLIGHTLINE
-  WIGEON FLIGHTLINE

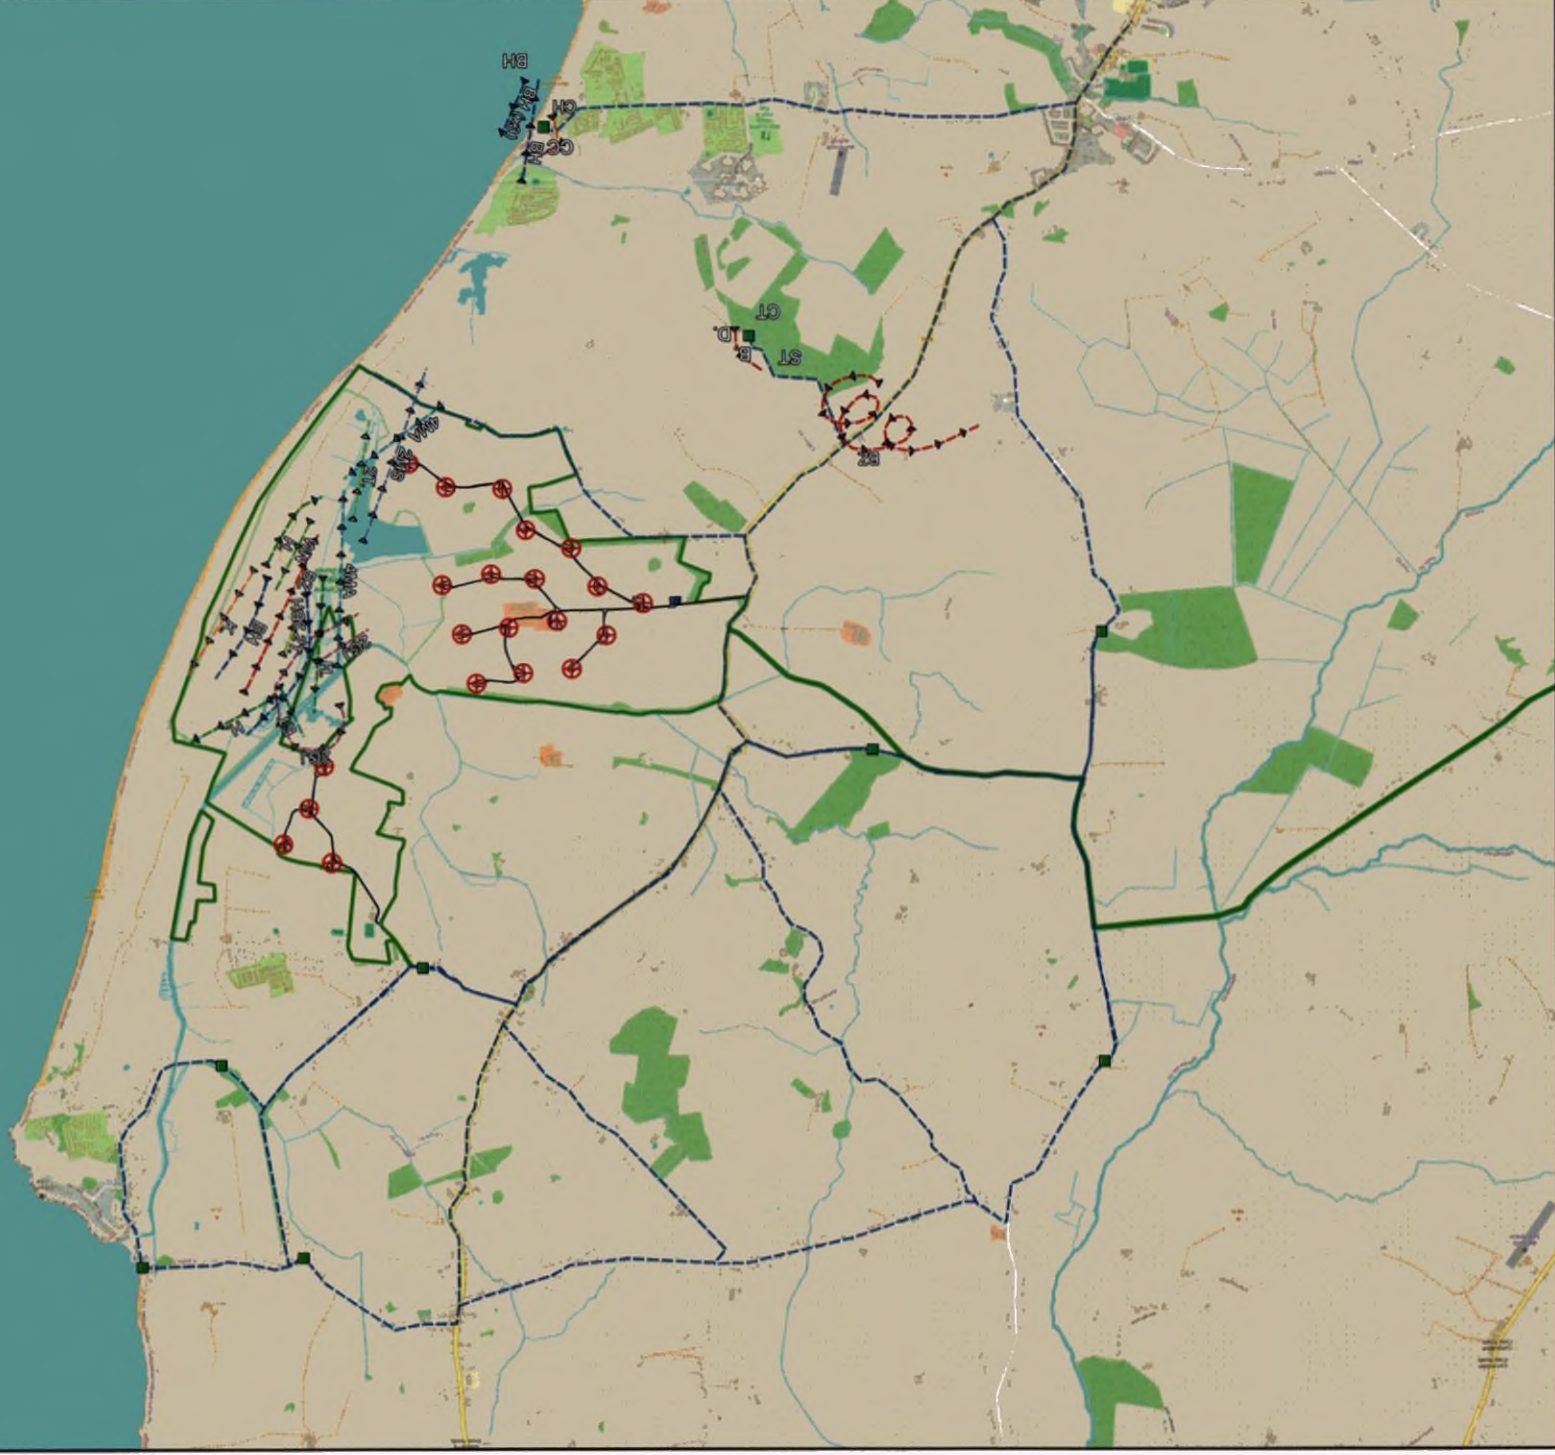


UNITS: METERS
1:25,000 @ A3

SCALE - 1:25,000 @ A3

BIRD SURVEY 2023

THIS DRAWING IS THE PROPERTY OF BLACKSTAFF ECOLOGY LIMITED AND NO REPRODUCTION MAY BE MADE IN WHOLE OR IN PART WITHOUT PERMISSION.

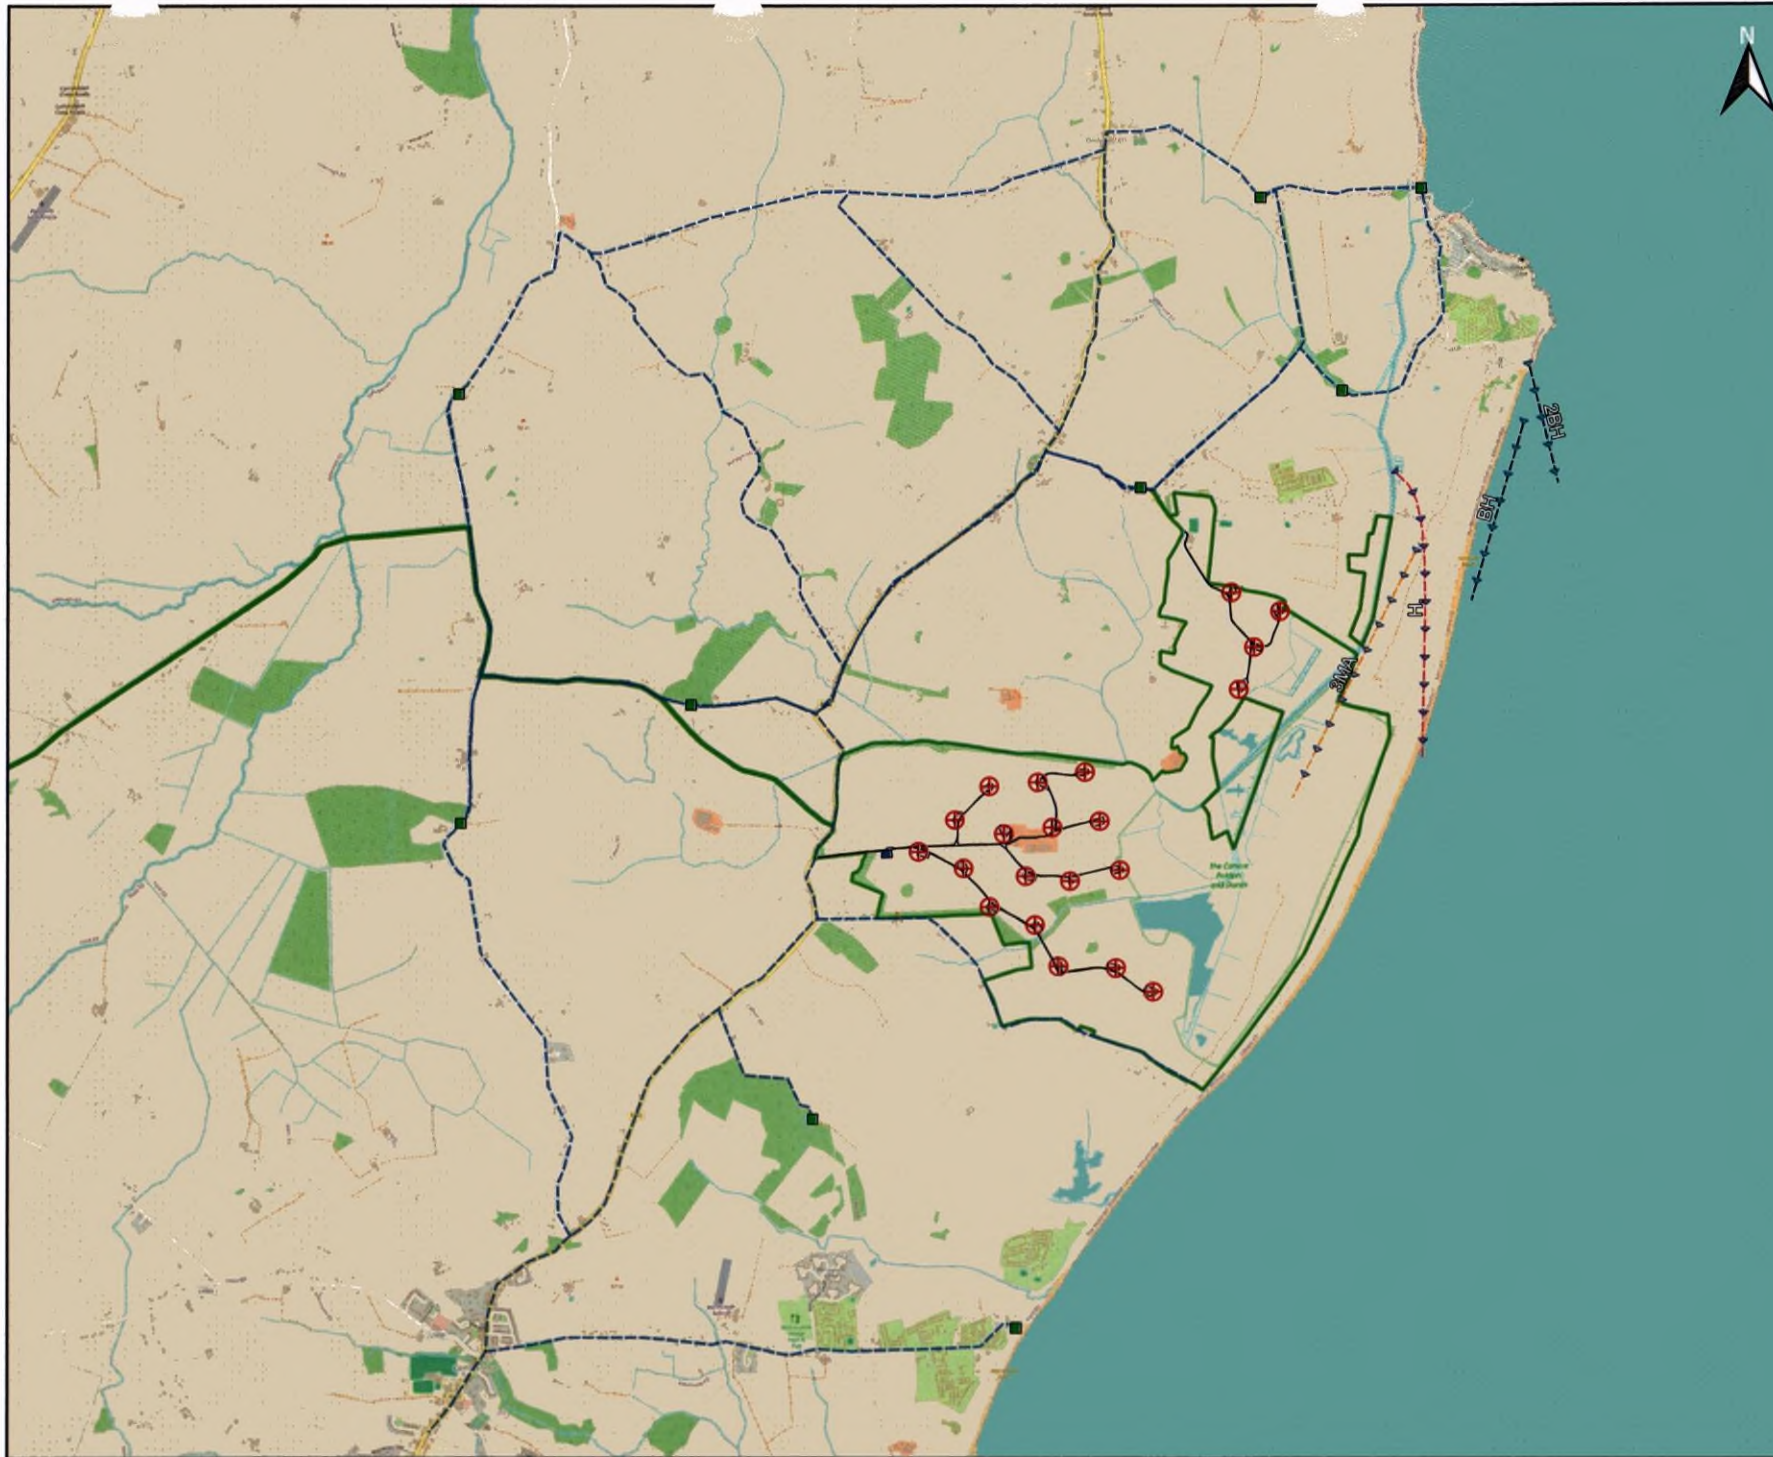

BALLYWATER WIND FARM

FIGURE 20

**2KM PROTECTED
SPECIES SEARCH
13th JUNE 2023**

- KEY**
- EIAR SITE BOUNDARY
 - TURBINE LOCATION
 - ACCESS TRACK & HARDSTANDING AREA
 - SUBSTATION COMPOUND
 - LISTENING STOP
 - SEARCH & DRIVING ROUTE
 - BLACK-HEADED GULL FLIGHTLINE
 - GREY HERON FLIGHTLINE
 - MALLARD FLIGHTLINE

LAYOUT DATE	LAYOUT NO.
-------------	------------

ISSUING NUMBER

SCALE - 1: 28,500 @ A3

BIRD SURVEY 2023

THIS DRAWING IS THE PROPERTY OF BLACKSTAFF ECOLOGY LIMITED AND NO REPRODUCTION MAY BE MADE IN WHOLE OR IN PART WITHOUT PERMISSION.





APPENDIX 6-2

WINTERING BIRD REPORT
2023-2024



1. EXECUTIVE SUMMARY

Ornithological surveys have been conducted at the site of Ballywater Wind Farm, New Road, Co. Wexford, from October 2023 to March 2024. This report outlines the findings from surveys completed during the 2023-2024 winter season. The following surveys were undertaken:

- > Vantage Point Survey
- > Winter Walkover Survey
- > Waterbird Distribution and Abundance Survey
- > Hen Harrier Roost Survey

The key observations during surveys include regular use of the site by golden plover, dunlin, hen harrier, merlin, little egret, ruff, whooper swan, lapwing, wigeon, black-tailed godwit, curlew, redshank, shoveler and snipe. The marsh habitat within the site, which partially comprises of the Cahore Marshes SPA, is an area of high usage by birds, with large numbers of waterbirds using this area throughout the winter. Furthermore, this marsh habitat was used by hen harrier for roosting on two occasions during surveys. Additionally, there is a resident population of kestrel, meadow pipit, buzzard and sparrowhawk at the site.

2. INTRODUCTION

2.1 Background

MKO was appointed to carry out ornithological surveys at Ballywater Wind Farm, Co. Wexford (hereafter "the site") for the 2023-2024 winter season. This report describes the survey methods and findings for the period October 2023 to March 2024 inclusive. It is supported by Appendix 1 which contains the survey effort, including details of details on survey times, weather conditions, surveyors, survey results and other additional information. Appendix 2 contains raw data and maps.

2.2 Site Description

The site is located south of Courtown (Grid Ref: SG 12144 01882). The dominant habitat onsite is agricultural grassland with accompanying smaller areas of inland marshes, dunes and tree lines. The wider surroundings are predominantly coastal beaches and improved agricultural grassland. The total area of the site is approximately 355 hectares.

3. METHODS

3.1 Field Surveys

Field surveys were undertaken from October 2023 to March 2024 inclusive. This section of the report describes the various field survey methods employed. Based on the results of a desk study and reconnaissance site visits, the likely importance of the site for bird species was determined and, adopting a precautionary approach, a site-specific scope for the ornithological field surveys was developed.

3.1.1 Vantage Point Surveys

Vantage point surveys were undertaken in accordance with NatureScot, formerly SNH (2017) to monitor flight activity within the site and to a 500m radius of the proposed turbines. Surveys were conducted from two fixed point vantage points with comprehensive coverage of the site (Appendix 2, Figure 1). Survey methodology followed NatureScot (2017) guidance. The surveyor collected data on bird observations and flight activity from a scanning arc of 180° to a 2km radius at the fixed vantage point locations for two 3-hour watches separated by a minimum 30-minute break (i.e., 6 hours total) per month. Surveys were conducted from October to March inclusive and were scheduled to provide a minimum of 36 hours for the winter season and spread over the full daylight period, including dawn and dusk watches, to coincide with the highest periods of bird activity. Flight activity of target species was mapped and recorded as per defined flight bands which were chosen in relation to the dimensions of turbine models at the site. Bands were split into 0-39m, 39-69m, 69-99m and >99m. All flight activity within height bands 39-99m are within the potential collision height (PCH) with regard to the turbine swept area. In addition, the presence of any non-target species was recorded to inform the evaluation of supporting habitat.

3.1.2 Winter Walkover Surveys

Winter walkover surveys were undertaken to record the presence of bird species within the site and to a 500m radius. The methodology was adapted from the breeding walkover methodology outlined in O'Brien and Smith (1992) and Gilbert *et al.* (1998), combined with Common Bird Census methods (British Trust for Ornithology, 2021). Transect routes were walked across different habitat complexes within the site where access allowed. All target species were recorded and mapped. In addition, the presence of any non-target species was recorded to inform the evaluation of supporting habitat.

Winter walkover surveys were conducted in daylight hours over four visits between October and March. Appendix 2, Figure 2 shows the transect routes.

3.1.3 Waterbird Distribution and Abundance Surveys

Waterbirds include: swans, geese and ducks; cormorant, shag, divers and grebes; auks and seabirds; gulls, terns and skuas; herons, egrets and crane; rails and crakes; waders; and kingfisher. Significant wetlands and waterbodies within 8km of the site were surveyed for waterbirds during the winter season to provide information on their distribution in relation to the site.

Survey methodology follows Gilbert *et al.* (1998) and the Irish Wetland Bird Survey (BirdWatch Ireland, 2021). Surveys were undertaken during daylight hours from suitable vantage points at wetlands and waterbodies. All target waterbird species were recorded and mapped. Appendix 2, Figure 3 shows the surveyed area.

3.1.4 Hen Harrier Roost Surveys

Hen harrier roost surveys were undertaken within and adjacent to the site. These surveys aimed to identify active winter hen harrier roosts within or near the site. Survey methodology followed Gilbert *et al.* (1998) and O'Donoghue (2019). Roost watches of 2-3 hours were conducted at two hen harrier vantage point

locations from dusk until last visible light during which all hen harrier observations were recorded and mapped.

Each hen harrier vantage point was surveyed once per month during the winter season between October and March inclusive. Figure 4 shows the hen harrier vantage point locations.

3.2 **Statement of Authority**

This report has been prepared by Susan Doran (B.Sc.), Ornithologist of MKO, and reviewed by Patrick Manley (B.Sc.), Senior Ornithologist. Both are suitably qualified ornithologists with experience in completing avifaunal assessments and competent experts for the purposes of the preparation of this report, following SNH (2017) and CIEEM (2017) ecological reporting guidelines. Field surveys were undertaken by Cian Cardiff. Cian is a suitably qualified competent expert in field ornithology.

3.3 **Survey Limitations**

A comprehensive suite of bird surveys was undertaken at the site between October 2023 and March 2024. Results from winter season 2023-2024 are derived from a continuous six months of surveying undertaken in accordance with best practice guidance, SNH (2017). The survey duration and scope are considered entirely satisfactory.

4. RESULTS

4.1 Field Surveys

The following bird species were recorded during the survey period. These include species listed on **Annex I** of the EU Birds Directive (2009/147/EC), and species that are a Special Conservation Interest (**SCI**) of a Special Protection Area (SPA) designated under the EU Birds and Habitats (92/43/EEC) Directives Natura 2000 network within 15km of the site¹, species listed on the **Red List** of Birds of Conservation Concern in Ireland (Gilbert *et al.*, 2021), and species considered sensitive to this type of development (i.e., raptor species). The list is ordered in accordance with conservation significance: Annex I species, SCIs of designated sites, Red listed species and raptors:

- > Golden Plover (Annex I & SCI & BoCCI Red Listed)
- > Greenland White-fronted Goose (Annex I & SCI)
- > Red-throated Diver (Annex I & SCI)
- > Bar-tailed Godwit (Annex I & BoCCI Red Listed)
- > Dunlin (Annex I & BoCCI Red Listed)
- > Hen Harrier (Annex I & Raptor)
- > Marsh Harrier (Annex I & Raptor)
- > Merlin (Annex I & Raptor)
- > Peregrine Falcon (Annex I & Raptor)
- > Short-eared Owl (Annex I & Raptor)
- > Glossy Ibis (Annex I)
- > Great White Egret (Annex I)
- > Kingfisher (Annex I)
- > Little Egret (Annex I)
- > Little Gull (Annex I)
- > Mediterranean Gull (Annex I)
- > Ruff (Annex I)
- > Whooper Swan (Annex I)
- > Common Scoter (SCI & BoCCI Red Listed)
- > Lapwing (SCI & BoCCI Red Listed)
- > Cormorant (SCI)
- > Sanderling (SCI)
- > Wigeon (SCI)
- > Kestrel (BoCCI Red Listed & Raptor)
- > Black-tailed Godwit (BoCCI Red Listed)
- > Curlew (BoCCI Red Listed)
- > Curlew Sandpiper (BoCCI Red Listed)
- > Kittiwake (BoCCI Red Listed)
- > Knot (BoCCI Red Listed)
- > Meadow Pipit (BoCCI Red Listed)
- > Oystercatcher (BoCCI Red Listed)
- > Pochard (BoCCI Red Listed)
- > Razorbill (BoCCI Red Listed)
- > Redshank (BoCCI Red Listed)
- > Redwing (BoCCI Red Listed)
- > Scaup (BoCCI Red Listed)
- > Shoveler (BoCCI Red Listed)
- > Snipe (BoCCI Red Listed)

¹ It is noted that a determination will be made on whether there is connectivity between the SPAs and the site at the appropriate assessment stage



- > Buzzard (Raptor)
- > Long-eared Owl (Raptor)
- > Sparrowhawk (Raptor)

The following sections describe the species observed during surveys. Raw data and maps are provided in Appendix 2. Incidental records of birds of conservation concern are also presented.

4.1.1 Vantage Point Surveys

Summary results from vantage point surveys are presented below in Table 4-1.

Table 4-1 Vantage Point Survey Summary

Species	Total number of records	Total number of Bird Seconds* at PCH	Activity of note
Golden plover	20	512,500	Flocks ranged from 6 to 600 birds. Most observations were of birds commuting. Additionally, there were six observations of flocks foraging on site and within 500m of the site. The majority of observations were within, or partially within, the site.
Greenland White-fronted Goose	2	1,480	Observations were of flocks of 2 and 12 birds commuting over the site at the potential collision height. All observations were within, or partially within, the site.
Bar-tailed Godwit	1	0	This observation was of two birds flying across the site.
Dunlin	12	2,130	Flocks ranged from 1 to 40 birds. Five observations were of birds commuting and five observations were of birds foraging on the marsh. All observations were within the site.
Hen Harrier	10	1,325	All observations were of individuals commuting or hunting within, or partially within, the site.
Marsh Harrier	1	55	This observation was of an individual commuting over the site.
Merlin	9	240	Observations were of between one and two birds commuting or hunting. Most observations were within, or partially within, the site.
Peregrine Falcon	2	33	Observations were of individual birds hunting or drinking.
Short-eared Owl	1	180	This observation was of an individual commuting at the potential collision height.
Glossy Ibis	3	355	Observations were of between two and three birds commuting at the potential collision height over the site.
Great White Egret	1	100	This observation was of an individual commuting at potential collision height over the site.
Little Egret	19	1,220	Flocks ranged from one to six birds foraging or commuting. All observations were within, or partially within, the site.
Little Gull	1	0	Observation was of an individual flying within the site.

* Bird Seconds are the number of birds observed multiplied by the number of seconds the flock was observed for.



Species	Total number of records	Total number of Bird Seconds' at PCH	Activity of note
Mediterranean Gull	2	0	Observations were of between one and three birds commuting or washing within the site.
Ruff	13	680	Observations of between one and eight commuting and foraging. There were two observations at the potential collision height. All observations were within, or partially within, the site.
Whooper Swan	15	5,970	Flocks ranged from 3 to 22 birds. Most observations were of birds commuting at the potential collision height. Additionally, there were six observations of flocks foraging on, or within 500m of, the site. All observations were within, or partially within, the site.
Lapwing	12	99,640	Flocks ranged from 11 to 290 birds. Most observations were of birds commuting. There were, two observations of 79 and 110 birds foraging on, or within 500m of, the site. All observations were within, or partially within, the site.
Cormorant	2	45	There was one observation of an individual commuting and one observation of seven birds roosting adjacent to the site.
Wigeon	21	4,100	Flocks ranged from 6 to 170 birds. Nine observations were of birds foraging on, or within 500m of, the site. There were eight observations of birds commuting, three of which were at the potential collision height. Most observations were within, or partially within, the site.
Kestrel	8	385	All observations were of between one and two birds commuting or hunting. Most observations were within, or partially within, the site.
Black-tailed Godwit	17	14,320	Flocks ranged from 17 to 200 birds. Six observations were of birds foraging on, or within 500m of, the site. There were ten observations of birds commuting, two of which were within the potential collision height. All observations were within, or partially within, the site.
Curlew	13	5,655	Flocks ranged from 8 to 86 birds. Most observations were of birds commuting, with six observations at the potential collision height. Additionally, there were two observations of birds foraging. All observations were within, or partially within, the site.
Curlew Sandpiper	1	0	This observation was of two birds commuting over the site.
Kittiwake	1	0	This observation was of an individual commuting over the site.
Meadow Pipit	6	185	Observations were of between one and four birds commuting. All observations were within, or partially within, the site.
Pochard	1	0	This observation was of an individual foraging within the site.

Species	Total number of records	Total number of Bird Seconds ¹ at PCH	Activity of note
Redshank	13	580	Flocks ranged from 3 to 41 birds, most observations were of birds commuting. There were six observations of birds foraging on, or within 500m of, the site. All observations were within, or partially within, the site.
Redwing	2	0	Observations were of one or two birds foraging on, or within 500m of, the site.
Shoveler	13	1,230	Flocks ranged from 3 to 66 birds. Seven observations were of birds foraging on, or within 500m of, the site and six observations were of birds commuting, two of which were within the potential collision height. All observations were within, or partially within, the site.
Snipe	16	1,445	Flocks ranged from 1 to 16 birds. Most observation were of birds commuting. There were five observations of birds foraging or rooting on, or within 500m of, the site. Most observations were within, or partially within, the site.
Buzzard	6	285	Observations were of between one and four birds commuting, hunting or soaring. All observations were within, or partially within, the site.
Sparrowhawk	6	180	All observations were of individuals commuting, hunting or soaring. All observations were within, or partially within, the site.

4.1.2

Winter Walkover Surveys

Summary results from winter walkover surveys are presented below in Table 4-2.

Table 4-2 Winter Walkover Survey Summary

Species	Total number of records	Activity of note
Golden plover	4	Flocks were of between 200 and 530 birds foraging within the site.
Greenland White-fronted Goose	1	There was one observation of 14 birds commuting over the site.
Bar-tailed Godwit	1	There was one observation of two birds foraging within the site.
Dunlin	4	Flocks ranged from 6 to 44 birds foraging within the site.
Hen Harrier	3	All observations were of individuals hunting within the site.
Merlin	1	There was one observation of two birds hunting adjacent to the site along the coast.
Little Egret	9	Flocks were of between one and nine birds foraging. Six observations were within the site.
Mediterranean Gull	2	Observations were of one and two birds foraging within the site.
Ruff	4	All observations were of between five and six birds foraging within the site.
Whooper Swan	3	Observations were of between 3 and 64 birds foraging on, or within 500m of, the site.
Lapwing	3	Observations were of between 7 and 350 birds commuting over or foraging on and adjacent to the site.
Wigeon	4	All observations were of between 45 and 220 birds foraging within the site.
Kestrel	1	This observation was of two birds hunting within the site.
Black-tailed Godwit	4	Observations were of between 9 and 200 birds commuting or feeding on, or within 500m of, the site.
Curlew	3	Observations were of between 9 and 86 birds commuting or foraging on, or within 500m of, the site.
Curlew Sandpiper	1	This observation was of an individual foraging within the site.
Meadow Pipit	2	Observations were of between one and three birds foraging and commuting within the site.
Redshank	4	Observations were of between 2 and 41 birds foraging within the site.
Redwing	1	This observation was of an individual bird.
Scaup	1	There was one observation of three scaup foraging within the site.
Shoveler	5	Observations were of between 22 and 80 birds foraging within the site.
Snipe	3	Observations were of between three and six birds foraging within the site.



Species	Total number of records	Activity of note
Sparrowhawk	3	All observations were of between one and two birds hunting, within, or partially within, the site.

Waterbird Distribution and Abundance Surveys

Summary results from waterbird distribution and abundance surveys are presented below in Table 4-3. These are discussed in more detail in Section 5 of this report.

Table 4-3 Waterbird Distribution and Abundance Survey Summary

Species	Total number of records	Flock size Range	Number of records within 500m of site	Activity of note
Golden plover	14	9-600	14	Four of the observations were of birds flying with all other observations being of birds feeding and roosting. All observations were on, or within 500m of, the site.
Red-throated Diver	34	1-6	1	All observations were of birds foraging. There was one observation within 500m of site. The remaining observations were between 1.2km and 7.8km from the site.
Bar-tailed Godwit	2	1	2	Both observations were of birds foraging within the site.
Dunlin	12	2-55	9	Nine observations were of birds foraging on, or within 500m of, the site. There was one observation of three birds foraging at Morriscastle Beach (1.2km from the site) with the two remaining observations being of birds commuting at Roney Point (3.6km from the site)
Little Egret	13	1-6	12	Most observations were of birds foraging on, or within 500m of, the site. Additionally, there was one observation of four birds foraging approximately 1km from the site at Old Bawn Beach.
Mediterranean Gull	11	1-4	5	Five observations were of birds foraging on, or within 500 of, the site. All other observations were of birds foraging or commuting off the coast between 2.2km and 5.7km from the site.
Ruff	11	1-4	11	All observations were of birds Foraging, roosting or commuting within the site.
Whooper Swan	10	3-16	10	All observations were of birds foraging within the site.
Common Scoter	3	1-9	0	Observations were between approximately 3.6km to 6.4km north of the site. All observations were of birds foraging or commuting.
Lapwing	9	3-350	9	All observations were of birds foraging within, or adjacent to, the site.
Cormorant	36	1-6	3	All observations were of birds foraging off the coast, three of which were within 500m of the site. All other observations were between approximately 500m and 7km from the site.
Sanderling	1	7	0	This observation was of seven birds foraging at Ballyvaldon Beach, approximately 7.3km south of the site.

Species	Total number of records	Flock size Range	Number of records within 500m of site	Activity of note
Wigeon	20	3-250	18	Most observations were of birds foraging on, or within 500m of, the site. There were two observations of birds commuting off Cahore (approximately 1.8km from the site) and Glasscarrig Point (approximately 2.6km from the site)
Black-tailed Godwit	11	9-300	11	All observations are of birds foraging on, or within 500m of, the site.
Curlew	10	5-88	10	All observations were of birds foraging, commuting or roosting within the site.
Kittiwake	1	11	0	There was one observation of a flock of 11 birds foraging off Roney Point.
Knot	1	1	1	This observation was of one bird foraging within the site.
Oystercatcher	5	3-12	0	Two observations were of birds foraging on Old Bawn Beach, approximately 600m from site. The remaining observations were of birds foraging or commuting at Cahore point, Glenbeg Head (approximately 7km from the site) and Tinnaberna (approximately 3.7km from the site).
Razorbill	3	1-6	1	There was one observation of two birds foraging within 500m of the site. The other two observations were of birds foraging at Glasscarrig Point and Pollshone Head (approximately 6.3km from the site)
Redshank	13	2-70	11	Most observations were of birds foraging or commuting on, or within 500m of, the site. There was one observation of two birds foraging off Glenbeg Head and one of six birds commuting off Roney Point.
Scaup	1	1	1	There was one observation of an individual foraging within the site.
Shoveler	12	6-68	12	All observations are of bird feeding within the site.
Snipe	4	2-11	4	All observations are of birds foraging or commuting within the site.



4.1.4 Hen Harrier Roost Surveys

Summary results from hen harrier roost surveys are presented below in Table 4-4 and discussed in more detail in Section 5 of this report.

Table 4-4 Hen Harrier Roost Survey Summary

Species	Total number of records	Number of records within 500m of site	Activity of note	Roosting Status
Hen Harrier	20	20	All observations were of individuals, with the majority of observations being of birds hunting. All observations were within, or partially within, the site. There were two observations of birds landing close to dusk, it is considered that these birds were going to roost. Both observations were of birds roosting within the marsh on site.	Two observations of birds going to roost within the marsh on site.

4.1.5 Incidental Records

Incidental records of target species during the survey period are detailed in Table 4-5. These are discussed in further detail in Section 5 of this report.

Table 4-5 Incidental Records

Species	Survey Type(s)	Number of records	Activity of note
Golden plover	Vantage Point Survey and Hen Harrier Roost Survey	6	Flocks ranged from 9 to 300 birds. All observations were of birds commuting or foraging within the site.
Dunlin	Vantage Point Survey and Hen Harrier Roost Survey	7	All observations were of between 16 and 50 birds commuting or foraging on, or within 500m of, the site.
Hen Harrier	Waterbird Distribution and Abundance Survey	1	This observation was of an individual hunting within the site.
Marsh Harrier	Hen Harrier Roost Survey	1	This observation was of an individual hunting within the site.
Merlin	Hen Harrier Roost Survey and Waterbird Distribution and Abundance Survey	5	All observations were of between one and two birds hunting on, or within 500m of, the site.
Short-eared Owl	Hen Harrier Roost Survey	2	Observations were of between one and three birds hunting within the site.
Kingfisher	Hen Harrier Roost Survey	1	This observation was of an individual calling on site.
Little Egret	Hen Harrier Roost Survey	10	All observations were of between two and six birds foraging within the site.
Little Gull	Hen Harrier Roost Survey	1	This observation was of an individual foraging within the site.
Mediterranean Gull	Hen Harrier Roost Survey	2	Observations were of between two and five birds roosting within the site.
Ruff	Hen Harrier Roost Survey	8	Observations were of between 5 and 10 birds foraging or commuting within the site.
Whooper Swan	Hen Harrier Roost Survey	5	Observations were of between 3 and 44 birds foraging, commuting or roosting on, or within 500 of, the site
Lapwing	Vantage Point Survey and Hen Harrier Roost Survey	4	All observations were of between 30 and 250 birds foraging on, or within 500 of, the site.
Wigeon	Vantage Point Survey and Hen Harrier Roost Survey	12	Observations were of between 6 and 400 birds foraging within the site.
Kestrel	Hen Harrier Roost Survey and Waterbird Distribution and Abundance Survey	7	All observations were of between one and three birds hunting on, or within 500 of, the site.
Black-tailed Godwit	Hen Harrier Roost Survey	6	Observations were of between 9 and 250 birds foraging within the site.

Species	Survey Type(s)	Number of records	Activity of note
Curlew	Hen Harrier Roost Survey	4	Observations were of between 11 and 92 birds foraging on, or within 500 of, the site.
Knot	Hen Harrier Roost Survey	1	This observation was of two birds foraging on site.
Meadow Pipit	Hen Harrier Roost Survey and Waterbird Distribution and Abundance Survey	2	Observations were of between six and nine birds foraging on, or within 500 of, the site.
Redshank	Hen Harrier Roost Survey	7	Observations were of between 9 and 46 birds foraging within the site.
Shoveler	Hen Harrier Roost Survey	9	Observations were of between 20 and 150 birds foraging or roosting within the site.
Snipe	Vantage Point Survey and Hen Harrier Roost Survey	6	Observations were of between 2 and 100 birds foraging within the site.
Buzzard	Hen Harrier Roost Survey and Waterbird Distribution and Abundance Survey	7	Observations were of between one and six birds hunting, displaying or perched on, or within 500 of, the site. There was one observation 1.3km from the site. There was one observation of six birds displaying together in February. This indicated a probable territory being establish for the breeding season.
Long-eared Owl	Hen Harrier Roost Survey	1	This observation was of an individual bird calling on site.
Sparrowhawk	Hen Harrier Roost Survey and Waterbird Distribution and Abundance Survey	3	Observations were of between one and four birds hunting within, or partially within, the site.

5. Discussion

Ornithological surveys were conducted at the site during the 2023-2024 winter season.

There were two irregularly used hen harrier roosts identified, both of which were within the marsh habitat within the site. Both roost sites were only used on one occasion during surveys, despite multiple visits being conducted at both locations.

Golden plover, dunlin, hen harrier, merlin, little egret, ruff, whooper swan, lapwing, wigeon, black-tailed godwit, curlew, redshank, shoveler and snipe were regularly observed at, or within 500m of, the site. These species were observed both commuting over or using habitats within the site, and to 500m, for foraging or roosting. There were less frequent observations of kestrel, meadow pipit, buzzard and sparrowhawk, however these species are likely to be resident at the site throughout the winter season and were using the site for hunting/foraging. Twenty additional target species were observed at, or within 500m of, the site, however these species were observed irregularly, and generally, in low numbers. Common scoter, sanderling and kittiwake were observed during waterbird distribution and abundance surveys; however, they were not observed within 500m of the site.

The primary habitat use for most species, particularly the waterbird species, was the salt marshes within the eastern section of the site. The majority of observations of waterbirds and harriers were associated with this area which partially comprises the Cahore Marshes SPA.

Within 8km of the site, large numbers of red-throated diver, ruff and cormorants were observed flying and foraging off the coast. Additionally, mediterranean gull, oystercatcher, razorbill and redshank were regularly observed commuting and foraging within 8km of site.

6. BIBLIOGRAPHY

BirdWatch Ireland (2021) I-WEBS Counter Manual. BirdWatch Ireland, Kilcoole, Ireland. Available at: <https://birdwatchireland.ie/publications/i-webs-counter-manual/>

Brown, A.F. and Shepherd, K. B. (1993). A method for censusing upland breeding waders. *Bird Study*, 40: 189-195. <https://doi.org/10.1080/00063659309477182>

Calladine, J., Garner, G., Wernham, C. and Thiel, A. (2009). The influence of survey frequency on population estimates of moorland breeding birds. *Bird Study*, 56: 381-388.

Cummins, S., Bleasdale, A., Douglas, C., Newton, S., O'Halloran, J. and Wilson, H.J. (2010a) The status of Red Grouse in Ireland and the effects of land use, habitat and habitat quality on their distribution. Irish Wildlife Manuals, No. 50. National Parks and Wildlife Service, Department of the Environment, Heritage and Local Government, Dublin, Ireland.

Hardey, J., Crick, H., Wernham, C., Riley, H., Etheridge, B. and Thompson, D. (2013). *Raptors: a field guide to survey and monitoring*. The Stationery Office, Edinburgh.

Gilbert, G., Gibbons, D.W. and Evans, J. (1998) *Bird monitoring methods*. Bedfordshire, England: Pelagic Publishing, Royal Society for the protection of Birds.

Gilbert, G., Stanbury, A. and Lewis, A. (2021). Birds of Conservation Concern in Ireland 4: 2020-2026. *Irish Birds*, 43:1-22. Available at: <https://birdwatchireland.ie/birds-of-conservation-concern-in-ireland/>

O'Brien, M.G. and Smith, K.W. (1992). Changes in the status of waders breeding on wet lowland grasslands in England and Wales between 1982 and 1989. *Bird Study*, 89: 165-176.

SNH (2016). Assessing connectivity with Special Protection Areas (SPAs). Scottish Natural Heritage, Inverness, Scotland. Available at: <https://www.nature.scot/sites/default/files/2018-08/Assessing%20connectivity%20with%20special%20protection%20areas.pdf>

SNH (2017). Recommended bird survey methods to inform impact assessment of onshore wind farms. Scottish Natural Heritage, Inverness, Scotland. Available at: <https://www.nature.scot/sites/default/files/2018-06/Guidance%20Note%20-%20Recommended%20bird%20survey%20methods%20to%20inform%20impact%20assessment%20of%20onshore%20windfarms.pdf>



APPENDIX 1

SURVEY EFFORT



Table of Tables

Table 1 Survey effort.....	1
----------------------------	---



Table 1 Survey effort

Date	Survey	Location	Duration (h)	Weather Conditions	Comments	Surveyor
06/10/2023	Vantage Point Survey	VP2	1:00 starting at 13:00	Visibility: good; Wind speed and direction: fresh breeze SW; Cloud cover and height: 66-100% 150-500m; Rain: none; Frost: none; Snow: none		CC
06/10/2023	Vantage Point Survey	VP2	1:00 starting at 14:00	Visibility: good; Wind speed and direction: fresh breeze SW; Cloud cover and height: 66-100% 150-500m; Rain: none; Frost: none; Snow: none		CC
06/10/2023	Vantage Point Survey	VP2	1:00 starting at 15:00	Visibility: good; Wind speed and direction: fresh breeze SW; Cloud cover and height: 66-100% 150-500m; Rain: drizzle; Frost: none; Snow: none		CC
06/10/2023	Vantage Point Survey	VP2	1:00 starting at 16:30	Visibility: good; Wind speed and direction: strong breeze SW; Cloud cover and height: 66-100% 150-500m; Rain: drizzle; Frost: none; Snow: none		CC
06/10/2023	Vantage Point Survey	VP2	1:00 starting at 17:30	Visibility: good; Wind speed and direction: strong breeze SW; Cloud cover and height: 66-100% 150-500m; Rain: drizzle; Frost: none; Snow: none		CC
06/10/2023	Vantage Point Survey	VP2	1:00 starting at 18:30	Visibility: moderate; Wind speed and direction: fresh breeze SW; Cloud cover and height: 66-100% 150-500m; Rain: drizzle; Frost: none; Snow: none		CC
09/10/2023	Winter Walkover Survey	T1	1:00 starting at 08:30	Visibility: poor; Wind speed and direction: light breeze SW; Cloud cover and height: 66-100% <150m; Rain: none; Frost: none; Snow: none		CC
09/10/2023	Winter Walkover Survey	T1	1:00 starting at 09:30	Visibility: poor; Wind speed and direction: light breeze SW; Cloud cover and height: 66-100% <150m; Rain: none; Frost: none; Snow: none		CC
09/10/2023	Winter Walkover Survey	T1	1:00 starting at 10:30	Visibility: moderate; Wind speed and direction: light breeze SW; Cloud cover and height: 66-100% <150m; Rain: none; Frost: none; Snow: none		CC
09/10/2023	Winter Walkover Survey	T2	1:00 starting at 12:30	Visibility: good; Wind speed and direction: light breeze SW; Cloud cover and height: 66-100% 150-500m; Rain: none; Frost: none; Snow: none		CC
09/10/2023	Winter Walkover Survey	T2	1:00 starting at 13:30	Visibility: good; Wind speed and direction: light breeze SW; Cloud cover and height: 66-100% 150-500m; Rain: none; Frost: none; Snow: none		CC
09/10/2023	Winter Walkover Survey	T2	1:00 starting at 15:30	Visibility: good; Wind speed and direction: gentle breeze SW; Cloud cover and height: 66-100% 150-500m; Rain: none; Frost: none; Snow: none		CC
10/10/2023	Vantage Point Survey	VP1	1:00 starting at 13:00	Visibility: good; Wind speed and direction: fresh breeze SW; Cloud cover and height: 66-100% >500m; Rain: drizzle; Frost: none; Snow: none		CC



Date	Survey	Location	Duration (h)	Weather Conditions	Comments	Surveyor
10/10/2023	Vantage Point Survey	VP1	1:00 starting at 14:00	Visibility: good; Wind speed and direction: fresh breeze SW; Cloud cover and height: 66-100% >500m; Rain: none; Frost: none; Snow: none		CC
10/10/2023	Vantage Point Survey	VP1	1:00 starting at 15:00	Visibility: good; Wind speed and direction: fresh breeze SW; Cloud cover and height: 66-100% >500m; Rain: none; Frost: none; Snow: none		CC
10/10/2023	Vantage Point Survey	VP1	1:00 starting at 16:30	Visibility: good; Wind speed and direction: fresh breeze SW; Cloud cover and height: 66-100% >500m; Rain: light showers; Frost: none; Snow: none		CC
10/10/2023	Vantage Point Survey	VP1	1:00 starting at 17:30	Visibility: good; Wind speed and direction: strong breeze SW; Cloud cover and height: 66-100% >500m; Rain: light showers; Frost: none; Snow: none		CC
10/10/2023	Vantage Point Survey	VP1	1:00 starting at 18:30	Visibility: good; Wind speed and direction: fresh breeze SW; Cloud cover and height: 66-100% >500m; Rain: none; Frost: none; Snow: none		CC
13/10/2023	Waterbird Distribution and Abundance Survey	Old Bawn Beach	1:00 starting at 09:00	Visibility: good; Wind speed and direction: fresh breeze SW; Cloud cover and height: 33-66% 150-500m; Rain: light showers; Frost: none; Snow: none		CC
13/10/2023	Waterbird Distribution and Abundance Survey	Templederry	1:00 starting at 10:00	Visibility: good; Wind speed and direction: fresh breeze SW; Cloud cover and height: 33-66% 150-500m; Rain: light showers; Frost: none; Snow: none		CC
13/10/2023	Waterbird Distribution and Abundance Survey	Templederry, Ballinoulart and Fodagh	1:00 starting at 11:00	Visibility: good; Wind speed and direction: fresh breeze SW; Cloud cover and height: 0-33% >500m; Rain: none; Frost: none; Snow: none		CC
13/10/2023	Waterbird Distribution and Abundance Survey	Fodagh	1:00 starting at 12:30	Visibility: good; Wind speed and direction: fresh breeze SW; Cloud cover and height: 0-33% >500m; Rain: none; Frost: none; Snow: none		CC
13/10/2023	Waterbird Distribution and Abundance Survey	Fodagh and Ballywater lower	1:00 starting at 13:30	Visibility: good; Wind speed and direction: fresh breeze SW; Cloud cover and height: 0-33% >500m; Rain: none; Frost: none; Snow: none		CC
13/10/2023	Waterbird Distribution and Abundance Survey	Ballywater lower	1:00 starting at 14:30	Visibility: good; Wind speed and direction: fresh breeze SW; Cloud cover and height: 0-33% >500m; Rain: none; Frost: none; Snow: none		CC
13/10/2023	Waterbird Distribution and Abundance Survey	Old bawn beach	1:00 starting at 15:30	Visibility: good; Wind speed and direction: fresh breeze SW; Cloud cover and height: 0-33% >500m; Rain: none; Frost: none; Snow: none		CC
22/10/2023	Hen Harrier Roost Survey	HHVP1	1:00 starting at 16:00	Visibility: good; Wind speed and direction: gentle breeze S; Cloud cover and height: 0-33% >500m; Rain: none; Frost: none; Snow: none	Viewing from the cul-de-sac road at Templederry (field that borders the last house on the lane, good height advantage here) down onto the marsh, and extensive reedbeds.	CC



Date	Survey	Location	Duration (h)	Weather Conditions	Comments	Surveyor
22/10/2023	Hen Harrier Roost Survey	HHVP1	1:00 starting at 17:00	Visibility: good; Wind speed and direction: gentle breeze S; Cloud cover and height: 0-33% >500m; Rain: none; Frost: none; Snow: none		CC
22/10/2023	Hen Harrier Roost Survey	HHVP1	1:00 starting at 18:00	Visibility: good; Wind speed and direction: gentle breeze S; Cloud cover and height: 0-33% >500m; Rain: none; Frost: none; Snow: none		CC
27/10/2023	Waterbird Distribution and Abundance Survey	Glenbeg head	1:00 starting at 08:00	Visibility: good; Wind speed and direction: moderate breeze E; Cloud cover and height: 33-66% >500m; Rain: drizzle; Frost: none; Snow: none		CC
27/10/2023	Waterbird Distribution and Abundance Survey	Pollshone head	1:00 starting at 09:10	Visibility: good; Wind speed and direction: moderate breeze E; Cloud cover and height: 33-66% >500m; Rain: drizzle; Frost: none; Snow: none		CC
27/10/2023	Waterbird Distribution and Abundance Survey	Roney point	1:00 starting at 10:20	Visibility: good; Wind speed and direction: moderate breeze E; Cloud cover and height: 33-66% >500m; Rain: none; Frost: none; Snow: none		CC
27/10/2023	Waterbird Distribution and Abundance Survey	Glasscarrig point	1:00 starting at 11:30	Visibility: good; Wind speed and direction: moderate breeze E; Cloud cover and height: 33-66% >500m; Rain: none; Frost: none; Snow: none		CC
27/10/2023	Waterbird Distribution and Abundance Survey	Cahore point	0:40 starting at 12:50	Visibility: good; Wind speed and direction: moderate breeze E; Cloud cover and height: 33-66% >500m; Rain: none; Frost: none; Snow: none		CC
27/10/2023	Waterbird Distribution and Abundance Survey	Cahore marsh	1:20 starting at 13:40	Visibility: good; Wind speed and direction: moderate breeze E; Cloud cover and height: 66-100% >500m; Rain: none; Frost: none; Snow: none		CC
27/10/2023	Waterbird Distribution and Abundance Survey	Morriscastle	0:20 starting at 15:10	Visibility: good; Wind speed and direction: moderate breeze E; Cloud cover and height: 66-100% >500m; Rain: light showers; Frost: none; Snow: none		CC
31/10/2023	Hen Harrier Roost Survey	HHVP1	1:00 starting at 15:00	Visibility: good; Wind speed and direction: fresh breeze S; Cloud cover and height: 66-100% >500m; Rain: none; Frost: none; Snow: none		CC
31/10/2023	Hen Harrier Roost Survey	HHVP1	1:00 starting at 16:00	Visibility: good; Wind speed and direction: fresh breeze S; Cloud cover and height: 66-100% >500m; Rain: none; Frost: none; Snow: none		CC
31/10/2023	Hen Harrier Roost Survey	HHVP1	1:00 starting at 17:00	Visibility: moderate; Wind speed and direction: fresh breeze S; Cloud cover and height: 66-100% 150-500m; Rain: heavy showers; Frost: none; Snow: none		CC
03/11/2023	Vantage Point Survey	VP2	1:00 starting at 06:25	Visibility: good; Wind speed and direction: moderate breeze NW; Cloud cover and height: 0-33% >500m; Rain: none; Frost: none; Snow: none		CC
03/11/2023	Vantage Point Survey	VP2	1:00 starting at 07:25	Visibility: good; Wind speed and direction: moderate breeze NW; Cloud cover and height: 0-33% >500m; Rain: none; Frost: none; Snow: none		CC



Date	Survey	Location	Duration (h)	Weather Conditions	Comments	Surveyor
03/11/2023	Vantage Point Survey	VP2	1:00 starting at 08:25	Visibility: good; Wind speed and direction: moderate breeze NW; Cloud cover and height: 0-33% >500m; Rain: none; Frost: none; Snow: none		CC
03/11/2023	Vantage Point Survey	VP2	1:00 starting at 09:55	Visibility: good; Wind speed and direction: fresh breeze NW; Cloud cover and height: 0-33% >500m; Rain: none; Frost: none; Snow: none		CC
03/11/2023	Vantage Point Survey	VP2	1:00 starting at 10:55	Visibility: good; Wind speed and direction: fresh breeze NW; Cloud cover and height: 0-33% >500m; Rain: none; Frost: none; Snow: none		CC
03/11/2023	Vantage Point Survey	VP2	1:00 starting at 11:55	Visibility: good; Wind speed and direction: fresh breeze NW; Cloud cover and height: 0-33% >500m; Rain: none; Frost: none; Snow: none		CC
06/11/2023	Vantage Point Survey	VP1	1:00 starting at 06:30	Visibility: good; Wind speed and direction: gentle breeze W; Cloud cover and height: 0-33% >500m; Rain: none; Frost: none; Snow: none		CC
06/11/2023	Vantage Point Survey	VP1	1:00 starting at 07:30	Visibility: good; Wind speed and direction: gentle breeze W; Cloud cover and height: 0-33% >500m; Rain: none; Frost: none; Snow: none		CC
06/11/2023	Vantage Point Survey	VP1	1:00 starting at 08:30	Visibility: good; Wind speed and direction: gentle breeze W; Cloud cover and height: 0-33% >500m; Rain: none; Frost: none; Snow: none		CC
06/11/2023	Vantage Point Survey	VP1	1:00 starting at 10:00	Visibility: good; Wind speed and direction: moderate breeze W; Cloud cover and height: 0-33% >500m; Rain: none; Frost: none; Snow: none		CC
06/11/2023	Vantage Point Survey	VP1	1:00 starting at 11:00	Visibility: good; Wind speed and direction: moderate breeze W; Cloud cover and height: 0-33% >500m; Rain: none; Frost: none; Snow: none		CC
06/11/2023	Vantage Point Survey	VP1	1:00 starting at 12:00	Visibility: good; Wind speed and direction: moderate breeze W; Cloud cover and height: 0-33% >500m; Rain: none; Frost: none; Snow: none		CC
07/11/2023	Waterbird Distribution and Abundance Survey	Ballinoulart Beach	1:00 starting at 09:30	Visibility: good; Wind speed and direction: gentle breeze W; Cloud cover and height: 0-33% >500m; Rain: none; Frost: none; Snow: none		CC
07/11/2023	Waterbird Distribution and Abundance Survey	Fodagh	1:00 starting at 10:30	Visibility: good; Wind speed and direction: gentle breeze W; Cloud cover and height: 0-33% >500m; Rain: none; Frost: none; Snow: none		CC
07/11/2023	Waterbird Distribution and Abundance Survey	Old Bawn and Templeberry	1:00 starting at 11:30	Visibility: good; Wind speed and direction: gentle breeze W; Cloud cover and height: 0-33% >500m; Rain: none; Frost: none; Snow: none		CC
07/11/2023	Waterbird Distribution and Abundance Survey	Cahore Point and Glasscarrig point	1:00 starting at 12:30	Visibility: good; Wind speed and direction: moderate breeze W; Cloud cover and height: 0-33% >500m; Rain: none; Frost: none; Snow: none		CC
07/11/2023	Waterbird Distribution and Abundance Survey	Roney Point, Pollshone and Glenbeg head	1:00 starting at 13:30	Visibility: good; Wind speed and direction: moderate breeze W; Cloud cover and height: 0-33% >500m; Rain: none; Frost: none; Snow: none		CC



Date	Survey	Location	Duration (h)	Weather Conditions	Comments	Surveyor
07/11/2023	Waterbird Distribution and Abundance Survey	Morriscastle and Tinnabarna	1:00 starting at 14:30	Visibility: good; Wind speed and direction: gentle breeze W; Cloud cover and height: 0-33% >500m; Rain: none; Frost: none; Snow: none		CC
08/11/2023	Hen Harrier Roost Survey	HHVP1	1:00 starting at 14:30	Visibility: good; Wind speed and direction: moderate breeze SW; Cloud cover and height: 66-100% >500m; Rain: none; Frost: none; Snow: none		CC
08/11/2023	Hen Harrier Roost Survey	HHVP1	1:00 starting at 15:30	Visibility: good; Wind speed and direction: moderate breeze SW; Cloud cover and height: 66-100% >500m; Rain: none; Frost: none; Snow: none		CC
08/11/2023	Hen Harrier Roost Survey	HHVP1	1:00 starting at 16:30	Visibility: moderate; Wind speed and direction: moderate breeze SW; Cloud cover and height: 66-100% >500m; Rain: light showers; Frost: none; Snow: none		CC
09/11/2023	Hen Harrier Roost Survey	HHVP2	1:00 starting at 14:20	Visibility: good; Wind speed and direction: fresh breeze W; Cloud cover and height: 33-66% >500m; Rain: light showers; Frost: none; Snow: none		CC
09/11/2023	Hen Harrier Roost Survey	HHVP2	1:00 starting at 15:20	Visibility: good; Wind speed and direction: fresh breeze W; Cloud cover and height: 33-66% >500m; Rain: none; Frost: none; Snow: none		CC
09/11/2023	Hen Harrier Roost Survey	HHVP2	1:00 starting at 16:20	Visibility: moderate; Wind speed and direction: fresh breeze W; Cloud cover and height: 66-100% >500m; Rain: none; Frost: none; Snow: none		CC
28/11/2023	Waterbird Distribution and Abundance Survey	Cahore point and Glasscarrig Point	1:00 starting at 09:00	Visibility: good; Wind speed and direction: gentle breeze W; Cloud cover and height: 33-66% >500m; Rain: none; Frost: none; Snow: none		CC
28/11/2023	Waterbird Distribution and Abundance Survey	Roney Point, Pollshone and Glenbeg Head	1:00 starting at 10:00	Visibility: good; Wind speed and direction: gentle breeze W; Cloud cover and height: 33-66% >500m; Rain: none; Frost: none; Snow: none		CC
28/11/2023	Waterbird Distribution and Abundance Survey	Morriscastle and Tinnabarna	1:00 starting at 11:00	Visibility: good; Wind speed and direction: gentle breeze W; Cloud cover and height: 33-66% >500m; Rain: none; Frost: none; Snow: none		CC
28/11/2023	Waterbird Distribution and Abundance Survey	Ballinoulart Beach	1:00 starting at 12:00	Visibility: good; Wind speed and direction: gentle breeze W; Cloud cover and height: 33-66% >500m; Rain: none; Frost: none; Snow: none		CC
28/11/2023	Waterbird Distribution and Abundance Survey	Fodagh	1:00 starting at 13:00	Visibility: good; Wind speed and direction: gentle breeze W; Cloud cover and height: 33-66% >500m; Rain: none; Frost: none; Snow: none		CC



Date	Survey	Location	Duration (h)	Weather Conditions	Comments	Surveyor
28/11/2023	Waterbird Distribution and Abundance Survey	Templederry and Old Bawn	1:00 starting at 14:00	Visibility: good; Wind speed and direction: light breeze W; Cloud cover and height: 33-66% >500m; Rain: none; Frost: none; Snow: none		CC
04/12/2023	Hen Harrier Roost Survey	HHVP1	1:00 starting at 14:00	Visibility: good; Wind speed and direction: fresh breeze NW; Cloud cover and height: 33-66% >500m; Rain: none; Frost: none; Snow: none		CC
04/12/2023	Hen Harrier Roost Survey	HHVP1	1:00 starting at 15:00	Visibility: good; Wind speed and direction: fresh breeze NW; Cloud cover and height: 33-66% >500m; Rain: none; Frost: none; Snow: none		CC
04/12/2023	Hen Harrier Roost Survey	HHVP1	1:00 starting at 16:00	Visibility: moderate; Wind speed and direction: fresh breeze NW; Cloud cover and height: 33-66% >500m; Rain: none; Frost: none; Snow: none		CC
05/12/2023	Waterbird Distribution and Abundance Survey	Cahore Point	1:00 starting at 09:00	Visibility: good; Wind speed and direction: moderate breeze NW; Cloud cover and height: 66-100% >500m; Rain: none; Frost: none; Snow: none		CC
05/12/2023	Waterbird Distribution and Abundance Survey	Glasscarrig Point	1:00 starting at 10:00	Visibility: good; Wind speed and direction: moderate breeze NW; Cloud cover and height: 66-100% >500m; Rain: ; Frost: ; Snow:		CC
05/12/2023	Waterbird Distribution and Abundance Survey	Roney Point	1:00 starting at 11:00	Visibility: good; Wind speed and direction: moderate breeze NNW; Cloud cover and height: 66-100% >500m; Rain: none; Frost: none; Snow: none		CC
05/12/2023	Waterbird Distribution and Abundance Survey	Pollshone Head	1:00 starting at 12:30	Visibility: good; Wind speed and direction: moderate breeze NNW; Cloud cover and height: 66-100% >500m; Rain: ; Frost: ; Snow:		CC
05/12/2023	Waterbird Distribution and Abundance Survey	Glenbeg head	1:00 starting at 13:30	Visibility: good; Wind speed and direction: moderate breeze NNW; Cloud cover and height: 66-100% >500m; Rain: none; Frost: none; Snow: none		CC
05/12/2023	Waterbird Distribution and Abundance Survey	Ballinoulart Beach	1:00 starting at 14:30	Visibility: good; Wind speed and direction: moderate breeze NNW; Cloud cover and height: 66-100% >500m; Rain: none; Frost: none; Snow: none		CC
15/12/2023	Vantage Point Survey	VP1	1:00 starting at 10:00	Visibility: good; Wind speed and direction: moderate breeze SW; Cloud cover and height: 33-66% >500m; Rain: none; Frost: none; Snow: none		CC
15/12/2023	Vantage Point Survey	VP1	1:00 starting at 11:00	Visibility: good; Wind speed and direction: moderate breeze SW; Cloud cover and height: 33-66% >500m; Rain: none; Frost: none; Snow: none		CC
15/12/2023	Vantage Point Survey	VP1	1:00 starting at 12:00	Visibility: good; Wind speed and direction: fresh breeze SW; Cloud cover and height: 33-66% >500m; Rain: none; Frost: none; Snow: none		CC
15/12/2023	Vantage Point Survey	VP1	1:00 starting at 13:30	Visibility: good; Wind speed and direction: fresh breeze SW; Cloud cover and height: 33-66% >500m; Rain: none; Frost: none; Snow: none		CC



Date	Survey	Location	Duration (h)	Weather Conditions	Comments	Surveyor
15/12/2023	Vantage Point Survey	VP1	1:00 starting at 15:30	Visibility: good; Wind speed and direction: fresh breeze SW; Cloud cover and height: 33-66% >500m; Rain: none; Frost: none; Snow: none		CC
15/12/2023	Vantage Point Survey	VP1	1:00 starting at 16:30	Visibility: moderate; Wind speed and direction: moderate breeze SW; Cloud cover and height: 33-66% >500m; Rain: none; Frost: none; Snow: none		CC
19/12/2023	Vantage Point Survey	VP2	1:00 starting at 10:00	Visibility: good; Wind speed and direction: gentle breeze W; Cloud cover and height: 33-66% >500m; Rain: none; Frost: none; Snow: none		CC
19/12/2023	Vantage Point Survey	VP2	1:00 starting at 11:00	Visibility: good; Wind speed and direction: gentle breeze W; Cloud cover and height: 33-66% >500m; Rain: none; Frost: none; Snow: none		CC
19/12/2023	Vantage Point Survey	VP2	1:00 starting at 12:00	Visibility: good; Wind speed and direction: gentle breeze W; Cloud cover and height: 33-66% >500m; Rain: none; Frost: none; Snow: none		CC
19/12/2023	Vantage Point Survey	VP2	1:00 starting at 13:30	Visibility: good; Wind speed and direction: gentle breeze W; Cloud cover and height: 33-66% >500m; Rain: none; Frost: none; Snow: none		CC
19/12/2023	Vantage Point Survey	VP2	1:00 starting at 15:30	Visibility: good; Wind speed and direction: gentle breeze W; Cloud cover and height: 33-66% >500m; Rain: none; Frost: none; Snow: none		CC
19/12/2023	Vantage Point Survey	VP2	1:00 starting at 16:30	Visibility: moderate; Wind speed and direction: gentle breeze W; Cloud cover and height: 33-66% >500m; Rain: none; Frost: none; Snow: none		CC
26/12/2023	Hen Harrier Roost Survey	HHVP1	1:00 starting at 14:00	Visibility: good; Wind speed and direction: fresh breeze SW; Cloud cover and height: 33-66% >500m; Rain: none; Frost: none; Snow: none		CC
26/12/2023	Hen Harrier Roost Survey	HHVP1	1:00 starting at 15:00	Visibility: good; Wind speed and direction: fresh breeze SW; Cloud cover and height: 33-66% >500m; Rain: none; Frost: none; Snow: none		CC
26/12/2023	Hen Harrier Roost Survey	HHVP1	1:00 starting at 16:00	Visibility: moderate; Wind speed and direction: fresh breeze SW; Cloud cover and height: 33-66% >500m; Rain: none; Frost: none; Snow: none		CC
28/12/2023	Winter Walkover Survey	T1	1:00 starting at 09:00	Visibility: good; Wind speed and direction: fresh breeze SW; Cloud cover and height: 33-66% >500m; Rain: none; Frost: none; Snow: none		CC
28/12/2023	Winter Walkover Survey	T1	1:00 starting at 10:00	Visibility: good; Wind speed and direction: fresh breeze SW; Cloud cover and height: 33-66% >500m; Rain: none; Frost: none; Snow: none		CC



Date	Survey	Location	Duration (h)	Weather Conditions	Comments	Surveyor
28/12/2023	Winter Walkover Survey	T1	1:00 starting at 11:00	Visibility: good; Wind speed and direction: fresh breeze SW; Cloud cover and height: 33-66% >500m; Rain: none; Frost: none; Snow: none		CC
28/12/2023	Winter Walkover Survey	T2	1:00 starting at 12:30	Visibility: good; Wind speed and direction: fresh breeze SW; Cloud cover and height: 33-66% >500m; Rain: none; Frost: none; Snow: none		CC
28/12/2023	Winter Walkover Survey	T2	1:00 starting at 13:30	Visibility: good; Wind speed and direction: fresh breeze SW; Cloud cover and height: 33-66% >500m; Rain: none; Frost: none; Snow: none		CC
28/12/2023	Winter Walkover Survey	T2	1:00 starting at 14:30	Visibility: good; Wind speed and direction: fresh breeze SW; Cloud cover and height: 33-66% >500m; Rain: none; Frost: none; Snow: none		CC
04/01/2024	Waterbird Distribution and Abundance Survey	Old Bawn	1:00 starting at 10:00	Visibility: good; Wind speed and direction: light breeze SW; Cloud cover and height: 0-33% >500m; Rain: none; Frost: none; Snow: none		CC
04/01/2024	Waterbird Distribution and Abundance Survey	Templeberry	1:00 starting at 11:00	Visibility: good; Wind speed and direction: light breeze SW; Cloud cover and height: 0-33% >500m; Rain: none; Frost: none; Snow: none		CC
04/01/2024	Waterbird Distribution and Abundance Survey	Ballinoulart	1:00 starting at 12:00	Visibility: good; Wind speed and direction: light breeze SW; Cloud cover and height: 0-33% >500m; Rain: none; Frost: none; Snow: none		CC
04/01/2024	Waterbird Distribution and Abundance Survey	Fodagh	1:00 starting at 13:30	Visibility: good; Wind speed and direction: light breeze SW; Cloud cover and height: 0-33% >500m; Rain: none; Frost: none; Snow: none		CC
04/01/2024	Waterbird Distribution and Abundance Survey	Ballywater	1:00 starting at 14:30	Visibility: good; Wind speed and direction: light breeze SW; Cloud cover and height: 0-33% >500m; Rain: none; Frost: none; Snow: none		CC
04/01/2024	Waterbird Distribution and Abundance Survey	Ballywater	1:00 starting at 15:30	Visibility: good; Wind speed and direction: light breeze SW; Cloud cover and height: 0-33% >500m; Rain: none; Frost: none; Snow: none		CC
08/01/2024	Hen Harrier Roost Survey	HHVP1	1:00 starting at 14:30	Visibility: good; Wind speed and direction: moderate breeze E; Cloud cover and height: 66-100% >500m; Rain: none; Frost: none; Snow: none		CC
08/01/2024	Hen Harrier Roost Survey	HHVP1	1:00 starting at 15:30	Visibility: good; Wind speed and direction: moderate breeze E; Cloud cover and height: 66-100% >500m; Rain: none; Frost: none; Snow: none		CC
08/01/2024	Hen Harrier Roost Survey	HHVP1	1:00 starting at 16:30	Visibility: moderate; Wind speed and direction: moderate breeze E; Cloud cover and height: 66-100% >500m; Rain: none; Frost: none; Snow: none		CC
10/01/2024	Waterbird Distribution and Abundance Survey	Cahore Point	1:00 starting at 07:30	Visibility: moderate; Wind speed and direction: gentle breeze NE; Cloud cover and height: 0-33% >500m; Rain: none; Frost: none; Snow: none		CC
10/01/2024	Waterbird Distribution and Abundance Survey	Glasscarrig	1:00 starting at 08:30	Visibility: good; Wind speed and direction: moderate breeze NE; Cloud cover and height: 0-33% >500m; Rain: none; Frost: none; Snow: none		CC



Date	Survey	Location	Duration (h)	Weather Conditions	Comments	Surveyor
10/01/2024	Waterbird Distribution and Abundance Survey	Roney Point	1:00 starting at 09:30	Visibility: good; Wind speed and direction: moderate breeze NE; Cloud cover and height: 0-33% >500m; Rain: none; Frost: none; Snow: none		CC
10/01/2024	Waterbird Distribution and Abundance Survey	Pollshone Head	1:00 starting at 11:00	Visibility: good; Wind speed and direction: moderate breeze NE; Cloud cover and height: 0-33% >500m; Rain: none; Frost: none; Snow: none		CC
10/01/2024	Waterbird Distribution and Abundance Survey	Glenbeg Head	1:00 starting at 12:00	Visibility: good; Wind speed and direction: moderate breeze NE; Cloud cover and height: 0-33% >500m; Rain: none; Frost: none; Snow: none		CC
10/01/2024	Waterbird Distribution and Abundance Survey	Tinnabarna	1:00 starting at 13:00	Visibility: good; Wind speed and direction: moderate breeze NE; Cloud cover and height: 0-33% >500m; Rain: none; Frost: none; Snow: none		CC
11/01/2024	Winter Walkover Survey	T1	1:00 starting at 08:30	Visibility: good; Wind speed and direction: gentle breeze NE; Cloud cover and height: 66-100% >500m; Rain: none; Frost: none; Snow: none		CC
11/01/2024	Winter Walkover Survey	T1	1:00 starting at 09:30	Visibility: good; Wind speed and direction: gentle breeze NE; Cloud cover and height: 66-100% >500m; Rain: none; Frost: none; Snow: none		CC
11/01/2024	Winter Walkover Survey	T1	1:00 starting at 10:30	Visibility: good; Wind speed and direction: gentle breeze NE; Cloud cover and height: 66-100% >500m; Rain: none; Frost: none; Snow: none		CC
11/01/2024	Winter Walkover Survey	T2	1:00 starting at 12:00	Visibility: good; Wind speed and direction: gentle breeze NE; Cloud cover and height: 66-100% >500m; Rain: none; Frost: none; Snow: none		CC
11/01/2024	Winter Walkover Survey	T2	1:00 starting at 13:00	Visibility: good; Wind speed and direction: gentle breeze NE; Cloud cover and height: 66-100% >500m; Rain: none; Frost: none; Snow: none		CC
11/01/2024	Winter Walkover Survey	T2	1:00 starting at 14:00	Visibility: good; Wind speed and direction: gentle breeze NE; Cloud cover and height: 66-100% >500m; Rain: none; Frost: none; Snow: none		CC
12/01/2024	Vantage Point Survey	VP1	1:00 starting at 07:31	Visibility: moderate; Wind speed and direction: fresh breeze NE; Cloud cover and height: 66-100% >500m; Rain: none; Frost: none; Snow: none		CC
12/01/2024	Vantage Point Survey	VP1	1:00 starting at 08:31	Visibility: moderate; Wind speed and direction: fresh breeze NE; Cloud cover and height: 66-100% >500m; Rain: none; Frost: none; Snow: none		CC
12/01/2024	Vantage Point Survey	VP1	1:00 starting at 09:31	Visibility: good; Wind speed and direction: fresh breeze NE; Cloud cover and height: 66-100% >500m; Rain: none; Frost: none; Snow: none		CC



Date	Survey	Location	Duration (h)	Weather Conditions	Comments	Surveyor
12/01/2024	Vantage Point Survey	VP1	1:00 starting at 11:31	Visibility: good; Wind speed and direction: fresh breeze NE; Cloud cover and height: 66-100% >500m; Rain: none; Frost: none; Snow: none		CC
12/01/2024	Vantage Point Survey	VP1	1:00 starting at 12:31	Visibility: good; Wind speed and direction: fresh breeze NE; Cloud cover and height: 66-100% >500m; Rain: none; Frost: none; Snow: none		CC
12/01/2024	Vantage Point Survey	VP1	1:00 starting at 13:31	Visibility: good; Wind speed and direction: moderate breeze NE; Cloud cover and height: 66-100% >500m; Rain: none; Frost: none; Snow: none		CC
15/01/2024	Vantage Point Survey	VP2	1:00 starting at 07:31	Visibility: good; Wind speed and direction: light breeze NW; Cloud cover and height: 0-33% >500m; Rain: none; Frost: none; Snow: none		CC
15/01/2024	Vantage Point Survey	VP2	1:00 starting at 08:31	Visibility: good; Wind speed and direction: light breeze NW; Cloud cover and height: 0-33% >500m; Rain: none; Frost: none; Snow: none		CC
15/01/2024	Vantage Point Survey	VP2	1:00 starting at 09:31	Visibility: good; Wind speed and direction: gentle breeze NW; Cloud cover and height: 0-33% >500m; Rain: none; Frost: none; Snow: none		CC
15/01/2024	Vantage Point Survey	VP2	1:00 starting at 11:31	Visibility: good; Wind speed and direction: gentle breeze NW; Cloud cover and height: 0-33% >500m; Rain: none; Frost: none; Snow: none		CC
15/01/2024	Vantage Point Survey	VP2	1:00 starting at 12:31	Visibility: good; Wind speed and direction: gentle breeze NW; Cloud cover and height: 0-33% >500m; Rain: none; Frost: none; Snow: none		CC
15/01/2024	Vantage Point Survey	VP2	1:00 starting at 13:31	Visibility: good; Wind speed and direction: gentle breeze NW; Cloud cover and height: 0-33% >500m; Rain: none; Frost: none; Snow: none		CC
28/01/2024	Hen Harrier Roost Survey	HHVP2	1:00 starting at 14:30	Visibility: good; Wind speed and direction: moderate breeze N; Cloud cover and height: 66-100% >500m; Rain: none; Frost: none; Snow: none		CC
28/01/2024	Hen Harrier Roost Survey	HHVP2	1:00 starting at 15:30	Visibility: good; Wind speed and direction: moderate breeze N; Cloud cover and height: 66-100% >500m; Rain: none; Frost: none; Snow: none		CC
28/01/2024	Hen Harrier Roost Survey	HHVP2	1:00 starting at 16:30	Visibility: good; Wind speed and direction: moderate breeze N; Cloud cover and height: 66-100% >500m; Rain: none; Frost: none; Snow: none		CC
30/01/2024	Waterbird Distribution and Abundance Survey	Ballyvaldon Beach	1:00 starting at 09:00	Visibility: good; Wind speed and direction: gentle breeze W; Cloud cover and height: 0-33% >500m; Rain: none; Frost: none; Snow: none		CC
30/01/2024	Waterbird Distribution and Abundance Survey	Tinnabarna	1:00 starting at 10:00	Visibility: good; Wind speed and direction: gentle breeze W; Cloud cover and height: 0-33% >500m; Rain: none; Frost: none; Snow: none		CC
30/01/2024	Waterbird Distribution and Abundance Survey	Ballinoulart	1:00 starting at 11:00	Visibility: good; Wind speed and direction: gentle breeze W; Cloud cover and height: 0-33% >500m; Rain: none; Frost: none; Snow: none		CC
30/01/2024	Waterbird Distribution and Abundance Survey	Old Bawn Beach	1:00 starting at 12:30	Visibility: good; Wind speed and direction: gentle breeze W; Cloud cover and height: 0-33% >500m; Rain: none; Frost: none; Snow: none		CC
30/01/2024	Waterbird Distribution and Abundance Survey	Cahore Point	1:00 starting at 13:30	Visibility: good; Wind speed and direction: gentle breeze W; Cloud cover and height: 0-33% >500m; Rain: none; Frost: none; Snow: none		CC



Date	Survey	Location	Duration (h)	Weather Conditions	Comments	Surveyor
30/01/2024	Waterbird Distribution and Abundance Survey	Glasscarrig Point	1:00 starting at 14:30	Visibility: good; Wind speed and direction: gentle breeze W; Cloud cover and height: 0-33% >500m; Rain: none; Frost: none; Snow: none		CC
07/02/2024	Waterbird Distribution and Abundance Survey	Old Bawn	1:00 starting at 09:00	Visibility: good; Wind speed and direction: gentle breeze NE; Cloud cover and height: 0-33% >500m; Rain: none; Frost: none; Snow: none		CC
07/02/2024	Waterbird Distribution and Abundance Survey	Templederry	1:00 starting at 10:00	Visibility: good; Wind speed and direction: gentle breeze NE; Cloud cover and height: 0-33% >500m; Rain: none; Frost: none; Snow: none		CC
07/02/2024	Waterbird Distribution and Abundance Survey	Templederry	1:00 starting at 11:00	Visibility: good; Wind speed and direction: gentle breeze NE; Cloud cover and height: 0-33% >500m; Rain: none; Frost: none; Snow: none		CC
07/02/2024	Waterbird Distribution and Abundance Survey	Fodagh	1:00 starting at 12:30	Visibility: good; Wind speed and direction: gentle breeze NE; Cloud cover and height: 0-33% >500m; Rain: none; Frost: none; Snow: none		CC
07/02/2024	Waterbird Distribution and Abundance Survey	Ballywater	1:00 starting at 13:30	Visibility: good; Wind speed and direction: gentle breeze NE; Cloud cover and height: 66-100% >500m; Rain: none; Frost: none; Snow: none		CC
07/02/2024	Waterbird Distribution and Abundance Survey	Ballinoulart	1:00 starting at 14:30	Visibility: good; Wind speed and direction: gentle breeze NE; Cloud cover and height: 66-100% >500m; Rain: none; Frost: none; Snow: none		CC
14/02/2024	Vantage Point Survey	VP2	1:00 starting at 12:00	Visibility: good; Wind speed and direction: fresh breeze SW; Cloud cover and height: 66-100% >500m; Rain: none; Frost: none; Snow: none		CC
14/02/2024	Vantage Point Survey	VP2	1:00 starting at 13:00	Visibility: good; Wind speed and direction: fresh breeze SW; Cloud cover and height: 66-100% >500m; Rain: none; Frost: none; Snow: none		CC
14/02/2024	Vantage Point Survey	VP2	1:00 starting at 14:00	Visibility: good; Wind speed and direction: fresh breeze SW; Cloud cover and height: 66-100% >500m; Rain: none; Frost: none; Snow: none		CC
14/02/2024	Vantage Point Survey	VP2	1:00 starting at 15:30	Visibility: moderate; Wind speed and direction: fresh breeze SW; Cloud cover and height: 66-100% >500m; Rain: none; Frost: none; Snow: none		CC
14/02/2024	Vantage Point Survey	VP2	1:00 starting at 16:30	Visibility: moderate; Wind speed and direction: moderate breeze SW; Cloud cover and height: 66-100% 150-500m; Rain: none; Frost: none; Snow: none		CC
14/02/2024	Vantage Point Survey	VP2	1:00 starting at 17:30	Visibility: poor; Wind speed and direction: moderate breeze SW; Cloud cover and height: 66-100% 150-500m; Rain: none; Frost: none; Snow: none		CC
22/02/2024	Vantage Point Survey	VP1	1:00 starting at 12:00	Visibility: good; Wind speed and direction: strong breeze W; Cloud cover and height: 0-33% >500m; Rain: none; Frost: none; Snow: none		CC
22/02/2024	Vantage Point Survey	VP1	1:00 starting at 13:00	Visibility: good; Wind speed and direction: strong breeze W; Cloud cover and height: 0-33% >500m; Rain: none; Frost: none; Snow: none		CC



Date	Survey	Location	Duration (h)	Weather Conditions	Comments	Surveyor
22/02/2024	Vantage Point Survey	VP1	1:00 starting at 14:00	Visibility: good; Wind speed and direction: strong breeze W; Cloud cover and height: 66-100% >500m; Rain: none; Frost: none; Snow: none		CC
22/02/2024	Vantage Point Survey	VP1	1:00 starting at 15:30	Visibility: good; Wind speed and direction: strong breeze W; Cloud cover and height: 0-33% >500m; Rain: none; Frost: none; Snow: none		CC
22/02/2024	Vantage Point Survey	VP1	1:00 starting at 16:30	Visibility: good; Wind speed and direction: strong breeze W; Cloud cover and height: 0-33% >500m; Rain: none; Frost: none; Snow: none		CC
22/02/2024	Vantage Point Survey	VP1	1:00 starting at 17:30	Visibility: moderate; Wind speed and direction: strong breeze W; Cloud cover and height: 0-33% >500m; Rain: none; Frost: none; Snow: none		CC
23/02/2024	Hen Harrier Roost Survey	HHVP1	1:00 starting at 15:30	Visibility: good; Wind speed and direction: gentle breeze W; Cloud cover and height: 0-33% >500m; Rain: none; Frost: none; Snow: none		CC
23/02/2024	Hen Harrier Roost Survey	HHVP1	1:00 starting at 16:30	Visibility: good; Wind speed and direction: light breeze W; Cloud cover and height: 0-33% >500m; Rain: none; Frost: none; Snow: none		CC
23/02/2024	Hen Harrier Roost Survey	HHVP1	1:00 starting at 17:30	Visibility: moderate; Wind speed and direction: light breeze W; Cloud cover and height: 0-33% >500m; Rain: none; Frost: none; Snow: none		CC
27/02/2024	Waterbird Distribution and Abundance Survey	Cahore Point	1:00 starting at 07:30	Visibility: good; Wind speed and direction: gentle breeze W; Cloud cover and height: 0-33% >500m; Rain: none; Frost: none; Snow: none		CC
27/02/2024	Waterbird Distribution and Abundance Survey	Ballinoulart Beach	1:00 starting at 08:30	Visibility: good; Wind speed and direction: gentle breeze W; Cloud cover and height: 0-33% >500m; Rain: none; Frost: none; Snow: none		CC
27/02/2024	Waterbird Distribution and Abundance Survey	Morriscastle	1:00 starting at 09:30	Visibility: good; Wind speed and direction: gentle breeze W; Cloud cover and height: 0-33% >500m; Rain: none; Frost: none; Snow: none		CC
27/02/2024	Waterbird Distribution and Abundance Survey	Glasscarrig Point	1:00 starting at 11:00	Visibility: good; Wind speed and direction: gentle breeze WSW; Cloud cover and height: 0-33% >500m; Rain: none; Frost: none; Snow: none		CC
27/02/2024	Waterbird Distribution and Abundance Survey	Roney Point	1:00 starting at 12:00	Visibility: good; Wind speed and direction: gentle breeze WSW; Cloud cover and height: 0-33% >500m; Rain: none; Frost: none; Snow: none		CC
27/02/2024	Waterbird Distribution and Abundance Survey	Glenbeg Head	1:00 starting at 13:00	Visibility: good; Wind speed and direction: gentle breeze WSW; Cloud cover and height: 0-33% >500m; Rain: none; Frost: none; Snow: none		CC
27/02/2024	Hen Harrier Roost Survey	HHVP2	1:00 starting at 15:30	Visibility: good; Wind speed and direction: gentle breeze W; Cloud cover and height: 0-33% >500m; Rain: none; Frost: none; Snow: none		CC
27/02/2024	Hen Harrier Roost Survey	HHVP2	1:00 starting at 16:30	Visibility: moderate; Wind speed and direction: light breeze W; Cloud cover and height: 0-33% >500m; Rain: none; Frost: none; Snow: none		CC
27/02/2024	Hen Harrier Roost Survey	HHVP2	1:00 starting at 17:30	Visibility: poor; Wind speed and direction: light air W; Cloud cover and height: 0-33% >500m; Rain: none; Frost: none; Snow: none		CC



Date	Survey	Location	Duration (h)	Weather Conditions	Comments	Surveyor
07/03/2024	Waterbird Distribution and Abundance Survey	Old Bawn	1:00 starting at 09:00	Visibility: good; Wind speed and direction: gentle breeze W; Cloud cover and height: 33-66% >500m; Rain: none; Frost: none; Snow: none		CC
07/03/2024	Waterbird Distribution and Abundance Survey	Templederry	1:00 starting at 10:00	Visibility: good; Wind speed and direction: gentle breeze W; Cloud cover and height: 33-66% >500m; Rain: none; Frost: none; Snow: none		CC
07/03/2024	Waterbird Distribution and Abundance Survey	Templederry and Fodagh	1:00 starting at 11:00	Visibility: good; Wind speed and direction: moderate breeze W; Cloud cover and height: 33-66% >500m; Rain: none; Frost: none; Snow: none		CC
07/03/2024	Waterbird Distribution and Abundance Survey	Fodagh	1:00 starting at 12:30	Visibility: good; Wind speed and direction: moderate breeze W; Cloud cover and height: 33-66% >500m; Rain: none; Frost: none; Snow: none		CC
07/03/2024	Waterbird Distribution and Abundance Survey	Ballinoulart	1:00 starting at 13:30	Visibility: good; Wind speed and direction: moderate breeze W; Cloud cover and height: 33-66% >500m; Rain: none; Frost: none; Snow: none		CC
07/03/2024	Waterbird Distribution and Abundance Survey	ballywater	1:00 starting at 14:30	Visibility: good; Wind speed and direction: moderate breeze W; Cloud cover and height: 33-66% >500m; Rain: none; Frost: none; Snow: none		CC
15/03/2024	Winter Walkover Survey	T1	1:00 starting at 09:00	Visibility: good; Wind speed and direction: gentle breeze W; Cloud cover and height: 0-33% >500m; Rain: none; Frost: none; Snow: none		CC
15/03/2024	Winter Walkover Survey	T1	1:00 starting at 10:00	Visibility: good; Wind speed and direction: gentle breeze W; Cloud cover and height: 0-33% >500m; Rain: none; Frost: none; Snow: none		CC
15/03/2024	Winter Walkover Survey	T1	1:00 starting at 11:00	Visibility: good; Wind speed and direction: moderate breeze W; Cloud cover and height: 0-33% >500m; Rain: none; Frost: none; Snow: none		CC
15/03/2024	Winter Walkover Survey	T2	1:00 starting at 12:30	Visibility: good; Wind speed and direction: moderate breeze W; Cloud cover and height: 0-33% >500m; Rain: none; Frost: none; Snow: none		CC
15/03/2024	Winter Walkover Survey	T2	1:00 starting at 13:30	Visibility: good; Wind speed and direction: moderate breeze W; Cloud cover and height: 0-33% >500m; Rain: none; Frost: none; Snow: none		CC
15/03/2024	Winter Walkover Survey	T2	1:00 starting at 14:30	Visibility: good; Wind speed and direction: gentle breeze NW; Cloud cover and height: 0-33% >500m; Rain: none; Frost: none; Snow: none		CC
15/03/2024	Hen Harrier Roost Survey	HHVP1	1:00 starting at 16:30	Visibility: good; Wind speed and direction: light breeze NW; Cloud cover and height: 0-33% >500m; Rain: none; Frost: none; Snow: none		CC
15/03/2024	Hen Harrier Roost Survey	HHVP1	1:00 starting at 17:30	Visibility: moderate; Wind speed and direction: light breeze NW; Cloud cover and height: 0-33% >500m; Rain: none; Frost: none; Snow: none		CC
15/03/2024	Hen Harrier Roost Survey	HHVP1	1:00 starting at 18:30	Visibility: poor; Wind speed and direction: light breeze NW; Cloud cover and height: 0-33% >500m; Rain: none; Frost: none; Snow: none		CC



Date	Survey	Location	Duration (h)	Weather Conditions	Comments	Surveyor
20/03/2024	Vantage Point Survey	VP1	1:00 starting at 05:30	Visibility: poor; Wind speed and direction: gentle breeze NW; Cloud cover and height: 66-100% >500m; Rain: none; Frost: none; Snow: none		CC
20/03/2024	Vantage Point Survey	VP1	1:00 starting at 06:30	Visibility: moderate; Wind speed and direction: gentle breeze NW; Cloud cover and height: 66-100% >500m; Rain: none; Frost: none; Snow: none		CC
20/03/2024	Vantage Point Survey	VP1	1:00 starting at 07:30	Visibility: good; Wind speed and direction: moderate breeze NW; Cloud cover and height: 33-66% >500m; Rain: none; Frost: none; Snow: none		CC
20/03/2024	Vantage Point Survey	VP1	1:00 starting at 09:00	Visibility: good; Wind speed and direction: moderate breeze NW; Cloud cover and height: 33-66% >500m; Rain: none; Frost: none; Snow: none		CC
20/03/2024	Vantage Point Survey	VP1	1:00 starting at 10:00	Visibility: good; Wind speed and direction: moderate breeze N; Cloud cover and height: 33-66% >500m; Rain: none; Frost: none; Snow: none		CC
20/03/2024	Vantage Point Survey	VP1	1:00 starting at 11:00	Visibility: good; Wind speed and direction: moderate breeze N; Cloud cover and height: 33-66% >500m; Rain: none; Frost: none; Snow: none		CC
21/03/2024	Vantage Point Survey	VP2	1:00 starting at 05:30	Visibility: poor; Wind speed and direction: moderate breeze E; Cloud cover and height: 33-66% >500m; Rain: none; Frost: none; Snow: none		CC
21/03/2024	Vantage Point Survey	VP2	1:00 starting at 06:30	Visibility: moderate; Wind speed and direction: moderate breeze SE; Cloud cover and height: 33-66% >500m; Rain: none; Frost: none; Snow: none		CC
21/03/2024	Vantage Point Survey	VP2	1:00 starting at 07:30	Visibility: good; Wind speed and direction: moderate breeze SE; Cloud cover and height: 0-33% >500m; Rain: none; Frost: none; Snow: none		CC
21/03/2024	Vantage Point Survey	VP2	1:00 starting at 09:00	Visibility: good; Wind speed and direction: moderate breeze SE; Cloud cover and height: 0-33% >500m; Rain: none; Frost: none; Snow: none		CC
21/03/2024	Vantage Point Survey	VP2	1:00 starting at 10:00	Visibility: good; Wind speed and direction: moderate breeze SE; Cloud cover and height: 0-33% >500m; Rain: none; Frost: none; Snow: none		CC
21/03/2024	Vantage Point Survey	VP2	1:00 starting at 11:00	Visibility: good; Wind speed and direction: moderate breeze SE; Cloud cover and height: 0-33% >500m; Rain: none; Frost: none; Snow: none		CC
28/03/2024	Waterbird Distribution and Abundance Survey	Cahore Point	1:00 starting at 08:00	Visibility: good; Wind speed and direction: moderate breeze NE; Cloud cover and height: 0-33% 150-500m; Rain: drizzle; Frost: none; Snow: none		CC



Date	Survey	Location	Duration (h)	Weather Conditions	Comments	Surveyor
28/03/2024	Waterbird Distribution and Abundance Survey	Ballinoulart Beach	1:00 starting at 09:00	Visibility: good; Wind speed and direction: moderate breeze NE; Cloud cover and height: 0-33% 150-500m; Rain: drizzle; Frost: none; Snow: none		CC
28/03/2024	Waterbird Distribution and Abundance Survey	Morriscastle	1:00 starting at 10:00	Visibility: good; Wind speed and direction: moderate breeze NE; Cloud cover and height: 0-33% 150-500m; Rain: drizzle; Frost: none; Snow: none		CC
28/03/2024	Waterbird Distribution and Abundance Survey	Glasscarrig Point	1:00 starting at 11:30	Visibility: good; Wind speed and direction: moderate breeze NE; Cloud cover and height: 0-33% 150-500m; Rain: none; Frost: none; Snow: none		CC
28/03/2024	Waterbird Distribution and Abundance Survey	Roney Point	1:00 starting at 12:30	Visibility: good; Wind speed and direction: moderate breeze N; Cloud cover and height: 0-33% 150-500m; Rain: none; Frost: none; Snow: none		CC
28/03/2024	Waterbird Distribution and Abundance Survey	Glenbeg Head	1:00 starting at 13:30	Visibility: good; Wind speed and direction: moderate breeze N; Cloud cover and height: 0-33% 150-500m; Rain: none; Frost: none; Snow: none		CC
29/03/2024	Hen Harrier Roost Survey	HHVP2	1:00 starting at 16:30	Visibility: good; Wind speed and direction: moderate breeze W; Cloud cover and height: 66-100% >500m; Rain: drizzle; Frost: none; Snow: none		CC
29/03/2024	Hen Harrier Roost Survey	HHVP2	1:00 starting at 17:30	Visibility: moderate; Wind speed and direction: gentle breeze W; Cloud cover and height: 66-100% >500m; Rain: drizzle; Frost: none; Snow: none		CC
29/03/2024	Hen Harrier Roost Survey	HHVP2	1:00 starting at 18:30	Visibility: poor; Wind speed and direction: gentle breeze W; Cloud cover and height: 66-100% >500m; Rain: drizzle; Frost: none; Snow: none		CC



APPENDIX 2

SURVEY DATA

Table of Tables

Table 2.1 Vantage Point Survey data.....	1
Table 2.2 Winter Walkover Survey data	50
Table 2.3 Waterbird Distribution and Abundance Survey data.....	78
Table 2.4 Hen Harrier Roost Survey data.....	120
Table 2.5 Incidental Records.....	123

Table of Figures

Figure 1 Vantage Point Survey Locations.....	17
Figure 1.1 Golden Plover Observations Vantage Point Surveys.....	18
Figure 1.2 Greenland White-fronted Observations Vantage Point Surveys	19
Figure 1.3 Bar-tailed Godwit Observations Vantage Point Surveys.....	20
Figure 1.4 Dunlin Observations Vantage Point Surveys.....	21
Figure 1.5 Hen Harrier Observations Vantage Point Surveys.....	22
Figure 1.6 Marsh Harrier Observations Vantage Point Surveys.....	23
Figure 1.7 Merlin Observations Vantage Point Surveys.....	24
Figure 1.8 Peregrine Falcon Observations Vantage Point Surveys.....	25
Figure 1.9 Short-eared Owl Observations Vantage Point Surveys.....	26
Figure 1.10 Glossy Ibis Observations Vantage Point Surveys	27
Figure 1.11 Great White Egret Observations Vantage Point Surveys	28
Figure 1.12 Little Egret Observations Vantage Point Surveys.....	29
Figure 1.13 Little Gull Observations Vantage Point Surveys.....	30
Figure 1.14 Mediterranean Gull Observations Vantage Point Surveys.....	31
Figure 1.15 Ruff Observations Vantage Point Surveys.....	32
Figure 1.16 Whooper Swan Observations Vantage Point Surveys.....	33
Figure 1.17 Lapwing Observations Vantage Point Surveys.....	34
Figure 1.18 Cormorant Observations Vantage Point Surveys.....	35
Figure 1.19 Wigeon Observations Vantage Point Surveys.....	36
Figure 1.20 Kestrel Observations Vantage Point Surveys.....	37
Figure 1.21 Black-tailed Godwit Observations Vantage Point Surveys.....	38
Figure 1.22 Curlew Observations Vantage Point Surveys.....	39
Figure 1.23 Curlew Sandpiper Observations Vantage Point Surveys.....	40
Figure 1.24 Kittiwake Observations Vantage Point Surveys	41
Figure 1.25 Meadow Pipit Observations Vantage Point Surveys.....	42
Figure 1.26 Pochard Observations Vantage Point Surveys.....	43
Figure 1.27 Redshank Observations Vantage Point Surveys.....	44

Figure 1.28 Scaup Observations Vantage Point Surveys.....	45
Figure 1.29 Shoveler Observations Vantage Point Surveys.....	46
Figure 1.30 Snipe Observations Vantage Point Surveys.....	47
Figure 1.31 Buzzard Observations Vantage Point Surveys.....	48
Figure 1.32 Sparrowhawk Observations Vantage Point Surveys.....	49
Figure 2 Winter Walkover Survey Transects.....	55
Figure 2.1 Golden Plover Observations Winter Walkover Survey.....	56
Figure 2.2 Greenland White-fronted Goose Observations Winter Walkover Survey.....	57
Figure 2.3 Bar-tailed Godwit Observations Winter Walkover Survey.....	58
Figure 2.4 Dunlin Observations Winter Walkover Survey.....	59
Figure 2.5 Hen Harrier Observations Winter Walkover Survey.....	60
Figure 2.6 Merlin Observations Winter Walkover Survey.....	61
Figure 2.7 Little Egret Observations Winter Walkover Survey.....	62
Figure 2.8 Mediterranean Gull Observations Winter Walkover Survey.....	63
Figure 2.9 Ruff Observations Winter Walkover Survey.....	64
Figure 2.10 Whooper Swan Observations Winter Walkover Survey.....	65
Figure 2.11 Lapwing Observations Winter Walkover Survey.....	66
Figure 2.12 Wigeon Observations Winter Walkover Survey.....	67
Figure 2.13 Kestrel Observations Winter Walkover Survey.....	68
Figure 2.14 Black-tailed Godwit Observations Winter Walkover Survey.....	69
Figure 2.15 Curlew Observations Winter Walkover Survey.....	70
Figure 2.16 Curlew Sandpiper Observations Winter Walkover Survey.....	71
Figure 2.17 Meadow Pipit Observations Winter Walkover Survey.....	72
Figure 2.18 Redshank Observations Winter Walkover Survey.....	73
Figure 2.19 Scaup Observations Winter Walkover Survey.....	74
Figure 2.20 Shoveler Observations Winter Walkover Survey.....	75
Figure 2.21 Snipe Observations Winter Walkover Survey.....	76
Figure 2.22 Sparrowhawk Observations Winter Walkover Survey.....	77
Figure 3 Waterbird Distribution and Abundance Survey Area.....	96
Figure 3.1 Golden Plover Observations Waterbird Distribution and Abundance Survey.....	97
Figure 3.2 Red-throated Diver Observations Waterbird Distribution and Abundance Survey.....	98
Figure 3.3 Bat-tailed Godwit Observations Waterbird Distribution and Abundance Survey.....	99
Figure 3.4 Dunlin Observations Waterbird Distribution and Abundance Survey.....	100
Figure 3.5 Little Egret Observations Waterbird Distribution and Abundance Survey.....	101
Figure 3.6 Mediterranean Gull Observations Waterbird Distribution and Abundance Survey.....	102
Figure 3.7 Ruff Observations Waterbird Distribution and Abundance Survey.....	103
Figure 3.8 Whooper Swan Observations Waterbird Distribution and Abundance Survey.....	104
Figure 3.9 Common Scoter Observations Waterbird Distribution and Abundance Survey.....	105
Figure 3.10 Lapwing Observations Waterbird Distribution and Abundance Survey.....	106
Figure 3.11 Cormorant Observations Waterbird Distribution and Abundance Survey.....	107
Figure 3.12 Sanderling Observations Waterbird Distribution and Abundance Survey.....	108
Figure 3.13 Wigeon Observations Waterbird Distribution and Abundance Survey.....	109

Figure 3.14 Black-tailed Godwit Observations Waterbird Distribution and Abundance Survey.....	110
Figure 3.15 Curlew Observations Waterbird Distribution and Abundance Survey.....	111
Figure 3.16 Kittiwake Observations Waterbird Distribution and Abundance Survey.....	112
Figure 3.17 Knot Observations Waterbird Distribution and Abundance Survey.....	113
Figure 3.18 Oystercatcher Observations Waterbird Distribution and Abundance Survey.....	114
Figure 3.19 Razorbill Observations Waterbird Distribution and Abundance Survey.....	115
Figure 3.20 Redshank Observations Waterbird Distribution and Abundance Survey.....	116
Figure 3.21 Scaup Observations Waterbird Distribution and Abundance Survey.....	117
Figure 3.22 Shoveler Observations Waterbird Distribution and Abundance Survey.....	118
Figure 3.23 Snipe Observations Waterbird Distribution and Abundance Survey.....	119
Figure 4 Hen Harrier Roost Survey Locations.....	121
Figure 4.1 Hen Harrier Observations Hen Harrier Roost Survey.....	122
Figure 5.1 Golden Plover Incidental Observations.....	131
Figure 5.2 Dunlin Incidental Observations.....	132
Figure 5.3 Hen Harrier Incidental Observations.....	133
Figure 5.4 Marsh Harrier Incidental Observations.....	134
Figure 5.5 Merlin Incidental Observations.....	135
Figure 5.6 Short-eared Owl Incidental Observations.....	136
Figure 5.7 Kingfisher Incidental Observations.....	137
Figure 5.8 Little Egret Incidental Observations.....	138
Figure 5.9 Little Gull Incidental Observations.....	139
Figure 5.10 Mediterranean Gull Incidental Observations.....	140
Figure 5.11 Ruff Incidental Observations.....	141
Figure 5.12 Whooper Swan Incidental Observations.....	142
Figure 5.13 Lapwing Incidental Observations.....	143
Figure 5.14 Wigeon Incidental Observations.....	144
Figure 5.15 Kestrel Incidental Observations.....	145
Figure 5.16 Black-tailed Godwit Incidental Observations.....	146
Figure 5.17 Curlew Incidental Observations.....	147
Figure 5.18 Knot Incidental Observations.....	148
Figure 5.19 Meadow Pipit Incidental Observations.....	149
Figure 5.20 Redshank Incidental Observations.....	150
Figure 5.21 Shoveler Incidental Observations.....	151
Figure 5.22 Snipe Incidental Observations.....	152
Figure 5.23 Buzzard Incidental Observations.....	153
Figure 5.24 Long-eared Owl Incidental Observations.....	154
Figure 5.25 Sparrowhawk Incidental Observations.....	155



Table 2.1 Vantage Point Survey data

Ref.	VP	Date	Time	Species	Number	Duration of flight (s)	Band 1 (0-39m)	Band 2 (39-69m)	Band 3 (69-99m)	Band 4 (>99m)	Habitat and activity	Surveyor
IB001	VP2	06/10/2023	14:10	Glossy Ibis	2	180	10	20	30	130	freshwater marsh; flyover	CC
BZ001	VP2	06/10/2023	14:22	Buzzard	2	35	35	0	0	0	freshwater marsh; soaring	CC
SH001	VP2	06/10/2023	14:25	Sparrowhawk	1	20	20	0	0	0	freshwater marsh; hunting	CC
K.001	VP2	06/10/2023	14:30	Kestrel	1	60	0	0	60	0	freshwater marsh; hunting	CC
GP001	VP2	06/10/2023	14:43	Golden Plover	140	80	0	0	0	80	freshwater marsh; flyover	CC
CU001	VP2	06/10/2023	14:47	Curlew	15	25	25	0	0	0	freshwater marsh; flying	CC
H.001	VP2	06/10/2023	14:49	Grey Heron	1	40	40	0	0	0	freshwater marsh; flying	CC
MS001	VP2	06/10/2023	14:54	Mute Swan	6	45	45	0	0	0	freshwater marsh; flying	CC
PL001	VP2	06/10/2023	15:01	Grey Phalarope	1	20	20	0	0	0	freshwater marsh; flying, first winter	CC
CV001	VP2	06/10/2023	15:03	Curlew Sandpiper	2	60	60	0	0	0	freshwater marsh; flying, juveniles	CC
RU001	VP2	06/10/2023	15:07	Ruff	7	200	200	0	0	0	freshwater marsh; flying, juveniles and 1 adult	CC
WN001	VP2	06/10/2023	15:10	Wigeon	10	80	80	0	0	0	freshwater marsh; flying	CC
MA001	VP2	06/10/2023	15:12	Mallard	17	90	90	0	0	0	freshwater marsh; flying	CC
BA001	VP2	06/10/2023	15:20	Bar-tailed Godwit	2	60	60	0	0	0	freshwater marsh; flying	CC
BW001	VP2	06/10/2023	15:22	Black-tailed Godwit	100	80	80	0	0	0	freshwater marsh; flying	CC
HG001	VP2	06/10/2023	15:48	Herring Gull	7	40	40	0	0	0	freshwater marsh; flying	CC
K.002	VP2	06/10/2023	15:51	Kestrel	1	40	0	0	0	0	freshwater marsh; hunting	CC
MA002	VP2	06/10/2023	15:57	Mallard	2	20	0	0	0	0	freshwater marsh; flying	CC
ET001	VP2	06/10/2023	15:59	Little Egret	4	125	0	0	0	0	freshwater marsh; flying	CC
GB001	VP2	06/10/2023	16:32	Great Black-backed Gull	1	60	0	0	0	0	freshwater marsh; flying	CC
HH001	VP2	06/10/2023	16:45	Hen Harrier	1	800	100	600	100	0	freshwater marsh; hunting, juvenile	CC
ML001	VP2	06/10/2023	17:10	Merlin	1	60	60	0	0	0	freshwater marsh; flying, juvenile	CC
IB002	VP2	06/10/2023	17:15	Glossy Ibis	3	45	20	25	0	0	freshwater marsh; flyover before landing to feed, 3 together	CC



Ref.	VP	Date	Time	Species	Number	Duration of flight (s)	Band 1 (0-39m)	Band 2 (39-69m)	Band 3 (69-99m)	Band 4 (>99m)	Habitat and activity	Surveyor
PE001	VP2	06/10/2023	17:22	Peregrine Falcon	1	33	0	33	0	0	freshwater marsh; hunting, juvenile female	CC
BC001	VP2	06/10/2023	17:44	Brent Goose	1	20	0	20	0	0	freshwater marsh; flying, juvenile	CC
GJ001	VP2	06/10/2023	17:51	Greylag Goose	37	60	0	60	0	0	freshwater marsh; flying	CC
SN001	VP2	06/10/2023	18:03	Snipe	7	55	0	0	0	55	freshwater marsh; flying	CC
GP002	VP2	06/10/2023	18:09	Golden Plover	44	44	0	0	0	44	freshwater marsh; flying	CC
LB001	VP2	06/10/2023	18:41	Lesser Black-backed Gull	3	80	0	0	0	0	freshwater marsh; flying	CC
BH001	VP2	06/10/2023	19:10	Black-headed Gull	19	67	0	67	0	0	freshwater marsh; flying	CC
SN002	VP2	06/10/2023	19:27	Snipe	3	15	0	0	15	0	freshwater marsh; flying	CC
BW002	VP1	10/10/2023	13:00	Black-tailed Godwit	110	-	-	-	-	-	freshwater marsh; feeding	CC
WN002	VP1	10/10/2023	13:01	Wigeon	60	-	-	-	-	-	freshwater marsh; feeding	CC
T.001	VP1	10/10/2023	13:03	Teal	240	-	-	-	-	-	freshwater marsh; feeding	CC
CM001	VP1	10/10/2023	13:04	Common Gull	16	-	-	-	-	-	freshwater marsh; feeding	CC
BH002	VP1	10/10/2023	13:07	Black-headed Gull	90	-	-	-	-	-	freshwater marsh; feeding	CC
BW003	VP1	10/10/2023	13:10	Black-tailed Godwit	17	50	50	0	0	0	freshwater marsh; flying	CC
GP003	VP1	10/10/2023	13:10	Golden Plover	180	-	-	-	-	-	freshwater marsh; feeding	CC
MA003	VP1	10/10/2023	13:15	Mallard	7	80	80	0	0	0	freshwater marsh; flying	CC
MU001	VP1	10/10/2023	13:22	Mediterranean Gull	1	65	65	0	0	0	freshwater marsh; flying, adult	CC
T.002	VP1	10/10/2023	13:27	Teal	9	20	20	0	0	0	freshwater marsh; flying	CC
ML002	VP1	10/10/2023	13:33	Merlin	1	30	30	0	0	0	freshwater marsh; flying	CC
GP004	VP1	10/10/2023	13:40	Golden Plover	250	90	30	0	0	0	freshwater marsh; flying	CC
SN003	VP1	10/10/2023	13:45	Snipe	7	-	-	-	-	-	freshwater marsh; feeding	CC
BW004	VP1	10/10/2023	13:57	Black-tailed Godwit	100	60	60	0	0	0	freshwater marsh; flying	CC
SN004	VP1	10/10/2023	14:00	Snipe	7	15	15	0	0	0	freshwater marsh; flying	CC
HG002	VP1	10/10/2023	14:10	Herring Gull	19	100	0	0	0	100	freshwater marsh; flying	CC
DN001	VP1	10/10/2023	14:19	Dunlin	3	25	25	0	0	0	freshwater marsh; flying	CC



Ref.	VP	Date	Time	Species	Number	Duration of flight (s)	Band 1 (0-39m)	Band 2 (39-69m)	Band 3 (69-99m)	Band 4 (>99m)	Habitat and activity	Surveyor
BH003	VP1	10/10/2023	14:22	Black-headed Gull	53	57	0	57	0	0	freshwater marsh; flying	CC
TU001	VP1	10/10/2023	14:33	Tufted Duck	10	-	-	-	-	-	freshwater marsh; feeding	CC
ML003	VP1	10/10/2023	14:37	Merlin	1	-	-	-	-	-	freshwater marsh; feeding, juvenile	CC
LB002	VP1	10/10/2023	14:53	Lesser Black-backed Gull	40	90	0	0	90	0	freshwater marsh; flying	CC
ML004	VP1	10/10/2023	14:59	Merlin	1	-	-	-	-	-	freshwater marsh; feeding, juvenile	CC
PT001	VP1	10/10/2023	15:00	Pintail	20	-	-	-	-	-	freshwater marsh; feeding	CC
HG003	VP1	10/10/2023	15:07	Herring Gull	20	40	0	40	0	0	freshwater marsh; flying	CC
PO001	VP1	10/10/2023	15:20	Pochard	1	-	-	-	-	-	freshwater marsh; feeding, male	CC
SP001	VP1	10/10/2023	15:30	Scaup	3	-	-	-	-	-	freshwater marsh; feeding	CC
HH002	VP1	10/10/2023	16:33	Hen Harrier	1	280	0	0	280	0	freshwater marsh; flying, juvenile	CC
ML005	VP1	10/10/2023	16:49	Merlin	1	30	0	0	0	0	freshwater marsh; flying, juvenile	CC
SH002	VP1	10/10/2023	17:11	Sparrowhawk	1	20	0	0	0	0	freshwater marsh; flying	CC
ML006	VP1	10/10/2023	17:20	Merlin	1	60	0	0	60	0	freshwater marsh; flying, juvenile	CC
K.003	VP1	10/10/2023	17:30	Kestrel	2	80	0	0	80	0	freshwater marsh; flying	CC
IB003	VP1	10/10/2023	18:01	Glossy Ibis	3	60	0	0	60	0	freshwater marsh; flying	CC
LD001	VP1	10/10/2023	18:09	Long-billed Dowitcher	1	60	0	0	60	0	freshwater marsh; flying	CC
WS001	VP2	03/11/2023	06:55	Whooper Swan	9	80	0	80	0	0	freshwater marsh; flying	CC
WG001	VP2	03/11/2023	06:59	Greenland White-fronted Goose	12	90	0	0	90	0	freshwater marsh; flying	CC
BH004	VP2	03/11/2023	07:10	Black-headed Gull	110	60	0	60	0	0	freshwater marsh; flying	CC
RK001	VP2	03/11/2023	07:33	Redshank	9	30	30	0	0	0	freshwater marsh; flying	CC
GJ002	VP2	03/11/2023	07:41	Greylag Goose	44	45	5	40	0	0	freshwater marsh; flying	CC
RU002	VP2	03/11/2023	07:50	Ruff	2	25	25	0	0	0	freshwater marsh; flying	CC
MP001	VP2	03/11/2023	07:54	Meadow Pipit	4	40	40	0	0	0	freshwater marsh; flying	CC
CU002	VP2	03/11/2023	08:06	Curlew	11	50	0	50	0	0	freshwater marsh; flying	CC
ET002	VP2	03/11/2023	08:09	Little Egret	6	60	0	60	0	0	freshwater marsh; flying	CC
H.002	VP2	03/11/2023	08:12	Grey Heron	3	20	20	0	0	0	freshwater marsh; flying	CC



Ref.	VP	Date	Time	Species	Number	Duration of flight (s)	Band 1 (0-39m)	Band 2 (39-69m)	Band 3 (69-99m)	Band 4 (>99m)	Habitat and activity	Surveyor
BZ002	VP2	03/11/2023	08:22	Buzzard	1	55	55	0	0	0	freshwater marsh; flying	CC
WN003	VP2	03/11/2023	08:26	Wigeon	66	60	60	0	0	0	freshwater marsh; flying	CC
T.003	VP2	03/11/2023	08:29	Teal	22	45	45	0	0	0	freshwater marsh; flying	CC
PG001	VP2	03/11/2023	08:37	Pink-footed Goose	2	80	0	80	0	0	freshwater marsh; flying	CC
WG002	VP2	03/11/2023	08:50	Greenland White-fronted Goose	2	200	0	200	0	0	freshwater marsh; flying	CC
WS002	VP2	03/11/2023	09:00	Whooper Swan	12	95	0	95	0	0	freshwater marsh; flying	CC
WN004	VP2	03/11/2023	09:11	Wigeon	120	-	-	-	-	-	freshwater marsh; feeding	CC
L.001	VP2	03/11/2023	09:12	Lapwing	80	120	0	120	0	0	freshwater marsh; flying	CC
LB003	VP2	03/11/2023	10:00	Lesser Black-backed Gull	65	90	0	90	0	0	freshwater marsh; flying	CC
CM002	VP2	03/11/2023	10:06	Common Gull	6	25	25	0	0	0	freshwater marsh; flying	CC
BW005	VP2	03/11/2023	10:09	Black-tailed Godwit	55	35	35	0	0	0	freshwater marsh; flying	CC
GP005	VP2	03/11/2023	10:15	Golden Plover	390	220	0	0	220	0	freshwater marsh; flying	CC
SN005	VP2	03/11/2023	10:28	Snipe	7	60	60	0	0	0	freshwater marsh; flying	CC
GP006	VP2	03/11/2023	10:33	Golden Plover	600	120	0	0	120	0	freshwater marsh; flying	CC
ET003	VP2	03/11/2023	11:22	Little Egret	4	-	-	-	-	-	freshwater marsh; feeding	CC
BW006	VP2	03/11/2023	12:00	Black-tailed Godwit	200	-	-	-	-	-	freshwater marsh; feeding	CC
HH003	VP2	03/11/2023	12:15	Hen Harrier	1	60	0	60	0	0	freshwater marsh; flying	CC
ML007	VP2	03/11/2023	12:17	Merlin	1	80	80	0	0	0	freshwater marsh; feeding	CC
RU003	VP2	03/11/2023	12:20	Ruff	7	-	-	-	-	-	freshwater marsh; feeding	CC
LD002	VP2	03/11/2023	12:22	Long-billed Dowitcher	1	35	35	0	0	0	freshwater marsh; feeding	CC
GP007	VP2	03/11/2023	12:22	Golden Plover	550	-	-	-	-	-	freshwater marsh; feeding	CC
BH005	VP2	03/11/2023	12:27	Black-headed Gull	120	-	-	-	-	-	freshwater marsh; feeding	CC
H.003	VP2	03/11/2023	12:30	Grey Heron	2	-	-	-	-	-	freshwater marsh; feeding	CC
DN002	VP2	03/11/2023	12:36	Dunlin	37	-	-	-	-	-	freshwater marsh; feeding	CC



Ref.	VP	Date	Time	Species	Number	Duration of flight (s)	Band 1 (0-39m)	Band 2 (39-69m)	Band 3 (69-99m)	Band 4 (>99m)	Habitat and activity	Surveyor
HW001	VP2	03/11/2023	12:41	Great White Egret	1	120	20	100	0	0	freshwater marsh; flying	CC
RE001	VP2	03/11/2023	-	Redwing	1	-	-	-	-	-	freshwater marsh; foraging	CC
ET004	VP1	06/11/2023	06:50	Little Egret	1	60	0	60	0	0	freshwater marsh; flying	CC
WN005	VP1	06/11/2023	07:11	Wigeon	6	40	0	40	0	0	freshwater marsh; flying	CC
GP008	VP1	06/11/2023	07:11	Golden Plover	400	-	-	-	-	-	freshwater marsh; feeding	CC
T.004	VP1	06/11/2023	07:19	Teal	8	45	45	0	0	0	freshwater marsh; flying	CC
BW007	VP1	06/11/2023	07:22	Black-tailed Godwit	130	25	25	0	0	0	freshwater marsh; flying	CC
GJ003	VP1	06/11/2023	07:44	Greylag Goose	4	60	0	60	0	0	freshwater marsh; flying	CC
ET005	VP1	06/11/2023	07:50	Little Egret	2	75	0	75	0	0	freshwater marsh; flying	CC
H.004	VP1	06/11/2023	07:52	Grey Heron	1	15	15	0	0	0	freshwater marsh; flying	CC
CU003	VP1	06/11/2023	07:54	Curlew	19	25	25	0	0	0	freshwater marsh; flying	CC
RK002	VP1	06/11/2023	07:56	Redshank	9	25	25	0	0	0	freshwater marsh; flying	CC
MP002	VP1	06/11/2023	07:59	Meadow Pipit	5	60	60	0	0	0	freshwater marsh; flying	CC
SU001	VP1	06/11/2023	08:00	Shelduck	1	40	0	40	0	0	freshwater marsh; flying	CC
CA001	VP1	06/11/2023	08:03	Cormorant	1	45	0	45	0	0	freshwater marsh; flying	CC
BH006	VP1	06/11/2023	08:05	Black-headed Gull	88	80	0	80	0	0	freshwater marsh; flying	CC
BW008	VP1	06/11/2023	08:06	Black-tailed Godwit	160	-	-	-	-	-	freshwater marsh; feeding	CC
GB002	VP1	06/11/2023	08:11	Great Black-backed Gull	1	35	35	0	0	0	freshwater marsh; flying	CC
GA001	VP1	06/11/2023	08:13	Gadwall	5	55	0	55	0	0	freshwater marsh; flying	CC
T.005	VP1	06/11/2023	08:13	Teal	90	-	-	-	-	-	freshwater marsh; feeding	CC
ML008	VP1	06/11/2023	08:18	Merlin	2	60	0	60	0	0	freshwater marsh; hunting	CC
GP009	VP1	06/11/2023	08:20	Golden Plover	450	200	0	50	150	0	freshwater marsh; flying	CC
GJ004	VP1	06/11/2023	08:26	Greylag Goose	55	80	20	60	0	0	freshwater marsh; flying	CC
PG002	VP1	06/11/2023	08:31	Pink-footed Goose	3	80	20	60	0	0	freshwater marsh; flying	CC
WS003	VP1	06/11/2023	08:33	Whooper Swan	22	-	-	-	-	-	freshwater marsh; feeding , non-flight	CC
MS002	VP1	06/11/2023	08:35	Mute Swan	33	-	-	-	-	-	freshwater marsh; feeding , non-flight	CC

Ref.	VP	Date	Time	Species	Number	Duration of flight (s)	Band 1 (0-39m)	Band 2 (39-69m)	Band 3 (69-99m)	Band 4 (>99m)	Habitat and activity	Surveyor
WS004	VP1	06/11/2023	09:09	Whooper Swan	5	65	5	60	0	0	freshwater marsh; feeding	CC
SH003	VP1	06/11/2023	09:11	Sparrowhawk	1	45	45	0	0	0	freshwater marsh; hunting	CC
WN006	VP1	06/11/2023	09:12	Wigeon	110	-	-	-	-	-	freshwater marsh; feeding	CC
PT002	VP1	06/11/2023	09:14	Pintail	2	45	5	40	0	0	freshwater marsh; flying	CC
SH004	VP1	06/11/2023	09:16	Sparrowhawk	1	60	0	0	60	0	freshwater marsh; soaring	CC
WS005	VP1	06/11/2023	09:19	Whooper Swan	9	30	30	0	0	0	freshwater marsh; flying	CC
WS006	VP1	06/11/2023	09:22	Whooper Swan	6	120	0	20	100	0	freshwater marsh; flying	CC
DN003	VP1	06/11/2023	10:55	Dunlin	30	-	-	-	-	-	freshwater marsh; feeding , non-flight	CC
SN006	VP1	06/11/2023	11:00	Snipe	11	60	0	60	0	0	freshwater marsh; flying	CC
EC001	VP1	06/11/2023	11:12	Cattle Egret	1	80	30	50	0	0	freshwater marsh; flying	CC
GJ005	VP1	06/11/2023	11:19	Greylag Goose	87	-	-	-	-	-	freshwater marsh; feeding	CC
GP010	VP1	06/11/2023	11:20	Golden Plover	300	155	0	0	200	0	freshwater marsh; flying	CC
WS007	VP1	06/11/2023	11:22	Whooper Swan	16	-	-	-	-	-	freshwater marsh; feeding	CC
L.002	VP1	06/11/2023	11:29	Lapwing	18	47	47	0	0	0	freshwater marsh; flying	CC
ET006	VP1	06/11/2023	11:33	Little Egret	1	55	55	0	0	0	freshwater marsh; flying	CC
TU002	VP1	06/11/2023	11:35	Tufted Duck	1	-	-	-	-	-	freshwater marsh; feeding	CC
MS003	VP1	06/11/2023	11:36	Mute Swan	9	-	-	-	-	-	freshwater marsh; feeding	CC
K.004	VP1	06/11/2023	11:45	Kestrel	1	90	0	90	0	0	freshwater marsh; hovering	CC
K.005	VP1	06/11/2023	12:00	Kestrel	1	25	25	0	0	0	freshwater marsh; hunting	CC
SV001	VP1	06/11/2023	12:00	Shoveler	66	-	-	-	-	-	freshwater marsh; feeding	CC
ML009	VP1	06/11/2023	12:15	Merlin	1	60	0	60	0	0	freshwater marsh; hunting	CC
SV002	VP1	06/11/2023	12:22	Shoveler	40	-	-	-	-	-	freshwater marsh; feeding	CC
WN007	VP1	06/11/2023	12:24	Wigeon	70	-	-	-	-	-	freshwater marsh; feeding , non-flight	CC
K.006	VP1	06/11/2023	12:30	Kestrel	1	25	25	0	0	0	freshwater marsh; hunting	CC
BZ003	VP1	06/11/2023	12:33	Buzzard	1	45	0	45	0	0	freshwater marsh; hunting	CC
RE002	VP1	06/11/2023	-	Redwing	2	-	-	-	-	-	freshwater marsh; foraging	CC
T.006	VP1	15/12/2023	11:10	Teal	120	-	-	-	-	-	freshwater marsh; feeding	CC
WN008	VP1	15/12/2023	11:33	Wigeon	67	-	-	-	-	-	freshwater marsh; feeding	CC
SV003	VP1	15/12/2023	11:59	Shoveler	55	-	-	-	-	-	freshwater marsh; feeding	CC



Ref.	VP	Date	Time	Species	Number	Duration of flight (s)	Band 1 (0-39m)	Band 2 (39-69m)	Band 3 (69-99m)	Band 4 (>99m)	Habitat and activity	Surveyor
WN009	VP1	15/12/2023	12:19	Wigeon	16	45	0	45	0	0	freshwater marsh; flying	CC
GJ006	VP1	15/12/2023	12:31	Greylag Goose	65	120	20	100	0	0	freshwater marsh; flying	CC
BW009	VP1	15/12/2023	12:40	Black-tailed Godwit	30	-	-	-	-	-	freshwater marsh; feeding	CC
CU004	VP1	15/12/2023	12:46	Curlew	8	60	0	60	0	0	freshwater marsh; flying	CC
ET007	VP1	15/12/2023	13:00	Little Egret	2	60	0	60	0	0	freshwater marsh; flying	CC
PG003	VP1	15/12/2023	13:09	Pink-footed Goose	2	90	0	0	90	0	freshwater marsh; flying	CC
RU004	VP1	15/12/2023	13:15	Ruff	4	-	-	-	-	-	freshwater marsh; feeding	CC
RK003	VP1	15/12/2023	13:17	Redshank	9	-	-	-	-	-	freshwater marsh; feeding	CC
WS008	VP1	15/12/2023	13:20	Whooper Swan	9	95	0	95	0	0	freshwater marsh; flying	CC
BW010	VP1	15/12/2023	13:25	Black-tailed Godwit	32	30	30	0	0	0	freshwater marsh; flying	CC
L003	VP1	15/12/2023	13:30	Lapwing	100	60	0	60	0	0	freshwater marsh; flying	CC
WS009	VP1	15/12/2023	13:36	Whooper Swan	11	110	0	0	110	0	freshwater marsh; flying	CC
SN007	VP1	15/12/2023	14:02	Snipe	6	55	0	55	0	0	freshwater marsh; flying	CC
MP003	VP1	15/12/2023	14:11	Meadow Pipit	2	25	0	25	0	0	freshwater marsh; flying	CC
RK004	VP1	15/12/2023	14:33	Redshank	5	60	60	0	0	0	freshwater marsh; flying	CC
RU005	VP1	15/12/2023	14:41	Ruff	2	30	30	0	0	0	freshwater marsh; flying	CC
DN004	VP1	15/12/2023	14:50	Dunlin	30	65	0	0	65	0	freshwater marsh; flying	CC
MS004	VP1	15/12/2023	14:55	Mute Swan	13	-	-	-	-	-	freshwater marsh; feeding	CC
SV004	VP1	15/12/2023	15:40	Shoveler	4	25	25	0	0	0	freshwater marsh; flying	CC
PT003	VP1	15/12/2023	15:43	Pintail	19	60	0	60	0	0	freshwater marsh; flying	CC
T007	VP1	15/12/2023	15:56	Teal	6	35	35	0	0	0	freshwater marsh; flying	CC
SN008	VP1	15/12/2023	16:06	Snipe	9	-	-	-	-	-	freshwater marsh; roosting	CC
GA002	VP1	15/12/2023	16:09	Gadwall	7	40	0	40	0	0	freshwater marsh; flying	CC
WS010	VP2	19/12/2023	11:05	Whooper Swan	11	55	0	55	0	0	freshwater marsh; flying	CC
WS011	VP2	19/12/2023	12:00	Whooper Swan	8	-	-	-	-	-	freshwater marsh; feeding	CC
MS005	VP2	19/12/2023	12:15	Mute Swan	6	-	-	-	-	-	freshwater marsh; feeding	CC
SN009	VP2	19/12/2023	12:22	Snipe	6	60	60	0	0	0	freshwater marsh; flying	CC



Ref.	VP	Date	Time	Species	Number	Duration of flight (s)	Band 1 (0-39m)	Band 2 (39-69m)	Band 3 (69-99m)	Band 4 (>99m)	Habitat and activity	Surveyor
CU005	VP2	19/12/2023	12:57	Curlew	8	80	0	60	0	0	freshwater marsh; flying	CC
T.008	VP2	19/12/2023	13:00	Teal	55	-	-	-	-	-	freshwater marsh; feeding	CC
L.004	VP2	19/12/2023	13:44	Lapwing	140	220	0	220	0	0	freshwater marsh; flying	CC
GP011	VP2	19/12/2023	13:55	Golden Plover	200	35	35	0	0	0	freshwater marsh; flying	CC
GJ007	VP2	19/12/2023	14:00	Greylag Goose	6	60	0	60	0	0	freshwater marsh; flying	CC
SV005	VP2	19/12/2023	14:30	Shoveler	33	-	-	-	-	-	freshwater marsh; feeding	CC
CO001	VP2	19/12/2023	14:40	Coot	2	-	-	-	-	-	freshwater marsh; feeding	CC
GA003	VP2	19/12/2023	14:44	Gadwall	3	50	50	0	0	0	freshwater marsh; flying	CC
SV006	VP2	19/12/2023	14:59	Shoveler	9	35	35	0	0	0	freshwater marsh; flying	CC
H.005	VP2	19/12/2023	15:00	Grey Heron	1	25	25	0	0	0	freshwater marsh; flying	CC
ET008	VP2	19/12/2023	15:11	Little Egret	3	60	0	60	0	0	freshwater marsh; flying	CC
BW011	VP2	19/12/2023	15:53	Black-tailed Godwit	44	30	0	30	0	0	freshwater marsh; flying	CC
RK005	VP2	19/12/2023	16:00	Redshank	3	25	25	0	0	0	freshwater marsh; flying	CC
GP012	VP2	19/12/2023	16:16	Golden Plover	220	-	-	-	-	-	freshwater marsh; feeding	CC
SN010	VP2	19/12/2023	16:30	Snipe	1	40	40	0	0	0	freshwater marsh; flying	CC
PT004	VP2	19/12/2023	16:36	Pintail	3	33	33	0	0	0	freshwater marsh; flying	CC
BH007	VP2	19/12/2023	16:41	Black-headed Gull	16	60	0	60	0	0	freshwater marsh; flying	CC
CM003	VP2	19/12/2023	16:46	Common Gull	5	60	0	60	0	0	freshwater marsh; flying	CC
L.005	VP2	19/12/2023	17:00	Lapwing	79	-	-	-	-	-	freshwater marsh; feeding	CC
GB003	VP2	19/12/2023	17:09	Great Black-backed Gull	2	85	0	0	85	0	freshwater marsh; flying	CC
WS012	VP1	12/01/2024	08:29	Whooper Swan	6	80	0	0	80	0	flying	CC
GJ008	VP1	12/01/2024	08:33	Greylag Goose	58	60	0	0	80	0	flying	CC
WN010	VP1	12/01/2024	09:00	Wigeon	130	-	-	-	-	-	freshwater marsh; feeding	CC
WN011	VP1	12/01/2024	09:11	Wigeon	18	60	0	0	80	0	flying	CC
T.009	VP1	12/01/2024	09:21	Teal	11	35	20	0	0	0	flying	CC
T.010	VP1	12/01/2024	09:23	Teal	80	-	-	-	-	-	freshwater marsh; feeding	CC
ET009	VP1	12/01/2024	10:16	Little Egret	2	40	35	0	0	0	flying	CC



Ref.	VP	Date	Time	Species	Number	Duration of flight (s)	Band 1 (0-39m)	Band 2 (39-69m)	Band 3 (69-99m)	Band 4 (>99m)	Habitat and activity	Surveyor
H006	VP1	12/01/2024	10:50	Grey Heron	3	55	40	0	0	0	flying	CC
BW012	VP1	12/01/2024	11:39	Black-tailed Godwit	111	60	55	0	0	0	flying	CC
GP013	VP1	12/01/2024	11:46	Golden Plover	350	180	0	60	0	0	flying	CC
BZ004	VP1	12/01/2024	12:00	Buzzard	2	60	0	0	0	180	flying	CC
DN005	VP1	12/01/2024	12:18	Dunlin	40	25	60	0	0	0	flying	CC
PG004	VP1	12/01/2024	12:33	Pink-footed Goose	3	90	25	0	0	0	flying	CC
CM004	VP1	12/01/2024	13:02	Common Gull	19	45	0	0	90	0	flying	CC
BH008	VP1	12/01/2024	13:30	Black-headed Gull	9	45	0	45	0	0	flying	CC
ET010	VP1	12/01/2024	13:39	Little Egret	5	-	-	-	-	-	freshwater marsh; feeding	CC
HG004	VP1	12/01/2024	13:49	Herring Gull	16	45	0	45	0	0	flying	CC
H007	VP1	12/01/2024	14:00	Grey Heron	2	-	-	-	-	-	freshwater marsh; feeding	CC
LB004	VP1	12/01/2024	14:08	Lesser Black-backed Gull	7	45	0	45	0	0	flying	CC
PT005	VP1	12/01/2024	14:10	Pintail	9	30	0	45	0	0	flying	CC
WS013	VP1	12/01/2024	14:11	Whooper Swan	6	-	-	-	-	-	freshwater marsh; feeding	CC
DN006	VP1	12/01/2024	14:13	Dunlin	33	-	-	-	-	-	freshwater marsh; feeding	CC
SV007	VP1	12/01/2024	14:16	Shoveler	5	35	0	30	0	0	flying	CC
RU006	VP1	12/01/2024	14:19	Ruff	5	25	35	0	0	0	flying	CC
HH004	VP1	12/01/2024	14:20	Hen Harrier	1	85	25	0	0	0	flying	CC
SH005	VP1	12/01/2024	14:22	Sparrowhawk	1	20	0	85	0	0	flying	CC
L006	VP1	12/01/2024	14:25	Lapwing	290	95	20	0	0	0	flying	CC
GP014	VP1	12/01/2024	14:28	Golden Plover	460	190	0	95	0	0	flying	CC
RK006	VP1	12/01/2024	14:30	Redshank	9	-	-	-	-	-	freshwater marsh; feeding	CC
RU007	VP2	15/01/2024	07:40	Ruff	5	-	-	-	-	-	freshwater marsh; feeding	CC
RK007	VP2	15/01/2024	07:42	Redshank	12	-	-	-	-	-	freshwater marsh; feeding	CC
BW013	VP2	15/01/2024	07:51	Black-tailed Godwit	70	-	-	-	-	-	freshwater marsh; feeding	CC
L007	VP2	15/01/2024	08:00	Lapwing	200	90	0	90	100	0	flying	CC



Ref.	VP	Date	Time	Species	Number	Duration of flight (s)	Band 1 (0-39m)	Band 2 (39-69m)	Band 3 (69-99m)	Band 4 (>99m)	Habitat and activity	Surveyor
L008	VP2	15/01/2024	08:09	Lapwing	110	-	-	-	-	-	freshwater marsh; feeding	CC
GP015	VP2	15/01/2024	08:11	Golden Plover	500	-	-	-	-	-	freshwater marsh; feeding	CC
GP016	VP2	15/01/2024	08:16	Golden Plover	500	100	0	0	90	0	flying	CC
BW014	VP2	15/01/2024	08:35	Black-tailed Godwit	130	60	0	0	100	0	flying	CC
BH009	VP2	15/01/2024	09:00	Black-headed Gull	22	45	0	60	0	0	flying	CC
ET011	VP2	15/01/2024	09:12	Little Egret	2	-	-	-	-	-	freshwater marsh; feeding	CC
CM005	VP2	15/01/2024	09:25	Common Gull	36	50	45	0	0	0	flying	CC
GB004	VP2	15/01/2024	09:36	Great Black-backed Gull	2	25	50	0	0	0	flying	CC
WN012	VP2	15/01/2024	10:11	Wigeon	21	33	25	0	0	0	flying	CC
T.011	VP2	15/01/2024	10:51	Teal	36	22	33	0	0	0	flying	CC
GA004	VP2	15/01/2024	11:45	Gadwall	6	15	22	0	0	0	flying	CC
DN007	VP2	15/01/2024	11:46	Dunlin	40	-	-	-	-	-	freshwater marsh; feeding	CC
PT006	VP2	15/01/2024	12:00	Pintail	9	60	15	0	0	0	flying	CC
LB005	VP2	15/01/2024	12:06	Lesser Black-backed Gull	4	25	60	0	0	0	flying	CC
CU006	VP2	15/01/2024	12:10	Curlew	86	80	0	25	0	0	flying	CC
EC002	VP2	15/01/2024	12:16	Cattle Egret	1	45	0	80	0	0	flying	CC
MP004	VP2	15/01/2024	12:20	Meadow Pipit	3	25	0	45	0	0	flying	CC
T.012	VP2	15/01/2024	13:00	Teal	58	-	-	-	-	-	freshwater marsh; feeding	CC
WN013	VP2	15/01/2024	13:05	Wigeon	89	-	-	-	-	-	freshwater marsh; feeding	CC
SV008	VP2	15/01/2024	13:07	Shoveler	53	-	-	-	-	-	freshwater marsh; feeding	CC
ET012	VP2	15/01/2024	13:12	Little Egret	6	45	0	25	0	0	flying	CC
RU008	VP2	15/01/2024	13:18	Ruff	5	20	0	45	0	0	flying	CC
PG005	VP2	15/01/2024	13:38	Pink-footed Goose	3	60	0	20	0	0	flying	CC
GA005	VP2	15/01/2024	13:49	Gadwall	33	-	-	-	-	-	freshwater marsh; feeding	CC
GJ009	VP2	15/01/2024	13:50	Greylag Goose	90	60	0	0	60	0	flying	CC
CU007	VP2	15/01/2024	13:57	Curlew	80	-	-	-	-	-	freshwater marsh; feeding	CC



Ref.	VP	Date	Time	Species	Number	Duration of flight (s)	Band 1 (0-39m)	Band 2 (39-69m)	Band 3 (69-99m)	Band 4 (>99m)	Habitat and activity	Surveyor
WS014	VP2	15/01/2024	14:00	Whooper Swan	7	55	0	0	60	0	flying	CC
MS006	VP2	15/01/2024	14:06	Mute Swan	5	60	0	0	55	0	flying	CC
SN011	VP2	15/01/2024	14:10	Snipe	16	-	-	-	-	-	freshwater marsh; feeding	CC
MS007	VP2	15/01/2024	14:12	Mute Swan	8	-	-	-	-	-	freshwater marsh; feeding	CC
HH005	VP2	15/01/2024	14:15	Hen Harrier	1	60	0	0	60	0	flying	CC
MR001	VP2	15/01/2024	14:21	Marsh Harrier	1	180	0	55	0	0	flying	CC
SE001	VP2	15/01/2024	14:28	Short-eared Owl	1	95	0	180	0	0	flying	CC
WN014	VP2	14/02/2024	12:00	Wigeon	170	-	-	-	-	-	freshwater marsh; feeding	CC
T.013	VP2	14/02/2024	12:11	Teal	45	-	-	-	-	-	freshwater marsh; feeding	CC
BH010	VP2	14/02/2024	12:12	Black-headed Gull	220	80	0	80	0	0	freshwater marsh; flying	CC
SV009	VP2	14/02/2024	12:20	Shoveler	33	-	-	-	-	-	freshwater marsh; feeding	CC
HG005	VP2	14/02/2024	12:33	Herring Gull	7	95	0	95	0	0	freshwater marsh; flying	CC
CM006	VP2	14/02/2024	12:50	Common Gull	9	60	0	60	0	0	freshwater marsh; flying	CC
MH001	VP2	14/02/2024	13:00	Moorhen	2	-	-	-	-	-	freshwater marsh; feeding	CC
GA006	VP2	14/02/2024	13:04	Gadwall	6	-	-	-	-	-	freshwater marsh; feeding	CC
LB006	VP2	14/02/2024	13:19	Lesser Black-backed Gull	4	100	0	0	110	0	freshwater marsh; flying	CC
L.009	VP2	14/02/2024	13:41	Lapwing	160	90	0	90	0	0	freshwater marsh; flying	CC
GP017	VP2	14/02/2024	14:00	Golden Plover	460	250	0	0	0	250	freshwater marsh; flying	CC
LG001	VP2	14/02/2024	14:00	Little Grebe	8	-	-	-	-	-	freshwater marsh; feeding	CC
MS008	VP2	14/02/2024	14:10	Mute Swan	4	-	-	-	-	-	freshwater marsh; feeding	CC
CU008	VP2	14/02/2024	14:15	Curlew	66	55	55	0	0	0	freshwater marsh, reed and large sedge swamps and wet grassland; flying	CC
H.008	VP2	14/02/2024	14:25	Grey Heron	4	-	-	-	-	-	freshwater marsh; feeding	CC
ET013	VP2	14/02/2024	14:31	Little Egret	2	60	0	60	0	0	freshwater marsh and wet grassland; flying	CC
HH006	VP2	14/02/2024	14:35	Hen Harrier	1	85	0	85	0	0	freshwater marsh; hunting	CC
BZ005	VP2	14/02/2024	14:41	Buzzard	1	40	40	0	0	0	freshwater marsh; hunting	CC
DN008	VP2	14/02/2024	14:50	Dunlin	30	30	30	0	0	0	freshwater marsh; flying	CC
RU009	VP2	14/02/2024	15:00	Ruff	4	40	5	20	0	0	freshwater marsh; flying	CC

Ref.	VP	Date	Time	Species	Number	Duration of flight (s)	Band 1 (0-39m)	Band 2 (39-69m)	Band 3 (69-99m)	Band 4 (>99m)	Habitat and activity	Surveyor
ET014	VP2	14/02/2024	15:00	Little Egret	2	-	-	-	-	-	freshwater marsh; feeding	CC
MS009	VP2	14/02/2024	15:10	Mute Swan	3	50	0	0	50	0	freshwater marsh; flying	CC
GA007	VP2	14/02/2024	15:36	Gadwall	6	30	30	0	0	0	freshwater marsh; flying	CC
GJ010	VP2	14/02/2024	15:43	Greylag Goose	12	55	0	0	55	0	freshwater marsh; flying	CC
WN015	VP2	14/02/2024	15:46	Wigeon	16	45	45	0	0	0	freshwater marsh; flying	CC
SV010	VP2	14/02/2024	15:49	Shoveler	8	60	0	60	0	0	freshwater marsh; flying	CC
GP018	VP2	14/02/2024	15:52	Golden Plover	6	25	25	0	0	0	freshwater marsh; flying	CC
H.009	VP2	14/02/2024	16:00	Grey Heron	1	30	30	0	0	0	freshwater marsh; flying	CC
CU009	VP2	14/02/2024	16:00	Curlew	18	-	-	-	-	-	freshwater marsh; feeding	CC
T.014	VP2	14/02/2024	16:05	Teal	9	20	20	0	0	0	freshwater marsh; flying	CC
CM007	VP2	14/02/2024	16:12	Common Gull	12	-	-	-	-	-	freshwater marsh; washing	CC
DN009	VP2	14/02/2024	16:30	Dunlin	4	20	20	0	0	0	freshwater marsh; flying	CC
CU010	VP2	14/02/2024	17:00	Curlew	19	65	0	65	0	0	freshwater marsh; flying	CC
BH011	VP2	14/02/2024	17:06	Black-headed Gull	27	-	-	-	-	-	freshwater marsh; washing	CC
MU002	VP2	14/02/2024	17:19	Mediterranean Gull	3	-	-	-	-	-	freshwater marsh; washing, 2 adults and 1 second year.	CC
MP005	VP2	14/02/2024	17:22	Meadow Pipit	3	25	25	0	0	0	freshwater marsh; flying	CC
HH007	VP2	14/02/2024	17:46	Hen Harrier	1	60	0	60	0	0	freshwater marsh; hunting	CC
H.010	VP2	14/02/2024	17:58	Grey Heron	9	30	0	30	0	0	conifer plantation; flying	CC
BH012	VP1	22/02/2024	12:00	Black-headed Gull	90	-	-	-	-	-	freshwater marsh; roosting	CC
CM008	VP1	22/02/2024	12:04	Common Gull	44	-	-	-	-	-	freshwater marsh; feeding	CC
SN012	VP1	22/02/2024	12:08	Snipe	8	-	-	-	-	-	freshwater marsh; feeding	CC
CU011	VP1	22/02/2024	12:12	Curlew	8	60	0	60	0	0	freshwater marsh; flying	CC
RU010	VP1	22/02/2024	12:20	Ruff	8	-	-	-	-	-	freshwater marsh; feeding	CC
RK008	VP1	22/02/2024	12:25	Redshank	41	-	-	-	-	-	freshwater marsh; feeding	CC
BW015	VP1	22/02/2024	12:30	Black-tailed Godwit	25	-	-	-	-	-	freshwater marsh; feeding	CC
CM009	VP1	22/02/2024	12:40	Common Gull	97	90	0	90	0	0	freshwater marsh; flying	CC



Ref.	VP	Date	Time	Species	Number	Duration of flight (s)	Band 1 (0-39m)	Band 2 (39-69m)	Band 3 (69-99m)	Band 4 (>99m)	Habitat and activity	Surveyor
BH013	VP1	22/02/2024	13:00	Black-headed Gull	132	90	0	90	0	0	freshwater marsh; flying	CC
WN016	VP1	22/02/2024	13:10	Wigeon	30	-	-	-	-	-	freshwater marsh; feeding	CC
TU003	VP1	22/02/2024	13:12	Tufted Duck	2	-	-	-	-	-	freshwater marsh; feeding	CC
HG006	VP1	22/02/2024	13:15	Herring Gull	22	55	0	55	0	0	freshwater marsh; flying	CC
RK009	VP1	22/02/2024	13:30	Redshank	16	25	25	0	0	0	freshwater marsh; flying	CC
HL011	VP1	22/02/2024	13:41	Grey Heron	2	40	40	0	0	0	freshwater marsh; flying	CC
ET015	VP1	22/02/2024	14:00	Little Egret	4	35	35	0	0	0	freshwater marsh; flying	CC
WN017	VP1	22/02/2024	14:05	Wigeon	6	45	45	0	0	0	freshwater marsh; flying	CC
GA008	VP1	22/02/2024	14:10	Gadwall	2	25	25	0	0	0	freshwater marsh; flying	CC
BH014	VP1	22/02/2024	14:25	Black-headed Gull	111	80	0	80	0	0	freshwater marsh; flying	CC
T.015	VP1	22/02/2024	14:30	Teal	19	-	-	-	-	-	freshwater marsh; feeding	CC
GJ011	VP1	22/02/2024	14:36	Greylag Goose	36	-	-	-	-	-	freshwater marsh; feeding	CC
MS010	VP1	22/02/2024	15:00	Mute Swan	6	-	-	-	-	-	freshwater marsh; feeding	CC
WS015	VP1	22/02/2024	15:05	Whooper Swan	3	-	-	-	-	-	freshwater marsh; feeding	CC
CM010	VP1	22/02/2024	15:10	Common Gull	66	60	0	60	0	0	freshwater marsh; flying	CC
BW016	VP1	22/02/2024	15:20	Black-tailed Godwit	41	25	25	0	0	0	freshwater marsh; flying	CC
RU011	VP1	22/02/2024	15:26	Ruff	1	25	25	0	0	0	freshwater marsh; flying	CC
HL012	VP1	22/02/2024	16:00	Grey Heron	2	20	20	0	0	0	freshwater marsh; flying	CC
GP019	VP1	22/02/2024	16:09	Golden Plover	380	250	0	250	0	0	freshwater marsh; flying	CC
GP020	VP1	22/02/2024	16:15	Golden Plover	9	-	-	-	-	-	freshwater marsh; feeding	CC
MP006	VP1	22/02/2024	16:32	Meadow Pipit	2	15	15	0	0	0	freshwater marsh; flying	CC
SV011	VP1	22/02/2024	16:45	Shoveler	3	25	25	0	0	0	freshwater marsh; flying	CC
T.016	VP1	22/02/2024	17:00	Teal	9	20	20	0	0	0	freshwater marsh; flying	CC
SN013	VP1	22/02/2024	17:11	Snipe	8	45	5	40	0	0	freshwater marsh; flying	CC
L.010	VP1	22/02/2024	17:13	Lapwing	11	60	0	60	0	0	freshwater marsh; flying	CC
KI001	VP1	22/02/2024	17:16	Kittiwake	1	55	55	0	0	0	freshwater marsh; flying, adult	CC
K.007	VP1	22/02/2024	17:22	Kestrel	1	50	0	50	0	0	freshwater marsh and dune scrub and woodland; hunting	CC

Ref.	VP	Date	Time	Species	Number	Duration of flight (s)	Band 1 (0-39m)	Band 2 (39-69m)	Band 3 (69-99m)	Band 4 (>99m)	Habitat and activity	Surveyor
RP001	VP1	22/02/2024	17:28	Ringed Plover	4	-	-	-	-	-	freshwater marsh; feeding	CC
HH008	VP1	22/02/2024	17:31	Hen Harrier	1	85	85	0	0	0	freshwater marsh; hunting	CC
BZ006	VP1	22/02/2024	17:35	Buzzard	4	60	0	60	0	0	freshwater marsh and dune scrub and woodland; flying	CC
ET016	VP1	22/02/2024	17:39	Little Egret	4	-	-	-	-	-	freshwater marsh; feeding	CC
PT007	VP1	22/02/2024	17:40	Pintail	6	25	25	0	0	0	freshwater marsh; flying	CC
DN010	VP1	22/02/2024	17:45	Dunlin	1	30	35	0	0	0	freshwater marsh; flying	CC
H.013	VP1	22/02/2024	18:00	Grey Heron	9	-	-	-	-	-	freshwater marsh; feeding	CC
GA009	VP1	22/02/2024	18:06	Gadwall	6	-	-	-	-	-	freshwater marsh; feeding	CC
PE002	VP1	22/02/2024	18:11	Peregrine Falcon	1	-	-	-	-	-	freshwater marsh; drinking	CC
WS016	VP1	20/03/2024	06:45	Whooper Swan	3	90	0	90	0	0	freshwater marsh; flying	CC
GJ012	VP1	20/03/2024	07:00	Greylag Goose	38	85	0	85	0	0	freshwater marsh; flying	CC
WN018	VP1	20/03/2024	07:21	Wigeon	32	40	40	0	0	0	freshwater marsh; flying	CC
PT008	VP1	20/03/2024	07:48	Pintail	4	35	35	0	0	0	freshwater marsh; flying	CC
ET017	VP1	20/03/2024	08:00	Little Egret	4	-	-	-	-	-	freshwater marsh; feeding	CC
H.014	VP1	20/03/2024	08:05	Grey Heron	9	-	-	-	-	-	freshwater marsh; feeding	CC
T.017	VP1	20/03/2024	08:10	Teal	55	-	-	-	-	-	freshwater marsh; feeding	CC
BH015	VP1	20/03/2024	08:11	Black-headed Gull	11	45	0	45	0	0	freshwater marsh; flying	CC
HG007	VP1	20/03/2024	08:16	Herring Gull	3	50	0	50	0	0	freshwater marsh; flying	CC
LB007	VP1	20/03/2024	08:22	Lesser Black-backed Gull	8	30	30	0	0	0	freshwater marsh; flying	CC
T.018	VP1	20/03/2024	08:29	Teal	16	25	25	0	0	0	freshwater marsh; flying	CC
TU004	VP1	20/03/2024	09:06	Tufted Duck	1	-	-	-	-	-	freshwater marsh; feeding	CC
SV012	VP1	20/03/2024	09:09	Shoveler	12	25	25	0	0	0	freshwater marsh; flying	CC
WN019	VP1	20/03/2024	09:15	Wigeon	30	-	-	-	-	-	freshwater marsh; feeding	CC
MS011	VP1	20/03/2024	09:27	Mute Swan	6	60	0	60	0	0	freshwater marsh; flying	CC
GJ013	VP1	20/03/2024	09:40	Greylag Goose	17	-	-	-	-	-	freshwater marsh; feeding	CC
L.011	VP1	20/03/2024	10:00	Lapwing	3	60	60	0	0	0	freshwater marsh; flying	CC
CA002	VP1	20/03/2024	10:15	Cormorant	7	-	-	-	-	-	freshwater marsh; roosting	CC



Ref.	VP	Date	Time	Species	Number	Duration of flight (s)	Band 1 (0-39m)	Band 2 (39-69m)	Band 3 (69-99m)	Band 4 (>99m)	Habitat and activity	Surveyor
LU001	VP1	20/03/2024	10:29	Little Gull	1	95	60	0	0	0	freshwater marsh; flying	CC
BW017	VP1	20/03/2024	10:31	Black-tailed Godwit	33	60	0	60	0	0	freshwater marsh; flying	CC
DN011	VP1	20/03/2024	10:55	Dunlin	2	45	45	0	0	0	freshwater marsh; flying	CC
HG008	VP1	20/03/2024	11:00	Herring Gull	6	-	-	-	-	-	freshwater marsh; feeding	CC
RK010	VP1	20/03/2024	11:05	Redshank	11	-	-	-	-	-	freshwater marsh; feeding	CC
RP002	VP1	20/03/2024	11:09	Ringed Plover	15	-	-	-	-	-	freshwater marsh; feeding	CC
RU012	VP1	20/03/2024	11:14	Ruff	5	30	30	0	0	0	freshwater marsh; flying	CC
SV013	VP1	20/03/2024	11:22	Shoveler	10	-	-	-	-	-	freshwater marsh; feeding	CC
BZ007	VP1	20/03/2024	11:25	Buzzard	1	-	-	-	-	-	freshwater marsh; perched	CC
RK011	VP1	20/03/2024	11:34	Redshank	4	35	35	0	0	0	freshwater marsh; flying	CC
SN014	VP1	20/03/2024	11:44	Snipe	2	45	0	0	45	0	freshwater marsh; flying	CC
RP003	VP2	21/03/2024	06:00	Ringed Plover	1	-	-	-	-	-	freshwater marsh; feeding	CC
DN012	VP2	21/03/2024	06:12	Dunlin	1	-	-	-	-	-	freshwater marsh; feeding	CC
BZ008	VP2	21/03/2024	06:45	Buzzard	2	45	0	45	0	0	freshwater marsh; hunting	CC
RK012	VP2	21/03/2024	07:04	Redshank	6	-	-	-	-	-	freshwater marsh; feeding	CC
ET018	VP2	21/03/2024	07:11	Little Egret	3	-	-	-	-	-	freshwater marsh; feeding	CC
WN020	VP2	21/03/2024	07:23	Wigeon	7	30	30	0	0	0	freshwater marsh; flying	CC
H015	VP2	21/03/2024	07:37	Grey Heron	3	55	0	55	0	0	freshwater marsh; flying	CC
RK013	VP2	21/03/2024	08:00	Redshank	6	25	25	0	0	0	freshwater marsh; flying	CC
GA010	VP2	21/03/2024	08:11	Gadwall	5	40	0	40	0	0	freshwater marsh; display	CC
MA004	VP2	21/03/2024	08:15	Mallard	9	55	0	55	0	0	freshwater marsh; display	CC
CU012	VP2	21/03/2024	08:19	Curlew	6	-	-	-	-	-	freshwater marsh; feeding	CC
SN015	VP2	21/03/2024	09:01	Snipe	2	-	-	-	-	-	freshwater marsh; feeding	CC
HH009	VP2	21/03/2024	09:02	Hen Harrier	1	60	60	0	0	0	freshwater marsh; hunting	CC
K.008	VP2	21/03/2024	09:14	Kestrel	1	25	0	0	25	0	freshwater marsh; hunting	CC
TU005	VP2	21/03/2024	09:32	Tufted Duck	3	40	0	40	0	0	freshwater marsh; flying	CC
GY001	VP2	21/03/2024	10:00	Garganey	1	-	-	-	-	-	freshwater marsh; feeding	CC
CU013	VP2	21/03/2024	10:05	Curlew	8	35	0	35	0	0	freshwater marsh; flying	CC

Ref.	VP	Date	Time	Species	Number	Duration of flight (s)	Band 1 (0-39m)	Band 2 (39-69m)	Band 3 (69-99m)	Band 4 (>99m)	Habitat and activity	Surveyor
L.012	VP2	21/03/2024	10:10	Lapwing	3	40	0	0	40	0	freshwater marsh; flying	CC
T.019	VP2	21/03/2024	10:15	Teal	1	-	-	-	-	-	freshwater marsh; feeding, drake green-winged teal.	CC
RU013	VP2	21/03/2024	10:55	Ruff	3	25	0	25	0	0	freshwater marsh; flying	CC
WN021	VP2	21/03/2024	11:00	Wigeon	15	-	-	-	-	-	freshwater marsh; feeding	CC
ET019	VP2	21/03/2024	11:01	Little Egret	4	60	10	50	0	0	freshwater marsh; flying	CC
T.020	VP2	21/03/2024	11:11	Teal	13	20	20	0	0	0	freshwater marsh; flying	CC
SN016	VP2	21/03/2024	11:19	Snipe	2	45	0	0	45	0	freshwater marsh; flying	CC
PT009	VP2	21/03/2024	11:21	Pintail	9	20	20	0	0	0	freshwater marsh; flying	CC
H.016	VP2	21/03/2024	11:46	Grey Heron	1	80	60	20	0	0	freshwater marsh; flying	CC
HH010	VP2	21/03/2024	11:51	Hen Harrier	1	50	0	40	0	0	freshwater marsh; hunting	CC
SH006	VP2	21/03/2024	12:00	Sparrowhawk	1	35	35	0	0	0	freshwater marsh; hunting	CC



Map Legend

-  Site Boundary
-  500m Bird Survey Radius
-  Turbines
-  Vantage Point Locations



Drawing Title

Vantage Point Survey
Locations

Project Title

Ballywater Wind Farm

Drawn By
AMcM

Checked By
PM

Project No.
230417

Drawing No.
Fig. 1

Scale
1:30,000

Date
09/10/2024



MKO
Planning and
Environmental
Consultants
Turn Road, Galway
Ireland, H91 VV88
(0) 91 735611
info@mkoreland.ie
www.mkoreland.ie



Map Legend

- Site Boundary
- 500m Bird Survey Radius
- Turbines
- Vantage Point Locations
- Flight line
- Observation



Drawing Title
Golden Plover Observations
Vantage Point Surveys

Project Title
Ballywater Wind Farm


Drawn By AMcM	Checked By PM
Project No. 230417	Drawing No. Fig. 1.1
Scale 1:30,000	Date 09/10/2024

MKO
Planning and
Environmental
Consultants
Tuam Road, Galway
Ireland, H91 V8W4
+353 (0) 91 725611
email: info@mkofireland.ie
Website: www.mkofireland.ie



Map Legend

- Site Boundary
- 500m Bird Survey Radius
- Turbines
- ▲ 230417_Ballywater_VPLocation
- Flight Line

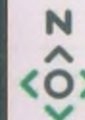

Drawing Title
Greenland White-fronted Goose
Observations Vantage Point Surveys

Project Title
Ballywater Wind Farm


Drawn By AMcM	Checked By PM
Project No. 230417	Drawing No. Fig. 1.2
Scale 1:30,000	Date 09/10/2024

MKO
Planning and
Environmental
Consultants
Tuan Road, Galway
Ireland, H91 V9B4
(0) 91 735611
info@mkoland.ie
www.mkoland.ie



Map Legend

- Site Boundary
- 500m Bird Survey Radius
- Turbines
- Vantage Point Locations
- Flight Line
- Observation

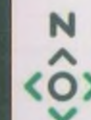

Drawing Title
Dunlin Observations Vantage
Point Surveys

Project Title
Ballywater Wind Farm

Drawn By AMcM	Checked By PM
Project No. 230417	Drawing No. Fig. 1.4
Scale 1:30,000	Date 09/10/2024

MKO
Planning and
Environmental
Consultants
Team Road, Galway
Ireland, H91 V9W4
(0) 91 735611
rod@mkoland.ie
www.mkoland.ie



Map Legend

- Site Boundary
- 500m Bird Survey Radius
- Turbines
- Vantage Point Locations
- Flight Line



Drawing Title
Hen Harrier Observations
Vantage Point Surveys

Project Title
Ballywater Wind Farm


Drawn By AMcM	Checked By PM
Project No. 230417	Drawing No. Fig. 1.5
Scale 1:30,000	Date 09/10/2024

MKO
Planning
and
Environmental
Consultants
Turn Road, Galway
Ireland, H91 VWP4
+353 (0) 91 735611
email: info@mkoland.ie
Website: www.mkoland.ie



Map Legend

- Site Boundary
- 500m Bird Survey Radius
- Turbines
- Vantage Point Locations
- Flight Line

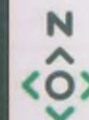

Drawing Title
Marsh Harrier Observations
Vantage Point Surveys

Project Title
Ballywater Wind Farm

Drawn By	Checked By
AMcM	PM
Project No.	Drawing No.
230417	Fig. 1.6
Scale	Date
1:30,000	09/10/2024

MKO
Planning and
Environmental
Consultants
Tuan Road, Galway
Ireland, H91 VV98
(0) 91 735611
fo@mkoreland.ie
www.mkoreland.ie

Microsoft product screen shots reprinted with permission from Microsoft Corporation



Merlin Observations Vantage
Point Surveys

Project Title
Ballywater Wind Farm
Checked By
AMCM
Drawing No.
230417
Scale
Fig. 1.7
Date
09/10/2024

MKO
Planning
and
Consultants
Environmen
tal
Team
Lead
Tel: 091 779611
Email: info@mkocn.ie
Website: www.mkocn.ie


- Map Legend
- Site Boundary
 - 500m Bird Survey Radius
 - Turbines
 - VP Locations
 - Flight Line
 - Observation





Map Legend

- Site Boundary
- 500m Bird Survey Radius
- Turbines
- Vantage Point Locations
- Flight Line
- Observation

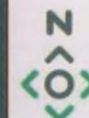

Drawing Title
Peregrine Falcon Observations
Vantage Point Surveys

Project Title
Ballywater Wind Farm

Drawn By AMcM	Checked By PM
Project No. 230417	Drawing No. Fig. 1.8
Scale 1:30,000	Date 09/10/2024

MKO
Planning and
Environmental
Consultants
Turn Road, Galway
Ireland, H91 V9B8
(0) 91 735611
info@mkoland.ie
www.mkoland.ie



Map Legend

- Site Boundary
- 500m Bird Survey Radius
- Turbines
- Vantage Point Locations
- Flight Line



Drawing Title
Short-eared Owl Observations
Vantage Point Surveys

Project Title
Ballywater Wind Farm

Drawn By AMcM	Checked By PM
Project No. 230417	Drawing No. Fig. 1.9
Scale 1:30,000	Date 09/10/2024




MKO
Planning and
Environmental
Consultants
Tuam Road, Galway
Ireland, H91 Y8B9
+353 (0) 91 775611
email: info@mkoinland.ie
Website: www.mkoinland.ie



Map Legend

- Site Boundary
- 500m Bird Survey Radius
- Turbines
- Vantage Point Locations
- Flight Line

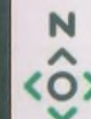

Drawing Title

Glossy Ibis Observations
Vantage Point Surveys

Project Title

Ballywater Wind Farm

Drawn By

AMcM

Checked By

PM

Project No.

230417

Drawing No.

Fig. 1.10

Scale

1:30,000

Date

09/10/2024



MKO
Planning
and
Environmental
Consultants
Tuan Road, Galway
Ireland, H91 VWP
(0) 91 735611
info@mkoland.ie
www.mkoland.ie



Map Legend

- Site Boundary
- 500m Bird Survey Radius
- Turbines
- ▲ Vantage Point Locations
- ➔ Flight Line



Drawing Title

Great White Egret Observations
Vantage Point Surveys

Project Title

Ballywater Wind Farm

Drawn By

AMcM

Checked By

PM

Project No.

230417

Drawing No.

Fig. 1.11

Scale

1:30,000

Date

09/10/2024




MKO
Planning and
Environmental
Consultants
Tuam Road, Galway
Ireland, H91 V8W4
+353 (0) 91 735611
email: info@mkofireland.ie
Website: www.mkofireland.ie



Map Legend

- Site Boundary
- 500m Bird Survey Radius
- Turbines
- Vantage Point Locations
- Flight Line
- Observation

Microsoft product screen shots reprinted with permission from Microsoft Corporation

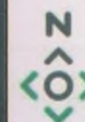

Drawing Title
Little Egret Observations Vantage
Point Surveys

Project Title
Ballywater Wind Farm

Drawn By AMcM	Checked By PM
Project No. 230417	Drawing No. Fig. 1.12
Scale 1:30,000	Date 09/10/2024




MKO
Planning
and
Environmental
Consultants
Tusm Road, Galway
Ireland, H91 VV6H
(0) 91 735611
info@mkoland.ie
www.mkoland.ie



Map Legend

- Site Boundary
- 500m Bird Survey Radius
- Turbines
- Vantage Point Locations
- Flight Lines

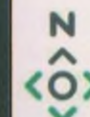

Drawing Title
Little Gull Observations Vantage Point Surveys

Project Title
Ballywater Wind Farm

Drawn By AMcM	Checked By PM
Project No. 230417	Drawing No. Fig. 1.13
Scale 1:30,000	Date 09/10/2024



MKO
Planning and
Environmental
Consultants
Toam Road, Galway
Ireland, H91 V9W4
+353 (0) 91 735611
email: info@mkoland.ie
Website: www.mkoland.ie



Map Legend

- Site Boundary
- 500m Bird Survey Radius
- Turbines
- ▲ Vantage Point Locations
- Flight Line
- ◆ Observation



Drawing Title
Mediterranean Gull Observations
Vantage Point Surveys

Project Title
Ballywater Wind Farm

Drawn By AMcM	Checked By PM
Project No. 230417	Drawing No. Fig. 1.14
Scale 1:30,000	Date 09/10/2024



MKO
Planning
and
Environmental
Consultants
Toam Road, Galway
Ireland, H91 V9W9
(0) 91 725611
info@mkoland.ie
www.mkoland.ie



Map Legend

- Site Boundary
- 500m Bird Survey Radius
- Turbines
- ▲ Vantage Point Locations
- Flight Line
- ◆ Observation

Microsoft product screen shots reprinted with permission from Microsoft Corporation

Drawing Title	
Ruff Observations Vantage Point Surveys	
Project Title	
Ballywater Wind Farm	
Drawn By	Checked By
AMcM	PM
Project No.	Drawing No.
230417	Fig. 1.15
Scale	Date
1:30,000	09/10/2024


MKO
Planning and
Environmental
Consultants

Tuam Road, Galway
Ireland, H91 V9B9
+353 (0) 91 756111
email: info@mkofireland.ie
Website: www.mkofireland.ie



Map Legend

- Site Boundary
- 500m Bird Survey Radius
- Turbines
- Vantage Point locations
- Flight Line
- Observation

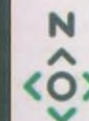

Drawing Title
Whooper Swan Observations
Vantage Point Surveys

Project Title
Ballywater Wind Farm

Drawn By AMcM	Checked By PM
Project No. 230417	Drawing No. Fig. 1.16
Scale 1:30,000	Date 09/10/2024

MKO
Planning and
Environmental
Consultants

Team Road, Galway
Ireland, H91 V9W8
(0) 91 735611
info@mkoreland.ie
www.mkoreland.ie



Map Legend

- Site Boundary
- 500m Bird Survey Radius
- Turbines
- ▲ Vantage Point Locations
- Flight Line
- ◆ Observation

Microsoft product screen shots reprinted with permission from Microsoft Corporation

Drawing Title	
Cormorant Observations Vantage Point Surveys	
Project Title	
Ballywater Wind Farm	
Drawn By	Checked By
AMcM	PM
Project No.	Drawing No.
230417	Fig. 1.18
Scale	Date
1:30,000	09/10/2024

MKO
 Planning and
 Environmental
 Consultants
 Team Road, Galway
 Ireland, H91 V9W9
 (0) 91 735611
info@mkofireland.ie
www.mkofireland.ie



Map Legend

- Site Boundary
- 500m Bird Survey Radius
- Turbines
- ▲ Vantage Point Locations
- Flight Line
- ◆ Observation



Drawing Title
Wigeon Observations Vantage Point Surveys

Project Title
Ballywater Wind Farm

Drawn By AMcM	Checked By PM
Project No. 230417	Drawing No. Fig. 1.19
Scale 1:30,000	Date 09/10/2024




MKO
Planning and
Environmental
Consultants
Tuam Road, Galway
Ireland, H91 V9W9
+353 (0) 91 729611
email: info@mkofireland.ie
Website: www.mkofireland.ie



Map Legend

- Site Boundary
- 500m Bird Survey Radius
- Turbines
- ▲ Vantage Point Locations
- Flight Line

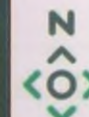

Drawing Title
**Kestrel Observations Vantage
Point Surveys**

Project Title
Ballywater Wind Farm

Drawn By AMcM	Checked By PM
Project No. 230417	Drawing No. Fig. 1.20
Scale 1:30,000	Date 09/10/2024




MKO
Planning and
Environmental
Consultants
Tuen Road, Galway
Ireland, H91 V9W9
(0) 91 735611
fo@mkoland.ie
www.mkoland.ie



Map Legend

- Site Boundary
- 500m Bird Survey Radius
- Turbines
- Vantage Point Locations
- Flight Line
- Observation

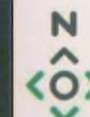

Drawing Title
Black-tailed Godwit Observations
Vantage Point Surveys

Project Title
Ballywater Wind Farm

Drawn By AMCM	Checked By PM
Project No. 230417	Drawing No. Fig. 1.21
Scale 1:30,000	Date 09/10/2024




MKO
Planning and
Environmental
Consultants
Tuam Road, Galway
Ireland, H91 VW84
+353 (0) 91 735611
email: info@mkofireland.ie
Website: www.mkofireland.ie



Map Legend

- Site Boundary
- 500m Bird Survey Radius
- Turbines
- ▲ Vantage Point Locations
- Flight Line
- ◆ Observation

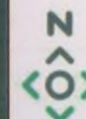

Drawing Title
Curlew Observations Vantage
Point Surveys

Project Title
Ballywater Wind Farm

Drawn By AMcM	Checked By PM
Project No. 230417	Drawing No. Fig. 1.22
Scale 1:30,000	Date 09/10/2024




MKO
Planning and
Environmental
Consultants
Tuam Road, Galway
Ireland, H91 VV84
(0) 91 775611
info@mkoland.ie
www.mkoland.ie



Map Legend

- Site Boundary
- 500m Bird Survey Radius
- Turbines
- ▲ Vantage Point Locations
- Flight Line

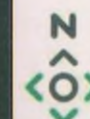

Drawing Title

Curlew Sandpiper Observations
Vantage Point Surveys

Project Title

Ballywater Wind Farm

Drawn By
AMcM

Checked By
PM

Project No.
230417

Drawing No.
Fig. 1.23

Scale
1:30,000

Date
09/10/2024




MKO
Planning and
Environmental
Consultants
Tuam Road, Galway
Ireland, H91 V9W6
+353 (0) 91 725611
email: info@mkofireland.ie
Website: www.mkofireland.ie



Map Legend

- Site Boundary
- 500m Bird Survey Radius
- Turbines
- ▲ Vantage Point Locations
- Flight Line

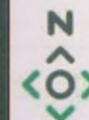

Drawing Title
Kittiwake Observations
Vantage Point Surveys

Project Title
Ballywater Wind Farm


Drawn By AMcM	Checked By PM
Project No. 230417	Drawing No. Fig. 1.24
Scale 1:30,000	Date 09/10/2024

MKO
Planning and
Environmental
Consultants
Tuan Road, Galway
Ireland, H91 V9W8
(0) 91 735611
info@mkofireland.ie
www.mkofireland.ie



Map Legend

- Site Boundary
- 500m Bird Survey Radius
- Turbines
- Vantage Point Locations
- Flight Line

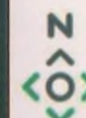

Drawing Title
Meadow Pipit Observations
Vantage Point Surveys

Project Title
Ballywater Wind Farm

Drawn By AMcM	Checked By PM
Project No. 230417	Drawing No. Fig. 1.25
Scale 1:30,000	Date 09/10/2024




MKO
Planning and
Environmental
Consultants
Tuam Road, Galway
Ireland, H91 V9W9
+353 (0) 91 725611
email: info@mkoland.ie
Website: www.mkoland.ie



Map Legend

- Site Boundary
- 500m Bird Survey Radius
- Turbines
- ▲ Vantage Point Locations
- Observation

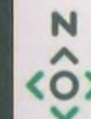

Drawing Title

Pochard Observations
Vantage Point Surveys

Project Title

Ballywater Wind Farm

Drawn By

AMcM

Checked By

PM

Project No.

230417

Drawing No.

Fig. 1.26

Scale

1:30,000

Date

09/10/2024




MKO
Planning
and
Environmental
Consultants
Team Road, Galway
Ireland, H91 VV84
(t) 91 735611
#mkoinreland
: www.mkoinreland.ie

Microsoft product screen shots reprinted with permission from Microsoft Corporation



Map Legend

- Site Boundary
- 500m Bird Survey Radius
- Turbines
- ▲ Vantage Point Locations
- Flight Line
- Observation

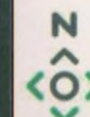

Redshank Observations
Vantage Point Surveys

Ballywater Wind Farm

Drawn By	Checked By
AMCM	PM
Project No.	Drawing No.
230417	Fig. 1.27
Scale	Date
1:30,000	09/10/2024




MKO
Planning and
Environmental
Consultants
Tuam Road, Galway
Ireland, H91 VV94
+353 (0) 91 725611
email: info@mkofireland.ie
Website: www.mkofireland.ie



Map Legend

- Site Boundary
- 500m Bird Survey Radius
- Turbines
- ▲ Vantage Point Locations
- Observation

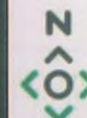

Drawing Title
Scaup Observations
Vantage Point Surveys

Project Title
Ballywater Wind Farm


Drawn By AMCM	Checked By PM
Project No. 230417	Drawing No. Fig. 1.28
Scale 1:30,000	Date 09/10/2024

MKO
Planning and
Environmental
Consultants
Tuam Road, Galway
Ireland, H91 VV94
(0) 91 735611
info@mkoland.ie
www.mkoland.ie



Map Legend

- Site Boundary
- 500m Bird Survey Radius
- Turbines
- Vantage Point Locations
- Flight Line
- Observation

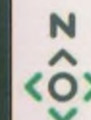

Drawing Title
**Shoveler Observations
Vantage Point Surveys**

Project Title
Ballywater Wind Farm

Drawn By AMcM	Checked By PM
Project No. 230417	Drawing No. Fig. 1.29
Scale 1:30,000	Date 09/10/2024




MKO
Planning and
Environmental
Consultants
Tuam Road, Galway
Ireland, H91 V8W9
+353 (0) 91 775611
email: info@mkofireland.ie
Website: www.mkofireland.ie



Map Legend

- Site Boundary
- 500m Bird Survey Radius
- Turbines
- Vantage Point Locations
- Flight Line
- Observation

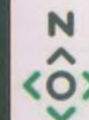

Drawing Title
Snipe Observations Vantage
Point Surveys

Project Title
Ballywater Wind Farm


Drawn By AMcM	Checked By PM
Project No. 230417	Drawing No. Fig. 1.30
Scale 1:30,000	Date 09/10/2024

MKO
Planning and
Environmental
Consultants
Turn Road, Galway
Ireland, H91 V9W8
(0) 91 735611
info@mkofireland.ie
www.mkofireland.ie



Map Legend

- Site Boundary
- 500m Bird Survey Radius
- Turbines
- ▲ Vantage Point Locations
- Flight Line
- Observation

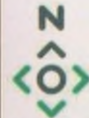

N

Microsoft product screen shots reprinted with permission from Microsoft Corporation

Buzzard Observations Vantage Point Surveys

Project Title

Ballywater Wind Farm

Drawn By	Checked By
AMcM	PM
Project No.	Drawing No.
230417	Fig. 1.31
Scale	Date
1:30,000	09/10/2024



MKO
Planning and
Environmental
Consultants

Tuam Road, Galway
Ireland, H91 V9W9
+353 (0) 91 729611
email: info@mkoland.ie
Website: www.mkoland.ie



Map Legend

- Site Boundary
- 500m Bird Survey Radius
- Turbines
- ▲ Vantage Point Locations
- Flight Line



Drawing Title
Sparrowhawk Observations
Vantage Point Surveys

Project Title
Ballywater Wind Farm

Drawn By AMcM	Checked By PM
Project No. 230417	Drawing No. Fig. 1.32
Scale 1:30,000	Date 09/10/2024

MKO
Planning
and
Environmental
Consultants
Tussock Road, Galway
Ireland, H91 WB8
(0) 91 735611
info@mkofireland.ie
www.mkofireland.ie

Table 2.2 Winter Walkover Survey data

Ref.	Date	Time	Species	Number	Habitat and activity	Surveyor
LB001	09/10/2023	08:30	Lesser Black-backed Gull	3	freshwater marsh; feeding, flying, still present, possibly 4.	CC
BH001	09/10/2023	08:33	Black-headed Gull	17	freshwater marsh; feeding, flying	CC
H.001	09/10/2023	08:35	Grey Heron	1	freshwater marsh; feeding	CC
ET001	09/10/2023	08:39	Little Egret	3	freshwater marsh; feeding, flying	CC
SN001	09/10/2023	08:50	Snipe	4	freshwater marsh; feeding, flying	CC
DN001	09/10/2023	08:55	Dunlin	6	freshwater marsh; feeding, flying	CC
RU001	09/10/2023	08:57	Ruff	5	freshwater marsh; feeding, flying	CC
GP001	09/10/2023	09:00	Golden Plover	530	freshwater marsh; feeding, flying	CC
WN001	09/10/2023	09:06	Wigeon	120	freshwater marsh; feeding	CC
SV001	09/10/2023	09:09	Shoveler	44	freshwater marsh; feeding	CC
PT001	09/10/2023	10:00	Pintail	40	freshwater marsh; feeding	CC
MA001	09/10/2023	10:04	Mallard	55	freshwater marsh; feeding	CC
TU001	09/10/2023	10:06	Tufted Duck	10	freshwater marsh; feeding	CC
L.001	09/10/2023	10:09	Lapwing	7	freshwater marsh; feeding, flying	CC
SP001	09/10/2023	10:11	Scaup	3	freshwater marsh; feeding	CC
EC001	09/10/2023	10:13	Cattle Egret	2	freshwater marsh; feeding, flying	CC
CV001	09/10/2023	10:16	Curlew Sandpiper	1	freshwater marsh; feeding, flying, juvenile	CC
HG001	09/10/2023	10:19	Herring Gull	3	freshwater marsh; feeding, flying	CC
LB002	09/10/2023	10:21	Lesser Black-backed Gull	9	freshwater marsh; feeding, flying	CC
CM001	09/10/2023	10:33	Common Gull	19	freshwater marsh; feeding, flying	CC
BW001	09/10/2023	10:45	Black-tailed Godwit	200	freshwater marsh; feeding, flying	CC
BA001	09/10/2023	11:00	Bar-tailed Godwit	2	freshwater marsh; feeding, flying	CC
RK001	09/10/2023	11:03	Redshank	2	freshwater marsh; feeding, flying	CC
GB001	09/10/2023	11:10	Great Black-backed Gull	12	freshwater marsh; feeding, flying	CC
MU001	09/10/2023	11:12	Mediterranean Gull	1	freshwater marsh; feeding, flying	CC
K.001	09/10/2023	11:15	Kestrel	2	freshwater marsh; hunting	CC
GA001	09/10/2023	11:22	Gadwall	22	freshwater marsh; feeding	CC
GJ001	09/10/2023	11:29	Greylag Goose	33	freshwater marsh; feeding	CC

Ref.	Date	Time	Species	Number	Habitat and activity	Surveyor
MS001	09/10/2023	12:30	Mute Swan	11	freshwater marsh; feeding	CC
H.002	09/10/2023	12:41	Grey Heron	2	freshwater marsh; feeding	CC
ET002	09/10/2023	12:46	Little Egret	4	freshwater marsh; feeding	CC
ML001	09/10/2023	12:55	Merlin	2	freshwater marsh; hunting, perched	CC
HH001	09/10/2023	13:15	Hen Harrier	1	freshwater marsh; hunting, quartering	CC
BZ001	09/10/2023	13:19	Buzzard	3	freshwater marsh; soaring	CC
SH001	09/10/2023	13:40	Sparrowhawk	2	freshwater marsh; hunting	CC
LD001	09/10/2023	14:20	Long-billed Dowitcher	1	freshwater marsh; feeding, flying, found among black-tailed godwit flock	CC
ET003	09/10/2023	14:22	Little Egret	1	wet grassland; feeding, flying	CC
H.003	09/10/2023	14:27	Grey Heron	2	wet grassland; feeding	CC
MH001	09/10/2023	15:11	Moorhen	2	wet grassland; feeding	CC
LG001	09/10/2023	15:15	Little Grebe	6	freshwater marsh; feeding, in a channel	CC
BG001	09/10/2023	15:40	Brent Goose	1	freshwater marsh; flyover	CC
H.004	28/12/2023	09:00	Grey Heron	1	freshwater marsh; hunting	CC
WN002	28/12/2023	09:03	Wigeon	45	freshwater marsh; feeding	CC
T.001	28/12/2023	09:10	Teal	78	freshwater marsh; feeding	CC
SV002	28/12/2023	09:22	Shoveler	22	freshwater marsh; feeding	CC
ET004	28/12/2023	09:26	Little Egret	2	freshwater marsh; feeding	CC
PT002	28/12/2023	09:30	Pintail	16	freshwater marsh; feeding	CC
RK002	28/12/2023	09:41	Redshank	6	freshwater marsh; feeding	CC
CO001	28/12/2023	10:00	Coot	2	freshwater marsh; feeding	CC
DN002	28/12/2023	10:02	Dunlin	33	freshwater marsh; feeding	CC
BW002	28/12/2023	10:05	Black-tailed Godwit	55	freshwater marsh; feeding	CC
RU002	28/12/2023	10:09	Ruff	6	freshwater marsh; feeding	CC
MS002	28/12/2023	10:11	Mute Swan	9	freshwater marsh; feeding	CC
WS001	28/12/2023	10:32	Whooper Swan	64	freshwater marsh; feeding	CC
GJ002	28/12/2023	10:42	Greylag Goose	63	freshwater marsh; feeding	CC
PJ001	28/12/2023	10:55	Pied-billed Grebe	2	freshwater marsh; flying	CC
WG001	28/12/2023	10:58	Greenland White-fronted Goose	14	freshwater marsh; flying	CC

Ref.	Date	Time	Species	Number	Habitat and activity	Surveyor
ET005	28/12/2023	11:00	Little Egret	2	freshwater marsh; feeding	CC
BZ002	28/12/2023	11:05	Buzzard	1	freshwater marsh; feeding	CC
T.002	28/12/2023	11:20	Teal	160	freshwater marsh; feeding	CC
SV003	28/12/2023	11:32	Shoveler	80	freshwater marsh; feeding	CC
PT003	28/12/2023	11:46	Pintail	33	freshwater marsh; feeding	CC
WS002	28/12/2023	12:00	Whooper Swan	3	freshwater marsh; feeding	CC
EC002	28/12/2023	13:30	Cattle Egret	3	freshwater marsh; feeding	CC
ET006	28/12/2023	13:45	Little Egret	6	freshwater marsh; feeding	CC
CO002	28/12/2023	13:55	Coot	12	freshwater marsh; feeding	CC
GP002	28/12/2023	13:56	Golden Plover	220	freshwater marsh; feeding	CC
CU001	28/12/2023	14:00	Curlew	60	freshwater marsh; flying	CC
L.002	28/12/2023	14:30	Lapwing	350	freshwater marsh; flying	CC
BW003	28/12/2023	15:00	Black-tailed Godwit	9	freshwater marsh; flying	CC
HH002	28/12/2023	15:15	Hen Harrier	1	freshwater marsh; hunting	CC
SH002	28/12/2023	15:22	Sparrowhawk	1	freshwater marsh; hunting	CC
WN003	11/01/2024	08:30	Wigeon	220	freshwater marsh; feeding	CC
T.003	11/01/2024	08:41	Teal	130	freshwater marsh; feeding	CC
ET007	11/01/2024	08:50	Little Egret	5	freshwater marsh; feeding	CC
EC003	11/01/2024	09:00	Cattle Egret	1	freshwater marsh; feeding	CC
CU002	11/01/2024	09:06	Curlew	86	freshwater marsh; feeding	CC
RK003	11/01/2024	09:22	Redshank	6	freshwater marsh; feeding	CC
BW004	11/01/2024	09:25	Black-tailed Godwit	120	freshwater marsh; feeding	CC
L.003	11/01/2024	09:29	Lapwing	220	freshwater marsh; feeding	CC
GP003	11/01/2024	10:00	Golden Plover	500	freshwater marsh; feeding	CC
GA002	11/01/2024	10:19	Gadwall	22	freshwater marsh; feeding	CC
SV004	11/01/2024	10:21	Shoveler	63	freshwater marsh; feeding	CC
SN002	11/01/2024	11:00	Snipe	6	freshwater marsh; feeding	CC
RU003	11/01/2024	11:05	Ruff	5	freshwater marsh; feeding	CC
BH002	11/01/2024	11:12	Black-headed Gull	44	freshwater marsh; feeding	CC



Ref.	Date	Time	Species	Number	Habitat and activity	Surveyor
CM002	11/01/2024	11:26	Common Gull	16	freshwater marsh; feeding	CC
LB003	11/01/2024	11:31	Lesser Black-backed Gull	18	freshwater marsh; feeding	CC
HG002	11/01/2024	12:00	Herring Gull	9	freshwater marsh; feeding	CC
MU002	11/01/2024	12:02	Mediterranean Gull	2	freshwater marsh; feeding	CC
GB002	11/01/2024	12:03	Great Black-backed Gull	3	freshwater marsh; feeding	CC
HH003	11/01/2024	13:00	Hen Harrier	1	freshwater marsh; feeding	CC
H.005	11/01/2024	13:01	Grey Heron	2	freshwater marsh; hunting	CC
MP001	11/01/2024	13:05	Meadow Pipit	3	freshwater marsh; feeding	CC
ET008	11/01/2024	13:10	Little Egret	2	freshwater marsh; feeding	CC
DN003	11/01/2024	13:15	Dunlin	44	freshwater marsh; feeding	CC
GP004	11/01/2024	13:33	Golden Plover	200	freshwater marsh; feeding	CC
PT004	11/01/2024	13:36	Pintail	19	freshwater marsh; feeding	CC
CO003	11/01/2024	13:40	Coot	12	freshwater marsh; feeding	CC
SH003	11/01/2024	13:54	Sparrowhawk	1	freshwater marsh; hunting	CC
WA001	11/01/2024	13:56	Water Rail	4	freshwater marsh; calling, alarming	CC
WN004	15/03/2024	09:00	Wigeon	120	freshwater marsh; feeding	CC
T.004	15/03/2024	09:15	Teal	60	freshwater marsh; feeding	CC
SV005	15/03/2024	09:35	Shoveler	45	freshwater marsh; feeding	CC
PT005	15/03/2024	10:00	Pintail	20	freshwater marsh; feeding	CC
GA003	15/03/2024	10:20	Gadwall	35	freshwater marsh; feeding	CC
H.006	15/03/2024	10:32	Grey Heron	3	freshwater marsh; feeding	CC
ET009	15/03/2024	11:05	Little Egret	9	freshwater marsh; feeding	CC
RK004	15/03/2024	11:30	Redshank	41	freshwater marsh; feeding	CC
RP001	15/03/2024	11:43	Ringed Plover	15	freshwater marsh; feeding	CC
RU004	15/03/2024	12:00	Ruff	5	freshwater marsh; feeding	CC
DN004	15/03/2024	13:35	Dunlin	9	freshwater marsh; feeding	CC
SN003	15/03/2024	13:45	Snipe	3	freshwater marsh; feeding	CC
MA002	15/03/2024	13:51	Mallard	25	freshwater marsh; feeding	CC
CO004	15/03/2024	14:00	Coot	2	freshwater marsh; feeding	CC



Ref.	Date	Time	Species	Number	Habitat and activity	Surveyor
GY001	15/03/2024	14:12	Garganey	2	freshwater marsh; feeding	CC
CU003	15/03/2024	14:59	Curlew	9	freshwater marsh; feeding	CC
GJ003	15/03/2024	15:00	Greylag Goose	32	freshwater marsh; feeding	CC
MS003	15/03/2024	15:05	Mute Swan	32	freshwater marsh; feeding	CC
WS003	15/03/2024	15:15	Whooper Swan	3	freshwater marsh; feeding	CC
MH002	15/03/2024	15:23	Moorhen	4	freshwater marsh; feeding	CC
RE001	15/03/2024		Redwing	1	freshwater marsh; flying	CC
MP002	15/03/2024		Meadow Pipit	1	freshwater marsh; flitting	CC



Map Legend

- Site Boundary
- 500m Bird Survey Radius
- Walkover Transects

Microsoft product screen shots reprinted with permission from Microsoft Corporation


Drawing Title	
Winter Walkover Transects	
Project Title	
Ballywater Wind Farm	
Drawn By	Checked By
AMcM	PM
Project No.	Drawing No.
230417	Fig. 2
Scale	Date
1:30,000	09/10/2024

MKO
 Planning and
 Environmental
 Consultants
 Tuam Road, Galway
 Ireland, H91 V9W9
 (0) 91 735611
 info@mkoland.ie
 www.mkoland.ie



Map Legend

- Site Boundary
- 500m Bird Survey Radius
- ➔ Flight Line

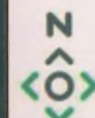

Microsoft product screen shots reprinted with permission from Microsoft Corporation

Drawing Title
Golden Plover Observations
Winter Walkover Survey

Project Title
Ballywater Wind Farm


Drawn By	Checked By
AMcM	PM
Project No.	Drawing No.
230417	Fig. 2.1
Scale	Date
1:30,000	09/10/2024

MKO
Planning and
Environmental
Consultants
Twin Road, Galway
Ireland, H91 V9W4
+353 (0) 91 775611
email info@mkoland.ie
Website: www.mkoland.ie



Map Legend

- Site Boundary
- 500m Bird Survey Radius
- Flight Line

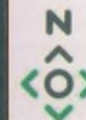

Drawing Title
Greenland White-fronted Goose
Observations Winter Walkover Survey

Project Title
Ballywater Wind Farm

Drawn By AMcM	Checked By PM
Project No. 230417	Drawing No. Fig. 2.2
Scale 1:30,000	Date 09/10/2024




MKO
Planning
and
Environmental
Consultants
Tussock Road, Galway
Ireland, H91 VV99
(0) 91 725611
info@mkoland.ie
www.mkoland.ie



Map Legend

-  Site Boundary
-  500m Bird Survey Radius
-  Flight Line

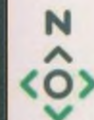

Microsoft product screen shots reprinted with permission from Microsoft Corporation

Drawing Title
Bar-tailed Godwit Observations
Winter Walkover Survey

Project Title
Ballywater Wind Farm


Drawn By AMcM	Checked By PM
Project No. 230417	Drawing No. Fig. 2.3
Scale 1:30,000	Date 09/10/2024

MKO
Planning and
Environmental
Consultants
Tuan Road, Galway
Ireland, H91 VW84
+353 (0) 91 756111
email: info@mkofireland.ie
Website: www.mkofireland.ie



Map Legend

- Site Boundary
- 500m Bird Survey Radius
- Flight Line

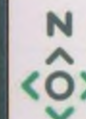

Drawing Title

Dunlin Observations Winter Walkover Survey

Project Title

Ballywater Wind Farm

Drawn By

AMCM

Checked By

PM

Project No.

230417

Drawing No.

Fig. 2.4

Scale

1:30,000

Date

09/10/2024




MKO
Planning and
Environmental
Consultants

Town Road, Galway
Ireland, H91 V9W4
(0) 91 725611
info@mkoland.ie
www.mkoland.ie



Map Legend

- Site Boundary
- 500m Bird Survey Radius
- Flight Line

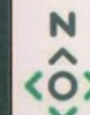

Drawing Title
Hen Harrier Observations Winter
Walkover Survey

Project Title
Ballywater Wind Farm


Drawn By AMcM	Checked By PM
Project No. 230417	Drawing No. Fig. 2.5
Scale 1:30,000	Date 09/10/2024

MKO
Planning and
Environmental
Consultants
Tuam Road, Galway
Ireland, H91 VW94
+353 (0) 91 725611
email: info@mkofireland.ie
Website: www.mkofireland.ie



Map Legend

- Site Boundary
- 500m Bird Survey Radius
- WWO_Transects
- ➔ Flight Line

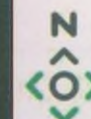

Drawing Title

Merlin Observations Winter Walkover Survey

Project Title

Ballywater Wind Farm

Drawn By

AMCM

Checked By

PM

Project No.

230417

Drawing No.

Fig. 2.6

Scale

1:30,000

Date

09/10/2024



MKO
Planning and
Environmental
Consultants
Tuan Road, Galway
Ireland, H91 VY89
(t) 01 725611
info@mkoland.ie
www.mkoland.ie

Microsoft product screen shots reprinted with permission from Microsoft Corporation



Map Legend

- Site Boundary
- 500m Bird Survey Radius
- Flight Line

N
O
E

Microsoft product screen shots reprinted with permission from Microsoft Corporation

Drawing Title
Little Egret Observations Winter Walkover Survey

Project Title
Ballywater Wind Farm


Drawn By AMcM	Checked By PM
Project No. 230417	Drawing No. Fig. 2.7
Scale 1:30,000	Date 09/10/2024

MKO
Planning and Environmental Consultants
Tuam Road, Galway
Ireland, H91 9W89
+353 (0) 91 770611
email: info@mkoinland.ie
Website: www.mkoinland.ie



Map Legend

- Site Boundary
- 500m Bird Survey Radius
- Flight Line

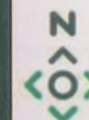

Drawing Title
Mediterranean Gull Observations
Winter Walkover Survey

Project Title
Ballywater Wind Farm

Drawn By AMcM	Checked By PM
Project No. 230417	Drawing No. Fig. 2.8
Scale 1:30,000	Date 10/10/2024



MKO
Planning and
Environmental
Consultants
Tuan Road, Galway
Ireland, H91 YW84
(0) 91 775611
info@mkofireland.ie
www.mkofireland.ie



Map Legend

- Site Boundary
- 500m Bird Survey Radius
- Flight Line



Drawing Title
Ruff Observations Winter Walkover Survey

Project Title
Ballywater Wind Farm

Drawn By AMcM	Checked By PM
Project No. 230417	Drawing No. Fig. 2.9
Scale 1:30,000	Date 10/10/2024

MKO
Planning and Environmental Consultants
Tuam Road, Galway
Ireland, H91 V9W9
+353 (0) 91 729611
email: info@mkofireland.ie
Website: www.mkofireland.ie



Map Legend

-  Site Boundary
-  500m Bird Survey Radius
-  Flight Line



Microsoft product screen shots reprinted with permission from Microsoft Corporation

Drawing Title
Whooper Swan Observations
Winter Walkover Survey

Project Title
Ballywater Wind Farm


Drawn By AMcM	Checked By PM
Project No. 230417	Drawing No. Fig. 2.10
Scale 1:30,000	Date 10/10/2024

MKO
Planning and
Environmental
Consultants
Tuan Road, Galway
Ireland, H91 VWB
(0) 91 735611
info@mkoreland.ie
www.mkoreland.ie



Map Legend

- Site Boundary
- 500m Bird Survey Radius
- Flight Line

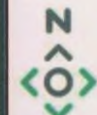

Drawing Title

Lapwing Observations Winter Walkover Survey

Project Title

Ballywater Wind Farm

Drawn By

AMcM

Checked By

PM

Project No.

230417

Drawing No.

Fig. 2.11

Scale

1:30,000

Date

10/10/2024




MKO
Planning and
Environmental
Consultants
Tuam Road, Galway
Ireland, H91 VW94
+353 (0) 91 735611
email: info@mkofireland.ie
Website: www.mkofireland.ie



Map Legend

- Site Boundary
- 500m Bird Survey Radius
- Flight Line

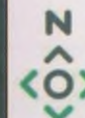

Drawing Title
Wigeon Observations Winter Walkover Survey

Project Title
Ballywater Wind Farm

Drawn By AMcM	Checked By PM
Project No. 230417	Drawing No. Fig. 2.12
Scale 1:30,000	Date 10/10/2024




MKO
Planning and
Environmental
Consultants
Tuan Road, Galway
Ireland, H91 V9W9
(0) 91 775611
info@mkoland.ie
www.mkoland.ie



Map Legend

-  Site Boundary
-  500m Bird Survey Radius
-  Flight Line

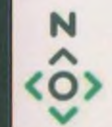

Microsoft product screen shots reprinted with permission from Microsoft Corporation

K.001


Drawing Title	
Kestrel Observations Winter Walkover Survey	
Project Title	
Ballywater Wind Farm	
Drawn By	Checked By
AMCM	PM
Project No.	Drawing No.
230417	Fig. 2.13
Scale	Date
1:30,000	10/10/2024

 MKO
Planning and Environmental Consultants
Tuam Road, Galway
Ireland, H91 VV89
+353 (0) 91 775611
email: info@mkoinland.ie
Website: www.mkoinland.ie



Map Legend

- Site Boundary
- 500m Bird Survey Radius
- Flight Line

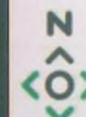

Drawing Title
Bar-tailed Godwit Observations
Winter Walkover Survey

Project Title
Ballywater Wind Farm

Drawn By	Checked By
AMCM	PM
Project No.	Drawing No.
230417	Fig. 2.14
Scale	Date
1:30,000	10/10/2024




MKO
Planning and
Environmental
Consultants
Tuan Road, Galway
Ireland, H91 V9W9
(0) 91 725611
info@mkofireland.ie
www.mkofireland.ie



Map Legend

- Site Boundary
- 500m Bird Survey Radius
- Flight Line

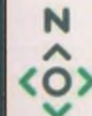

Drawing Title
Curlew Observations Winter Walkover Survey

Project Title
Ballywater Wind Farm


Drawn By AMcM	Checked By PM
Project No. 230417	Drawing No. Fig. 2.15
Scale 1:30,000	Date 10/10/2024

MKO
Planning and Environmental Consultants
Tuam Road, Galway
Ireland, H91 V8W4
+353 (0) 91 775611
email: info@mkofireland.ie
Website: www.mkofireland.ie



Map Legend

- Site Boundary
- 500m Bird Survey Radius
- Flight Line

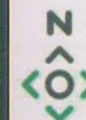

Drawing Title
Curlew Sandpiper Observations
Winter Walkover Survey

Project Title
Ballywater Wind Farm


Drawn By AMcM	Checked By PM
Project No. 230417	Drawing No. Fig. 2.16
Scale 1:30,000	Date 10/10/2024

MKO
Planning and
Environmental
Consultants
Tuan Road, H91 VWP
Ireland
(0) 91 735611
info@mkofireland.ie
www.mkofireland.ie



Map Legend

- Site Boundary
- 500m Bird Survey Radius
- Flight Line

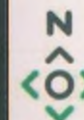

Drawing Title
Meadow Pipit Observations
Winter Walkover Survey

Project Title
Ballywater Wind Farm


Drawn By AMcM	Checked By PM
Project No. 230417	Drawing No. Fig. 2.17
Scale 1:30,000	Date 10/10/2024

MKO
Planning and
Environmental
Consultants
Tuam Road, Galway
Ireland, H91 VW94
+353 (0) 91 756111
email: info@mkoinland.ie
Website: www.mkoinland.ie



Map Legend

- Site Boundary
- 500m Bird Survey Radius
- ➔ Flight Line

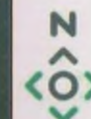

Drawing Title
Redshank Observations Winter Walkover Survey

Project Title
Ballywater Wind Farm

Drawn By AMcM	Checked By PM
Project No. 230417	Drawing No. Fig. 2.18
Scale 1:30,000	Date 10/10/2024



MKO
Planning and
Environmental
Consultants
Tuscan Road, H91, W99
Ireland
(0) 91 735611
info@mkoland.ie
www.mkoland.ie



Map Legend

- Site Boundary
- 500m Bird Survey Radius
- Flight Line

Microsoft product screen shots reprinted with permission from Microsoft Corporation

SP001

Drawing Title Scaup Observations Winter Walkover Survey	
Project Title Ballywater Wind Farm	
Drawn By AMcM	Checked By PM
Project No. 230417	Drawing No. Fig. 2.19
Scale 1:30,000	Date 10/10/2024

MKO
Planning and Environmental Consultants
Tuam Road, Galway
Ireland, H91 V8W4
+353 (0) 91 725611
email: info@mkoland.ie
Website: www.mkoland.ie



Map Legend

- Site Boundary
- 500m Bird Survey Radius
- Flight Line



Drawing Title
Shoveler Observations Winter Walkover Survey

Project Title
Ballywater Wind Farm

Drawn By AMcM	Checked By PM
Project No. 230417	Drawing No. Fig. 2.20
Scale 1:30,000	Date 10/10/2024




MKO
Planning and
Environmental
Consultants
Team Road, Galway
V98
(01) 91 735611
mkoinfo@mkoinfo.ie
www.mkoinfo.ie



Map Legend

- Site Boundary
- 500m Bird Survey Radius
- ➔ Flight Line

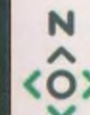

Drawing Title

Snipe Observations Winter Walkover Survey

Project Title

Ballywater Wind Farm

Drawn By
AMcM

Checked By
PM

Project No.
230417

Drawing No.
Fig. 2.21

Scale
1:30,000

Date
10/10/2024



MKO
Planning and
Environmental
Consultants
Twinn Road, Galway
Ireland, H91 VWP
+353 (0) 91 775611
email: info@mkoland.ie
Website: www.mkoland.ie



Map Legend

- Site Boundary
- 500m Bird Survey Radius
- Flight Line



Drawing Title
Sparrowhawk Observations
Winter Walkover Survey

Project Title
Ballywater Wind Farm

Drawn By AMCM	Checked By PM
Project No. 230417	Drawing No. Fig. 2.22
Scale 1:30,000	Date 10/10/2024



MKO
Planning and
Environmental
Consultants
Team Road, Galway
Ireland, H91 V9W9
(0) 91 735611
info@mkofireland.ie
www.mkofireland.ie

Table 2.3 Waterbird Distribution and Abundance Survey data

Ref.	Location	Date	Time	Species	Number	Habitat and activity	Surveyor
LG001	Old Bawn Beach	13/10/2023	09:00	Little Grebe	1	marsh; flying	CC
H.001	Old Bawn Beach	13/10/2023	09:02	Grey Heron	2	marsh; hunting	CC
MA001	Old Bawn Beach	13/10/2023	09:04	Mallard	7	marsh; feeding	CC
SN001	Old Bawn Beach	13/10/2023	09:05	Snipe	8	marsh; flying	CC
GP001	Old Bawn Beach	13/10/2023	09:07	Golden Plover	100	marsh; flying	CC
WN001	Old Bawn Beach	13/10/2023	09:20	Wigeon	9	marsh; feeding	CC
GJ001	Old Bawn Beach	13/10/2023	09:22	Greylag Goose	6	marsh; feeding	CC
MS001	Old Bawn Beach	13/10/2023	09:31	Mute Swan	3	marsh; feeding	CC
ET001	Old Bawn Beach	13/10/2023	09:33	Little Egret	4	marsh; feeding	CC
WA001	Old Bawn Beach	13/10/2023	09:44	Water Rail	3	marsh; feeding	CC
T.001	Templederry	13/10/2023	10:10	Teal	22	marsh; feeding	CC
MA002	Templederry	13/10/2023	10:12	Mallard	16	marsh; feeding	CC
WN002	Templederry	13/10/2023	10:13	Wigeon	44	marsh; feeding	CC
MS002	Templederry	13/10/2023	10:15	Mute Swan	8	marsh; feeding	CC
H.002	Templederry	13/10/2023	10:19	Grey Heron	3	marsh; feeding	CC
BH001	Templederry	13/10/2023	10:24	Black-headed Gull	80	marsh; feeding	CC
MU001	Templederry	13/10/2023	10:26	Mediterranean Gull	1	marsh; feeding	CC
LB001	Templederry	13/10/2023	10:35	Lesser Black-backed Gull	4	marsh; feeding	CC
GP002	Templederry	13/10/2023	10:37	Golden Plover	550	marsh; flying	CC
CU001	Templederry	13/10/2023	10:39	Curlew	67	marsh; flying	CC
BW001	Templederry	13/10/2023	10:51	Black-tailed Godwit	140	marsh; feeding	CC
BA001	Templederry	13/10/2023	10:54	Bar-tailed Godwit	1	marsh; feeding	CC
SN002	Templederry	13/10/2023	10:55	Snipe	7	marsh; feeding	CC
HG001	Templederry	13/10/2023	10:56	Herring Gull	6	marsh; feeding	CC
L.001	Templederry	13/10/2023	11:00	Lapwing	11	marsh; feeding	CC
RU001	Templederry	13/10/2023	11:03	Ruff	4	marsh; feeding	CC
CO001	Templederry	13/10/2023	11:10	Coot	8	marsh; feeding	CC
GP003	Ballinoulart Beach	13/10/2023	11:35	Golden Plover	600	marsh; feeding	CC

Ref.	Location	Date	Time	Species	Number	Habitat and activity	Surveyor
BW002	Ballinoulart Beach	13/10/2023	11:44	Black-tailed Godwit	200	marsh; feeding	CC
BA002	Ballinoulart Beach	13/10/2023	11:46	Bar-tailed Godwit	1	marsh; feeding	CC
SN003	Ballinoulart Beach	13/10/2023	11:50	Snipe	11	marsh; feeding	CC
RK001	Ballinoulart Beach	13/10/2023	12:00	Redshank	4	marsh; feeding	CC
DN001	Fodagh	13/10/2023	12:01	Dunlin	6	marsh; feeding	CC
RU002	Fodagh	13/10/2023	12:03	Ruff	4	marsh; feeding	CC
BH002	Fodagh	13/10/2023	12:04	Black-headed Gull	220	marsh; feeding	CC
MU002	Fodagh	13/10/2023	12:07	Mediterranean Gull	2	marsh; feeding	CC
GJ002	Fodagh	13/10/2023	12:09	Greylag Goose	33	marsh; feeding	CC
PG001	Fodagh	13/10/2023	12:11	Pink-footed Goose	2	marsh; feeding	CC
H.003	Fodagh	13/10/2023	12:14	Grey Heron	4	marsh; feeding	CC
CO002	Fodagh	13/10/2023	12:15	Coot	1	marsh; feeding	CC
EC001	Fodagh	13/10/2023	12:16	Cattle Egret	2	marsh; feeding	CC
WA002	Fodagh	13/10/2023	12:17	Water Rail	4	marsh; feeding	CC
WN003	Fodagh	13/10/2023	12:18	Wigeon	110	marsh; feeding	CC
T.002	Fodagh	13/10/2023	12:19	Teal	333	marsh; feeding	CC
SV001	Fodagh	13/10/2023	12:21	Shoveler	30	marsh; feeding	CC
PT001	Fodagh	13/10/2023	12:24	Pintail	15	marsh; feeding	CC
TU001	Fodagh	13/10/2023	13:33	Tufted Duck	6	marsh; feeding	CC
ET002	Fodagh	13/10/2023	13:36	Little Egret	4	marsh; feeding	CC
WS001	Fodagh	13/10/2023	13:37	Whooper Swan	8	marsh; feeding	CC
RU003	Ballywater Lower	13/10/2023	13:41	Ruff	1	wet grassland; feeding	CC
GJ003	Ballywater Lower	13/10/2023	13:51	Greylag Goose	6	wet grassland; feeding	CC
MS003	Ballywater Lower	13/10/2023	13:56	Mute Swan	13	wet grassland; feeding	CC
WS002	Ballywater Lower	13/10/2023	13:59	Whooper Swan	9	wet grassland; feeding	CC
MA003	Ballywater Lower	13/10/2023	14:10	Mallard	5	wet grassland; feeding	CC
L.002	Ballywater Lower	13/10/2023	14:33	Lapwing	3	wet grassland; feeding	CC
ET003	Bog and Warren	13/10/2023	15:00	Little Egret	1	marsh; feeding	CC
H.004	Bog and Warren	13/10/2023	15:02	Grey Heron	3	marsh; feeding	CC

Ref.	Location	Date	Time	Species	Number	Habitat and activity	Surveyor
SN004	Bog and Warren	13/10/2023	15:05	Snipe	2	marsh; feeding	CC
GP004	Bog and Warren	13/10/2023	15:10	Golden Plover	11	marsh; feeding	CC
MH001	Bog and Warren	13/10/2023	15:13	Moorhen	3	marsh; feeding	CC
OC001	Old Bawn beach	13/10/2023	15:40	Oystercatcher	3	sand shores; feeding	CC
CA001	Old Bawn beach	13/10/2023	15:42	Cormorant	1	open marine water; feeding	CC
SA001	Old Bawn beach	13/10/2023	15:51	Shag	2	open marine water; feeding	CC
GX001	Old Bawn beach	13/10/2023	16:00	Gannet	7	open marine water; feeding	CC
RP001	Old Bawn beach	13/10/2023	16:01	Ringed Plover	2	sand shores; feeding	CC
RH001	Old Bawn beach	13/10/2023	16:15	Red-throated Diver	1	open marine water; feeding	CC
HG002	Glenbeg Head	27/10/2023	08:00	Herring Gull	15	open marine water; feeding	CC
CA002	Glenbeg Head	27/10/2023	08:05	Cormorant	3	open marine water; feeding	CC
SA002	Glenbeg Head	27/10/2023	08:07	Shag	2	open marine water; feeding	CC
RH002	Glenbeg Head	27/10/2023	08:10	Red-throated Diver	1	open marine water; feeding	CC
TT001	Glenbeg Head	27/10/2023	08:16	Turnstone	3	open marine water; feeding	CC
GB001	Glenbeg Head	27/10/2023	08:29	Great Black-backed Gull	2	open marine water; flying	CC
BH003	Glenbeg Head	27/10/2023	09:10	Black-headed Gull	2	open marine water; feeding	CC
RH003	Pollshone Head	27/10/2023	09:15	Red-throated Diver	4	open marine water; feeding	CC
GB002	Pollshone Head	27/10/2023	09:22	Great Black-backed Gull	2	open marine water; feeding	CC
CA003	Pollshone Head	27/10/2023	09:30	Cormorant	1	open marine water; feeding	CC
SA003	Pollshone Head	27/10/2023	09:44	Shag	3	open marine water; feeding	CC
HG003	Pollshone Head	27/10/2023	09:47	Herring Gull	7	open marine water; feeding	CC
CA004	Roney Point	27/10/2023	10:20	Cormorant	2	open marine water; feeding	CC
HG004	Roney Point	27/10/2023	10:22	Herring Gull	4	open marine water; flying	CC
DN002	Roney Point	27/10/2023	10:31	Dunlin	5	open marine water; flying	CC
TT002	Roney Point	27/10/2023	10:50	Turnstone	3	open marine water; feeding	CC
RH004	Roney Point	27/10/2023	11:00	Red-throated Diver	2	open marine water; feeding	CC
MU003	Glasscarrig Point	27/10/2023	11:35	Mediterranean Gull	1	open marine water; feeding	CC
WN004	Glasscarrig Point	27/10/2023	11:41	Wigeon	3	open marine water; flying	CC
T.003	Glasscarrig Point	27/10/2023	11:58	Teal	6	open marine water; flying	CC

Ref.	Location	Date	Time	Species	Number	Habitat and activity	Surveyor
HG005	Glasscarrig Point	27/10/2023	12:00	Herring Gull	6	open marine water; flying	CC
SA004	Cahore Point	27/10/2023	12:51	Shag	1	open marine water; feeding	CC
CA005	Cahore Point	27/10/2023	12:58	Cormorant	2	open marine water; feeding	CC
BH004	Cahore Point	27/10/2023	13:00	Black-headed Gull	6	open marine water; feeding	CC
HG006	Cahore Point	27/10/2023	13:10	Herring Gull	9	open marine water; feeding	CC
RH005	Cahore Point	27/10/2023	13:15	Red-throated Diver	2	open marine water; feeding	CC
PT002	Cahore Marsh	27/10/2023	13:45	Pintail	19	freshwater marsh; feeding	CC
MA004	Cahore Marsh	27/10/2023	13:48	Mallard	22	freshwater marsh; feeding	CC
WN005	Cahore Marsh	27/10/2023	13:50	Wigeon	170	freshwater marsh; feeding	CC
T.004	Cahore Marsh	27/10/2023	13:52	Teal	60	freshwater marsh; feeding	CC
H.005	Cahore Marsh	27/10/2023	13:59	Grey Heron	2	freshwater marsh; feeding	CC
MS004	Cahore Marsh	27/10/2023	14:00	Mute Swan	22	freshwater marsh; feeding	CC
WS003	Cahore Marsh	27/10/2023	14:05	Whooper Swan	3	freshwater marsh; feeding	CC
GJ004	Cahore Marsh	27/10/2023	14:06	Greylag Goose	65	freshwater marsh; feeding	CC
PG002	Cahore Marsh	27/10/2023	14:11	Pink-footed Goose	2	freshwater marsh; feeding	CC
BW003	Cahore Marsh	27/10/2023	14:30	Black-tailed Godwit	9	freshwater marsh; feeding	CC
DN003	Cahore Marsh	27/10/2023	14:42	Dunlin	26	freshwater marsh; feeding	CC
GP005	Cahore Marsh	27/10/2023	14:52	Golden Plover	350	freshwater marsh; feeding	CC
BW004	Cahore Marsh	27/10/2023	14:55	Black-tailed Godwit	260	freshwater marsh; feeding	CC
RU004	Cahore Marsh	27/10/2023	14:56	Ruff	7	freshwater marsh; feeding	CC
ET004	Cahore Marsh	27/10/2023	14:59	Little Egret	3	freshwater marsh; feeding	CC
HG007	Morriscastle Beach	27/10/2023	15:15	Herring Gull	8	open marine water; feeding	CC
SA005	Morriscastle Beach	27/10/2023	15:22	Shag	2	open marine water; feeding	CC
CA006	Morriscastle Beach	27/10/2023	15:29	Cormorant	6	open marine water; feeding	CC
H.006	Ballinoulart Beach	07/11/2023	09:30	Grey Heron	3	freshwater marsh; feeding, flying	CC
WN006	Ballinoulart Beach	07/11/2023	09:33	Wigeon	60	freshwater marsh; feeding, flying	CC
T.005	Ballinoulart Beach	07/11/2023	09:39	Teal	22	freshwater marsh; feeding, flying	CC
RK002	Ballinoulart Beach	07/11/2023	09:40	Redshank	4	freshwater marsh; feeding, flying	CC
MH002	Ballinoulart Beach	07/11/2023	09:41	Moorhen	1	freshwater marsh; feeding	CC



Ref.	Location	Date	Time	Species	Number	Habitat and activity	Surveyor
GA001	Ballinoulart Beach	07/11/2023	10:00	Gadwall	11	freshwater marsh; feeding, flying	CC
MU004	Ballinoulart Beach	07/11/2023	10:15	Mediterranean Gull	2	freshwater marsh; flying	CC
SV002	Ballinoulart Beach	07/11/2023	10:23	Shoveler	6	freshwater marsh; feeding	CC
RU005	Ballinoulart Beach	07/11/2023	10:25	Ruff	1	freshwater marsh; flying	CC
GP006	Fodagh	07/11/2023	10:30	Golden Plover	600	freshwater marsh; feeding	CC
BW005	Fodagh	07/11/2023	10:33	Black-tailed Godwit	300	freshwater marsh; feeding	CC
GJ005	Fodagh	07/11/2023	10:36	Greylag Goose	86	freshwater marsh; feeding	CC
PG003	Fodagh	07/11/2023	10:38	Pink-footed Goose	3	freshwater marsh; feeding	CC
WS004	Fodagh	07/11/2023	10:41	Whooper Swan	9	freshwater marsh; feeding	CC
MS005	Fodagh	07/11/2023	10:46	Mute Swan	10	freshwater marsh; feeding	CC
MU005	Fodagh	07/11/2023	10:50	Mediterranean Gull	3	freshwater marsh; feeding	CC
H.007	Fodagh	07/11/2023	10:55	Grey Heron	1	freshwater marsh; feeding	CC
BH005	Fodagh	07/11/2023	11:01	Black-headed Gull	66	freshwater marsh; feeding, flying	CC
CM001	Fodagh	07/11/2023	11:11	Common Gull	6	freshwater marsh; feeding, flying	CC
LB002	Fodagh	07/11/2023	11:16	Lesser Black-backed Gull	14	freshwater marsh; washing	CC
HG008	Fodagh	07/11/2023	11:22	Herring Gull	9	freshwater marsh; washing	CC
GB003	Fodagh	07/11/2023	11:24	Great Black-backed Gull	6	freshwater marsh; roosting	CC
RU006	Fodagh	07/11/2023	11:26	Ruff	7	freshwater marsh; feeding, flying, flock of 7 together at times.	CC
AC001	Old Bawn Beach	07/11/2023	11:30	Arctic Skua	1	freshwater marsh; flying, juvenile flying from north to south over the marsh.	CC
EC002	Old Bawn Beach	07/11/2023	11:32	Cattle Egret	2	freshwater marsh; standing, with cattle in the marsh	CC
ET005	Old Bawn Beach	07/11/2023	11:36	Little Egret	4	freshwater marsh; feeding	CC
H.008	Old Bawn Beach	07/11/2023	11:49	Grey Heron	1	freshwater marsh; feeding	CC
WN007	Old Bawn Beach	07/11/2023	11:52	Wigeon	45	freshwater marsh; feeding	CC
T.006	Old Bawn Beach	07/11/2023	12:00	Teal	22	freshwater marsh; feeding	CC
PT003	Old Bawn Beach	07/11/2023	12:03	Pintail	30	freshwater marsh; feeding	CC
SV003	Old Bawn Beach	07/11/2023	12:04	Shoveler	40	freshwater marsh; feeding	CC
BW006	Old Bawn Beach	07/11/2023	12:06	Black-tailed Godwit	60	freshwater marsh; feeding	CC
DN004	Old Bawn Beach	07/11/2023	12:07	Dunlin	30	freshwater marsh; feeding	CC



Ref.	Location	Date	Time	Species	Number	Habitat and activity	Surveyor
MH003	Old Bawn Beach	07/11/2023	12:09	Moorhen	1	freshwater marsh; feeding	CC
LG002	Templederry	07/11/2023	12:11	Little Grebe	1	freshwater marsh; feeding	CC
PT004	Templederry	07/11/2023	12:13	Pintail	20	freshwater marsh; feeding	CC
WN008	Templederry	07/11/2023	12:15	Wigeon	95	freshwater marsh; feeding	CC
T.007	Templederry	07/11/2023	12:20	Teal	80	freshwater marsh; feeding	CC
SV004	Templederry	07/11/2023	12:21	Shoveler	45	freshwater marsh; feeding	CC
H.009	Templederry	07/11/2023	12:22	Grey Heron	2	freshwater marsh; feeding	CC
CO003	Templederry	07/11/2023	12:26	Coot	2	freshwater marsh; feeding	CC
RK003	Templederry	07/11/2023	12:28	Redshank	11	freshwater marsh; feeding	CC
BH006	Templederry	07/11/2023	12:29	Black-headed Gull	66	freshwater marsh; flying	CC
GP007	Templederry	07/11/2023	12:30	Golden Plover	250	freshwater marsh; flying	CC
RH006	Cahore Point	07/11/2023	12:40	Red-throated Diver	3	open marine water; feeding	CC
CA007	Cahore Point	07/11/2023	12:49	Cormorant	1	open marine water; feeding	CC
SA006	Cahore Point	07/11/2023	12:50	Shag	3	open marine water; flying	CC
GB004	Cahore Point	07/11/2023	13:10	Great Black-backed Gull	2	open marine water; feeding	CC
BH007	Cahore Point	07/11/2023	13:20	Black-headed Gull	11	open marine water; flying	CC
HG009	Cahore Point	07/11/2023	13:21	Herring Gull	19	open marine water; flying	CC
LB003	Cahore Point	07/11/2023	13:23	Lesser Black-backed Gull	2	open marine water; flying	CC
HG010	Glasscarrig Point	07/11/2023	13:24	Herring Gull	30	open marine water; feeding	CC
CA008	Glasscarrig Point	07/11/2023	13:25	Cormorant	2	open marine water; feeding	CC
SA007	Glasscarrig Point	07/11/2023	13:26	Shag	3	open marine water; feeding	CC
RH007	Glasscarrig Point	07/11/2023	13:27	Red-throated Diver	4	open marine water; feeding	CC
TT003	Glasscarrig Point	07/11/2023	13:28	Turnstone	6	rocky sea cliffs; feeding	CC
GB005	Glasscarrig Point	07/11/2023	13:29	Great Black-backed Gull	2	open marine water; feeding	CC
GU001	Glasscarrig Point	07/11/2023	13:30	Guillemot	2	open marine water; feeding	CC
RH008	Roney Point	07/11/2023	13:45	Red-throated Diver	3	open marine water; feeding	CC
HG011	Roney Point	07/11/2023	13:50	Herring Gull	10	open marine water; feeding	CC
GB006	Roney Point	07/11/2023	13:51	Great Black-backed Gull	1	open marine water; feeding	CC
BH008	Roney Point	07/11/2023	13:53	Black-headed Gull	6	open marine water; feeding	CC

Ref.	Location	Date	Time	Species	Number	Habitat and activity	Surveyor
MU006	Roney Point	07/11/2023	13:55	Mediterranean Gull	1	open marine water; feeding	CC
CA009	Pollshone Head	07/11/2023	13:59	Cormorant	2	open marine water; feeding	CC
RA001	Pollshone Head	07/11/2023	14:00	Razorbill	1	open marine water; feeding	CC
HG012	Pollshone Head	07/11/2023	14:02	Herring Gull	20	open marine water; feeding	CC
GB007	Pollshone Head	07/11/2023	14:04	Great Black-backed Gull	3	open marine water; feeding	CC
SA008	Pollshone Head	07/11/2023	14:05	Shag	4	open marine water; feeding	CC
RH009	Pollshone Head	07/11/2023	14:15	Red-throated Diver	5	open marine water; feeding	CC
CA010	Glenbeg Head	07/11/2023	14:18	Cormorant	3	open marine water; feeding	CC
SA009	Glenbeg Head	07/11/2023	14:20	Shag	1	open marine water; feeding	CC
TT004	Glenbeg Head	07/11/2023	14:22	Turnstone	9	rocky sea cliffs; feeding	CC
OC002	Glenbeg Head	07/11/2023	14:23	Oystercatcher	4	rocky sea cliffs; feeding	CC
RK004	Glenbeg Head	07/11/2023	14:26	Redshank	2	rocky sea cliffs; feeding	CC
RH010	Morriscastle Beach	07/11/2023	14:50	Red-throated Diver	1	open marine water; feeding	CC
CA011	Morriscastle Beach	07/11/2023	14:55	Cormorant	2	open marine water; feeding	CC
SA010	Morriscastle Beach	07/11/2023	14:57	Shag	2	open marine water; feeding	CC
DN005	Morriscastle Beach	07/11/2023	14:59	Dunlin	3	sand shores; feeding	CC
RH011	Tinnaberna	07/11/2023	15:00	Red-throated Diver	3	open marine water; feeding	CC
CA012	Tinnaberna	07/11/2023	15:10	Cormorant	1	open marine water; feeding	CC
SA011	Tinnaberna	07/11/2023	15:15	Shag	1	open marine water; feeding	CC
HG013	Tinnaberna	07/11/2023	15:20	Herring Gull	19	open marine water; feeding	CC
BH009	Tinnaberna	07/11/2023	15:22	Black-headed Gull	37	open marine water; feeding	CC
GU002	Tinnaberna	07/11/2023	15:30	Guillemot	2	open marine water; feeding	CC
SA012	Cahore Point	28/11/2023	09:00	Shag	1	open marine water; feeding	CC
RH012	Cahore Point	28/11/2023	09:04	Red-throated Diver	3	open marine water; feeding	CC
HG014	Cahore Point	28/11/2023	09:11	Herring Gull	5	open marine water; feeding	CC
BH010	Cahore Point	28/11/2023	09:15	Black-headed Gull	7	open marine water; feeding	CC
CM002	Cahore Point	28/11/2023	09:20	Common Gull	3	open marine water; feeding	CC
MU007	Cahore Point	28/11/2023	09:21	Mediterranean Gull	1	open marine water; feeding	CC
TT005	Cahore Point	28/11/2023	09:25	Turnstone	3	rocky sea cliffs; feeding	CC



Ref.	Location	Date	Time	Species	Number	Habitat and activity	Surveyor
GB008	Cahore Point	28/11/2023	09:27	Great Black-backed Gull	2	open marine water; feeding	CC
HG015	Glasscarrig Point	28/11/2023	09:35	Herring Gull	16	open marine water; feeding	CC
BH011	Glasscarrig Point	28/11/2023	09:40	Black-headed Gull	22	open marine water; feeding	CC
SA013	Glasscarrig Point	28/11/2023	09:45	Shag	6	open marine water; feeding	CC
CA013	Glasscarrig Point	28/11/2023	09:49	Cormorant	2	open marine water; feeding	CC
CX001	Glasscarrig Point	28/11/2023	09:50	Common Scoter	2	open marine water; feeding	CC
SA014	Roney Point	28/11/2023	10:00	Shag	4	open marine water; feeding	CC
CA014	Roney Point	28/11/2023	10:04	Cormorant	2	open marine water; feeding	CC
GB009	Roney Point	28/11/2023	10:06	Great Black-backed Gull	3	open marine water; feeding	CC
RH013	Roney Point	28/11/2023	10:09	Red-throated Diver	2	open marine water; feeding	CC
HG016	Roney Point	28/11/2023	10:10	Herring Gull	17	open marine water; feeding	CC
RH014	Pollshone Head	28/11/2023	10:30	Red-throated Diver	3	open marine water; feeding	CC
SA015	Pollshone Head	28/11/2023	10:36	Shag	1	open marine water; feeding	CC
SA016	Glenbeg Head	28/11/2023	10:38	Shag	2	open marine water; feeding	CC
HG017	Glenbeg Head	28/11/2023	10:40	Herring Gull	11	open marine water; feeding	CC
BH012	Glenbeg Head	28/11/2023	10:50	Black-headed Gull	13	open marine water; feeding	CC
CA015	Morriscastle Beach	28/11/2023	11:10	Cormorant	1	open marine water; feeding	CC
BH013	Morriscastle Beach	28/11/2023	11:15	Black-headed Gull	11	open marine water; feeding	CC
SA017	Morriscastle Beach	28/11/2023	11:19	Shag	3	open marine water; feeding	CC
SA018	Tinnaberna	28/11/2023	11:23	Shag	9	open marine water; feeding	CC
RH015	Tinnaberna	28/11/2023	11:30	Red-throated Diver	6	open marine water; feeding	CC
WN009	Ballinoulart Beach	28/11/2023	11:50	Wigeon	60	freshwater marsh; feeding	CC
SV005	Ballinoulart Beach	28/11/2023	12:00	Shoveler	22	freshwater marsh; feeding	CC
CO004	Ballinoulart Beach	28/11/2023	12:03	Coot	3	freshwater marsh; feeding	CC
ET006	Ballinoulart Beach	28/11/2023	12:10	Little Egret	2	freshwater marsh; feeding	CC
RK005	Ballinoulart Beach	28/11/2023	12:15	Redshank	9	freshwater marsh; feeding	CC
DN006	Fodagh	28/11/2023	12:20	Dunlin	40	freshwater marsh; feeding	CC
GP008	Fodagh	28/11/2023	12:25	Golden Plover	150	freshwater marsh; feeding	CC
WS005	Fodagh	28/11/2023	12:30	Whooper Swan	16	freshwater marsh; feeding	CC

Ref.	Location	Date	Time	Species	Number	Habitat and activity	Surveyor
MS006	Fodagh	28/11/2023	12:33	Mute Swan	9	freshwater marsh; feeding	CC
PG004	Fodagh	28/11/2023	13:00	Pink-footed Goose	2	freshwater marsh; feeding	CC
GJ006	Fodagh	28/11/2023	13:15	Greylag Goose	86	freshwater marsh; feeding	CC
RU007	Fodagh	28/11/2023	13:22	Ruff	6	freshwater marsh; feeding	CC
BW007	Fodagh	28/11/2023	13:30	Black-tailed Godwit	100	freshwater marsh; feeding	CC
EC003	Templederry	28/11/2023	14:00	Cattle Egret	1	freshwater marsh; flying	CC
ET007	Templederry	28/11/2023	14:05	Little Egret	6	freshwater marsh; feeding	CC
WN010	Templederry	28/11/2023	14:10	Wigeon	150	freshwater marsh; feeding	CC
T.008	Templederry	28/11/2023	14:20	Teal	250	freshwater marsh; feeding	CC
TU002	Templederry	28/11/2023	14:26	Tufted Duck	2	freshwater marsh; feeding	CC
ET008	Old Bawn Beach	28/11/2023	14:45	Little Egret	4	freshwater marsh; feeding	CC
H.010	Old Bawn Beach	28/11/2023	14:50	Grey Heron	2	freshwater marsh; feeding	CC
T.009	Old Bawn Beach	28/11/2023	15:00	Teal	100	freshwater marsh; feeding	CC
WN011	Old Bawn Beach	28/11/2023	15:02	Wigeon	40	freshwater marsh; feeding	CC
RH016	Cahore Point	05/12/2023	09:00	Red-throated Diver	2	open marine water; feeding	CC
HG018	Cahore Point	05/12/2023	09:12	Herring Gull	7	open marine water; feeding	CC
BH014	Cahore Point	05/12/2023	09:33	Black-headed Gull	8	open marine water; feeding	CC
SA019	Cahore Point	05/12/2023	09:41	Shag	5	open marine water; feeding	CC
CA016	Glasscarrig Point	05/12/2023	10:12	Cormorant	2	open marine water; feeding	CC
SA020	Glasscarrig Point	05/12/2023	10:19	Shag	2	open marine water; feeding	CC
RH017	Glasscarrig Point	05/12/2023	10:22	Red-throated Diver	3	open marine water; feeding	CC
BH015	Glasscarrig Point	05/12/2023	10:30	Black-headed Gull	13	open marine water; feeding	CC
GB010	Roney Point	05/12/2023	11:12	Great Black-backed Gull	2	open marine water; feeding	CC
CA017	Roney Point	05/12/2023	11:16	Cormorant	3	open marine water; feeding	CC
DN007	Roney Point	05/12/2023	11:19	Dunlin	2	open marine water; flying	CC
RK006	Roney Point	05/12/2023	11:26	Redshank	6	open marine water; flying	CC
SA021	Roney Point	05/12/2023	11:29	Shag	9	open marine water; feeding	CC
GB011	Pollshone Head	05/12/2023	12:41	Great Black-backed Gull	4	open marine water; feeding	CC
HG019	Pollshone Head	05/12/2023	12:46	Herring Gull	33	open marine water; feeding	CC

Ref.	Location	Date	Time	Species	Number	Habitat and activity	Surveyor
SA022	Pollshone Head	05/12/2023	12:51	Shag	6	open marine water; feeding	CC
CA018	Pollshone Head	05/12/2023	12:55	Cormorant	1	open marine water; feeding	CC
RH018	Glenbeg Head	05/12/2023	13:32	Red-throated Diver	1	open marine water; feeding	CC
CA019	Glenbeg Head	05/12/2023	13:45	Cormorant	3	open marine water; feeding	CC
RA002	Ballinoulart Beach	05/12/2023	14:50	Razorbill	2	open marine water; feeding	CC
GU003	Ballinoulart Beach	05/12/2023	15:00	Guillemot	6	open marine water; feeding	CC
HG020	Ballinoulart Beach	05/12/2023	15:15	Herring Gull	32	open marine water; feeding	CC
CU002	Old Bawn	04/01/2024	10:00	Curlew	60	freshwater marsh; feeding	CC
BW008	Old Bawn	04/01/2024	10:03	Black-tailed Godwit	47	freshwater marsh; feeding	CC
EC004	Old Bawn	04/01/2024	10:05	Cattle Egret	2	freshwater marsh; feeding	CC
ET009	Old Bawn	04/01/2024	10:06	Little Egret	2	freshwater marsh; feeding	CC
RK007	Old Bawn	04/01/2024	10:10	Redshank	9	freshwater marsh; feeding	CC
WN012	Old Bawn	04/01/2024	10:12	Wigeon	80	freshwater marsh; feeding	CC
T.010	Old Bawn	04/01/2024	10:15	Teal	20	freshwater marsh; feeding	CC
MS007	Old Bawn	04/01/2024	10:20	Mute Swan	4	freshwater marsh; feeding	CC
BH016	Old Bawn	04/01/2024	10:23	Black-headed Gull	36	freshwater marsh; feeding	CC
CM003	Old Bawn	04/01/2024	10:25	Common Gull	12	freshwater marsh; feeding	CC
GB012	Old Bawn	04/01/2024	10:29	Great Black-backed Gull	2	freshwater marsh; feeding	CC
HG021	Old Bawn	04/01/2024	10:33	Herring Gull	11	freshwater marsh; feeding	CC
MH004	Old Bawn	04/01/2024	10:41	Moorhen	2	freshwater marsh; feeding	CC
L.003	Templederry	04/01/2024	11:02	Lapwing	230	freshwater marsh; feeding	CC
WS006	Templederry	04/01/2024	11:09	Whooper Swan	3	freshwater marsh; feeding	CC
WN013	Templederry	04/01/2024	11:15	Wigeon	88	freshwater marsh; feeding	CC
SV006	Templederry	04/01/2024	11:22	Shoveler	19	freshwater marsh; feeding	CC
T.011	Templederry	04/01/2024	11:31	Teal	69	freshwater marsh; feeding	CC
RK008	Templederry	04/01/2024	11:36	Redshank	6	freshwater marsh; feeding	CC
SP001	Templederry	04/01/2024	11:45	Scaup	1	freshwater marsh; feeding	CC
MS008	Templederry	04/01/2024	12:00	Mute Swan	14	freshwater marsh; feeding	CC
BH017	Templederry	04/01/2024	12:12	Black-headed Gull	300	freshwater marsh; feeding	CC

Ref.	Location	Date	Time	Species	Number	Habitat and activity	Surveyor
CM004	Templederry	04/01/2024	12:20	Common Gull	70	freshwater marsh; feeding	CC
DN008	Ballinoulart	04/01/2024	13:33	Dunlin	30	freshwater marsh; feeding	CC
BW009	Ballinoulart	04/01/2024	13:36	Black-tailed Godwit	167	freshwater marsh; feeding	CC
LB004	Ballinoulart	04/01/2024	13:41	Lesser Black-backed Gull	80	freshwater marsh; washing, resting	CC
CM005	Ballinoulart	04/01/2024	13:48	Common Gull	60	freshwater marsh; washing, resting	CC
BH018	Ballinoulart	04/01/2024	13:52	Black-headed Gull	250	freshwater marsh; washing, resting	CC
HG022	Ballinoulart	04/01/2024	13:56	Herring Gull	30	freshwater marsh; washing, resting	CC
RK009	Ballinoulart	04/01/2024	14:09	Redshank	3	freshwater marsh; feeding	CC
GP009	Ballinoulart	04/01/2024	14:11	Golden Plover	9	freshwater marsh; feeding	CC
MS009	Ballinoulart	04/01/2024	14:19	Mute Swan	3	freshwater marsh; feeding	CC
H.011	Ballinoulart	04/01/2024	14:20	Grey Heron	2	freshwater marsh; feeding	CC
L.004	Ballinoulart	04/01/2024	14:22	Lapwing	16	freshwater marsh; feeding	CC
WN014	Ballinoulart	04/01/2024	14:27	Wigeon	45	freshwater marsh; feeding	CC
T.012	Ballinoulart	04/01/2024	14:28	Teal	21	freshwater marsh; feeding	CC
SV007	Ballinoulart	04/01/2024	14:30	Shoveler	26	freshwater marsh; feeding	CC
GP010	Fodagh	04/01/2024	15:30	Golden Plover	330	freshwater marsh; feeding, resting	CC
L.005	Fodagh	04/01/2024	15:32	Lapwing	210	freshwater marsh; feeding	CC
CU003	Fodagh	04/01/2024	15:36	Curlew	57	freshwater marsh; feeding	CC
RU008	Fodagh	04/01/2024	15:39	Ruff	5	freshwater marsh; feeding	CC
DN009	Fodagh	04/01/2024	15:42	Dunlin	41	freshwater marsh; feeding	CC
T.013	Fodagh	04/01/2024	15:48	Teal	62	freshwater marsh; feeding	CC
WS007	Fodagh	04/01/2024	15:53	Whooper Swan	12	freshwater marsh; feeding	CC
GJ007	Fodagh	04/01/2024	16:00	Greylag Goose	68	freshwater marsh; feeding	CC
PG005	Fodagh	04/01/2024	16:11	Pink-footed Goose	3	freshwater marsh; feeding	CC
CA020	Cahore Point	10/01/2024	07:55	Cormorant	2	open marine water; feeding	CC
GU004	Cahore Point	10/01/2024	08:09	Guillemot	7	open marine water; feeding	CC
SA023	Cahore Point	10/01/2024	08:20	Shag	4	open marine water; feeding	CC
TY001	Cahore Point	10/01/2024	08:25	Black Guillemot	3	open marine water; feeding	CC
RA003	Glasscarrig Point	10/01/2024	09:00	Razorbill	6	open marine water; feeding	CC

Ref.	Location	Date	Time	Species	Number	Habitat and activity	Surveyor
RH019	Glasscarrig Point	10/01/2024	09:11	Red-throated Diver	2	open marine water; feeding	CC
GB013	Glasscarrig Point	10/01/2024	09:12	Great Black-backed Gull	1	open marine water; feeding	CC
HG023	Roney Point	10/01/2024	09:30	Herring Gull	19	open marine water; feeding	CC
CA021	Roney Point	10/01/2024	09:36	Cormorant	1	open marine water; feeding	CC
RH020	Roney Point	10/01/2024	10:00	Red-throated Diver	3	open marine water; feeding	CC
SA024	Pollshone Head	10/01/2024	11:00	Shag	2	open marine water; feeding	CC
CA022	Pollshone Head	10/01/2024	11:22	Cormorant	1	open marine water; feeding	CC
CX002	Pollshone Head	10/01/2024	11:28	Common Scoter	9	open marine water; flying	CC
RH021	Glenbeg Head	10/01/2024	12:00	Red-throated Diver	5	open marine water; feeding	CC
TT006	Glenbeg Head	10/01/2024	12:12	Turnstone	6	open marine water; flying	CC
MA005	Glenbeg Head	10/01/2024	12:26	Mallard	3	open marine water; flying	CC
RH022	Glenbeg Head	10/01/2024	12:31	Red-throated Diver	2	open marine water; feeding	CC
SA025	Glenbeg Head	10/01/2024	12:46	Shag	4	open marine water; feeding	CC
GU005	Glenbeg Head	10/01/2024	12:48	Guillemot	5	open marine water; feeding	CC
BH019	Tinnaberna	10/01/2024	13:15	Black-headed Gull	11	open marine water; feeding	CC
MU008	Tinnaberna	10/01/2024	13:29	Mediterranean Gull	2	open marine water; feeding	CC
LB005	Tinnaberna	10/01/2024	13:32	Lesser Black-backed Gull	1	open marine water; flying	CC
CM006	Tinnaberna	10/01/2024	13:45	Common Gull	16	open marine water; feeding	CC
HG024	Ballyvaldon beach	30/01/2024	09:00	Herring Gull	9	open marine water; feeding	CC
RH023	Ballyvaldon beach	30/01/2024	09:05	Red-throated Diver	2	open marine water; feeding	CC
BH020	Ballyvaldon beach	30/01/2024	09:15	Black-headed Gull	22	open marine water; feeding	CC
CM007	Ballyvaldon beach	30/01/2024	09:22	Common Gull	19	open marine water; feeding	CC
SS001	Ballyvaldon beach	30/01/2024	09:41	Sanderling	7	sand shores; feeding	CC
SA026	Tinnaberna	30/01/2024	10:10	Shag	2	open marine water; feeding	CC
CA023	Tinnaberna	30/01/2024	10:15	Cormorant	1	open marine water; feeding	CC
OC003	Tinnaberna	30/01/2024	10:21	Oystercatcher	3	sand shores; feeding	CC
RH024	Tinnaberna	30/01/2024	10:30	Red-throated Diver	3	open marine water; feeding	CC
CA024	Ballinoulart	30/01/2024	11:00	Cormorant	1	open marine water; feeding	CC
GB014	Ballinoulart	30/01/2024	11:09	Great Black-backed Gull	2	open marine water; feeding	CC

Ref.	Location	Date	Time	Species	Number	Habitat and activity	Surveyor
HG025	Ballinoulart	30/01/2024	11:16	Herring Gull	6	open marine water; feeding	CC
CM008	Ballinoulart	30/01/2024	11:26	Common Gull	11	open marine water; feeding	CC
BH021	Ballinoulart	30/01/2024	11:30	Black-headed Gull	19	open marine water; feeding	CC
LB006	Ballinoulart	30/01/2024	11:30	Lesser Black-backed Gull	2	open marine water; feeding	CC
SA027	Old Bawn Beach	30/01/2024	12:30	Shag	3	open marine water; feeding	CC
OC004	Old Bawn Beach	30/01/2024	12:39	Oystercatcher	6	sand shores; feeding	CC
HG026	Old Bawn Beach	30/01/2024	12:55	Herring Gull	30	open marine water; feeding	CC
CM009	Old Bawn Beach	30/01/2024	12:57	Common Gull	39	open marine water; feeding	CC
CA025	Old Bawn Beach	30/01/2024	12:59	Cormorant	2	open marine water; feeding	CC
CA026	Cahore Point	30/01/2024	13:30	Cormorant	1	open marine water; feeding	CC
SA028	Cahore Point	30/01/2024	13:46	Shag	6	open marine water; feeding	CC
RH025	Cahore Point	30/01/2024	14:00	Red-throated Diver	3	open marine water; feeding	CC
T.014	Cahore Point	30/01/2024	14:12	Teal	2	open marine water; flying	CC
WN015	Cahore Point	30/01/2024	14:15	Wigeon	9	open marine water; flying	CC
SA029	Glasscarrig Point	30/01/2024	14:30	Shag	3	open marine water; feeding	CC
GB015	Glasscarrig Point	30/01/2024	14:55	Great Black-backed Gull	4	open marine water; feeding	CC
RH026	Glasscarrig Point	30/01/2024	15:01	Red-throated Diver	2	open marine water; feeding	CC
WN016	Old Bawn	07/02/2024	09:00	Wigeon	47	freshwater marsh; feeding	CC
T.015	Old Bawn	07/02/2024	09:05	Teal	19	freshwater marsh; feeding	CC
MS010	Old Bawn	07/02/2024	09:15	Mute Swan	7	freshwater marsh; feeding	CC
CU004	Old Bawn	07/02/2024	09:23	Curlew	30	freshwater marsh; feeding	CC
MH005	Old Bawn	07/02/2024	09:30	Moorhen	2	freshwater marsh; feeding	CC
MA006	Old Bawn	07/02/2024	09:33	Mallard	9	freshwater marsh; feeding	CC
RK010	Templederry	07/02/2024	10:02	Redshank	70	freshwater marsh; feeding	CC
RU009	Templederry	07/02/2024	10:05	Ruff	11	freshwater marsh; feeding	CC
DN010	Templederry	07/02/2024	10:10	Dunlin	55	freshwater marsh; feeding	CC
BW010	Templederry	07/02/2024	10:15	Black-tailed Godwit	150	freshwater marsh; feeding	CC
CU005	Templederry	07/02/2024	10:30	Curlew	88	freshwater marsh; feeding	CC
L.006	Templederry	07/02/2024	10:46	Lapwing	350	freshwater marsh; feeding	CC

Ref.	Location	Date	Time	Species	Number	Habitat and activity	Surveyor
GP011	Templederry	07/02/2024	10:50	Golden Plover	12	freshwater marsh; feeding	CC
KN001	Templederry	07/02/2024	10:55	Knot	1	freshwater marsh; feeding	CC
ET010	Templederry	07/02/2024	11:00	Little Egret	1	freshwater marsh; feeding	CC
H.012	Templederry	07/02/2024	11:12	Grey Heron	7	freshwater marsh; feeding	CC
LB007	Templederry	07/02/2024	11:29	Lesser Black-backed Gull	8	freshwater marsh; roosting	CC
GJ008	Templederry	07/02/2024	11:33	Greylag Goose	37	freshwater marsh; feeding	CC
WS008	Templederry	07/02/2024	11:36	Whooper Swan	3	freshwater marsh; feeding	CC
MS011	Templederry	07/02/2024	11:38	Mute Swan	16	freshwater marsh; feeding	CC
WN017	Templederry	07/02/2024	11:40	Wigeon	250	freshwater marsh; feeding	CC
PT005	Templederry	07/02/2024	11:42	Pintail	15	freshwater marsh; feeding	CC
GA002	Templederry	07/02/2024	11:44	Gadwall	11	freshwater marsh; feeding	CC
T.016	Templederry	07/02/2024	11:45	Teal	135	freshwater marsh; feeding	CC
SV008	Templederry	07/02/2024	11:46	Shoveler	68	freshwater marsh; feeding	CC
BH022	Templederry	07/02/2024	11:50	Black-headed Gull	600	freshwater marsh; roosting	CC
MU009	Templederry	07/02/2024	11:53	Mediterranean Gull	4	freshwater marsh; roosting	CC
CM010	Templederry	07/02/2024	11:55	Common Gull	39	freshwater marsh; roosting	CC
HG027	Templederry	07/02/2024	11:57	Herring Gull	19	freshwater marsh; roosting	CC
H.013	Fodagh	07/02/2024	12:33	Grey Heron	4	freshwater marsh; feeding	CC
CM011	Fodagh	07/02/2024	12:36	Common Gull	4	freshwater marsh; feeding	CC
BH023	Fodagh	07/02/2024	12:39	Black-headed Gull	2	freshwater marsh; feeding	CC
SV009	Fodagh	07/02/2024	12:41	Shoveler	18	freshwater marsh; feeding	CC
GA003	Fodagh	07/02/2024	12:43	Gadwall	27	freshwater marsh; feeding	CC
T.017	Fodagh	07/02/2024	12:45	Teal	40	freshwater marsh; feeding	CC
WN018	Fodagh	07/02/2024	12:49	Wigeon	80	freshwater marsh; feeding	CC
RP002	Fodagh	07/02/2024	12:55	Ringed Plover	2	freshwater marsh; feeding	CC
DN011	Ballywater	07/02/2024	13:33	Dunlin	30	wet grassland; feeding	CC
GP012	Ballywater	07/02/2024	13:36	Golden Plover	450	wet grassland; feeding	CC
RK011	Ballywater	07/02/2024	13:40	Redshank	6	wet grassland; feeding	CC
CM012	Ballywater	07/02/2024	13:45	Common Gull	400	wet grassland; feeding	CC

Ref.	Location	Date	Time	Species	Number	Habitat and activity	Surveyor
HG028	Ballinoulart	07/02/2024	14:30	Herring Gull	5	freshwater marsh; roosting	CC
CU006	Ballinoulart	07/02/2024	14:32	Curlew	21	freshwater marsh; roosting	CC
LG003	Ballinoulart	07/02/2024	14:40	Little Grebe	6	freshwater marsh; feeding	CC
WN019	Ballinoulart	07/02/2024	15:00	Wigeon	60	freshwater marsh; feeding	CC
T.018	Ballinoulart	07/02/2024	15:11	Teal	48	freshwater marsh; feeding	CC
SV010	Ballinoulart	07/02/2024	15:15	Shoveler	30	freshwater marsh; feeding	CC
L.007	Ballinoulart	07/02/2024	15:22	Lapwing	22	freshwater marsh; feeding	CC
BW011	Ballinoulart	07/02/2024	15:26	Black-tailed Godwit	16	freshwater marsh; feeding	CC
MH006	Ballinoulart	07/02/2024	15:28	Moorhen	2	freshwater marsh; feeding	CC
TU003	Ballinoulart	07/02/2024	15:30	Tufted Duck	1	freshwater marsh; feeding	CC
CA027	Cahore Point	27/02/2024	07:35	Cormorant	3	open marine water; feeding	CC
RH027	Cahore Point	27/02/2024	07:38	Red-throated Diver	1	open marine water; feeding	CC
SA030	Cahore Point	27/02/2024	07:42	Shag	19	open marine water; feeding	CC
BG001	Cahore Point	27/02/2024	08:01	Brent Goose	2	open marine water; feeding	CC
CX003	Cahore Point	27/02/2024	08:06	Common Scoter	1	open marine water; flying	CC
F.001	Cahore Point	27/02/2024	08:08	Fulmar	6	open marine water; flying	CC
OC005	Cahore Point	27/02/2024	08:11	Oystercatcher	12	exposed infralittoral rock; flying	CC
MU010	Cahore Point	27/02/2024	08:16	Mediterranean Gull	1	open marine water; feeding	CC
BH024	Cahore Point	27/02/2024	08:18	Black-headed Gull	44	open marine water; feeding	CC
CM013	Cahore Point	27/02/2024	08:20	Common Gull	9	open marine water; feeding	CC
HG029	Cahore Point	27/02/2024	08:22	Herring Gull	18	open marine water; feeding	CC
GB016	Cahore Point	27/02/2024	08:25	Great Black-backed Gull	4	open marine water; feeding	CC
RH028	Ballinoulart Beach	27/02/2024	08:46	Red-throated Diver	3	open marine water; feeding	CC
SA031	Ballinoulart Beach	27/02/2024	08:50	Shag	6	open marine water; feeding	CC
CA028	Ballinoulart Beach	27/02/2024	09:00	Cormorant	2	open marine water; feeding	CC
HG030	Ballinoulart Beach	27/02/2024	09:06	Herring Gull	16	open marine water; feeding	CC
GB017	Ballinoulart Beach	27/02/2024	09:11	Great Black-backed Gull	5	open marine water; feeding	CC
LB008	Ballinoulart Beach	27/02/2024	09:19	Lesser Black-backed Gull	4	open marine water; flying	CC
CA029	Morriscastle	27/02/2024	09:33	Cormorant	6	open marine water; feeding	CC



Ref.	Location	Date	Time	Species	Number	Habitat and activity	Surveyor
SA032	Morriscastle	27/02/2024	09:50	Shag	9	open marine water; feeding	CC
BH025	Morriscastle	27/02/2024	10:00	Black-headed Gull	31	open marine water; feeding	CC
HG031	Glasscarrig Point	27/02/2024	11:02	Herring Gull	6	open marine water; feeding	CC
GB018	Glasscarrig Point	27/02/2024	11:09	Great Black-backed Gull	7	open marine water; feeding	CC
BH026	Glasscarrig Point	27/02/2024	11:20	Black-headed Gull	19	open marine water; feeding	CC
CA030	Glasscarrig Point	27/02/2024	11:29	Cormorant	5	open marine water; feeding	CC
SA033	Glasscarrig Point	27/02/2024	11:34	Shag	8	open marine water; flying	CC
F.002	Glasscarrig Point	27/02/2024	11:41	Fulmar	2	open marine water; flying	CC
RH029	Glasscarrig Point	27/02/2024	12:00	Red-throated Diver	4	open marine water; feeding	CC
MA007	Roney Point	27/02/2024	12:12	Mallard	2	open marine water; feeding	CC
RH030	Roney Point	27/02/2024	12:22	Red-throated Diver	3	open marine water; feeding	CC
CA031	Roney Point	27/02/2024	12:38	Cormorant	6	open marine water; feeding	CC
SA034	Roney Point	27/02/2024	12:45	Shag	9	open marine water; feeding	CC
CA032	Glenbeg Head	27/02/2024	13:00	Cormorant	2	open marine water; feeding	CC
SA035	Glenbeg Head	27/02/2024	13:11	Shag	4	open marine water; feeding	CC
HG032	Glenbeg Head	27/02/2024	13:29	Herring Gull	5	open marine water; feeding	CC
BG002	Glenbeg Head	27/02/2024	13:33	Brent Goose	6	open marine water; feeding	CC
H.014	Old Bawn	07/03/2024	09:00	Grey Heron	2	freshwater marsh; feeding	CC
ET011	Old Bawn	07/03/2024	09:15	Little Egret	4	freshwater marsh; feeding	CC
GP013	Old Bawn	07/03/2024	09:32	Golden Plover	40	freshwater marsh; feeding	CC
L.008	Old Bawn	07/03/2024	09:36	Lapwing	12	freshwater marsh; feeding	CC
ET012	Templederry	07/03/2024	10:10	Little Egret	2	freshwater marsh; feeding	CC
BH027	Templederry	07/03/2024	10:12	Black-headed Gull	100	freshwater marsh; feeding	CC
T.019	Templederry	07/03/2024	10:15	Teal	60	freshwater marsh; feeding	CC
CU007	Templederry	07/03/2024	10:19	Curlew	22	freshwater marsh; feeding	CC
WS009	Templederry	07/03/2024	10:22	Whooper Swan	3	freshwater marsh; feeding	CC
GJ009	Templederry	07/03/2024	10:33	Greylag Goose	16	freshwater marsh; feeding	CC
MS012	Templederry	07/03/2024	10:41	Mute Swan	2	freshwater marsh; feeding	CC
SV011	Templederry	07/03/2024	10:44	Shoveler	20	freshwater marsh; feeding	CC

Ref.	Location	Date	Time	Species	Number	Habitat and activity	Surveyor
WN020	Templederry	07/03/2024	10:46	Wigeon	25	freshwater marsh; feeding	CC
TU004	Templederry	07/03/2024	10:47	Tufted Duck	4	freshwater marsh; feeding	CC
RK012	Templederry	07/03/2024	10:51	Redshank	16	freshwater marsh; feeding	CC
RU010	Templederry	07/03/2024	10:52	Ruff	8	freshwater marsh; feeding	CC
CO005	Templederry	07/03/2024	10:56	Coot	9	freshwater marsh; feeding	CC
MH007	Templederry	07/03/2024	10:58	Moorhen	3	freshwater marsh; feeding	CC
GJ010	Fodagh	07/03/2024	11:05	Greylag Goose	6	freshwater marsh; feeding	CC
CU008	Fodagh	07/03/2024	11:12	Curlew	41	freshwater marsh; feeding	CC
GP014	Fodagh	07/03/2024	11:33	Golden Plover	83	freshwater marsh; feeding	CC
L009	Fodagh	07/03/2024	11:45	Lapwing	36	freshwater marsh; feeding	CC
H015	Fodagh	07/03/2024	12:00	Grey Heron	2	freshwater marsh; feeding	CC
ET013	Fodagh	07/03/2024	12:11	Little Egret	2	freshwater marsh; feeding	CC
CU009	Fodagh	07/03/2024	12:27	Curlew	5	freshwater marsh; feeding	CC
PT006	Fodagh	07/03/2024	13:00	Pintail	19	freshwater marsh; feeding	CC
SV012	Ballinoulart	07/03/2024	13:36	Shoveler	18	freshwater marsh; feeding	CC
LG004	Ballinoulart	07/03/2024	13:41	Little Grebe	8	freshwater marsh; feeding	CC
RK013	Ballinoulart	07/03/2024	13:50	Redshank	4	freshwater marsh; feeding	CC
RU011	Ballinoulart	07/03/2024	13:52	Ruff	4	freshwater marsh; feeding	CC
DN012	Ballinoulart	07/03/2024	13:56	Dunlin	22	freshwater marsh; feeding	CC
WS010	Ballinoulart	07/03/2024	13:59	Whooper Swan	3	freshwater marsh; feeding	CC
MS013	Ballywater	07/03/2024	14:33	Mute Swan	9	wet grassland; feeding	CC
CU010	Ballywater	07/03/2024	15:00	Curlew	32	wet grassland; feeding	CC
CA033	Cahore Point	28/03/2024	08:00	Cormorant	5	open marine water; feeding	CC
SA036	Cahore Point	28/03/2024	08:11	Shag	6	open marine water; feeding	CC
GX002	Cahore Point	28/03/2024	08:21	Gannet	4	open marine water; feeding	CC
HG033	Cahore Point	28/03/2024	08:45	Herring Gull	11	open marine water; feeding	CC
BH028	Cahore Point	28/03/2024	08:51	Black-headed Gull	19	open marine water; feeding	CC
BG003	Cahore Point	28/03/2024	08:55	Brent Goose	6	open marine water; flying	CC
GB019	Ballinoulart Beach	28/03/2024	09:10	Great Black-backed Gull	2	open marine water; feeding	CC



Ref.	Location	Date	Time	Species	Number	Habitat and activity	Surveyor
LB009	Ballinoulart Beach	28/03/2024	09:15	Lesser Black-backed Gull	3	open marine water; flying	CC
RH031	Ballinoulart Beach	28/03/2024	09:21	Red-throated Diver	1	open marine water; feeding	CC
CA034	Ballinoulart Beach	28/03/2024	09:36	Cormorant	3	open marine water; feeding	CC
SA037	Ballinoulart Beach	28/03/2024	09:42	Shag	8	open marine water; feeding	CC
HG034	Morriscastle	28/03/2024	10:02	Herring Gull	8	open marine water; feeding	CC
CA035	Morriscastle	28/03/2024	10:31	Cormorant	2	open marine water; feeding	CC
GX003	Morriscastle	28/03/2024	10:35	Gannet	4	open marine water; feeding	CC
RH032	Glasscarrig Point	28/03/2024	11:32	Red-throated Diver	2	open marine water; feeding	CC
BH029	Glasscarrig Point	28/03/2024	11:41	Black-headed Gull	6	open marine water; feeding	CC
MU011	Glasscarrig Point	28/03/2024	12:05	Mediterranean Gull	2	open marine water; feeding	CC
MA008	Glasscarrig Point	28/03/2024	12:12	Mallard	3	open marine water; flying	CC
T.020	Roney Point	28/03/2024	12:45	Teal	4	open marine water; flying	CC
TT007	Roney Point	28/03/2024	12:51	Turnstone	2	open marine water and moderately exposed rocky shores; feeding	CC
RH033	Roney Point	28/03/2024	13:00	Red-throated Diver	3	open marine water; feeding	CC
CA036	Roney Point	28/03/2024	13:05	Cormorant	6	open marine water; feeding	CC
GB020	Roney Point	28/03/2024	13:10	Great Black-backed Gull	5	open marine water; feeding	CC
KI001	Roney Point	28/03/2024	13:14	Kittiwake	11	open marine water; feeding	CC
LB010	Roney Point	28/03/2024	13:19	Lesser Black-backed Gull	3	open marine water; flying	CC
SA038	Roney Point	28/03/2024	13:22	Shag	9	open marine water; feeding	CC
RH034	Glenbeg and Pollshone	28/03/2024	13:33	Red-throated Diver	1	open marine water; feeding	CC
HG035	Glenbeg and Pollshone	28/03/2024	13:55	Herring Gull	12	open marine water; feeding	CC



Map Legend

-  Site Boundary
-  8km Survey Radius



Microsoft product screen shots reprinted with permission from Microsoft Corporation

Drawing Title

Waterbird Distribution and Abundance Survey Area

Project Title

Ballywater Wind Farm

Drawn By	Checked By
AMcM	PM
Project No.	Drawing No.
230417	Fig. 3
Scale	Date
1:105,000	10/10/2024




MKO
Planning and Environmental Consultants
Tourn Road, Galway
Ireland, H91 V9W8
+353 (0) 91 735611
email: info@mkofireland.ie
Website: www.mkofireland.ie



Map Legend

-  Site Boundary
-  8km Survey Radius
-  Observation

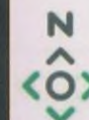


Drawing Title
Golden Plover Observations Waterbird
Distribution and Abundance Survey

Project Title
Ballywater Wind Farm


Drawn By AMcM	Checked By PM
Project No. 230417	Drawing No. Fig. 3.1
Scale 1:105,000	Date 10/10/2024

MKO
Planning and
Environmental
Consultants
Tuan Road, Galway
Ireland, H91 VV94
(0) 91 735611
fo@mkoland.ie
www.mkoland.ie

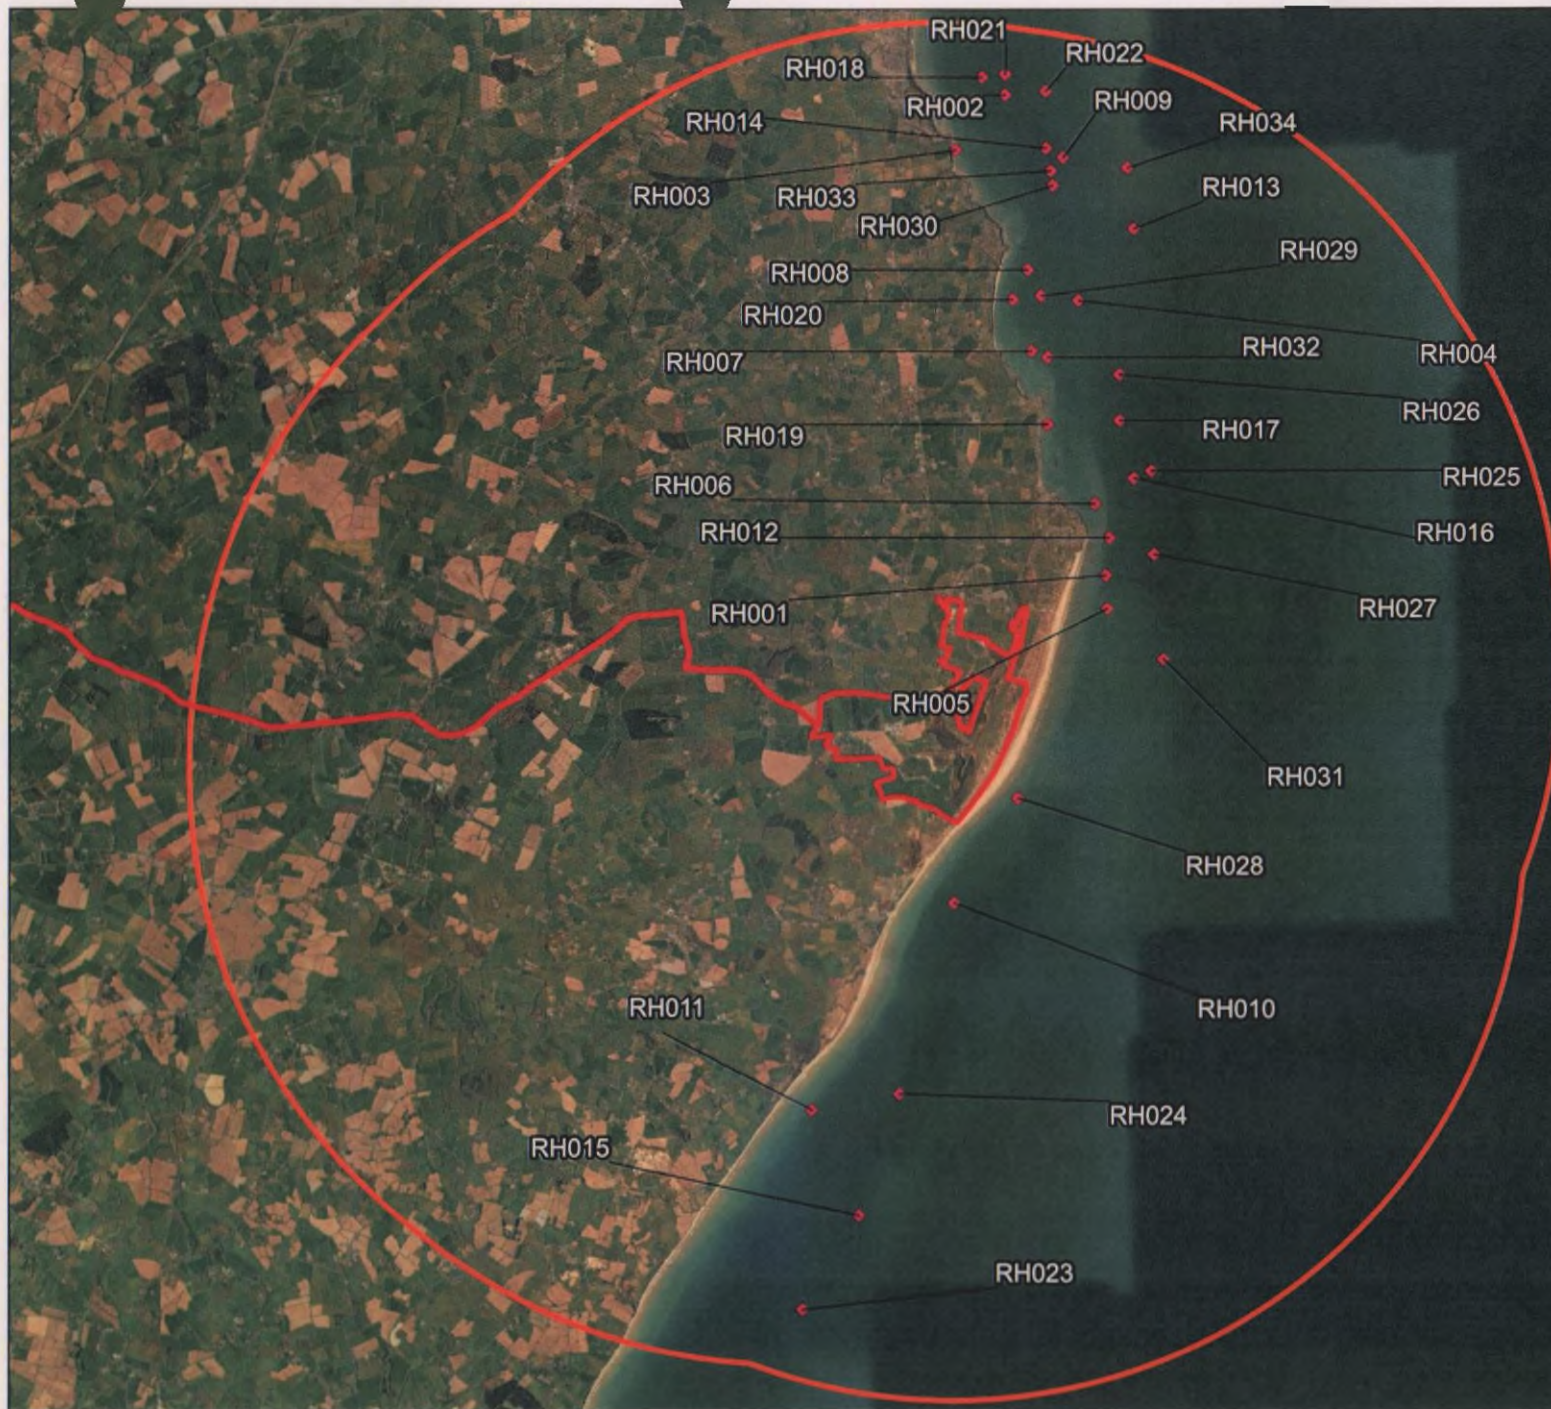

Map Legend

- Site Boundary
- 8km Survey Radius
- Observation

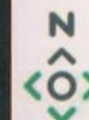

Drawing Title
Red-throated Diver Observations
Waterbird Distribution and Abundance
Survey

Project Title
Ballywater Wind Farm

Drawn By AMcM	Checked By PM
Project No. 230417	Drawing No. Fig. 3.2
Scale 1:105,000	Date 10/10/2024




MKO
Planning
and
Environmental
Consultants
Toam Road, Galway
Ireland, H91 V8W4
+353 (0) 91 735611
email: info@mkofireland.ie
Website: www.mkofireland.ie



Map Legend

-  Site Boundary
-  8km Survey Radius
-  Observation

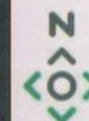

Drawing Title
Bar-tailed Godwit Observations
Waterbird Distribution and Abundance
Survey

Project Title
Ballywater Wind Farm

Drawn By AMcM	Checked By PM
Project No. 230417	Drawing No. Fig. 3.3
Scale 1:105,000	Date 10/10/2024

MKO
Planning and
Environmental
Consultants
Toam Road, Galway
Ireland, H91 V9B4
(0) 91 735611
info@mkofireland.ie
www.mkofireland.ie

Microsoft product screen shots reprinted with permission from Microsoft Corporation



Map Legend

- Site Boundary
- 8km Survey Radius
- Observation



Drawing Title
Dunlin Observations Waterbird
Distribution and Abundance Survey

Project Title
Ballywater Wind Farm

Drawn By AMcM	Checked By PM
Project No. 230417	Drawing No. Fig. 3.4
Scale 1:105,000	Date 10/10/2024

MKO
Planning
and
Environmental
Consultants
Tuam Road, Galway
Ireland, H91 VWP
+353 (0) 91 735611
email: info@mkofireland.ie
Website: www.mkofireland.ie



Map Legend

-  Site Boundary
-  8km Survey Radius
-  Observation



Drawing Title
Little Egret Observations Waterbird
Distribution and Abundance Survey

Project Title
Ballywater Wind Farm

Drawn By AMcM	Checked By PM
Project No. 230417	Drawing No. Fig. 3.5
Scale 1:105,000	Date 10/10/2024




MKO
Planning
and
Environmental
Consultants
Tuan Road, Galway
Ireland, H91 VWP
(0) 91 735611
info@mkoland.ie
www.mkoland.ie



Map Legend

- Site Boundary
- 8km Survey Radius
- Observation

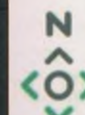

Drawing Title
Mediterranean Gull Observations
Waterbird Distribution and Abundance
Survey

Project Title
Ballywater Wind Farm

Drawn By AMcM	Checked By PM
Project No. 230417	Drawing No. Fig. 3.6
Scale 1:105,000	Date 11/10/2024




MKO
Planning and
Environmental
Consultants
Tuam Road, Galway
Ireland, H91 V9W4
+353 (0) 91 735611
email: info@mkofireland.ie
Website: www.mkofireland.ie



Map Legend

-  Site Boundary
-  8km Survey Radius
-  Observation

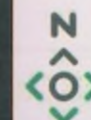

Microsoft product screen shots reprinted with permission from Microsoft Corporation

Drawing Title
Ruff Observations Waterbird Distribution and Abundance Survey

Project Title
Ballywater Wind Farm


Drawn By AMcM	Checked By PM
Project No. 230417	Drawing No. Fig. 3.7
Scale 1:105,000	Date 11/10/2024

MKO
Planning and Environmental Consultants
Tuan Road, Galway
Ireland, H91 VV89
(0) 91 775611
www.mkoinc.ie
info@mkoinc.ie



Map Legend

-  Site Boundary
-  8km Survey Radius
-  Observation

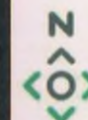

Drawing Title
Whooper Swan Observations Waterbird
Distribution and Abundance Survey

Project Title
Ballywater Wind Farm

Drawn By AMcM	Checked By PM
Project No. 230417	Drawing No. Fig. 3.8
Scale 1:105,000	Date 11/10/2024

MKO
Planning and
Environmental
Consultants
Tuam Road, Galway
Ireland, H91 YW94
+353 (0) 91 775611
email: info@mkofireland.ie
Website: www.mkofireland.ie



Map Legend

-  Site Boundary
-  8km Survey Radius
-  Observation



Microsoft product screen shots reprinted with permission from Microsoft Corporation

Drawing Title
Common Scoter Observations Waterbird
Distribution and Abundance Survey

Project Title
Ballywater Wind Farm

Drawn By AMcM	Checked By PM
Project No. 230417	Drawing No. Fig. 3.9
Scale 1:105,000	Date 11/10/2024




MKO
 Planning and
 Environmental
 Consultants
 Team Road, Galway
 Ireland, H91 V9W4
 (0) 91 735611
 info@mkoland.ie
 www.mkoland.ie



Map Legend

-  Site Boundary
-  8km Survey Radius
-  Observation

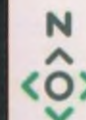

Drawing Title
Lapwing Observations Waterbird
Distribution and Abundance Survey

Project Title
Ballywater Wind Farm

Drawn By AMcM	Checked By PM
Project No. 230417	Drawing No. Fig. 3.10
Scale 1:105,000	Date 11/10/2024




MKO
Planning and
Environmental
Consultants
Tuam Road, Galway
Ireland, H91 V9W4
+353 (0) 91 725611
email: info@mkoland.ie
Website: www.mkoland.ie

Microsoft product screen shots reprinted with permission from Microsoft Corporation



Map Legend

- Site Boundary
- 8km Survey Radius
- Observation

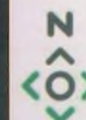

Drawing Title

Cormorant Observations Waterbird
Distribution and Abundance Survey

Project Title

Ballywater Wind Farm

Drawn By

AMcM

Checked By

PM

Project No.

230417

Drawing No.

Fig. 3.11

Scale

1:105,000

Date

11/10/2024




MKO
Planning and
Environmental
Consultants
Tuan Road, Galway
Ireland, H91 V8B4
(0) 91 735611
info@mkoland.ie
www.mkoland.ie



Map Legend

-  Site Boundary
-  8km Survey Radius
-  Observation

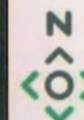

Drawing Title
Sanderling Observations Waterbird
Distribution and Abundance Survey

Project Title
Ballywater Wind Farm

Drawn By	Checked By
AMCM	PM
Project No.	Drawing No.
230417	Fig. 3.12
Scale	Date
1:105,000	11/10/2024


MKO
Planning and
Environmental
Consultants
Tuam Road, Galway
Ireland, H91 Y8P4
+353 (0) 91 725611
email: info@mkoinland.ie
Website: www.mkoinland.ie

Microsoft product screen shots reprinted with permission from Microsoft Corporation



Map Legend

-  Site Boundary
-  8km Survey Radius
-  Observation

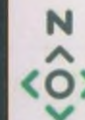

Drawing Title
Wigeon Observations Waterbird
Distribution and Abundance Survey

Project Title
Ballywater Wind Farm

Drawn By AMcM	Checked By PM
Project No. 230417	Drawing No. Fig. 3.13
Scale 1:105,000	Date 11/10/2024




MKO
Planning
and
Environmental
Consultants
Tuan Road, Galway
Ireland, H91 VWP
(0) 91 735611
info@mkoland.ie
www.mkoland.ie



Map Legend

- Site Boundary
- 8km Survey Radius
- ◆ Observation

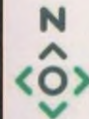

Drawing Title
Black-tailed Godwit Observations
Waterbird Distribution and Abundance
Survey

Project Title
Ballywater Wind Farm


Drawn By AMcM	Checked By PM
Project No. 230417	Drawing No. Fig. 3.14
Scale 1:105,000	Date 11/10/2024

MKO
Planning and
Environmental
Consultants
Tuam Road, Galway
Ireland, H91 VW84
+353 (0) 91 725611
email: info@mkofireland.ie
Website: www.mkofireland.ie



Map Legend

-  Site Boundary
-  8km Survey Radius
-  Observation

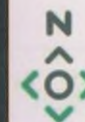

Drawing Title
Curlew Observations Waterbird
Distribution and Abundance Survey

Project Title
Ballywater Wind Farm

Drawn By AMcM	Checked By PM
Project No. 230417	Drawing No. Fig. 3.15
Scale 1:105,000	Date 11/10/2024



MKO
Planning and
Environmental
Consultants
Tuam Road, Galway
Ireland, H91 VW84
(0) 91 726611
info@mkoinland.ie
www.mkoinland.ie



Map Legend

-  Site Boundary
-  8km Survey Radius
-  Observation

KI001



Microsoft product screen shots reprinted with permission from Microsoft Corporation

Drawing Title	
Kittiwake Observations Waterbird Distribution and Abundance Survey	
Project Title	
Ballywater Wind Farm	
Drawn By	Checked By
AMcM	PM
Project No.	Drawing No.
230417	Fig. 3.16
Scale	Date
1:105,000	11/10/2024
 MKO Planning and Environmental Consultants Town Road, Galway Ireland, H91 VV84 +353 (0) 91 775611 email: info@mkofireland.ie Website: www.mkofireland.ie	



Map Legend

-  Site Boundary
-  8km Survey Radius
-  Observation



Microsoft product screen shots reprinted with permission from Microsoft Corporation

Drawing Title
Knot Observations Waterbird Distribution
and Abundance Survey

Project Title
Ballywater Wind Farm

Drawn By AMcM	Checked By PM
Project No. 230417	Drawing No. Fig. 3.17
Scale 1:105,000	Date 11/10/2024




MKO
Planning and
Environmental
Consultants
Town Road, Galway
Ireland, H91 V9W8
(t) 91 735611
info@mkoland.ie
www.mkoland.ie



Map Legend


-  Site Boundary
-  8km Survey Radius
-  Observation

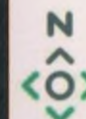

Drawing Title
Oystercatcher Observations Waterbird
Distribution and Abundance Survey

Project Title
Ballywater Wind Farm

Drawn By AMcM	Checked By PM
Project No. 230417	Drawing No. Fig. 3.18
Scale 1:105,000	Date 11/10/2024

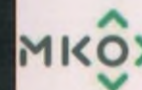

MKO
Planning and
Environmental
Consultants
Twin Road, Galway
Ireland, H91 V9W9
+353 (0) 91 775611
email: info@mkoland.ie
Website: www.mkoland.ie



Map Legend

-  Site Boundary
-  8km Survey Radius
-  Observation



Drawing Title
Razorbill Observations Waterbird
Distribution and Abundance Survey

Project Title
Ballywater Wind Farm

Drawn By	Checked By
AMcM	PM
Project No.	Drawing No.
230417	Fig. 3.19
Scale	Date
1:105,000	11/10/2024

MKO
Planning
and
Environmental
Consultants
Team Road, Galway
Ireland, H91 V9W4
(0) 91 735611
info@mkoland.ie
www.mkoland.ie

Microsoft product screen shots reprinted with permission from Microsoft Corporation



Map Legend

-  Site Boundary
-  8km Survey Radius
-  Observation



Drawing Title
Redshank Observations Waterbird
Distribution and Abundance Survey

Project Title
Ballywater Wind Farm


Drawn By AMcM	Checked By PM
Project No. 230417	Drawing No. Fig. 3.20
Scale 1:105,000	Date 11/10/2024

MKO
Planning and
Environmental
Consultants
Tuam Road, Galway
Ireland, H91 V9W9
+353 (0) 91 725611
email: info@mkofireland.ie
Website: www.mkofireland.ie



Map Legend

-  Site Boundary
-  8km Survey Radius
-  Observation

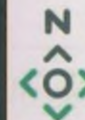

Microsoft product screen shots reprinted with permission from Microsoft Corporation

Drawing Title
Scaup Observations Waterbird
Distribution and Abundance Survey

Project Title
Ballywater Wind Farm

Drawn By AMcM	Checked By PM
Project No. 230417	Drawing No. Fig. 3.21
Scale 1:105,000	Date 11/10/2024




MKO
Planning and
Environmental
Consultants
Team Road, Galway
Ireland, H91 VV98
(0) 91 735611
info@mkoreland.ie
www.mkoreland.ie



Map Legend

- Site Boundary
- 8km Survey Radius
- Observation

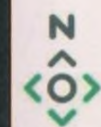

Shoveler Observations Waterbird Distribution and Abundance Survey	
Ballywater Wind Farm	
Drawn By AMcM	Checked By PM
Project No. 230417	Drawing No. Fig. 3.22
Scale 1:105,000	Date 11/10/2024
MKO Planning and Environmental Consultants Tuam Road, Galway Ireland, H91 V9W9 +353 (0) 91 735611 email: info@mkoland.ie Website: www.mkoland.ie	

Microsoft product screen shots reprinted with permission from Microsoft Corporation



Map Legend

-  Site Boundary
-  8km Survey Radius
-  Observation



Microsoft product screen shots reprinted with permission from Microsoft Corporation

Drawing Title
Snipe Observations Waterbird
Distribution and Abundance Survey

Project Title
Ballywater Wind Farm

Drawn By AMcM	Checked By PM
Project No. 230417	Drawing No. Fig. 3.23
Scale 1:105,000	Date 11/10/2024

MKO
Planning and
Environmental
Consultants
Tuan Road, Galway
Ireland, H91 VV94
(0) 91 735611
fo@mkofireland.ie
www.mkofireland.ie


Table 2.4 Hen Harrier Roost Survey data

Ref.	HHVP	Date	Time	Species	Number	Habitat and activity	Surveyor
HH001	HHVP1	22/10/2023	17:15	Hen Harrier	1	freshwater marsh and reed and large sedge swamps, hunting, juvenile	CC
HH002	HHVP1	22/10/2023	17:30	Hen Harrier	1	freshwater marsh, dune scrub and woodland and reed and large sedge swamps, hunting, hunting marsh and dune area, same individual	CC
HH003	HHVP1	22/10/2023	17:42	Hen Harrier	1	freshwater marsh and reed and large sedge swamps, hunting, same individual	CC
HH004	HHVP1	22/10/2023	18:05	Hen Harrier	1	freshwater marsh and reed and large sedge swamps, hunting, same individual, highly likely to have roosted nearby.	CC
HH005	HHVP1	31/10/2023	16:25	Hen Harrier	1	freshwater marsh and reed and large sedge swamps, hunting, juvenile	CC
HH006	HHVP1	31/10/2023	16:38	Hen Harrier	2	freshwater marsh and reed and large sedge swamps, hunting, juveniles	CC
HH007	HHVP1	31/10/2023	16:50	Hen Harrier	1	freshwater marsh and reed and large sedge swamps, hunting, juvenile	CC
HH008	HHVP1	08/11/2023	14:30	Hen Harrier	1	freshwater marsh, hunting, juvenile	CC
HH009	HHVP1	04/12/2023	15:03	Hen Harrier	1	freshwater marsh, hunting, juvenile	CC
HH010	HHVP1	26/12/2023	14:40	Hen Harrier	1	freshwater marsh, hunting	CC
HH011	HHVP1	26/12/2023	15:20	Hen Harrier	1	freshwater marsh, hunting	CC
HH012	HHVP	08/01/2024	14:45	Hen Harrier	1	freshwater marsh, hunting	CC
HH013	HHVP	08/01/2024	15:05	Hen Harrier	1	freshwater marsh, hunting	CC
HH014	HHVP	28/01/2024	15:00	Hen Harrier	1	freshwater marsh, hunting	CC
HH015	HHVP	28/01/2024	15:55	Hen Harrier	1	freshwater marsh, hunting	CC
HH016	HHVP	28/01/2024	17:07	Hen Harrier	1	freshwater marsh, hunting	CC
HH017	Ballinoulart	27/02/2024	16:22	Hen Harrier	1	freshwater marsh, hunting	CC
HH018	Ballinoulart	27/02/2024	17:09	Hen Harrier	1	freshwater marsh, hunting, landing	CC
HH019	Templederry	15/03/2024	16:35	Hen Harrier	1	freshwater marsh, hunting, wintering bird	CC
HH020	Templederry	15/03/2024	17:50	Hen Harrier	1	freshwater marsh, landed, same bird as above, in reeds nearing dusk.	CC



Map Legend

- Site Boundary
- Turbines
- ▲ Hen Harrier Vantage Point

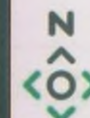

Drawing Title
Hen Harrier Roost Survey Locations

Project Title
Ballywater Wind Farm

Drawn By AMcM	Checked By PM
Project No. 230417	Drawing No. Fig. 4
Scale 1:25,000	Date 11/10/2024




MKO
Planning and
Environmental
Consultants
Turn Road, Galway
Ireland, H91 VWP4
(0) 91 735611
fo@mkoland.ie
www.mkoland.ie



Map Legend

- Site Boundary
- ▲ Hen Harrier Vantage Point
- Flight Line

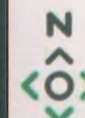

Drawing Title
Hen Harrier Observations
Hen Harrier Roost Survey

Project Title
Ballywater Wind Farm

Drawn By AMCM	Checked By PM
Project No. 230417	Drawing No. Fig. 4.1
Scale 1:25,000	Date 11/10/2024



MKO
Planning and
Environmental
Consultants
Tuam Road, Galway
Ireland, H91 VV8B
+353 (0) 91 775611
email: info@mkofireland.ie
Website: www.mkofireland.ie

Table 2.5 Incidental Records

Ref.	Location	Date	Time	Species	Number	Habitat and activity	Surveyor
K.001	Waterbird Distribution and Abundance Survey; Ballinoulart	13/10/2023	11:15	Kestrel	3	dune slacks; hunting	CC
ML001	Waterbird Distribution and Abundance Survey; Fodagh	13/10/2023	11:20	Merlin	2	marsh; hunting	CC
BZ001	Waterbird Distribution and Abundance Survey; Fodagh	13/10/2023	11:30	Buzzard	2	marsh; hunting	CC
MP001	Waterbird Distribution and Abundance Survey; Ballinoulart	13/10/2023	11:38	Meadow Pipit	9	wet grassland and buildings and artificial surfaces; feeding	CC
SH001	Waterbird Distribution and Abundance Survey; Fodagh	13/10/2023	13:00	Sparrowhawk	2	scrub; hunting	CC
K.002	Hen Harrier Roost Survey; HHVP1	22/10/2023	15:15	Kestrel	2	freshwater marsh, and dune scrub and woodland; hunting	CC
GP001	Hen Harrier Roost Survey; HHVP1	22/10/2023	15:25	Golden Plover	300	freshwater marsh; feeding	CC
DN001	Hen Harrier Roost Survey; HHVP1	22/10/2023	15:40	Dunlin	40	freshwater marsh; feeding	CC
ET001	Hen Harrier Roost Survey; HHVP1	22/10/2023	16:00	Little Egret	3	freshwater marsh; feeding	CC
BW001	Hen Harrier Roost Survey; HHVP1	22/10/2023	16:00	Black-tailed Godwit	250	freshwater marsh; feeding	CC
H.001	Hen Harrier Roost Survey; HHVP1	22/10/2023	16:02	Grey Heron	2	freshwater marsh; feeding	CC
WA001	Hen Harrier Roost Survey; HHVP1	22/10/2023	16:02	Water Rail	6	freshwater marsh; feeding	CC
WN001	Hen Harrier Roost Survey; HHVP1	22/10/2023	16:05	Wigeon	70	freshwater marsh; feeding	CC
T.001	Hen Harrier Roost Survey; HHVP1	22/10/2023	16:07	Teal	45	freshwater marsh; feeding	CC
SV001	Hen Harrier Roost Survey; HHVP1	22/10/2023	16:10	Shoveler	33	freshwater marsh; feeding	CC
BZ002	Hen Harrier Roost Survey; HHVP1	22/10/2023	16:10	Buzzard	2	freshwater marsh; feeding	CC
LD001	Hen Harrier Roost Survey; HHVP1	22/10/2023	16:11	Long-billed Dowitcher	1	freshwater marsh; feeding, flying	CC
PE001	Hen Harrier Roost Survey; HHVP1	22/10/2023	16:12	Peregrine Falcon	1	freshwater marsh; flying	CC
RK001	Hen Harrier Roost Survey; HHVP1	22/10/2023	16:15	Redshank	11	freshwater marsh; feeding	CC
RU001	Hen Harrier Roost Survey; HHVP1	22/10/2023	16:18	Ruff	10	freshwater marsh; feeding	CC
L.001	Hen Harrier Roost Survey; HHVP1	22/10/2023	16:22	Lapwing	30	freshwater marsh; feeding	CC
EC001	Hen Harrier Roost Survey; HHVP1	22/10/2023	16:27	Cattle Egret	2	freshwater marsh and wet grassland; feeding	CC
ML002	Hen Harrier Roost Survey; HHVP1	22/10/2023	16:33	Merlin	1	freshwater marsh; hunting	CC
MS001	Hen Harrier Roost Survey; HHVP1	22/10/2023	17:06	Mute Swan	22	freshwater marsh; feeding	CC
KF001	Hen Harrier Roost Survey; HHVP1	22/10/2023	17:11	Kingfisher	1	freshwater marsh; calling	CC

Ref.	Location	Date	Time	Species	Number	Habitat and activity	Surveyor
KN001	Hen Harrier Roost Survey; HHVP1	22/10/2023	17:18	Knot	2	freshwater marsh; flying, feeding	CC
PT001	Hen Harrier Roost Survey; HHVP1	22/10/2023	17:56	Pintail	10	freshwater marsh; feeding	CC
PG001	Hen Harrier Roost Survey; HHVP1	22/10/2023	18:00	Pink-footed Goose	2	freshwater marsh; feeding	CC
GJ001	Hen Harrier Roost Survey; HHVP1	22/10/2023	18:09	Greylag Goose	39	freshwater marsh; feeding	CC
GA001	Hen Harrier Roost Survey; HHVP1	22/10/2023	18:15	Gadwall	22	freshwater marsh; feeding	CC
SN001	Hen Harrier Roost Survey; HHVP1	22/10/2023	18:40	Snipe	30	freshwater marsh; feeding	CC
LE001	Hen Harrier Roost Survey; HHVP1	22/10/2023	19:00	Long-eared Owl	1	treelines, and dry meadows and grassy verges; calling, perched, barking type calls, presumably from a female	CC
SE001	Hen Harrier Roost Survey; HHVP1	31/10/2023	15:00	Short-eared Owl	3	freshwater marsh and fixed dunes; hunting	CC
RU002	Hen Harrier Roost Survey; HHVP1	31/10/2023	15:02	Ruff	7	freshwater marsh; feeding	CC
GP002	Hen Harrier Roost Survey; HHVP1	31/10/2023	15:05	Golden Plover	200	freshwater marsh; flying	CC
K.003	Hen Harrier Roost Survey; HHVP1	31/10/2023	15:10	Kestrel	2	freshwater marsh; hunting	CC
ML003	Hen Harrier Roost Survey; HHVP1	31/10/2023	15:16	Merlin	1	freshwater marsh; hunting	CC
PE002	Hen Harrier Roost Survey; HHVP1	31/10/2023	15:33	Peregrine Falcon	1	freshwater marsh; hunting	CC
GJ002	Hen Harrier Roost Survey; HHVP1	31/10/2023	15:41	Greylag Goose	33	freshwater marsh; feeding	CC
PG002	Hen Harrier Roost Survey; HHVP1	31/10/2023	15:56	Pink-footed Goose	3	freshwater marsh; feeding	CC
PT002	Hen Harrier Roost Survey; HHVP1	31/10/2023	16:00	Pintail	18	freshwater marsh; feeding	CC
ET002	Hen Harrier Roost Survey; HHVP1	31/10/2023	16:03	Little Egret	2	freshwater marsh; feeding	CC
H.002	Hen Harrier Roost Survey; HHVP1	31/10/2023	16:09	Grey Heron	2	freshwater marsh; feeding	CC
WN002	Hen Harrier Roost Survey; HHVP1	31/10/2023	16:20	Wigeon	60	freshwater marsh; feeding	CC
TU001	Hen Harrier Roost Survey; HHVP1	31/10/2023	16:33	Tufted Duck	2	freshwater marsh; feeding	CC
SV002	Hen Harrier Roost Survey; HHVP1	31/10/2023	17:09	Shoveler	20	freshwater marsh; feeding	CC
SN002	Hen Harrier Roost Survey; HHVP1	31/10/2023	17:19	Snipe	9	freshwater marsh; feeding	CC
GK001	Hen Harrier Roost Survey; HHVP1	31/10/2023	17:20	Greenshank	11	freshwater marsh; flying	CC
WN003	Hen Harrier Roost Survey; HHVP1	08/11/2023	14:30	Wigeon	220	freshwater marsh; feeding	CC
T.002	Hen Harrier Roost Survey; HHVP1	08/11/2023	14:32	Teal	300	freshwater marsh; feeding	CC
SV003	Hen Harrier Roost Survey; HHVP1	08/11/2023	14:36	Shoveler	150	freshwater marsh; feeding	CC
CO001	Hen Harrier Roost Survey; HHVP1	08/11/2023	14:40	Coot	11	freshwater marsh; feeding	CC



Ref.	Location	Date	Time	Species	Number	Habitat and activity	Surveyor
MH001	Hen Harrier Roost Survey; HHVP1	08/11/2023	14:50	Moorhen	2	freshwater marsh; feeding	CC
HL003	Hen Harrier Roost Survey; HHVP1	08/11/2023	14:55	Grey Heron	3	freshwater marsh; feeding	CC
ET003	Hen Harrier Roost Survey; HHVP1	08/11/2023	14:57	Little Egret	4	freshwater marsh; feeding	CC
TU002	Hen Harrier Roost Survey; HHVP1	08/11/2023	15:00	Tufted Duck	3	freshwater marsh; feeding	CC
SE002	Hen Harrier Roost Survey; HHVP1	08/11/2023	15:11	Short-eared Owl	1	freshwater marsh; hunting	CC
K.004	Hen Harrier Roost Survey; HHVP1	08/11/2023	15:13	Kestrel	2	freshwater marsh; hunting	CC
WS001	Hen Harrier Roost Survey; HHVP1	08/11/2023	15:22	Whooper Swan	35	freshwater marsh; feeding	CC
MS002	Hen Harrier Roost Survey; HHVP1	08/11/2023	15:55	Mute Swan	19	freshwater marsh; feeding	CC
EC002	Hen Harrier Roost Survey; HHVP1	08/11/2023	16:00	Cattle Egret	2	freshwater marsh; flying	CC
ET004	Hen Harrier Roost Survey; HHVP2	09/11/2023	14:20	Little Egret	2	freshwater marsh; feeding	CC
WN004	Hen Harrier Roost Survey; HHVP2	09/11/2023	14:25	Wigeon	88	freshwater marsh; feeding	CC
GA002	Hen Harrier Roost Survey; HHVP2	09/11/2023	14:29	Gadwall	22	freshwater marsh; feeding	CC
MA001	Hen Harrier Roost Survey; HHVP2	09/11/2023	14:30	Mallard	19	freshwater marsh; feeding	CC
SV004	Hen Harrier Roost Survey; HHVP2	09/11/2023	14:39	Shoveler	55	freshwater marsh; feeding	CC
T.003	Hen Harrier Roost Survey; HHVP2	09/11/2023	15:00	Teal	111	freshwater marsh; feeding	CC
WS002	Hen Harrier Roost Survey; HHVP2	09/11/2023	15:10	Whooper Swan	44	freshwater marsh; feeding	CC
MS003	Hen Harrier Roost Survey; HHVP2	09/11/2023	15:12	Mute Swan	6	freshwater marsh; feeding	CC
HL004	Hen Harrier Roost Survey; HHVP2	09/11/2023	15:30	Grey Heron	2	freshwater marsh; feeding	CC
K.005	Hen Harrier Roost Survey; HHVP2	09/11/2023	15:44	Kestrel	2	freshwater marsh; hunting	CC
BZ003	Hen Harrier Roost Survey; HHVP2	09/11/2023	15:50	Buzzard	1	freshwater marsh; hunting	CC
RU003	Hen Harrier Roost Survey; HHVP2	09/11/2023	15:55	Ruff	7	freshwater marsh; feeding	CC
RK002	Hen Harrier Roost Survey; HHVP2	09/11/2023	15:58	Redshank	19	freshwater marsh; feeding	CC
SH002	Hen Harrier Roost Survey; HHVP2	09/11/2023	16:00	Sparrowhawk	1	freshwater marsh; hunting	CC
MR001	Hen Harrier Roost Survey; HHVP2	09/11/2023	16:40	Marsh Harrier	1	freshwater marsh; hunting, juvenile	CC
ML004	Hen Harrier Roost Survey; HHVP2	09/11/2023	16:58	Merlin	1	freshwater marsh; hunting	CC
WN005	Hen Harrier Roost Survey; HHVP1	04/12/2023	14:05	Wigeon	90	freshwater marsh; feeding	CC
T.004	Hen Harrier Roost Survey; HHVP1	04/12/2023	14:07	Teal	130	freshwater marsh; feeding	CC
EC003	Hen Harrier Roost Survey; HHVP1	04/12/2023	14:10	Cattle Egret	3	freshwater marsh; feeding	CC
PT003	Hen Harrier Roost Survey; HHVP1	04/12/2023	14:16	Pintail	55	freshwater marsh; feeding	CC



Ref.	Location	Date	Time	Species	Number	Habitat and activity	Surveyor
ET005	Hen Harrier Roost Survey; HHVP1	04/12/2023	14:20	Little Egret	6	freshwater marsh; feeding	CC
CO002	Hen Harrier Roost Survey; HHVP1	04/12/2023	14:22	Coot	10	freshwater marsh; feeding	CC
BW002	Hen Harrier Roost Survey; HHVP1	04/12/2023	14:25	Black-tailed Godwit	100	freshwater marsh; feeding	CC
LG001	Hen Harrier Roost Survey; HHVP1	04/12/2023	14:40	Little Grebe	1	freshwater marsh; feeding	CC
CU001	Hen Harrier Roost Survey; HHVP1	04/12/2023	14:42	Curlew	44	freshwater marsh; feeding	CC
GJ003	Hen Harrier Roost Survey; HHVP1	04/12/2023	14:45	Greylag Goose	80	freshwater marsh; flying	CC
WS003	Hen Harrier Roost Survey; HHVP1	04/12/2023	14:49	Whooper Swan	9	freshwater marsh; feeding	CC
PG003	Hen Harrier Roost Survey; HHVP1	04/12/2023	14:50	Pink-footed Goose	2	freshwater marsh; flying	CC
GP003	Hen Harrier Roost Survey; HHVP1	04/12/2023	14:57	Golden Plover	80	freshwater marsh; flying	CC
DN002	Hen Harrier Roost Survey; HHVP1	04/12/2023	14:59	Dunlin	16	freshwater marsh; feeding	CC
SV005	Hen Harrier Roost Survey; HHVP1	04/12/2023	15:00	Shoveler	43	freshwater marsh; feeding	CC
MU001	Hen Harrier Roost Survey; HHVP1	04/12/2023	15:15	Mediterranean Gull	5	freshwater marsh; roosting	CC
CM001	Hen Harrier Roost Survey; HHVP1	04/12/2023	16:00	Common Gull	11	freshwater marsh; roosting	CC
BH001	Hen Harrier Roost Survey; HHVP1	04/12/2023	16:11	Black-headed Gull	40	freshwater marsh; roosting	CC
PE003	Hen Harrier Roost Survey; HHVP1	04/12/2023	16:15	Peregrine Falcon	1	freshwater marsh; hunting	CC
WN006	Vantage Point Survey; VP2	19/12/2023	13:11	Wigeon	90	freshwater marsh; feeding	CC
PT004	Vantage Point Survey; VP2	19/12/2023	15:03	Pintail	9	freshwater marsh; feeding	CC
H.005	Vantage Point Survey; VP2	19/12/2023	15:05	Grey Heron	2	freshwater marsh; feeding	CC
CO003	Hen Harrier Roost Survey; HHVP2	26/12/2023	14:00	Coot	12	freshwater marsh; feeding	CC
SV006	Hen Harrier Roost Survey; HHVP2	26/12/2023	14:08	Shoveler	40	freshwater marsh; roosting	CC
BW003	Hen Harrier Roost Survey; HHVP2	26/12/2023	14:12	Black-tailed Godwit	77	freshwater marsh; feeding	CC
SN003	Hen Harrier Roost Survey; HHVP2	26/12/2023	14:20	Snipe	100	freshwater marsh; feeding	CC
WN007	Hen Harrier Roost Survey; HHVP2	26/12/2023	15:00	Wigeon	120	freshwater marsh; feeding	CC
DN003	Hen Harrier Roost Survey; HHVP2	26/12/2023	15:06	Dunlin	30	freshwater marsh; flying	CC
MS004	Hen Harrier Roost Survey; HHVP2	26/12/2023	15:08	Mute Swan	11	freshwater marsh; feeding	CC
RU004	Hen Harrier Roost Survey; HHVP2	26/12/2023	16:10	Ruff	7	freshwater marsh; feeding, flying	CC
WS004	Hen Harrier Roost Survey; HHVP2	26/12/2023	16:50	Whooper Swan	6	freshwater marsh; flying, roosting	CC
CO004	Hen Harrier Roost Survey; HHVP2	08/01/2024	14:30	Coot	7	freshwater marsh; feeding	CC
WN008	Hen Harrier Roost Survey; HHVP2	08/01/2024	14:32	Wigeon	400	freshwater marsh; feeding	CC



Ref.	Location	Date	Time	Species	Number	Habitat and activity	Surveyor
LB001	Hen Harrier Roost Survey; HHVP2	08/01/2024	14:35	Lesser Black-backed Gull	80	freshwater marsh; roosting	CC
HG001	Hen Harrier Roost Survey; HHVP2	08/01/2024	14:39	Herring Gull	36	freshwater marsh; roosting	CC
CM002	Hen Harrier Roost Survey; HHVP2	08/01/2024	14:40	Common Gull	75	freshwater marsh; roosting	CC
BH002	Hen Harrier Roost Survey; HHVP2	08/01/2024	14:56	Black-headed Gull	220	freshwater marsh; roosting	CC
MU002	Hen Harrier Roost Survey; HHVP2	08/01/2024	15:00	Mediterranean Gull	2	freshwater marsh; roosting, 2nd and 3rd calendar years.	CC
L.002	Hen Harrier Roost Survey; HHVP2	08/01/2024	15:12	Lapwing	250	freshwater marsh; feeding	CC
DN004	Hen Harrier Roost Survey; HHVP2	08/01/2024	15:15	Dunlin	32	freshwater marsh; feeding	CC
RU005	Hen Harrier Roost Survey; HHVP2	08/01/2024	15:33	Ruff	5	freshwater marsh; feeding	CC
BW004	Hen Harrier Roost Survey; HHVP2	08/01/2024	15:41	Black-tailed Godwit	200	freshwater marsh; feeding	CC
RK003	Hen Harrier Roost Survey; HHVP2	08/01/2024	15:57	Redshank	9	freshwater marsh; feeding	CC
GP004	Hen Harrier Roost Survey; HHVP2	08/01/2024	16:00	Golden Plover	18	freshwater marsh; feeding	CC
T.005	Hen Harrier Roost Survey; HHVP2	08/01/2024	16:02	Teal	160	freshwater marsh; feeding	CC
MS005	Hen Harrier Roost Survey; HHVP2	08/01/2024	16:05	Mute Swan	11	freshwater marsh; feeding	CC
GJ004	Hen Harrier Roost Survey; HHVP2	08/01/2024	16:10	Greylag Goose	68	freshwater marsh; feeding	CC
PG004	Hen Harrier Roost Survey; HHVP2	08/01/2024	16:34	Pink-footed Goose	3	freshwater marsh; feeding	CC
PT005	Vantage Point Survey; VP1	12/01/2024	11:11	Pintail	32	freshwater marsh; feeding	CC
CO005	Vantage Point Survey; VP1	12/01/2024	12:22	Coot	2	freshwater marsh; feeding	CC
SV007	Hen Harrier Roost Survey; HHVP2	28/01/2024	14:30	Shoveler	33	freshwater marsh; feeding	CC
WN009	Hen Harrier Roost Survey; HHVP2	28/01/2024	14:35	Wigeon	79	freshwater marsh; feeding	CC
MH002	Hen Harrier Roost Survey; HHVP2	28/01/2024	14:39	Moorhen	2	freshwater marsh; feeding	CC
H.006	Hen Harrier Roost Survey; HHVP2	28/01/2024	15:10	Grey Heron	1	freshwater marsh; feeding	CC
CU002	Hen Harrier Roost Survey; HHVP2	28/01/2024	15:30	Curlew	92	freshwater marsh; feeding	CC
L.003	Hen Harrier Roost Survey; HHVP2	28/01/2024	15:45	Lapwing	123	freshwater marsh; feeding	CC
GP005	Hen Harrier Roost Survey; HHVP2	28/01/2024	16:00	Golden Plover	100	freshwater marsh; feeding	CC
DN005	Hen Harrier Roost Survey; HHVP2	28/01/2024	16:11	Dunlin	22	freshwater marsh; feeding	CC
BW005	Hen Harrier Roost Survey; HHVP2	28/01/2024	16:18	Black-tailed Godwit	220	freshwater marsh; feeding	CC
BZ004	Hen Harrier Roost Survey; HHVP2	28/01/2024	16:20	Buzzard	2	freshwater marsh; hunting	CC
K.006	Hen Harrier Roost Survey; HHVP2	28/01/2024	16:25	Kestrel	1	freshwater marsh; hunting	CC

Ref.	Location	Date	Time	Species	Number	Habitat and activity	Surveyor
ET006	Hen Harrier Roost Survey; HHVP2	28/01/2024	16:31	Little Egret	3	freshwater marsh; feeding	CC
MP002	Hen Harrier Roost Survey; HHVP2	28/01/2024	16:34	Meadow Pipit	6	freshwater marsh; feeding	CC
LG002	Hen Harrier Roost Survey; HHVP2	28/01/2024	17:00	Little Grebe	8	freshwater marsh; feeding	CC
MP003	Waterbird Distribution and Abundance Survey; Old Bawn	07/02/2024	09:41	Meadow Pipit	8	freshwater marsh; feeding	CC
PE004	Waterbird Distribution and Abundance Survey; Fodagh	07/02/2024	10:08	Peregrine Falcon	1	freshwater marsh; hunting and perched, 2nd calendar year female	CC
HH001	Waterbird Distribution and Abundance Survey; Templederry, Ballinoulart and Ballywater	07/02/2024	11:00	Hen Harrier	1	freshwater marsh; hunting, 2nd calendar year	CC
BZ005	Waterbird Distribution and Abundance Survey; Templederry and Fodagh	07/02/2024	11:22	Buzzard	6	arable crops; displaying	CC
ML005	Waterbird Distribution and Abundance Survey; Old Bawn Area	07/02/2024	11:30	Merlin	1	freshwater marsh; perched	CC
SH003	Waterbird Distribution and Abundance Survey; Templederry	07/02/2024	14:34	Sparrowhawk	4	wet grassland, scrub and hedgerows; hunting, 3 males and 1 female	CC
L.004	Vantage Point Survey; VP2	14/02/2024	15:04	Lapwing	60	freshwater marsh; feeding	CC
GP006	Vantage Point Survey; VP2	14/02/2024	15:20	Golden Plover	9	freshwater marsh; feeding	CC
DN006	Vantage Point Survey; VP2	14/02/2024	15:22	Dunlin	16	freshwater marsh; feeding	CC
SN004	Vantage Point Survey; VP2	14/02/2024	15:25	Snipe	11	freshwater marsh; feeding	CC
WN010	Hen Harrier Roost Survey; HHVP2	23/02/2024	15:33	Wigeon	120	freshwater marsh; feeding	CC
PT006	Hen Harrier Roost Survey; HHVP2	23/02/2024	15:39	Pintail	19	freshwater marsh; feeding	CC
SV008	Hen Harrier Roost Survey; HHVP2	23/02/2024	15:42	Shoveler	50	freshwater marsh; feeding	CC
RU006	Hen Harrier Roost Survey; HHVP2	23/02/2024	15:55	Ruff	8	freshwater marsh; feeding	CC
RK004	Hen Harrier Roost Survey; HHVP2	23/02/2024	16:00	Redshank	31	freshwater marsh; feeding	CC
SN005	Hen Harrier Roost Survey; HHVP2	23/02/2024	16:29	Snipe	80	freshwater marsh; feeding	CC
BH003	Hen Harrier Roost Survey; HHVP2	23/02/2024	16:33	Black-headed Gull	60	freshwater marsh; feeding	CC
MS006	Hen Harrier Roost Survey; HHVP2	23/02/2024	17:00	Mute Swan	11	freshwater marsh; feeding	CC
T.006	Hen Harrier Roost Survey; HHVP2	23/02/2024	17:02	Teal	250	freshwater marsh; feeding	CC
T.007	Hen Harrier Roost Survey; HHVP2	23/02/2024	17:05	Teal	1	freshwater marsh; feeding, green-winged teal, drake	CC
H.007	Hen Harrier Roost Survey; HHVP2	23/02/2024	17:22	Grey Heron	11	freshwater marsh; feeding	CC
ET007	Hen Harrier Roost Survey; HHVP2	23/02/2024	17:26	Little Egret	6	freshwater marsh; feeding	CC
BZ006	Hen Harrier Roost Survey; HHVP2	23/02/2024	17:41	Buzzard	1	freshwater marsh; perched	CC



Ref.	Location	Date	Time	Species	Number	Habitat and activity	Surveyor
GK002	Hen Harrier Roost Survey; HHVP2	23/02/2024	17:58	Greenshank	1	freshwater marsh; roosting	CC
BZ007	Waterbird Distribution and Abundance Survey; Cahore Point	27/02/2024	08:15	Buzzard	1	treelines; hunting	CC
K.007	Waterbird Distribution and Abundance Survey; Ballinoulart beach	27/02/2024	08:55	Kestrel	1	dune scrub and woodland; hunting	CC
BH004	Hen Harrier Roost Survey; HHVP2	27/02/2024	15:30	Black-headed Gull	55	freshwater marsh; feeding	CC
CM003	Hen Harrier Roost Survey; HHVP2	27/02/2024	15:33	Common Gull	11	freshwater marsh; feeding	CC
GB001	Hen Harrier Roost Survey; HHVP2	27/02/2024	15:41	Great Black-backed Gull	1	freshwater marsh; feeding	CC
LU001	Hen Harrier Roost Survey; HHVP2	27/02/2024	15:45	Little Gull	1	freshwater marsh; feeding	CC
H.008	Hen Harrier Roost Survey; HHVP2	27/02/2024	15:49	Grey Heron	8	freshwater marsh; feeding	CC
ET008	Hen Harrier Roost Survey; HHVP2	27/02/2024	15:52	Little Egret	6	freshwater marsh; feeding	CC
T.008	Hen Harrier Roost Survey; HHVP2	27/02/2024	16:00	Teal	60	freshwater marsh; feeding	CC
T.009	Hen Harrier Roost Survey; HHVP2	27/02/2024	16:05	Teal	1	freshwater marsh; feeding, green-winged teal, drake	CC
WN011	Hen Harrier Roost Survey; HHVP2	27/02/2024	16:09	Wigeon	170	freshwater marsh; feeding	CC
SV009	Hen Harrier Roost Survey; HHVP2	27/02/2024	16:15	Shoveler	45	freshwater marsh; feeding	CC
GK003	Hen Harrier Roost Survey; HHVP2	27/02/2024	16:33	Greenshank	1	freshwater marsh; feeding	CC
RP001	Hen Harrier Roost Survey; HHVP2	27/02/2024	16:47	Ringed Plover	4	freshwater marsh; feeding	CC
DN007	Hen Harrier Roost Survey; HHVP2	27/02/2024	16:51	Dunlin	50	freshwater marsh; feeding	CC
RK005	Hen Harrier Roost Survey; HHVP2	27/02/2024	16:56	Redshank	46	freshwater marsh; feeding	CC
RU007	Hen Harrier Roost Survey; HHVP2	27/02/2024	17:00	Ruff	7	freshwater marsh; feeding	CC
CU003	Hen Harrier Roost Survey; HHVP2	27/02/2024	17:00	Curlew	18	freshwater marsh; feeding	CC
MS007	Hen Harrier Roost Survey; HHVP2	27/02/2024	17:03	Mute Swan	6	freshwater marsh; feeding	CC
GE001	Hen Harrier Roost Survey; HHVP2	27/02/2024	17:20	Green Sandpiper	2	freshwater marsh; feeding	CC
GJ005	Hen Harrier Roost Survey; HHVP2	27/02/2024	17:22	Greylag Goose	4	freshwater marsh; feeding	CC
WS005	Hen Harrier Roost Survey; HHVP2	27/02/2024	17:28	Whooper Swan	3	freshwater marsh; feeding	CC
GA003	Hen Harrier Roost Survey; HHVP2	27/02/2024	17:36	Gadwall	13	freshwater marsh; feeding	CC
SN006	Hen Harrier Roost Survey; HHVP2	15/03/2024	16:30	Snipe	2	freshwater marsh; feeding	CC
H.009	Hen Harrier Roost Survey; HHVP2	15/03/2024	16:31	Grey Heron	2	freshwater marsh; feeding	CC
BW006	Hen Harrier Roost Survey; HHVP2	15/03/2024	16:45	Black-tailed Godwit	9	freshwater marsh; feeding	CC

Ref.	Location	Date	Time	Species	Number	Habitat and activity	Surveyor
ET009	Hen Harrier Roost Survey; HHVP2	15/03/2024	17:18	Little Egret	4	freshwater marsh; feeding	CC
CO006	Hen Harrier Roost Survey; HHVP2	15/03/2024	17:29	Coot	3	freshwater marsh; feeding	CC
T.010	Hen Harrier Roost Survey; HHVP2	15/03/2024	17:45	Teal	35	freshwater marsh; feeding	CC
TU003	Hen Harrier Roost Survey; HHVP2	15/03/2024	18:00	Tufted Duck	3	freshwater marsh; feeding	CC
CU004	Hen Harrier Roost Survey; HHVP2	15/03/2024	18:02	Curlew	11	freshwater marsh; feeding	CC
RU008	Hen Harrier Roost Survey; HHVP2	15/03/2024	18:21	Ruff	6	freshwater marsh; feeding	CC
RK006	Hen Harrier Roost Survey; HHVP2	15/03/2024	18:36	Redshank	9	freshwater marsh; feeding	CC
H.010	Hen Harrier Roost Survey; HHVP2	29/03/2024	16:35	Grey Heron	2	freshwater marsh; feeding	CC
ET010	Hen Harrier Roost Survey; HHVP2	29/03/2024	16:47	Little Egret	2	freshwater marsh; feeding	CC
T.011	Hen Harrier Roost Survey; HHVP2	29/03/2024	17:00	Teal	19	freshwater marsh; feeding	CC
WN012	Hen Harrier Roost Survey; HHVP2	29/03/2024	17:15	Wigeon	6	freshwater marsh; feeding	CC
GJ006	Hen Harrier Roost Survey; HHVP2	29/03/2024	18:02	Greylag Goose	9	freshwater marsh; feeding	CC
RK007	Hen Harrier Roost Survey; HHVP2	29/03/2024	18:16	Redshank	5	freshwater marsh; feeding	CC
MS008	Hen Harrier Roost Survey; HHVP2	29/03/2024	18:22	Mute Swan	3	freshwater marsh; feeding	CC
GA004	Hen Harrier Roost Survey; HHVP2	29/03/2024	18:34	Gadwall	11	freshwater marsh; feeding	CC



Map Legend

-  Site Boundary
-  500m Survey Radius
-  Flight Line



Drawing Title
Golden Plover Incidental Observations

Project Title
Ballywater Wind Farm

Drawn By AMcM	Checked By PM
Project No. 230417	Drawing No. Fig. 5.1
Scale 1:40,000	Date 11/10/2024




MKO
Planning and
Environmental
Consultants
Tean Road, Galway
Ireland, H91 VW84
(0) 91 735611
info@mkoland.ie
www.mkoland.ie



Map Legend

-  Site Boundary
-  500m Survey Radius
-  Flight Line

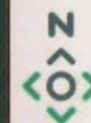

Drawing Title

Dunlin Incidental Observations

Project Title

Ballywater Wind Farm

Drawn By	Checked By
AMcM	PM
Project No.	Drawing No.
230417	Fig. 5.2
Scale	Date
1:40,000	11/10/2024



MKO
Planning
and
Environmental
Consultants
Tuam Road, Galway
Ireland, H91 VWP6
+353 (0) 91 735611
email: info@mkofireland.ie
Website: www.mkofireland.ie



Map Legend

-  Site Boundary
-  500m Survey Radius
-  Flight Line



Microsoft product screen shots reprinted with permission from Microsoft Corporation

HH001

Drawing Title	
Hen Harrier Incidental Observations	
Project Title	
Ballywater Wind Farm	
Drawn By	Checked By
AMcM	PM
Project Ref.	Drawing Ref.
230417	Fig. 5.3
Scale	Date
1:40,000	11/10/2024



MKO
Planning and
Environmental
Consultants
Team Road, Galway
Ireland, H91 V994
(0) 91 735611
fo@mkoreland.ie
www.mkoreland.ie



Map Legend

-  Site Boundary
-  500m Survey Radius
-  Flight Line



Microsoft product screen shots reprinted with permission from Microsoft Corporation

Drawing Title
Marsh Harrier Incidental Observations

Project Title
Ballywater Wind Farm


Drawn By AMcM	Checked By PM
Project No. 230417	Drawing No. Fig. 5.4
Scale 1:40,000	Date 11/10/2024

MKO
Planning and
Environmental
Consultants
Tuan Road, Galway
Ireland, Y91 YV98
+353 (0) 91 775611
email: info@mkofireland.ie
Website: www.mkofireland.ie



Map Legend

- Site Boundary
- 500m Survey Radius
- Flight Line

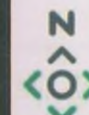

Drawing Title
Merlin Incidental Observations

Project Title
Ballywater Wind Farm

Drawn By AMcM	Checked By PM
Project No. 230417	Drawing No. Fig. 5.5
Scale 1:40,000	Date 11/10/2024




MKO
Planning and
Environmental
Consultants
Tuan Road, Galway
Ireland, H91 V088
(0) 91 735611
info@mkoland.ie
www.mkoland.ie



Map Legend

-  Site Boundary
-  500m Survey Radius
-  Flight Line

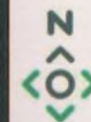

Microsoft product screen shots reprinted with permission from Microsoft Corporation

Drawing Title
Short-eared Owl Incidental Observations

Project Title
Ballywater Wind Farm


Drawn By AMcM	Checked By PM
Project No. 230417	Drawing No. Fig. 5.6
Scale 1:40,000	Date 11/10/2024

MKO
Planning
and
Environmental
Consultants
Turn Road, Galway
Ireland, H91 V9W9
+353 (0) 91 735611
email: info@mkofireland.ie
Website: www.mkofireland.ie



Map Legend

-  Site Boundary
-  500m Survey Radius
-  Flight Line

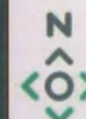

Drawing Title

Kingfisher Incidental Observations

Project Title

Ballywater Wind Farm

Drawn By

AMCM

Checked By

PM

Project No.

230417

Drawing No.

Fig. 5.7

Scale

1:40,000

Date

11/10/2024




MKO
Planning and
Environmental
Consultants
Team Road, Galway
Ireland, H91 V9W9
(0) 91 735611
info@mkofireland.ie
www.mkofireland.ie

Microsoft product screen shots reprinted with permission from Microsoft Corporation



Map Legend

- Site Boundary
- 500m Survey Radius
- ➔ Flight Line

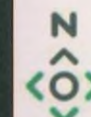

Drawing Title

Little Egret Incidental Observations

Project Title

Ballywater Wind Farm

Drawn By

AMcM

Checked By

PM

Project No.

230417

Drawing No.

Fig. 5.8

Scale

1:40,000

Date

11/10/2024



MKO
Planning and
Environmental
Consultants
Tuam Road, Galway
Ireland, H91 VV89
+353 (0) 91 725611
email: info@mkofireland.ie
Website: www.mkofireland.ie



Map Legend

-  Site Boundary
-  500m Survey Radius
-  Flight Line




Drawing Title	
Little Gull Incidental Observations	
Project Title	
Ballywater Wind Farm	
Drawn By	Checked By
AMcM	PM
Project No.	Drawing No.
230417	Fig. 5.9
Scale	Date
1:40,000	11/10/2024
 MKO Planning and Environmental Consultants Tuam Road, Galway Ireland, H91 VWP4 (0) 91 735611 www.mkofireland.ie	



Map Legend

- Site Boundary
- 500m Survey Radius
- Flight Line

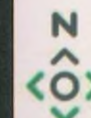

Drawing Title
Mediterranean Gull Incidental Observations

Project Title
Ballywater Wind Farm

Drawn By AMcM	Checked By PM
Project No. 230417	Drawing No. Fig. 5.10
Scale 1:40,000	Date 11/10/2024



MKO
Planning and
Environmental
Consultants
Tuam Road, Galway
Ireland, H91 VW84
+353 (0) 91 775611
email: info@mkoinland.ie
Website: www.mkoinland.ie



Map Legend

- Site Boundary
- 500m Survey Radius
- Flight Line



Drawing Title

Ruff Incidental Observations

Project Title

Ballywater Wind Farm

Drawn By
AMcM

Checked By
PM

Project Ref.
230417

Drawing Ref.
Fig. 5.11

Scale
1:40,000

Date
11/10/2024




MKO
Planning
and
Environmental
Consultants
Tuan Road, Galway
Ireland, H91 VWP
(0) 91 775611
info@mkoland.ie
www.mkoland.ie



Map Legend

-  Site Boundary
-  500m Survey Radius
-  Flight Line

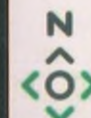

Drawing Title
Whooper Swan Incidental Observations

Project Title
Ballywater Wind Farm


Drawn By AMcM	Checked By PM
Project No. 230417	Drawing No. Fig. 5.12
Scale 1:40,000	Date 11/10/2024

MKO
Planning and Environmental Consultants
Tarr Road, Galway
Ireland, H91 V9W9
+353 (0) 91 735611
email: info@mkofireland.ie
Website: www.mkofireland.ie



Map Legend

- Site Boundary
- 500m Survey Radius
- Flight Line

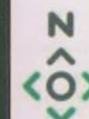

Drawing Title	
Lapwing Incidental Observations	
Project Title	
Ballywater Wind Farm	
Drawn By	Checked By
AMcM	PM
Project No.	Drawing No.
230417	Fig. 5.13
Scale	Date
1:40,000	11/10/2024



MKO
Planning and
Environmental
Consultants
Tuan Road, Galway
Ireland, H91 VV88
(0) 91 735611
info@mkoland.ie
www.mkoland.ie



Map Legend

- Site Boundary
- 500m Survey Radius
- ➔ Flight Line

Drawing Title
Wigeon Incidental Observations

Project Title
Ballywater Wind Farm

Drawn By AMcM	Checked By PM
Project No. 230417	Drawing No. Fig. 5.14
Scale 1:40,000	Date 11/10/2024

MKO
 Planning and
 Environmental
 Consultants


Tuam Road, Galway
 Ireland, H91 VWP
 +353 (0) 91 725611
 email: info@mkoland.ie
 Website: www.mkoland.ie

Microsoft product screen shots reprinted with permission from Microsoft Corporation



Map Legend

- Site Boundary
- 500m Survey Radius
- Flight Line

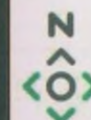

Drawing Title

Kestrel Incidental Observations

Project Title

Ballywater Wind Farm

Drawn By

AMcM

Checked By

PM

Project No.

230417

Drawing No.

Fig. 5.15

Scale

1:40,000

Date

11/10/2024



MKO
Planning and
Environmental
Consultants
Tuan Road, Galway
Ireland, H91 VWP4
(0) 91 735611
fo@mkoland.ie
www.mkoland.ie



Map Legend

- Site Boundary
- 500m Survey Radius
- Flight Line

Microsoft product screen shots reprinted with permission from Microsoft Corporation


Drawing Title Black-tailed Godwit Incidental Observations	
Project Title Ballywater Wind Farm	
Drawn By AMcM	Checked By PM
Project No. 230417	Drawing No. Fig. 5.16
Scale 1:40,000	Date 11/10/2024

MKO
 Planning and Environmental Consultants
 Tuam Road, Galway
 Ireland, H91 V8W4
 +353 (0) 91 735611
 email: info@mkofireland.ie
 Website: www.mkofireland.ie



Map Legend

- Site Boundary
- 500m Survey Radius
- Flight Line

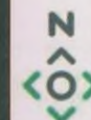

Drawing Title	
Curlew Incidental Observations	
Project Title	
Ballywater Wind Farm	
Drawn By	Checked By
AMcM	PM
Project No.	Drawing No.
230417	Fig. 5.17
Scale	Date
1:40,000	11/10/2024




MKO
Planning and
Environmental
Consultants
Tuan Road, Galway
Ireland, H91 VWP
(0) 91 735611
info@mkoland.ie
www.mkoland.ie



Map Legend

-  Site Boundary
-  500m Survey Radius
-  Flight Line

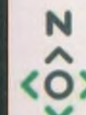

Drawing Title

Knot Incidental Observations

Project Title

Ballywater Wind Farm

Drawn By	Checked By
AMcM	PM
Project No.	Drawing No.
230417	Fig. 5.18
Scale	Date
1:40,000	11/10/2024



MKO
Planning and
Environmental
Consultants
Tuam Road, Galway
Inland, H91 V8P9
+353 (0) 91 725611
email: info@mkoland.ie
Website: www.mkoland.ie



Map Legend

-  Site Boundary
-  500m Survey Radius
-  Flight Line



Drawing Title	
Meadow Pipit Incidental Observations	
Project Title	
Ballywater Wind Farm	
Drawn By	Checked By
AMcM	PM
Project No.	Drawing No.
230417	Fig. 5.19
Scale	Date
1:40,000	11/10/2024



MKO
Planning and
Environmental
Consultants
Tuen Road, H91 VWP
(0) 91 735611
info@mkoland.ie
www.mkoland.ie



Map Legend

- Site Boundary
- 500m Survey Radius
- Flight Line



Drawing Title

Redshank Incidental
Observations

Project Title

Ballywater Wind Farm

Drawn By

AMcM

Checked By

PM

Project No.

230417

Drawing No.

Fig. 5.20

Scale

1:40,000

Date

11/10/2024




MKO
Planning
and
Environmental
Consultants
Tuam Road, Galway
Inland, H91 V9W4
+353 (0) 91 735611
email: info@mkoland.ie
Website: www.mkoland.ie



Map Legend

-  Site Boundary
-  500m Survey Radius
-  Flight Line

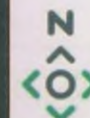

Drawing Title	
Shoveler Incidental Observations	
Project Title	
Ballywater Wind Farm	
Drawn By	Checked By
AMcM	PM
Project No.	Drawing No.
230417	Fig. 5.21
Scale	Date
1:40,000	11/10/2024




MKO
Planning and
Environmental
Consultants
Tuan Road, Galway
Ireland, H91 VWP4
(0) 91 735611
info@mkoland.ie
www.mkoland.ie



Map Legend

- Site Boundary
- 500m Survey Radius
- Flight Line

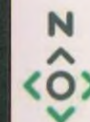

Drawing Title

Snipe Incidental Observations

Project Title

Ballywater Wind Farm

Drawn By	Checked By
AMcM	PM
Project No.	Drawing No.
230417	Fig. 5.22
Scale	Date
1:40,000	11/10/2024



MKO
Planning
and
Environmental
Consultants
Tuam Road, Galway
Ireland, H91 YN84
+353 (0) 91 775611
email: info@mkofireland.ie
Website: www.mkofireland.ie



Map Legend

- Site Boundary
- 500m Survey Radius
- Flight Line



Drawing Title	
Buzzard Incidental Observations	
Project Title	
Ballywater Wind Farm	
Drawn By	Checked By
AMcM	PM
Project No.	Drawing No.
230417	Fig. 5.23
Scale	Date
1:40,000	11/10/2024




MKO
Planning and
Environmental
Consultants
Tullam Road, Galway
Ireland, H91 V9W9
(00) 91 735611
info@mkoland.ie
www.mkoland.ie



Map Legend

- Site Boundary
- 500m Survey Radius
- Flight Line

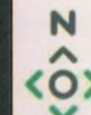

Drawing Title

Long-eared Owl Incidental Observations

Project Title

Ballywater Wind Farm

Drawn By

AMcM

Checked By

PM

Project No.

230417

Drawing No.

Fig. 5.24

Scale

1:40,000

Date

11/10/2024



MKO
Planning and
Environmental
Consultants
Tuam Road, Galway
Ireland, H91 VW84
+353 (0) 91 725611
email: info@mkoland.ie
Website: www.mkoland.ie



Map Legend

- Site Boundary
- 500m Survey Radius
- Flight Line

Microsoft product screen shots reprinted with permission from Microsoft Corporation

Drawing Title	
Sparrowhawk Incidental Observations	
Project Title	
Ballywater Wind Farm	
Drawn By	Checked By
AMcM	PM
Project No.	Drawing No.
230417	Fig. 5.25
Scale	Date
1:40,000	11/10/2024

MKO
Planning and
Environmental
Consultants
Tean Road, Galway
Ireland, H91 V9W4
(0) 91 775611
info@mkoland.ie
www.mkoland.ie



APPENDIX 6-3

**BALLYWATER WIND FARM:
APPROPRIATE ASSSMENT
(SCREENING), CAHORE
MARSHES SPA**

**Appropriate Assessment (Screening)
of Ballywater Wind Farm extension of approval
on
Cahore Marshes SPA**

07th October 2024

**A10 Network Enterprise Park, Kilcoole,
County Wicklow, A63 RK23**

W: www.blackstaff.ie E: info@blackstaff.ie T: 085 768 0260



REVISION HISTORY

Rev No	Comments	Checked by	Approved by	Date
0	Draft AA Screening	CL	CL	10/01/24
1	2 nd Draft AA Screening	CL	CL	31/01/24
2	3 rd Draft AA Screening	CL	CL	02/09/24
3	Final AA Screening report	CL	CL	07/10/24

This report is confidential and the copyright of Blackstaff Ecology Ltd; any unauthorised reproduction or usage by any party other than the client is strictly prohibited.

Job Number	433
Document No	433/2020-01

Signed: 
Dr Brian Sutton CEnv MCIEEM PhD
Principal Ecologist

Signed: 
Cormac Loughran CEnv MSc MCIEEM
Director

Appropriate Assessment Screening

1. In accordance with Regulation 27 (1) of the European Communities (Natural Habitats) Regulations 1997, the proposal by CGNEE Ltd to extend the approved period of operation of the currently active Ballywater Wind Farm, Co Wexford, must be considered for its potential to have significant effects, either alone or in combination, (the development being neither directly connected with nor necessary to the management of the site(s)) on any Natura 2000 sites.
2. The Ballywater Wind Farm is within 15km of four Special Areas of Conservation and two Special Protection Areas. These Natura 2000 sites are listed in Table 1. Although there is no formal requirement for this 15 km radius zone, it is recommended for plans and projects in guidance for planning authorities provided by NPWS in 2010 (DEHLG, 2010), and has become the norm across other land use sectors in Ireland.
3. The Wexford Harbour and Slobs SPA is approximately 19km to the south of the Ballywater Wind Farm. This SPA is the principal wintering site in Ireland of Greenland white-fronted goose *Anser albifrons flavirostris* and birds that use Cahore Marshes and The Slobs are regarded as comprising a single wintering population (Crowe 2005)¹ Movement of the species between the two SPAs is known to occur, with birds commuting to Wexford Harbour to roost. The designation features of Wexford Harbour and Slobs SPA are therefore also included in Table 1.
4. The nature of the scheme, and lack of hydrological or ecological connectivity, indicates that there are no likely pathways for effects on other Natura 2000 sites at greater distances.

Table 1: Designation features of Wexford Harbour and Slobs SPA and Natura 2000 sites with 15km of the Ballywater Wind Farm.

Designated Site	Distance from proposed development	Reason for designation
Special Area of Conservation (SAC)		
Cahore Polders and Dunes	<50m E	Annual vegetation of drift lines [1210] Embryonic shifting dunes [2110] Shifting dunes along the shoreline with <i>Ammophila arenaria</i> (white dunes) [2120] Fixed coastal dunes with herbaceous vegetation (grey dunes) [2130] Humid dune slacks [2190]
Kilmuckridge-Tinnaberna Sandhills	3km S	Embryonic shifting dunes [2110]

¹ Crowe (2005): Ireland's Wetlands and their Waterbirds: Status and Distribution. BirdWatch Ireland, Newcastle, Co. Wicklow.

Designated Site	Distance from proposed development	Reason for designation
		Shifting dunes along the shoreline with <i>Ammophila arenaria</i> (white dunes) [2120] Fixed coastal dunes with herbaceous vegetation (grey dunes) [2130]
Blackwater Bank	4km E	Sandbanks which are slightly covered by sea water all the time [1110]
Slaney River Valley	14.5km W	Estuaries [1130] Mudflats and sandflats not covered by seawater at low tide [1140] Atlantic salt meadows (<i>Glaucopuccinellietalia maritima</i>) [1330] Mediterranean salt meadows (<i>Juncetalia maritimi</i>) [1410] Water courses of plain to montane levels with the <i>Ranunculon fluitantis</i> and <i>Callitricho-Batrachion</i> vegetation [3260] Old sessile oak woods with <i>Ilex</i> and <i>Blechnum</i> in the British Isles [91A0] Alluvial forests with <i>Alnus glutinosa</i> and <i>Fraxinus excelsior</i> (<i>Alno-Padion</i> , <i>Alnion incanae</i> , <i>Salicion albae</i>) [91E0] <i>Margaritifera margaritifera</i> (Freshwater Pearl Mussel) [1029] <i>Petromyzon marinus</i> (Sea Lamprey) [1095] <i>Lampetra planeri</i> (Brook Lamprey) [1096] <i>Lampetra fluviatilis</i> (River Lamprey) [1099] <i>Alosa fallax fallax</i> (Twait Shad) [1103] <i>Salmo salar</i> (Salmon) [1106] <i>Lutra lutra</i> (Otter) [1355] <i>Phoca vitulina</i> (Harbour Seal) [1365]
Special Protection Area (SPA)		
Cahore Marshes	<50mE	Wigeon (<i>Anas penelope</i>) [A050] Golden Plover (<i>Pluvialis apricaria</i>) [A140] Lapwing (<i>Vanellus vanellus</i>) [A142]

Designated Site	Distance from proposed development	Reason for designation
		Greenland White-fronted Goose (<i>Anser albifrons flavirostris</i>) [A395] Wetland and Waterbirds [A999]
The Raven	12.5km SW	Red-throated Diver (<i>Gavia stellata</i>) [A001] Cormorant (<i>Phalacrocorax carbo</i>) [A017] Common Scoter (<i>Melanitta nigra</i>) [A065] Grey Plover (<i>Pluvialis squatarola</i>) [A141] Sanderling (<i>Calidris alba</i>) [A144] Greenland White-fronted Goose (<i>Anser albifrons flavirostris</i>) [A395] Wetland and Waterbirds [A999]
Wexford Harbour and Slobs	19km S	Little Grebe (<i>Tachybaptus ruficollis</i>) [A004] Great Crested Grebe (<i>Podiceps cristatus</i>) [A005] Cormorant (<i>Phalacrocorax carbo</i>) [A017] Grey Heron (<i>Ardea cinerea</i>) [A028] Bewick's Swan (<i>Cygnus columbianus bewickii</i>) [A037] Whooper Swan (<i>Cygnus cygnus</i>) [A038] Light-bellied Brent Goose (<i>Branta bernicla hrota</i>) [A046] Shelduck (<i>Tadorna tadorna</i>) [A048] Wigeon (<i>Anas penelope</i>) [A050] Teal (<i>Anas crecca</i>) [A052] Mallard (<i>Anas platyrhynchos</i>) [A053] Pintail (<i>Anas acuta</i>) [A054] Scaup (<i>Aythya marila</i>) [A062] Goldeneye (<i>Bucephala clangula</i>) [A067] Red-breasted Merganser (<i>Mergus serrator</i>) [A069] Hen Harrier (<i>Circus cyaneus</i>) [A082] Coot (<i>Fulica atra</i>) [A125] Oystercatcher (<i>Haematopus ostralegus</i>) [A130] Golden Plover (<i>Pluvialis apricaria</i>) [A140]

Designated Site	Distance from proposed development	Reason for designation
		Grey Plover (<i>Pluvialis squatarola</i>) [A141] Lapwing (<i>Vanellus vanellus</i>) [A142] Knot (<i>Calidris canutus</i>) [A143] Sanderling (<i>Calidris alba</i>) [A144] Dunlin (<i>Calidris alpina</i>) [A149] Black-tailed Godwit (<i>Limosa limosa</i>) [A156] Bar-tailed Godwit (<i>Limosa lapponica</i>) [A157] Curlew (<i>Numenius arquata</i>) [A160] Redshank (<i>Tringa totanus</i>) [A162] Black-headed Gull (<i>Chroicocephalus ridibundus</i>) [A179] Lesser Black-backed Gull (<i>Larus fuscus</i>) [A183] Little Tern (<i>Sterna albifrons</i>) [A195] Greenland White-fronted Goose (<i>Anser albifrons flavirostris</i>) [A395] Wetland and Waterbirds [A999]

5. There are no likely effects on the designation features of the SACs listed in Table 1 arising from the proposed extended operational period of the wind farm. There are no likely pathways for effects on site hydrology or physical effects on any of the SAC designation features. The nature and scale of the proposal, and lack of hydrological connectivity, indicate that there are no likely pathways for effects on Natura 2000 sites at greater distances.
6. The distance of the Ballywater Wind Farm from The Raven SPA, and the inland location of the wind farm, indicate that there are unlikely to be effects on the marine and littoral species that are designation features of the Natura 2000 site. Greenland white-fronted geese that use the SPA are part of the population that winter in a number of sites in south-east Ireland. The site is particularly important as a roost for this species, attracting birds from the Wexford Harbour complex of wintering sites, which includes the Wexford Harbour and Slobbs SPA (approximately 19km to the south of Cahore Marshes). Cahore Marshes are within this complex, and birds are known to commute on a daily basis between the site and Wexford Harbour. The wind farm is not on the direct route between the two sites and commuting birds that use Cahore Marshes as a foraging site are unlikely to overfly the wind farm. There is therefore limited likelihood of collision risk for birds commuting between Cahore Marshes and alternative sites. Goose species are also known to actively avoid flights in close proximity to wind turbines and high avoidance rates indicate that collisions with turbines during routine commuting flights and consequent population-level effects are unlikely. The Raven SPA and Wexford Harbour SPA are not considered further.

7. The Ballywater Wind Farm is adjacent to the Cahore Marshes SPA; the nearest turbine to the SPA boundary (Turbine 22) is <50m from the SPA boundary. There is therefore potential for birds that use the SPA to either use adjacent land as alternative foraging areas or for them to overfly the wind farm. A site synopsis of Cahore Marshes SPA is provided in Annex 1. Maps and site layout are provided in Annex 2.
8. The likely significance of effects of a proposed project on Natura 2000 sites and their conservation objectives are assessed taking into account the source-pathway-receptor model. The source is defined as the individual elements of the proposed project that have the potential to impact on a Natura 2000 site, its qualifying features and its conservation objectives. The pathway is defined as the means or route by which a source can migrate to the receptor. The receptor is defined as the Natura 2000 site and its qualifying features. Each element can exist independently; however, a potential impact is created where there is a linkage between the source, pathway and receptor.
9. The proposal is subject to the European Communities (Natural Habitats) Regulations 1997 (Regulation 27(1)), as consolidated in Irish law in the European Communities (Birds and Natural Habitats) Regulations 2011. Therefore, the precautionary approach should be applied, as set out in Commission Guidance: Managing Natura 2000 Sites and as required by the European Court of Justice in C-127/02 (Waddenzee). As such a Habitats Regulations Screening Assessment is required to be completed for the proposed development. This process follows the recommendations provided by DEHLG (2009, revised 2010)². Regulation 27(2) of the Natural Habitats Regulations outlines the type of assessment that would be accepted as appropriate. Designated site descriptions and site conservation objectives are to be found in Annex 1.
10. The Appropriate Assessment Screening will be required to investigate potential effects of the continued operation of the wind farm on the designation features and conservation objectives of the Natura 2000 site. Effects on all designation features will be considered. For the Cahore Marshes SPA, features of concern may be summarised as the populations of four waterfowl species and the wetland habitats that sustain them.
11. Depending on the outcome of the Screening exercise, and following the precautionary principle, if significant effects are likely, uncertain or unknown, a further stage of Appropriate Assessment (Stage 2) will be required that will take account of any mitigation measures that have been identified arising from the screening process. A Natura Impact Statement (NIS) will then be produced, which will record and analyse potential effects on the conservation objectives of the SPA. Assuming that no significant effects will be anticipated, works will be carried out in accordance with the mitigation measures produced in the AA (Stage 2).
12. This Screening Assessment refers to the proposal to continue the operation of an existing wind farm. The land holding associated with the wind farm extends into the SPA, but the leased area that defines the wind farm consists of the turbine bases, adjacent hardstanding and necessary infrastructure, which lie outside the SPA boundary. In addition, hard access tracks connect the various elements of the wind farm. Lands adjacent to the wind farm elements are under conventional agricultural management – cereals and improved grassland at the time of a reconnaissance site visit (01.07.23).

² DEHLG (2009, revised 2010): Appropriate Assessment of Plans and Projects in Ireland – Guidance for Planning Authorities

13. Location maps relating to the Site are included in Annex 2.

Timing of operations

14. This assessment refers to an operational wind farm. It is anticipated that operation will continue as at present for the period of the application, after which the wind farm will be decommissioned and all above ground infrastructure removed from the site.

Summary of site designations

Cahore Marshes SPA

15. Cahore Marshes has been designated as a SPA for the following features:
- Wigeon (*Anas penelope*) [A050]
 - Golden Plover (*Pluvialis apricaria*) [A140]
 - Lapwing (*Vanellus vanellus*) [A142]
 - Greenland White-fronted Goose (*Anser albifrons flavirostris*) [A395]
 - Wetland and Waterbirds [A999]
16. The Cahore Marshes SPA is of considerable ornithological importance as it provided a feeding area for an internationally important population of Greenland white-fronted goose at the time of designation. It also holds nationally important populations of three other species. The regular occurrence of Greenland white-fronted goose, Bewick's swan, whooper swan and golden plover is of particular note as these species are all listed on Annex I of the E.U. Birds Directive.
17. Five year mean peak counts of Greenland white-fronted goose for the period 1994/95 to 1998/99 (the period which provided the quantitative validation for the designation of the site) averaged 634 birds. At designation peak average for wigeon was 1,661, golden plover 6,038, and lapwing 3,455. The golden plover population is of particular note as it represents almost 4% of the all-Ireland population. The site also holds other wintering waterbirds, in smaller numbers, including shelduck (28), teal (417), mallard (244), shoveler (40), curlew (635) and black-headed gull (326). The site provides excellent feeding for these species, as well as good roost/rest areas. Peak annual counts for the Irish Wetland Birds Survey were requested from BirdWatch Ireland for the period winter 2003/04 (two years prior to operation of the wind farm) to winter 2021/22 (the most recent counts available).

Site Visit

18. A reconnaissance site visit to the wind farm site was carried out on 01.07.23 by Dr Brian Sutton to inform this assessment.

Current Management

19. There are currently no management plans that are designed specifically to take account of the designated conservation interests of the Cahore Marshes SPA. Parts of the site are signed as a Wildlife Reserve, with shooting prohibited. Conservation objectives have been produced that in general aim to maintain or improve the populations of the designation species, within the limits imposed by natural processes. Specific conservation objectives include:
- population dynamics data on the species concerned indicate that it is maintaining itself on a long-term basis as a viable component of its natural habitats; and

- the natural range of the species is neither being reduced nor is likely to be reduced for the foreseeable future.
20. The SPA includes a coastal sand dune complex that is open to public access, while parts of the site extend onto agricultural grassland. Agricultural activities and human activities, including recreational access, are considered to be the greatest risks to the conservation interest of the SPA.

Appropriate Assessment Screening

21. The proposed project is not directly connected with or necessary to the management of the Natura 2000 sites. Principal potential impacts on Greenland white-fronted goose are fatality due to collision with turbine rotors and displacement from apparently suitable feeding areas.

Ballywater Wind Farm

22. The existing wind farm occupies agricultural fields of low conservation interest. The wind farm is adjacent to agricultural fields that are used as feeding areas for Greenland white-fronted geese. Apparently suitable foraging is also available within the wind farm. However, in the absence of current data, it is not known whether birds from the SPA population use these areas.
23. The wind farm consists of 21 no turbines, an electrical substation, met mast and associated access tracks. The wind farm came on-stream in 2005.
24. It is anticipated that the wind farm will continue to operate with a similar degree of intensity and disturbance for maintenance and repair as at present. Agricultural operations within the wind farm will continue as at present, but are independent of the wind farm.
25. It is anticipated that the site will continue to operate for the extended licenced period. Under current regulations, any extension to that operational period will require a further planning application. Decommissioning of the site will include many operations that are similar to those of the construction phase. However, greater amounts of demolition debris are likely to be produced. This will be removed and disposed of to licensed sites. The distance of the various elements of the scheme from any watercourses indicates that there will be no significant discharge of demolition-derived pollutants to water bodies within the SPA.

Stage 1: Test of Likely Significance – Cahore Marshes SPA

Name of Project or Plan.	Extension of operation of Ballywater Wind Farm
Project reference (Planning ref. etc.):	
Name and location of Natura 2000 site.	Cahore Marshes SPA, Co Wexford
Natura 2000 site features:	The SPA supports an internationally important population of Greenland White-fronted Goose (<i>Anser albifrons flavirostris</i>) [A395] as part of the flock that is based at Wexford Harbour. The site supports nationally important populations of a further three species – Wigeon (<i>Anas penelope</i>) [A050], Golden Plover (<i>Pluvialis apricaria</i>) [A140] and Lapwing (<i>Vanellus vanellus</i>) [A142]. The Golden Plover population is of particular note as it represents almost 4% of the all-Ireland population (at the time of designation). The regular occurrence of Greenland White-fronted Goose, Bewick's Swan (absent in recent winters),

	Whooper Swan and Golden Plover is of particular note as these species are all listed on Annex I of the E.U. Birds Directive. Wetland and Waterbirds [A999] refers to the habitats necessary for the maintenance of the avian designation features
Description of the Project or Plan Size and scale; Land-take; Distance from Natura 2000 site or key features of the site; Resource requirements (water abstraction etc); Emission (disposal to land, water or air); Excavation requirements; Transportation requirements; Duration of construction, operation, de-commissioning etc; Other.	<u>Description of Project</u> The proposal refers to an extension of the operational lifetime of an existing wind farm that comprises the following elements: • 21 number wind turbines of 70m rotor diameter, generating 42MW, • Met mast; • Substation: and • All associated, completed, site development, landscaping and reinstatement works. <u>Size and scale</u> The windfarm comprises two phases. The southern unit (17 turbines) lies within a land ownership unit of approximately 2.83km² and the northern phase (4 turbines) lies within an ownership unit of approximately 55ha. <u>Land-take</u> None <u>Distance from Natura 2000 site or key features of the site</u> The SPA boundary approaches 3 no turbines (T15-17) at approximately 80m and T24 at approximately 40m. <u>Resource requirements (water abstraction etc)</u> None <u>Emission (disposal to land, water or air)</u> The extension will not result in any additional emissions compared to the current situation. <u>Excavation requirements</u> None <u>Transportation requirements</u> Transportation will be limited to the current use of site tracks for turbine maintenance. <u>Duration of construction, operation, de-commissioning etc</u> The proposed extension period of operation is 10 years.
Is the proposal directly connected with or necessary to management of the site for conservation of Natura 2000 features? If yes proceed no further.	No
Describe the individual elements of the project (either alone or in combination with other plans or projects) likely to give rise to impacts on the Natura 2000 site.	Continuing operation of the wind farm has the potential to reduce the area available to designation species for feeding and to increase mortality of designation species as a result of collision with turbine rotors. There are no likely effects on the Wetlands and Waterbirds designation feature, as there will be no loss of supporting habitats arising from the proposed extension.

Natura 2000 Feature: Mention all features	Describe any likely direct or indirect effects to the Natura 2000 features arising as a result of: loss; reduction of habitat area; disturbance; habitat or species fragmentation; reduction in species density; changes in key indicators of conservation value (e.g. water quality, climate change).	*Effect Significant/Not Significant? Why?
Wigeon (<i>Anas penelope</i>) [A050]	Displacement from feeding areas.	Not Significant The numbers of wigeon using the site have increased during the period of operation, contrary to the national trend, which shows a decline in the Irish wintering population of 18.2% between 1994/95 and 2019/20.
Golden Plover (<i>Pluvialis apricaria</i>) [A140]		Not Significant The numbers of golden plover using the site have been variable during the period of wind farm operation with a reduction in numbers since designation. The IWeBS maximum count for 2004/05 was 4000 and for 2021/22 was 3050. This equates to a reduction of 24% compared to a 58% reduction nationally between 2007/08 and 2019/20. The decline in numbers of birds using the site is broadly in line with the national trend and this situation is likely to continue.
Lapwing (<i>Vanellus vanellus</i>) [A142]		Not Significant The numbers of lapwing using the site have been variable during the period of wind farm operation, with a reduction in numbers since designation, including an exceptionally low IWeBS count in 2021/22. If that winter is treated as an outlier the decline in numbers of birds using the site is broadly in line with the national trend and this situation is likely to continue. A crude measure of the local trend shows a reduction of 62% from 3455 (designation period 1994/95-1998/99) to 1316 (2020/21) compared with a national reduction of 64% between 1997/98 and 2019/20.
Greenland White-fronted Goose (<i>Anser albifrons flavirostris</i>) [A395]		Not Significant It is likely that displacement of the designation species from feeding areas has occurred as a result of the construction of the wind farm. The IWeBS peak mean count between 1995 and 1999 was 329, in 2005/06 was 120, compared with a maximum in 2020/21 of 18. This reduction exceeds the national trend. Any

		displacement effects are likely to be already in place; an operational extension is unlikely to produce additional significant displacement effects.
• Wigeon (<i>Anas penelope</i>) [A050] • Golden Plover (<i>Pluvialis apricaria</i>) [A140] • Lapwing (<i>Vanellus vanellus</i>) [A142]	Disturbance arising from required access to turbines during maintenance.	Not Significant Disturbance arising from maintenance of turbines is likely to continue at current levels. There will be no additional disturbance arising from the proposed operational extension. Populations of wigeon, golden plover and lapwing have been maintained in line with national trends – wind farm related disturbance has had no apparent effect on the use of the site by these species.
• Greenland White-fronted Goose (<i>Anser albifrons flavirostris</i>) [A395]		Not Significant Greenland whitefronts are likely to be more susceptible to disturbance than the other designation species, with a suggested buffer zone between the source of disturbance and feeding birds of 500-1000m, within the distance likely to be relevant to maintenance visits. However, disturbance due to agricultural activities is likely to be more frequent and intensive. Additive disturbance from wind farm activities is likely to be short-term and intermittent.
• Wigeon (<i>Anas penelope</i>) [A050] • Golden Plover (<i>Pluvialis apricaria</i>) [A140] • Lapwing (<i>Vanellus vanellus</i>) [A142] • Greenland White-fronted Goose (<i>Anser albifrons flavirostris</i>) [A395]	Increased mortality due to collision with turbine rotors	Not Significant Accepted avoidance rates for birds at onshore wind farms are high (98% for duck and wader species, 99.8% for goose species); there is low risk to wader and duck species at the site at the population level. <u>Relatively high numbers of bird casualties have been found during a year-long programme of carcass searches; collision mortality was dominated by gulls and corvids and no designation species were found.</u> Reduced use of the site by Greenland whitefront (maximum IWebs count, 2021/22, was 18 birds) further indicates that there is minimal risk at the population level to the internationally important Wexford wintering population. Populations of three designation species have increased or have been maintained during the current operational period at levels ~proportional to national population trends (see discussion below). Searches for cadavers over winters 2022/23 and 2023/24 did not produce any definitive casualties of the designation species, although feather residues were not always identified to species. Mortality due to operation of the wind farm does not appear

		therefore to be a limiting factor at the population level for designation species using the SPA.
--	--	--

Describe any potential effects on the Natura 2000 site as a whole in terms of: interference with the key relationships that define the structure or function of the site	Effect considered significant/non-significant: Finding of No significant effects Matrix	
There is a potential for interception and displacement of Greenland whitefronts during commuting flights between Cahore Marshes SPA and roost sites in/near Wexford Harbour.	Not significant Direct routes between foraging and roosting sites avoid the wind farm; high avoidance rates also mitigate against interception of commuting birds.	
Provide details of any other projects or plans that together with the project or plan being assessed could (directly or indirectly) affect the site.	Provide details of any likely in-combination effects and quantify their significance -	
There are no known projects or plans that, in combination with the proposed development, are likely to affect the designated site.	Not significant There are no likely in combination effects on the SPA.	
Is the potential scale or magnitude of any effect likely to be significant?		
Alone?		Yes ☐ No ☒
In-combination with other projects of plans?		Yes ☐ No ☒
Conclusion: Is the proposal likely to have a significant effect on a Natura 2000 site?	Yes ☐ No ☒	
IF IT HAS BEEN DETERMINED THAT THE PROPOSAL WILL NOT HAVE A SIGNIFICANT EFFECT THEN ASSESSMENT IS COMPLETED. IF ANY PART OF THE PROPOSAL IS LIKELY TO HAVE A SIGNIFICANT EFFECT AN APPROPRIATE ASSESSMENT WILL BE REQUIRED – STAGE 2 AA.		

Data collected to carry out the assessment

Who carried out the assessment?	Dr Brian Sutton BSc PhD CEnv MCIEEM
Sources of data	Provided with application, client's drawings, NPWS website and aerial photography. Consultation with NPWS, but no response to date.
Level of assessment completed	Stage 1 – Screening

Assessment

26. The existing wind farm approaches the SPA boundary locally to around 40m; it is likely that any effects on designation species distribution and behaviour have been long-established and an extension of the wind farm operational lifetime is unlikely to exert additional pressures on these populations compared to the current situation.
27. The populations of three of the designation species have declined during the current operational period of the wind farm. Peak annual counts for the Irish Wetland Birds Survey of the Cahore sector, which includes part of the SPA, were requested from BirdWatch Ireland for the period immediately preceding construction of the wind farm to the most recent count. However, counts have been sporadic and were only available between winter 2003/04-2008/09 and 2020/21-2021/22. IWebs data are provided in Annex 3. The boundaries of the SPA and the IWebs count sectors are not coincident but the latter area includes those areas that are of importance for the designation species.

Greenland white-fronted goose

28. During this period, the maximum Greenland whitefront count of 120 birds was in 2005/06. There has been a considerable decline in use of the SPA and the maximum count in 2021/22 was of 18 birds. The Wexford wintering flock, of which birds using Cahore Marshes SPA are a part, has declined in numbers from around 10,000 birds in the 1990s to a maximum spring count in 2021 of 6262 birds. However, the population trend in Wexford does not match the steeper global population decline of the taxon; by 2015 the global population stood at ca.19,000 individuals, representing a decline of 47% in 16 years (Griffin *et al* 2020)³. Smaller flocks within Ireland have become extinct or appear in danger of extinction, and the decline of the sub-population that uses Cahore Marshes SPA may be related to this pattern of extinction, with the Wexford Harbour/Slobs functioning as the core of the Irish wintering population. However, it should be noted that the Cahore population was itself of international importance and the subsequent near extinction is therefore significant at the population level. Population decline generally is the result of low reproductive success in Greenland, together with an apparent low reproductive capability – ringing studies suggest that, even when the population was increasing into the 1990s, a remarkable 85% of Wexford Greenland white-fronted geese never survived to successfully reproduce (Stroud *et al* 2012)⁴.
29. Displacement effects resulting from the construction and operation of the Ballywater Wind Farm may be superimposed on this pattern of general population decline. The population trend for Greenland whitefronts at Cahore Marshes shows a trend that is significantly steeper than that for the totality of the Wexford flock. The five year mean peak counts of Greenland white-fronted goose for the period 1994/95 to 1998/99 (the period which provided the quantitative validation for the designation of the site) averaged 634 birds. The IWeBS peak mean count between 1995 and 1999 was 329 birds. Differences between these counts may reflect differences in time of day as well as the greater area of the SPA compared with the IWeBS sector; numbers are in each case of international importance. The most recent available IWeBS winter maximum count for the site was of 18 birds (2021/22).
30. A review of studies of effects of wind farms on wintering birds indicates that displacement distances of feeding geese at wintering sites generally ranged from 100–600 m, but evidence also suggests that large-scale displacement occurs, with fewer swans and geese returning to areas after wind farms were installed (Rees 2012).⁵ Recent guidance from NatureScot suggests that Greenland whitefronts are highly susceptible to disturbance, with a suggested buffer of 500-1000m between wintering birds and activities likely to cause disturbance (Goodship *et al* 2022). The close proximity of the Cahore Marshes SPA to the Ballywater Wind Farm therefore suggests that the decline in the local wintering sub-population may in part be ascribed to the presence of the wind farm. These potential effects are now well-established and the extension of the proposed operational period is unlikely to have a significant effect on the current distribution or numbers of the species at this site. It is likely that the decline in the number of birds using the site had begun before operation of the wind farm if the site followed the trend exhibited for the Wexford Slobs main site.

³ Griffin, L.R., Burrell, E.M., Harrison, A.I., Mitchell, C and Hilton G.M. (2020): Conservation management of Greenland white-fronted goose *Anser albifrons flavirostris* in Islay, Scotland. Scottish Natural Heritage Research Report No 912.

⁴ Stroud, D.A., Fox, A.D., Urquhart, C. and Francis, I.S. (compilers). (2012). International Single Species Action Plan for the Conservation of the Greenland White-fronted Goose *Anser albifrons flavirostris*, 2012-2022. AEWA Technical Series No. XX. Bonn, Germany.

⁵ Rees, E.C., (2012): Impacts of wind farms on swans and geese: a review. *Wildfowl* (2012) 62: 37–72

31. Greenland whitefronts are intensely site-faithful and the loss of the species from a particular site therefore suggests that the loss is due either to death of the individual birds or their adoption of an alternative wintering site due to factors operating at the site level. The high level of site-faithfulness exhibited by the species, with birds often returning to the same field in successive winters, suggests that individual birds/sub-populations establish a tradition of site exploitation over a number of years. The absence of birds at Cahore Marshes in recent years suggests that this tradition has been disrupted. In the hypothetical future absence of a wind farm there may be insufficient birds with an attachment to the site for the population to recover to its designation level. In the light of the decline in the numbers using the Wexford Slobs site, it is likely that the main site is at below carrying capacity for the species, assuming that site habitat quality and area have been maintained, and is capable of absorbing the displaced population from Cahore Marshes. The past large-scale relocation of the Irish wintering Greenland whitefronts from dominantly bog habitats to coastal sites indicates that birds are able to adopt and maintain new traditions with reference to feeding grounds.
32. Collisions of geese with turbine rotors are unlikely to have had a significant effect on the Greenland whitefront population. Accepted avoidance rates (98%) for birds at onshore wind farms are high, and when considered together with likely displacement distances for foraging birds and the likely flightlines between foraging areas and roost sites, there appears to be low risk to local birds from collision. Nine searches for bird cadavers were made over six dates between 15.03.22 and 06.04.22 and 13 over six dates between 31.10.22 and 23.01.23, covering the vicinity of all turbines. A single dead jackdaw was found, which may have been a casualty arising from collision. No designation species were found. It is recognised that removal of dead birds by scavengers is possible, reducing perceived mortality risk arising from collisions. However, it is likely that some evidence of the past presence of a large cadaver would generally remain in the form of loose feathers. The absence of bird cadavers is viewed as confirmation of low collision rates for the designation species.

Lapwing

33. The numbers of lapwing using the site have been variable during the period of wind farm operation, with a reduction in numbers since designation, including an exceptionally low IWeBS count of 555 birds in 2021/22. Lapwing numbers during the IWeBS count winters reached 3500 in 2005/06, the winter immediately following the wind farm inauguration and numbers have been significantly lower in succeeding winters. If the 2021/22 winter is treated as an outlier the decline in numbers of birds using the site is broadly in line with the national trend and this situation is likely to continue. A crude measure of the local trend shows a reduction of 62% from 3455 (designation period 1994/95-1998/99) to 1316 (2020/21) compared with a national reduction of 64% between 1997/98 and 2019/20. Lapwing numbers at sites throughout the British Isles can be highly variable, often reflecting the relative harshness of the winter elsewhere (Britain, western Europe). There has been a significant decline in the species throughout its range, largely a response to breeding habitat loss arising from agricultural intensification. Changes in weather patterns, particularly resulting in a succession of recent milder winters in Britain, are a further potential reason for reduced numbers wintering at Cahore. It is therefore difficult to establish to what extent displacement from the site as a result of operation of the wind farm is a factor in the reduced numbers of lapwings using the site during winter. Any potential displacement effects are likely to be well-established and the proposed extension is unlikely to have a significant effect on the distribution or numbers of the species at this site. Significant numbers of lapwings use the agricultural fields within the turbine field for foraging, resting and, potentially, roosting, and were frequently observed using the air space within the wind farm at rotor height. No casualties of this species were found during a year-long programme of carcass searches. It is likely that birds using wind farm sites become habituated to turbine operation and are generally able to avoid operating turbines.

Golden plover

34. At designation the peak average for golden plover was 6,038. The reduced population of golden plover, when compared with the designation-era, at Cahore is largely in line with the global decline of the species. IWeBS data suggest a decline in the Irish wintering population between 1884/95 and 2019/20 of 54.1%. As an example, the IWeBS maximum count for 2021/22 was 3050, or 50.5% of the designation population. There is therefore no evidence that the presence of the wind farm has had an adverse effect on the local golden plover population, conforming closely to the national trend. Significant numbers of golden plover use the agricultural fields within the turbine field for foraging, resting and, potentially, roosting, and were frequently observed using the air space within the wind farm at rotor height. No casualties of this species were found during carcass searches and the lack of evidence of casualties and the readiness of birds to use the ground between turbines suggests that collision events are infrequent. A review of 29 studies suggests golden plover will only approach wind turbines to an average distance of 175m in the non-breeding season (Hötter et al. 2006)⁶. There is therefore likely to be some localised displacement of birds within the wind farm but the site remains able to support significant numbers of the species. Golden plover are reported to avoid turbines in the landscape and it is therefore likely that the absence of recorded casualties of this species reflects the actual low collision susceptibility of this species. It is likely that birds using wind farm sites become habituated to turbine operation and are generally able to avoid operating turbines.

Wigeon

35. The designation peak average for wigeon was 1,661. The significant increase in the species at the site indicated in the IWeBS data, with a recent peak (2021/22) of 2152 birds, is against the national trend, which shows a decline in the Irish wintering population of 18.2% between 1994/95 and 2019/20. This local increase may reflect the absence of shooting pressure at the site. Both this species and Greenland whitefronts feed largely by grazing on grassland; additionally, therefore, the reduced grazing competition from Greenland whitefronts resulting from that species' decline in numbers may have been a factor in the increase in wigeon at the site. There is therefore no evidence that the presence of the wind farm has had an adverse effect on the local wigeon population.

Conclusions

36. The decline in the numbers of Greenland whitefronts at Cahore Marshes coincides with the operation of the Ballywater Wind Farm. Although the species showed a global decline in numbers prior to wind farm operation, the greater rate of decline at Cahore suggests that site-dependent factors are involved. When the known responses of goose species generally to wind farm presence are taken into account, it is considered that it is likely that the presence of the Ballywater Wind Farm has been a factor in this rapid decline at this site. The proposed extension

⁶Hötter, H, Thomsen, K-M, and Jeromin, H (2006). Impacts on biodiversity of exploitation of renewable energy sources: the example of birds and bats—facts, gaps in knowledge, demands for further research, and ornithological guidelines for the development of renewable energy exploitation. NABU 1–65

of the wind farm operational period is unlikely to have a significant additional effect at a population level on the species.

37. While wind farm operation has had a likely effect on Greenland whitefront numbers at the site, it is unclear whether absence of the wind farm would have a beneficial effect on the species at this site. The decline in the species at the site means that the traditional use of the site has been disrupted and newly adopted feeding grounds may be preferred.
38. The presence of the wind farm does not appear to have had an adverse effect on golden plover and lapwing, which have declined at the site in line with national trends. Wigeon have increased at the site during the lifetime of the operational wind farm, contrary to the national trend, and there has thus not been an adverse effect on this species.
39. This Appropriate Assessment Screening, based on the best available scientific information, finds that the proposed operational extension does not pose a further risk of significant effects on Natura 2000 sites and that the proposal does not require progression to a Stage 2 appropriate assessment. Therefore, it is concluded that it will not have a significant effect on the conservation objectives or integrity of any Natura 2000 sites.

Annex 1


SITE NAME: CAHORE MARSHES SPA

SITE CODE: 004143

Cahore Marshes SPA is located just south of Cahore Point on the north Co. Wexford coast. It comprises an area of polder grassland and some arable land interspersed by canals and drainage channels. The drainage canals and sluices were installed in the mid 19th century to reclaim wetlands and land that flooded regularly behind the sand dunes. Seawater may occasionally enter the channels and create brackish conditions. The area is underlain by rocks of Cambrian age. The site is a Special Protection Area (SPA) under the E.U. Birds Directive, of special conservation interest for the following species: Greenland White-fronted Goose, Wigeon, Golden Plover and Lapwing. The E.U. Birds Directive pays particular attention to wetlands and, as these form part of this SPA, the site and its associated waterbirds are of special conservation interest for Wetland & Waterbirds. The Cahore Marshes SPA is of ornithological importance as a site for wintering waterfowl. An internationally important population of Greenland White-fronted Goose (634 - five year mean peak counts for the period 1994/95 to 1998/99), which is part of the flock that is based at Wexford Harbour, utilises this site during the winter. Both Whooper Swan (23) and Bewick's Swan (12) also occur, but in relatively low numbers - all figures are mean peak counts for four of the five winters between 1995/96 and 1999/2000. Bewick's Swan had been more numerous in the 1980s, especially in spring, but numbers have declined in line with a national decrease. The site supports nationally important populations of a further three species - Wigeon (1,661), Golden Plover (6,038) and Lapwing (3,455). The Golden Plover population is of particular note as it represents almost 4% of the all-Ireland population. The site also holds other wintering waterbirds, in smaller numbers, including Shelduck (28), Teal (417), Mallard (244), Shoveler (40), Curlew (635) and Black-headed Gull (326). The site provides excellent feeding for these species, as well as good roost/rest areas. The Cahore Marshes SPA is of considerable ornithological importance as it provides a feeding area for an internationally important population of Greenland White-fronted Goose. It also holds nationally important populations of three other species. The regular occurrence of Greenland White-fronted Goose, Bewick's Swan, Whooper Swan and Golden Plover is of particular note as these species are all listed on Annex I of the E.U. Birds Directive.

Annex 2

Maps

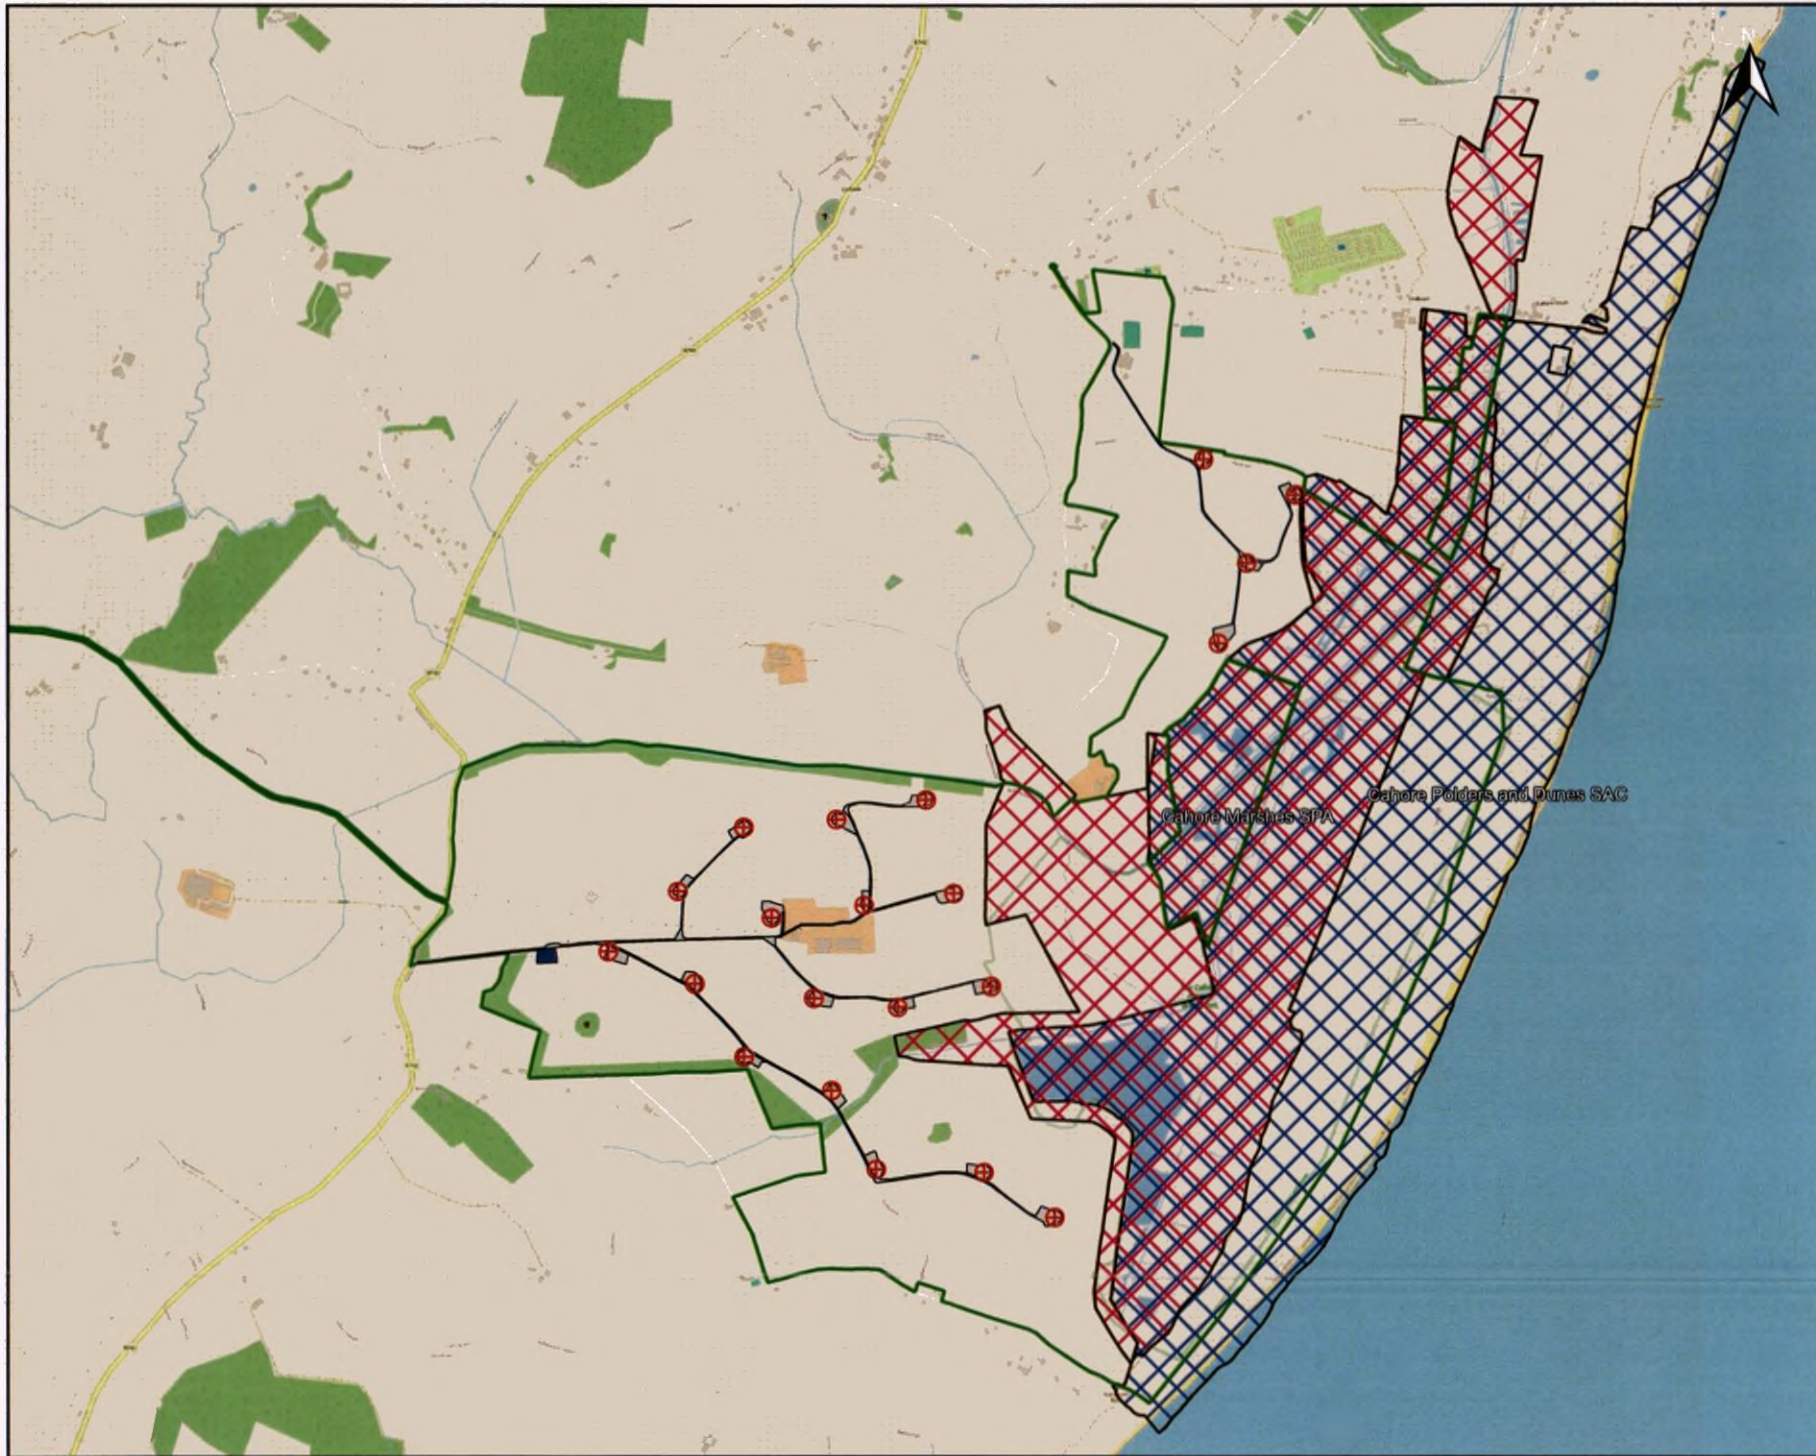

BALLYWATER WIND FARM

FIGURE 1

DESIGNATED SITES

KEY

- EIAR SITE BOUNDARY
- TURBINE LOCATION
- ACCESS TRACK & HARDSTANDING AREA
- SUBSTATION COMPOUND
- SPECIAL AREAS OF CONSERVATION (SAC)
- SPECIAL PROTECTED AREAS (SPA)

DATE: 10/01/2023

SCALE: 1:15,000 @ A3

SCALE: 1:15,000 @ A3

HABITAT REGULATIONS ASSESSMENT

THIS DRAWING IS THE PROPERTY OF BLACKSTAFF ECOLOGY LIMITED AND NO REPRODUCTION MAY BE MADE IN WHOLE OR IN PART WITHOUT PERMISSION.

Annex 3 - IWebs Data

SiteCode	Species Code	SpeciesName	LatinNameIOC	Display Order	AllIreland_1pc	Flyway_1pc	Peak	2003 /04	2004 /05	2005 /06	2006 /07	2007 /08	2008 /09	2020 /21	2021 /22
00803	MS	Mute Swan	Cygnus olor	100	90	100	45	24	24	17	19	20	21	16	45
00803	BS	Bewick's Swan	Cygnus columbianus	200	20	220	30	18	30	12	14	7			
00803	WS	Whooper Swan	Cygnus cygnus	300	150	340	123	70	68	52	17	68	123	9	17
00803	NW	Greenland White-fronted Goose	Anser albifrons flavirostris	500	100	190	120		95	120	42	118	80	17	18
00803	GJ	Greylag Goose	Anser anser	600	35	980	151	56	63	60	58	56	60	89	151
00803	BY	Barnacle Goose	Branta leucopsis	800	160	810	4	2			4	1	1		
00803	PB	Light-bellied Brent Goose	Branta bernicla hrota	900	350	400	1				1		1		1
00803	SU	Shelduck	Tadorna tadorna	1000	100	2500	18	10	12		13	18	8		
00803	WN	Wigeon	Mareca penelope	1100	560	14000	2800								
00803	GA	Gadwall	Mareca strepera	1200	20	1200	23							21	23
00803	T.	Teal	Anas crecca	1300	360	5000	1560	750	605	1560	410	250	250	20	201
00803	MA	Mallard	Anas platyrhynchos	1400	280	53000	172	164	96	158	64	172	70	46	47
00803	PT	Pintail	Anas acuta	1500	20	600	40	14	20	10	40	16	16	23	12
00803	SV	Shoveler	Spatula clypeata	1600	20	650	91	30	36	74	91	78	74	55	64

00803	TU	Tufted Duck	Aythya fuligula	1800	270	8900	2								2	
00803	LG	Little Grebe	Tachybaptus ruficollis	3100	20	4700	2	1						2	2	1
00803	GG	Great Crested Grebe	Podiceps cristatus	3200	30	6300	4						2	4		
00803	CA	Cormorant	Phalacrocorax carbo	3400	110	1200	8	5	5	2	3	8	4			
00803	ET	Little Egret	Egretta garzetta	3600	20	1100	11	7		11	9	9	8	2		
00803	H.	Grey Heron	Ardea cinerea	3700	25	5000	15	3	7	3	6	15	4	7		
00803	CO	Coot	Fulica atra	4000	190	15500	42	8	2						7	42
00803	RP	Ringed Plover	Charadrius hiaticula	4200	120	540	4						4			
00803	GP	Golden Plover	Pluvialis apricaria	4300	920	9300	4000	3400	4000	2700	3000	1530	3300	661	3050	
00803	L.	Lapwing	Vanellus vanellus	4500	850	72300	3500	3100	2100	3500	1640	1980	1530	1316	555	
00803	DN	Dunlin	Calidris alpina	5100	460	13300	4								4	
00803	BW	Black-tailed Godwit	Limosa limosa	5600	200	1100	385	100	310	156	130	233	245	171	385	
00803	BA	Bar-tailed Godwit	Limosa lapponica	5700	170	1500	1100	80						110		
00803	CU	Curlew	Numenius arquata	5900	350	7600	800	800	550	620	640	400	398	145	280	
00803	RK	Redshank	Tringa totanus	6100	240	2400	25	22	23	22	7	5	13	25		



APPENDIX 6-4

**BALLYWATER WIND FARM BAT
REPORT, 2022**



2022 Bat Report for the Proposed Lifetime Extension of Ballywater Wind Farm

For:



June 2024

Document history

Author	Catriona Porter	21/06/2024
Checked	Cormac Loughran	21/06/2024
Approved	Cormac Loughran	21/06/2024

Client Details

Contact	Niall Monk
Client Name	CGN
Address	-

Issue	Date	Revision Details
A	21/06/2024	First Issue (Draft)
B	08/10/2024	Final Issue

Table of Contents

TABLE OF TABLES	5
EXECUTIVE SUMMARY	6
INTRODUCTION	7
Statement of Authority	7
Legislation	8
Bats & Wind Turbines	9
Bat Call Analysis	10
SURVEY CONSTRAINTS	11
METHODOLOGY	12
Desk Study	12
Satellite Imagery with Ground-truthing	12
Subterranean Bat Sites	12
National Biodiversity Data Centre – Bat Landscape Map	12
Wind Energy in the Surrounding Landscape	12
Field Surveys	12
Automated Monitoring	12
Casualty Searches	13
RESULTS	14
Desk Study	14
Satellite Imagery with Ground-truthing	14
Subterranean Bat Sites	15
National Biodiversity Data Centre – Bat Landscape Map	15
Wind Energy in the Surrounding Landscape	15
Field Surveys	15
Automated Monitoring	15
Casualty Searches	17
DISCUSSION	17
CONCLUSION	18
REFERENCES	19
FIGURE 1 – TURBINE LOCATIONS	20

FIGURE 2 – STATIC DETECTOR LOCATIONS	22
FIGURE 3 – BAT ACTIVITY LEVELS ACROSS THE WINDFARM	24
APPENDIX 1 – STATIC DETECTOR RESULTS TABLES	26
Spring	27
Summer	31
Autumn	35
APPENDIX 2 – WEATHER DATA.....	41
Casualty Searches	42
Static Detector Recording	44

TABLE OF TABLES

<i>Table 1 Turbines identified with elevated (Moderate or higher) levels of bat activity in each season, therefore considered most at risk of potentially causing bat casualties.....</i>	<i>6</i>
<i>Table 2 Conservation status and identified threats to Irish bats (NWPS 2019).....</i>	<i>8</i>
<i>Table 3 Factors that influence risk of turbine impact in Irish bats.....</i>	<i>10</i>
<i>Table 4 Turbines which received static detector monitoring each season, with deployment periods.....</i>	<i>13</i>
<i>Table 5 Turbines which received casualty searches each season, with search dates.....</i>	<i>14</i>
<i>Table 6 Summary of search effort per turbine, per season.....</i>	<i>14</i>
<i>Table 7 – Summary breakdown of spring bat activity levels.....</i>	<i>16</i>
<i>Table 8 – Summary breakdown of summer bat activity levels.....</i>	<i>16</i>
<i>Table 9 – Summary breakdown of autumn bat activity levels.....</i>	<i>17</i>
<i>Table 10 – Turbines identified with insignificant levels (none, negligible or low) of bat activity in each season.....</i>	<i>18</i>

Executive Summary

This is a brief summary of results. For full details please read the report in its entirety.

- A comprehensive suite of bat surveys was undertaken in 2022 to assess activity at Ballywater Windfarm. The surveys aimed to identify any potential impacts a 5 year life extension of the windfarm could have upon the local bat population. Static detector monitoring recorded bat activity across spring, summer and autumn with 13 deployments each season. A significant number of bat casualty searches were undertaken in spring, summer and autumn – searches covered every turbine, with each turbine receiving at least 1 search per season (each turbine receiving a minimum of 2 searches in summer as this is typically recognised as being a higher risk period).
- No bat carcasses were found. This result indicates that the windfarm is not currently causing bat fatalities. Extension of the windfarm lifetime is not anticipated to result in any significant mortality rate among the local bat population.
- Seven species of bat were recorded. Levels of bat activity varied between turbines, ranging from Negligible – High. Elevated levels of bat activity were recorded for Leisler's bat, Common pipistrelle and Soprano pipistrelle which are species considered most at-risk from turbine associated mortality.

Table 1 – Turbines identified with elevated (Moderate or higher) levels of bat activity in each season, therefore considered most at risk of potentially causing bat casualties

Spring	Summer	Autumn
T6	T3	T3
T9	T7	T15
T18	T16	T19
T20	T17	T21
		T22

- Wexford County Council Planning Applications was accessed to view previous supporting ecological information however Blackstaff Ecology was unable to locate any previous bat survey effort undertaken for the windfarm which commenced operation in 2005. BCI note that the majority of operational windfarms in Ireland have had no baseline bat surveys conducted either as part of the planning process or for post-construction monitoring of potential operational impacts. BCI state that where an extension or alteration to a windfarm is proposed, any associated bat activity must first be identified and a decision made whether further assessment is needed.
- These 2022 bat surveys are considered the sole existing baseline bat data for this site. A Bat Monitoring and Mitigation Plan (BMMP) is recommended - details of this are provided in Appendix 3. With this mitigation, operational extension of the windfarm for an additional 5 years is not anticipated to have any significant effect upon the local bat population.

Introduction

1. Blackstaff Ecology Ltd. was commissioned by CGN to assess bat activity at Ballywater Windfarm, County Wexford. This windfarm commenced operation in 2005 with a permitted lifespan of twenty years. The current proposal seeks to extend the operational lifetime of the windfarm by an additional 5 years. A comprehensive suite of bat surveys was undertaken in 2022 which assessed bat activity across the windfarm and which will be used to anticipate potential impacts (if any) upon the local bat population. This report details the survey results in addition to methodology and mitigation.
2. The windfarm is located between Kilmuckridge and Ballygarrett villages. It consists of 21 turbines (the existing numbering system for the windfarm excepts T1, T2, T4 which do not exist: present turbines are numbered T3, T5 – T24).
3. The development does not seek to alter existing turbine specifications or install new turbines, but to extend the life of the existing 21 turbines. A comprehensive static detector survey was undertaken to record bat activity levels across the existing windfarm. This survey was enhanced by a substantial amount of bat casualty searches which focused on every turbine at least once per season. The resulting dataset has been used to inform current impacts of the windfarm regarding bats and anticipate continuing impacts (if any) should the lifetime extension be granted.
4. A robust dataset has therefore been accumulated which should allow adequate assessment of any potential the project may hold to impact upon on local bat populations.

Statement of Authority

5. Static detector and bat casualty surveys were planned and implemented by Cormac Loughran CEnv MCIEEM MSc. Static detector data was subsequently analysed using Kaleidoscope Pro and verified manually by Mr. Philip Leathem. Final results were then prepared in this report by Catriona Porter MSc. This report has been reviewed and approved by Cormac Loughran.
6. Catriona has an MSc in Animal Behaviour and Welfare (Distinction) from Queen's University, Belfast. Prior to entering consultancy she has several years of experience within the nature conservation sector through involvement with various NGOs. Catriona has over 3 years of experience within the ecological consultancy sector beginning in April 2021 with Allen & Mellon Environmental. She has been involved in projects in the north and south of Ireland and has gained varied experience in survey techniques and the associated ecological reports. Catriona has conducted approximately thirty-five emergence/re-entry bat surveys, twenty bat roost potential assessments on buildings and trees, two Ecological Clerk of Works (ECow) supervised demolitions and over one hundred bat carcass searches for single wind turbines. She is a Qualifying CIEEM member.
7. Cormac is a Chartered Environmentalist (CEnv), and a full member of the Chartered Institute of Ecology and Environmental Management (MCIEEM). He holds an MSc (Distinction) in Environmental Management from the University of Ulster, and has extensive experience in bat surveys; having undertaken and coordinated full bat surveys and associated impact assessments for numerous major infrastructure developments, and small-scale projects. Cormac has also previously held a Natural England Disturbance Licence (20121610) for Bats (all species, (all counties of England)). He has attended numerous courses and conferences, specifically relating to bats, for the purposes of CPD (Continuing Professional Development). These have included the Natural England approved 'Bat Licence Training Course' run by Wildwood Ecology (Cardiff). Cormac has also attended the BCT (Bat Conservation Trust) approved course 'Bats and Trees', and has attended three BCI (Bat Conservation Ireland) biannual conferences (2010 Kilkenny, 2012 Sligo & Cork 2014). He also attended the Nathusius' Pipistrelle Workshop in Enniskillen (2009).
8. Philip has worked as an Environmental Technician with Blackstaff Ecology Ltd for over six years. In this role he is responsible (among other things) for the upkeep and deployment of a suite of 30 static detectors

(used on a wide variety of sites in any given year). To date he has deployed and gathered data on over 20 windfarms as well as 200 individual turbine installations. In addition, he has completed 5 years of carcass searches at two major windfarms. He is also currently working towards a degree in Environmental Science.

Legislation

9. There are eleven recorded bat species in Ireland and nine are considered resident. All bat species found in Ireland are listed under Annex IV of the EC Habitats Directive which requires protection for bats and their habitats. The lesser horseshoe bat *Rhinolophus hipposideros* is further listed under Annex II of the Directive, requiring designation of conservation areas for this species. Ireland is legally obliged to maintain the favourable conservation status of Annex-listed species. Irish bat species are also protected by national legislation (Wildlife Acts 1976 – 2012).
10. Bats are protected across Europe by the Convention on the Conservation of European Wildlife and Natural Habitats (Bern Convention 1982). Migrant bat species are further protected across all European boundaries by the Convention on the Conservation of Migratory Species of Wild Animals (Bonn Convention 1979, enacted 1983). There is therefore an obligation to protect the habitat of bats, including links to important feeding areas.
11. In relation to the above legislation, it is an offence if:
 - *They are deliberately captured, injured or killed*
 - *These animals are disturbed in such a way as to significantly affect their ability to survive, breed, or rear / nurture their young, or in a way that affects the local distribution or abundance of that species*
 - *A breeding site or resting place of these species is damaged or destroyed, even if this is unintentional and / or when the animal is not present*
 - *Access to a structure or place used by these species for protection or shelter is intentionally or recklessly obstructed*
 - *This legislation applies to all life stages of these species*
12. The protected species legislation applies independently of planning permission, so licences are likely to be necessary for operations that affect bats but do not require planning permission. A grant of planning permission does not constitute a licence or permit to disturb bats or interfere with their breeding or resting places. The destruction, alteration or evacuation of a roost site must be carried out under licence obtained from the National Parks and Wildlife Service (NWPS) – however, NWPS advise that if the proposed activity can be timed, organised and carried out so as to avoid committing offences then a licence may not be required.
13. Every six years, Member States of the European Union are required to report on the conservation status of all habitats and species listed on the annexes of the Habitats Directive. The NWPS monitors the conservation status of European protected habitats and species: an assessment is presented every six years to the European Commission. The most recent report for the R.O.I. is dated 2019; conservation status and identified threats are summarised in the table below.

Table 2 - Conservation status and identified threats to Irish bats (NWPS 2019)

Species	Status	Threats
Common pipistrelle <i>Pipistrellus pipistrellus</i>	Favourable	A05 Removal of small landscape features for agricultural land parcel consolidation (M)
Soprano pipistrelle <i>Pipistrellus pygmaeus</i>	Favourable	A14 Livestock farming (without grazing) [impact of anti-helminthic dosing on dung fauna] (M)
Nathusius' pipistrelle <i>Pipistrellus nathusii</i>	Unknown	B09 Clear---cutting, removal of all trees (M)
Leisler's bat <i>Nyctalus leisleri</i>	Favourable	F01 Conversion from other land uses to housing, settlement or recreational areas (M)

Daubenton's bat <i>Myotis daubentonii</i>	Favourable	F02 Construction or modification (e.g. of housing and settlements) in existing urban or recreational areas (M)
Natterer's bat <i>Myotis nattereri</i>	Favourable	F24 Residential or recreational activities and structures generating noise, light, heat or other forms of pollution (M)
Whiskered bat <i>Myotis mystacinus</i>	Favourable	H08 Other human intrusions and disturbance not mentioned above (Dumping, accidental and deliberate disturbance of bat roosts (e.g. caving) (M)
Brown long-eared <i>Plecotus auritus</i>	Favourable	L06 Interspecific relations (competition, predation, parasitism, pathogens) (M)
Lesser horseshoe bat <i>Rhinolophus hipposideros</i>	Inadequate	M08 Flooding (natural processes) D01 Wind, wave and tidal power, including infrastructure (M)

Bats & Wind Turbines

14. There is evidence from the USA and mainland Europe to suggest that single wind turbines can impact upon bats as dead bats have been found beneath some turbines. Such deaths may have been caused by direct collision with the turbine blades or by damage to the bat's lungs as they pass close to the rotating turbine blades.
15. Such damage is called 'pulmonary barotrauma' and is thought to occur as bats fly into areas of low air pressure, which are created as the turbine blades are rotating; the resulting sudden change in air pressure is thought to cause the bat's lungs to expand at a rate which causes soft tissues within the lungs to rupture.
16. A European Union Advisory Committee called EUROBATs (which was initiated in 1994 and is concerned with the conservation of European bat populations) has produced guidance on how any potential impacts of wind turbines on bats can be assessed.
17. The guidance, 'EUROBATs Publication Series No. 3: Guidelines for consideration of bats in windfarm projects (Rodrigues et al. 2008)' identifies a need to conduct pre-construction bat activity surveys as well as assessing any habitat feature(s) which may be used by bats within the local landscape. Such a survey should particularly aim to identify situations which would pose a high level of risk to bats e.g. active bat roost, commuting corridor or foraging habitat in close proximity to a proposed turbine location.
18. Various bat species are at varying degrees of risk from wind turbines as each species has a different flight style, foraging method and echolocation call. Using these parameters, it has been determined that four Irish bat species - common, soprano and Nathusius' pipistrelles, and Leisler's bat; are at a high level of risk from turbines with the latter two species also having a high population vulnerability. The remaining Irish bat species (*Myotis* spp., long-eared bats and horseshoe bats) were regarded as being at a low level of risk collision with turbines, and having low population vulnerability. The SNH 2021 guidelines summarise the risk of impact and factors involved, shown in Table 3.

Table 3 - Factors that influence risk of turbine impact in Irish bats¹

Factor	Risk of turbine impact	
	Low Risk	High Risk
Habitat preference	Bats preferring cluttered habitat	Bats preferring to use open habitat
Echolocation characteristics	Short range High frequency Low intensity Detection distance ~15m	Long range Low frequency High intensity Detection distance ~80m (except <i>Pipistrellus</i> spp.)
Wing shape	Low wing loading Low aspect ratio Broadest wings	High wing loading High aspect ratio Narrow wings
Flight speed	Slow	Fast
Flight behaviour and use of landscape	Manoeuvre well Will travel in cluttered habitat Keeps close to vegetation Gaps may be avoided	Less able to manoeuvre May avoid cluttered habitat Can get away from unsuitable habitat quickly Commute across open landscape
Hunting techniques	Hunt close to vegetation Exploit richer food sources in cluttered habitat Gleaners	Less able to exploit insect abundance in cluttered habitat Aerial hawker Feed in open
Migration	Local or regional movements	Long-range migrant in some parts of range
Conclusion	<i>Myotis</i> spp. Long eared bats Horseshoe bats	Common pipistrelle Soprano pipistrelle Leisler's bat Nathusius' pipistrelle

Bat Call Analysis

19. Kaleidoscope Pro was used to undertake analysis of data collected during automated passive monitoring, although noise files were also manually checked using AnalookW in order to double check the bat classifiers were accurate. Bat activity was measured using the number of files containing a bat call or bat call sequence irrespective of length, for a complete night of recording. This method of passive monitoring enables determination of species composition, temporal activity patterns (between different times of year and different times of night) at a fixed location.
20. All detectors used during surveys are broadband detectors however, the frequencies of ultrasonic calls (from the static detectors) were divided by a factor of 8 and the data produced were then viewed as ZC (zero-crossed) files.
21. All the various software programmes used represent the recorded calls as sonograms (graphs of call frequency along the Y axis against time (duration) of the call along the X axis). All sonograms were then analysed to determine bat species. Echolocation calls are reliably distinguishable from other sounds (e.g. wind, mechanical sounds, birds or insects), but the ability to distinguish species of bats varies with taxon, location, type of equipment & quality of recording, and can be difficult. Some bats are relatively easy to speciate from viewing sonograms and very little additional analysis of the sonograms may be required. Some species, such as those within the genus *Myotis*, can be extremely difficult, if not impossible to separate into species.

¹ Information taken from Appendix 3 - Scottish Natural Heritage. (2021). Bats and Onshore Wind Turbines: Survey, Assessment and Mitigation.

22. Bat echolocation calls consist of repetitive patterns commonly referred to as pulses or calls. Here, a singularly produced sound is defined as a pulse and the consecutive repetition (sequence) of pulses is defined as a call. Calls which were difficult to identify from viewing the sonogram alone were analysed in more detail by determining the mathematical parameters of the pulses that could be defined. Any noise distorting the clear definition of a pulse was excluded from analysis. The mathematical parameters measured included:
- *Time between each pulse known as Inter Pulse Interval (IPI);*
 - *Duration of call (Dur);*
 - *Maximum frequency of call (Fmax);*
 - *Minimum frequency of call (Fmin); and,*
 - *Peak frequency of the call (Fpeak).*
23. There are inherent limitations when surveying bats using ultrasonic detectors. Ultrasound, unlike audible sound, is attenuated rapidly in air. Many echolocation calls are in the 40KHz to 60KHz region, where air attenuation is over 1dB per metre. Sound absorption increases exponentially with frequency and a bat echolocating at 30kHz is unlikely to have a range exceeding 30m, with the range decreasing to 10m at 100KHz. Some bats call louder than others, notably Leisler's bat, which calls at the lowest frequency of any Irish at <25KHz where excess attenuation is around 0.5 dB per metre. It is frequently audible at around 80m (Altringham, 2003).
24. In practice this means that bat detectors do not detect most bats calling from 30kHz and upwards at distances over 30m. Some species, such as brown long-eared bat, make very directional and quiet calls and can only easily be detected when the detector is facing the source of call (i.e. the bat) and at close range.
25. Therefore, there may be some bias in the recording of bat species, caused by variations in the detectability of different species.
26. Data from automated/static systems is limited because there is no observational context. Fifty bat passes could represent one bat passing 50 times (e.g. while foraging along a riparian corridor) or 50 bats each passing once (e.g. when commuting between a roost and a favoured foraging location). Reality is likely to be somewhere between these two extremes.
27. Therefore, the ability to estimate abundance of bats by carrying out detector surveys is limited as it requires differentiation between multiple passes of a single bat and multiple bats making single passes, and is not usually possible through echolocation monitoring. However, the results can be used to indicate relative activity of bats in different habitats based on number of bat passes over time.
28. There are also some limitations on identification of some bats to species level, particularly those of the genera *Myotis*. This is due to similarities in calls of the different species and they can be difficult to identify to species level in cases where the bat pass was; brief, distant, faint or if the bat was not seen. Due to the similarities in call parameters, species of the genera *Myotis* can often not be identified to species level using analysis of recorded bat calls.

Survey Constraints

29. Ballywater Windfarm is located within the context of a working farm therefore numerous unavoidable access constraints were encountered for varying turbines throughout the surveys such as: cattle, slurry spreading, presence of farming machinery et cetera. Such access constraints influenced to some degree the survey design, i.e. turbines which could be accessed for static detector rotation and casualty search

² John D. Altringham (2003) British Bats

schedules. Despite such constraints, the dataset collected across spring, summer and autumn 2022 is considered sound and sufficient to allow for a robust assessment to be made.

Methodology

30. Survey methodology was informed by the BCT's 2012 and 2023 Good Practice Guidelines, 2021 SNH guidance, NWPS 2022 guidance and BCI 2012 guidance.

Desk Study

Satellite Imagery with Ground-truthing

31. Habitats and features present in and around the windfarm were assessed for their likelihood to support foraging and / or commuting bats. Presence and quality of such habitats was confirmed in ground-truthing exercises completed by Blackstaff Ecology when traversing the site and its surroundings.

Subterranean Bat Sites

32. The University of Bristol Spelaeological Society (UBSS) Cave Database for the Republic of Ireland was consulted for information on caves within 10km of the windfarm site.
33. The Geological Society Ireland was also consulted, specifically the National Karst Database via QGIS, to identify any subterranean features which may be utilised by bats such as caves and enclosed depressions.

National Biodiversity Data Centre – Bat Landscape Map

34. Lundy et. al (2011) used Maximum Entropy Models to examine relative importance of bat landscape and habitat associations in Ireland. The National Biodiversity Data Centre (NBDC) map viewer features bat landscape maps tailored for each bat species present in Ireland. The landscape maps categorise areas of Ireland into a 5-point colour-coded scale ranging from highest habitat suitability index in red to lowest in green. It should be noted areas highlighted as less favourable may feature localised areas of abundance; it should also be noted that such results are based upon a modelling exercise and are not informed by bat records. The indices may yet provide insight as to favourable bat associations in the vicinity: the windfarm location was therefore reviewed with regards to the bat landscape maps for each species.

Wind Energy in the Surrounding Landscape

35. Wind Energy Ireland's (WEI) interactive map was reviewed in conjunction with accessible wind farm planning applications from Wexford County Council, in a search for wind energy developments within 10km of Ballywater Windfarm.

Field Surveys

Automated Monitoring

36. Blackstaff Ecology undertook automated monitoring at the existing windfarm for ten consecutive nights at individual recording locations during spring, summer and autumn each. Multiple recording periods were utilised in spring and summer in order to facilitate static detector rotation between turbines (for which there is not yet any standardised methodology).
37. 2021 SNH guidelines recommend for windfarms of greater than 10 turbines, 10 turbines plus then 1/3 of additional turbines should receive static monitoring effort. Ballywater Windfarm consists of 21 turbines

therefore this equates to 14 turbines to monitor each season. The design of the static detector survey was influenced to a degree by the aforementioned constraints (see Survey Constraints section). A robust and comprehensive dataset was nonetheless collected: static detectors were deployed 13 times per season (12 different turbine locations covered in spring, with T7 receiving two rounds, then 13 different turbine locations in summer and autumn each). The design of static detector rotation therefore closely followed where possible 2021 SNH guidelines. This shortfall of 2 turbine locations in spring and 1 location in summer / autumn is not considered to significantly impact survey results, particularly when considering the nature of the proposal (lifetime extension without alterations) in conjunction with mitigation recommendations (see Appendix 3).

38. A total of 4 Song Metre Mini static detectors were used for deployment each season. The detectors were programmed to record from 30 minutes prior to sunset until 30 minutes after sunrise each night, equating to one extra hour of monitoring per night. They remained in-situ at the chosen turbine for 10 nights before rotation, totalling 10 extra hours of recording per turbine in each deployment period. In order to collect bat data for a sufficient proportion of turbines each season, the detectors were rotated after each 10 day deployment period. Results tables may be viewed in Appendix 1. Turbines for which 0 bat passes were recorded on every night of the deployment period are not included in this appendix nor elsewhere in this report – these turbines are clearly specified within Section 5, Results.
39. The spring period is considered from mid-April – mid-June; summer from mid-June – mid-August; autumn from mid-August – mid-October.
40. These surveys have provided a significant volume of data on the site under investigation. The results of these surveys are considered sufficient for assessment of any potential impacts a lifetime extension could have on the local bat population.

Table 4 - Turbines which received static detector monitoring each season, with deployment periods

Deployment Period	Spring	Summer	Autumn
17.05.22 – 26.05.22	T3, T7, T19, T20		
23.05.22 – 01.06.22	T5, T8, T9, T14, T17		
30.05.22 – 08.06.22	T6, T7, T13, T18		
17.06.22 – 26.06.22		T3, T5, T7, T10, T11	
29.06.22 – 08.07.22		T8, T13, T15, T16	
10.07.22 – 19.07.22		T12, T17, T21, T23	
15.09.22 – 24.09.22			T3, T5, T6, T8, T9, T10, T13, T14, T15, T17, T19, T21, T22

Casualty Searches

41. The windfarm was subjected to bat carcass searches across spring, summer and autumn 2022. A total of 145 searches were conducted and focused on all 21 turbines. A total of 49 searches were conducted in spring, 60 searches in summer and 36 searches in autumn.
42. Searches lasted a minimum of 45minutes and a maximum of 60minutes. The monitoring of carcasses entailed the systematic search for bat casualties within a 50m x 50m grid centred on a turbine. Bat carcass searches were undertaken using a trained specialist, as detailed in the Statement of Authority section, and where possible took place the morning after optimal conditions for bats had occurred. These are defined as;
 - i. <5m/s ground wind speed,
 - ii. >10°C of temperature (1 hour after dusk),
 - iii. no rain, and
 - iv. after a warm day of similar settled conditions

43. This approach has been selected to maximise the likelihood of finding bat carcasses, which is essential in enabling predicted bat mortality to be accurately estimated. Bat carcasses would be collected (if found) to enable accurate species identification using DNA where required.
44. In order to undertake carcass searches beneath all turbines, the search schedule was varied with turbines receiving between 1 – 3 searches each season. Each turbine received at least 1 carcass search each season. Summer is recognised as being typically a higher risk period therefore the search effort was expanded in this season, with each turbine receiving a minimum of 2 searches (the majority of turbines receiving 3 searches).

Table 5 - Turbines which received casualty searches each season, with search dates

Search Date	Spring	Summer	Autumn
13.04.22	T3, T4, T5, T6, T7, T8, T9		
19.04.22	T10, T11, T12, T13, T14, T15, T16		
12.05.22	T17, T18, T19, T20, T21, T22		
17.05.22	T7, T8, T9, T14, T18, T19, T20, T24		
23.05.22	T9, T10, T11, T12, T13, T14, T15		
30.05.22	T6, T16, T17, T18, T19, T20, T21		
07.06.22	T3, T4, T5, T6, T7, T23, T24		
17.06.22		T16, T17, T18, T19, T20	
19.06.22		T3, T21, T22, T23, T34	
23.06.22		T4, T5, T6, T7, T8	
29.06.22		T9, T10, T11, T12, T13	
06.07.22		T14, T15, T16, T17, T18	
10.07.22		T19, T20, T21, T22, T23	
16.07.22		T3, T4, T5, T6, T24	
22.07.22		T7, T8, T9, T10, T11	
28.07.22		T12, T13, T14, T15, T16	
03.08.22		T17, T18, T19, T20, T21	
10.08.22		T3, T4, T22, T23, T24	
14.08.22		T5, T6, T7, T8, T9	
23.08.22			T10, T11, T12, T13, T14, T15
30.08.22			T16, T17, T18, T19, T20, T21
06.09.22			T3, T4, T5, T22, T23, T24
13.09.22			T6, T7, T8, T9, T10, T11
28.09.22			T12, T13, T14, T15, T16, T17
14.10.22			T18, T19, T20, T21, T22, T23

Table 6 - Summary of search effort per turbine, per season

Search Effort	Spring	Summer	Autumn
1 search	T22, T23		T3, T4, T5, T6, T7, T8, T9, T24
2 searches	T3, T4, T5, T8, T10, T11, T12, T13, T15, T16, T17, T21, T24	T10, T11, T12, T13, T14, T15	T10, T11, T12, T13, T14, T15, T16, T17, T18, T19, T20, T21, T22, T23
3 searches	T6, T7, T9, T14, T18, T19, T20	T3, T4, T5, T6, T7, T8, T9, T16, T17, T18, T19, T20, T21, T22, T23, T24	

Results

Desk Study

Satellite Imagery with Ground-truthing

45. The windfarm is located on Cahore Marshes SPA and comprises several different habitat types. The turbines are situated within agricultural fields utilised either for cattle grazing, horse pasture or crop growth. The

marsh stretches north to south, along the east of the windfarm beyond all turbines which are contained to agricultural land; between this marsh and the Irish Sea lay several more agricultural fields (lacking turbines), areas of scrub and also sand dunes. The agricultural grassland is bordered by hedgerows, most of which are species poor, being predominantly hawthorn and / or gorse. These hedgerows provide flightlines for bats which connect the site to the surrounding landscape. They also provide some foraging opportunity, as do pockets of scrub present across the wider site. Bats were observed foraging along the marsh and scrub parallel to dunes during the separate ornithological surveys, when survey timings extended close to dusk. It is therefore evident that the windfarm site and its immediate surroundings contains habitat suitable for commuting and / or foraging bats.

Subterranean Bat Sites

46. 0 caves were returned from the BSS database for County Wexford.
47. Karst features have been recorded by the geological society Ireland for all counties excepting Wexford and Carlow, both of which have small areas of limestone bedrock. GSI states that the majority of karst landforms are found in the west of Ireland. No subterranean features including caves were returned by the accessed dataset.

National Biodiversity Data Centre – Bat Landscape Map

48. A review of the NBDC bat landscape map provided a habitat suitability index of between 0.0 (green) – 52 (red). This indicates that different areas of the site possess mixed suitability for different bat species.

Wind Energy in the Surrounding Landscape

49. WEI did not return any other windfarms within 10km of Ballywater Windfarm.

Field Surveys

Automated Monitoring

50. Levels of bat activity recorded at the turbines varied from negligible – high. On occasion no bat passes were recorded for the duration of the 10 day deployment period. Elevated levels of bat activity were recorded for Leisler's bat, Common pipistrelle and Soprano pipistrelle, species considered most at-risk from turbine associated mortality. Appendix 1 contains the static detector results tables for each turbine monitored in spring, summer and autumn.
51. Below is a breakdown of results for each covered turbine per season.

Spring

52. Six turbines (T3, T5, T7 on two deployments, T8, T13, T17) featured 0 bat passes on every night.
53. Two turbines (T14, T19) did not surpass negligible and / or low activity levels. 8/10 nights featured 0 bat passes at T14: the remaining two nights had low levels of bat activity. T19 had one night of negligible and nine nights of low bat activity.
54. Four turbines (T6, T9, T18, T20) featured elevated levels of bat activity in this season. When broken down on a per night basis:

Table 7 – Summary breakdown of spring bat activity levels

T3	T5	T6	T7
10 nights = negligible (0 bat passes)	10 nights = negligible (0 bat passes)	2 nights = low 2 nights = moderate 6 nights = high	10 nights = negligible (0 bat passes)
T8	T9	T13	T14
10 nights = negligible (0 bat passes)	3 nights = low 5 nights = moderate 2 nights = high	10 nights = negligible (0 bat passes)	8 nights = negligible 2 nights = low
T17	T18	T20	
10 nights = negligible (0 bat passes)	2 nights = negligible 4 nights = low 1 night = moderate 3 nights = high	1 night = negligible 6 nights = low 3 nights = moderate	

Summer

55. Seven turbines (T8, T10, T11, T12, T15, T21, T23) featured 0 bat passes on every night.
56. Two turbines (T5, T13) did not surpass negligible and / or low bat activity levels. Four nights at T5 featured negligible levels of bat activity, the remaining six nights had low levels. T13 featured three negligible nights and seven low nights.
57. Four turbines (T3, T7, T16, T17) featured elevated levels of bat activity in this season. When broken down on a per night basis:

Table 8 – Summary breakdown of summer bat activity levels

T3	T5	T7	T8
8 nights = negligible 1 night = low 1 night = high	4 nights = negligible 6 nights = low	4 nights = negligible 4 nights = low 2 nights = moderate	10 nights = negligible (0 bat passes)
T10	T11	T12	T13
10 nights = negligible (0 bat passes)	10 nights = negligible (0 bat passes)	10 nights = negligible (0 bat passes)	3 nights = negligible 7 nights = low
T15	T16	T17	T21
10 nights = negligible (0 bat passes)	1 night = negligible 3 nights = low 5 nights = moderate 1 night = high	8 nights = negligible 1 night = low 1 night = moderate	10 nights = negligible (0 bat passes)
T23			
10 nights = negligible (0 bat passes)			

Autumn

58. Three turbines (T8, T9, T14) recorded 0 bat passes on every night. One further turbine (T10) did not record any bat data for 5/10 nights.
59. Five turbines (T5, T6, T10, T13, T17) did not surpass negligible and / or low levels of bat activity.
60. Five turbines featured elevated levels of bat activity in this season: T3, T15, T19, T21, T22. When broken down on a per night basis:

Table 9 – Summary breakdown of spring bat activity levels

T3	T5	T6	T8
6 nights = low 3 nights = moderate 1 night = high	2 nights = negligible 8 nights = low	8 night = negligible 2 nights = low	10 nights = negligible (0 bat passes)
T9	T10	T13	T14
10 nights = negligible (0 bat passes)	8 nights = negligible 2 nights = low	9 nights = negligible 1 night = low	10 nights = negligible (0 bat passes)
T15	T17	T19	T21
3 nights = negligible 6 nights = low 1 night = moderate	8 nights = negligible 2 nights = low	3 nights = negligible 5 nights = low 2 nights = moderate	3 nights = negligible 6 nights = low 1 night = moderate
T22			
9 nights = low 1 night = moderate			

Casualty Searches

61. No bat carcasses were found.
62. One bird carcass was found (juvenile herring gull) during the bat carcass searches. This carcass was found at T14 during the spring search conducted on 12.05.22. Another bird carcass (jackdaw) was found during the bird carcass search conducted 09.01.23. Further details on bird casualty searches are presented in a separate ornithology report.

Discussion

63. The proposal of lifetime extension will not result in any loss, alteration or degradation of landscape features currently being utilised by bats to commute and/or forage; as such, displacement of individuals or populations is not anticipated. The habitats present on site will continue to remain available to bats.
64. The results from the bat casualty survey indicate that Ballywater Windfarm is not currently causing bat fatalities and its operation thus not causing any significant impact upon the local bat population in this regard. It must be acknowledged that this survey was not calibrated to take account of corpse finding difficulty, habitat visibility and removal of corpses by scavengers as is recommended by BCI for assessments of existing wind turbine development surveys - i.e., predation / searcher efficiency trials were not incorporated. In the absence of such integrated trials >100 bat casualty searches were undertaken (145 total) across spring, summer and autumn 2022. This is a significant number of searches and is considered sufficient to give confidence in the negative result. The application seeks to extend the windfarm lifetime and does not include any additional plans to alter existing turbine specifications or install additional turbines: therefore the application is not anticipated to result in any significant change to the windfarm's current level of impact upon bats.
65. The results from the 2022 static detector monitoring survey have provided a robust dataset showing the assemblage of bat species present across the windfarm. This dataset has also highlighted which areas of the site featured either elevated or insignificant levels of bat activity. 12/21 turbines featured at least one night where bat activity levels surpassed low. Contrastingly 13/21 turbines recorded 0 bat passes on every night in at least one recording period.

Table 1 – Turbines identified with elevated (Moderate or higher) levels of bat activity in each season, therefore considered most at risk of potentially causing bat casualties

Spring	Summer	Autumn
T6	T3	T3
T9	T7	T15
T18	T16	T19
T20	T17	T21
		T22

Table 10 – Turbines identified with insignificant levels (none, negligible or low) of bat activity in each season

Spring	Summer	Autumn
T3	T8	T8
T5	T10	T9
T7	T11	T14
T8	T12	
T13	T15	
T14	T21	
	T23	

66. Results indicate bat activity levels are varied across the site. Current guidance does not recommend each turbine receive static detector recording across all three seasons. As this did not occur, results are therefore not comparable across seasons; seasonal differences in bat activity levels will not inform mitigation.
67. Casualty search results were negative for each turbine with elevated bat activity levels. Survey results indicate that whilst bats are commuting and / or foraging across the site, the windfarm is not causing bat casualties. A lifetime extension without alteration to existing turbines / installation of new turbines is not anticipated to induce any new threats to local bat populations.
68. Due to recorded bat activity levels surpassing low, under the precautionary principle a Bat Monitoring and Mitigation Plan (BMMP) is however recommended. Further data collection is also considered desirable given the lack of existing baseline bat data prior to these 2022 surveys. The information collected as part of the static detector and bat casualty surveys will be used to inform the BMMP: such as specific turbines which should receive focused mitigation(s) and / or monitoring. Seven bat species were recorded across the site including those which are considered most at risk from turbine associated mortality. The BMMP is therefore recommended to include further bat casualty search efforts in conjunction with further static detector monitoring. Such casualty searches are initially only considered necessary for turbines with moderate or above levels of bat activity.

Conclusion

69. Bat casualty searches indicate the windfarm is not causing bat fatalities therefore curtailment is not initially considered necessary. Static detector monitoring however revealed a varied species assemblage across the site including presence of those species considered high risk from turbine associated mortality, with bat activity surpassing non-significant levels at several turbines. The 2022 data appears to be the only bat data collected for the site. Under the precautionary principle a Bat Monitoring and Mitigation Plan (BMMP) is therefore recommended in order to support the lifetime extension of this windfarm. This BMMP should be targeted and informed by the bat survey data collected in 2022 and presented in the above report.

References

- Arnett E. B. Baerwald E. F. (2013) Impacts of wind energy development on bats: implications for conservation. Pp. 435–456 in *Bat evolution, ecology, and conservation* (R. A. Adams and S. C. Pederson, eds.). 1st ed. Springer Science+Business Media, New York.
- Bat Conservation Ireland (2012) *Wind Turbine/Wind Farm Development Bat Survey Guidelines*, Version 2.8, December 2012. Bat Conservation Ireland, www.batconservationireland.org.
- Hundt, L. (2012). *Bat Surveys: Good Practice Guidelines*. 2nd edition. Bat Conservation Trust, London.
- Hundt, L. (2016). *Bat Surveys: Good Practice Guidelines*. 3rd edition. Bat Conservation Trust, London
- Korner-Nievergelt, F., P. Korner-Nievergelt, O. Behr, I. Niermann, R. Brinkmann, and Hellriegel, B. (2011) A new method to determine bird and bat fatality at wind energy turbines from carcass searches. *Wildlife Biology* 17:350-363.
- Korner-Nievergelt, F., R. Brinkmann, I. Niermann, and Behr, O. (2013) Estimating bat and bird mortality occurring at wind energy turbines from covariates and carcass searches using mixture models. *PLoS One* 8:e67997.
- Lintott, P. R., S. M. Richardson, D. J. Hosken, S. A. Fensome, and F. Mathews. (2016) Ecological impact assessments fail to reduce risk of bat casualties at wind farms. *Current Biology*, 26: R1135–R1136.
- Mathews, F., Swindells, M., Goodhead, R., August, T.A., Hardman, P., Linton, D.M. & Hosken, D.J. (2013) Effectiveness of search dogs compared with human observers in locating bat carcasses at wind-turbine sites: A blinded randomized trial. *Wildlife Society Bulletin*, 37, p34-40.
- Mathews, F., Richardson, S., Lintott, P. & Hosken, D. (2016) *Understanding the Risk of European Protected Species (Bats) at Onshore Wind Turbine Sites to Inform Risk Management*. Report by University of Exeter. pp 127.
- Natural England (2014) *Bats and onshore wind turbines Interim guidance*. Technical Information Note TIN051, Third edition.
- NWPS (2022) *Bat Mitigation Guidelines for Ireland – v2*
- Reason, P.F. and Wray, S. (2023). *UK Bat Mitigation Guidelines: a guide to impact assessment, mitigation and compensation for developments affecting bats*. Chartered Institute of Ecology and Environmental Management, Ampfield.
- Rodrigues, L., Bach, L., Dubourg-Savage, M.J., Goodwin, J. Harbusch, C. (2008) *Guidelines for consideration of bats in wind farm projects*. EUROBATS Publication Series No. 3 (English version). UNEP/EUROBATS Secretariat, Bonn, Germany.
- Scottish Natural Heritage (2021) *Bats and Onshore Wind Turbines: Survey, Assessment and Mitigation*.

Figure 1 – Turbine Locations

Ballywater Windfarm

FIGURE 1

Turbine Locations

KEY

-  Site Boundary
-  Turbine Locations
-  Existing Grid Connection
-  Existing Substation
-  Existing Infrastructure
-  Existing Hardstands

DATE	FIGURE NO.
ISSUE NO.	
Balt Survey Report	
THIS DRAWING IS THE PROPERTY OF BLACKSTAFF ECOLOGY LIMITED AND NO REPRODUCTION MAY BE MADE IN WHOLE OR IN PART WITHOUT PERMISSION.	



Figure 2 - Static Detector Locations



FIGURE 2

KEY

-  Site Boundary
-  Turbine Locations
-  Spring - Static Detector Locations
-  Summer - Static Detector Locations
-  Autumn - Static Detector Locations
-  Existing Grid Connection
-  Existing Substation
-  Existing Infrastructure
-  Existing Hardstands

TEXT DING	T-LAYOUT NO.
DRAWING NUMBER	
Bat Survey Report	

THIS DRAWING IS THE PROPERTY OF BLACKSTAFF ECOLOGY LIMITED AND NO REPRODUCTION MAY BE MADE IN WHOLE OR IN PART WITHOUT PERMISSION.

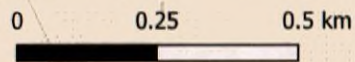


Figure 3 – Bat Activity Levels Across the Windfarm

Ballywater Windfarm

FIGURE 3

Bat Activity Levels Across The Windfarm

KEY

-  Site Boundary
-  Turbine Locations
-  Negligible activity levels
-  Low activity levels
-  Moderate activity levels
-  High activity levels
-  Existing Grid Connection
-  Existing Substation
-  Existing Infrastructure
-  Existing Hardstands



DATE	15/08/2017
PROJECT NO.	17001
DRAWING NO.	01
DESCRIPTION	Bat Survey Report

Bat Survey Report

THIS DRAWING IS THE PROPERTY OF BLACKSTAFF ECOLOGY LIMITED AND NO REPRODUCTION MAY BE MADE IN WHOLE OR IN PART WITHOUT PERMISSION.



0 0.25 0.5 km

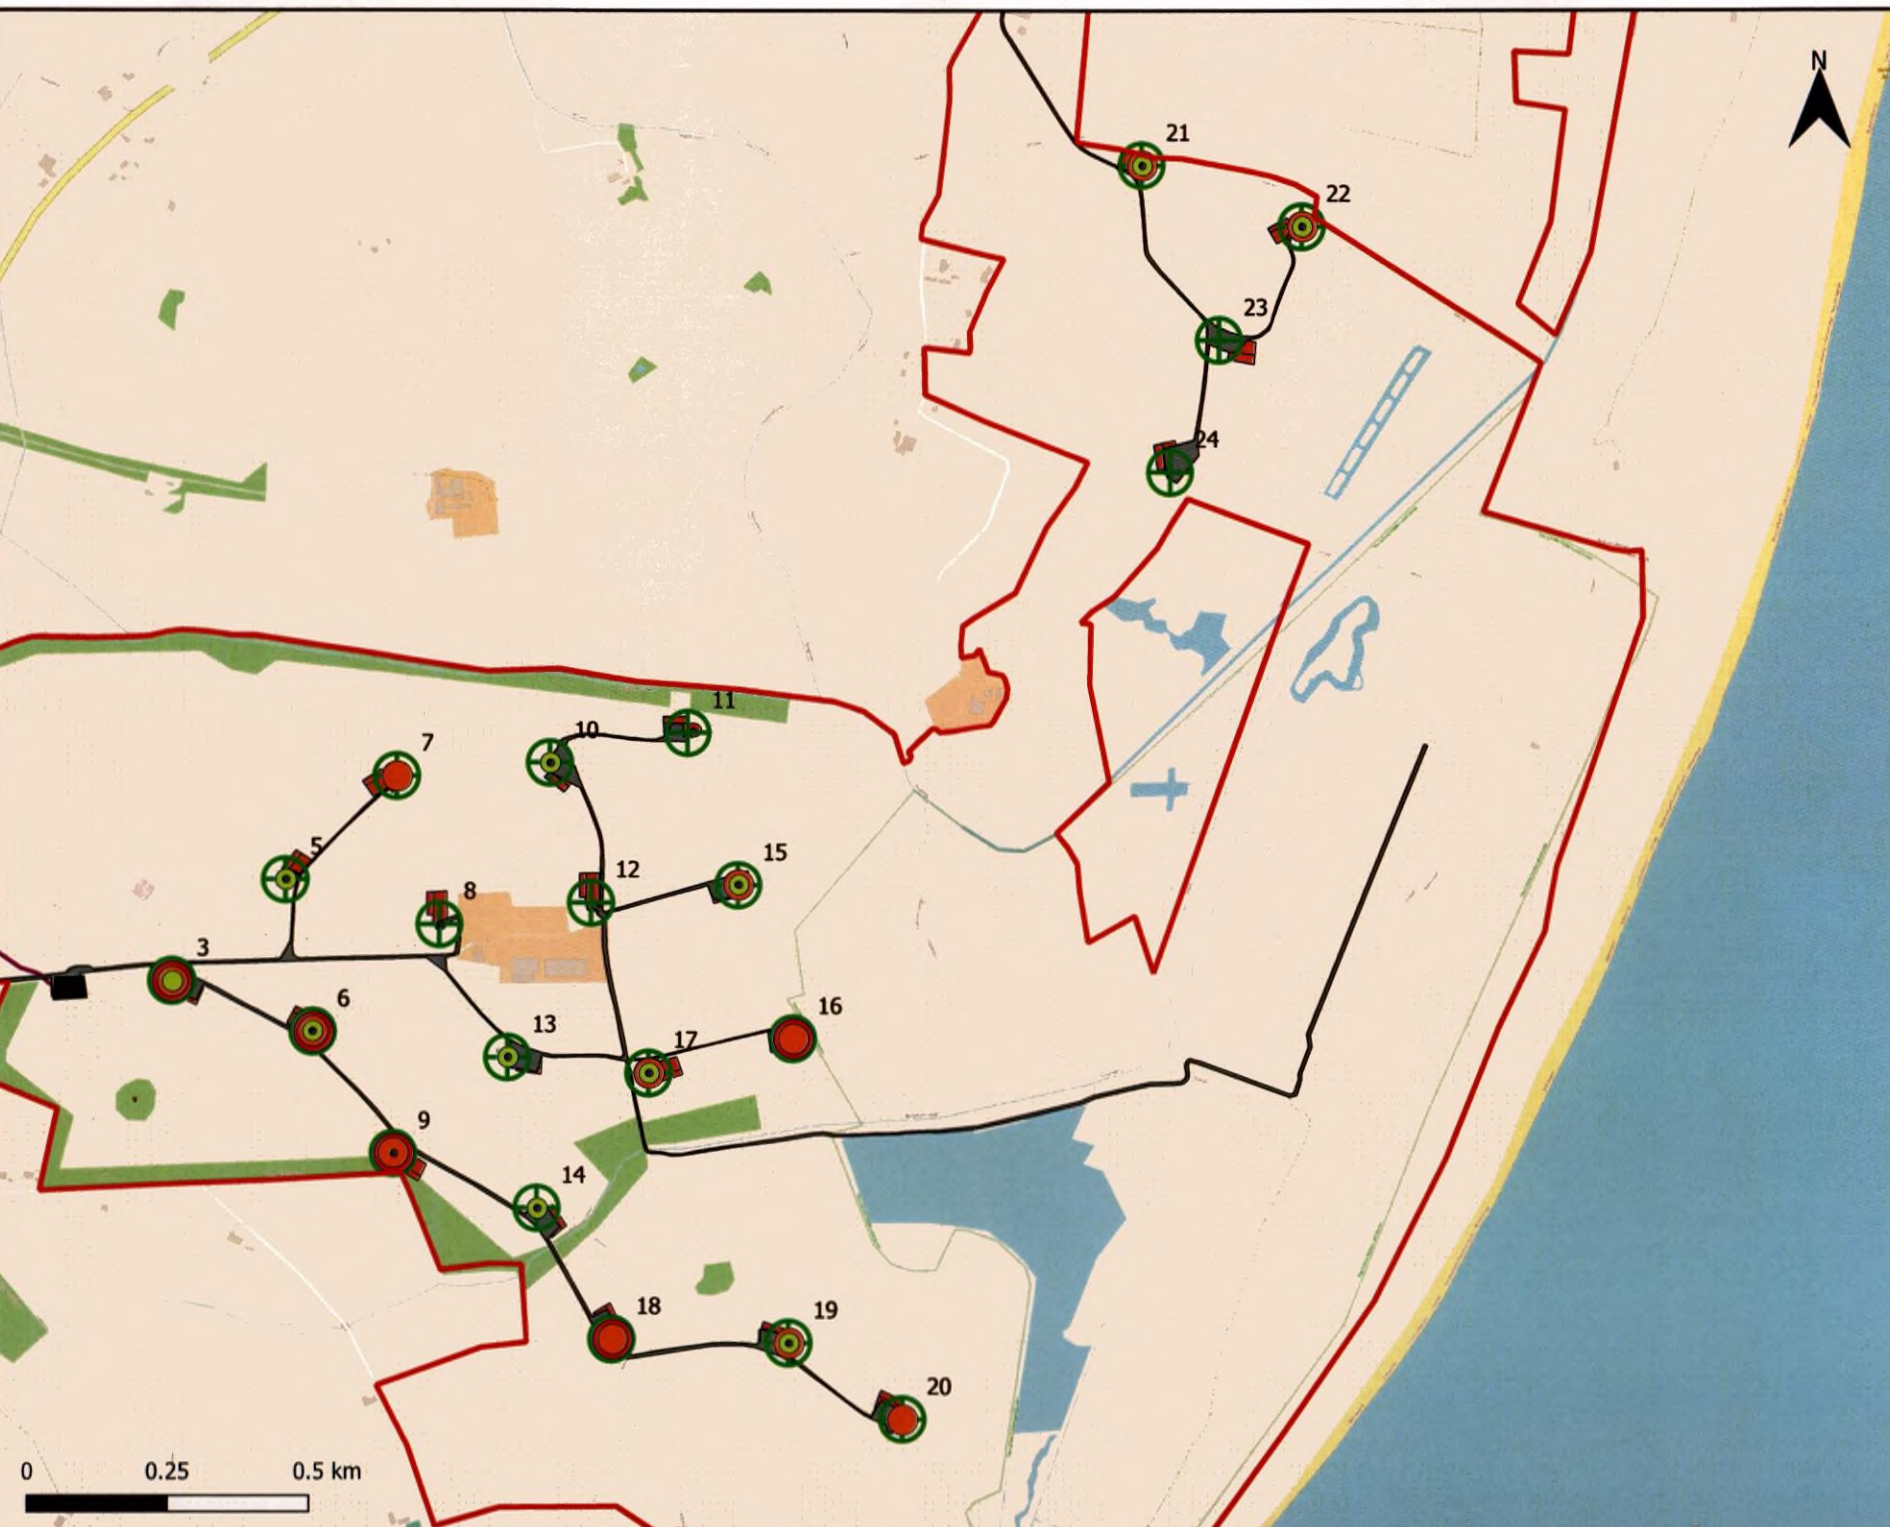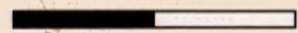

Appendix 1 – Static Detector Results Tables

Spring

T19

DATE	MYODAU	MYOMYS	MYONAT	NYCLEI	PIP NAT	PIPPIP	PIPPYG	PLEAUR	TOTALS	BAI
20220517	0	0	0	0	0	1	1	0	2	0.24
20220518	1	0	0	0	0	5	7	0	13	1.53
20220519	0	0	0	7	0	2	1	0	10	1.18
20220520	0	0	0	20	1	8	13	0	42	4.94
20220521	0	0	0	7	0	2	4	0	13	1.53
20220522	0	0	0	13	0	10	4	0	27	3.18
20220523	0	0	0	21	0	5	1	0	27	3.18
20220524	0	0	0	9	0	10	7	0	26	3.06
20220525	0	0	0	6	0	1	2	0	9	1.06
20220526	0	0	0	12	0	17	5	0	34	4.00
Species Total	1	0	0	95	1	61	45	0	203	
Passes per hour	0.01	0.00	0.00	1.19	0.01	0.76	0.56	0.00	2.39	

T20

DATE	MYODAU	MYOMYS	MYONAT	NYCLEI	PIP NAT	PIPPIP	PIPPYG	PLEAUR	TOTALS	BAI
20220517	0	0	0	0	0	0	1	0	1	0.12
20220518	1	0	0	2	0	2	9	0	14	1.65
20220519	0	0	0	4	0	4	5	0	13	1.53
20220520	0	0	0	20	0	15	9	1	45	5.29
20220521	0	0	0	17	0	5	2	0	24	2.82
20220522	0	0	0	12	0	8	9	0	29	3.41
20220523	0	0	0	39	0	5	3	0	47	5.53
20220524	1	0	0	8	0	8	10	0	27	3.18
20220525	0	0	0	7	0	3	2	0	12	1.41
20220526	0	0	0	36	0	50	15	0	101	11.88
Species Total	2	0	0	145	0	100	65	1	313	
Passes per hour	0.03	0.00	0.00	1.81	0.00	1.25	0.81	0.01	3.68	

9

DATE	MYODAU	MYOMYS	MYONAT	NYCLEI	PIP NAT	PIPPIP	PIPPYG	PLEAUR	TOTALS	BAI
20220523	0	0	0	83	0	3	3	0	89	10.47
20220524	0	0	0	28	0	6	6	0	40	4.71
20220525	0	0	0	32	0	3	4	0	39	4.59
20220526	0	0	0	39	0	3	2	0	44	5.18
20220527	0	0	0	131	0	63	13	1	208	24.47
20220528	0	0	0	6	0	7	4	0	17	2.00
20220529	1	0	0	35	0	11	0	0	47	5.53
20220530	0	0	0	59	0	14	6	0	79	9.29
20220531	0	0	0	98	0	55	11	0	164	19.29
20220601	1	0	0	31	0	11	5	1	49	5.76
Species Total	2	0	0	542	0	176	54	2	776	
Passes per hour	0.03	0.00	0.00	7.23	0.00	2.35	0.72	0.03	9.13	

T14

DATE	MYODAU	MYOMYS	MYONAT	NYCLEI	PIP NAT	PIPPIP	PIPPYG	PLEAUR	TOTALS	BAI
20220523	0	0	0	16	0	5	3	0	24	2.82
20220524	0	0	0	2	0	11	2	1	16	1.88
20220525	0	0	0	0	0	0	0	0	0	0.00
20220526	0	0	0	0	0	0	0	0	0	0.00
20220527	0	0	0	0	0	0	0	0	0	0.00
20220528	0	0	0	0	0	0	0	0	0	0.00
20220529	0	0	0	0	0	0	0	0	0	0.00
20220530	0	0	0	0	0	0	0	0	0	0.00
20220531	0	0	0	0	0	0	0	0	0	0.00
20220601	0	0	0	0	0	0	0	0	0	0.00
Species Total	0	0	0	18	0	16	5	1	40	
Passes per hour	0.00	0.00	0.00	1.13	0.00	1.00	0.31	0.06	0.47	

T6

DATE	MYODAU	MYOMYS	MYONAT	NYCLEI	PIP NAT	PIPPIP	PIPPYG	PLEAUR	TOTALS	BAI
20220530	0	0	0	20	0	10	2	0	32	3.76
20220531	0	1	0	58	0	102	20	0	181	21.29
20220601	0	0	0	33	0	2	1	0	36	4.24
20220602	0	0	0	38	0	61	20	0	119	14.00
20220603	0	0	0	48	0	0	0	0	48	5.65
20220604	0	0	0	232	0	8	3	0	243	28.59
20220605	0	0	0	212	0	13	3	0	228	26.82
20220606	1	0	0	95	0	26	4	0	126	14.82
20220607	0	0	0	178	0	3	0	0	181	21.29
20220608	0	0	0	45	0	12	6	2	65	7.65
Species Total	1	1	0	959	0	237	59	2	1259	
Passes per hour	0.01	0.01	0.00	13.23	0.00	3.27	0.81	0.03	14.81	

T18

DATE	MYODAU	MYOMYS	MYONAT	NYCLEI	PIP NAT	PIPPIP	PIPPYG	PLEAUR	TOTALS	BAI
20220530	0	0	0	12	2	7	3	1	25	2.94
20220531	1	0	0	29	2	130	5	0	167	19.65
20220601	0	0	0	19	0	104	3	0	126	14.82
20220602	0	0	0	18	0	110	18	0	146	17.18
20220603	0	0	0	6	0	1	0	0	7	0.82
20220604	0	0	0	24	0	2	0	0	26	3.06
20220605	1	0	0	31	0	8	2	0	42	4.94
20220606	0	0	0	30	0	8	16	0	54	6.35
20220607	1	0	0	1	0	0	1	0	3	0.3
20220608	0	0	0	6	0	11	2	0	19	2.24
Species Total	3	0	0	176	4	381	50	1	615	
Passes per hour	0.04	0.00	0.00	2.35	0.05	5.08	0.67	0.01	7.24	

Summer

T3

DATE	MYODAU	MYOMYS	MYONAT	NYCLEI	PIP NAT	PIPPIP	PIPPYG	PLEAUR	TOTALS	BAI
20220617	0	0	0	98	0	14	11	0	123	14.91
20220618	0	0	1	8	0	2	1	0	12	1.45
20000619	0	0	0	0	0	0	0	0	0	0.00
20220620	0	0	0	0	0	0	0	0	0	0.00
20222621	0	0	0	0	0	0	0	0	0	0.00
20220622	0	0	0	0	0	0	0	0	0	0.00
20220623	0	0	0	0	0	0	0	0	0	0.00
20220624	0	0	0	0	0	0	0	0	0	0.00
20220625	0	0	0	0	0	0	0	0	0	0.00
20220626	0	0	0	0	0	0	0	0	0	0.00
Species Total	0	0	1	106	0	16	12	0	135	
Passes per hour	0.00	0.00	0.07	7.31	0.00	1.10	0.83	0.00	1.64	

T5

DATE	MYODAU	MYOMYS	MYONAT	NYCLEI	PIP NAT	PIPPIP	PIPPYG	PLEAUR	TOTALS	BAI
20220617	0	0	0	27	0	3	5	0	35	4.24
20220618	0	0	1	1	0	0	0	0	2	0.24
20220619	0	0	0	2	0	0	0	0	2	0.24
20220620	0	0	0	9	0	0	0	0	9	1.09
20220621	0	1	1	8	0	4	6	1	21	2.55
20220622	0	0	0	10	0	11	0	0	21	2.55
20220623	0	0	0	26	0	0	0	0	26	3.15
20220624	0	0	0	2	0	0	0	0	2	
20220625	0	0	0	1	0	0	0	0	1	0.12
20220626	0	0	0	11	0	2	0	1	14	1.70
Species Total	0	1	2	97	0	20	11	2	133	
Passes per hour	0.00	0.01	0.03	1.34	0.00	0.28	0.15	0.03	1.61	

T7

DATE	MYODAU	MYOMYS	MYONAT	NYCLEI	PIPNAT	PIPPIP	PIPPYG	PLEAUR	TOTALS	BAI
20220617	1	0	0	21	0	11	1	1	35	4.24
20220618	0	0	0	4	0	1	2	0	7	0.85
20220619	0	0	0	3	1	2	1	0	7	0.85
20220620	1	0	0	15	0	7	8	1	32	3.88
20220621	0	0	0	13	0	11	8	1	33	4.00
20220622	1	0	0	17	0	25	13	1	57	6.91
20220623	0	0	0	35	0	6	1	0	42	5.09
20220624	0	0	0	5	0	0	0	0	5	0.61
20220625	0	0	0	0	0	0	0	0	0	0.00
20220626	0	0	0	9	0	1	2	0	12	1.45
Species Total	3	0	0	122	1	64	36	4	230	
Passes per hour	0.04	0.00	0.00	1.68	0.01	0.88	0.50	0.06	2.79	

T13

DATE	MYODAU	MYOMYS	MYONAT	NYCLEI	PIPNAT	PIPPIP	PIPPYG	PLEAUR	TOTALS	BAI
20220629	0	0	0	10	0	10	3	0	23	2.77
20220630	0	0	0	8	0	4	3	0	15	1.81
20220701	0	0	0	1	0	2	3	0	6	0.72
20220702	0	0	0	3	0	0	0	0	3	0.36
20220703	0	0	0	4	0	6	2	0	12	1.45
20220704	0	0	0	10	0	2	6	0	18	2.17
20220705	0	0	0	7	0	2	8	0	17	2.05
20220706	0	0	0	9	0	1	3	0	13	1.57
20220707	1	0	1	10	0	14	7	0	33	3.98
20220708	0	0	0	2	0	0	0	0	2	0.24
Species Total	1	0	1	64	0	41	35	0	142	
Passes per hour	0.01	0.00	0.01	0.85	0.00	0.55	0.47	0.00	1.71	

T16

DATE	MYODAU	MYOMYS	MYONAT	NYCLEI	PIP NAT	PIPPIP	PIPPYG	PLEAUR	TOTALS	BAI
20220629	2	0	0	19	0	9	19	0	49	5.90
20220630	1	0	0	21	0	8	6	0	36	4.34
20220701	1	0	0	10	0	3	5	0	19	2.29
20220702	0	0	0	8	0	2	3	0	13	1.57
20220703	0	0	0	15	0	3	26	0	44	5.30
20220704	0	0	0	21	0	41	10	0	72	8.67
20220705	0	0	0	31	0	15	15	0	61	7.35
20220706	0	0	0	28	0	11	35	0	74	8.92
20220707	0	0	0	7	0	17	118	0	142	17.11
20220708	0	0	0	0	0	0	0	0	0	0.00
Species Total	4	0	0	160	0	109	237	0	510	
Passes per hour	0.05	0.00	0.00	2.13	0.00	1.45	3.16	0.00	6.14	

T17

DATE	MYODAU	MYOMYS	MYONAT	NYCLEI	PIP NAT	PIPPIP	PIPPYG	PLEAUR	TOTALS	BAI
20220710	1	0	3	16	0	3	1	0	24	2.82
20220711	5	0	0	31	0	6	20	1	63	7.41
20220712	0	0	0	0	0	0	0	0	0	0.00
20220713	0	0	0	0	0	0	0	0	0	0.00
20220714	0	0	0	0	0	0	0	0	0	0.00
20220715	0	0	0	0	0	0	0	0	0	0.00
20220716	0	0	0	0	0	0	0	0	0	0.00
20220717	0	0	0	0	0	0	0	0	0	0.00
20220718	0	0	0	0	0	0	0	0	0	0.00
20220719	0	0	0	0	0	0	0	0	0	0.00
Species Total	6	0	3	47	0	9	21	1	87	
Passes per hour	0.40	0.00	0.20	3.13	0.00	0.60	1.40	0.07	1.02	

Autumn

T3

DATE	MYODAU	MYONAT	NYCLEI	PIPNAT	PIPPIP	PIPPYG	PLEAUR	TOTALS	BAI
20220915	2	1	1	0	2	10	0	16	1.33
20220916	2	0	10	0	0	5	0	17	1.42
20220917	4	2	13	0	7	5	0	31	2.58
20220918	2	0	14	0	82	67	3	168	14.00
20220919	0	0	12	0	30	26	1	69	5.75
20220920	4	2	19	2	35	20	1	83	6.92
20220921	1	0	6	0	47	14	0	68	5.67
20220922	1	0	7	0	12	11	0	31	2.58
20220923	4	0	3	0	2	7	0	16	1.33
20220924	4	0	5	0	35	6	0	50	4.17
Species Total	24	5	90	2	252	171	5	549	
Passes per hour	0.20	0.04	0.75	0.02	2.10	1.43	0.04	4.58	

T5

DATE	MYODAU	MYONAT	NYCLEI	PIPNAT	PIPPIP	PIPPYG	PLEAUR	TOTALS	BAI
20220915	1	3	24	0	3	7	3	41	3.42
20220916	2	0	6	0	1	10	2	21	1.75
20220917	4	1	4	0	4	11	0	24	2.00
20220918	4	1	17	0	14	19	4	59	4.92
20220919	3	0	8	1	4	5	0	21	1.75
20220920	1	0	3	0	4	3	2	13	1.08
20220921	1	0	3	0	1	4	0	9	0.75
20220922	1	0	5	0	5	6	2	19	1.58
20220923	3	1	1	0	1	1	0	7	0.58
20220924	0	0	2	0	2	15	1	20	1.67
Species Total	20	6	73	1	39	81	14	234	
Passes per hour	0.17	0.05	0.61	0.01	0.33	0.68	0.12	1.95	

T6

DATE	MYODAU	MYONAT	NYCLEI	PIP NAT	PIPPIP	PIPPYG	PLEAUR	TOTALS	BAI
20220915	0	1	2	0	0	0	1	4	0.33
20220916	1	2	0	0	0	0	0	3	0.25
20220917	1	4	2	0	0	0	2	9	0.75
20220918	1	0	8	0	0	0	3	12	1.00
20220919	0	2	2	0	1	1	4	10	0.83
20220920	1	0	0	1	4	1	0	7	0.58
20220921	0	0	5	0	0	0	0	5	0.42
20220922	0	2	36	0	0	1	0	39	3.25
20220923	1	1	1	0	1	0	0	4	0.33
20220924	0	0	6	0	0	1	0	7	0.58
Species Total	5	12	62	1	6	4	10	100	
Passes per hour	0.04	0.10	0.52	0.01	0.05	0.03	0.08	0.83	

T10

DATE	MYODAU	MYONAT	NYCLEI	PIP NAT	PIPPIP	PIPPYG	PLEAUR	TOTALS	BAI
20220915	0	0	0	0	0	0	0	0	0.00
20220916	1	0	0	0	0	1	0	2	0.17
20220917	2	3	6	0	2	2	0	15	1.25
20220918	2	0	0	0	7	6	0	15	1.25
20220919	0	0	1	0	4	6	0	11	0.92
20220920	2	0	0	2	3	2	1	10	0.83
20220921	-	-	-	-	-	-	-	0	0.00
20220922	-	-	-	-	-	-	-	0	0.00
20220923	-	-	-	-	-	-	-	0	0.00
20220924	-	-	-	-	-	-	-	0	0.00
Species Total	7	3	7	2	16	17	1	53	
Passes per hour	0.06	0.03	0.06	0.02	0.13	0.14	0.01	0.44	

T13

DATE	MYODAU	MYONAT	NYCLEI	PIP NAT	PIPPIP	PIPPYG	PLEAUR	TOTALS	BAI
20220915	3	1	1	0	1	0	0	6	0.50
20220916	1	0	1	0	3	1	0	6	0.50
20220917	1	0	4	0	0	0	0	5	0.42
20220918	1	1	14	0	7	8	0	31	2.58
20220919	1	1	0	0	6	1	0	9	0.75
20220920	0	0	0	1	0	1	0	2	0.17
20220921	0	0	0	0	0	0	0	0	0.00
20220922	0	0	2	0	0	0	0	2	0.17
20220923	1	1	0	0	0	0	0	2	0.17
20220924	0	0	0	0	1	0	0	1	0.08
Species Total	8	4	22	1	18	11	0	64	
Passes per hour	0.07	0.03	0.18	0.01	0.15	0.09	0.00	0.53	

T15

DATE	MYODAU	MYONAT	NYCLEI	PIP NAT	PIPPIP	PIPPYG	PLEAUR	TOTALS	BAI
20220915	0	0	0	0	0	0	0	0	0.00
20220916	4	7	0	0	0	82	1	94	7.83
20220917	6	1	1	0	2	31	0	41	3.42
20220918	2	3	2	1	14	8	1	31	2.58
20220919	3	0	0	0	7	5	1	16	1.33
20220920	1	0	1	2	7	39	3	53	4.42
20220921	0	0	0	0	1	0	0	1	0.08
20220922	1	1	3	0	8	21	5	39	3.25
20220923	2	3	0	0	1	2	1	9	0.75
20220924	3	2	0	0	5	5	2	17	1.42
Species Total	22	17	7	3	45	193	14	301	
Passes per hour	0.18	0.14	0.06	0.03	0.38	1.61	0.12	2.51	

T17

DATE	MYODAU	MYONAT	NYCLEI	PIP NAT	PIPPIP	PIPPYG	PLEAUR	TOTALS	BAI
20220915	0	0	0	0	0	0	0	0	0.00
20220916	2	0	7	0	0	0	0	9	0.75
20220917	4	2	0	0	0	0	0	6	0.50
20220918	7	3	5	1	7	6	1	30	2.50
20220919	3	0	0	0	1	6	1	11	0.92
20220920	0	0	0	1	0	5	0	6	0.50
20220921	0	0	0	0	0	1	0	1	0.08
20220922	5	2	0	0	1	0	0	8	0.67
20220923	3	2	0	0	0	1	0	6	0.50
20220924	2	2	0	0	5	6	2	17	1.42
Species Total	26	11	12	2	14	25	4	94	
Passes per hour	0.22	0.09	0.10	0.02	0.12	0.21	0.03	0.78	

T19

DATE	MYODAU	MYONAT	NYCLEI	PIP NAT	PIPPIP	PIPPYG	PLEAUR	TOTALS	BAI
20220915	0	0	0	0	0	0	0	0	0.00
20220916	3	0	1	0	0	3	3	10	0.83
20220917	2	0	0	0	1	2	5	10	0.83
20220918	3	1	6	0	38	38	3	89	7.42
20220919	2	1	2	1	19	16	2	43	3.58
20220920	1	0	0	0	56	31	4	92	7.67
20220921	0	0	1	0	9	11	0	21	1.75
20220922	1	0	1	0	4	9	0	15	1.25
20220923	2	0	0	0	2	6	3	13	1.08
20220924	1	0	2	0	12	13	3	31	2.58
Species Total	15	2	13	1	141	129	23	324	
Passes per hour	0.13	0.02	0.11	0.01	1.18	1.08	0.19	2.70	

T21

DATE	MYODAU	MYONAT	NYCLEI	PIPNAT	PIPPIP	PIPPYG	PLEAUR	TOTALS	BAI
20220915	0	0	0	0	0	0	0	0	0.00
20220916	1	0	0	0	1	0	2	4	0.33
20220917	2	0	14	0	3	12	2	33	2.75
20220918	2	2	32	0	25	25	0	86	7.17
20220919	0	0	2	0	5	8	1	16	1.33
20220920	1	3	0	1	25	5	0	35	2.92
20220921	0	0	6	0	4	0	0	10	0.83
20220922	1	1	12	0	6	6	0	26	2.17
20220923	1	0	0	0	5	6	0	12	1.00
20220924	1	0	1	0	21	26	2	51	4.25
Species Total	9	6	67	1	95	88	7	273	
Passes per hour	0.08	0.05	0.56	0.01	0.79	0.73	0.06	2.28	

T22

DATE	MYODAU	MYONAT	NYCLEI	PIPNAT	PIPPIP	PIPPYG	PLEAUR	TOTALS	BAI
20220915	0	0	0	0	0	0	0	0	0.00
20220916	0	0	1	0	0	3	0	4	0.33
20220917	0	0	4	0	0	1	0	5	0.42
20220918	0	0	4	0	0	0	1	5	0.42
20220919	0	0	0	0	5	4	2	11	0.92
20220920	0	0	0	0	0	1	0	1	0.08
20220921	0	0	0	0	0	1	0	1	0.08
20220922	2	0	2	0	0	1	1	6	0.50
20220923	0	0	1	0	2	1	0	4	0.33
20220924	1	0	0	0	29	11	3	44	3.67
Species Total	3	0	12	0	36	23	7	81	
Passes per hour	0.03	0.00	0.10	0.00	0.30	0.19	0.06	0.68	

Appendix 2 – Weather Data

Weather data has been compiled using publicly available data from worldweatheronline.com. for Gorey, Wexford.

Casualty Searches

	Date	Weather Conditions (@21:00pm previous evening)			
		Temperature (°C)	Wind Speed (m/s)	Wind Direction	Rainfall (mm)
Spring	13.04.22	10	3	NW	0.0
	19.04.22	7	4	N	0.0
	12.05.22	10	4	NW	0.1
	17.05.22	12	5	WNW	1.1
	23.05.22	11	3	NW	0.0
	30.05.22	9	3	WNW	0.2
	07.06.22	10	2	E	0.0
Summer	17.06.22	14	5	WNW	0.0
	19.06.22	13	4	NE	0.0
	23.06.22	11	3	NW	0.0
	29.06.22	13	6	W	0.0
	06.07.22	16	4	NE	0.0
	10.07.22	15	1	NE	0.0
	16.07.22	15	2	W	0.0
	22.07.22	14	2	ENE	0.0
	28.07.22	14	2	SE	0.2
	03.08.22	18	5	NW	0.1
	10.08.22	16	2	N	0.0
	14.08.22	18	4	E	0.0
Autumn	23.08.22	16	3	NW	0.0
	30.08.22	15	3	SE	0.0
	06.09.22	15	6	W	0.6
	13.09.22	15	4	SE	0.0
	28.09.22	12	6	NE	0.0
	14.10.22	12	5	NW	0.0

**The rainfall value has been calculated from the amount of rainfall between 21:00 the previous evening until 09:00 the morning of the search.*

Static Detector Recording

	Date	Weather Conditions (@21:00pm)			
		Temperature (°C)	Wind Speed (m/s)	Wind Direction	Rainfall (mm)
Spring	17.05.22	10	7	W	0.0
	18.05.22	11	8	W	0.0
	19.05.22	12	7	W	0.2
	20.05.22	12	5	NNW	0.1
	21.05.22	11	5	NW	0.0
	22.05.22	11	3	NW	0.0
	23.05.22	10	5	NE	0.1
	24.05.22	11	4	NW	0.2
	25.05.22	12	5	N	0.1
	26.05.22	11	4	NE	0.0
	27.05.22	11	2	NE	0.0
	28.05.22	10	2	SE	0.0
	29.05.22	9	3	E	0.2
	30.05.22	9	2	NE	0.0
	31.05.22	10	3	NE	0.1
	01.06.22	10	2	NW	0.0
	02.06.22	11	2	W	0.6
	03.06.22	12	6	E	0.0
	04.06.22	12	4	SE	0.0
	05.06.22	11	5	SE	0.1
	06.06.22	10	2	E	0.0
	07.06.22	13	6	W	0.4
	08.06.22	13	4	N	3.2
Summer	17.06.22	14	2	NE	0.1
	18.06.22	13	4	NE	0.0
	19.06.22	12	6	E	0.0
	20.06.22	13	4	NW	0.0
	21.06.22	14	2	E	0.0
	22.06.22	15	3	NW	0.0
	23.06.22	15	3	NW	0.1
	24.06.22	12	5	N	0.9
	25.06.22	12	8	NW	2.9
	26.06.22	13	5	NW	0.1
	29.06.22	12	1	NNE	1.5
	30.06.22	13	2	NW	0.0
	01.07.22	13	5	WNW	0.3

	02.07.22	14	4	NE	0.0
	03.07.22	14	3	NE	0.0
	04.07.22	13	3	NE	0.1
	05.07.22	16	4	NE	0.0
	06.07.22	17	5	ENE	0.0
	07.07.22	16	1	NE	0.0
	08.07.22	16	1	NE	0.0
	10.07.22	15	1	NE	0.0
	11.07.22	16	4	NE	0.4
	12.07.22	17	2	NE	0.1
	13.07.22	14	3	NE	0.0
	14.07.22	15	3	NE	0.0
	15.07.22	15	2	W	0.0
	16.07.22	16	3	NW	0.1
	17.07.22	18	4	NW	0.0
	18.07.22	19	3	W	0.0
	19.07.22	17	5	E	0.3
Autumn	15.09.22	12	5	NE	0.0
	16.09.22	11	5	ENE	0.0
	17.09.22	11	3	NNE	0.0
	18.09.22	13	2	NE	0.0
	19.09.22	13	2	NW	0.0
	20.09.22	14	2	NW	0.0
	21.09.22	13	5	NW	4.9
	22.09.22	14	1	SSE	0.0
	23.09.22	12	5	E	0.0
	24.09.22	11	4	ENE	0.0

**The rainfall value has been calculated from the amount of rainfall between 21:00 the night of recording and 09:00 the following morning.*



APPENDIX 6-5

**BALLYWATER WIND FARM BAT
REPORT, 2023**

Table of Contents

1.	INTRODUCTION	1
1.1	Background	1
1.2	Bat Survey and Assessment Guidance	2
1.3	Irish Bats: Legislation, Policy and Status	3
1.4	Statement of Authority	4
2.	PROJECT DESCRIPTION	6
3.	METHODS	8
3.1	Consultation	8
3.2	Desk Study	8
3.2.1	Bat Records	8
3.2.2	Bat Species' Range	8
3.2.3	Designated Sites	8
3.2.4	Landscape Features	9
3.2.4.1	Ordnance Survey Mapping	9
3.2.4.2	Geological Survey Ireland	9
3.2.4.3	National Biodiversity Data Centre Bat Landscape Mapping	9
3.2.4.4	Additional EIAR Projects in the Wider Landscape	9
3.3	Field Surveys	10
3.3.1	Bat Habitat Suitability Appraisal	10
3.3.2	Roost Surveys	10
3.3.3	Manual Activity Surveys	11
3.3.4	Ground-level Static Surveys	12
3.3.5	Dog-led Collision Monitoring	13
3.4	Bat Call Analysis	16
3.4.1	Assessment of Bat Activity Levels	17
3.5	Assessment of Collision Risk	18
3.5.1	Population Risk	18
3.5.2	Site Risk	18
3.5.3	Overall Risk Assessment	19
3.5.4	Survey Limitations	19
4.	RESULTS	21
4.1	Consultation	21
4.1.1	Bat Conservation Ireland	21
4.1.2	Development Applications Unit - NPWS	21
4.2	Desk Study	21
4.2.1	Bat Records	21
4.2.2	Bat Species Range	23
4.2.3	Designated Sites	23
4.2.4	Landscape Features	23
4.2.5	Other EIAR Developments	24
4.3	Field Surveys	24
4.3.1	Bat Habitat Suitability Appraisal	24
4.3.2	Roost Surveys	25
4.3.2.1	Daytime Roost Inspections	25
4.3.2.2	Potential Roosting Features - Trees	30
4.3.3	Manual Activity Surveys	32
4.3.4	Ground-level Static Surveys	38
5.	DISCUSSION	47
5.1	Assessment of Bat Activity Levels	47
5.1.1	Adapted Site-specific Ranges	47
5.2	Importance of Bat Population Recorded at the Site	50

6.	RISK AND IMPACT ASSESSMENT	51
6.1	Collision Mortality	51
6.1.1	Assessment of Site-Risk.....	51
6.1.2	Assessment of Collision Risk	51
6.1.2.1	Leisler's bat	52
6.1.2.2	Soprano pipistrelle	53
6.1.2.3	Common pipistrelle	53
6.1.3	Collision Risk Summary	54
6.1.3.1	Dog-led Collision Monitoring Results	55
6.2	Loss or Damage to Commuting and Foraging Habitat	55
6.3	Loss of, or Damage to Roosts	56
6.4	Displacement of Individuals or Populations	56
7.	BEST PRACTICE AND MITIGATION MEASURES	56
7.1	Standard Best Practice Measures	56
7.1.1	Noise Restrictions	56
7.1.2	Lighting Restrictions.....	56
7.1.3	Blade Feathering.....	56
7.2	Bat Mitigation and Monitoring Plan	57
7.2.1	Curtailment	57
7.2.2	Operational Monitoring.....	58
7.3	Residual Impacts	59
7.4	Cumulative effects	60
8.	CONCLUSION	61
9.	BIBLIOGRAPHY	62

TABLE OF TABLES

Table 1-1 Irish Bat Species Conservation Status and Threats (NPWS, 2019).....	3
Table 1-2 Project team qualifications and training.....	4
Table 3-1 Potential Roost Features Identified within the Site.....	10
Table 3-2 2023 Survey Effort – Manual Surveys.....	11
Table 3-3 Ground-level Static Detector Locations.....	12
Table 3-4 2023 Survey Effort - Ground-level Static Surveys.....	13
Table 3-5 Ecobat Percentile Score and Categorised Level of Activity (NatureScot, 2021).....	17
Table 3-6 Site-specific Activity Level Categories based on Maximum Bat Passes per Hour (bp/h).....	18
Table 4-1 Bat Conservation Ireland Records within 10 km of the Proposed Development site.....	21
Table 4-2 NBDC Bat Records within the hectads near the Site.	23
Table 4-3 Emergence and Inspection Results.....	25
Table 4-4 Manual activity surveys at PRFs in 2023.....	33
Table 4-5 Static Detector Surveys: Species Composition Across All Deployments (Total Bat Passes).....	34
Table 4-6 Static Detector Surveys: Species Composition Across All Deployments (Total Bat Passes Per Detector Hours in Each Season)	40
Table 5-1 Assessment of bat activity median and maximum levels. Categorised into levels Low, Medium, and High.	49
Table 6-1 Site-risk Level Determination for the Proposed Development Site (Adapted from NatureScot 2021).....	51
Table 6-2 Leisler's Bat - Overall Risk Assessment.....	52

Table 6-3 Soprano Pipistrelle - Overall Risk Assessment.....	53
Table 6-4 Common Pipistrelle - Overall Risk Assessment.....	54
Table 6-5 High Median Bat Activity Per Detector.....	55
Table 6-6 Bat carcasses found during carcass searches performed since October 2023.....	55
Table 7-1 Turbine Specific Curtailment Strategy for High-risk Species.....	58

TABLE OF PLATES

Plate 3-1 Sonogram of Echolocation Pulses of Common pipistrelle (Peak Frequency 45kHz).....	16
Plate 3-2 Population Vulnerability of Irish Bat Species (Adapted from NatureScot, 2021).....	18
Plate 3-3 Site-risk Level Assessment Matrix (Table 3a, NatureScot, 2021).....	19
Plate 3-4 Overall Risk Assessment Matrix (Table 3b, NatureScot, 2021).....	19
Plate 4-1 South facing aspect of Ballywater Dairy Farm (east side).....	26
Plate 4-2 South facing aspect of Ballywater Dairy Farm (west side).....	26
Plates 4-3 South facing aspect of the derelict farmhouse.....	27
Plate 4-4 Collapsed wall on the south facing aspect of the derelict farmhouse.....	27
Plate 4-5 Gaps in the slate roof, the soffit, and the boarded window.....	27
Plate 4-6 Droppings found in the PRF.....	27
Plate 4-7 East facing aspect of the PRF.....	28
Plate 4-8 Inside of the north-east room of the PRF, showing gaps in the brickwork.....	28
Plate 4-9 East facing aspect of the stables.....	29
Plate 4-10 Cracks in the cement work being inspected with an endoscope.....	29
Plate 4-11 Central, busier section of the stables.....	29
Plate 4-12 Section of the stables with less activity (east side section).....	29
Plate 4-13 North facing aspect of the hay shed.....	29
Plate 4-14 Crevice between the wall and sheet metal.....	29
Plate 4-15 North-east facing aspect of the horse walker.....	30
Plate 4-16 Woodland habitat south of the dairy farm, and linear vegetation features going east.....	31
Plate 4-17 Woodland in the foreground near T5, and a treeline in the background near T3 (South-East of the site).....	31
Plate 4-18 Waterbody on site to the east of the site, with woodland on the western bank.....	31
Plate 4-19 Oak, hazel and birch tree species at the southern site entrance.....	32
Plate 4-20 Main site entrance to southern side of wind farm with broadleaf species treelines.....	32
Plate 4-21 Tree near the site entrance displaying PRFs.....	32
Plate 4-22 Scot's Pine tree with a visible PRF (tear out).....	32
Plate 4-23 Dead tree with cracking, lifting bark, rotten cavities and rot holes.....	32
Plate 4-24 Species composition recorded during manual activity surveys.....	33
Plate 4-25 Pie chart displaying the bat species composition of the ground-level static surveys in 2023.....	38
Plate 4-26 Bat activity rates (passes per detector hours) for each survey season.....	39
Plate 4-27 Bat Activity Composition per Season.....	40

<i>Plate 4-28 Median bat activity per detector across all nights in each season (plots with identical y-axis limits).....</i>	<i>41</i>
<i>Plate 4-29 Median bat activity per detector across all nights in each season (plots with variable y-axis limits).....</i>	<i>41</i>
<i>Plate 4-30 Bat Activity for Each Night in the Spring Survey Period.....</i>	<i>42</i>
<i>Plate 4-31 Bat Activity for Each Night in the Summer Survey Period.....</i>	<i>43</i>
<i>Plate 4-32 Bat Activity for Each Night in the Autumn Survey Period.....</i>	<i>44</i>
<i>Plate 4-33 Bat activity for each night surveyed in 2023.....</i>	<i>45</i>
<i>Plate 4-34 Nightly Bat Activity with Unsurveyed Nights Indicated with Red Dots.....</i>	<i>46</i>

TABLE OF FIGURES

<i>Figure 2-1 Site Location.....</i>	<i>7</i>
<i>Figure 3-1 Survey Effort – Manual Activity Surveys.....</i>	<i>14</i>
<i>Figure 3-2 Ground Level Static Detector Locations.....</i>	<i>15</i>
<i>Figure 4-1 Spring Manual Survey Results.....</i>	<i>35</i>
<i>Figure 4-2 Summer Manual Survey Results.....</i>	<i>36</i>
<i>Figure 4-3 Autumn Manual Survey Results.....</i>	<i>37</i>

APPENDICES

- Appendix 1 – Bat Habitat Suitability Appraisal**
- Appendix 2 – Site Risk Assessment**
- Appendix 3 – Overall Site Risk Assessment**

1.

INTRODUCTION

MKO was commissioned to complete a comprehensive assessment of the potential effects on bats, as part of an application for planning permission to extend the operational period of the existing Ballywater Wind Farm. Ballywater Wind Farm is located on the coast of Co. Wexford, approximately 4km northeast of Kilmuckridge village. This report provides details of the bat surveys undertaken, including survey design, methods and results, and the assessment of potential effects of the Proposed Development on bats. Where necessary, mitigation is prescribed to minimise any identified significant effects.

Bat surveys undertaken throughout 2023 were carried out in accordance with the methodologies described in NatureScot 2021¹. Bat surveys employed a combination of methods, including desktop study, habitat and landscape assessments, roost inspections, manual activity surveys and static detector surveys at ground level. Surveys were based on the existing layout of 21 no. turbines.

Planning permission is being sought for the continued operation of 21 no. existing turbines which make up the existing Ballywater Wind Farm. The assessment and mitigation provided in this report has been designed in accordance with NatureScot 2021. Consideration was also given to the Northern Ireland Environment Agency (NIEA) Natural Environment Division (NED) Guidance², which was produced in August 2021 (amended May 2022), following the completion of the bat surveys at the Proposed Development site.

For the purposes of this EIAR:

- Where the 'Proposed Development' is referred to, this relates to all of the project components described in detail in Chapter 4 of this EIAR.
- Where 'the Site' is referred to, this relates to the primary study area for the EIAR, as delineated by the EIAR Site Boundary for the Project in green, as shown in Chapter 1, Figure 1-1. The Site encompasses an area of approximately 472 hectares.

1.1

Background

Wind energy provides a clean, sustainable alternative to fossil fuels in generating electricity. However, wind energy development can impact wildlife, directly through mortality and indirectly through disturbance and habitat loss. Bat fatalities have been reported at wind energy facilities around the world, raising concern about the cumulative impacts of such developments on bat populations (Arnett *et al.* 2016). No large-scale studies have been undertaken in Ireland to date. However, a study from the UK estimated bat fatalities at 0 – 5.25 bats per turbine per month (Mathews *et al.* 2016). While these results are not directly applicable to Ireland due to differences in bat species and behaviour, Ireland shares more similarities with bat assemblages of Great Britain, when compared to those of mainland Europe.

Investigative research in North America and mainland Europe have revealed the mechanisms for bat mortality at wind turbines. Fatalities arise from direct collision with moving turbine blades (Horn *et al.* 2008, Cryand *et al.* 2014) and barotrauma (Baer Wald *et al.* 2008), i.e., internal injuries caused by air pressure changes. Why bats fly in the vicinity of wind turbines has been attributed to several different behavioural and environmental factors, e.g. habitat associations, weather conditions and, species ecology.

¹ NatureScot published *Bats and Onshore Wind Turbines: Survey, Assessment and Mitigation*. Version: August 2021 (NatureScot, 2021).

² Northern Ireland Environment Agency Natural Environment Division (NED) published *Guidance on Bat Surveys, Assessment and Mitigation for Onshore Wind Turbine Developments in Northern Ireland* (NIEA, 2021).

Bat surveys are undertaken to gain an insight into bat activity in the presence of turbines and to predict and mitigate against any future risks identified. Survey design and analyses of results at the Site was undertaken with reference to the latest policy and legislation, scientific literature and industry guidelines. Any spatial, temporal or behavioural factors that may put bats at risk were fully considered.

1.2

Bat Survey and Assessment Guidance

Several guidelines for surveying bats at wind energy developments have been produced in Europe, the UK and Ireland.

At a European level, the Advisory Committee to the EUROBATS Agreement, to which Ireland is a signatory, have produced *Guidelines for Consideration of Bats in Wind Farm Projects* which outlines an approach for assessing the potential impacts of wind turbines on bats during planning, construction and operation phases (Rodrigues, 2015). However, these guidelines are based on continental scenarios and include more diverse species and behaviours than those typical of Ireland. As such, EUROBATS guidance may recommend a level of survey that may prove inappropriate in Irish scenarios. Nevertheless, the guidance is evidence-based and provides a useful European context, within which Member States are encouraged to produce specific national guidance, focusing on local circumstances.

Bat Conservation Ireland produced *Wind Turbine/Wind Farm Development Bat Survey Guidelines* (BCI, 2012a). This document provides advice to practitioners and decision makers in Ireland on necessary qualifications for surveyors, health and safety considerations, pre-construction and post-construction survey methodologies and information to be included in a report. In the absence of comprehensive Irish research, these guidelines provide generalised methodology rather than detailed technical advice.

The second edition of the UK Bat Conservation Trust *Bat Survey Good Practice Guidelines* (Hundt, 2012) includes a chapter (Chapter 10) on survey methodologies for assessing the potential impacts of wind turbines on bats. The document provides technical guidance for consultants carrying out impact assessments. However, the recommendations are not based on any research findings specific to the UK. A third edition to the guidelines, published in early 2016, removed the chapter on surveying wind turbine developments. This change has been maintained within the fourth edition to the guidelines, published in September 2023 (Collins, 2023). Prior to the publication of the BCT guidelines, Natural England's *Bat and Onshore Wind Turbines: Interim Guidance* provided an interpretation of the EUROBATS recommendations, as applied to onshore wind energy facilities in the UK (Natural England, 2014). In addition, the Chartered Institute of Ecology and Environmental Management (CIEEM) publishes advice on best practice as well as updates on the current state of knowledge in the *Technical Guidance Series* and in the quarterly publication *In Practice*.

In August 2021, NatureScot (formerly Scottish Natural Heritage), published *Bats and Onshore Wind Turbines: Survey, Assessment and Mitigation* (NatureScot, 2021). The 2021 version supersedes the 2019 version of the guidance. The purpose of the guidance is to help planners, developers and ecological consultants to consider the potential effects of onshore wind energy developments on bats. The emphasis is on direct impacts such as collision mortality, but there is reference throughout to the need for a full impact assessment requiring wider consideration of other (indirect) effects. The Guidance replaces previous guidance on the subject; notably that published by Natural England and Chapter 10 of the Bat Conservation Trust publication, *Bat Surveys: Good Practice Guidelines (2nd edition)*, (Hundt, 2012) and tailors the generic EUROBATS guidance on assessing the impact of wind turbines on European bats (Rodrigues *et al.* (2014)). The document guides the user through the key elements of survey, impact assessment and mitigation.

The NIEA (NED) recently published *Guidance on Bat Surveys, Assessment and Mitigation for Onshore Wind Turbine Developments in Northern Ireland*. This new guidance follows and builds upon the recently updated NatureScot 2021 guidance. The latter guidance has set the industry standard

since its publication in 2019. The NED guidance does not aim to replace the NatureScot guidance, but it does provide additional clarifications and recommendations regarding survey requirements and impact assessment in an Irish context.

The survey scope, assessment and mitigation provided in this report are in accordance with NatureScot 2021 Guidance.

1.3

Irish Bats: Legislation, Policy and Status

Ireland has nine resident bat species, comprising more than half of Ireland's native terrestrial mammals (Montgomery *et al.*, 2014).

All Irish bats are protected under European legislation, namely the Habitats Directive (92/43/EEC) (as amended). All Irish species are listed under Annex IV of the Directive, requiring strict protection for individuals, their breeding sites and resting places. The lesser horseshoe bat (*Rhinolophus hipposideros*) is further listed under Annex II of the Directive, requiring the designation of conservation areas for the species. Under this Directive, Ireland is obliged to maintain the favourable conservation status of Annex-listed species. This Directive has been transposed into Irish law through the European Communities (Birds and Natural Habitats) Regulations 2011 (S.I. No. 477/2011, as amended).

In addition, Irish species are further protected by national legislation (Wildlife Acts 1976, as amended). Under this legislation, it is an offence to intentionally disturb, injure or kill a bat, or disturb its roost. Any work at a roost site must be carried out with the agreement of the National Parks and Wildlife Service (NPWS).

The NPWS monitors the conservation status of European protected habitats and species and reports their findings to the European Commission every 6 years in the form of an Article 17 Report. The most recent report for the Republic of Ireland was submitted in 2019. Table 1-1 summarises the current conservation status of Irish bat species and identified threats to Irish bat populations.

Table 1-1 Irish Bat Species Conservation Status and Threats (NPWS, 2019)

Bat Species	Conservation Status	Principal Threats
Common pipistrelle <i>Pipistrellus pipistrellus</i>	Favourable	A05 Removal of small landscape features for agricultural land parcel consolidation (M)
Soprano pipistrelle <i>Pipistrellus pygmaeus</i>	Favourable	A14 Livestock farming (without grazing) [impact of anti-helminthic dosing on dung fauna] (M)
Nathusius' pipistrelle <i>Pipistrellus nathusii</i>	Unknown	B09 Clear-cutting, removal of all trees (M)
Leisler's bat <i>Nyctalus leisleri</i>	Favourable	F01 Conversion from other land uses to housing, settlement or recreational areas (M)
Daubenton's bat <i>Myotis daubentonii</i>	Favourable	F02 Construction or modification (e.g. of housing and settlements) in existing urban or recreational areas (M)
Natterer's bat <i>Myotis nattereri</i>	Favourable	F24 Residential or recreational activities and structures generating noise, light, heat or other forms of pollution (M)
Whiskered bat <i>Myotis mystacinus</i>	Favourable	H08 Other human intrusions and disturbance not mentioned above (Dumping, accidental and deliberate disturbance of bat roosts (e.g. caving) (M)
Brown long-eared bat <i>Plecotus auritus</i>	Favourable	L06 Interspecific relations (competition, predation, parasitism, pathogens) (M)
Lesser horseshoe bat <i>Rhinolophus hipposideros</i>	Inadequate	M08 Flooding (natural processes) D01 Wind, wave and tidal power, including infrastructure (M) L06 Interspecific relations (competition, predation, parasitism, pathogens) (M) M08 Flooding (natural processes) D01 Wind, wave and tidal power, including infrastructure (M)

Statement of Authority

MKO employs a dedicated bat unit who specialise in bat survey techniques and impact assessments. MKO ecologists have relevant academic qualifications and are qualified in undertaking surveys to the levels required. The Ecology team holds current relevant bat derogation licence(s) from NPWS. The licences are intended for professionals carrying out surveys with the potential to disturb roosting bats (i.e. roost inspections). Graduate and seasonal ecologist staff are included under the conditional licence where they are accompanied by more experienced colleagues.

Scope development and project management was overseen by Aoife Joyce (BSc., MSc.) and John Hynes (BSc., MSc., MCIEEM).

Bat surveys were conducted by MKO ecologists Nathan Finn (B.Sc., M.Sc.), Laura McEntegart (B.Sc.), Neil Campbell (B.Sc., M.Sc.), David Culleton (B.Sc., M.Sc.), Laura Gránicz (B.Sc., M.Sc.), and Kate Greaney (B.Sc., M.Sc.). Data analysis was undertaken, and results were compiled by Nathan Finn. Impact assessment, the design of mitigation and final reporting was completed by Nathan Finn and Laura McEntegart, under the supervision of Sara Fissolo (B.Sc.), Aoife Joyce and John Hynes, who reviewed and approved the final document.

Laura McEntegart has over 3 years' experience in ecological assessment specialising in bat ecology and has completed training courses with Bat Mitigation and Enhancement (CIEEM), and Kaleidoscope Pro Analysis. Sara has over 4 years' experience in undertaking bat surveys and impact assessments and has completed courses in Bat Impacts and Mitigation (CIEEM) and Kaleidoscope Pro Analysis. Aoife has 5 years' experience in ecological assessments and has completed CIEEM and BCI courses in Bat Impacts and Mitigation, Bat Tree Roost Identification and Endoscope training, Bat ID, Trapping and Handling and Kaleidoscope Pro Analysis. John is a full member of the Chartered Institute of Ecology and Environmental Management (CIEEM) and has over 10 years' professional ecological consultancy experience. He is also a former member of the Bat Conservation Ireland management council. Staff's roles and relevant training are presented in Table 1-2 below.

Table 1-2 Project team qualifications and training

Staff	Role	Training
John Hynes (B.Sc., M.Sc., MCIEEM)	Ecology Director	BSc. Environmental Science, University of Galway, Ireland. MSc. Applied Ecology, University College Cork, Ireland. Advanced Bat Survey Techniques – Trapping, biometrics, handling (BCI).
Aoife Joyce (B.Sc., M.Sc.)	Project Director	BSc. (Hons) Environmental Science, University of Galway, Ireland. MSc. (Hons) Agribioscience, University of Galway, Ireland. Advanced Bat Survey Techniques – Trapping, biometrics, handling (BCI), Bat Impacts and Mitigation (CIEEM), Bat Tree Roost Identification and Endoscope Training (BCI), Bats in Heritage Structures (BCI), Bats and Lighting (BCI), Kaleidoscope Pro Analysis (Wildlife Acoustics).
Sara Fissolo (B.Sc.)	Project Ecologist	BSc. (Hons) Ecology and Environmental Biology, University College Cork, Ireland. Advanced Bat Survey Techniques (BCI), Bat Impacts and Mitigation (CIEEM), Bats in Heritage Structures (BCI), Bat Care (BCT), Bats and Lighting (BCI), Kaleidoscope Pro Analysis (Wildlife Acoustics).
Laura McEntegart (B.Sc.)	Bat Ecologist	BSc. (Hons) Botany and Plant Science, National University of Ireland, Galway.

		Bat Handling Training Course (BCI), Bats: Assessing the Impact of Development on Bats, Mitigation & Enhancement – (CIEEM), Kaleidoscope Pro Analysis (Wildlife Acoustics), Endoscope Training (Internal), Emergence and Re-Entry Surveys (Internal) Structure & Tree Inspection (Internal), Manual Transect Survey (Internal), Bat Habitat Appraisal (Internal)
Nathan Finn (B.Sc., M.Sc.)	Bat Ecologist	BSc. (Hons) Science, National University of Ireland, Galway. MSc. (Hons) Environmental Science, University College Dublin. Bat Detector and Survey Training (BCI), Kaleidoscope Pro Analysis (Internal), Endoscope Training (Internal), Structure & Tree Inspection (Internal), Manual Transect Survey (Internal), Bat Habitat Appraisal (Internal), Emergence and Re-Entry Surveys (Internal).
Laura Gránicz (B.Sc., M.Sc.)	Bat Ecologist	BSc. Biology, University of Szeged, Hungary. MSc. Biology, University of Pécs, Hungary. Structure & Tree Inspection (Internal), Manual Transect Survey (Internal), Bat Habitat Appraisal (Internal), Emergence and Re-Entry Surveys (Internal), Advanced Bat Survey Techniques (BCI), Kaleidoscope Pro Analysis (Wildlife Acoustics).
Neil Campbell (B.Sc., M.Sc.)	Bat Ecologist	BSc. Botany and Plant Science, National University of Ireland, Galway. MSc. Botany and Plant Science, National University of Ireland, Galway. Kaleidoscope Pro Analysis (Wildlife Acoustics), Endoscope Training (Internal), Structure & Tree Inspection (Internal), Manual Transect Survey (Internal), Bat Habitat Appraisal (Internal), Emergence and Re-Entry Surveys (Internal).
David Culleton (B.Sc., M.Sc.)	Seasonal Bat Ecologist	BSc. (Hons) Zoology, University College Cork, Ireland. MSc. (Hons) Conservation Behaviour, Atlantic Technological University, Galway, Ireland. Bat Detector and Survey Training (BCI), Kaleidoscope Pro Analysis (Internal), Endoscope Training (Internal), Structure & Tree Inspection (Internal), Manual Transect Survey (Internal), Bat Habitat Appraisal (Internal), Emergence and Re-Entry Surveys (Internal).
Kate Greaney (B.Sc., M.Sc.)	Ecologist	BSc. (Hons) Botany and Plant Science National University of Ireland, Galway, MSc. (Hons) Climate Change, Agriculture, and Food Security, National; University of Ireland, Galway. Kaleidoscope Pro Analysis (Wildlife Acoustics). Endoscope Training (Internal), Emergence and Re-Entry Surveys (Internal) Structure & Tree Inspection (Internal), Manual Transect Survey (Internal), Bat Habitat Appraisal (Internal)

2.

PROJECT DESCRIPTION

The existing Ballywater Wind Farm is located on the coast of Co. Wexford, approximately 4km northeast Kilmuckridge village (IG Ref.: T 19698 44430). There are two main site entrances. The southern part of the site is accessed via the entrance located on the R742 regional road to the west of the Site. Access to the northern section of the site is via the Cahore Local Road which runs along the northern side of the site boundary.


Land use within the Site comprises a mix of improved agricultural grassland (GA1) and arable crops (BC1), with marshes and sand dunes along the eastern boundary of the site. The land use within the surrounding areas is predominantly agricultural grasslands and crops, and one-off rural housing. A location map of the site is provided in Figure 2-1.

The Proposed Development does not comprise any alterations or modifications to the existing operational wind farm. The Proposed Development encompasses the continued operation of the wind farm, which comprises:

- i. 21 no. existing Enercon E70 wind turbines with a maximum overall blade tip height of 99 metres (m), including hardstands;
- ii. Existing 1 no. onsite 110 kilovolt (kV) electrical substation which includes 1 no. control building, security fencing, external lighting, underground cabling, and all associated infrastructure and associated electrical plant and apparatus;
- iii. All existing associated electrical and communications cabling connecting the turbines to the onsite Ballywater 110kV Substation;
- iv. Existing gated site entrances from the R742 and an unnamed local road;
- v. Existing internal access tracks; and,
- vi. All existing ancillary infrastructure.

All elements of the Proposed Development are pre-existing and it is not proposed to make any alterations to the current site layout, wind turbines or associated infrastructure as part of this application.

The full description of the Wind Farm is provided in Chapter 4 of this EIAR. Further details on the planning history of the site are presented in Chapter 2: Background to the Proposed Development, of this EIAR.

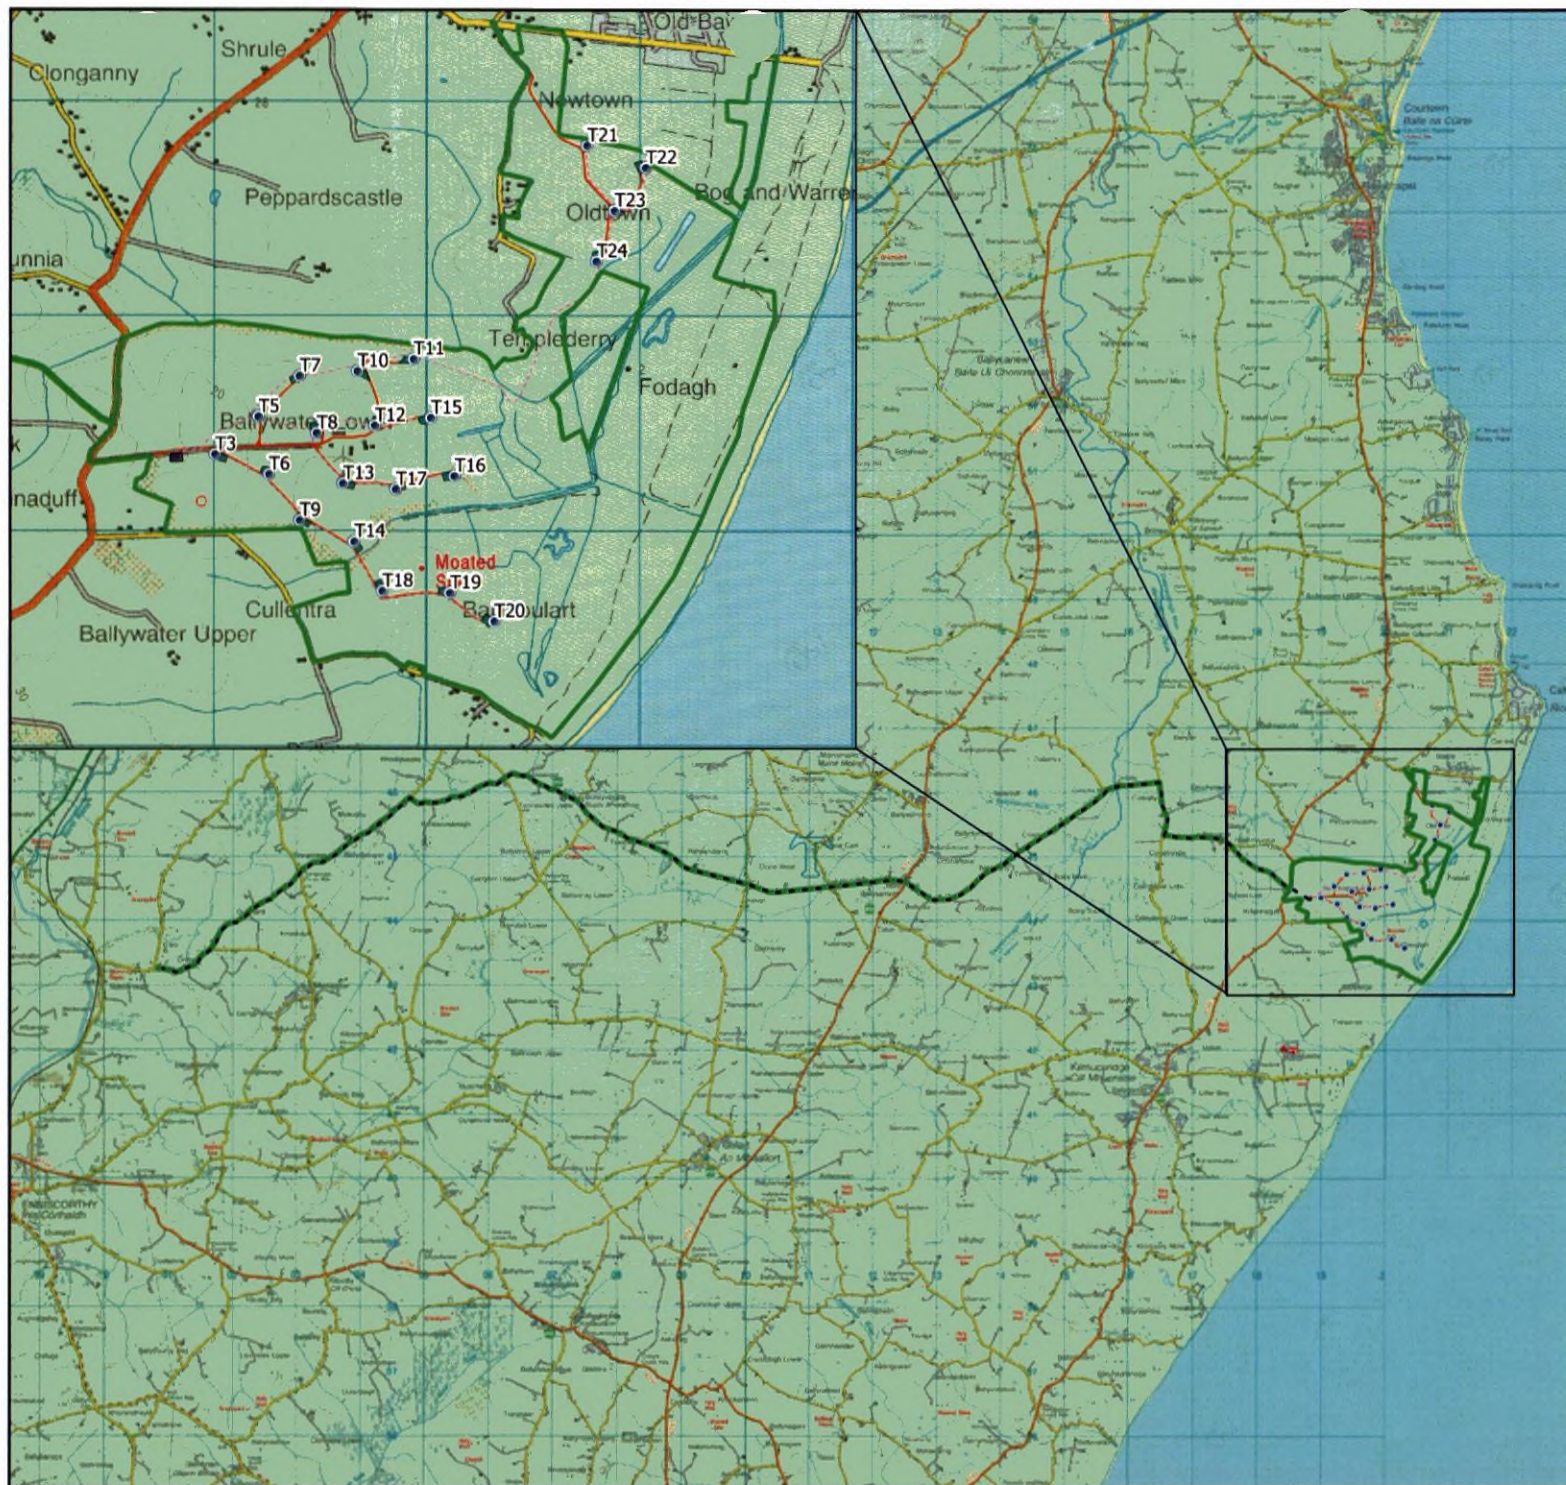

Map Legend

- EIAR Site Boundary
- Existing Turbine Points
- Existing Hardstands
- Existing Site Roads
- Existing Underground Cabling
- Existing Substation
- Existing Underground Grid Connection to Crane 110kV Substation



© Ordnance Survey Ireland. All rights reserved. Licence number CYAL50267517

Drawing Title

Project Layout - EIAR Site Boundary

Project Title

Proposed Lifetime Extension of Ballywater Wind Farm

Drawn By

CF

Checked By

RK

Project No.

230417

Drawing No.

Figure 2-1

Scale

1:80,000

Date

2024-10-09



MKO
Planning and
Environmental
Consultants
Tuam Road, Galway
Ireland, H91 VW84
+353 (0) 91 735611
email: info@mkofireland.ie
Website: www.mkofireland.ie

3. METHODS

3.1 Consultation

A scoping exercise was undertaken as part of the EIAR for the Proposed Development. A Scoping Document, providing details of the application site and the Proposed Development, was prepared by MKO and circulated to consultees in September 2023. As part of this exercise, prominent Irish conservation groups were contacted, and Bat Conservation Ireland (BCI) were specifically invited to comment on the potential of the Proposed Development to affect bats.

3.2 Desk Study

A desk study of published material was undertaken prior to conducting field surveys. The aim was to provide context to the site in order to assist bat survey planning and assessment. This included the identification of designated sites, species of interest or any other potential risk factors within the Site and the surrounding region. The results of the desk study including sources of information utilised are provided below.

3.2.1 Bat Records

The National Bat Database of Ireland holds records of bat observations received and maintained by BCI. These records include results of national monitoring schemes, roost records as well as ad-hoc observations. A search of the National Bat Database of Ireland was last carried out on the 4th June 2024 and examined bat presence and roost records within a 10 km radius of the EIAR Study Area (IG Reference: T 19426 44401) (BCI 2012, Hundt 2012, NatureScot 2021). Available bat records were provided by Bat Conservation Ireland on 4th July 2024. Results from the National Biodiversity Data Centre were also reviewed for bat species present within the relevant 10km grid squares of the Site (Grid squares T14 and T24).

3.2.2 Bat Species' Range

EU member states are obliged to monitor the conservation status of natural habitats and species listed in the Annexes of the Habitats Directive. Under Article 17, they are required to report to the European Commission every six years. In April 2019, Ireland submitted the third assessment of conservation status for Annex-listed habitats and species, including all species of bats (NPWS, 2019).

The 2019 Article 17 Reports were reviewed for information on bat species' range and distribution in relation to the location of the Site. The aim was to identify any high-risk species at the edge of their range (NatureScot, 2021).

3.2.3 Designated Sites

The National Parks and Wildlife Service (NPWS) map viewer and website provides information on rare and protected species, sites designated for nature conservation and their conservation objectives. A search was undertaken of sites designated for the conservation of bats within a 10km radius of the EIAR Site Boundary (BCI 2012, Hundt, 2012, NatureScot 2021). This included European designated sites, i.e. SACs, and nationally designated sites, i.e. NHAs and pNHAs.

3.2.4 Landscape Features

3.2.4.1 Ordnance Survey Mapping

Ordnance survey maps (OSI 1:5,000 and 1:50,000) and aerial photographs were reviewed to identify any habitats and features likely to be used by bats. Maps and images of the EIAR Site Boundary and general landscape were examined for suitable foraging or commuting habitats including woodlands and forestry, hedgerows, treelines and watercourses. In addition, any potential roost sites, such as buildings and bridges, were noted for further investigation.

3.2.4.2 Geological Survey Ireland

The Geological Survey Ireland (GSI) online mapping tool and University of Bristol Speleological Society (UBSS) Cave Database for the Republic of Ireland was consulted for any indication of natural subterranean bat sites, such as caves, within 10km of the Site (BCI, 2012) (last searched on the 9th February 2024). Furthermore, the archaeological database of national monuments was reviewed for any evidence of manmade underground structures, e.g. souterrains, that may be used by bats (last searched on the 9th February 2024).

3.2.4.3 National Biodiversity Data Centre Bat Landscape Mapping

The National Biodiversity Data Centre (NBDC) map viewer presents “Bat Landscape” maps for individual species and for all species combined. Lundy *et al.* (2011) used Maximum Entropy Models to examine the relative importance of bat landscape and habitat associations in Ireland. The resulting map provides a 5-point scale, ranging from highest habitat suitability index (presented in red) to lowest suitability index (presented in green). However, squares highlighted as less favourable may still have local areas of abundance.

The location of the Site was reviewed in relation to bat habitat suitability indices. The aim of this was to assess habitat suitability for all bat species within the EIAR Site Boundary. It is worth noting that these results are based on a modelling exercise and not confirmed bat species records. Regardless, they may provide a useful indication of potential favourable bat associations within the Site.

3.2.4.4 Additional EIAR Projects in the Wider Landscape

A search for proposed, existing and permitted wind energy developments within 10 km of the Proposed Development was undertaken (NatureScot, 2021) in conjunction with reviewing the Wind Energy Ireland interactive wind farm map (windenergyireland.com). Other large infrastructure developments and proposals (e.g. roads) were also noted. Information on the location and scale of these developments was gathered to inform the potential for cumulative effects. Further details on infrastructure developments within the vicinity of the Site can be found in Chapter 2 of the main EIAR.

3.3 Field Surveys

3.3.1 Bat Habitat Suitability Appraisal

Bat walkover surveys were carried out throughout 2023. During these surveys, habitats within the EIAR Site Boundary were assessed for their suitability to support roosting, foraging and commuting bats. Connectivity with the wider landscape was considered. Suitability was assessed according to Collins (2016) which provides a grading protocol for roosting habitats and for commuting and foraging areas. Suitability categories, divided into *High*, *Moderate*, *Low* and *Negligible*, are described fully in **Appendix 1**.

3.3.2 Roost Surveys

Daytime Roost Inspections

A search for roosts was undertaken within 200m plus the rotor radius (i.e. 235m) of the existing turbines (NatureScot, 2021). The aim of these searches was to determine the presence of Potential Roost Features (PRFs) for bats and the need for further survey work or mitigation. The site was visited in Spring, Summer and Autumn 2023. Walkover surveys were carried out in combination with deployment and collection of static detectors, and all structures identified within the search area were assessed for their potential to support roosting bats (see **Appendix 1** for criteria in assessing roosting habitats). This comprised a detailed inspection of the interior, if accessible, and exterior to look for evidence of bat use, including live and dead specimens, droppings, feeding remains, urine splashes, fur oil staining and noises.

Nine structures, and their associated outbuildings, were identified as potential roost features within the Site. These were subject to a roost assessment which comprised a detailed inspection of the interiors and exteriors to look for evidence of bat use, including live and dead specimens, droppings, feeding remains, urine splashes, fur oil staining and noises. Details of these PRFs are shown in Table 3-1.

Table 3-1 Potential Roost Features Identified within the Site.

Structure	IG Reference	Nearest Turbine	Approximate Distance to Nearest Turbine
A) Dairy shed	T 19601 44476	T12	40 m
B) Storage shed	T 19621 44391	T12 and T13	130 m
C) Storage shed	T 19690 44396	T12	65 m
D) Storage shed	T 19608 44512	T12	105 m
E) Derelict farmhouse	T 19536 44411	T8	70 m
F) Red brick ruin	T 18230 44113	T3	775 m
G) Stables	T 20505 46096	T21	330 m
H) Hay shed	T 20522 46051	T21	310 m
I) Horse walker	T 20509 46053	T21	315 m

Any potential tree roosts were examined for the presence of rot holes, hazard beams, cracks and splits, partially detached bark, knot holes, gaps between overlapping branches and any other PRFs identified by Andrews (2018).

3.3.3 Manual Activity Surveys

Manual activity surveys were undertaken in Spring, Summer and Autumn 2023 and included driven transects and emergence surveys at identified PRFs, in accordance with best practice guidance. Surveyors were equipped with active full spectrum bat detectors, the Batlogger M bat detector (Elekon AG, Lucerne, Switzerland) and all bat activity was recorded for subsequent analysis to confirm species identifications.

Individual bats of the same species cannot be identified using this method: the number of bat passes recorded is used as a measure of activity within the area, although it might not reflect the number of individual bats present, as the same bat can be recorded multiple times.

All surveys were carried out during weather conditions suitable for bat surveying and were within the suitable survey period for bat activity surveys. Details of the surveys are presented in Table 3-2 and described below.

Table 3-2 2023 Survey Effort – Manual Surveys

Date	Surveyors	Survey Type	Sunset	Start-End	Weather	Transect (km)
3 rd May 2023	Neil Campbell, David Culleton	Dusk Emergence Transect	20:55	20:35 – 23:46	13 - 16 °C; dry; light breeze	4
13 th June 2023	Laura McEntegart, Nathan Finn	Dusk Emergence and Transect	21:48	21:18 – 00:38	20 - 21 °C; dry; calm – moderate breeze	7
6 th September 2023	Laura McEntegart, Nathan Finn	Dusk Transect	20:02	19:45 – 22:53	15-17 °C; dry; calm	10.9
Total Survey Effort						21.9

Dusk Emergence Surveys

Structures with PRFs were assessed for their suitability for carrying out an emergence. Eight structures with PRFs were identified within the site, and another structure with a PRF was identified within 260 metres of the site boundary. Seven of these structures presented *Negligible* roosting suitability, while another presented *Low* roosting suitability, thus, these eight structures were not subject to dusk emergence surveys. One building, assigned *High* roosting suitability was subject to two dusk emergence surveys, undertaken on 3rd May 2023 and 13th June 2023. Emergence surveys commenced 20 and 30 minutes before sunset and concluded approximately 1.5 hours after sunset.

Surveys carried out in May and June can detect maternity colonies, and male/non-breeding female summer roosts. Day, night, feeding and satellite roosts can also be found during these months (Collins, 2016).

Manual Transect Surveys

Manual transect surveys were undertaken on the evenings of 3rd May 2023, 13th June 2023 and 6th September 2023. Transects were driven by two surveyors, recording bats in real time. Two of the three transect surveys followed dusk emergence surveys. Manual transect surveys were completed within 3 hours after sunset.

Surveyors were equipped with active full spectrum bat detectors, the Batlogger M bat detector (Elekon AG, Lucerne, Switzerland), and all bat activity was recorded for subsequent analysis to confirm species identifications. The driven transect(s) followed the methodology described by Roche *et al.* (2012) and was conducted along the roads inside the site.

The aim of these surveys was to identify the bat species using the site and gather any information on bat behaviour and important features used by bats. Transect routes were prepared with reference to the proposed layout, desktop, and walkover survey results as well as any health and safety considerations and access limitations. As such, transect routes followed existing roads and tracks. Survey effort is outlined in Table 3-2 above and transect routes are presented in Figure 3-1 below.

3.3.4 Ground-level Static Surveys

Where developments have more than 10 turbines, NatureScot (2021) requires one detector per turbine up to 10, plus one detector for every three additional turbines. The scope of bat work was designed considering a 21-turbine Proposed Development layout. Given that 21 turbines are present on site, 13 static bat detectors were deployed to ensure compliance with NatureScot guidance. Detectors were deployed in the proximity of each existing turbine base.

Automated bat detectors were deployed at 13 no. locations for at least 10 nights of suitable weather in Spring (April - May), at least 20 nights of suitable weather in Summer (June - July), and at least 10 nights of suitable weather in Autumn (September). Upon collecting D06 in Spring we realised the detector had stopped recording so we redeployed the detector. Upon arriving to collect the detectors in September, D02 was discovered lying open, and only had two nights of data recorded, so this detector was redeployed for another 14 nights to give it at least 10 nights of suitable weather. Static detector locations are described in Table 3-3 and presented in Figure 3-2.

Table 3-3 Ground-level Static Detector Locations

ID	Location	Habitat	Linear Feature within 50 m	Corresponding Turbine
D01	T 20990 45694	Hedgerow surrounded by improved agricultural grassland.	Fence. Scattered bushes approx. 50m to the north.	T22
D02	T 20784 45292	Earthbank surrounded by improved agricultural grassland.	Hedgerow just under 50m away. Fence.	T24
D03	T 19775 43731	Earthbank near improved agricultural grassland.	Fence.	T18
D04	T 20293 43588	Earthbank surrounded by improved agricultural grassland.	Fence.	T20
D05	T 19636 43948	Earthbank near arable crops and improved agricultural grassland.	Thick treeline approximately 50m away. Fence.	T14
D06	T 20063 44271	Improved agricultural grassland.	Small woodland approx. 40m to NE. Fence.	T16
D07	T 19896 44803	Earthbank near arable crops and improved agricultural grassland.	Treeline approximately 50m away.	T11
D08	T 19367 44729	Earthbank near improved agricultural grassland	Two long hedgerows. Fence.	T7
D09	T 19740 44498	Earthbank surrounded by buildings and artificial surfaces near improved agricultural grassland and arable crops.	Long building (dairy farm). Short hedgerow.	T12
D10	T 19476 44466	Earthbank surrounded by improved agricultural grassland.	Very short hedegrow. Long building (dairy farm) approx. 50m away. Fence.	T8
D11	T 19391 44062	Earthbank near arable crops and improved agricultural grassland.	Two long hedgerows, one thick and one smaller.	T9

ID	Location	Habitat	Linear Feature within 50 m	Corresponding Turbine
D12	T 18995 44366	Earthbank near buildings and artificial surfaces, arable crops and improved agricultural grassland.	Fence.	T3
D13	T 19836 44201	Earthbank surrounded by improved agricultural grassland.	Fence and long hedgerow.	T17

Full spectrum bat detectors, Song Meter SM4BAT (Wildlife Acoustics, Maynard, MA, USA), were employed using settings recommended for bats, with minor adjustments in gain settings and band pass filters to reduce background noise when recording. Detectors were set to record from 30 minutes before sunset until 30 minutes after sunrise. The Song Meter automatically adjusts sunset and sunrise times using the Solar Calculation Method when provided with GPS coordinates.

Onsite weather monitoring was undertaken concurrently with static detector deployments. One Vantage Pro 2 (Davis Instruments, CA, UCS) was deployed each season and night-time hourly data was tracked remotely to ensure a sufficient number of nights (i.e. minimum 10 no. for Spring and Autumn, and 20 no. for Summer) with appropriate weather conditions were captured (i.e. dusk temperatures above 8°C, wind speeds less than 5 m/s and no or only very light rainfall). Table 3-4 summarises survey effort achieved for each of the detector locations in 2023.

Table 3-4 2023 Survey Effort - Ground-level Static Surveys

Season	Survey Period	Total Survey Nights per detector location	Nights with Appropriate Weather
Spring	13 th April – 3 rd May 2023	20	10
Spring Redeployment (just D06)	3 rd May – 24 th May	22	19 (+6 nights in original deployment)
Summer	13 th June – 11 th July 2023	28	20
Autumn	6 th September – 19 th September 2023	13	12
Autumn Redeployment (just D02)	19 th September – 3 rd October 2023	14	9 (+2 from original deployment)
Total Survey Effort		97	78

3.3.5 Dog-led Collision Monitoring

Dog-led collision monitoring surveys were also carried out from October 2023 to September 2024. These surveys use conservation detection dogs to locate bird and bat carcasses on the Site. More details of these surveys can be found in Appendix 6-7, Carcass Search Report.



Map Legend

- Site Boundary
- PRFs
- Spring Walked and Driven Transect 03.05.2023
- Summer Driven Transect 13.06.2023
- Autumn Driven Transect 03.10.2023



Microsoft product screen shots reprinted with permission from
Microsoft Corporation
© Ordnance Survey Ireland. All rights reserved. Licence
number CYAL50267517

Drawing Title

Survey Effort - Manual
Activity Surveys

Project Title

CGN Ballywater Wind Farm

Drawn By

NF

Checked By

AJ

Project No.

230417

Drawing No.

3-1

Scale

1:17,500

Date

09.09.2024




MKO
Planning and
Environmental
Consultants
Tuam Road, Galway
Ireland, H91 VW84
(0) 91 735611
info@mkoreland.ie
www.mkoreland.ie



Map Legend

-  Site Boundary
-  Turbine Locations
-  Detector Locations

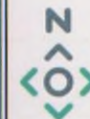

Microsoft product screen shots reprinted with permission from
Microsoft Corporation
© Ordnance Survey Ireland. All rights reserved. Licence
number CYAL50267517

Drawing Title

2023 Detector Locations

Project Title

CGN Ballywater Wind Farm

Drawn By

NF

Checked By

AJ

Project No.

230417

Drawing No.

3-2

Scale

1:17,500

Date

09.09.2024



MKO
Planning and
Environmental
Consultants
Tuam Road, Galway
Ireland, H91 VWB
+353 (0) 91 735611
email: info@mkoland.ie
Website: www.mkoland.ie

Bat Call Analysis

All recordings were later analysed using bat call analysis software Kaleidoscope Pro v.5.4.8 (Wildlife Acoustics, MA, USA). The aim of this was to identify, to a species or genus level, what bats were present at the Site. Bat species were identified using established call parameters, to create site-specific custom classifiers. All identified calls were also manually verified. Where recordings' parameters matched certain criteria (echolocation pulses > 10; match ratio > 0.95; auto ID = PIPPIP or PIPPYG), a bulk ID was applied to manually match the software's auto ID.

Echolocation signal characteristics (including signal shape, peak frequency of maximum energy, signal slope, pulse duration, start frequency, end frequency, pulse bandwidth, inter-pulse interval and power spectra) were compared to published signal characteristics for local bat species (Russ, 1999). *Myotis* species (potentially Daubenton's bat (*M. daubentonii*), Whiskered bat (*M. mystacinus*), Natterer's bat (*M. nattereri*)) were considered as a single group, due to the difficulty in distinguishing them based on echolocation parameters alone (Russ, 1999). The echolocation of Soprano pipistrelle (*P. pygmaeus*) and Common pipistrelle (*P. pipistrellus*) are distinguished by having distinct (peak frequency of maximum energy in search flight) peak frequencies of ~55 kHz and ~46 kHz respectively (Jones & van Parijs, 1993). Some overlapping is possible between these species.

Individual bats of the same species cannot be distinguished by their echolocation alone. Thus, 'bat passes' was used as a measure of activity (Collins, 2023). A bat pass was defined as a recording of an individual species/species group's echolocation containing at least two echolocation pulses and of maximum 15s duration. All bat passes recorded in the course of this study follow these criteria, allowing comparison. Due to the volume of bat activity data recorded, where multiple bat passes were recorded within the same registration, rarer or harder to record species were identified. Underreporting of common species is possible using this method and is accounted for within the assessment.

Echolocation calls by brown long-eared bats (*Plecotus auritus*) are intrinsically quiet and hard to record by static equipment. All data collected (besides the calls which a bulk ID was applied to as mentioned previously), including 'Noise' files and 'No ID' files are checked to ensure all calls for this species have been captured. However, a level of underrepresentation is expected for this species and is accounted for in the assessment of activity levels.

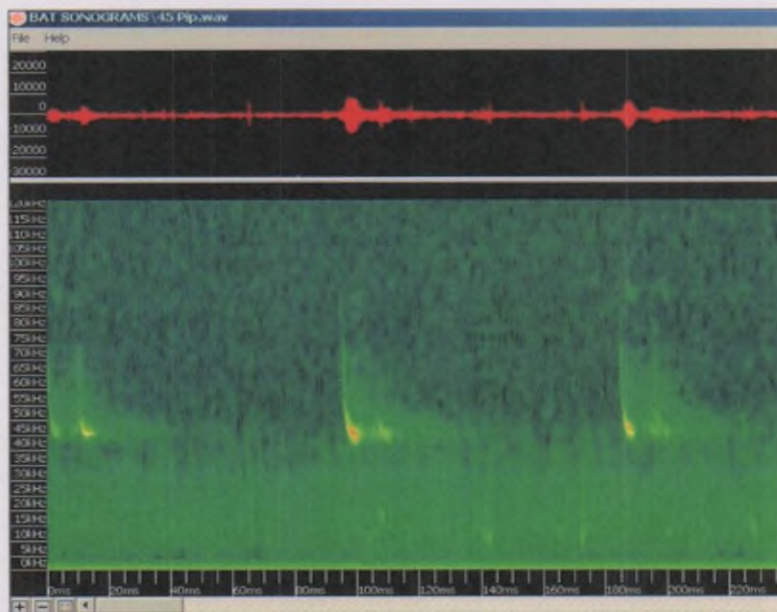


Plate 3-1 Sonogram of Echolocation Pulses of Common pipistrelle (Peak Frequency 45kHz)

3.4.1

Assessment of Bat Activity Levels

The online database tool Ecobat (mammal.org.uk) is recommended by NatureScot 2021 to assess bat activity levels within a proposed wind-farm site. This web-based interface, launched in August 2016, allows users to upload activity data and to contrast results with a comparable reference range, allowing objective interpretation. Uploaded data then contributes to the overall dataset to provide increasingly robust outputs. Ecobat generates a percentile rank for each night of activity and provides a numerical way of interpreting levels of bat activity in order to provide objective and consistent assessments. Table 3-5 defines bat activity levels as they relate to Ecobat percentile values (NatureScot, 2021).

Table 3-5 Ecobat Percentile Score and Categorised Level of Activity (NatureScot, 2021).

Ecobat Percentile	Bat Activity Level
81 to 100	High
61 to 80	Moderate to High
41 to 60	Moderate
21 to 40	Low to Moderate
0 to 20	Low

Ecobat was unavailable for a cross-site analysis of 2023 data as the platform has been undergoing maintenance since late 2022 with no proposed timeline of a relaunch. Therefore, data was assessed on a site-specific basis.

Following preliminary analysis and manual verification using Kaleidoscope Pro, statistical analysis and visualisation was performed using RStudio (version 2023.12.1+402.) and R (version 4.3.3). RStudio, an integrated development environment for the R programming language³, was employed for data cleaning, exploration, and data visualisation. The 'ggplot2' R package was particularly instrumental in creating the data visualisations shown in the results section. Data was standardised into bat pass rates, calculated as bat passes per hour (total bat passes / night length) to account for seasonal changes in night length (Matthews et al. 2016). Activity is often variable between survey nights. Therefore, the median Nightly Pass Rate was used as the most appropriate measure of bat activity (Lintott & Mathews, 2018). During all calculations, data was rounded to at least three decimal places. When visualising the bat pass rates per season, survey effort was defined as detector hours (sum of recorded hours across all detectors). This was defined to circumvent any issues arising from differences in survey effort between detectors in a season.

The methodology used to assess activity levels across the Site was adapted from Mathews *et al.* (2016), where activity ranges of pipistrelle species were defined using an average of maximum nightly pass rates (in total passes during the survey period) across all detectors, divided into tertiles. In this methodology section, widespread species (*Pipistrellus pipistrellus*, *Pipistrellus pygmaeus*, *Nyctalus leisleri*) activity ranges were determined using an average of maximum nightly pass rates (total passes / survey effort) across all detectors, divided into quartiles. For all other species groups, maximum nightly pass rate (bp/h) recorded across all detectors, divided into quartiles was used.

Activity levels were assessed separately for widespread pipistrelle species (*Pipistrellus pipistrellus*, *Pipistrellus pygmaeus*), noctules (*Nyctalus leisleri*), *Myotis* spp. and rare or hard to record species (*Plecotus auritus*, *Pipistrellus nathusii*). Median and maximum nightly activity (bp/h) at each detector location were then categorized as Low, Medium, or High for each recorded season. Any figure below 25% of the maximum/average maximum nightly pass rate was considered Low activity, while figures above 75% were classified as High. Values falling between these two quartiles were defined as Medium. To prevent skewing the activity threshold, any evident outliers recorded across the detectors were excluded.

³ R Core Team (2024). R: A Language and Environment for Statistical Computing. R Foundation for Statistical Computing, Vienna, Austria. <<https://www.R-project.org/>>.

The site-specific categories identified were deemed appropriate for the assessment, based on activity levels recorded by MKO at similar sites. Table 3-6 presents activity ranges per species group identified.

Table 3-6 Site-specific Activity Level Categories based on Maximum Bat Passes per Hour (bp/h).

Assessment Level	Activity Threshold as Bat Passes per Hour (bp/h) for Bat Species				
	<i>Pipistrellus</i> spp.	<i>Nyctalus leisleri</i>	<i>Myotis</i> spp.	<i>Pipistrellus nathusii</i>	<i>Plecotus auritus</i>
Low	< 5.5	< 3.5	< 0.9	< 0.5	< 0.4
Medium	5.5 – 16.5	3.5 – 10.4	0.9 – 2.7	0.5 – 1.4	0.4 – 1.2
High	16.5 <	10.4 <	2.7 <	1.4 <	> 1.2

3.5 Assessment of Collision Risk

3.5.1 Population Risk

NatureScot (2021) provides a generic assessment of bat collision risk for UK species, based on species behaviour and flight characteristics. In the guidelines, this measure of collision risk is used, in combination with relative abundance, to indicate the potential vulnerability of British bat populations. No such assessment is provided for Irish bat populations.

In Plate 3-2, an adapted assessment of vulnerability for Irish bat populations to collision with wind turbine blades is provided. This adaptation of NatureScot Guidance Table 2 was based on collision risk and species abundance of Irish bat populations. Species' collision risk follows those described in NatureScot (2021). Relative abundance for Irish species was determined in accordance with Wray *et al.* (2010) using population data available in the 2019 Article 17 reports (NPWS, 2019). Feeding and commuting behaviours, and habitat preferences for bat species in Ireland were also considered.

Relative Abundance	Low Collision Risk	Medium Collision Risk	High Collision Risk
Common species			Common pipistrelle Soprano pipistrelle
Rarer species	Daubenton's bat Brown long-eared bat Lesser horseshoe bat		Lesser long-eared bat
Rarest species	Natterer's bat Whiskered bat		Nyctalus noctule
	Low Population Vulnerability	Medium Population Vulnerability	High Population Vulnerability

Plate 3-2 Population Vulnerability of Irish Bat Species (Adapted from NatureScot, 2021)

3.5.2 Site Risk

The likely impact of a proposed development on bats is related to site-based risk factors, including habitat and development features. The cross-tabulation result of habitat risk and project size determines the site risk (i.e. Low, Medium or High) (Plate 3-3) i.e. Table 3a (NatureScot, 2021). Table 5-1 in the

results section describes the criteria and site-specific characteristics used to determine an indicative risk level for the Site. All site assessment levels, as per NatureScot (2021) are presented in **Appendix 2**.

		Project Size		
		Small	Medium	Large
Habitat Risk	Low	1	2	3
	Moderate	2	3	4
	High	3	4	5
		Low/Lowest Site Risk (1-2)	Medium Site Risk (3)	High/Highest Site Risk (4-5)

Plate 3-3 Site-risk Level Assessment Matrix (Table 3a, NatureScot, 2021)

3.5.3 Overall Risk Assessment

An overall assessment of risk was made by combining the site risk level (i.e. Low/Medium/High) and the population risk (i.e. Site-specific bat activity outputs), as shown in the overall risk assessment matrix table (Plate 3-4) i.e. Table 3b (NatureScot, 2021). The assessment was carried out for both median and maximum activity categories in order to provide insight into typical bat activity (i.e. median values) and activity peaks (i.e. maximum values).

Site Risk Level	Ecobat Activity Category					
	Nil (0)	Low (1)	Low-Moderate (2)	Moderate (3)	Moderate-High (4)	High (5)
Lowest (1)	0	1	2	3	4	5
Low (2)	0	2	4	6	8	10
Medium (3)	0	3	6	9	12	15
High (4)	0	4	8	12	16	20
Highest (5)	0	5	10	15	20	25
		Low Overall Risk (0-4)	Medium Overall Risk (5-12)	High Overall Risk (13-25)		

Plate 3-4 Overall Risk Assessment Matrix (Table 3b, NatureScot, 2021)

This exercise was carried out for each high collision risk species. Plate 3-2 above outlines high collision risk species. Overall risk assessments were also considered in the context of any potential impacts at the population level, particularly for species identified as having high population vulnerability (Plate 3-2).

3.5.4 Survey Limitations

A comprehensive suite of bat surveys has been undertaken at the Site in 2023. The surveys undertaken in 2023, in accordance with SNH Guidance, provide the information necessary to allow a complete, comprehensive and robust assessment of the potential impacts of the Proposed Development on bats receptors.

The information provided in this report accurately and comprehensively describes the baseline environment; provides an accurate prediction of the likely effects of the Proposed Development; prescribes mitigation as necessary; and describes the predicted residual impacts. The specialist studies, analysis and reporting have been undertaken in accordance with the appropriate guidelines.



A potential limitation included a technical fault with the onsite weather station; however, weather data was reviewed from a nearby station approximately 26.5 km away for Spring and again for a section of the Autumn deployment. Weather data for the Spring and Autumn redeployments were taken from the Visual Crossing website and continuously reviewed on Met Eireann and yr.no to ensure a sufficient number of nights with appropriate weather.

No limitations in the scope, scale or context of the assessment have been identified. Overall, a comprehensive assessment has been achieved.

4. RESULTS

4.1 Consultation

4.1.1 Bat Conservation Ireland

No response has been received from Bat Conservation Ireland as of 11th October 2024.

4.1.2 Development Applications Unit - NPWS

A detailed scoping exercise was undertaken for the Proposed Development. The Development Applications Unit were invited to provide any feedback, comments or suggestions they might have relating to the Proposed Development. A response was received from the Department of Housing, Local Government and Heritage on 11th March 2024, in which they stated that they were not in a position to make specific comments on this particular development at this time. The full details of the scoping and consultation exercise are described in the main EIAR.

4.2 Desk Study

4.2.1 Bat Records

Bat Conservation Ireland

The National Bat Database of Ireland was searched for records of bat activity and roosts within a 10km radius of the proposed site (IG Ref: T 19426 44401). Available bat records were provided by Bat Conservation Ireland on 4th June 2024. A number of observations have been recorded within 10 km; three roosts, three transects and eighteen ad-hoc observations. At least six of Ireland's nine resident bat species were recorded within 10 km of the proposed works including Common and Soprano pipistrelle, Leisler's bat, Brown long-eared bat, Daubenton's bat and Natterer's bat. The results of the database search are provided in Table 4-1.

Table 4-1 Bat Conservation Ireland Records within 10 km of the Proposed Development site.

Record	Species	Approx. Grid Reference	Date	Location/Source
Roost	<i>Pipistrellus pipistrellus</i> , <i>Pipistrellus pygmaeus</i> , <i>Nyctalus leisleri</i> , <i>Plecotus auritus</i> , <i>Myotis spp.</i>	T0954	n/a	Ballinclare, Camolin, Co. Wexford.
	<i>Nyctalus leisleri</i> , <i>Pipistrellus pygmaeus</i> , <i>Pipistrellus pipistrellus</i>	T1054	n/a	Ballinclair, Camolin, Co. Wexford
	<i>Pipistrellus spp.</i>	T1137	n/a	Blackwater, Enniscorthy, County Wexford
Transect	<i>Pipistrellus pipistrellus</i> , <i>Nyctalus leisleri</i> , <i>Pipistrellus pygmaeus</i> , <i>Plecotus auritus</i> , <i>Pipistrellus spp.</i>	T111532	n/a	T05 (17) 2003-2008
	<i>Pipistrellus pygmaeus</i> , <i>Pipistrellus spp.</i> , <i>Nyctalus leisleri</i>	T148541	n/a	T05 (19) 2003-2008

	<i>Pipistrellus pipistrellus</i>			
	<i>Pipistrellus pipistrellus</i> , <i>Pipistrellus pygmaeus</i> , <i>Pipistrellus spp.</i>	T184544	n/a	T05 (20) 2003-2008
Ad-hoc	<i>Plecotus auritus</i> , <i>Nyctalus leisleri</i> , <i>Pipistrellus pygmaeus</i> , <i>Pipistrellus pipistrellus</i> , <i>Unidentified bat</i>	T195465	14/10/2009	Bat Conservation Ireland Woodland Bat Monitoring Pilot Scheme
	<i>Unidentified bat</i>	T118455	09/07/2008	Consultancy Survey
	<i>Pipistrellus spp.</i>	T112531	09/07/2008	Consultancy Survey
	<i>Pipistrellus pygmaeus</i> , <i>Myotis nattereri</i>	T1236946026	03/06/2009	BATLAS 2010
	<i>Nyctalus leisleri</i>	T216462	14/10/2009	BATLAS 2010
	<i>Pipistrellus pygmaeus</i> , <i>Pipistrellus pipistrellus</i>	T1746441653	03/06/2009	BATLAS 2010
	<i>Pipistrellus pygmaeus</i>	T1644137484	03/06/2009	BATLAS 2010
	<i>Myotis daubentonii</i> , <i>Myotis nattereri</i> , <i>Pipistrellus pipistrellus</i> , <i>Pipistrellus pygmaeus</i> , <i>Nyctalus leisleri</i>	T1617649809	03/06/2009	BATLAS 2010
	<i>Pipistrellus pipistrellus</i> , <i>Pipistrellus pygmaeus</i> , <i>Pipistrellus spp.</i>	T205431	14/10/2009	BATLAS 2010
	<i>Pipistrellus pipistrellus</i>	T222474	14/10/2009	BATLAS 2010
	<i>Pipistrellus spp.</i>	T2499953244	02/08/2019	BATLAS 2020
	<i>Pipistrellus pygmaeus</i> , <i>Pipistrellus pipistrellus</i>	T1644237485	01/08/2019	BATLAS 2020
	<i>Myotis daubentonii</i> , <i>Pipistrellus pipistrellus</i>	T2160146201	02/08/2019	BATLAS 2020
	<i>Pipistrellus spp.</i>	T2049943099	01/08/2019	BATLAS 2020
	<i>Nyctalus leisleri</i> , <i>Pipistrellus pygmaeus</i> , <i>Pipistrellus pipistrellus</i>	T1951246342	02/08/2019	BATLAS 2020
	<i>Pipistrellus pygmaeus</i>	T1747341657	01/08/2019	BATLAS 2020
	<i>Nyctalus leisleri</i>	T0950	17/06/2017	National Biodiversity Data Centre Bat Records
	<i>Pipistrellus pipistrellus</i>	T1050	17/06/2017	National Biodiversity Data Centre Bat Records

National Biodiversity Data Centre

The National Bat Database of Ireland was searched for records of bat activity and roosts within the hectads close to the Site (IG Ref.: T 19698 44430), last search on 9th February 2024). Six of Ireland's

nine resident bat species were recorded in the hectads in the proximity of the Site. The results of the database search are provided in Table 4-2.

Table 4-2 NBDC Bat Records within the hectads near the Site.

Grid Square	Species	Record Count	Latest Record	Dataset
T14	Brown Long-eared Bat (<i>Plecotus auritus</i>)	2	14/10/2009	National Bat Database of Ireland
T14	Daubenton's Bat (<i>Myotis daubentonii</i>)	1	03/06/2009	National Bat Database of Ireland
T14	Lesser Noctule (<i>Nyctalus leisleri</i>)	2	14/10/2009	National Bat Database of Ireland
T14	Natterer's Bat (<i>Myotis nattereri</i>)	2	03/06/2009	National Bat Database of Ireland
T14	Pipistrelle (<i>Pipistrellus pipistrellus sensu lato</i>)	3	14/10/2009	National Bat Database of Ireland
T14	Soprano Pipistrelle (<i>Pipistrellus pygmaeus</i>)	4	14/10/2009	National Bat Database of Ireland
T24	Lesser Noctule (<i>Nyctalus leisleri</i>)	1	14/10/2009	National Bat Database of Ireland
T24	Pipistrelle (<i>Pipistrellus pipistrellus sensu lato</i>)	2	14/10/2009	National Bat Database of Ireland
T24	Soprano Pipistrelle (<i>Pipistrellus pygmaeus</i>)	1	14/10/2009	National Bat Database of Ireland

4.2.2 Bat Species Range

The potential for negative impacts is likely to increase where there are high risk species at the edge of their range (NatureScot, 2021). Therefore, range maps presented in the 2019 Article 17 Reports (NWPS, 2019) were reviewed in relation to the location of the Site.

The Site is within or at the edge (coastal area) of the current known range for six of the resident bat species in Ireland, as mapped in the Article 17 reporting. The site is outside the range of three resident bat species (Lesser horseshoe bat, Nathusius' pipistrelle, and Whiskered bat).

4.2.3 Designated Sites

Within Ireland, the Lesser horseshoe bat is the only bat species requiring the designation of Special Areas of Conservation (SACs) and the Site is situated outside the current known range of this species. Natural Heritage Areas (NHAs) and proposed Natural Heritage Areas (pNHAs) may be designated for any bat species. A search of NHAs and pNHAs within a 10 km radius of the EIAR Site Boundary found no sites designated for the conservation of bats.

4.2.4 Landscape Features

A review of mapping and photographs provided insight into the habitats and landscape features present at the Site. In summary, the primary land use within the Site is agricultural lands.

A review of the GSI online mapper did not indicate the possible presence of any subterranean sites within the EIAR Site Boundary, and a search of the National Monuments Database did not reveal the presence of any manmade subterranean sites within the EIAR Site Boundary.

A search of the UBSS Cave Database for the Republic of Ireland found no caves within the Site or within 10 km of the EIAR Site Boundary.

A review of the NBDC bat landscape map provided a habitat suitability index of 28.44 (orange). This indicates that Site has moderate to high habitat suitability for bat species.

4.2.5 Other EIAR Developments

There are no other wind farms within a 10 km buffer of the Proposed Development. One other large infrastructure developments/proposal was identified within 10 km of the Proposed Development. This is in the form of a retention of a quarry (planning application number 20190228). This is not believed to have any cumulative impacts on the Proposed Development area.

4.3 Field Surveys

4.3.1 Bat Habitat Suitability Appraisal

Further details on habitats within the Site can be found in Chapter 6 of the main EIAR. The habitats within the EIAR Site Boundary are dominated by Improved agricultural grassland (GA1) with areas of Arable crops (BC1), Buildings and artificial surfaces (BL3) and Hedgerow (WL1). The site also consists of smaller areas of Earthbank (BL2), Stone walls and other stonework (BL1), Dry meadows and grassy verges (GS2) and Scrub (WS1). Marsh and sand dune habitats can be found on the periphery of the Site along the eastern coastal boundary.

Results from the desktop review and walkover surveys were used to assess habitats for their suitability to support foraging and commuting bats, and roosting bats, according to Collins (2016). Suitability categories, divided into *High*, *Moderate*, *Low* and *Negligible*, are described fully in **Appendix 1**.

With regard to foraging and commuting bats, areas of improved agricultural grassland, buildings and artificial surfaces, and earthbanks were considered to have *Negligible* suitability, i.e. negligible habitat features on site likely to be used by commuting or foraging bats (Collins, 2016).

Due to the nature of the topography of the site, it is a very open landscape with limited tall vegetation or tree coverage for safety from predators. However, hedgerows, scrub, and the small immature woodlands present on site show potential for foraging and commuting bats. The heavily maintained hedgerows within the site along field boundaries, wire fencing, roadways, agricultural grassland and areas of arable crops do not provide significant high-quality foraging or commuting habitat. As such, they were assigned a *Low* potential. Other hedgerows and bramble on the site boundary, and scrub present within the site were assigned *Moderate* suitability, i.e. habitat connected to the wider landscape that could be used by bats for foraging and commuting and habitat connectivity (Collins, 2016). All other habitat was considered *Negligible* for commuting and foraging.

With regard to roosting bats, the majority of trees and hedgerows were assigned *Negligible* roosting potential due to the size and lack of PRFs i.e. *Negligible* habitat features on site likely to be used by roosting bats (Collins, 2016). Species present on site comprise a mixture of mature and immature conifer and broadleaf species primarily including hawthorn, hazel, and *willow spp.*

A small number of trees near the entrance hut and stone structure presented *Low* roosting potential due to the presence of limited PRFs which could support small numbers of roosting bats. All other habitat was considered negligible for roosting (Collins, 2016).

Nine structures within the Site were inspected for bat roosting suitability. Details of the inspection and dusk emergence surveys are presented below in Sections 4.2.2.1 and 4.2.3.

4.3.2 Roost Surveys

4.3.2.1 Daytime Roost Inspections

A search for roosts was undertaken within 200m plus the rotor radius (i.e. 235m) of the Proposed Development (NatureScot, 2021). The aim was to determine the presence of roosting bats and the need for further survey work or mitigation. The site was visited in April, May, June, July, September, and October 2023. A walkover was carried out and structures were assessed for their potential to support roosting bats (see **Appendix 1** for criteria in assessing roosting habitats).

Nine structures were identified and inspected as part of the roost survey effort. Eight structures were identified as PRFs. One further structure was flagged as a possible structure with bat roosting potential by a landowner during a conversation later in the season. Details of daytime inspections and dusk emergences carried out are shown in Table 4-3.

Summary of Roost Survey Results

The structures were subject to interior (where accessible) and exterior inspections to search for evidence of bats. Details of the inspection surveys are presented below. None of the structures are due to be removed as part of the Proposed Development.

Table 4-3 Emergence and Inspection Results.

Structure	Roost Survey	Date	Location (IG Ref.)	Survey Results
A) Dairy Shed	Inspection	13 th June 2023 and 3 rd October 2023	T 19601 44476	<i>Negligible</i> suitability - No evidence of bats or bat activity.
B) Storage shed	Inspection	13 th June 2023 and 3 rd October 2023	T 19621 44391	<i>Negligible</i> suitability - No evidence of bats or bat activity.
C) Storage shed	Inspection	13 th June 2023 and 3 rd October 2023	T 19690 44396	<i>Negligible</i> suitability - No evidence of bats or bat activity.
D) Storage shed	Inspection	3 rd October 2023	T 19608 44512	<i>Negligible</i> suitability - No evidence of bats or bat activity.
E) Derelict farmhouse	Inspection & Dusk Emergence	3 rd May 2023 and 13 th June 2023	T 19536 44411	<i>High</i> suitability - No bats seen emerging on the dusk emergence surveys on the 3 rd May 2023 and the 13 th June 2023. Scattered bat droppings were found in one of the rooms during the inspection.
F) Red brick ruin	Inspection	3 rd October 2023	T 18230 44113	<i>Negligible</i> suitability - No evidence of bats or bat activity.
G) Stables	Inspection	3 rd October 2023	T 20505 46096	<i>Low</i> suitability - No evidence of bats or bat activity.
H) Hay shed	Inspection	3 rd October 2023	T 20522 46051	<i>Negligible</i> suitability - No evidence of bats or bat activity.
I) Horse walker	Inspection	3 rd October 2023	T 20509 46053	<i>Negligible</i> suitability - No evidence of bats or bat activity.

A) Dairy Farm

The dairy farm and calving operation and associated infrastructure were located approximately 40 metres west of turbine T12. (IG Ref.: T 19601 44476). The structure consists of block and plaster walls,

metal internal rafters, corrugated sheet roofing. The internal areas have cow holding areas, for livestock management, and feeding/holding areas.

Buildings were open, bright, spacious, clean and well-lit with artificial lighting at night. Inspections around the external walls showed no gaps, or cracks in the structures. Lights illuminate the adjoining yards at night. No evidence of bats were found during the external inspection. The yard around the building was maintained in a neat and tidy manner. The combination of the high levels and regularity of lighting, high levels of human and cattle activity, and the physical features of the building led to the structure being assigned a *Negligible* roosting potential.



Plate 4-1 South facing aspect of Ballywater Dairy Farm (east side).



Plate 4-2 South facing aspect of Ballywater Dairy Farm (west side).

B, C & D) Storage Sheds

Three newly constructed structures, referred to as Storage Sheds B, C & D were located around structure A. The function of the sheds was machinery and feed storage. All of these structures were open on one side with high natural light shining through clear roof panels in the daytime with no areas of darkness. Lights also illuminate these buildings at night. Two of these structures had associated adjoining structures. Structure B (IG Ref.: T 19621 44391) is located approximately 130 metres south-west of T12 and 130 metres north of T13. Structure C (IG Ref.: T 19690 44396) is located approximately 65 metres south of turbine T12. Structure D is located approximately 105 metres west of turbine T12. The lighting conditions of these sheds, combined with the lack of potential roosting features within the structures led to them being assessed as having *Negligible* roosting potential.

E) Derelict Farmhouse

The two-story, derelict farmhouse, composed of red brick and stone, contained five chimneys and a slate roof. The building consisted of the original structure and an eastern and western block. The farmhouse is located in the centre of the site, adjacent to the main farm buildings (IG Ref: T 19548 44460). The structure is located approximately 70 m east of turbine T8. This structure was inspected on 13th June 2023. No bats were found in this building; however, evidence of scattered bat droppings were found in one of the rooms. This structure was assigned a *High* roosting potential due to its accessibility and suitability for bats. The shed was subject to dusk emergence surveys on the 3rd May 2023 and the 13th June 2023, as detailed in Section 4.4.1.



Plate 4-3 South facing aspect of the derelict farmhouse.



Plate 4-4 Collapsed wall on the south facing aspect of the derelict farmhouse.



Plate 4-5 Gaps in the slate roof, the soffit, and the boarded window.



Plate 4-6 Droppings found in the PRF.

F) Red brick ruin

A red brick ruin located in an agricultural field to the south-west of the main site entrance to the south side of the site was also assessed for bat roosting potential. This structure is a ruin composed of brickwork, plasterwork, and concrete. This structure has no roof, and open windows. The structure is located approximately 775 metres south-west of turbine T3, approximately 260 metres outside of the EIAR Site Boundary. This structure was inspected using an endoscope on 3rd October 2023. No signs

of bats or bat activity were found. This structure was assessed as having *Negligible* roosting potential due to its exposure to the elements and light.



Plate 4-7 East facing aspect of the PRF.



Plate 4-8 Inside of the north-east room of the PRF, showing gaps in the brickwork.

G) Stables

Horse stables (IG Ref.: T 20505 46096) are located approximately 330 metres north-west of turbine T21. The stables were subject to external and internal inspections on the 3rd October 2023. The stables are a concrete structure with corrugated metal roofing. Cracks in the concrete on the exterior of the structure and other crevices inside the stables were inspected with an endoscope. No signs of bats or bat activity were found. However, there were suitable PRFs that could host small numbers of roosting bats opportunistically. As such, the stables were assigned a *Low* roosting potential.



Plate 4-9 East facing aspect of the stables.



Plate 4-10 Cracks in the cement work being inspected with an endoscope.



Plate 4-11 Central, busier section of the stables.



Plate 4-12 Section of the stables with less activity (east side section).

H) Hay shed

The hay shed near the horse stables (IG Ref.: T 20522 46051) consisted of an open access one bay shed with three concrete walls, wooden rafters and corrugated metal walls and roof. The structure was bright with natural light and used in for hay and straw storage. Crevices were found between the block walls externally and the sheet metal wall for potential opportunistic roosting. No evidence of bat activity was identified. This structure was inspected on the 3rd October 2023 and was assigned a *Negligible* roosting potential.



Plate 4-13 North facing aspect of the hay shed.



Plate 4-14 Crevice between the wall and sheet metal

l) Horse walker

Access into the horse walker was not possible, so it was assessed externally. The exterior of the structure was inspected for evidence of bat activity and suitable roosting features. The roof of the horse walker had a large hole allowing natural illumination during the day. The internal mechanics and use of the structure results in noise and movement when in use. There were no visible features suitable for roosting bats. As such, the structure was assigned a *Negligible* roosting potential.



Plate 4-15 North-east facing aspect of the horse walker.

4.3.2.2 Potential Roosting Features - Trees

The EIAR site boundary is comprised of a network of hedgerows and treelines bordering the exterior of the site, sections of broadleaved woodland, and the local road network. The trees along the main site entrance to the south side of the site were assessed for roosting potential and were assigned *Negligible* to *Low* roosting potentials. No trees are planned to be felled according to the Proposed Development.

Woodland

The southern section of the site contains areas of immature woodland within the managed crop/grazing land providing shelter and foraging resources for bats. There are sections of immature woodland consisting of broadleaf tree species to the west of the site along some field and road margins that connect to a small waterbody. Woodland habitat was largely made up of immature trees with no roosting features. They were assigned *Negligible* roosting suitability. Hedgerows within the site were highly managed, and thus were assigned a *Negligible* roosting suitability. No trees within 235 m (roost search buffer) of the turbines showed potential roosting features.



Plate 4-16 Woodland habitat south of the dairy farm, and linear vegetation features going east.



Plate 4-17 Woodland in the foreground near T3, and a treeline in the background near T3 (South-East of the site).



Plate 4-18 Waterbody on site to the east of the site, with woodland on the western bank.



Plate 4-19 Oak, hazel and birch tree species at the southern site entrance.



Plate 4-20 Main site entrance to southern side of wind farm with broadleaf species treelines.



Plate 4-21 Tree near the site entrance displaying PRFs.



Plate 4-22 Scot's Pine tree with a visible PRF (tear out).



Plate 4-23 Dead tree with cracking, lifting bark, rotten cavities and rot holes.

4.3.3

Manual Activity Surveys

Manual bat activity surveys took place in the Spring, Summer, and Autumn of 2023. Bat activity was recorded on all surveys, with a total of 292 bat passes. Soprano pipistrelle (n=214) was the species recorded most frequently, followed by Leisler's bat (n=63), and Common pipistrelle (n=51). Brown long-eared bats were recorded infrequently, with only 5 passes recorded across all three surveys. *Myotis* spp. and *Nathusius'* pipistrelle were also rarely recorded with only two *Myotis* spp. bat passes and one *Nathusius'* pipistrelle bat pass recorded across all three surveys. The species composition recorded across all three surveys are shown in Plate 4-24. Despite the Site being 8.5 kilometres from the Article 17 *Nathusius'* pipistrelle range, it was noted that *Nathusius'* pipistrelle calls were recorded infrequently during the manual and static surveys.

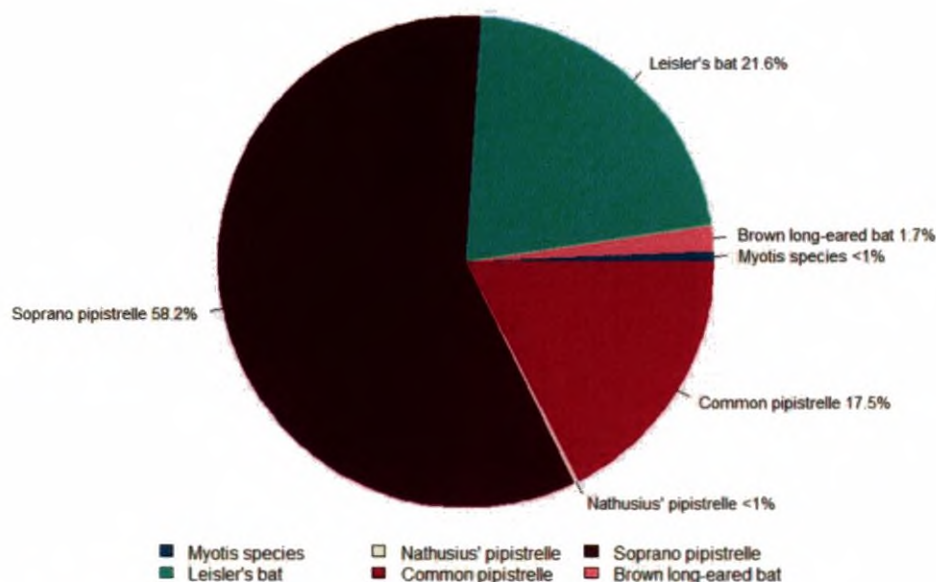


Plate 4-24 Species composition recorded during manual activity surveys.

Dusk Emergence Surveys

One structure with *High* roosting potential was identified within the EIAR Site Boundary during the first survey at the site on 13th April 2023. The stables (IG Ref.: T 20505 46096) were assessed as having *Low* roosting potential. All other structures were subsequently assigned *Negligible* roosting potential. Table 4-4 details the survey effort in relation to dusk emergence surveys carried out on the derelict farmhouse assigned a *High* roosting potential.

On the 3rd May 2023, Common pipistrelle, Soprano pipistrelle, and Leisler's bats were recorded using the area surrounding the derelict farmhouse as a commuting corridor. There were also some Soprano pipistrelle recorded foraging nearby. There were no bats observed emerging from the PRF during this survey.

On the 13th June 2023, there was no bat activity observed by either surveyor during the dusk emergence survey.

Table 4-4 Manual activity surveys at PRFs in 2023.

PRF	IG Ref.	Date	Survey Type	Results
Derelict farmhouse	T 19536 44411	3 rd May 2023	Dusk Emergence	No bats seen emerging. Some commuting and foraging activity nearby.
		13 th June 2023	Dusk Emergence	No bats seen emerging. No bat activity recorded during the survey.

Manual Transect Surveys

Manual activity surveys also comprised driven transects at dusk. One standalone transect survey was conducted and two transect surveys followed dusk emergence surveys at PRFs and were aimed at assessing the use of linear features and other habitats by bats. Transects and results are shown in Figures 4-1 to 4-3 below. Table 4-5 shows total bat passes per species, per survey.

All activity noted by surveyors on the transect was foraging and commuting activity, along with some social calls. Most of the bat activity recorded during the driven transect surveys on the site were



recorded on the roads within the south side of the site. Higher levels of activity were recorded between turbine T10 and turbine T16. There was also noticeable activity between turbine T3 and the main entrance to the south side of the wind farm site, and between the two patches of woodland south of turbine T17.

Table 4-5 Static Detector Surveys: Species Composition Across All Deployments (Total Bat Passes).

Species	Spring	Summer	Autumn	Total
<i>Myotis spp.</i>	0	0	8	8
Leisler's bat	13	17	12	42
Nathusius' pipistrelle	2	0	2	4
Common pipistrelle	17	3	26	46
Soprano pipistrelle	74	22	30	126
Brown long-eared bat	1	0	0	1
Total Bat Passes	107	42	78	227



Map Legend

- Site Boundary
- Turbine Locations
- Spring Transect Route 03.05.2023
- Spring Manual Transect Results**
- Soprano pipistrelle
- Nathusius pipistrelle
- Leisler's bat
- Common pipistrelle
- Brown long-eared bat



Microsoft product screen shots reprinted with permission from
Microsoft Corporation
© Ordnance Survey Ireland. All rights reserved. Licence
number CYAL50267517

Drawing Title

Spring Manual Survey
Results 2023

Project Title

CGN Ballywater Wind Farm

Drawn By
NF

Checked By
AJ

Project No.
230417

Drawing No.
4-1

Scale
1:5,000

Date
09.09.2024




MKO
Planning and
Environmental
Consultants
Tuam Road, Galway
Ireland, H91 VW84
+353 (0) 91 735611
email: info@mkofireland.ie
Website: www.mkofireland.ie



Map Legend

- Site Boundary
- Turbine Locations
- Summer Transect Route
- Summer Manual Transect Results**
- Leisler's bat
- Common pipistrelle
- Soprano pipistrelle
- Brown long-eared bat

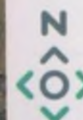

Microsoft product screen shots reprinted with permission from
Microsoft Corporation
© Ordnance Survey Ireland. All rights reserved. Licence
number CYAL50267517

Drawing Title

Summer Manual Survey
Results 2023

Project Title

CGN Ballywater Wind Farm

Drawn By

NF

Checked By

AJ

Project No.

230417

Drawing No.

4-2

Scale

1:8,000

Date

09.09.2024



MKO
Planning
and
Environmental
Consultants
Tuam Road, Galway
Ireland, H91 VW94
(0) 91 735611
info@mkoland.ie
www.mkoland.ie



Map Legend

- Site Boundary
- Turbine Locations
- Autumn Transect Route

Autumn Manual Survey Results

- Myotis spp.
- Leisler's bat
- Common pipistrelle
- Soprano pipistrelle

Microsoft product screen shots reprinted with permission from
Microsoft Corporation
© Ordnance Survey Ireland. All rights reserved. Licence
number CYAL50267517

Drawing Title
Autumn Manual Survey Results 2023

Project Title
CGN Ballywater Wind Farm

Drawn By NF	Checked By AJ
Project No. 230417	Drawing No. 4-3
Scale 1:17,500	Date 09.09.2024

MKO
Planning and
Environmental
Consultants

Tuam Road, Galway
Ireland, H91 VWP
+353 (0) 91 233611
email: info@mkofireland.ie
Website: www.mkofireland.ie

4.3.4 Ground-level Static Surveys

In total, 106,567 bat passes were recorded across all deployments. In general, Common pipistrelle (n=41,345) occurred most frequently, with Soprano pipistrelle (n=39,928) and Leisler's bat (n=23,613) also occurring frequently, while *Myotis spp.* (n=1,074), Brown long-eared bat (n=494) were less frequent. Nathusius' pipistrelle (n=113) were rare. Plate 4-25 presents bat species composition across all ground-level static detectors.

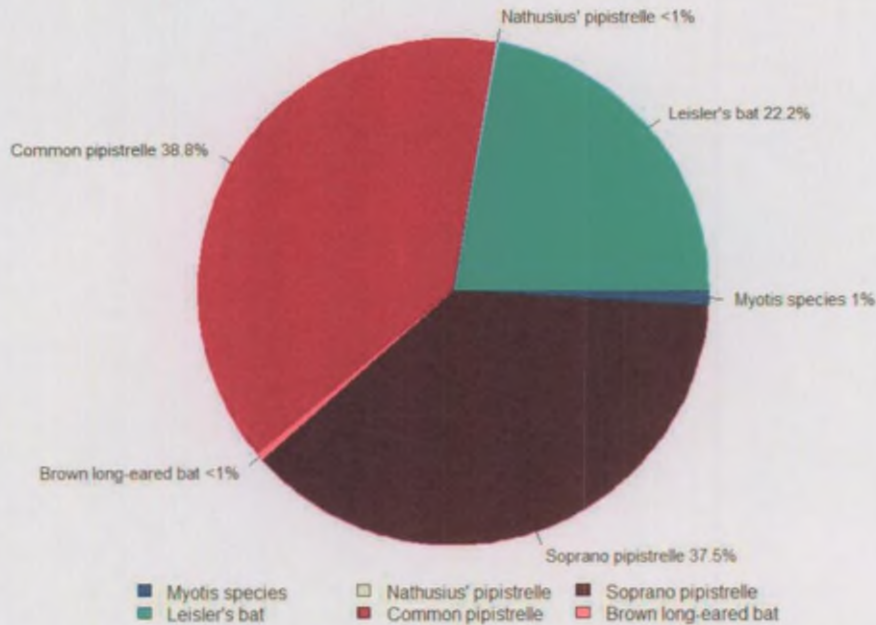


Plate 4-25 Pie chart displaying the bat species composition of the ground-level static surveys in 2023.

Bat activity was calculated as total bat passes per hour (bp/h) per season to account for any bias in survey effort, resulting from varying night lengths between seasons. Plate 4-26 and Table 4-6 presents these results for each species.

During 2023, bat activity in general was dominated by Common pipistrelle and Soprano pipistrelle. The third most commonly recorded species was Leisler's bat. The relative number of recordings for the other species recorded (*Myotis spp.*, Brown long-eared bat, and Nathusius' pipistrelle) were much lower.

The composition of bat species also differed by season. In spring, the most frequently recorded species was the Soprano pipistrelle, followed by the Common pipistrelle and Leisler's bat. In summer, the Common pipistrelle was the most common, with Leisler's bat second and Soprano pipistrelle third. During autumn, the Common pipistrelle remained the most recorded, followed by the Soprano pipistrelle and Leisler's bat. After these, the other three species/species groups were much less frequently recorded across all seasons. In every season, *Myotis* species were the fourth most common, the Brown long-eared bat was fifth, and Nathusius' pipistrelle was the least common. The bat activity composition for each season is shown in Plate 4-27.

The relative abundance of each species also varied. The Brown long-eared bat was most abundant in autumn and least in spring. The Soprano pipistrelle had the highest relative abundance in spring, with

similar levels in summer and autumn. The Common pipistrelle showed no significant change across seasons. Nathusius' pipistrelle had near-zero abundance in spring but was higher in summer and autumn. Leisler's bat was most abundant in summer and least in spring, while the Myotis species were most abundant in autumn and least in spring.

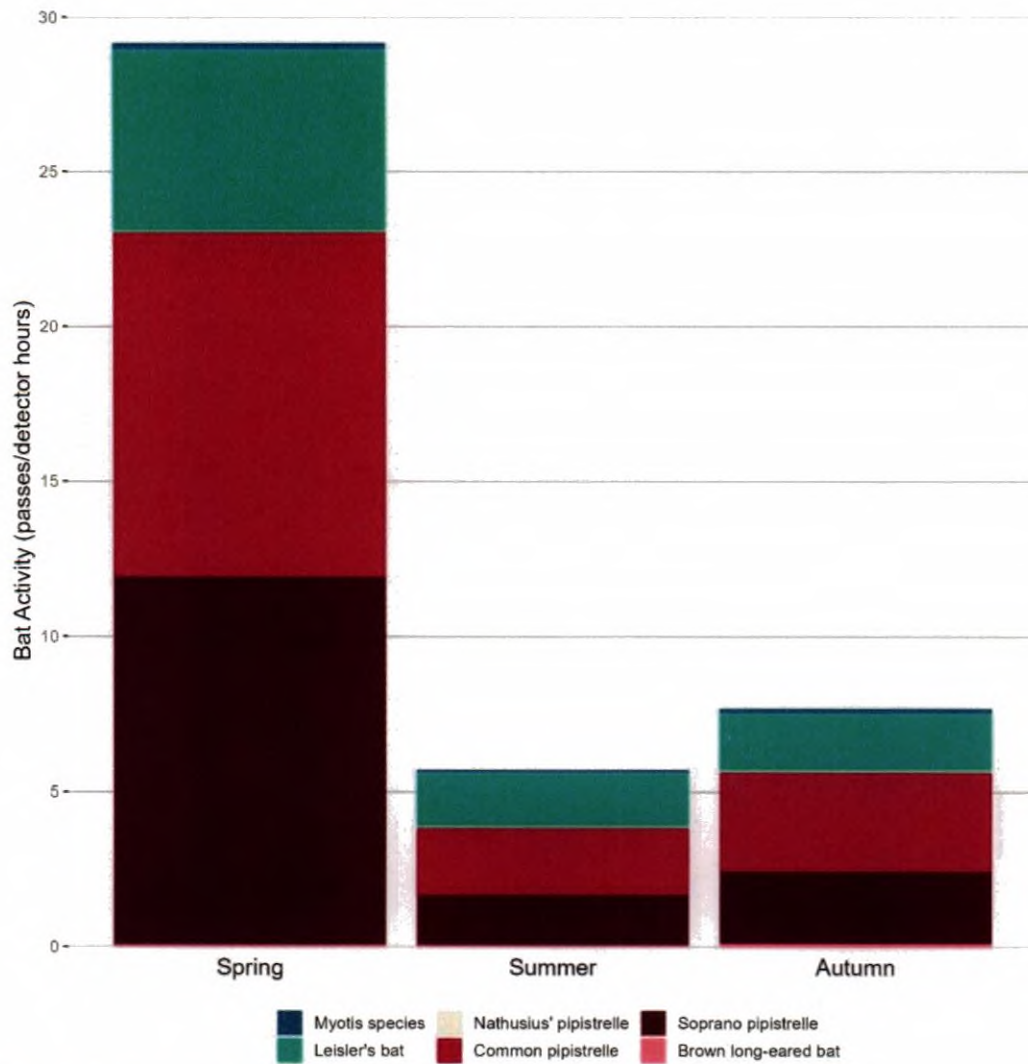


Plate 4-26 Bat activity rates (passes per detector hours) for each survey season.

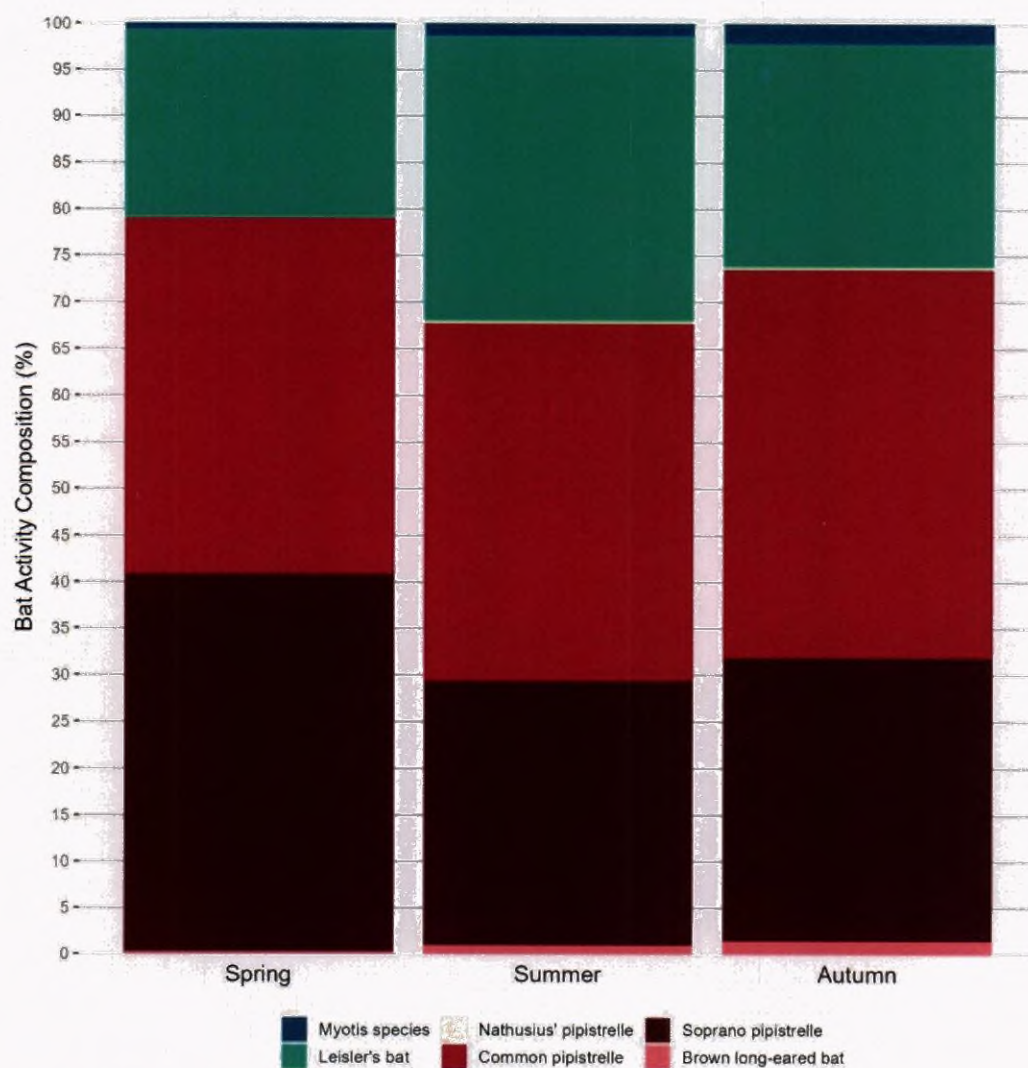


Plate 4-27 Bat Activity Composition per Season.

Table 4-6 Static Detector Surveys: Species Composition Across All Deployments (Total Bat Passes Per Detector Hours in Each Season)

	Spring	Summer	Autumn
Total survey hours	2633.1	2636.5	1919.3
<i>Myotis</i> spp.	0.205	0.082	0.166
Leisler's bat	5.875	1.745	1.846
Nathusius' pipistrelle	0.008	0.016	0.026
Common pipistrelle	11.17	2.19	3.209
Soprano pipistrelle	11.836	1.621	2.339
Brown long-eared bat	0.058	0.054	0.104

The median bat activity per detector for each season, is shown in Plate 4-28 (identical y-axis limits) and Plate 4-29 (variable y-axis limits).

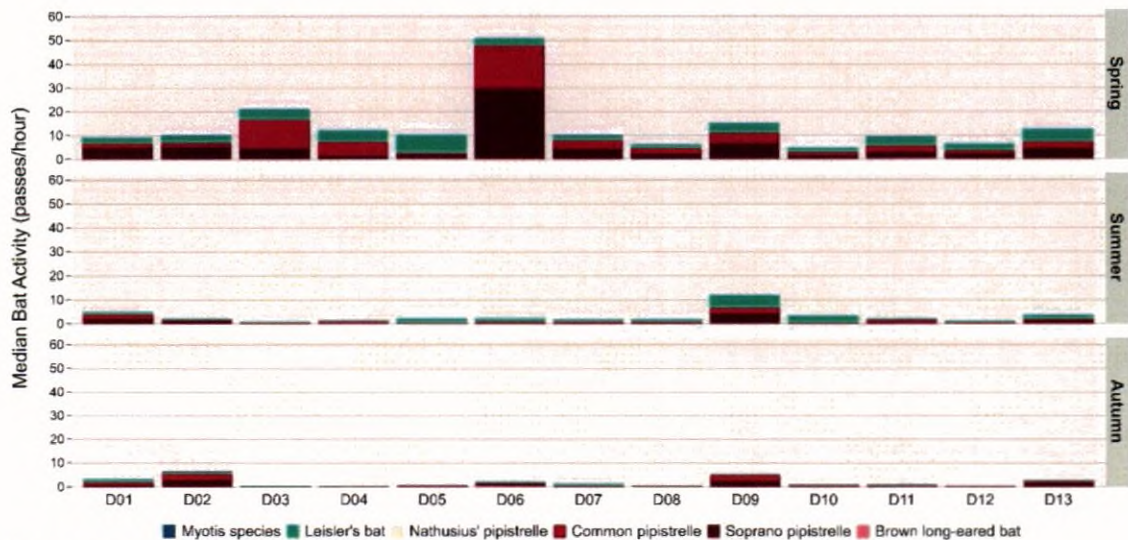


Plate 4-28 Median bat activity per detector across all nights in each season (plots with identical y-axis limits).

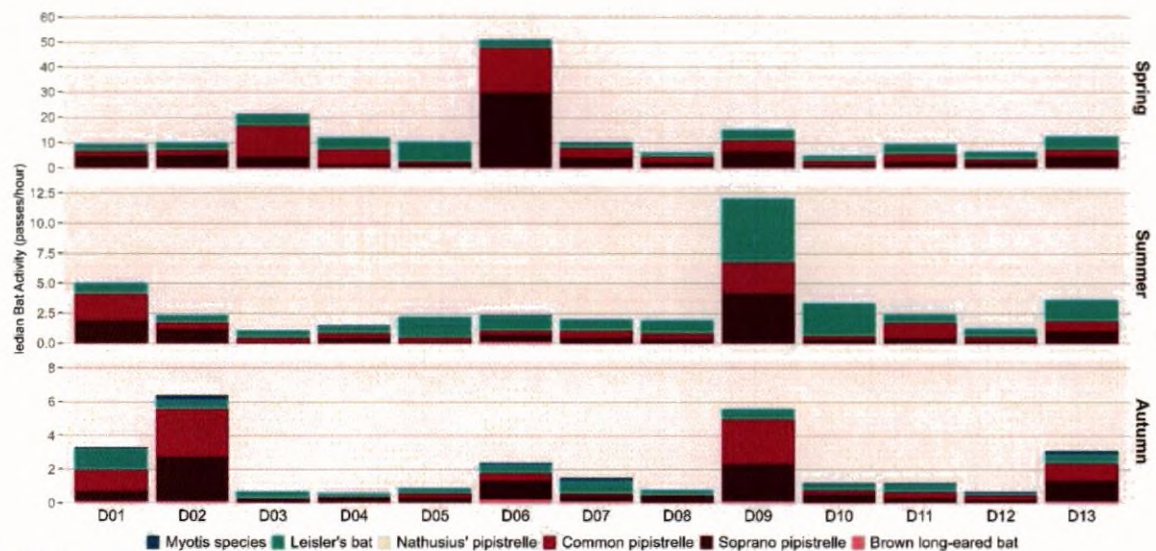


Plate 4-29 Median bat activity per detector across all nights in each season (plots with variable y-axis limits).

D06 (corresponding to turbine T16), had the highest median bat activity in any season, with very high median bat activity recorded in Spring. Median bat activity at this detector was low during Summer and Autumn. D09 (corresponding to T12) recorded the highest median bat activity in Summer. D02 (corresponding to T24) recorded the highest median bat activity in Autumn (closely followed by D09). The composition of Leisler's bat median activity within these plots seemed to increase in the summer. D10 (corresponding to T8) and D12 (corresponding to T3) had consistently low median bat activity across all three surveyed seasons. Bat species activity per day is shown for Spring, Summer and Autumn in Plates 4-30 to 4-34.

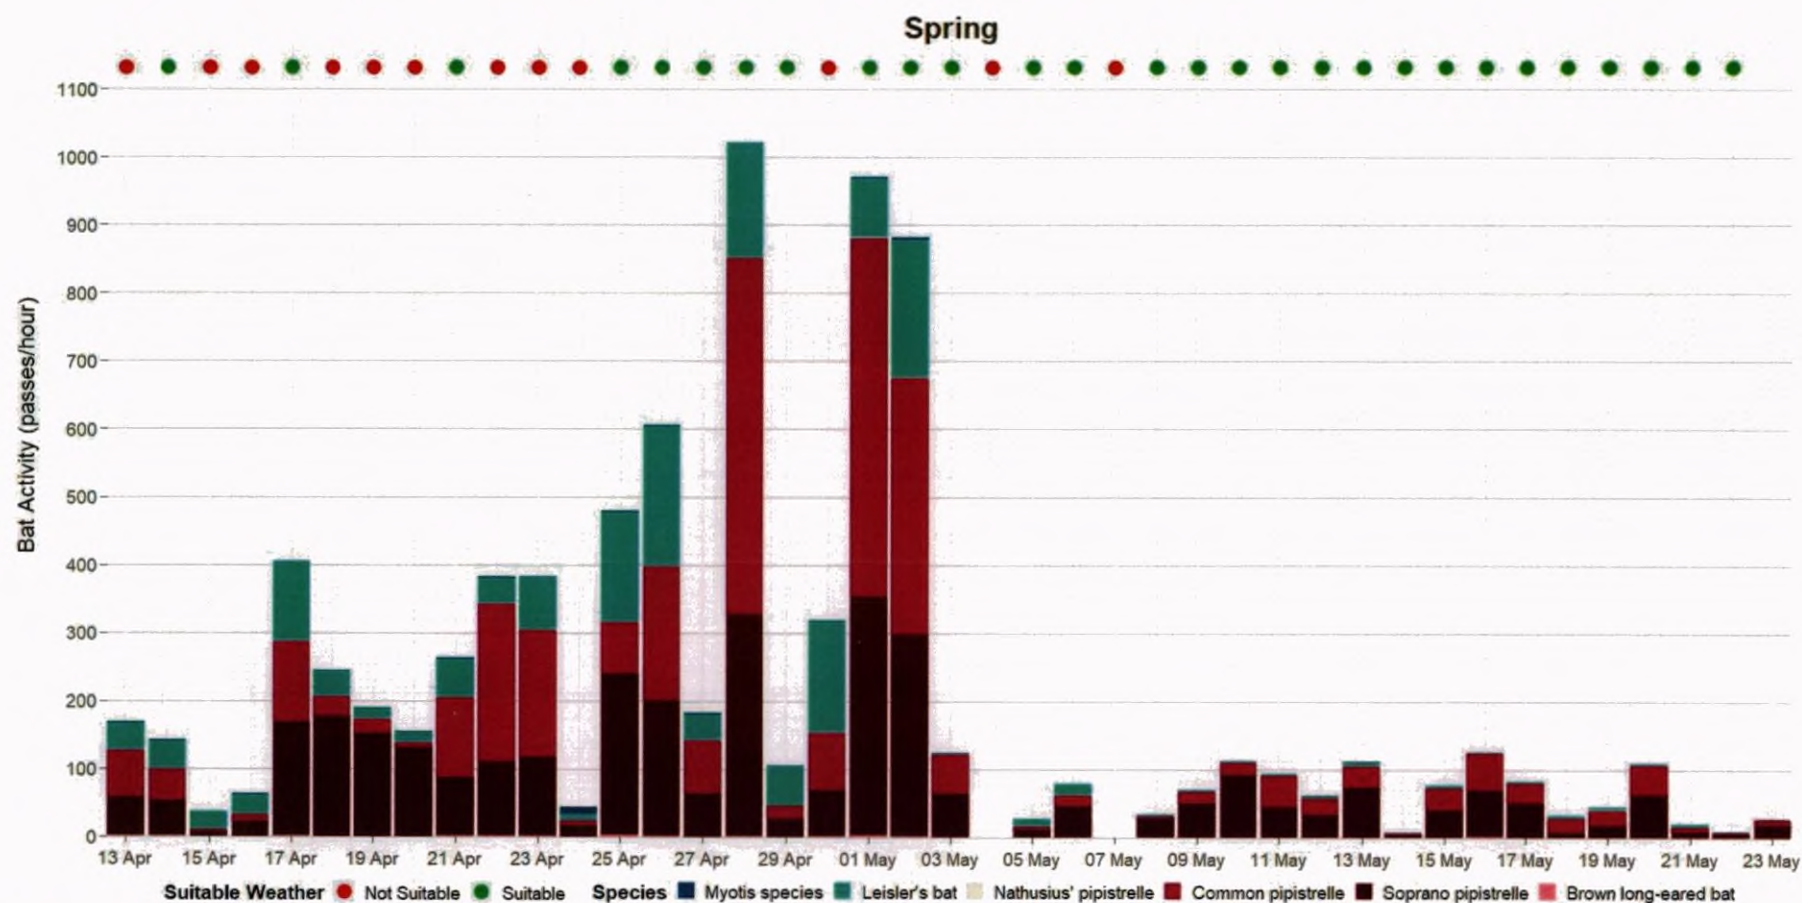


Plate 4-30 Bat Activity for Each Night in the Spring Survey Period.

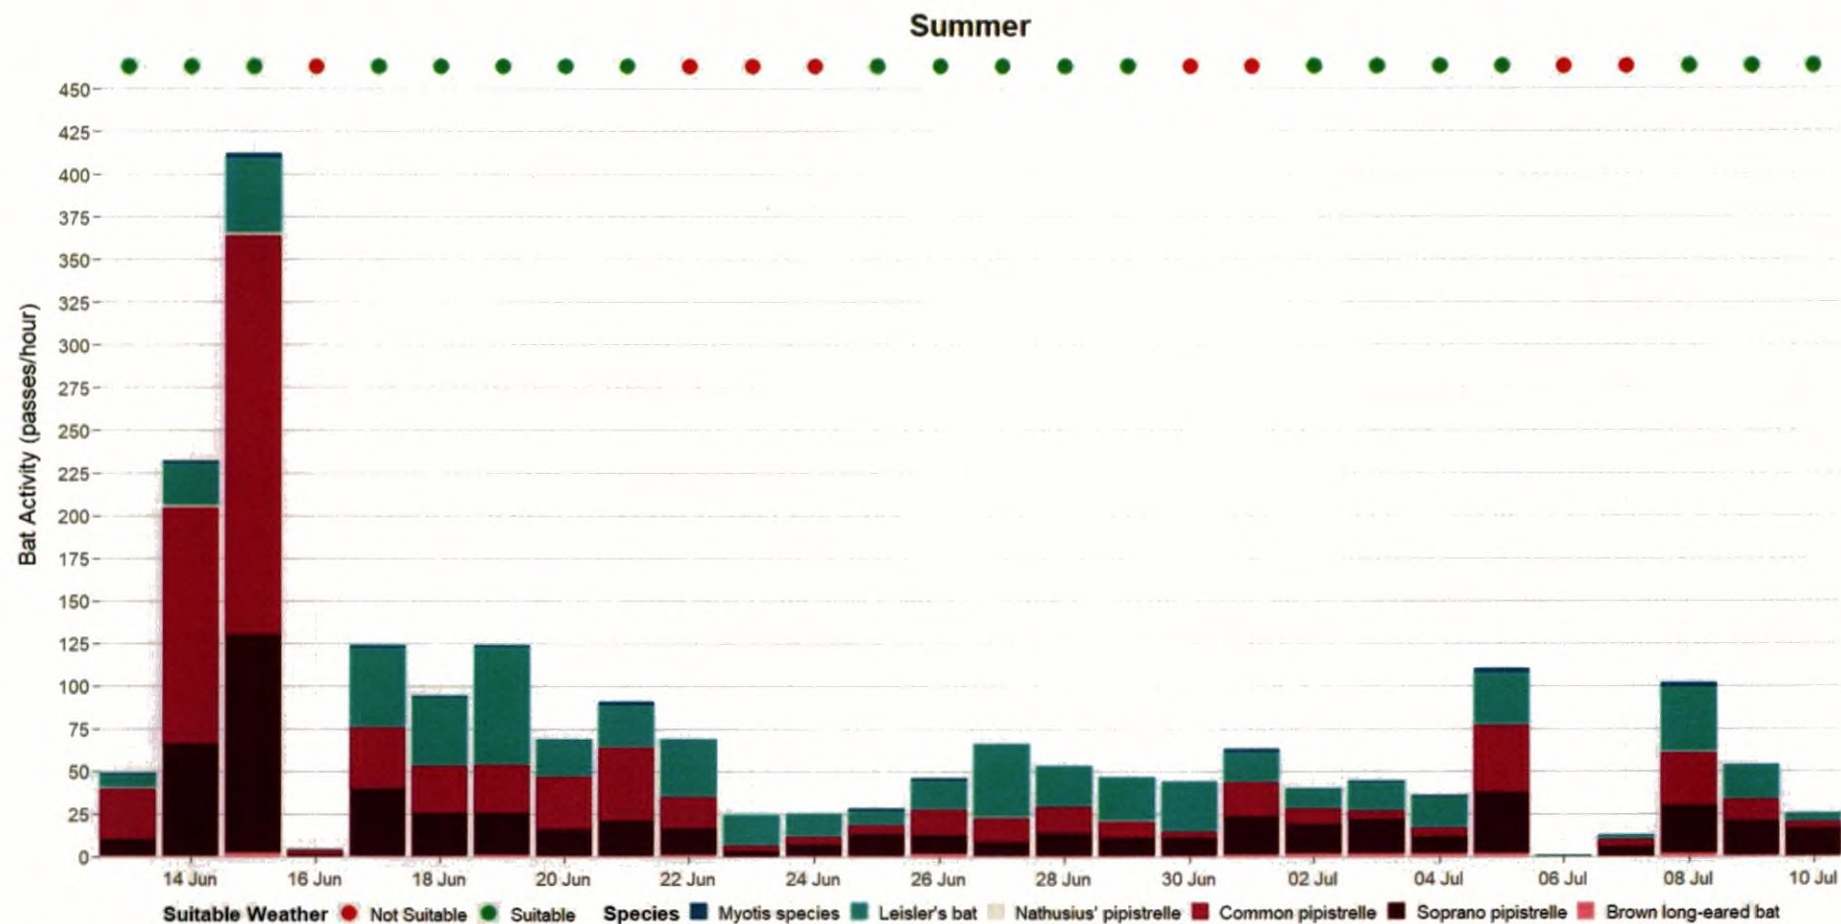


Plate 4-31 Bat Activity for Each Night in the Summer Survey Period.

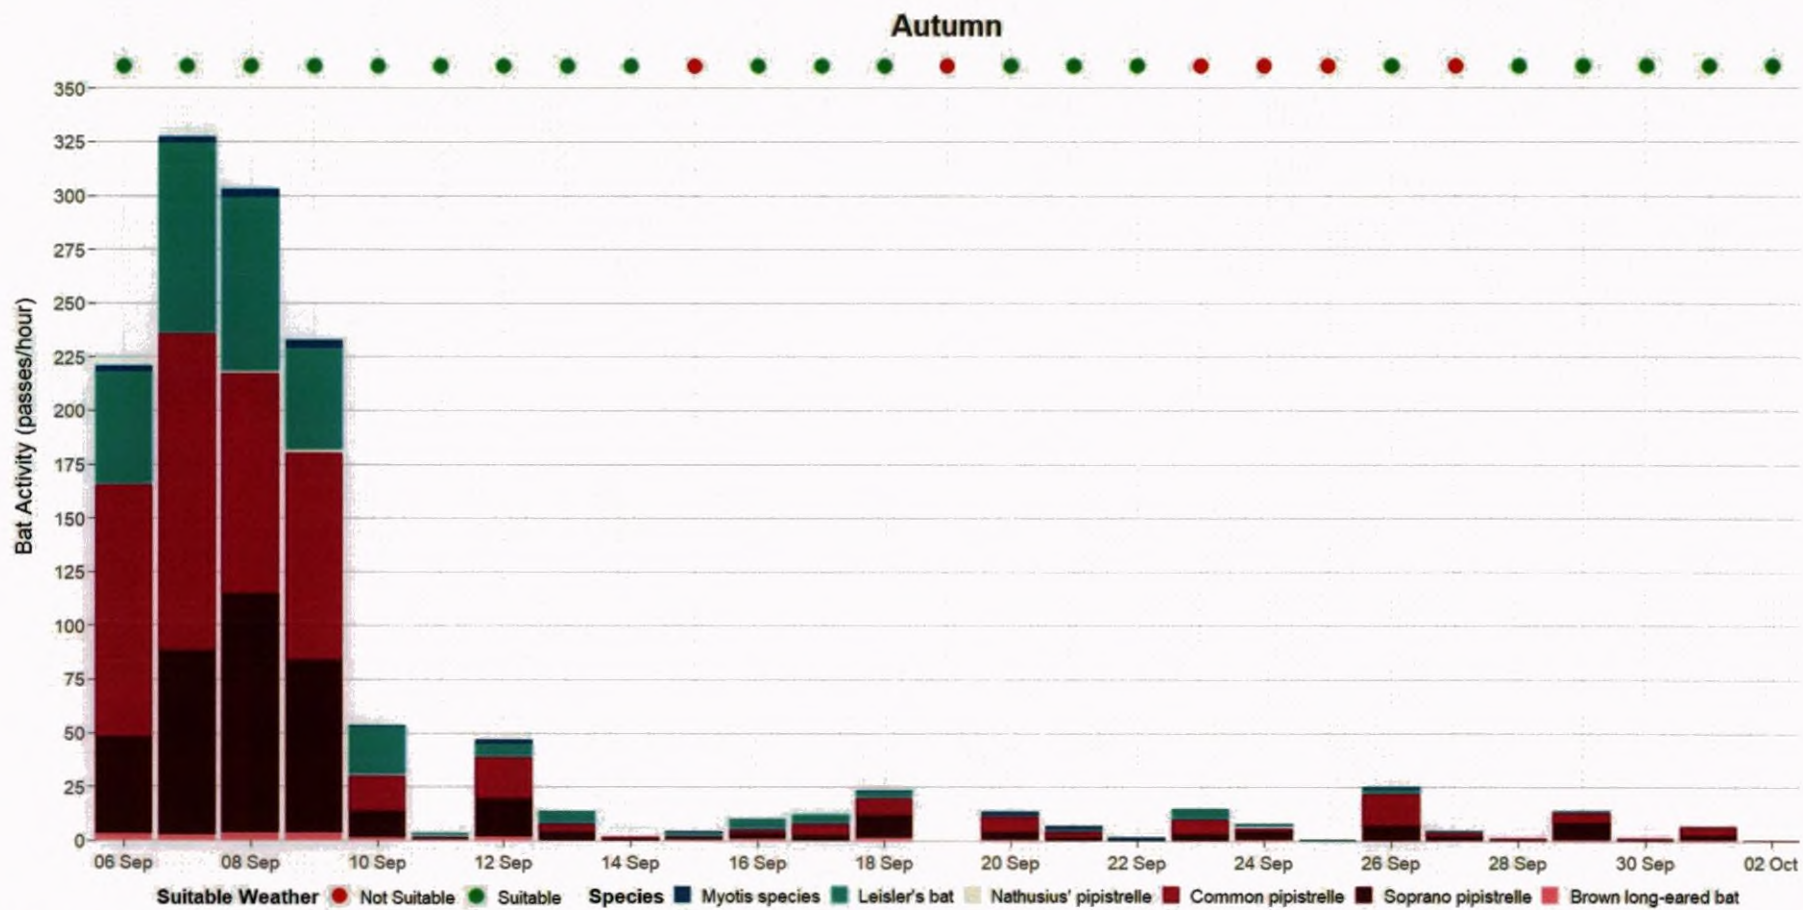


Plate 4-32 Bat Activity for Each Night in the Autumn Survey Period.

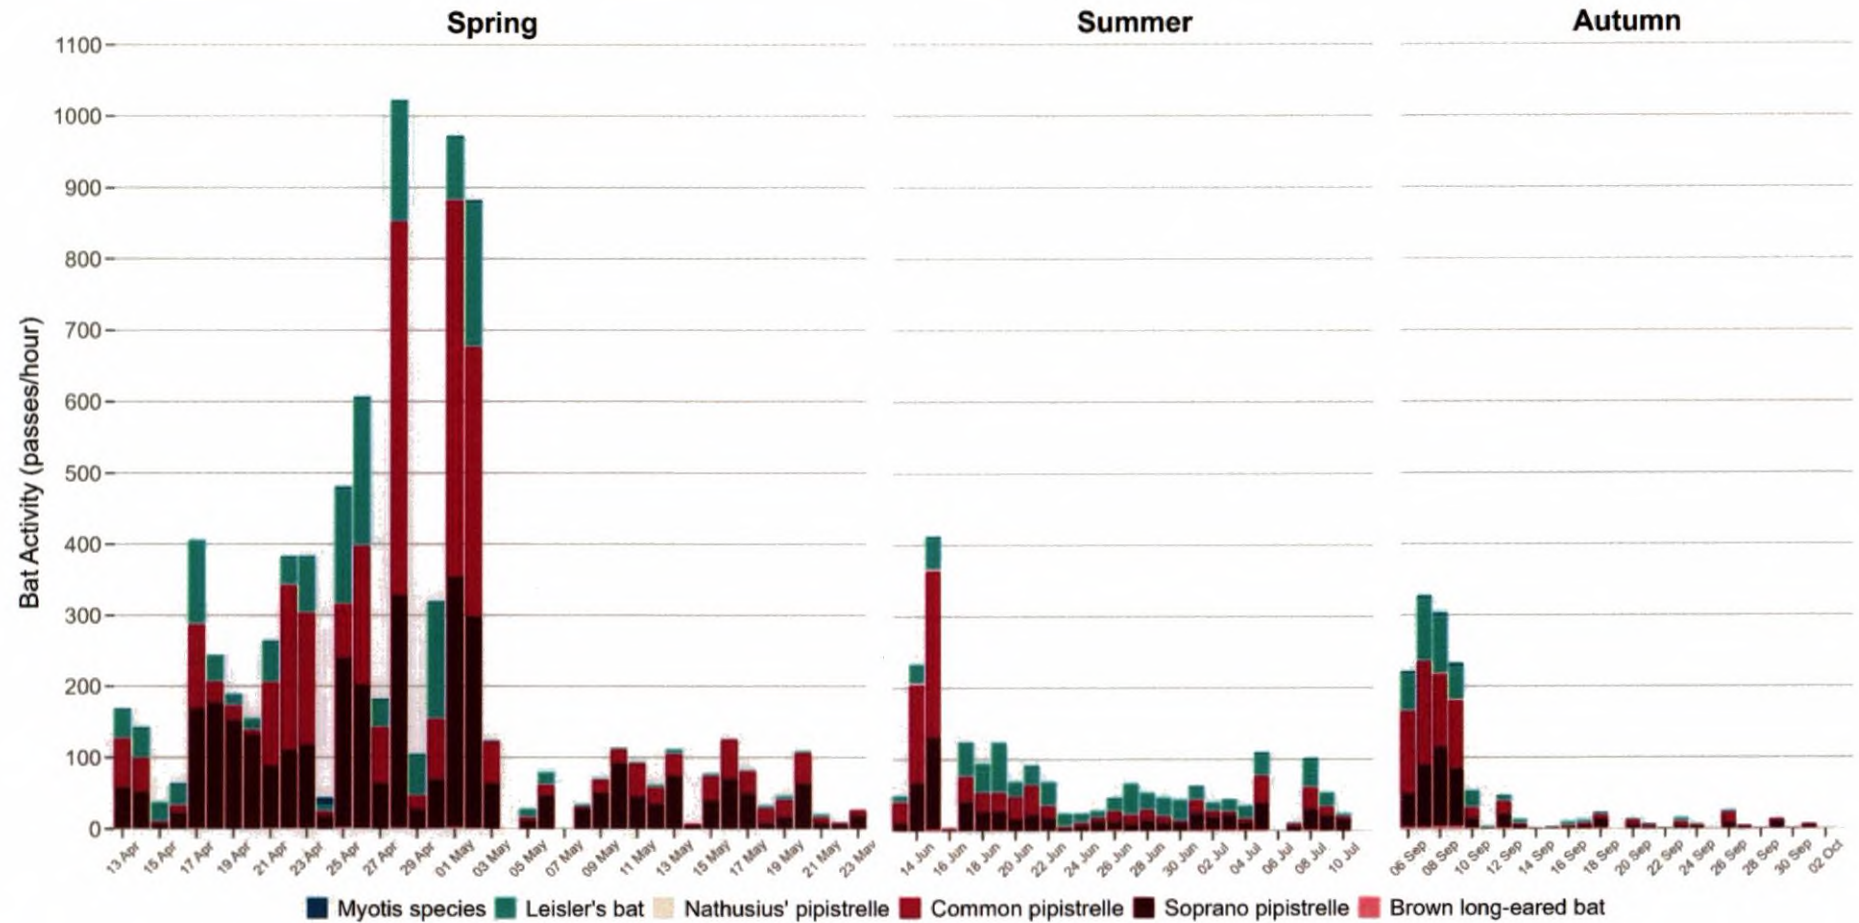


Plate 4-33 Bat activity for each night surveyed in 2023.

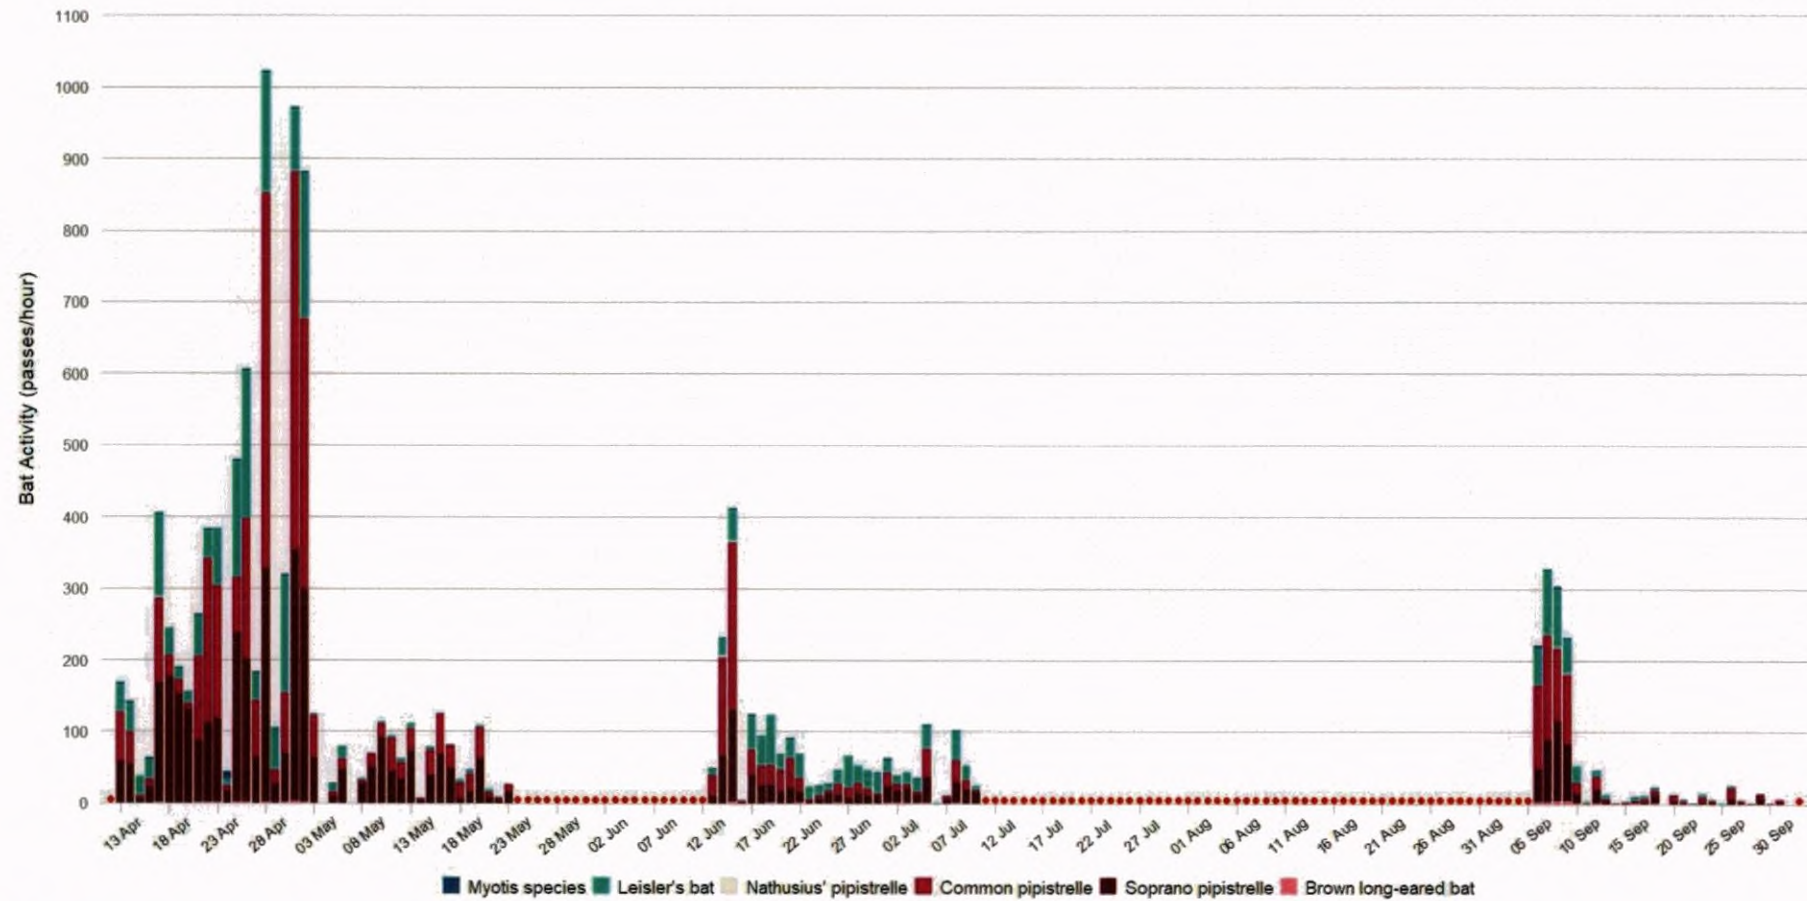


Plate 4-34 Nightly Bat Activity with Unsurveyed Nights Indicated with Red Dots.

5. DISCUSSION

5.1 Assessment of Bat Activity Levels

Ballywater Wind Farm site consists of predominantly agricultural lands which do not provide significant suitable roosting, commuting and foraging habitat for bats. While these habitats are not considered to provide high-quality habitat for bat species, habitats adjacent to and surrounding the site provide a mosaic of diverse habitat features such as water bodies, woodland and marsh which are likely to attract bats to the site.

The highest overall bat activity (looking at median and maximum activity for each species) was recorded at D06 (corresponding to turbine T16), with other detectors with high median bat activity being D01 (corresponding to turbine T22), D02 (corresponding to turbine T24), D04 (corresponding to turbine T20), and D09 (corresponding to turbine T12).

Details on activity assessment per detector are presented below. Table 5-1 shows the results of the site-level assessment. Activity was assessed as Low, Medium or High based on the methodology described in Section 2.2.5. The activity levels identified inform the impact assessment included in Chapter 6 of the EIAR, together with the results of the desktop study, habitat appraisal and roost assessment.

5.1.1 Adapted Site-specific Ranges

Low, Medium and High activity levels were assigned to median and maximum pass rates (bpph) identified during Spring, Summer and Autumn at the detectors deployed across the site as adapted from Mathews *et al.* (2016).

Leisler's bat

Leisler's bat activity was generally *Low* in all seasons, but with *High* activity peaks recorded. Median Leisler's bat activity in Spring was *Low* at all detectors besides D03, D04, D05, D09, D11, and D13 which all recorded *Moderate* median activity. High peak activity was recorded in Spring at all detectors, besides D01 and D07 (these recorded *Moderate* peak activity). Leisler's bat peak activity in Spring was noticeably higher at D03, D04, D05, and D12 when compared to the other detectors. In Summer, median activity for Leisler's bat was *Low* at all detectors besides D09, which recorded *Moderate* median activity. Leisler's bat peak activity was generally *Low* in Summer, with D01 and D06 recording *Moderate* peak activity and D05, D09, and D10 recording *High* peak activity. Median activity was *Low* for Leisler's bat at all detectors in Autumn. D01 and D05 recorded *High* peak Leisler's bat activity in Autumn, and D12 recorded *Low* peak activity, while all others recorded *Moderate* peak activity.

Leisler's bats are considered to be a species at high-risk of collision due to their higher altitude of flying, particularly at the height of wind turbine sweep areas. Ireland is considered a stronghold for the species, which is relatively rare in other areas of Europe: adaptive risk mitigation measures is particularly important for this species.

D01 = T22; D02 = T24; D03 = T18; D04 = T20; D05 = T14; D06 = T16; D07 = T16; D08 = T7; D09 = T12; D10 = T8; D11 = T9; D12 = T3; D13 = T17

Pipistrelle species

Median Common pipistrelle activity was generally *Low* across all seasons, with the only exceptions being D03, D04, and D05 in Spring, with D03 and D04 recording *Moderate* median activity and D05 recording *High* median activity. Peak Common pipistrelle activity was *High* at all detectors in Spring. In Summer, peak Common pipistrelle activity varied, with four detectors (D01, D02, D04, and D09) recording *High* activity, five detectors (D05, D06, D11, D12, and D13) recording *Moderate* peak activity and the remaining four detectors recording *Low* peak activity. Similarly, in the Autumn survey period, peak Common pipistrelle was *High* at five detectors (D01, D02, D05, D09, and D11), *Moderate* at five detectors (D03, D04, D06, D10, D13), and *Low* at the remaining three detectors. Detectors at which the peak Common pipistrelle activity was *High* across all three seasons were D01, D02, and D09. The highest recorded was at D03 in Spring, with one night recording 141.6 Common pipistrelle passes per hour.

A small number of Nathusius' pipistrelle passes was recorded. Median and maximum Nathusius' pipistrelle was low at every detector during every season with two exceptions: D02 recorded *Moderate* maximum activity in Autumn and D04 recorded *High* maximum activity in Summer. While Nathusius' pipistrelle activity was very low within the site, this is outside the known range for the species and thus makes the local population particularly vulnerable.

Woodland Species.

Most *Myotis* spp. activity was *Low* across the site for all seasons. Peak activity at D06 in Spring was the only instance where there was *High* activity recorded for *Myotis* species. In Spring, peak activity was *Moderate* at D01, D02, D07, and D09. In Summer, *Myotis* spp. peak activity was *Moderate* for D01, D08, and D13, and for D02, D06, and D13 in Autumn.

Brown long-eared bat activity was generally *Low* but regular throughout the site. A relatively high peak activity level for this species was recorded at D11 in Spring. *Moderate* peak activity for this species was recorded at D05 and D06 in Spring; at D01, D02, D04, D05, D06, D10, D11, and D13 in Summer; and at D01, D04, D05, D06, D07, D08, D10, D13 in Autumn. The detectors which recorded *Moderate* peak activity across all three survey seasons were D05 and D06, two detectors located near areas of broadleaved woodland.

Myotis spp. bats and brown long-eared bats are not considered to be at high risk of collision with wind turbines, as they tend to commute and forage at low altitudes in proximity of linear features and within woodland environments. The site provides suitable foraging and commuting habitat but has limited roosting potential, limited to the derelict farmhouse, and some broadleaved trees. Activity was higher in areas associated with woodland diversity.

D01 = T22; D02 = T24; D03 = T18; D04 = T20; D05 = T14; D06 = T16; D07 = T16; D08 = T7; D09 = T12; D10 = T8; D11 = 9;
D12 = T3; D13 = T17

Table 5-1 Assessment of bat activity median and maximum levels. Categorised into levels Low, Medium, and High.

Species	Season	Bat activity (bp/h)	D01	D02	D03	D04	D05	D06	D07	D08	D09	D10	D11	D12	D13
Myotis sp.	Spring	Median	0.3	0.2	0.1	0.0	0.0	0.2	0.4	0.1	0.1	0.0	0.1	0.0	0.1
		Maximum	1.0	2.0	0.6	0.3	0.4	3.6	1.3	0.3	1.3	0.5	0.4	0.6	0.8
	Summer	Median	0.0	0.0	0.0	0.1	0.0	0.1	0.0	0.0	0.0	0.0	0.0	0.0	0.0
		Maximum	1.0	0.4	0.3	0.5	0.1	0.8	0.4	1.5	0.4	0.4	0.4	0.3	0.9
	Autumn	Median	0.1	0.3	0.0	0.0	0.0	0.1	0.2	0.0	0.0	0.1	0.1	0.1	0.2
		Maximum	0.4	1.8	0.6	0.4	0.2	1.1	0.4	0.2	0.6	0.5	0.3	0.4	1.1
Leisler's bat	Spring	Median	2.3	2.9	4.3	4.7	7.6	2.8	1.7	1.5	4.0	1.8	3.6	2.9	5.2
		Maximum	7.8	14.7	52.7	47.3	49.5	17.5	5.9	21.9	15.0	23.5	15.1	40.5	24.0
	Summer	Median	0.9	0.6	0.6	0.6	1.7	1.2	0.9	1.1	5.3	2.7	0.7	0.7	1.8
		Maximum	7.1	2.0	1.8	2.8	12.4	3.6	3.1	2.9	19.0	25.5	3.1	3.3	8.2
	Autumn	Median	1.2	0.5	0.4	0.2	0.3	0.5	0.7	0.3	0.6	0.3	0.4	0.1	0.5
		Maximum	26.0	6.6	4.6	5.9	15.9	7.5	4.1	3.6	9.1	9.0	6.7	3.4	5.9
Nathusius' pipistrelle	Spring	Median	0.0	0.0	0.0	0.0	0.0	0.0	0.0	0.0	0.0	0.0	0.0	0.0	0.0
		Maximum	0.0	0.1	0.1	0.2	0.1	0.2	0.1	0.0	0.1	0.0	0.2	0.0	0.0
	Summer	Median	0.0	0.0	0.0	0.0	0.0	0.0	0.0	0.0	0.0	0.0	0.0	0.0	0.0
		Maximum	0.3	0.1	0.1	1.8	0.3	0.0	0.1	0.0	0.0	0.0	0.0	0.0	0.0
	Autumn	Median	0.0	0.0	0.0	0.0	0.0	0.0	0.0	0.0	0.0	0.0	0.0	0.0	0.0
		Maximum	0.1	1.0	0.4	0.1	0.1	0.1	0.4	0.3	0.4	0.3	0.0	0.1	0.2
Common pipistrelle	Spring	Median	2.1	2.1	12.7	6.1	1.2	18.3	4.0	2.7	4.7	1.9	3.2	1.8	3.2
		Maximum	23.9	17.1	141.6	87.8	30.1	65.5	80.3	37.2	51.2	19.9	44.9	57.5	32.5
	Summer	Median	2.3	0.6	0.4	0.5	0.4	0.5	0.7	0.5	2.7	0.3	1.4	0.4	0.9
		Maximum	70.3	49.8	4.9	55.9	8.6	14.2	2.2	4.3	18.1	2.4	6.8	7.4	5.7
	Autumn	Median	1.3	2.9	0.1	0.1	0.3	0.5	0.2	0.1	2.7	0.3	0.4	0.3	1.1
		Maximum	22.1	36.8	6.1	8.1	24.3	13.0	4.0	4.6	28.4	5.9	28.8	3.1	6.5
Soprano pipistrelle	Spring	Median	4.8	5.1	4.3	1.4	1.6	29.6	4.1	2.0	6.5	1.3	2.5	2.0	4.3
		Maximum	66.6	63.0	15.6	11.3	24.9	149.1	21.4	24.1	72.0	24.5	27.3	22.8	46.4
	Summer	Median	1.9	1.2	0.1	0.4	0.1	0.6	0.4	0.4	4.2	0.4	0.4	0.2	1.0
		Maximum	26.8	44.8	2.5	30.9	1.1	4.8	1.8	3.7	15.0	1.5	2.5	2.4	3.2
	Autumn	Median	0.6	2.6	0.2	0.3	0.3	1.1	0.3	0.4	2.2	0.5	0.3	0.2	1.2
		Maximum	35.0	8.4	2.1	4.6	1.8	29.2	2.6	4.0	20.9	4.5	3.8	3.0	5.1
Brown long-eared bat	Spring	Median	0.0	0.0	0.0	0.0	0.1	0.0	0.0	0.0	0.0	0.0	0.1	0.0	0.0
		Maximum	0.2	0.2	0.2	0.1	0.4	0.4	0.2	0.1	0.3	0.2	1.6	0.2	0.3
	Summer	Median	0.0	0.0	0.0	0.0	0.0	0.1	0.0	0.0	0.0	0.0	0.0	0.0	0.0
		Maximum	0.4	0.7	0.3	0.4	0.7	0.8	0.3	0.1	0.3	0.4	0.4	0.1	0.5
	Autumn	Median	0.1	0.1	0.0	0.0	0.0	0.2	0.1	0.0	0.1	0.0	0.0	0.0	0.1
		Maximum	0.8	0.3	0.1	0.4	0.5	1.0	0.6	0.6	0.3	0.5	0.2	0.3	0.6

D01 = T22; D02 = T24; D03 = T18; D04 = T20; D05 = T14; D06 = T16; D07 = T16; D08 = T7; D09 = T12; D10 = T8; D11 = 9; D12 = T3; D13 = T17

5.2

Importance of Bat Population Recorded at the Site

Ecological evaluation within this section follows a methodology that is set out in Chapter three of the 'Guidelines for Assessment of Ecological Impacts of National Roads Schemes' (NRA, 2009).

All bat species in Ireland are protected under the Bonn Convention (1992), Bern Convention (1982) and the EU Habitats Directive (92/43/EEC). Additionally, in Ireland bat species are afforded further protection under the Birds and Natural Habitats Regulations (2011) and the Wildlife Acts 1976, as amended. No active bat roosts were confirmed within the footprint of the Site. Bats as an Ecological Receptor have been assigned **Local Importance (Higher value)** on the basis that the habitats within the site are utilized by a regularly occurring bat population of Local Importance.

6. RISK AND IMPACT ASSESSMENT

This risk and impact assessment has been undertaken in accordance with NatureScot Guidance. As per the NatureScot Guidance, wind farms present four potential risks to bats: Collision mortality, barotrauma and other injuries:

- Loss or damage to commuting and foraging habitat
- Loss of, or damage to, roosts
- Displacement of individuals or populations

For each of these four risks, the detailed knowledge of bat distribution and activity within the EIAR Study Area has been utilized to predict the potential effects of the wind farm on bats.

6.1 Collision Mortality

6.1.1 Assessment of Site-Risk

The likely impact of a proposed development on bats is related to site-based risk factors, including habitat and development features. The site risk assessment, as per Table 3a of the NatureScot guidance, is provided in Table 6-1 below.

Table 6-1 Site-risk Level Determination for the Proposed Development Site (Adapted from NatureScot 2021).

Criteria	Site-specific Evaluation	Site Assessment
Habitat Risk	The habitats within the site provide potential suitable foraging habitat for bats and is connected to the wider landscape by blocks of woodland, rivers and mature hedgerows. However, it does not provide an extensive and diverse habitat mosaic of high quality for foraging bats or meet any of the criteria of a high-risk site as set out in Table 3a of NatureScot, 2021.	Moderate
Project Size	Following the criteria set out in NatureScot, 2021 the project is of Medium scale as it consists of 21 no. turbines, with turbine heights of 99 metres. There are no other wind energy developments within 5km.	Medium
Site Risk Assessment		Medium Site Risk (3)

The Site is located in an area of predominantly agricultural grassland and arable crops with areas of buildings and artificial surfaces, treelines, marshes, sand dunes, and small areas of woodland, and scrub. As per table 3a of the NatureScot Guidance (2021), it has a *Moderate* habitat risk score. As per Table 3a, the Proposed Development is a Medium project (22 turbines) with no other wind energy developments within 5km.

The cross tabulation of a Medium project on a Moderate risk site results in an overall risk score of **Medium** (NatureScot Table 3a).

6.1.2 Assessment of Collision Risk

The following high-risk species were recorded during the dedicated surveys:

- Leisler's bat,
- Common pipistrelle,
- Soprano pipistrelle,
- Nathusius' pipistrelle

The Overall Risk Assessment for high collision risk species is provided in the sections below. Overall Risk was determined, in accordance with Table 3b of NatureScot guidance (Appendix 3), by a cross-tabulation of the site risk level (i.e. Medium) and Ecobat bat activity outputs for each species. The assessment was carried out for both median and maximum Ecobat activity categories in order to provide insight into typical bat activity (i.e. median values) and activity peaks (i.e. maximum values). NatureScot recommends that the most appropriate activity level (i.e. median or maximum) be utilised to determine the overall risk assessment for a species.

As per NatureScot guidance there is no requirement to complete an Overall Risk Assessment for low-risk species. During the extensive suite of surveys undertaken that following low risk species were recorded:

- *Myotis* sp.,
- Brown long-eared bat.

Overall activity levels were low for the above species; therefore, no significant collision related effects are anticipated.

6.1.2.1 Leisler's bat

This site is within the current range of the Leisler's bat (NPWS, 2019). Leisler's bats are classed as a rarer species of a high population risk which have a high collision risk (Plate 3-2). Leisler's bats were recorded during activity surveys across the Site.

When assessed in the context of the identified site risk and in line with Table 3b (SNH, 2019), typical activity for Leisler's bat was found to be **Low-moderate** in Spring and **Low** for Summer and Autumn in 2023. Peak activity levels were **High** in Spring, **Low-moderate** in Summer, and **Moderate-high** in Autumn for Leisler's bat (See Table 5-2 below). Overall activity risk for Leisler's bat at typical activity levels in 2023 was found to be **Medium** in Spring and **Low** in Summer and Autumn. Peak activity risk assessments for Leisler's bat were **High** for Spring and **Medium** for Summer and Autumn (See Table 6-2 below).

Based on site visit and survey data, including driven transects, it is determined that the Typical Activity (i.e. Median) is reflective of the nature of the site, which is mainly agricultural lands and artificial surfaces, with low levels of bat activity recorded during the driven transects undertaken.

Thus, there is a **Low** overall risk level assigned to the local population of Leisler's bat.

Table 6-2 Leisler's Bat - Overall Risk Assessment

Survey Period	Site Risk	Typical Activity (Median)	Typical Risk Assessment (as per Table 3b SNH 2019)	Activity Peaks (Maximum)	Peak Risk Assessment (as per Table 3b SNH 2019)
Spring	Medium (3)	Low-moderate (2)	Typical Risk is Medium (6)	High (5)	Peak Risk is High (15)
Summer		Low (1)	Typical Risk is Low (3)	Low-moderate (2)	Peak Risk is Medium (6)
Autumn		Low (1)	Typical Risk is Low (3)	Moderate-high (4)	Peak Risk is Medium (12)

6.1.2.2 Soprano pipistrelle

This site is within the current range of the Soprano pipistrelle bat (NPWS, 2019). Soprano pipistrelles are classed as a common species of a medium population risk which have a high potential collision risk (Plate 3-2). Soprano pipistrelles were recorded during activity surveys across the Site.

When assessed in the context of the identified site risk and in line with Table 3b (SNH, 2019), overall activity risk for Soprano pipistrelle in 2023 was found to be **Medium** at moderate typical activity levels in Spring and **Low** in Summer and Autumn. Peak activity levels were **High** in Spring and **Low-moderate** in Summer and Autumn for Soprano pipistrelle, resulting in a peak risk assessment of **High** for Spring and **Medium** for Summer and Autumn (See Table 6-3 below).

Based on site visit and survey data, including driven transects, it is determined that the Typical Activity (i.e. Median) is reflective of the nature of the site for Summer and Autumn, which is mainly agricultural lands and artificial surfaces, with low levels of bat activity recorded during the driven transects undertaken in these survey periods. However, the data observed during the driven transect in Spring implies the activity levels for Soprano pipistrelles to be more aligned with a **Moderate-high** activity classification.

Thus, there is **Medium** collision risk level assigned to the local population of Soprano pipistrelle in Spring, and a **Low** collision risk level assigned to the population in Summer and Autumn.

Table 6-3 Soprano Pipistrelle - Overall Risk Assessment

Survey Period	Site Risk	Typical Activity (Median)	Typical Risk Assessment (as per Table 3b SNH 2019)	Activity Peaks (Maximum)	Peak Risk Assessment (as per Table 3b SNH 2019)
Spring	Medium (3)	Low-Moderate (2)	Typical Risk is Medium (6)	High (5)	Peak Risk is High (15)
Summer		Low (1)	Typical Risk is Low (3)	Low-moderate (2)	Peak Risk is Medium (6)
Autumn		Low (1)	Typical Risk is Low (3)	Low-moderate (2)	Peak Risk is Medium (6)

Detector locations with High median Soprano pipistrelle activity levels

A summary of bat activity results, as shown in **Appendix 3** provides key metrics for Soprano pipistrelle recorded, per detector, per survey period. Detector D06 registered High median Soprano pipistrelle activity levels in Spring. This detector corresponds to turbine T16. No other detectors recorded High levels of median Soprano pipistrelle activity across any other season. Given that high median activity levels were recorded near turbine T16, an adaptive monitoring and mitigation strategy has been devised for the Proposed Development in line with the case study example provided in Appendix 5 of the NatureScot Guidance. Further details on proposed curtailment can be found in section 7 below.

6.1.2.3 Common pipistrelle

This site is within the current range of the Common pipistrelle bat (NPWS, 2019). Common pipistrelle are classed as a common species of a medium population risk which have a high collision risk (Plate 3-2). Common pipistrelle were recorded during activity surveys across the Site.

When assessed in the context of the identified site risk and in line with Table 3b (SNH, 2019), overall activity risk for Common pipistrelle in 2023 was found to be **Medium** at typical activity levels in Spring, and **Low** in Summer and Autumn. Peak activity levels ranged from **Moderate** to **High** across the three

survey seasons for Common pipistrelle (See Table 6-4 below), resulting in peak risk assessments for this local population of **High** in Spring, and **Medium** in Summer and Autumn.

Based on site visit and survey data, including driven transects, it is determined that the Typical Activity (i.e. Median) is reflective of the nature of the site, which is mainly agricultural lands and artificial surfaces, with low levels of bat activity recorded during the walked transects undertaken.

Thus, there is **Medium** collision risk level assigned to the local population of Common pipistrelle in Spring, and a **Low** overall risk level assigned to the local population of Common pipistrelle in Summer and Autumn.

Table 6-4 Common Pipistrelle - Overall Risk Assessment

Survey Period	Site Risk	Typical Activity (Median)	Typical Risk Assessment (as per Table 3b SNH 2019)	Activity Peaks (Maximum)	Peak Risk Assessment (as per Table 3b SNH 2019)
Spring	Medium (3)	Low-moderate (2)	Typical Risk is Medium (6)	High (5)	Peak Risk is High (15)
Summer		Low (1)	Typical Risk is Low (3)	Moderate (3)	Peak Risk is Medium (9)
Autumn		Low (1)	Typical Risk is Low (3)	Moderate-high (4)	Peak Risk is Medium (12)

Detector locations with High median Common pipistrelle activity levels

A summary of bat activity results, as shown in **Appendix 3**, provides key metrics for Common pipistrelle recorded, per detector, per survey period. Detector D06 registered **High** median Common pipistrelle activity levels in Spring. This detector corresponds to turbine T16. No other detectors recorded High levels of median Common pipistrelle activity across any other season. Given that high median activity levels were recorded near turbine T16, an adaptive monitoring and mitigation strategy has been devised for the Proposed Development in line with the case study example provided in Appendix 5 of the NatureScot Guidance. Further details on proposed curtailment can be found in section 7 below.

6.1.3

Collision Risk Summary

Site-level collision risk for high collision risk bat species was typically **Low**, with Common pipistrelle and Soprano pipistrelle being assigned a **Medium** site level collision risk in Spring. Overall bat activity levels were typical of the nature of the site, which is mainly agricultural lands and artificial surfaces, with small patches of broadleaved woodland.

However, following per detector analysis, detector D06 showed high median activity levels in Spring for Common and Soprano pipistrelle (Table 5-1). Taking a precautionary approach and given the potential for high collision risk was recorded at median activity levels at detector D06 an adaptive monitoring and mitigation strategy has been devised for the Proposed Development, in line with the case study example provided in Appendix 5 of the NatureScot (2021) Guidance and based on the site-specific data. This will involve curtailment during periods with high Common and Soprano pipistrelle activity (i.e. Spring at T16), with simultaneous activity monitoring taking place. Turbines will be curtailed during the weather conditions most suitable for bat activity at the site, see Section 7.1 "Curtailment" below. Proposed curtailment and monitoring is outlined in Section 7 below.

Table 6-5 High Median Bat Activity Per Detector

Survey Period	Nights Recorded	Detector ID	Corresponding Turbine	Median Bat Activity	Median Bat Activity Level	Max Bat Activity	Max Bat Activity Level
SOPRANO PIPISTRELLE							
Spring	42	D06	T16	18.3	High	65.6	High
COMMON PIPISTRELLE							
Spring	42	D06	T16	29.6	High	149.1	High

6.1.3.1 Dog-led Collision Monitoring Results

Dog-led collision monitoring surveys were conducted to monitor any potential bat related fatalities at the site, and to provide an estimate of potential turbine collision related mortality associated with the Proposed Development.

Surveys were undertaken between October 2023 and September 2024 and included carcass searches, searcher efficiency trials and scavenger activity trials. Throughout the surveys, ten bat carcasses were identified. Details of these bat records are shown below in Table 6-6. Further details can be found in Appendix 6-7, Carcass Search Report. Further details and mitigation recommendations based on the carcass search results can be found in Chapter 6 of the EIAR.

Table 6-6 Bat carcasses found during carcass searches performed since October 2023.

Turbine	Date	Species	Distance from Turbine (m)
T14	8th May 2024	<i>Pipistrellus pipistrellus</i>	25
T9	11th June 2024	<i>Pipistrellus pipistrellus</i>	15
T24	17th July 2024	<i>Pipistrellus pipistrellus</i>	21
T23	7th August 2024	<i>Nyctalus leisleri</i>	37
T7	3rd September 2024	<i>Pipistrellus spp.</i>	57
T9	4th September 2024	<i>Pipistrellus pygmaeus</i>	30
T18	4th September 2024	<i>Pipistrellus pygmaeus</i>	17
T15	4th September 2024	<i>Pipistrellus spp.</i>	18
T23	5th September 2024	<i>Pipistrellus spp.</i>	22
T23	5th September 2024	<i>Pipistrellus pygmaeus</i>	21

6.2 Loss or Damage to Commuting and Foraging Habitat

The Proposed Development consists of existing wind farm infrastructure. No change in habitats within the site is anticipated as a result of the extension of life application. Given the extensive area of habitat

that will remain undisturbed throughout the site, no significant effects with regard to loss of commuting and foraging habitat are anticipated.

6.3 **Loss of, or Damage to Roosts**

The Proposed Development consists of existing wind farm infrastructure. No change in habitats within the site is anticipated as a result of the extension of life application. No potential for significant effect with regard to the loss of, or damage to, roosting habitat as a result of the Proposed Development.

6.4 **Displacement of Individuals or Populations**

The Site is an operational windfarm predominantly located in agricultural lands. There will be no net loss of linear landscape features for commuting and foraging bats and there will be no loss of any roosting site of ecological significance. The habitats on the site will remain suitable for bats and no displacement of individuals or populations is anticipated as a result of the continued operation.

7. **BEST PRACTICE AND MITIGATION MEASURES**

This section describes the best practice and site-specific mitigation measures that are in place to avoid and reduce the potential for significant effects on local bat populations.

7.1 **Standard Best Practice Measures**

7.1.1 **Noise Restrictions**

The extension of life planning application for Ballywater Wind Farm will not result in any changes to the infrastructure. Existing agricultural practices within the site will continue. No change in existing noise levels are anticipated as a result of the Wind Farm Activities and farming practises taking place.

7.1.2 **Lighting Restrictions**

No additional artificial lighting is proposed as part of the Proposed Development. Therefore, no significant effects on bats is anticipated. Should lighting be required in future within the site, the lighting shall be designed in accordance with the Institute of Lighting Professionals Guidance Note 08/23 Bats and artificial lighting at night and Dark Sky Ireland Lighting Recommendations.

No significant effects of lighting on bats are anticipated; however, if in the course of this monitoring, any potential for significant effects on bats is identified, specific measures will be implemented to avoid any such impacts.

7.1.3 **Blade Feathering**

NIEA Guidelines also recommend that, in addition to buffers applied to habitat features, all wind turbines are subject to 'feathering' of turbine blades when wind speeds are below the cut-in speed of the subject turbine. This means that the turbine blades are pitched at 90 degrees or parallel to the wind to reduce their rotation speed to below two revolutions per minute while idling. This measure has been shown to significantly reduce bat fatalities (by up to 50%) in some studies (NIEA, 2021).

In accordance with NIEA Guidelines, blade feathering will be implemented as a standard across all proposed turbines when wind speeds are below the cut-in speed of the turbine.

7.2

Bat Mitigation and Monitoring Plan

Overall risk levels for high collision risk bat species ranged from **Low** to **Medium**. This risk level is reflective of the nature of the site, which is mainly agricultural grasslands and arable crops, with areas of buildings and artificial surfaces, marshes, sand dunes, scrub, woodland, and treelines, with low to moderate levels of bat activity recorded during the walked and driven transects undertaken.

However, taking a precautionary approach and given that high collision risk was recorded at median and peak activity levels, an adaptive monitoring and mitigation strategy has been devised for the Proposed Development in line with the case study example provided in Appendix 5 of the NatureScot (2021) Guidance and based on the site-specific data.

7.2.1

Curtailment

Curtailment involves raising the cut-in speed with associated loss of power generation in combination with reducing the blade rotation (blade feathering) below the cut-in speed.

Overall risk levels for high collision risk bat species ranged from **Low** to **Medium**. This risk level is reflective of the nature of the site, which is mainly agricultural grasslands and arable crops, with areas of buildings and artificial surfaces, marshes, sand dunes, scrub, woodland, and treelines, with low to moderate levels of bat activity recorded during the walked and driven transects undertaken.

However, following per detector Ecobat analysis, detector D06 (i.e. Turbine 16), recorded high median activity levels in Spring (Table 5-1). Taking a precautionary approach and given the potential for high collision risk was recorded at median activity levels at this detector, an adaptive monitoring and mitigation strategy has been devised for the Proposed Development. The strategy is in line with the case study example provided in Appendix 5 of the NatureScot Guidance and has been informed by the extensive suite of site-specific survey data. Curtailment will be implemented during periods with high median bat activity (i.e. Spring at T16), with simultaneous activity monitoring taking place. Turbines will be curtailed during the weather conditions most suitable for bat activity at the site.

Recent research used to inform NatureScot guidance has found that 90% of all bat activity can occur on sites when temperature exceeded 11.5°C and windspeed was below 5m/s. In addition, the bat activity is generally recorded 30 minutes after sunset and 40 minutes prior to sunrise. These conditions are largely consistent with the high seasonal activity peaks recorded at the Proposed Development site. Therefore, a software module will be programmed into the SCADA system controlling the turbines to curtail turbines when all these criteria are met. Curtailment is achieved by opening the blade pitch into the fully-feathered position, which reduces blade rotation speed to <1rpm.

The effectiveness of curtailment will be monitored in order to determine (a) whether it is working effectively (i.e. whether bat mortality is detected, thereby confirming its effectiveness), and (b) whether the curtailment regime can be refined such that turbine down-time can be minimised whilst ensuring that it remains effective at preventing casualties.

A summary of the proposed seasonal curtailment is provided in Table 7-1 below.

Table 7-1 Turbine Specific Curtailment Strategy for High-risk Species.

Turbine No.	Proposed Curtailment Period		
	Spring (April to May)	Summer (June to mid-August)	Autumn (mid-August to October)
Turbine 16	Yes	No	No

7.2.2

Operational Monitoring

To continually assess the effects of the ongoing Wind Farm site activities on bat activity, at least 3 years of post-consent monitoring is proposed. Post-consent monitoring will include static detector surveys, manual activity surveys and corpse searching to record any bat fatalities resulting from collision.

The results of post-consent monitoring will be utilised to assess any potential changes in bat activity patterns and to monitor the implementation of the mitigation and curtailment strategy. At the end of each year, the efficacy of the mitigation and curtailment monitoring plan will be reviewed, and any identified efficiencies incorporated into the programme. This approach allows for an evidence-based review of the potential for bat fatalities at the Site, and to ensure that the necessary measures are implemented for the protection of bat species locally. The effectiveness of any mitigation/curtailment needs to be monitored in order to determine (a) whether it is working effectively (i.e. the level of bat mortality is incidental), and (b) whether the curtailment regime can be refined such that turbine down-time can be minimised whilst ensuring that it remains effective at preventing casualties.

The below subsections provide additional detail on the proposed survey effort, timing, and mitigation/curtailment.

Monitoring Year 1

Bat activity surveys

The post-construction surveys will be carried out as per the pre-construction survey effort. Static monitoring will take place at each turbine during the bat activity season (between April and October) (NatureScot, 2021, NIEA, 2021). Full spectrum recording detectors will be utilised for the same duration as during pre-application surveys and at the same density (NatureScot, 2021). As described in Section 3.5 above, the assessment of bat activity levels will include the use of 'Ecobat' (or similar alternative), a web-based interface, allowing uploaded activity data to be contrasted with a comparable reference range, allowing objective and robust interpretation. Walked survey transects will also be conducted.

Key weather parameters and other factors that are known to influence collision risk will be monitored and shall include:

- Windspeed in m/s (measured at nacelle height)
- Temperature (°C)
- Precipitation (mm/hr)

Carcass searches

Carcass searches, to monitor and record bat fatalities, shall be conducted at each turbine in accordance with NIEA Guidance. This shall include searcher efficiency trials and an assessment of scavenger removal rates to determine the appropriate correction factor to be applied in relation to determining an

accurate estimate of collision mortality. Surveys should cover all activity seasons and the use of a trained dog detection team will be carried out to ensure maximum efficiency.

Monitoring Years 2 & 3

Monitoring surveys shall continue in Year 2 and 3, and where a curtailment requirement has been identified, the success of the curtailment strategy shall be assessed in line with the baseline data collected in the preceding year(s). The performance of any curtailment programme in terms of its ability to respond to the changes in bat abundance based on temperature and wind speed shall be analysed to confirm it is neither significantly over- nor under- curtailment during different periods of bat activity.

At the end of each year, the efficacy of any mitigation/curtailment programme shall be reviewed, and any identified efficiencies incorporated into the programme. The requirement for continued post-consent monitoring will also be considered. Should no bat fatalities be recorded in Year 1, curtailment (where applicable) in Year 2 and Year 3 could be reduced/re-evaluated or removed with monitoring continuing to inform this strategy. A monitoring programme will be submitted to, and agreed with, the relevant planning authority. Any subsequent changes will be agreed with Wexford County Council.

7.3

Residual Impacts

Not Significant Effect

Taking into consideration the sensitive design of the project, the proposed best practice and adaptive mitigation measures; significant residual effects on bats with regard to 1) Collision mortality, barotrauma and other injuries, 2) Loss or damage to commuting and foraging habitat, 3) Loss of, or damage to, roosts and 4) Displacement of individuals or populations are not anticipated.

Cumulative effects

The Proposed Development was considered in combination with other plans, existing and approved projects and planning applications pending a decision, in the surrounding area that could result in cumulative impacts on bats. This included a review of online Planning Registers and served to identify past, present and future plans and projects, their activities and their predicted environmental effects. The plans and projects considered are listed in Chapter 2 of the EIAR: Background of the Proposed Development.

Following the detailed assessment provided in the preceding sections, it is concluded that, the Proposed Development will not result in any residual adverse effects on bats, when considered on its own. Therefore, no potential for the Proposed Development to contribute to any cumulative adverse effects on any bat populations when considered in-combination with other plans and projects.

In the review of the projects that was undertaken, no connection, that could potentially result in additional or cumulative impacts was identified. Neither was any potential for different (new) impacts resulting from the combination of the various projects and plans in association with the Proposed Development.

Taking into consideration the reported residual impacts from other plans and projects in the area and the predicted impacts with the current proposal, no residual cumulative impacts have been identified regarding bats.

8.

CONCLUSION

This report provides a full and comprehensive assessment of the potential for impact on bat populations at the site of the Proposed Development. The surveys and assessment provided in this report are in accordance with NatureScot guidance. Following consideration of the residual effects (post mitigation) it is noted that the Proposed Development will not result in any significant effects on bats.

Provided that the Proposed Development is maintained and operated in accordance with the design, best practice and mitigation that is described within this report, significant effects on bats are not anticipated at any geographic scale.

BIBLIOGRAPHY

- Abbott, I., Aughney, T., Langton, S. and Roche, N. (2015) BATLAS 2020 Pilot Project Report. Bat Conservation Ireland, Virginia, Cavan.
- Amorim, F., Rebelo, H., & Rodrigues, L. (2012). Factors influencing bat activity and mortality at a wind farm in the Mediterranean region. *Acta Chiropterologica*, 14(2), 439-457.
- Andrews, H. (2013) Bat Tree Habitat Key. AEcol, Bridgewater.
- Arnett, E. B. (2006). A preliminary evaluation on the use of dogs to recover bat fatalities at wind energy facilities. *Wildlife Society Bulletin*, 34(5), 1440-1445.
- Arnett, E. B., Baerwald, E. F., Mathews, F., Rodrigues, L., Rodríguez-Durán, A., Rydell, J., ... & Voigt, C. C. (2016). Impacts of wind energy development on bats: a global perspective. In *Bats in the Anthropocene: Conservation of Bats in a Changing World* (pp. 295-323). Springer International Publishing.
- Aughney, T. (2008) An investigation of the impact of development projects on bat populations: Comparing pre- and post-development bat faunas. Irish Bat Monitoring Programme. Bat Conservation Ireland, Virginia, Cavan.
- Aughney, T., Langton, S. and Roche, N. (2011) Brown long-eared bat roost monitoring scheme for the Republic of Ireland: synthesis report 2007-2010. Irish Wildlife Manuals, No.56. National Parks and Wildlife Service, Department of Arts, Heritage and the Gaeltacht, Dublin, Ireland.
- Aughney, T., Langton, S. and Roche, N. (2012) All Ireland Daubenton's Bat Waterway Monitoring Scheme 2006-2011. Irish Wildlife Manuals, No. 61. National Parks and Wildlife Service, Department of Arts, Heritage and the Gaeltacht, Ireland.
- Barataud, M. and Tupinier, Y. Écologie acoustique des chiroptères d'Europe: identification des espèces, étude de leurs habitats et comportements de chasse. Biotope, 2012.
- Baerwald, E. F., D'Amours, G. H., Klug, B. J., & Barclay, R. M. (2008). Barotrauma is a significant cause of bat fatalities at wind turbines. *Current biology*, 18(16), R695-R696.
- Baerwald, E. F., & Barclay, R. M. (2009). Geographic variation in activity and fatality of migratory bats at wind energy facilities. *Journal of Mammalogy*, 90(6), 1341-1349.
- BCI (2012a). Wind Turbine/Wind Farm Development Bat Survey Guidelines, Version 2.8, December 2012. Bat Conservation Ireland, Virginia, Co. Cavan
- BCI (2012b) Bats and Appropriate Assessment Guidelines, Version 1, December 2012. Bat Conservation Ireland, Virginia, Co. Cavan
- Berthoussen, A., Richardson, O.C. and Altringham, J.D. (2014) Bat Conservation: Global evidence for the effects of interventions. Exeter: Pelagic Publishing.
- Carden, R., Aughney T., Kelleher C. and Roche, N. (2010) Irish Bat Monitoring Schemes. BATLAS Republic of Ireland Report for 2008-2009.
- Collins, J. (ed.) (2016) Bat Surveys for Professional Ecologists: Good Practice Guidelines (3rd edn). The Bat Conservation Trust, London.
- Collins, J., and Jones, G. (2009). Differences in bat activity in relation to bat detector height: implications for bat surveys at proposed windfarm sites. *Acta Chiropterologica*, 11(2), 343-350.
- Cryan, Paul M., *et al.* (2014) Behavior of bats at wind turbines. *Proceedings of the National Academy of Sciences* 111.42: 15126-15131.
- EUROBATS (2016) Report of the Intersessional Working Group on Wind Turbines and Bat Populations at 21st Meeting of the Advisory Committee, Zandvoort, the Netherlands, 18 – 20 April 2016.

- Hein, C.D., Gruver, J. and Arnett, E.B. (2013). Relating pre-construction bat activity and post-construction bat fatality to predict risk at wind energy facilities: a synthesis. A report submitted to the National Renewable Energy Laboratory. Bat Conservation International, Austin, TX, USA.
- Hill D., Fasham, M., Tucker P., Shewry, M. and Shaw, P (eds) (2005) *Handbook of Biodiversity Methods: Survey, Evaluation and Monitoring*, 433-449. Cambridge University Press, Cambridge.
- Horn, J.W., Arnett, E.B. and Kunz, T.H. (2008). Behavioral responses of bats to operating wind turbines. *Journal of wildlife management*, 72(1), 123-132.
- Hundt L. (2012) *Bat Surveys: Good Practice Guidelines*, 2nd edition. Bat Conservation Trust ISBN-13: 9781872745985.
- Kelleher, C. and Marnell, F. (2006) *Bat Mitigation Guidelines for Ireland*. Irish Wildlife Manuals, No. 25. National Parks and Wildlife Service, Department of Environment, Heritage and Local Government, Dublin, Ireland.
- Korner-Nievergelt, F., Brinkmann, R., Niemann, I., & Behr, O. (2013). Estimating bat and bird mortality occurring at wind energy turbines from covariates and carcass searches using mixture models. *PloS one*, 8(7), e67997.
- Kunz, Thomas H., Edward B. Arnett, Brian M. Cooper, Wallace P. Erickson, Ronald P. Larkin, Todd Mabee, Michael L. Morrison, M. Dale Strickland, and Joseph M. Szewczak. Assessing impacts of wind-energy development on nocturnally active birds and bats: a guidance document. *Journal of Wildlife Management* 71, no. 8 (2007): 2449-2486.
- Kunz, T.H. and Parsons, S. (2009). *Ecological and Behavioral Methods for the Study of Bats*, 2nd Edition. The Johns Hopkins University Press, USA.
- Mathews, F., Swindells, M., Goodhead, R., August, T. A., Hardman, P., Linton, D. M., and Hosken, D. J. (2013). Effectiveness of search dogs compared with human observers in locating bat carcasses at wind-turbine sites: A blinded randomized trial. *Wildlife Society Bulletin*, 37(1), 34-40.
- Mathews, F., Richardson, S., Lintott, P. and Hosken, D. (2016) *Understanding the risk to European protected species (bats) at onshore wind turbine sites to inform risk management*. Final Report. University of Exeter.
- Mitchell-Jones, A. J. and McLeish, A. P. (2004). *The Bat Worker's Manual*, 3rd Edition. JNCC, Peterborough.
- Mitchell-Jones, A.J. (2004). *Bat Mitigation Guidelines*. English Nature.
- Montgomery, W. I., Provan, J., McCabe, A. M., and Yalden, D. W. (2014). Origin of British and Irish mammals: disparate post-glacial colonisation and species introductions. *Quaternary Science Reviews*, 98, 144-165.
- NIEA, Natural Environment Division (2021). *Guidance on Bat Surveys, Assessment & Mitigation for Onshore Wind Turbine Developments*.
- NRA (2006a) *Best practice guidelines for the conservation of bats in the planning of national road schemes*. National Roads Authority, Dublin, Ireland.
- NRA (2006b) *Guidelines for the treatment of bats during the construction of national road schemes*. National Roads Authority, Dublin, Ireland.
- NatureScot (2021). *Bats and onshore wind turbines: survey, Assessment and mitigation*. Version: August 2021 (updated with minor revisions).
- Natural England (2014). *Bats and onshore wind turbines: interim guidance*. Third Edition TIN051. English Nature.
- Nealon, Ú.C. (2016) *Bats and wind farms in Ireland: An assessment of current practices in surveying and monitoring*. Oral presentation at the 1st Ecology and Evolution Ireland conference, Sligo.
- Northern Ireland Environment Agency (2011) *Bat Survey – Specific Requirements for Wind Farm Proposals*.
- Perrow, M. (Ed.). (2017). *Wildlife and Wind Farms-Conflicts and Solutions*, Pelagic Publishing Ltd.

- Regini, K. (2000) Guidelines for ecological evaluation and impact assessment, *In Practice: Bulletin of the Institute of Ecology and Environmental Management*, 29, 1-7.
- Roche, N., Langton, S. & Aughney T. (2012) Car-based bat monitoring in Ireland 2003-2011. *Irish Wildlife Manuals*, No. 60. National Parks and Wildlife Service, Department of the Arts, Heritage and the Gaeltacht, Ireland.
- Roche, N., T. Aughney, F. Marnell, and M. Lundy (2014). *Irish Bats in the 21st Century*. Bat Conservation Ireland, Virginia, Co. Cavan, Ireland.
- Roche, N., Aughney T. & Langton S. (2015) Lesser Horseshoe bat: population trends and status of its roosting resource. *Irish Wildlife Manuals*, No 85. National Parks and Wildlife Service, Department of Arts, Heritage and the Gaeltacht, Ireland.
- Rodrigues, L., L. Bach, M. J. Dubourg-Savage, B. Karapandža, D. Kovač, T. Kervyn, J. Dekker, A. Kepel, P. Bach, J. Collins, C. Harbusch, K. Park, B. Micevski, and J. Minderman (2015). *Guidelines for consideration of bats in wind farm projects - Revision 2014*. UNEP/EUROBATS Secretariat Bonn, Germany.
- Russ, J. (2012). *British bat calls: a guide to species identification*. Pelagic publishing.
- Rydel, J., Bach, L. Dubourg-Savage, M.-J., Green, M., Rodrigues, L. and Hedenström, A. (2010). Bat mortality at wind turbines in northwestern Europe. *Acta Chiropterologica* 12. 2: 261 – 274.
- Schofield H. (2008). *The Lesser Horseshoe Bat: Conservation Handbook*. The Vincent Wildlife Trust, Ledbury, UK.
- Schuster, E., L. Bulling, and J. Köppel (2015). Consolidating the State of Knowledge: A Synoptical Review of Wind Energy's Wildlife Effects. *Environmental Management* 56:300-331.
- SNH (2019). *Bats and onshore wind turbines: survey, Assessment and mitigation*.
- Wray, S., Wells, D., Long, E. and Mitchell-Jones, T. December (2010). *Valuing Bats in Ecological Impact Assessment*, CIEEM In-Practice.



APPENDIX 1

BAT HABITAT SUITABILITY ASSESSMENT

Bat Survey Report

Appendix 1 – Habitat Suitability Assessment



HABITAT SUITABILITY ASSESSMENT

Guidelines for assessing the potential suitability of a site for bats, based on the presence of habitat features (taken from Collins, 2016)

Suitability	Roosting Habitats	Commuting and Foraging Habitats
Negligible	Negligible habitat features on site likely to be used by roosting bats.	Negligible habitat features on site likely to be used by commuting or foraging bats.
Low	A structure with one or more potential roost sites that could be used by individual bats opportunistically. However, these potential roost sites do not provide enough space, shelter, protection, appropriate conditions¹ and/or suitable surrounding habitat to be used on a regular basis or by larger numbers of bats, i.e. unlikely to be suitable for maternity or hibernation². A tree of sufficient size and age to contain potential roost features but with none seen from the ground or features seen with only very limited roosting potential³.	Habitat that could be used by small numbers of commuting bats such as a gappy hedgerow or unvegetated stream, but isolated, i.e. not very well connected to the surrounding landscape by other habitats. Suitable, but isolated habitat that could be used by small numbers of foraging bats such as a lone tree (not in a parkland situation) or a patch of scrub.
Moderate	A structure or tree with one or more potential roost sites that could be used by bats due to their size, shelter, protection, conditions and surrounding habitat but unlikely to support a roost of high conservation status (with respect to roost type only – the assessments in this table are made irrespective of species conservation status, which is established after presence is confirmed).	Continuous habitat connected to the wider landscape that could be used by bats for commuting such as lines of trees and scrub or linked back gardens. Habitat that is connected to the wider landscape that could be used by bats for foraging such as trees, scrub, grassland or water.
High	A structure or tree with one or potential roost sites that are obviously suitable for use by larger numbers of bats on a more regular basis and potentially for longer periods of time due to their size, shelter, protection, conditions and surrounding habitat.	Continuous, high-quality habitat that is well connected to the wider landscape that is likely to be used regularly by commuting bats such as river valleys, streams, hedgerows, lines of trees and woodland edge. High-quality habitat that is well connected to the wider landscape that is likely to be used regularly by foraging bats such as broadleaved woodland, tree-lined watercourses and grazed parkland. Site is close to and connected to known roosts.

¹ For example, in terms of temperature, humidity, height above ground, light levels or levels of disturbance.

² Larger numbers of Common pipistrelle may be present during autumn and winter in large buildings in highly urbanised areas, based on evidence from the Netherlands (Korsten *et al.* 2015).

³ Categorisation aligns with BS 8596:2015 Surveying for bats in trees and woodland (BSI, 2015).



APPENDIX 2

SITE RISK ASSESSMENT

Bat Survey Report

Appendix 2 – Site Risk
Assessment (Table 3a,
SNH)



SITE RISK ASSESSMENT

Table 3a: Stage 1 - Initial site risk assessment

Site Risk Level (1-5)*		Project Size		
Habitat Risk		Small	Medium	Large
	Low	1	2	3
	Moderate	2	3	4
	High	3	4	5

Key: Green (1-2) - low/lowest site risk; Amber (3) - medium site risk; Red (4-5) - high/highest site risk.

* Some sites could conceivably be assessed as being of no (0) risk to bats. This assessment is only likely to be valid in more extreme environments, such as above the known altitudinal range of bats, or outside the known geographical distribution of any resident British species.

Habitat Risk	Description
Low	Small number of potential roost features, of low quality. Low quality foraging habitat that could be used by small numbers of foraging bats. Isolated site not connected to the wider landscape by prominent linear features.
Moderate	Buildings, trees or other structures with moderate-high potential as roost sites on or near the site. Habitat could be used extensively by foraging bats. Site is connected to the wider landscape by linear features such as scrub, tree lines and streams.
High	Numerous suitable buildings, trees (particularly mature ancient woodland) or other structures with moderate-high potential as roost sites on or near the site, and/or confirmed roosts present close to or on the site. Extensive and diverse habitat mosaic of high quality for foraging bats. Site is connected to the wider landscape by a network of strong linear features such as rivers, blocks of woodland and mature hedgerows. At/near edge of range and/or on an important flyway. Close to key roost and/or swarming site.

Project Size	Description
Small	Small scale development (≤ 10 turbines). No other wind energy developments within 10km. Comprising turbines < 50m in height.
Medium	Larger developments (between 10 and 40 turbines). May have some other wind developments within 5km. Comprising turbines 50-100m in height.
Large	Largest developments (> 40 turbines) with other wind energy developments within 5km. Comprising turbines > 100m in height.



APPENDIX 3

OVERALL SITE RISK ASSESSMENT

Bat Survey Report

Appendix 3 – Overall Risk
Assessment (Table 3b,
SNH)



Table 3b: Stage 2 - Overall risk assessment

Site risk level (from Table 3a)	Ecobat activity category (or equivalent justified categorisation)					
	Nil (0)	Low (1)	Low-moderate (2)	Moderate (3)	Moderate-high (4)	High (5)
Lowest (1)	0	1	2	3	4	5
Low (2)	0	2	4	6	8	10
Med (3)	0	3	6	9	12	15
High (4)	0	4	8	12	16	20
Highest (5)	0	5	10	15	20	25

The scores in the table are a product of multiplying site risk level and the Ecobat activity category (or equivalent). The activity categories equate to those given in Table 1 for high collision risk species. Nil (0) means no bat activity was recorded across the whole site, but caution is needed here, because although the values given in this column are "0", at sites where pre-construction surveys found no bat activity, there remains the possibility that new turbines could attract some bat species, thereby altering the level of risk that applies in reality.

Overall assessment:

Low (green) 0-4
Medium (amber) 5-12
High (red) 15-25

It is important to have an understanding of both "typical" and unusually high levels of bat activity at a site so that potentially important peaks in activity are not overlooked. It is therefore recommended that both the highest Ecobat activity category and the most frequent activity category (i.e. the median) are assessed separately in Table 3b and presented in the overall risk assessment. A judgement can then be made on which is the most relevant. It should be noted that presenting mean activity levels can be highly misleading where the data are highly skewed, as is frequently the case with bat activity at wind turbines (Lintott & Mathews, 2018).



APPENDIX 6-6

**Collision Monitoring Report
(October 2023 -September
2024)**



1.

INTRODUCTION

MKO was commissioned to complete dog-lead collision monitoring surveys as part of an application to extend the operational life of the existing Ballywater Wind Farm, Co. Wexford. The surveys were conducted to monitor any potential bird or bat related fatalities at the site, and to provide an estimate of potential collision related mortality associated with the wind farm.

This report provides details of the surveys undertaken, including survey design, methods and results. Surveys were undertaken between October 2023 and September 2024 and include carcass searches, searcher efficiency trials and scavenger activity trials on site. Any recommendations that may inform additional mitigation measures during the operational phase of the wind farm are prescribed below. In this report, the “site” is defined as the existing Ballywater Wind Farm.

The Proposed Development is described in full in Chapter 4 of this EIAR.

1.1

Background

Traditionally, carcass searches were carried out by human observers by means of walking transects and visually identifying the carcasses. Their effectiveness, however, was affected by a variety of variables, such as: size, colour and decomposition of the carcass, topography, weather conditions, vegetation type and density in the environment, and finally observer competency in detecting the carcasses. Hence, according to earlier studies, human searches are frequently carried out with low efficiency rates, which causes a significant bias in mortality estimates.

According to Bernardino *et al.* (2012), the employment of dogs and their olfactory capabilities may boost carcass detection rates. Numerous studies have shown and proven that dogs have a superior ability to detect bird and bat carcasses in respect to humans, particularly with small carcasses or when the carcasses are located in dense vegetation (Arnett 2006, Horman 2001, Mathews F.M. 2013, Paula 2011, Reed 2011, Rafael Barrientosa 2018).

While the guidelines provide recommendations in relation to methodologies, dog-lead searches require flexibility while conducting surveys: “*the dog and handler must adapt their survey technique to the current site conditions*”, Bennet (2015). Additionally, the usage of transects should only be used as a guide, with freedom to stray from it if necessary. Bennet also states that a trained dog should be able to pick up the target smells prior to the survey starting, highlighting the importance of allowing the dog the opportunity to “follow the nose” and look for the desired odours somewhat independently. Dog teams are deployed to carry out searches at turbines bases starting at dawn each morning to reduce the possibility of carcasses being removed by scavengers.

It should be emphasized that the dog’s ability to find carcass odour can be significantly influenced by wind conditions, as the scent travels with the wind. Hence, each search should ideally start downwind on the outer edge of the search area, and the transect walked horizontally across the wind while also moving upwind. Bennet (2015) lists a number of environmental variables that affect search efficiency rates, which can be seen in Table 1.1.

Table 1-1 Factors influencing a dog's ability to detect carcasses.

Consideration	Issue	Management
Relationship between dog and handler	Handler must be able to monitor the dogs performance to determine interest and likely success on a day-by-day, and hour-by-hour basis	Handlers should be appropriately experienced with dog training and behaviour
	Handler must recognise when the dog has detected a scent to enable them to go off transect	Dog and handler should live together and have a strong relationship outside of work. Regularly use roadkill to stimulate success and monitor performance
Wind speed: Still	On days with no wind there is nothing to carry the scent of the carcass to the dog and detection will be more difficult	Identify days as low wind Reduce the distance between transects to allow the dog to cover more ground and be closer to the source of the scent
Wind speed: Low-Medium	Ideal scenting conditions for dogs	Maximum spacing between transects
Wind speed: High	Dogs will become overloaded with scents from much further than the survey area	Reduce spacing between transects on downwind side of turbine. Allow the dog freedom to follow scents off transects
Wind speed: Extreme	It is more difficult for dogs to locate sources of scents in extreme wind conditions	Allow the dog freedom to follow scents. Maintain constant spacing along transects. Encourage the dog more frequently. Use roadkill to simulate success and monitor performance
Temperature: Cold (<8°C approximately)	Scents are reduced in cold conditions	Reduce the distance between transects to allow the dog to cover more ground and be closer to the source of the scent
Temperature Mildly cool to warm (<30°C approximately)	As scents warm up, they become more readily detected	Maintain recommended transect distances (dependent upon wind and precipitation)
Topography: flat	Scents are readily carried from one side of the survey area to the other	Maximum transect spacing
Topography:	Undulating Scents may be not be uniformly detected across the site	Ensure transects encompass depressions as well as rises
Topography: Steep	Steep sites may reduce exposure to scents depending upon the interaction with the wind	Ensure transects are crossing the direction of wind from the survey area
Vegetation: low (<5cm)	Detection is based on vision and scent	Maximum transect spacing
Vegetation: medium to tall grass	Dogs may be below the optimum scenting area and vegetation may reduce the exposure of the scent to wind	Ensure the dog has the freedom to "hop/bounce" through the survey area to reach the scents above the vegetation height
Vegetation: dense heath land	Vegetation may reduce the exposure of the scent to wind Scented vegetation (i.e. flowers) may increase the time to find target scents	Ensure dogs are adequately target trained to eliminate confounding scents. Reduce transects to cover more terrain
Vegetation: Trees/Scrub	Reduction in wind speed	Reduce distance between transects
Target Species	Large carcasses are more readily detected than small carcasses	Ensure dogs are adequately target trained to eliminate confounding scents
	Carcasses from species not of interest (i.e. lambs, rabbits) can provide additional scents	



1.2

Statement of Authority

Collision Monitoring Surveys were undertaken by MKO Conservation Detection Dog Handlers Cathal Bergin (BSc.) and Jessica Sara Barbara (BSc., MSc.). They were assisted by Dr. Caroline Finlay (PhD) of Conservation Detection Dogs Northern Ireland. All surveyors are LANTRA accredited handlers with relevant expertise in undertaking the ecological surveys utilised to inform this assessment.

The dogs employed in the surveys were Cain (black Labrador), Clay (fox-red Labrador), Kizzy (Sprocker), Kynren (Springer Spaniel), Mac (Springer Spaniel), Monty (Springer Spaniel), Niffler (Cocker Spaniel), Rufus (Springer Spaniel), Taio (Springer Spaniel), and Ziba (German Shorthaired Pointer) and have been specially trained in the detection of bird and bat carcasses.

The Collision Monitoring Report was prepared by Jessica Sara Barbara and reviewed by Cathal Bergin, Aoife Joyce (BSc., MSc.) and John Hynes (BSc., MSc. MCIEEM). Cathal has over 4 years' experience in ecological consultancy and 2 years conservation detection dog handler experience. Aoife has over 5 years' experience in advanced bat survey techniques and ecological impact assessments. John is a full member of the Chartered Institute of Ecology and Environmental Management (CIEEM) and has over 10 years' professional ecological consultancy experience.


2.

PROJECT DESCRIPTION

The site is situated south of Courtown (Grid Ref: SG 12144 01882) in Co. Wexford, as shown in Figure 2-1. The wind farm site includes 21 turbines and is served by a network of access roads, used both by landowners to access their agricultural lands, and for the operational phase maintenance of the existing wind farm. The dominant habitat onsite is agricultural grassland and arable crop with accompanying smaller areas of inland marshes, dunes, hedgerows and tree lines. As has been detailed in Chapter 1 and Chapter 4 of this EIAR, no construction works or ground works are required as part of the existing Ballywater Wind Farm, as the proposal seeks to extend the operational life of the existing wind farm. The full description of the wind farm is provided in Chapter 4 of this EIAR.

The site comprises the existing windfarm infrastructure, including turbines and associated hardstand areas and the wind farm access roads, which are classified as *Buildings and artificial surfaces (BL3)*. Outside of the existing wind farm infrastructure, the lands within the EIAR site boundary are dominated by agricultural fields, comprised of *Improved agricultural grassland (GA1)* and *Arable crops (BC1)*. Field boundaries are typically delineated by *Hedgerows (WL1)*, smaller areas of *Earthbank (BL2)*, *Stone walls and other stonework (BL1)*, while the internal access tracks were often lined with strips of *Dry meadows and grassy verges (GS2)* and *Scrub (WS1)*. Marsh and sand dune habitats can be found on the periphery of the Site along the eastern coastal boundary.

Habitats around the turbine bases within the designated survey radius was comprised primarily of *Improved Agricultural Grassland (GA1)*, *Arable Crop (BC1)*, *Buildings and Artificial Surfaces (BL3)*, *Dry meadows and grassy verges (GS2)* and *Scrub (WS1)* along with *Hedgerows (WL1)*.

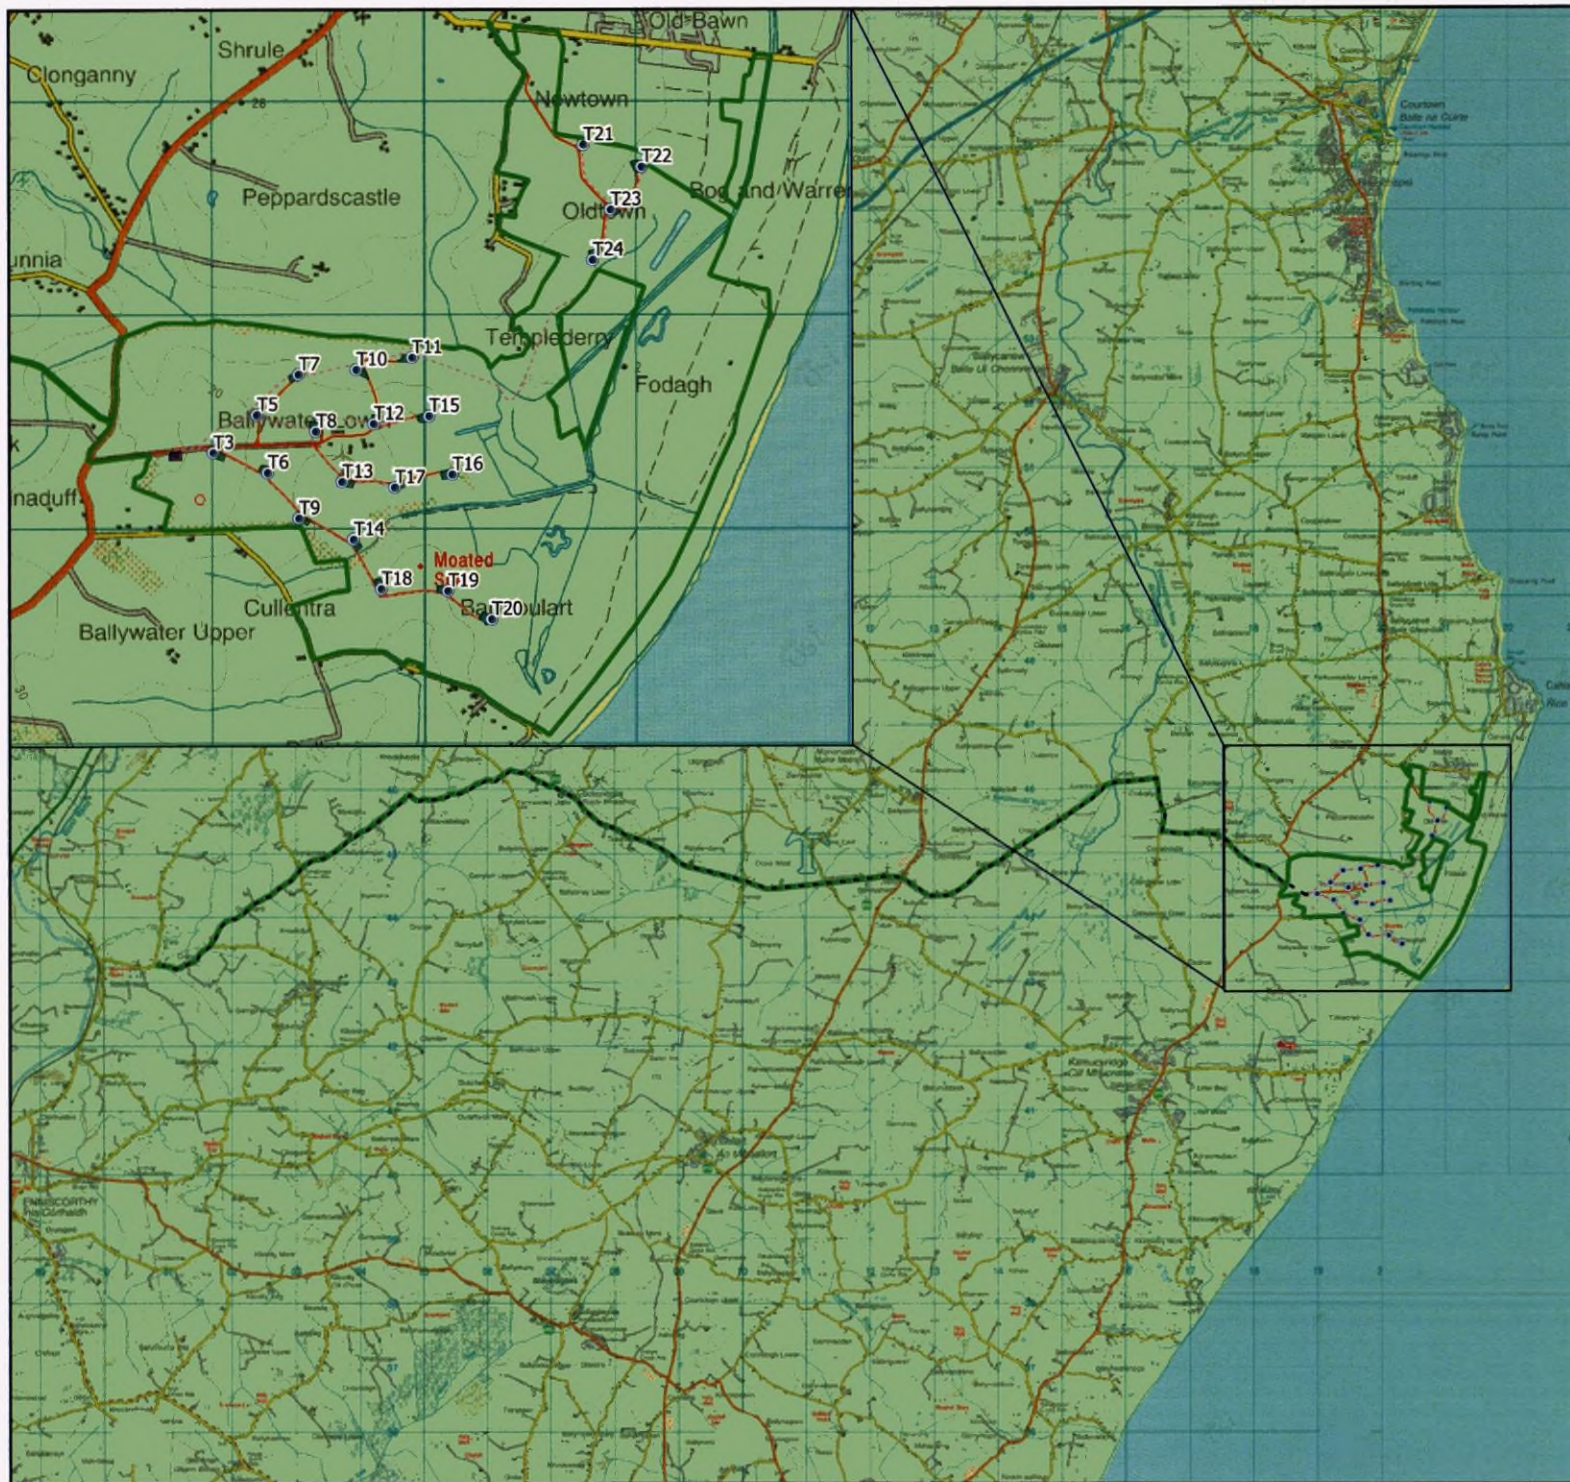

Map Legend

- EIAR Site Boundary
- Existing Turbine Points
- Existing Hardstands
- Existing Site Roads
- Existing Underground Cabling
- Existing Substation
- Existing Underground Grid Connection to Crane 110kV Substation



© Ordnance Survey Ireland. All rights reserved. Licence number CYAL50267517

Drawing Title

Project Layout - EIAR Site Boundary

Project Title

Proposed Lifetime Extension of Ballywater Wind Farm

Drawn By

CF

Checked By

RK

Project No.

230417

Drawing No.

Figure 2-1

Scale

1:80,000

Date

2024-10-09



MKO

Planning and
Environmental
Consultants

Tuam Road, Galway
Ireland, H91 V1A4

+353 (0) 91
email: info@mkoland.ie
Website: www.mkoland.ie



3.

METHODS

3.1

Collision Monitoring

3.1.1

Search Area

At the time of surveys/scope design there was no standardised boundary surrounding a wind turbine for the detection of bird and bat fatal collisions. The search distance from turbine bases was calculated using a variety of techniques. Recommendations on search areas are listed below.

- Atienza (2011) states *“the ground search area has to be at least 10% more than the rotor diameter”*.
- According to Edkins (2014) *“search width should be equal to the maximum rotor tip height”*.
- Rodrigues (2015) advises a search area with *“a radius equal to the total height of the wind turbine, as bats that collide can be blown away from the turbine by strong winds”*, but due to the impracticality of a 250mx250m search area *“it is advisable to search a smaller area (not less than 50m radius)”*.
- Smallwood (2020) suggests a 50m search area surrounding turbine bases.
- Young (2003) demonstrates how that the majority of bird strikes on wind turbines occur 63 meters or less from the turbine base. And that the chance of carcasses being found outside of this area has recently increased due to the steadily rising turbine height.

At Ballywater Wind Farm, given that the maximum turbine rotor tip height is 99m, a survey search area of a 50m circumference centred on each turbine base was considered appropriate. To record coverage of each search area around turbines (unless otherwise noted due to impeding factors), the dog and handler movement is tracked using Garmin K5 tracking collars and Alpha 200i devices. All carcasses found within the search area, regardless of species, are recorded.

Collision Monitoring Surveys were designed to identify and establish the number and species of bird and bat fatalities suspected to have been brought on by collision with wind turbines. For carcasses where the cause of death was uncertain, the fatality was, according to Johnson *et al.* (2003), assigned to the wind farm. Furthermore, when species identification is questionable, like the case of decaying remains or feather spots, samples can be submitted for DNA analysis.

Surveys were undertaken monthly at the site between October 2023 and September 2024. Monthly searches allowed for results to be gathered for bird and bat casualties year-round. Dog-lead searches for bird and bat carcasses were conducted by a dog and trainer team, as outlined in Table 3-1 below. The search methodology and trials used to inform carcass detection probability are described below.

Table 3-1 Detection Dog Teams

Date	Surveyor	Dogs
Oct-23	Cathal Bergin & Jessica Sara Barbara	Clay, Kynren, Mac and Taio
Nov-23	Caroline Finlay & Jessica Sara Barbara	Cain, Kizzy, Kynren, Monty, Niffler, Rufus, Taio and Ziba
Dec-23	Caroline Finlay	Monty, Rufus and Ziba
Jan-24	Cathal Bergin	Clay and Taio
Feb-24	Cathal Bergin & Jessica Sara Barbara	Cain, Clay, Kizzy, Niffler and Taio
Mar-24	Cathal Bergin & Jessica Sara Barbara	Cain, Clay, Kizzy, Niffler and Taio
Apr-24	Caroline Finlay & Jessica Sara Barbara	Cain, Kizzy, Kynren, Monty, Niffler, Rufus, Taio and Ziba
May-24	Cathal Bergin & Jessica Sara Barbara	Cain, Clay, Kizzy, Niffler and Taio
Jun-24	Cathal Bergin & Jessica Sara Barbara	Cain, Clay, Kizzy, Niffler and Taio



Jul-24	Caroline Finlay	Monty, Rufus and Ziba
Aug-24	Cathal Bergin & Jessica Sara Barbara	Cain, Clay, Kizzy, Niffler and Taio
Sep-24	Cathal Bergin	Cain, Clay, Kizzy, Niffler and Taio

3.1.2

Dog-lead Searches

Searches were conducted through dog-lead surveys, broadly following the methodologies recommended by Bennet (2015).

Before each survey, meteorological data (temperature and wind speed) and ground cover details (habitat) were recorded. When a bird or bat carcass was discovered, the GPS location, a photograph, the distance from the turbine, ITM and the date and time were recorded. The carcass condition was assessed as:

- intact (carcass that is completely intact or not badly decomposed);
- scavenged (evidence that the carcass was fed upon by a predator);
- or feather spot (ten or more feathers indicating predation or scavenging or two or more primary feathers must be present to consider the carcass a casualty).

Carcass searching work was calibrated to account for the ability of the search dog to find bird and bat carcasses and likelihood of scavenging by predators. This ensured a more accurate estimation of the total number of potential collision victims.

3.2

Scavenger Removal Trials

The scavenger removal trials are conducted monthly by leaving a carcass (facing a camera trap) in plots located within the search radius, on a variety of habitats, for a minimum of 21 days, or until scavenger(s) removed the carcasses, before retrieving them. A total of two camera traps were placed on site per month during the duration of the survey with locations being moved each month. Browning Strike Force Trail Camera model BTC-5PX-1080 along with 64GB SD cards were chosen for use. Low numbers of carcasses are placed at a time on a site to avoid scavenger swarming, this is when high number of carcasses on site attract higher than usual numbers of scavengers. A determination on carcass removal was made when no body parts containing flesh or bone or >10 disarticulated feathers could be found. Scavenger removal rate was then determined by the amount of scavenging that occurred in the intervening period.

3.3

Searcher Efficiency

To ensure a more accurate estimation of the total number of fatalities, dog-lead searches were calibrated to account for the dog's ability to find bird and bat carcasses (searcher efficiency) and the likelihood of carcasses not being found due to scavenging by animals (scavenger removal).

The searcher efficiency trials were carried out at a randomly chosen time during the survey cycle by planting a mixture of bird and bat carcasses within the site and allowing the dog team to search for them. Searcher efficiency was then based on the percentage retrieval success. One worker left carcasses within the various habitats proportional to habitat representativity in the search area, and the dog and trainer team searched for them in the following hours. This time period aided in hiding any scent of the worker laying the carcasses, and allowed a double-blind test to be conducted where the detection team is unaware of the carcasses location in order to simulate as accurately as possible a survey without handler's bias.



3.4

Collision Rates

Collision-related mortality at the wind farm was estimated using the GenEst software package (version 1.4.9; Dalthorp *et al.*, 2023). The results of carcasses found during collision monitoring surveys was input into a model, along with information on the wind farm and survey, such as the number of turbines, the area surveyed and the survey effort. This generated an estimate of mortality at the wind farm, which was then corrected for searcher efficiency, scavenger removal and detection probability, based on the results of the trials.



4.

RESULTS

4.1

Collision Monitoring

4.1.1

Dog-lead Carcass Searches

Throughout the Collision Monitoring Surveys undertaken from October 2023 to September 2024, one hundred and three fatalities were discovered. As outlined in Section 3.1, for carcasses where the cause of death was uncertain, the fatality was assigned to the wind farm (Johnson, 2003). The results of the carcass found are outlined in Table 4-1 below. Further detailed results are outlined in Appendix 1.

Table 4-1: Details and photographs of each fatality recorded

Date	Turbine/Unit	Dog	Species	Condition	Habitat	Distance from Turbine (m)
2023-10-25	T11	Clay	Unknown Bird	Scavenged	GA1	45
2023-11-15	T11	Monty	Unknown Bird	Feather Spot	GA1	n/a
2023-12-08	T3	Monty	Corvid spp	Feather spot	GA1	26
2023-12-06	T9	Monty	Egret	Feather spot	GA1	39
2023-12-05	T11	Ziba	Unknown bird	Feather spot	GA1	33
2023-12-05	T11	Ziba	Unknown bird	Feather spot	GA1	29
2023-12-05	T15	Ziba	Gull spp	Feather spot	GA1	12
2023-12-05	T15	Ziba	Unknown bird	Feather spot	BC1	44
2023-12-05	T15	Ziba	Gull spp	Feather spot	BC1	48
2023-12-05	T16	Monty	Duck spp	Feather spot	GA1	50
2023-12-05	T17	Ziba	Black headed gull	Feather spot	GA1	40
2023-12-05	T17	Ziba	Unknown bird	Feather spot	GA1	43
2023-12-07	T21	Ziba	Unknown bird	Feather spot	GA1	50
2024-16-01	T3	Clay	Corvid spp	Feather spot	GA1	18
2024-17-01	T15	Taio	Gull spp	Feather spot	BL3	17
2024-16-01	T16	Clay	Gull spp	Scavenged	GA1	56
2024-16-01	T16	Clay	Gull spp	Feather spot	GA1	35
2024-16-01	T17	Taio	Unknown bird	Feather spot	GA1	45
2024-16-01	T17	Taio	Buzzard	Intact-fresh	GA1	35
2024-01-15	T18	Taio	Swan spp	Feather spot	GA1	96
2024-01-15	T18	Taio	Gull spp	Feather spot	GA1	48
2024-01-15	T18	Taio	Gull spp	Feather spot	GA1	48
2024-01-15	T20	Clay	Unknown bird	Feather spot	GA1	26
2024-01-18	T24	Clay	Unknown bird	Feather spot	GA1	25
2024-01-18	T24	Taio	Unknown bird	Feather spot	GA1	48
2024-02-26	T11	Cain	Unknown bird	Feather spot	GA1	N/A
2024-02-26	T11	Cain	Gull spp	Feather spot	GA1	N/A
2024-02-26	T17	Niffler	Kestrel	Scavenged	GA1	N/A
2024-02-26	T18	Clay	Unknown bird	Feather spot	GA1	N/A
2024-02-27	T16	N/A	Gull spp	Feather spot	WD1	N/A
2024-02-27	T16	N/A	Gull spp	Feather spot	WD1	N/A

2024-02-27	T13	Taio	Corvid spp	Feather spot	GA1	N/A
2024-02-27	T24	Niffler	Unknown bird	Feather spot	WS1	N/A
2024-02-27	T7	Clay	Gull spp	Intact-decomposed	BC1	N/A
2024-02-27	T24	Niffler	Gull spp	Feather spot	BC1	N/A
2024-03-20	T16	N/A	Unknown bird	Feather spot	GA1	N/A
2024-03-20	T10	Clay	Unknown bird	Feather spot	GA1	N/A
2024-03-20	T15	Taio	Unknown bird	Feather spot	BC1	N/A
2024-03-21	T24	Taio	Gull spp	Feather spot	GA1	N/A
2024-04-24	T15	Monty	Common buzzard	Scavenged	BC1	N/A
2024-04-24	T15	Monty	Wood pigeon	Feather spot	GA1	N/A
2024-04-24	T15	Monty	Unknown bird	Feather spot	BL3	N/A
2024-04-25	T7	Ziba	Black headed gull	Feather spot	BL3	N/A
2024-04-24	T20	Kizzy	Unknown bird	Feather spot	GA1	58
2024-04-24	T15	Monty	Common buzzard	Scavenged	BC1	37
2024-04-24	T15	Monty	Wood pigeon	Feather spot	GA1	5
2024-04-24	T15	Monty	Unknown bird	Feather spot	BL3	13
2024-04-25	T7	Ziba	Black headed gull	Feather spot	BL3	27
2024-05-08	T11	Kizzy	Pigeon spp	Feather spot	BC1	24
2024-05-08	T19	Taio	Gull spp	Feather spot	BC1	49
2024-05-08	T14	Taio	Common pip	Intact-fresh	BC1	25
2024-05-09	T22	Niffler	Unknown bird	Feather spot	GA1	36
2024-05-09	T07	Taio	Rook	Intact- fresh	GA1	57
2024-05-09	T23	Cain	Unknown bird	Feather spot	GA1	7
2024-06-11	T11	Taio	Bird spp	Feather spot	GA1	5
2024-06-11	T11	Taio	Corvid	Scavenged	BC1	39
2024-06-11	T11	Taio	Long-eared owl	Feather spot	BC1	52
2024-06-11	T8	Clay	Bird spp	Intact-decomposed	GA1	16
2024-06-11	T14	Kizzy	Corvid	Scavenged	GA1	48
2024-06-11	T13	Taio	Pigeon	Scavenged	GA1	4
2024-06-11	T9	Niffler	Common pip.	Intact-decomposed	GS2	15
2024-06-11	T6	Cain	Corvid	Feather spot	GA1	88
2024-06-11	T6	Cain	Corvid	Feather spot	GA1	10
2024-06-12	T7	Clay	Corvid	Feather spot	BC1	49
2024-06-12	T5	Taio	Corvid	Feather spot	BC1	50
2024-06-12	T5	Taio	Corvid	Feather spot	BC1	34
2024-06-12	T24	Clay	Bird spp.	Scavenged	GA1	24
2024-07-17	T22	Monty	Unknown bird	Feather spot	GA1	44
2024-07-17	T22	Monty	Swan/goose legs	Scavenged	GA1	50
2024-07-17	T24	Monty	Common pip	Intact-fresh	BL3	21
2024-07-17	T21	Ziba	Poss swallow	Scavenged	GA1	26
2024-07-18	T10	Monty	Corvid	Feather spot	GA1	50
2024-07-18	T12	Ziba	Pigeon	Feather spot	BL3	6
2024-07-18	T12	Ziba	Corvid	Feather spot	BL3	10
2024-07-18	T12	Ziba	Corvid	Feather spot	BC1	21

2024-07-18	T12	Ziba	Corvid	Scavenged	BC1	28
2024-07-18	T12	Ziba	Pigeon	Feather spot	BC1	30
2024-07-18	T12	Ziba	Corvid	Feather spot	BC1	43
2024-07-18	T15	Monty	Corvid	Scavenged	bl3	2
2024-07-18	T5	Monty	Corvid	Feather spot	BC1	50
2024-08-06	T13	Niffler	Corvid	Scavenged	WS1	45
2024-08-06	T13	Niffler	Unknown bird	Scavenged	WS1	13
2024-08-06	T20	Clay	Corvid	Feather spot	ED3	17
2024-08-06	T15	Cain	Corvid	Scavenged	WS1	12
2024-08-06	T15	Cain	Wood pigeon	Scavenged	GA1	24
2024-08-06	T12	Kizzy	Corvid	Scavenged	WL1	27
2024-08-06	T12	Kizzy	Corvid	Intact-decomposed	ED3	12
2024-08-06	T11	Taio	Corvid	Intact-decomposed	GA1	43
2024-08-07	T10	N/A	Corvid	Feather spot	BL3	52
2024-08-07	T24	Taio	Corvid	Scavenged	n/a	39
2024-08-07	T23	Taio	Leisler's bat	Intact-fresh	BL3	37
2024-09-03	T10	Cain	Corvid	Scavenged	BL3	51
2024-09-03	T10	Cain	Corvid	Scavenged	BL3	52
2024-09-03	T7	Taio	Pip spp.	Intact-fresh	BC1	57
2024-09-03	T8	Cain	House martin	Intact-fresh	GA1	17
2024-09-04	T9	Kizzy	Sop pip.	Intact-fresh	GS2	30
2024-09-04	T18	Cain	Sop pip.	Intact-fresh	GS2	17
2024-09-04	T15	Taio	Pip spp.	Intact-decomposed	WS1	18
2024-09-04	T11	Niffler	Kestrel	Scavenged	BL3	19
2024-09-04	T12	Clay	Corvid	Scavenged	BL3	39
2024-09-05	T23	Cain	Pip spp.	Intact-decomposed	GA1	22
2024-09-05	T23	Cain	Sop pip.	Intact-decomposed	GA1	21
2024-09-05	T22	Taio	Rock pipet	Intact-fresh	GA1	27

*WS1 (Scrub), GA1 (Improved Agricultural Grassland), BC1 (Arable Crop), BL3 (Buildings and Artificial Surfaces), WD1 (Mixed Broadleaved Woodland), ED3 Recolonising bare ground, GS2 (Dry meadow and grassy verges)

4.2

Scavenger Removal Trial

Scavenger removal trials conducted over the duration of the survey cycle sought to gain an insight into scavenger activity levels on site. Results from the scavenger removal trials, represented in Table 4.2, show that predation time varies on the site. It should be noted that in one of the scavenger removal trials the camera trap was not triggered for the predation event although the carcass was gone upon retrieval. In these cases, maximum days before predation were attributed. The median number of days a carcass persisted on site for was **14.64 days** when including the one event not captured on camera, suggesting medium predation. Predators recorded were predominantly foxes, but hooded crows were also recorded.

Table 4.2 Scavenger Removal Trial Results

Turbine	Carcass	Date and time laid	Date and time scavenged/recovered	Total time before predation (days)	Predator
9	Small mouse	25/10/2023 10:22	29/10/2023 09:37	3.97	Hooded crow
11	Small mouse	25/10/2023 09:06	08/11/2023 07:13	13.92	Fox

22	Small mouse	16/11/2023 10:47	16/11/2023 15:00	0.18	Hooded crow
24	Small mouse	16/11/2023 10:10	07/12/2023 10:14	21.00	Not scavenged
6	Mouse	01/12/2023 10:59	19/12/2023 11:19	11.01	Fox
16	Mouse	16/01/2024 11:00	26/02/2024 11:47	41.03	Unknown
24	Mouse	16/01/2024 10:20	24/01/2024 01:39	7.64	Fox
13	Mouse	27/02/2024 09:10	15/03/2024 21:12	17.50	Fox
23	Mouse	27/02/2024 10:45	03/03/2024 16:30	5.24	Grey Crow
10	Small White Mouse	08/05/2024 08:05	11-06-2024 07:05	34.45	Not Seen
14	Large White Mouse	08/05/2024 12:30	14/05/2024 19:44	6.21	Buzzard
3	Brown Mouse	12/06/2024 07:37	19/06/2024 09:33	7.08	Crow
21	Crow	12/06/2024 10:05	17/07/2024 09:30	34.97	Present
9	Mouse	20/07/2024 06:50	20/07/2024 11:56	0.21	Grey Crow
7	Crow	06/08/2024 12:15	03/09/2024 12:00	28	Present
22	Large Rat	07/08/2024 08:30	09/08/2024 4:57	1.85	Fox

4.3

Searcher Efficiency Trial

During surveys on the 26/02/2024, fourteen carcasses were randomly placed throughout the site without the dog team being aware of location or number of carcasses placed. Of the fourteen carcasses laid for the dog searcher efficiency trial one blackbird was predated on. Of the other 13 carcasses, 12 were found by the dog team, thus the efficiency rate for Ballywater Wind Farm was 92% with the exclusion of the predated carcass. Details shown in Table 4-3.

Table 4-3 Efficiency Trial Results

Turbine	Corpse	Condition	Habitat	Trial results
11	Blackbird	Full	GA1	Scavenged
11	Bat spp.	Full	BL3	Found
10	Barn Owl	Full	GA1	Found
10	Goldfinch	Full	GA1	Found
12	Bird spp. (small passerine)	Full	BL3	Found
16	Bird spp.	Feather spot	BC1	Found
16	Bird spp. (small passerine)	Full	GA1	Found
17	Corvid	Full	GA1	Found
20	Bird spp. (small passerine)	Full	GA1	Found
19	Bat spp.	Full	BL3	Found
18	Bird spp.	Feather spot	BC1	Found
18	Kestrel	Full	GA1	Found
14	Bat spp.	Full	GA1	Not Found
6	Bird spp. (small passerine)	Full	BL3	Found

Collision Rates

Collision-related mortality at the wind farm was estimated using the GenEst software package (version 1.4.9; Dalthorp *et al.*, 2023). The results of carcasses found during collision monitoring surveys was input into a model, along with information on the wind farm and survey, such as 1) the number of turbines, 2) the area surveyed and 3) the survey effort. This generated an estimate of mortality at the wind farm, which was then corrected for 4) searcher efficiency, 5) scavenger removal and 6) detection probability, based on the results of the trials.

Results

Results for Ballywater Wind Farm, with 1) 21 turbines (42 megawatts). The search area at each turbine base comprised a 2) 50m circle and 3) 100% of the search area was surveyed. Surveys were conducted by trained dogs Cain, Clay, Taio, Kizzy, Kynren, Mac, Niffler, Monty, Rufus and Ziba, with handlers Jessica Sara, Caroline Finlay and Cathal Bergin (LANTRA Qualified).

- 4) Searcher efficiency was 92% (median = 0.92 [CI 0.68-0.99])
- 5) The median number of days a carcass persisted was 10.13 days,
- 6) Detection probability was 0.39 [CI 0.26-0.52])

Birds

The model estimates with 90% confidence that between **171 and 369 bird fatalities** occurred over the study period at the wind farm (estimated mortality = 235.75 birds [confidence intervals 170.59-368.82]. This scales to 11.23 [CI 8.12-17.56] birds per turbine per year or 5.61 [CI 4.06-8.78] birds per megawatt hour.

Bats

The model estimates with 90% confidence that between **17 and 47 bat fatalities** occurred over the study period at the wind farm (estimated mortality = 27.13 bats [confidence intervals 16.54-47.45]. This scales to 1.29 [CI 0.79-2.26] bats per turbine per year or 0.65 [CI 0.39-1.13] bats per megawatt hour.



5.

DISCUSSION AND CONCLUSION

Fatalities recorded at the site were frequent during the surveys carried out between October 2023 and September 2024. In total, 93 bird and 10 bat fatalities were recorded over a 1-year period. Bird species recorded included *corvid spp.*, *gull spp.* (amber), *swan spp.* (amber), egret, buzzard, kestrel (red) and duck species, which are a mix of Green, Amber and Red listed in Birds of Conservation Concern in Ireland. Bat species include Leisler's bat, common and soprano pipistrelle which are common and widespread across Ireland.

GenEst results provided above estimated that no more than 369 bird and 47 bat fatalities could occur over a 12-month period on the entire windfarm site.

Continued post-consent monitoring is recommended and proposed at the site.

BIBLIOGRAPHY

- Arnett, E.B., 2006. A preliminary evaluation on the use of dogs to recover bat fatalities at wind energy facilities. *Wildlife Society Bulletin*, 34(5), pp. 1440-1445.
- Atienza, J.C., Martín Fierro, I., Infante, O., Valls, J. and Dominguez, J., 2011. Guidelines for Assessing the Impact of Wind Farms on Birds and bats (version 4.0). *SEO/BirdLife, Madrid*.
- Barrientos, R., Martins, R.C., Ascensao, F., D'Amico, M., Moreira, F. and Borda-de-Agua, L., 2018. A review of searcher efficiency and carcass persistence in infrastructure-driven mortality assessment studies. *Biological conservation*, 222, pp. 146-153.
- Bennett, E., 2015. Observations from the use of dogs to undertake carcass searches at wind facilities in Australia. In *Wind and Wildlife: Proceedings from the Conference on Wind Energy and Wildlife Impacts, October 2012, Melbourne, Australia* (pp. 113-123). Springer Netherlands.
- Bernardino, J., Bispo, R., Mascarenhas, M. and Costa, H., 2012, May. Are we properly assessing bird and bat mortality at onshore wind farms. In *Proceedings of the 32nd Annual Meeting of International Association for Impact Assessment*.
- Bioscan, 2001. Novar Windfarm Ltd Ornithological Monitoring Studies: Breeding bird and bird strike monitoring 2001 results and five-year review, Rep. No. E1003BM. National Wind Power Ltd.
- Colhoun, K. and Cummins, S., 2013. Birds of Conservation concern in Ireland. *Irish Birds*, 9, pp.523-544.
- Dalthorp D, Simonis J, Madsen L, Huso M, Rabie P, Mintz J, Wolpert R, Studyvin J, Korner-Nievergelt F (2023). GenEst: Generalized Mortality Estimator. R package version 1.4.9. <https://CRAN.R-project.org/package=GenEst>
- EAS., 1997. Ovenden Moor Ornithological Monitoring. Report to Yorkshire Windpower. Keighley: Ecological Advisory Service.
- Edkins, A., 2014. Impacts of wind energy developments on birds and bats: looking into the problem.
- EUROBATS (2016) Report of the Intersessional Working Group on Wind Turbines and Bat Populations at 21st Meeting of the Advisory Committee, Zandvoort, the Netherlands, 18 – 20 April 2016.
- Gilbert, G., Stanbury, A. and Lewis, L., 2021. Birds of conservation concern in Ireland 4: 2020-2026. *Irish Birds*, 43, pp 1-22.
- Horman, H.J., Linz, G. and Peer, B.D., 2001. Dogs increase recovery of passerine carcasses in dense vegetation. *Wildlife Society Bulletin*, pp. 292-296.
- Mathews, F., Richardson, S., Lintott, P. and Hosken, D., 2016. Understanding the risk to European protected species (bats) at onshore wind turbine sites to inform risk management.
- Mathews, F., Swindells, M., Goodhead, R., August, T.A., Hardman, P., Linton, D.M. and Hosken, D.J., 2013. Effectiveness of search dogs compared with human observers in locating bat carcasses at wind-turbine sites: a blinded randomized trial. *Wildlife Society Bulletin*, 37(1), pp. 34-40.
- Meek, E.R., Ribbands, J.B., Christer, W.B., Davy, P.R., and Higginson, I., 1993. The effects of aero-generators on moorland bird populations in the Orkney Islands, Scotland. *Bird Study*, 40(2), pp. 140-143
- NatureScot (2021). Bats and onshore wind turbines: survey, Assessment and mitigation. Version: August 2021 (updated with minor revisions).
- Paula, J., Leal, M.C., Silva, M.J., Mascarenhas, R., Costa, H. and Mascarenhas, M., 2011. Dogs as a tool to improve bird-strike mortality estimates at wind farms. *Journal for Nature Conservation*, 19(4), pp. 202-208.
- Power, N.W., Johnson, G., Erickson, W., White, J. and McKinney, R., 2003. Avian and Bat Mortality During the First Year of Operation at the Klondike Phase I Wind Project, Sherman County, Oregon.
- R Core Team (2023). R: A Language and Environment for Statistical Computing. R Foundation for Statistical Computing, Vienna, Austria. <https://www.R-project.org/>
- Reed, S.E., Bidlack, A.L., Hurt, A. and Gertz, W.M., 2011. Detection distance and environmental factors in conservation detection dog surveys. *The Journal of Wildlife Management*, 75(1), pp. 243-251.
- Richardson, S.M., Lintott, P.R., Hosken, D.J., Economou, T. and Mathews, F., 2021. Peaks in bat activity at turbines and the implications for mitigating the impact of wind energy developments on bats. *Scientific Reports*, 11(1), p.3636.
- Rodrigues, L., Bach, L., Dubourg-Savage, M.J., Karapandza, B., Kovac, D., Kervyn, T., Dekker, J., Kepel, A., Bach, P., Collins, J. and Harbusch, C., 2015. *Guidelines for consideration of bats in wind farm projects: Revision 2014*. UNEP/EUROBATS
- Smallwood, K.S., Bell, D.A. and Standish, S., 2020. Dogs detect larger wind energy effects on bats and birds. *The Journal of Wildlife Management*, 84(5), pp. 852-864.
- Stevenson, C.R. and Peasley, C.J., 1995. The impact of the Mynydd y Cemmaes Winfarm. Vol. IID Ecological Impact.
- Tyler, S.J. 1995. Bird strike study at Bryn Titli windfarm, Rhayader. *Report to National Wind Power Ltd.*



- Young, D.P. Jr., Erickson, W., Good, R., Strickland, M., Johnson, G., 2003. Avian and Bat Mortality Associated with the Initial Phase of the Foote Creek Rim Windpower Project, Carbon County, Wyoming November 1998-June 2002. Report by Western Ecosystems Technology Inc (WEST).



APPENDIX 1

Appendix 1- All data of Collision Monitoring Surveys from October 2022 to September 2023, included.

Unit	Date	Start Time	Surveyor	T °C	Cloud Cover	Wind Speed	Wind Direction	Precipitation	Carcass	Dog(s)	% Area searched	Finish Time	Comments
t3	25/10/2023	08:00	JSB	7	4	2	W	1	n	Kizzy	90	09:49	
t5	26/10/2023	12:30	JSB	11	4	2	W	1	n	Niffler	50	13:15	Cattle in area, human survey
t6	25/10/2023	08:51	JSB	8	4	2	W	1	n	Cain	100	09:30	
t7	26/10/2023	08:05	JSB	9	4	3	N	1	n	Kizzy	90	08:43	
t8	25/10/2023	11:25	CB	17	4	2	NW	1	n	Clay	100	12:13	
t9	25/10/2023	09:32	JSB	12	4	3	W	1	n	Cain	100	10:24	
t10	25/10/2023	09:10	CB	10	4	2	W	1	n	Taio	95	09:40	
t11	25/10/2023	08:15	CB	8	4	2	W	1	y	Clay	95	08:55	
t12	25/10/2023	09:50	CB	11	4	2	W	1	n	Taio	80	10:25	
t13	25/10/2023	14:00	CB	16	4	2	N	1	n	Clay	100	14:55	
t14	25/10/2023	10:41	JSB	18	4	2	N	1	n	Niffler	100	10:10	
t15	25/10/2023	10:30	CB	15	4	2	N	1	n	Taio	100	11:15	
t16	25/10/2023	13:00	CB	16	4	2	N	1	n	Clay	75	13:45	
t17	25/10/2023	12:15	CB	16	4	2	N	1	n	Taio	100	12:55	
t18	25/10/2023	11:30	JSB	21	4	3	NE	1	n	Kizzy	100	12:12	
t19	25/10/2023	10:57	JSB	15	4	2	E	1	n	Cain	95	13:36	
t20	25/10/2023	12:36	JSB	21	4	2	NE	1	n	Niffler	25	12:0	
t21	26/10/2023	10:07	JSB	11	4	3	E	2	n	Kizzy	50	10:30	
t22	26/10/2023	10:36	JSB	11	4	3	SE	2	n	Cain	60	10:57	
t23	26/10/2023	11:15	JSB	11	4	2	N	1	n	Niffler	90	11:54	
t24	26/10/2023	09:12	JSB	11	4	3	N	2	n	Cain	50	09:58	



t3	15/11/2023	12:41	JSB	11	4	2	SW	1	n	Cain	90	14:00	
t5	16/11/2023	11:00	CF	11	4	2	E	1	n	Ziba	50	11:45	Cattle in area, human survey
t6	15/11/2023	11:54	JSB	11	4	2	SW	1	n	Kizzy	100	12:30	
t7	16/11/2023	08:50	CF	7	4	3	E	1	n	Monty	100	09:32	
t8	16/11/2023	09:45	CF	7	4	3	E	1	n	Rufus	100	10:18	
t9	15/11/2023	11:08	JSB	11	4	2	SW	1	n	Niffler	95	11:51	
t10	15/11/2023	09:36	CF	8	4	3	E	1	n	Ziba	100	10:13	
t11	15/11/2023	08:32	CF	8	4	3	E	1	y	Monty	90	09:31	
t12	15/11/2023	10:15	CF	8	4	3	E	1	n	Rufus	95	10:51	
t13	15/11/2023	11:52	CF	9	4	3	E	1	n	Monty	100	12:39	
t14	15/11/2023	10:31	JSB	13	4	3	SW	1	n	Cain	100	11:06	
t15	15/11/2023	11:03	CF	9	4	3	E	1	n	Monty	100	11:42	
t16	16/11/2023	08:15	CF	8	4	3	E	1	n	Ziba	70	08:39	
t17	15/11/2023	12:43	CF	11	4	3	E	1	n	Rufus	100	13:33	
t18	15/11/2023	09:59	JSB	11	4	3	SW	1	n	Kizzy	100	10:29	
t19	15/11/2023	09:22	JSB	11	4	2	SW	1	n	Niffler	95	09:56	
t20	15/11/2023	08:35	JSB	11	4	1	S	1	n	Cain	100	09:18	
t21	16/11/2023	10:40	JSB	11	4	1	SW	1	n	Cain	40	11:20	
t22	16/11/2023	08:35	JSB	8	4	1	SW	1	n	Kizzy	60	09:12	
t23	16/11/2023	09:51	JSB	9	4	1	SW	1	n	Kizzy	100	10:30	
t24	16/11/2023	09:15	JSB	8	4	1	SW	1	n	Niffler	70	09:49	
t3	08/12/2023	11:55	CF	11	4	4		4	y	Monty	100	12:50	
t5	08/12/2023	10:05	CF	11	4	4		3	n	Ziba	100	10:43	
t6	08/12/2023	09:02	CF	10	4	4		1	n	Monty	100	10:00	
t7	08/12/2023				4					Monty	100		
t8	08/12/2023	11:10	CF	11	4	3		1	n	Ziba	100	11:51	



t9	06/12/2023	12:58	CF	11	4	6		1	y	Monty	100	13:42	
t10	05/12/2023	10:11	CF	4	4	4		1	n	Monty	100	10:50	
t11	05/12/2023	09:05	CF	4	4	4		1	y	Ziba	90	10:02	
t12	05/12/2023	14:46	CF	7	4	4		1	n	Monty	95	15:30	
t13	05/12/2023	14:01	CF	10	4	4		1	n	Monty	100	14:43	
t14	06/12/2023	12:55	CF	10	4	6		1	n	Ziba	100	12:55	
t15	05/12/2023	11:03	CF	5	4	4		1	y	Ziba	100	11:59	
t16	05/12/2023	12:07	CF	7	4	2		1	y	Monty	70	12:56	
t17	05/12/2023	13:18	CF	8	4	2		1	y	Ziba	100	13:54	
t18	06/12/2023	10:55	CF	11	4	6		1	n	Monty	100	11:55	
t19	06/12/2023	09:55	CF	11	4	6		1	n	Ziba	100	10:52	
t20	06/12/2023	08:52	CF	9	4	6		1	n	Monty	100	09:52	
t21	07/12/2023	11:03	CF	12	4	6		5	y	Ziba	70	11:43	
t22	07/12/2023	08:54	CF	12	4	6		4	n	Monty	70	09:39	
t23	07/12/2023	10:31	CF	12	4	6		4	n	Ziba	100	10:58	
t24	07/12/2023	09:57	CF	12	4	5		4	n	Monty	90	10:26	
t3	16/01/2024	08:45	CB	2	1	2	WSW	1	y	Clay	100	09:50	
t5	16/01/2024	09:55	CB	4	1	2	WSW	1	n	Clay & Taio	100	10:45	
t6	17/01/2024	13:45	CB	4	0	3	NNW	1	n	Clay & Taio	100	14:40	
t7	16/01/2024	10:50	CB	4	0	3	WSW	1	n	Clay & Taio	100	11:50	
t8	17/01/2024	12:45	CB	5	0	3	N	1	n	Clay & Taio	100	13:35	
t9	15/01/2024	12:55	CB	3	1	3	NNW	1	n	Clay & Taio	100	13:40	
t10	17/01/2024	09:45	CB	3	1	3	N	1	n	Clay & Taio	100	10:35	
t11	17/01/2024	08:45	CB	1	1	3	N	1	n	Clay & Taio	90	09:40	
t12	17/01/2024	11:55	CB	7	1	3	N	1	n	Clay & Taio	95	12:40	
t13	16/01/2024	14:15	CB	4	1	3	WSW	1	n	Clay & Taio	100	15:05	



t14	15/01/2024	12:05	CB	3	1	3	NNW	1	n	Clay & Taio	100	12:45	
t15	17/01/2024	10:40	CB	3	1	3	N	1	y	Clay & Taio	100	11:48	
t16	16/01/2024	12:00	CB	4	1	3	WSW	1	y	Clay	70	13:00	
t17	16/01/2024	13:05	CB	5	1	3	WSW	1	y	Clay & Taio	100	14:10	
t18	15/01/2024	10:45	CB	3	1	3	NNW	1	y	Clay & Taio	100	12:00	
t19	15/01/2024	09:55	CB	1	1	3	NNW	1	n	Clay & Taio	100	10:35	
t20	15/01/2024	08:45	CB	0	1	2	NNW	1	y	Clay & Taio	100	09:50	
t21	18/01/2024	11:50	CB	2	1	3	NW	1	n	Taio	70	12:35	
t22	18/01/2024	11:05	CB	2	1	3	NW	1	n	Clay	70	11:45	
t23	18/01/2024	10:10	CB	-1	1	3	NW	1	n	Clay & Taio	100	11:00	
t24	18/01/2024	08:45	CB	-2	1	3	NW	1	y	Clay & Taio	90	10:05	
t3													
t5	27/02/2024	10:17	CB	8	4	3	SW	1	n	Clay & Taio	100	11:00	
t6	26/02/2024	13:02	CB	8	1	3	N	1	n	Clay & Taio	100	13:45	
t7	27/02/2024	09:17	CB	8	4	3	SW	1	y	Clay & Taio	95	10:15	
t8	27/02/2024	11:02	CB	9	4	3	SW	1	n	Clay & Taio	100	11:30	Sheep in area, human survey
t9	26/02/2024	12:17	CB	12	2	3	N	1	n	Clay & Taio	95	13:00	
t10	26/02/2024	08:20	JSB	6	1	2	N	1	n	Kizzy	100	09:03	
t11	26/02/2024	09:10	JSB	8	2	3	N	1	y	Cain	95	10:00	
t12	26/02/2024	11:05	JSB	9	2	3	NNE	1	n	Kizzy	50	11:30	Survey area reduced due to heavy machinery
t13	27/02/2024	08:15	CB	8	4	3	SW	4	y	Clay & Taio	100	09:15	
t14	26/02/2024	11:20	CB	10	2	3	N	1	n	Clay & Taio	100	12:15	
t15	26/02/2024	10:10	JSB	10	2	3	NNE	1	n	Cain	100	11:00	
t16	26/02/2024	11:45	JSB	9	2	4	NNE	1	y	Kizzy	70	12:30	
t17	26/02/2024	12:40	JSB	12	2	3	N	1	y	Niffler	90	13:30	



t18	26/02/2024	10:00	CB	9	2	3	N	1	y	Clay & Taio	100	11:15	
t19	26/02/2024	09:15	CB	6	2	3	N	1	n	Clay & Taio	100	09:55	
t20	26/02/2024	08:25	CB	6	1	3	N	1	n	Clay & Taio	100	09:10	
t21	27/02/2024	10:49	JSB	10	4	3	SW	1	n	Cain	70	11:35	
t22	27/02/2024	08:10	JSB	8	4	3	SSW	2	n	Cain	70	08:50	
t23	27/02/2024	08:53	JSB	8	4	3	SSW	2	n	Kizzy	100	09:45	
t24	27/02/2024	09:47	JSB	9	4	3	SW	1	y	Niffler	70	10:35	
t3	21/03/2024	06:50	JSB	9	4	3	SW	1	n	Cain	90	07:55	
t5	21/03/2024	09:35	JSB	8	3	5	SSW	1	n	Kizzy	100	10:25	
t6	20/03/2024	11:55	JSB	10	3	3	N	1	n	Niffler	95	12:35	
t7	21/03/2024	08:45	JSB	8	3	3	SW	1	n	Niffler	75	09:30	Most terrain too soft and muddy to traverse
t8	20/03/2024	08:00	JSB	8	4	3	SW	1	n	Cain	100	08:40	
t9	20/03/2024	11:15	JSB	12	4	3	N	1	n	Kizzy	95	11:50	
t10	20/03/2024	09:00	CB	10	3	3	N	1	y	Clay & Taio	95	09:45	
t11	20/03/2024	08:20	CB	10	4	3	N	1	n	Clay & Taio	95	08:55	
t12	20/03/2024	09:50	CB	11	3	3	N	1	n	Clay & Taio		10:30	
t13	21/03/2024	10:30	JSB	12	3	4	SW	1	n	Cain	90	11:20	Human survey due to sheep
t14	20/03/2024	09:10	JSB	11	3	3	N	1	n	Kizzy	100	10:02	Human survey due to sheep
t15	20/03/2024	10:35	CB	10	3	3	N	1	y	Clay & Taio	100	11:40	
t16	20/03/2024	06:45	CB	9	4	2	N	1	y	Clay & Taio	70	07:40	
t17	20/03/2024	07:45	CB	9	4	3	N	1	n	Clay & Taio	80	08:15	
t18	20/03/2024	08:30	JSB	10	3	3	NNW	1	n	Niffler	100	09:05	
t19	21/03/2024	07:50	JSB	10	4	3	NNW	1	n	Cain	100	08:25	
t20	21/03/2024	06:50	JSB	10	4	3	NNW	1	n	Kizzy	100	07:45	
t21	21/03/2024	09:35	CB	10	3	3	SW	1	n	Clay & Taio	70	10:15	



t22	21/03/2024	07:50	CB	9	3	3	SW	1	n	Clay & Taio	60	08:40	Much of survey area underwater
t23	21/03/2024	08:45	CB	10	3	3	SW	1	n	Clay & Taio	100	09:40	
t24	21/03/2024	06:50	CB	9	3	3	SW	6	y	Clay & Taio	75	07:45	Much of survey area underwater
t3	24/04/2024	11:00	JSB	13	3	3	NNW	1	n	Niffler	95	11:40	
t5	25/04/2024	07:39	CF	7.5	1	2	S	1	n	Monty	100	08:25	
t6	24/04/2024	10:20	JSB	13	3	3	NNW	1	n	Cain	95	11:00	
t7	25/04/2024	06:40	CF	7.5	1	2	S	1	y	Ziba	72	07:37	cows reduced search area
t8	25/04/2024	08:29	CF	9.5	1	2	S	1	n	area walked	100	08:50	sheep and loose dog reduced search area, area walked instead
t9	24/04/2024	09:35	JSB	15	1	2	NNE	1	n	Kizzy	95	10:20	
t10	24/04/2024	07:32	CF	5.5	1	2	S	1	n	Monty	100	08:18	
t11	24/04/2024	06:44	CF	5.5	1	2	S	1	n	Ziba	25	07:29	cows reduced search area
t12	24/04/2024	08:24	CF	5.5	1	2	S	1	n	Ziba	66	08:58	farm buildings reduced search area
t13	25/04/2024	08:55	CF	8.5	1	2	S	1	n	Monty	85	09:48	sheep reduced search area
t14	24/04/2024	08:55	JSB	16	0	2	NW	1	n	Taio	100	09:35	
t15	24/04/2024	09:01	CF	12.5	1	2	S	1	y	Monty	100	10:27	
t16	24/04/2024	10:35	CF	13.5	1	2	S	1	n	Ziba	76	11:20	woodland reduced search area
t17	24/04/2024	11:22	CF	11.5	1	2	S	1	n	Monty	100	12:02	
t18	24/04/2024	08:10	JSB	9	0	3	NNW	1	n	Cain	100	08:50	
t19	24/04/2024	07:30	JSB	11	1	3	NNW	1	n	Niffler	100	08:10	
t20	24/04/2024	06:40	JSB	7	2	2	NNW	1	y	Kizzy	100	07:30	
t21	25/04/2024	09:10	JSB	9	4	2	NW	1	n	n/a	80	09:40	human surveyed, because frisky horses in paddocks all around
t22	25/04/2024	06:45	JSB	7	4	3	NW	1	n	Niffler	70	07:35	
t23	25/04/2024	08:15	JSB	8	4	3	NNW	1	n	Cain	100	09:05	
t24	25/04/2024	07:40	JSB	7	4	3	NNW	1	n	Kizzy	65	08:15	
t11	24/04/2024	06:44	CF	5.5	1	2	S	1	n	Ziba	25	07:29	cows reduced search area



t10	24/04/2024	07:32	CF	5.5	1	2	S	1	n	Monty	100	08:18	
t12	24/04/2024	08:24	CF	5.5	1	2	S	1	n	Ziba	66	08:58	farm buildings reduced search area
t15	24/04/2024	09:01	CF	12.5	1	2	S	1	y	Monty	100	10:27	
t16	24/04/2024	10:35	CF	13.5	1	2	S	1	n	Ziba	76	11:20	woodland reduced search area
t17	24/04/2024	11:22	CF	11.5	1	2	S	1	n	Monty	100	12:02	
t7	25/04/2024	06:40	CF	7.5	1	2	S	1	y	Ziba	72	07:37	cows reduced search area
t5	25/04/2024	07:39	CF	7.5	1	2	S	1	n	Monty	100	08:25	
t8	25/04/2024	08:29	CF	9.5	1	2	S	1	n	area walked	100	08:50	sheep and loose dog reduced search area; area walked instead
t13	25/04/2024	08:55	CF	8.5	1	2	S	1	n	Monty	85	09:48	sheep reduced search area
t3	09/05/2024	06:55	CB	9	3	3	WSW	1	n	Clay	95	07:40	
t5	09/05/2024	08:50	CB	11	4	3	SSW	1	n	Clay and Taio	95	09:50	
t6	09/05/2024	05:55	CB	9	4	3	WSW	1	n	Taio	100	06:50	
t7	09/05/2024	07:45	CB	10	4	3	SW	1	y	Taio	95	08:45	
t8	08/05/2024	10:40	JSB	18	4	3	SW	1	n	n/a	100	11:10	Human survey (sheep with lamb and cows)
t9	08/05/2024	10:15	CB	13	3	3	SW	1	n	Taio and Clay	100	11:05	
t10	08/05/2024	07:15	JSB	13	3	2	SW	1	n	Niffler	100	08:10	CT deployed
t11	08/05/2024	06:10	JSB	11	4	1	SW	1	y	Kizzy	95	07:10	
t12	08/05/2024	09:05	JSB	15	3	2	SW	1	n	Cain, Kizzy	70	09:40	
t13	08/05/2024	11:10	CB	14	3	2	SSW	1	n	Taio and Clay	100	12:15	
t14	08/05/2024	09:05	CB	12	3	3	SW	1	y	Taio and Clay	100	10:10	CT deployed
t15	05/05/2024	08:15	JSB	14	2	3	SW	1	n	Cain	100	09:05	



t16	08/05/2024	09:50	JSB	16	4	2	SW	1	n	n/a	75	10:00	Human survey (sheep everywhere and also lots of dead/dying sheep)
t17	05/05/2024	10:05	JSB	17	4	3	SW	1	n	n/a	85	10:35	Human survey (sheep everywhere and also lots of dead/dying sheep)
t18	08/05/2024	08:10	CB	11	2	3	SW	1	n	Clay	100	09:00	
t19	08/05/2024	07:00	CB	10	3	2	SW	1	y	Taio	100	08:05	
t20	08/05/2024	06:00	CB	9	4	2	SW	1	n	Clay	100	06:55	
t22	06/05/2024	09:05	JSB	14	4	2	SSW	1	n	Kizzy	70	10:00	Partial human surveys in field with horses.
t22	06/05/2024	06:00	JSB	11	4	3	WSW	1	y	Niffler	75	07:10	
t23	06/05/2024	08:05	JSB	13	4	2	SSW	1	y	Cain	100	09:00	Partial human surveys in field with pregnant mares.
t24	06/05/2024	07:15	JSB	12	4	3	SW	1	n	Kizzy	80	08:00	Partial human surveys in field with horses.
t3	12/06/2024	06:55	JSB	10	1	3	NW	1	n	Kizzy	95	07:40	CT deployed
t5	12/06/2024	06:38	CB	9	1	3	NW	1	y	Taio	100	07:40	
t6	11/06/2024	10:00	JSB	16	2	3	NW	1	y	Cain	90	11:30	
t7	12/06/2024	05:30	CB	8	1	3	NW	1	y	Clay	95	06:35	
t8	11/06/2024	07:58	CB	10	0	4	NW	1	y	Clay	100	09:00	
t9	11/06/2024	09:10	JSB	16	0	3	NW	1	y	Niffler	95	09:55	
t10	11/06/2024	06:23	CB	8	0	4	NW	1	n	Clay	95	07:05	CT recovered
t11	11/06/2024	05:20	CB	7	0	3	NW	1	y	Taio	95	06:20	
t12	11/06/2024	10:05	CB	12	1	4	NNW	1	n	Clay	80	10:50	
t13	11/06/2024	09:02	CB	11	0	5	NW	1	y	Taio	100	10:10	
t14	11/06/2024	08:20	JSB	15	1	4	NNW	1	y	Kizzy	100	09:10	CT recovered
t15	11/06/2024	07:10	CB	9	0	4	NW	1	n	Taio	100	07:55	
t16	12/06/2024	05:20	JSB	6	1	3	NW	1	n	Cain	75	06:05	



t17	12/06/2024	06:05	JSB	7	1	3	NW	1	n	Niffler	90	06:55	
t18	11/06/2024	07:00	JSB	13	1	4	NW	1	n	Cain	100	08:10	Handler survey (30%) to avoid damaging field with crops
t19	11/06/2024	06:05	JSB	11	0	3	NNW	1	n	Niffler	95	07:00	Handler survey (30%) to avoid damaging field with crops
t20	11/06/2024	05:20	JSB	7	0	3	NNW	1	n	Kizzy	100	06:05	
t21	12/06/2024	09:00	CB	12	2	3	NW	1	n	Taio	90	10:00	CT placed
t22	12/06/2024	07:55	JSB	16	0	3	NNW	1	n	Cain	75	08:40	
t23	12/06/2024	08:40	JSB	18	0	2	NW	1	n	Niffler, Kizzy	100	09:25	
t24	12/06/2024	07:50	CB	10	1	3	NNW	1	y	Clay	90	08:55	
t3	19/07/2024												Unsurveyed as result of bees swarming
t5	19/07/2024	08:54	cf	16	3	4	SW	2	y	Ziba, Monty	70	10:11	feather spot
t6	19/07/2024	07:42	nu	16	3	4	SW	2	n	Monty	100	08:49	
t7	20/07/2024	07:02	NA	16	3	4	SW	2	n	Na	visual search	07:03	very angry cows and dog present
t8	19/07/2024	14:32	cf	17	3	4	SW	2	n	Ziba, Monty	50	15:16	cows present
t9	18/07/2024	06:34	cf	15	2	4	SW	1	y	Monty	100	07:25	feather spot
t10	18/07/2024	05:56	cf	15	2	4	SW	1	n	Ziba	25	06:32	cows present
t11	18/07/2024	07:26	cf	15	2	4	SW	1	y	Ziba	65	08:48	feather spots
t12	19/07/2024	05:05	cf	16	3	4	SW	2	n	Ziba, Monty	90	07:38	peas in field
t13	20/07/2024	06:05	cf	16	3	4	SW	2	n	Monty	65	06:49	cows present
t14	18/07/2024	08:51	nu	16	2	4	SW	2	y	Monty	100	10:05	leg
t15	18/07/2024	10:11	cf	16	2	4	SW	2	n	Ziba	80	11:22	
t16	20/07/2024	06:58	cf	16	3	4	SW	2	n	Monty	100	07:15	
t17	18/07/2024	11:25	nu	16	2	4	SW	2	n	Monty	90	12:22	
t18	19/07/2024	13:04	nu	17	3	4	SW	2	n	Monty	100	14:03	
t19	17/07/2024	11:37	cf	18	0	3	SW	1	n	Ziba	100	12:04	
t20	17/07/2024	10:46	cf	18	0	3	SW	1	n	Monty	100	11:28	



t21	17/07/2024	09:25	cf	13	0	3	SW	1	y	Ziba	80	10:21	bird carcass
t22	17/07/2024	06:03	cf	9	1	3	SW	1	y	Monty	80	07:41	feather spot and legs
t23	17/07/2024	07:44	cf	11	1	3	SW	1	n	Ziba	60	08:04	horses present
t24	17/07/2024	08:42	cf	13	0	3	SW	1	y	Monty	50	09:22	bat, horses present
t3	07/08/2024	06:45	JSB								0		not surveyable due to bees
t5	07/08/2024	07:40	JSB	15	4	3	W	1	n	Kizzy, Cain	60	08:20	radius reduced due to mature crops
t6	07/08/2024	07:00	JSB	15	4	2	SW	1	n	Niffler	40	07:40	radius reduced due to mature crops
t7	06/08/2024	11:30	JSB	19	3	3	SW	1	n	Niffler	75	12:15	CT deployed; radius reduced due to mature wheat
t8	07/08/2024	08:20	JSB	16	4	3	W	1	n	n/a	100	08:45	human survey due to cattle and chicken/rooster
t9	06/08/2024	09:55	CB	16	3	3	SW	1	n	Clay and Taio	70	10:55	
t10	07/08/2024	06:30	JSB						y	n/a	0		not surveyable due to bees
t11	06/08/2024	12:15	CB	17	3	3	SW	1	y	Clay and Taio	90	01:30	
t12	06/08/2024	09:00	JSB	17	4	4	SSW	1	y	Kizzy	75	10:00	
t13	06/08/2024	08:00	JSB	17	3	3	SW	1	y	Niffler	40	08:50	survey reduced due to mature peas/beans crops and cows (+ one sick cow not moving)
t14	06/08/2024	09:15	CB	15	3	3	SW	1	n	Taio	60	09:50	survey reduced due to peas/beans crops and cows (+ one sick cow not moving)
t15	06/08/2024	09:15	JSB	18	4	3	SSW	1	y	Cain, Niffler	100	10:25	
t16	06/08/2024	06:40	JSB	12	0	2	SW	1	n	Cain	75	07:20	
t17	06/08/2024	07:20	JSB	14	1	3	SW	1	n	Kizzy	90	08:00	
t18	06/08/2024	06:30	CB	11	0	2	SW	1	n	Clay	70	07:20	ET Found, survey area under crops
t19	06/08/2024	07:22	CB	12	3	2	SW	1	n	Taio	80	08:00	ET Found, survey area under crops



t20	06/08/2024	08:05	CB	14	3	2	SW	1	y	Clay	100	09:10	
t21	07/08/2024	09:40	CB	16	3	2	WSW	1	n	Clay	30	10:00	Mush of the area unsurvey able due to active horses
t22	07/08/2024	07:50	CB	14	3	2	WSW	1	n	Clay	60	08:30	CT deployed
t23	07/08/2024	08:35	CB	15	3	2	WSW	1	y	Taio	100	09:35	
t24	07/08/2024	06:45	CB	13	3	2	SW	1	y	Taio	70	07:45	Search area reduced due to horses active in area, survey in areas carried out visually by handler
t3	03/09/2024	11:42	CB	17	4	4	W	1	n	Niffler	95	12:30	
t5	03/09/2024	11:00	CB	16	4	4	W	1	n	Kizzy	90	11:40	
t6	04/09/2024	07:00	CB	9	3	3	WNW	1	n	Taio	100	07:50	
t7	03/09/2024	09:50	CB	14	4	4	WSW	1	y	Taio	100	10:50	CT recovered; carcass gone but wings remaining
t8	03/09/2024	12:35	CB	17	4	4	W	1	y	Cain & Clay	100	01:30	
t9	04/09/2024	07:50	CB	11	3	4	WNW	1	y	Kizzy	90	08:50	
t10	03/09/2024	09:10	CB	13	4	3	WSW	1	y	Cain	80	09:40	
t11	04/09/2024	12:00	CB	15	2	4	NW	1	y	Niffler	70	12:45	Part of survey area under fresh manure
t12	04/09/2024	12:50	CB	16	3	4	NW	1	y	Clay	50	01:30	
t13	03/09/2024	08:17	CB	12	4	3	WSW	1	n	Kizzy	70	09:05	
t14	03/09/2024	01:35	CB	17	4	4	W	1	n	Clay & Taio	100	02:20	
t15	04/09/2024	11:20	CB	14	3	4	NW	1	y	Taio	70	12:00	Part of survey area under fresh manure
t16	03/09/2024	07:42	CB	11	4	3	W	1	n	Clay	90	08:15	
t17	03/09/2024	07:00	CB	11	3	3	W	1	n	Taio	95	07:40	
t18	04/09/2024	10:15	CB	12	3	4	NW	1	y	Cain	90	11:10	
t19	04/09/2024	09:15	CB	11	3	4	WNW	1	n	Clay	75	10:10	



t20	04/09/2024	08:50	CB	11	3	4	WNW	1	n	Handler	20	09:10	Dairy herd + bulls in surrounding field, handstand searched by handler
t21	05/09/2024	07:00	CB	13	4	4	NE	1	n	Kizzy	70	07:35	Horse in field reduced area and speed up search
t22	2024-09-05	09:32	CB	15	4	4	NE	1	y	Taio	70	10:20	CT recovered carcass gone
t23	2024-09-05	08:20	CB	14	4	4	NE	1	y	Cain	100	09:30	
t24	2024-09-05	07:37	CB	13	4	4	NE	1	n	Clay	70	08:15	Horse in field reduced area and speed up search



APPENDIX 10-1

GLOSSARY OF TERMS

APPENDIX 10.1 - GLOSSARY OF ACOUSTIC TERMINOLOGY

A – Weighting	The “A” suffix denotes the fact that the sound levels have been “A-weighted” in order to account for the non-linear nature of human hearing.
Background Noise	The noise level rarely fallen below in any given location over any given time period, often classed according to day time, evening or night time periods. The $L_{A90,10min}$ is the parameter that is used to define the background noise level in this instance. L_{A90} is the sound level that is exceeded for 90% of the sample period. It is typically used as a descriptor for background noise.
dB (decibel)	The unit normally employed to measure the magnitude of sound. It is defined as 20 times the logarithm of the ratio between the RMS pressure of the sound field and the reference pressure of 20 micro-pascals (20 μ Pa).
dB(A)	An ‘A-weighted decibel’ – a measure of the overall noise level of sound across the audible frequency range (20 Hz – 20 kHz) with A-frequency weighting (i.e. A – Weighting) to compensate for the varying sensitivity of the human ear to sound at different frequencies.
Hub Height Wind Speed	The wind speed at the centre of the turbine rotor.
Hertz (Hz)	The unit of sound frequency in cycles per second.
$L_{Aeq,T}$	This is the equivalent continuous sound level. It is a type of average and is used to describe a fluctuating noise in terms of a single noise level over the sample period (T). The closer the L_{Aeq} value is to either the L_{AF10} or L_{AF90} value indicates the relative impact of the intermittent sources and their contribution. The relative spread between the values determines the impact of intermittent sources such as traffic on the background.
L_{AF90}	Refers to those A-weighted noise levels in the lower 90 percentile of the sampling interval; it is the level which is exceeded for 90% of the measurement period. It will therefore exclude the intermittent features of traffic and is used to estimate a background level. Measured using the “Fast” time weighting.
L_{den}	Refers to the L_{Aeq} noise levels over a whole day, but with a penalty of 10 dB(A) for night-time noise (23:00-07:00) and 5 dB(A) for evening noise (19:00-23:00), also known as the day evening night noise indicator.
Low Frequency Noise	LFN - noise which is dominated by frequency components towards the lower end of the frequency spectrum.
Noise	Sound that evokes a feeling of displeasure in the environment in which it is heard, and is therefore unwelcomed by the receiver
Noise Sensitive Location (NSL)	Any dwelling house, hotel or hostel, health building, educational establishment, place of worship or entertainment, or any other facility or other area of high amenity which for its proper enjoyment requires the absence of noise at nuisance levels.

octave band	A frequency interval, the upper limit of which is twice that of the lower limit. For example, the 1,000Hz octave band contains acoustical energy between 707Hz and 1,414Hz. The centre frequencies used for the designation of octave bands are defined in ISO and ANSI standards.
Pascal (Pa)	Pascal is a unit of pressure and so sound pressures are measured in Pascals.
Sound Power Level (LW)	The sound power level radiated by a source is defined as: $L_W = 10 \log_{10} \left(\frac{W}{W_0} \right) \text{ dB}$ where W is the acoustic power of the source in Watts (W) and W₀ is a reference sound power chosen in air to be 10⁻¹² W.
Sound Pressure Level (Lp)	The sound pressure level at a point is defined: $L_P = 20 \log_{10} \left(\frac{P}{P_0} \right) \text{ dB}$ where P is the sound pressure and P₀ is a reference pressure for propagation of sound in air and has a value of 2x10⁻⁵Pa.
Tonal	Sounds which cover a range of only a few Hz which contains a clearly audible tone i.e. distinguishable, discrete or continuous noise (whine, hiss, screech, or hum etc.) are referred to as being 'tonal'.
10 Minute Average Wind Speed (m/s)	The wind speed measured by an anemometer at a specified height above ground level, averaged over a 10-minute period.
Wind Shear	The increase of wind speed with height above ground.



APPENDIX 10-2

**NOISE COMPLIANCE REPORT
2015**



Brendan O'Reilly
Durhamstown
Bohermeen
Navan
Co. Meath

Phone: 046-9073497
Mobile: 087-8199010
Email: boreilly1@eircom.net

Noise and Vibration Consultants Ltd

Reg No: IE 8298170M

Principal: Brendan O'Reilly MPhil (Noise & Vibration) ISEE SFA EAA

Operational Noise Survey

Ballywater Wind Farm

Prepared For: Ballywater Windfarm

Report Prepared by: Brendan O'Reilly (December 2015)

TABLE OF CONTENTS

1.0 Noise

1.1 Introduction

1.1.1 Statement of Authority

1.1.2 Introduction and Methodology

1.1.3 Noise Limits

1.2 Acoustic Terminology

1.3 Wind Farm Environment

1.4 Noise Monitoring for Baseline and Operational

1.5 Noise Monitoring Methodology and Noise Limits

1.6 Instruments used in Noise Survey

1.7 Noise Data and Processing of Wind Turbine Noise

1.8 Assessment / Commentary

1.9 Conclusion

Appendix 1 Noise monitoring data (Tables 1-6 incl.)

Appendix 2 Wind speed and direction for noise survey

Appendix 3 Photos showing monitors in-situ

Appendix 4 Rainfall data

Appendix 5 Calibration certificates of noise monitors

Appendix 6 Periods of shut down of turbines

Appendix 7 Methodology for calculating wind speed

1.0 NOISE

1.1 Introduction

1.1.1 *Statement of Authority*

This Report has been prepared by Mr Brendan O'Reilly of Noise and Vibration Consultants Ltd. Mr. O'Reilly has a Masters degree on noise and vibration from Liverpool University and has over 35 years experience in noise and vibration control (and many years experience in preparation of noise impact statements) and is a member of a number of professional organisations. Mr. O'Reilly was a co- author and project partner (as a senior noise consultant) in 'ENVIRONMENTAL QUALITY OBJECTIVES Noise in Quiet Areas' administered by the Environmental Protection Agency on behalf of the Department of the Environment, Heritage and Local Government (as a first step towards implementation of the EC Directive relating to the Assessment and Management of Environmental Noise (EU, 2002).

Noise & Vibration Consultants have considerable experience in the assessment of noise impact and have compiled studies for in excess of 60 planned wind farm developments throughout Ireland ranging in size from 1 to 40 turbines.

1.1.2 *Introduction*

A wind farm development, consisting of twenty one wind ENERCON turbines each of hub height 64m with maximum power output of 2MW, has been consented and has been fully operational for a number of years at Ballywater, Courtown, Co. Wexford. The Ballywater wind farm was permitted by planning permission 20010458. The developer commissioned Noise and Vibration Consultants Ltd to undertake a noise survey to assess compliance with the planning permit.

1.1.3 *Noise Limits*

The noise limits for residential properties are given in Condition 19 of the planning permission Condition 19 states:

Noise levels from the proposed development when measured at the nearest inhabited house shall not exceed 40dBA (15 minute Leq) at wind speed of 5m/s and 45dBA (15 minute Leq) at a wind speed in excess of 10m/s. Measurements shall be made in accordance with ISO Recommendations R1996/1 'Acoustics-Description and Measurement of Environmental Noise, Part 1: Basic qualities

and procedures, In the event that the reviews show that any turbine may have a detrimental impact, mitigating measures shall be proposed and submitted for agreement of the Planning Authority.

1.2 Acoustic Terminology

Sound is simply the pressure oscillations that reach our ears. These are characterised by their amplitude, measured in decibels (dB), and their frequency, measured in Hertz (Hz). Noise is unwanted or undesirable sound, it does not accumulate in the environment and is normally localised. Environmental noise is normally assessed in terms of A-weighted decibels, dB (A), when the 'A weighted' filter in the measuring device elicits a response which provides a good correlation with the human ear. The criteria for environmental noise control are of annoyance or nuisance rather than damage. In general a noise level is liable to provoke a complaint whenever its level exceeds by a certain margin the pre-existing noise level or when it attains an absolute level. A change in noise level of 3 dB (A) is 'barely perceptible'; while an increase in noise level of 10 dB (A) is perceived as a twofold increase in loudness. A noise level in excess of 85 dB (A) gives a significant risk of hearing damage.

1.3 Wind Farm Environment

The wind farm is located in a rural agriculture area close to the sea. In a rural area such as this and where most wind farms (in areas of high mean wind speeds) are located the background noise and total noise is predominately dominated by wind speed effects on vegetation and obstacles. Other noise sources in the locality is farming activity, low level traffic flow, birds and waves from the sea at locations close to the shore.

1.4 Noise Monitoring for Baseline and Operational

To establish the noise levels from the wind turbines some baseline monitoring data was required in addition to monitoring the operational wind farm. The baseline noise monitoring was obtained during periods of the wind farm shut down over a range of wind speeds.

Noise monitoring locations



Figure 1 – As Constructed Turbine Locations and Noise Monitoring Locations

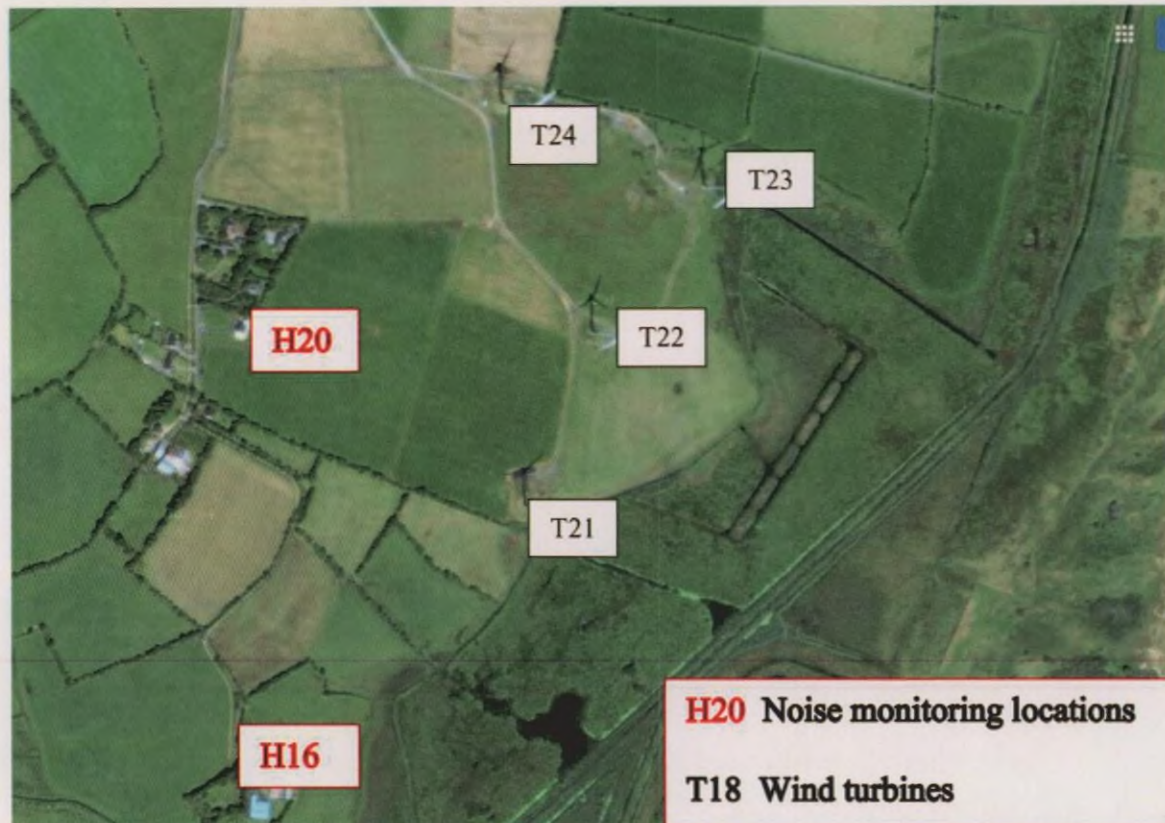


Figure 2 – As Constructed Turbine Locations and Noise Monitoring Locations

The noise monitors were set up 16th June prior to a 6 day planned shutdown of the wind farm and the monitoring was extended to 22nd July '15 for a total of 5 weeks during which time enough data was not obtained over a sufficient range of wind speeds. Mean wind speeds never exceeded 9m/s for sufficient time to derive a best-fit plot. It became evident from weather forecasts that wind speeds of up to 12m/s were unlikely for a significant period into the future. The second period of noise monitoring with periods of wind farm shut down was set up based on weather forecasts commenced on 21st October and extended to 20th November '15. During this second phase of monitoring wind speeds above 12m/s were achieved bringing the cumulative noise monitoring periods to 9 weeks (see Appendix 1 for monitoring data.)

Most of the nearest houses to the development are located southwest to northwest of the wind farm so to obtain down wind conditions easterly wind direction was required. Easterly winds generally do not exceed 8 to 9m/s.

A 10m portable wind mast was set up on the wind farm site approximately 300m due west of T05 and upwind of the prevailing winds so that the wake effects of the wind farm would be negligible.

A rain gauge was located 10m from the portable wind mast. Wind speed and direction data for baseline and operational noise survey is given in Appendix 2. The six monitoring locations were as given in Figure 1 and 2 with photos in Appendix 3.

The six noise monitoring locations were as follows:

Locations H03

The measurement location H03 was located approximately 30m from ho3 and facing towards the wind farm

Location H04

The measurement location representing H04 was located immediately across the road in the field approximately 30m nearer the wind farm.

Location H10

The measurement location representing H10 was directly across the road in a field facing directly towards the wind farm.

Location H16

The measurement location representing H16 was in the field on the boundary of H16 site with part of the wind farm to the northeast and southwest.

Location H20

The measurement location representing H20 was on the site boundary at the back of the house facing the wind farm to the east.

Location H31

The measurement location representing H31 was located in field as marked on map with clear view of turbines.

1.5 Noise Monitoring Methodology and Noise Limits

The methodology carried out in this report is in the main compliant with:

Department of Environment, Heritage and Local Government 'Wind Energy Development Guidelines 2006'.

ISO 1996-1:2003 Description, Measurement and Assessment of Environmental Noise: Part 1: Basic Quantities and Assessment Procedures.

The Assessment and Rating of Noise from Wind Farms (ETSU-R-97) –the UK energy Technology Support Unit.

A Good Practice Guide to the Application of ETSU-R-97 for the Assessment and Rating of Wind Turbine Noise, Institute of Acoustics, May 2013.

'Supplementary Guidance Note 5: Post Completion Measurements, July 2014'- this is a supplementary guidance to A Good Practice Guide.

The Wind Energy Development Guidelines and best practice recommends measurements using the L90 descriptor and 10 minute intervals. The planning permission which takes precedence states that the noise level shall not exceed 40dBA (15 minute Leq) at a wind speed of 5m/s and 45dBA (15 minute Leq) at a wind speed in excess of 10m/s. The L90 descriptor is recommended since it is the only descriptor which allows reliable wind turbine measurements to be made without corruption from relatively loud transitory noise events from other sources. The relationship between Leq and L90 for wind turbines is accepted as $Leq = L90 + 2$ or $L90 = Leq - 2$. Therefore the noise limits with measurements as L90 become equal to fixed limits of:

- 40dB(A) 15 minute Leq at 5m/s becomes 38dB(A) L90 at 5m/s
- 45dB(A) 15 minute Leq at 10m/s and above becomes 43dB(A) L90 at above 10m/s and above

It is usually necessary to carry out around 1 month of monitoring to obtain the necessary range of data points for wind speed and directions when using 10 minute intervals. However planning

states 15 minute intervals (1 months monitoring at 10 minute intervals would equate to the same amount of data points as 1.5 months at 15 minute intervals).

The noise limits apply to turbine noise only, and not the total measured noise level around the site. The noise limits apply only to noise from the development which is the subject of the planning consent as the operator has no control over noise from any other developments. To assess the wind turbine noise levels it is necessary to determine the level of any other noise in the area, as it varies with wind speed, so that it can be subtracted from the total measured noise level at each wind speed. To determine application of noise limits it is standard practice to consider downwind conditions because of the propagation effects. Downwind conditions can generally be defined for each location as conditions in which the angle between the wind direction and the direct line from any turbine to the measurement location considered is no greater than ± 45 degrees. For large or extended wind farms it is normal to only consider the turbines primarily contributing to the receptor noise levels. Because of the layout of this wind farm with respect to houses many receptors are considered as downwind at no greater than ± 90 degrees. The angle of downwind is given for each receptor. All wind speeds are referenced to 10m height and synchronised to noise levels measurements.

The following conditions were adhered to in undertaking the surveys:

- Measurement of operational noise levels using 15-minute intervals was undertaken during varied wind speeds using noise instruments which comply with Type 1 standard in IEC 651-1: 1979.
- Concurrent measurements of average wind speed / direction and noise levels were recorded at 15-minute intervals – the wind data was taken from a temporary 10m height wind mast which was sited up wind of wind turbines (up wind of prevailing S to SW winds).
- Monitoring locations were selected representing some of the nearest receptors surrounding the development.

1.6 Instrumentation used in Noise Survey

The following instrumentation was used in the operational noise survey measurements:

- Five Larson Davis 812 Precision Integrating Sound Level Analyser/Data logger with 900B Pre-amplifier and 1/2" Pre-polarised Microphone.
- One Larson Davis 831 Precision Integrating Sound Level Analyser/Data logger and 1/2" Pre-polarised Microphone.
- Microphones mounted on tripods at a height of 1.2 metres above ground level and fitted with double skin windscreens based on that specified in W/13/00386/REP 'Noise Measurements in Windy Conditions'
- Calibration type: Larson Davis Precision Acoustic Calibrator Model CAL200.
- Rain gauge type: Davis Instruments Vantage pro2 weather station with rainfall data in Appendix 4.

Details on Calibration and Calibration Certification of Noise Systems

The noise monitors were calibrated before and after each noise survey and the drift of calibration was less than 0.2dB. All instruments have been calibrated with pre-amp and microphone, with certificates in Appendix 5.

1.7 Noise Data and Processing for Wind Turbine Noise

The wind turbine SCADA data was synchronised with wind speed, direction and noise monitoring times. Periods when all turbines were not fully operational and when wind farm was shut-down were filtered out along with periods of heavy rainfall which was likely to impact on noise levels. Periods of atypical (bird song or farm activity) levels were also filtered. To eliminate periods when aforementioned activity or movement around dwellings were at a minimum, the data for analysis was filtered into night-time data from 23.00 to 07.00hrs. The Supplementary Guidance Note 5: Post Completion measurements issued by the Institute of Acoustics (July'14), suggests that it may be useful to filter out all data except that measured between 2300 to 0400hrs to avoid competing noise, however to obtain sufficient data to compile graphs over the range of wind speeds it was decided to use a longer period of 23.00 to 07.00hrs.

The background noise levels were obtained from periods of shut-down (see Appendix 6) during the 9 week monitoring period and this data was filtered out from the 'operational' noise data.

The downwind turbine noise to the nearest houses H3, H4 and H10 exist for north, east and south east wind conditions. These conditions do not occur frequently and when they do, the wind speeds rarely go above a mean wind speed of 8-9m/s.

The downwind turbine noise to houses in the direction of H31 exists in north east, east and south east wind conditions. These conditions occur more frequently than east wind and obtaining wind speeds above 10m/s becomes an easier task.

The downwind turbine noise towards H16, prevail for west, south west and south winds. These conditions are frequent and are the dominant prevailing wind conditions.

The data for analysis was filtered to hours between 2300 and 07.00hrs and the following wind directions were assessed at each location:

- For H3 downwind, the data was filtered corresponding to less than 180 degrees (+/- 90 degrees).
- For H4 downwind, the data was filtered corresponding to above 315 degrees and less than 135 degrees.
- For H10 downwind, the data was filtered into data that corresponded to greater than 270 degrees.
- For H16 downwind, the data was filtered corresponding to less than 90 degrees (+/- 45 degrees).
- For H16 downwind, the data was also filtered corresponding to less than 180 degrees and less than 270 degrees (+/- 45 degrees). At this house location there were turbines northeast and also in opposite direction – southwest direction from the measurement location.
- For H20 downwind, the data was filtered corresponding to less than 180 degrees (+/- 90 degrees).

- For H31 downwind, the data was filtered corresponding to above 45 degrees and less than 180 degrees.

The prevailing 'operational' L90 noise level has been calculated based on the methodology contained in a Good Practice Guide to the Application of ETSU-R-97 for the Assessment and Rating of Wind Turbine Noise (SGN 4 & 5). The mean 15 minute wind speeds were taken from a 10m mast on site (upwind of prevailing wind). The wind speeds were then calculated to hub height wind speed using a wind shear of 0.2 and then recalculated to 10m height using a roughness length of 0.05m (methodology as given in Guidance Note 1 (d) and in Appendix 7). After filtering of the noise data the wind speed data was plotted against the measured noise levels. The methodology uses a polynomial regression line calculated through the background (L90) noise data for each 15 minute period to give the prevailing background noise data. A 2nd, 3rd or 4th order polynomial regression line is then plotted through the L90 noise data. The choice of order of polynomial regression line is based upon whichever order of curve gives the *best-fit* to the measured data. A similar methodology was used when analysing the captured 'background' L90 noise data and wind speeds (data with no turbines operational).

The final graphs plotted against wind speed shows two data sets; one for 'operational' downwind noise (i.e. with turbines operating) and one for the background / baseline noise data. The calculated wind turbine noise is then determined by subtracting the best-fit baseline noise data from the downwind operational noise.

A plot of the downwind noise data across the range of wind speed with planning noise limits included is given in Figures 2 to 9 inclusive. An analysis and calculations of the wind turbine noise levels in down-wind conditions at each location is given in Table 1.

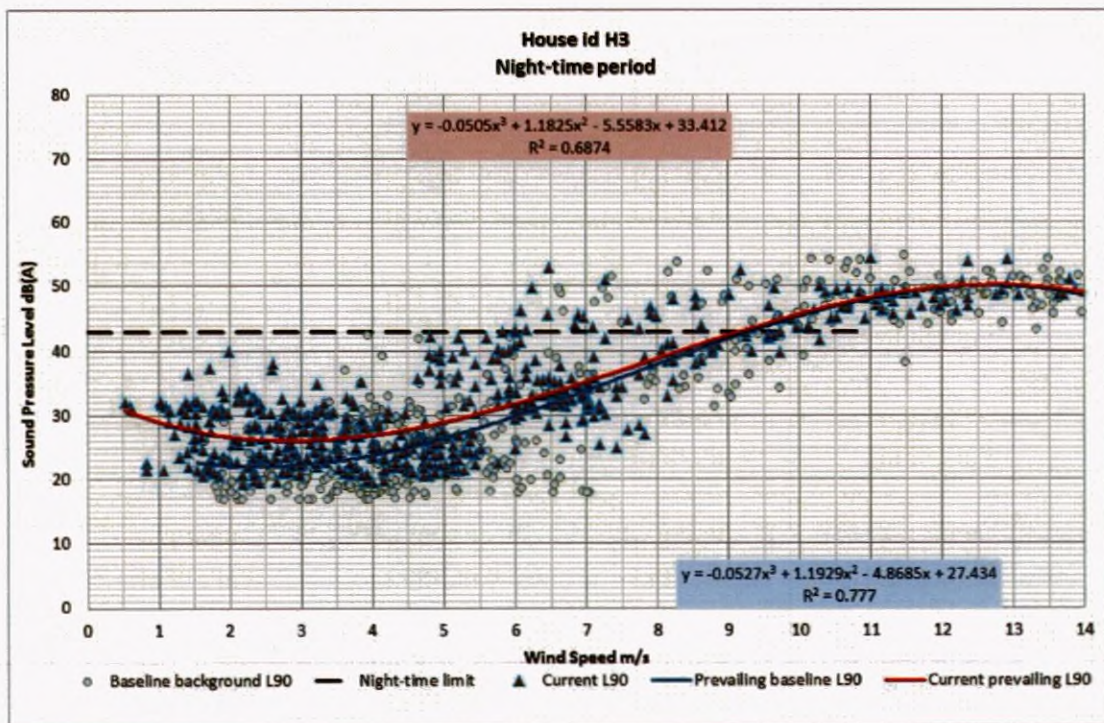


Figure 3: Downwind between +/- 90 degrees

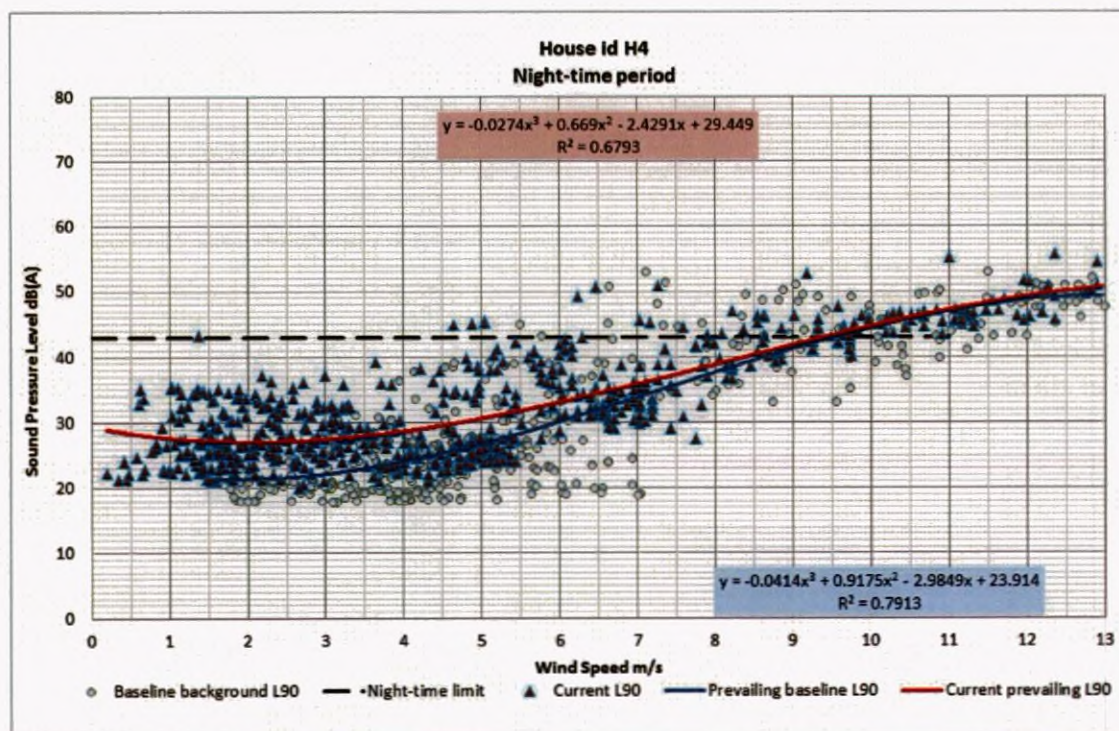


Figure 4: Downwind direction between +/- 90 degrees

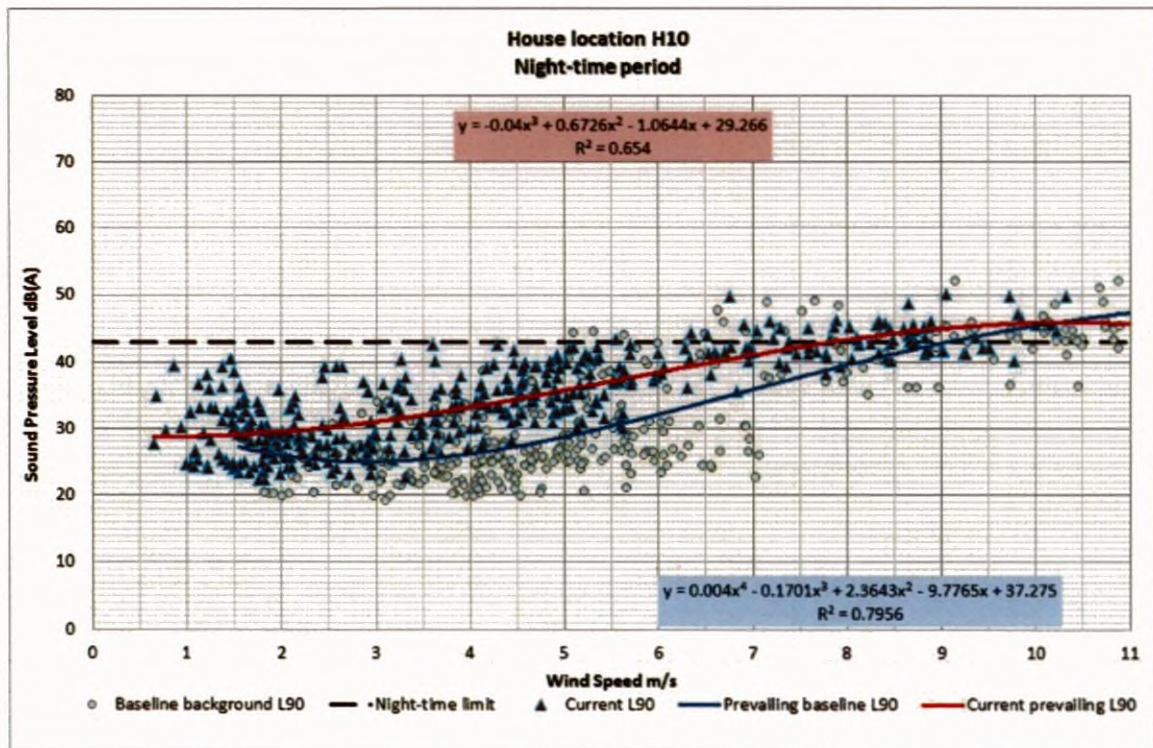


Figure 5: Downwind direction between +/- 45 degrees

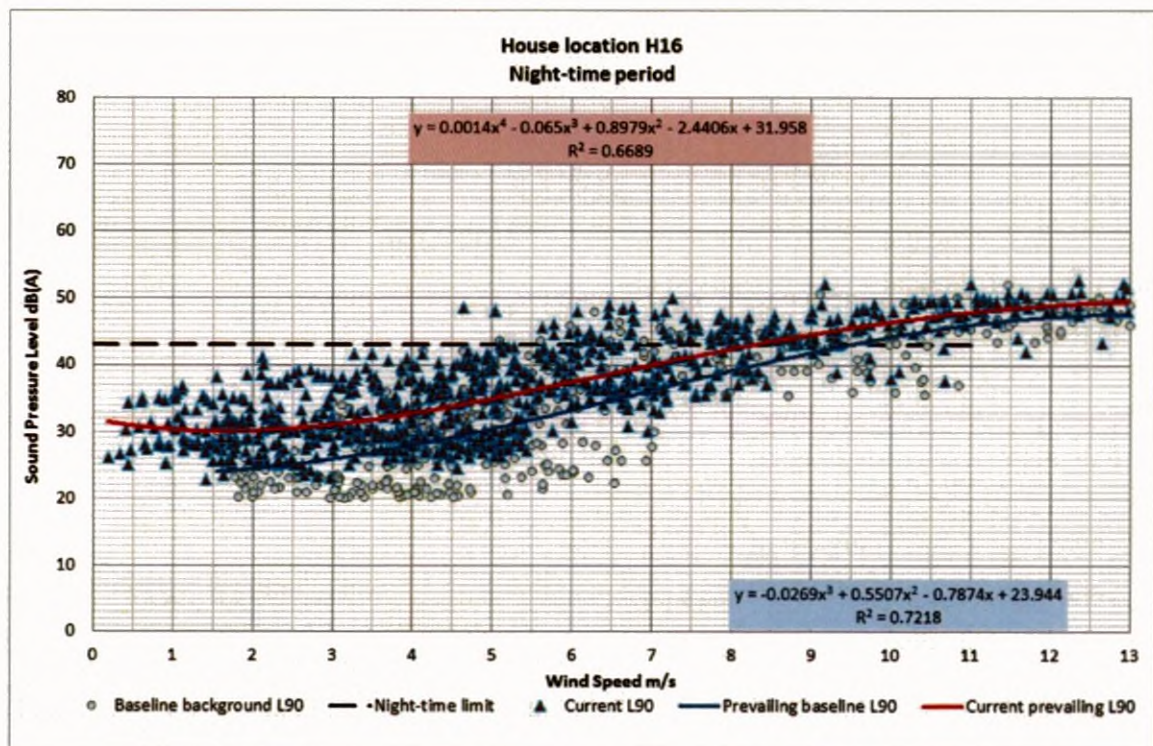


Figure 6: Downwind northeast direction between +/- 45 degrees

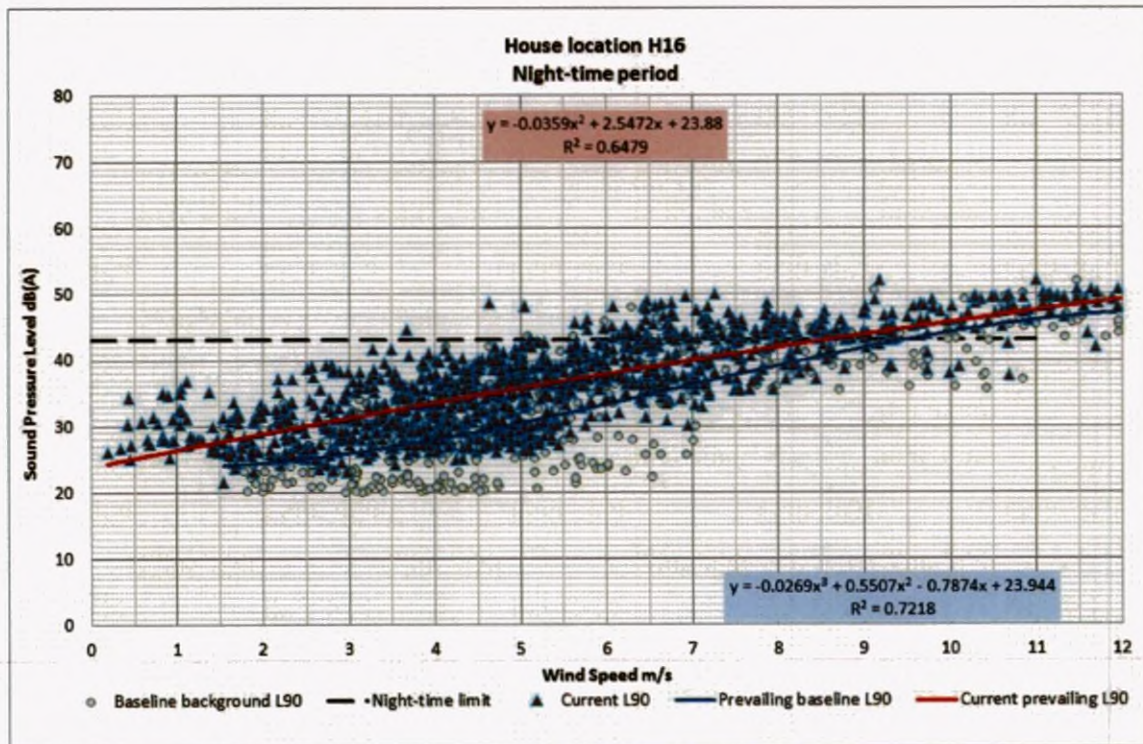


Figure 7: Downwind southwest direction between +/- 90 degrees

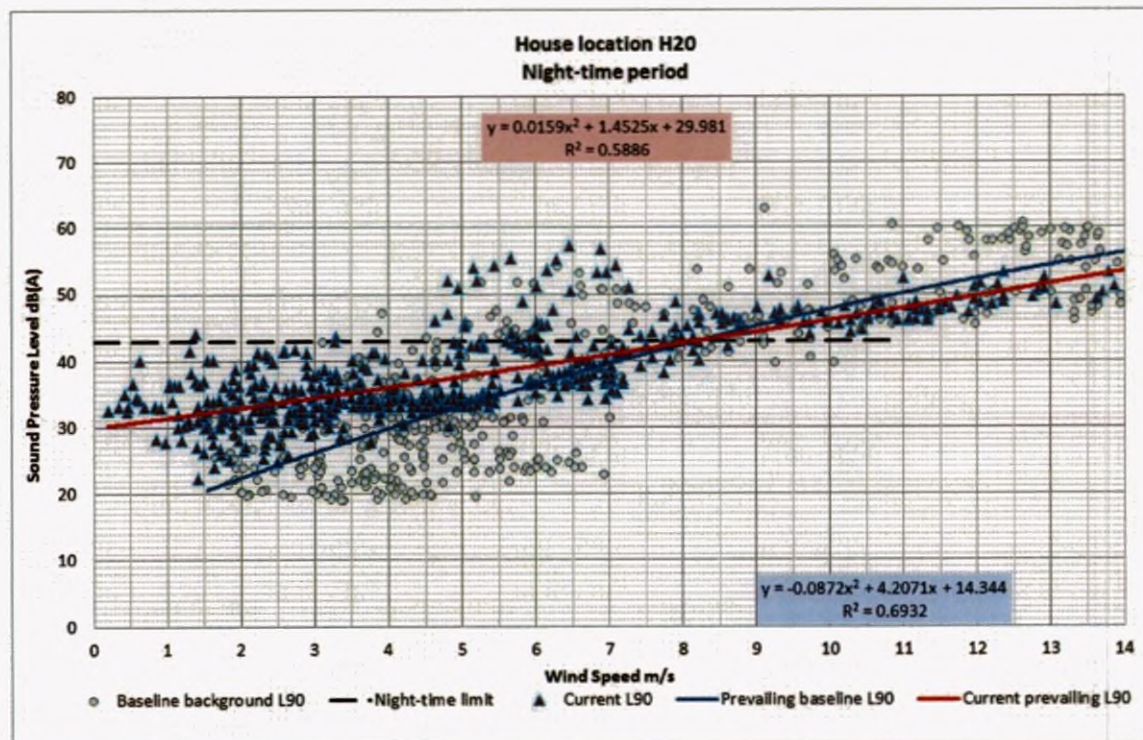


Figure 8: Downwind direction between +/- 90 degrees

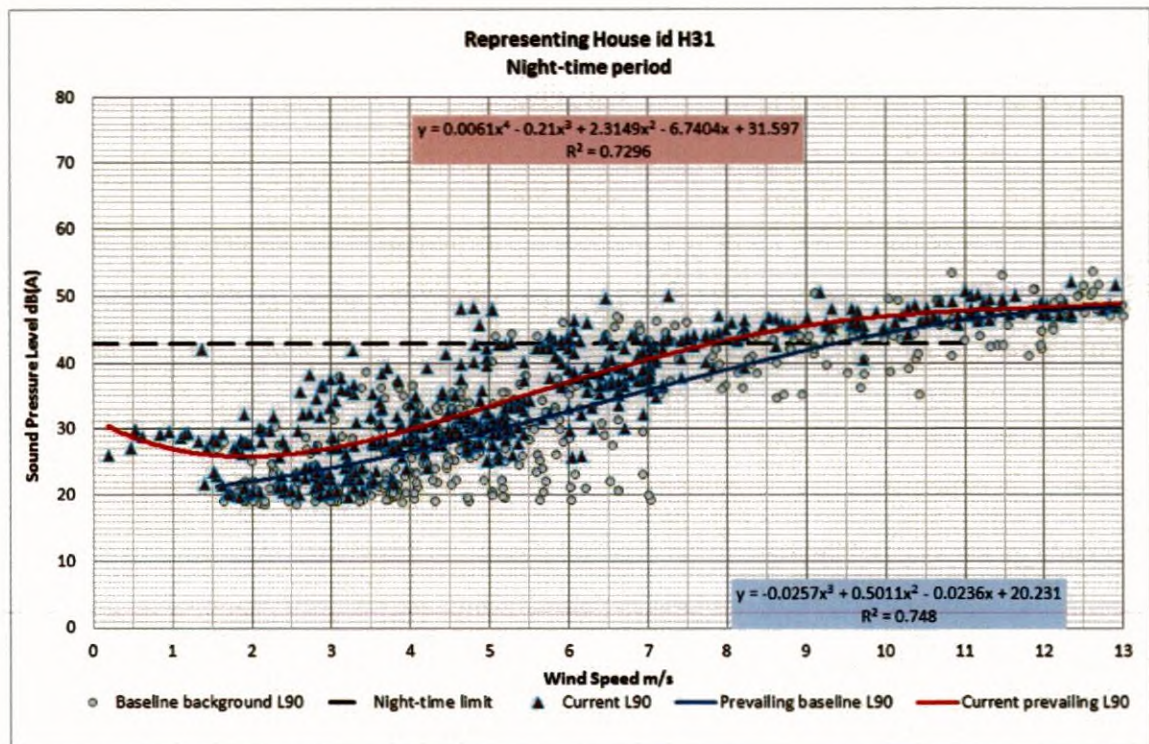


Figure 9: Downwind direction between +/- 67.5 degrees

Table 1: Analysis of recorded noise data

Period 2300 to 0700hrs	Average wind Speeds m/s				
	5	9	10	11	12
Location H03-Downwind					
Baseline (L90)	26.3	41.8	45.3	48.1	49.7
Baseline + turbine (L90)	28.9	42.3	45.5	48.1	49.7
Turbine only (L90)	25.4	42.3	0	0	0
Noise level limit	38	43	43	43	43
ΔL	-12.6	-0.7	0	0	0
Location H04-Downwind					
Baseline (L90)	26.7	41.2	44.4	47	48.7
Baseline + turbine (L90)	30.6	41.8	44.6	47.2	49.3
Turbine only (L90)	28.3	41.8	0	0	0
Noise level limit	38	43	43	43	43
ΔL	-9.7	-1.2	0	0	0
Location H10-Downwind					
Baseline (L90)	28.7	43	45.8	47.2	*
Baseline + turbine (L90)	35.7	45	45.9	45.7	*
Turbine only (L90)	34.7	40.7	0	0	*
Noise level limit	38	43	43	43	*
ΔL	-3.7	-4.3	0	0	*
Location H16-Downwind-from North East					
Baseline (L90)	30.4	41.8	44.2	46.1	47.3
Baseline + turbine (L90)	34.9	44.5	46.3	47.7	48.7
Turbine only (L90)	33	41.2	41.9	0	0
Noise level limit	38	43	43	43	43
ΔL	-5	-1.8	-1.1	0	0
Location H16-Downwind-from South West					
Baseline (L90)	30.4	41.8	44.2	46.1	47.3
Baseline + turbine (L90)	35.7	43.9	45.8	47.5	49.3
Turbine only (L90)	34.2	0	0	0	0
Noise level limit	38	43	43	43	43
ΔL	-3.8	0	0	0	0
Location H20-Downwind					
Baseline (L90)	33.2	45.1	47.7	50	52.3
Baseline + turbine (L90)	37.6	44.3	46.1	47.9	49.7
Turbine only (L90)	35.6	0	0	0	0
Noise level limit	38	43	43	43	43
ΔL	-2.4	0	0	0	0
Location H31-Downwind					
Baseline (L90)	29.4	41.9	44.4	46.4	47.7
Baseline + turbine (L90)	33.3	45.4	46.7	47.3	47.7
Turbine only (L90)	31	42.8	42.8	0	0
Noise level limit	38	43	43	43	43
ΔL	-7	-0.2	-0.2	0	0

* Graph does not extend beyond 11m/s. Location of monitoring for H31 is closer to wind farm than houses

1.8 Assessment / Commentary

In Table 1, the turbines noise levels are determined by subtracting the background (L90) levels from the operational (L90) measured levels. The term ΔL is used to denote the difference between the recorded wind turbine noise levels and the recommended limit. A negative value indicates that the wind turbine noise level is within the noise limit. It should be noted, however, that where the shut-down noise approaches the operational noise, the level of shut-down noise has an increasing effect on the calculated turbine noise such that when the difference between the two is 3db or less, it is inappropriate to use a correction with any degree of accuracy. The term 0 is also used where the background noise approaches and exceeds the operational noise. Where the background noise is greater than the operational noise then compliance is likely to be demonstrated (the operational noise being background + turbines).

The ENERCON turbines of 64m hub height achieve maximum sound power levels at a standardised wind speed of 9m/s. Accordingly the noise levels from the wind turbines at a wind speed of 9m/s will represent maximum sound power noise levels. In Table 1 the noise levels at 9m/s is within compliance for all locations including Location H20 where the background is marginally above the operational which makes compliance likely. Down wind was carried out for two directions for H16 as wind turbines are in directly opposite directions from this location.

At 5m/s, the total noise (operational noise which includes background noise) is below the noise limits at all locations and in compliance with planning.

1.9 Conclusion

During the noise survey period the noise levels from the wind farm was compliant with the planning noise limits at 5m/s and at 10m/s and above. Furthermore the wind turbines operating on site attain maximum sound power level at wind speeds of 9m/s.



APPENDIX 10-3

BACKGROUND NOISE ASSESSMENT

TECHNICAL NOTE

Project **Ballywater Wind Farm**

Subject **Details of Noise Survey**

Author **Dermot Blunnie**

Date **23 August 2024**

Ref. **237501.0513NT02**

The Tecpro Building,
Clonsaugh Business & Technology Park,
Dublin 17, Ireland.

T: + 353 1 847 4220
F: + 353 1 847 4257
E: info@awnconsulting.com
W: www.awnconsulting.com

1.0 INTRODUCTION

AWN completed a background noise survey at strategic locations surrounding the existing Ballywater Wind Farm Co. Wexford. The noise survey was undertaken to inform the environmental noise impact assessment for the proposed continued operation of the Wind Farm. This note has been prepared to provide details of the assessment methodology and result of the derived background noise levels at the relevant Noise Monitoring Locations (NMLs).

2.0 BACKGROUND NOISE SURVEY

The noise survey and subsequent data analysis was carried out in accordance with best practice following the guidance contained in the Institute of Acoustics publication *A Good Practice Guide to the Application of ETSU-R-97 for the Assessment and Rating of Wind Turbine Noise* (May 2013), (IOA GPG).

2.1 Selection of Measurement Locations and Methodology

The intent of the survey was to measure background noise at representative locations for typical noise sensitive locations surrounding the development. As the wind farm was operational, the survey locations were identified with consideration of the potential turbine noise contribution from the existing Ballywater turbines and supported by reviewing aerial images and street side images where available on websites e.g., Google Earth and Bing Maps. The suitability of any location to be representative of, or a 'proxy' for, other locations, was determined through on-site observations and review of predicted turbine noise levels and the measured background noise data.

The assessment methodology in the EIAR is in accordance with the Institute of Acoustics document *A Good Practice Guide to the Application of ETSU-R-97 for the Assessment and Rating of Wind Turbine Noise* (2013) hereafter referred to as the IOA GPG.

The following text summaries the guidance from the IOA GPG for the selection of background noise survey locations:

- The selection of suitable noise monitoring locations for background noise surveys is not straightforward and only general guidance can be given as it is not possible to be prescriptive.
- Often there are practical constraints on where equipment can be placed, and a considerable degree of experience-based judgement is required when selecting these positions.
- Any contribution to background noise levels of noise from an existing wind farm must be excluded when assigning background noise and setting noise criteria for wind turbine noise.
- No general guidance can therefore be given on the number of measurement locations as this will be site-specific.

A robust assessment of the noise impacts of the wind farm necessitates a detailed survey of the background noise at noise sensitive locations (NSLs) in the vicinity of the wind farm. As mentioned in section 2.2.2 of the IOA GPG: *'Any contribution to background noise levels of noise from an existing wind farm must be excluded when assigning background noise and setting noise limits for a new development.'* There are a number of ways of achieving this, as described in section 5.2 of IOA GPG:

5.2.2 *Where a new wind farm is proposed and a receptor is also within the area acoustically affected by an already operational wind farm, then noise from the existing wind farm must not be allowed to influence the background noise measurements for the proposed development.*

5.2.3 *In the presence of an existing wind farm, suitable background noise levels can be derived by one of the following methods:*

- *switching off the existing wind farm during the background noise level survey (with associated significant cost implications);*
- *accounting for the contribution of the existing wind farm in the measurement data e.g. directional filtering (only including ground data when it is not influenced by the existing turbines e.g. upwind of the receptor, but mindful of other extraneous noise sources e.g. motorways) or subtracting a prediction of noise from the existing wind farm from the measured noise levels;*
- *utilising an agreed proxy location removed from the area acoustically affected by the existing wind farm/s; or*
- *utilising background noise level data as presented within the Environmental Statement/s for the original wind farm/s (the suitability of the background noise level data should be established).*

With the exception of switching off the turbines (site shutdown), all of the above methods are proposed to assist the noise impact assessment.

Three locations were selected in a desktop exercise, on the basis of being outside the 35 dB L_{A90} noise contour and other typical criteria for selecting background noise survey measurement locations in order to serve as a proxy location for NSL closer to the turbines. The noise environment at the locations selected must be typical of the noise environment at other nearby locations. Another location (NML4) was identified close to the turbines in an attempt capture the operational noise.

A total of four background noise monitoring locations were recommended in addition to 6 no. alternative locations. Following a period of time agreements were made between the client representative and landowners to install noise monitors at four locations.

2.1 Measurement Locations

Location	Coordinates (ITM)		Location with respect to dwelling
	Easting	Northing	
NML1	717,809	645,103	40 m to NW of dwelling
NML2	719,760	646,911	18 m to W of dwelling
NML3	722,100	646,810	57 m to S of dwelling
NML4	720,342	645,472	32 m to SW of dwelling

Table 2 Coordinates of Noise Monitoring Equipment

Figure 1 shows the locations each of the monitoring location in the context of the surrounding area.



Figure 1 Location of NMLs, showing 2 km buffer from turbines

2.2 Measurement Periods

The periods of noise measurements used in the background noise monitoring assessment are outlined in Table 3. The survey was deemed completed when an

adequate number of datasets had been measured as recommended in the IOA GPG to determine a suitable representation of the typical background noise.

Location	Start Date	End Date
NML1	11:10 on 01 February 2024	10:08 on 04 March 2024
NML2	11:50 on 01 February 2024	11:49 on 15 March 2024
NML3	13:10 on 01 February 2024	05:55 on 12 March 2024
NML4	15:10 on 01 February 2024	17:21 on 10 March 2024

Table 3 Measurement periods of Noise Monitoring Equipment

Before and after the survey the measurement apparatus was check calibrated using a Brüel & Kjær type 4231 Sound Level Calibrator where appropriate. Instruments were calibrated on each interim visit and any drift noted. All calibration drifts were less than ± 0.4 dB and within acceptable tolerances outlined in the IOA GPG.

2.3 Instrumentation

The following instrumentation was used at the various locations:

Location	Equipment	Serial Number	Calibration Date	Max Calibration Drit over Survey Period
NML1	Rion NL-52	564808	Sept 2023	+0.4
NML2	Rion NL-52	164427	May 2022	0.0
NML3	Rion NL-52	186671	May 2022	+0.1
NML4	Rion NL-52	976162	Sept 2022	0.0

Table 4 Noise Monitoring Instrumentation

2.3 Rainfall Data

Rain fall was monitored and logged using two Texas Instruments TR-525 data loggers that were installed at Locations NML1 and NML2 over the duration of the survey.

2.4 Measurement of Wind Data

Average wind speed and direction data from each turbine in 10-minute intervals was measured at the turbine hubs and provided to AWN.

These wind speeds were then corrected to the 'standardised' 10 m wind speed in accordance with the IOA GPG. The 'standardised' wind speed is the industry standard for referencing for wind speeds with respect to wind turbines.

Figure 2 presents the distributions of wind speed and wind direction standardised to 10 metre height over the survey period detailed in Table 4.

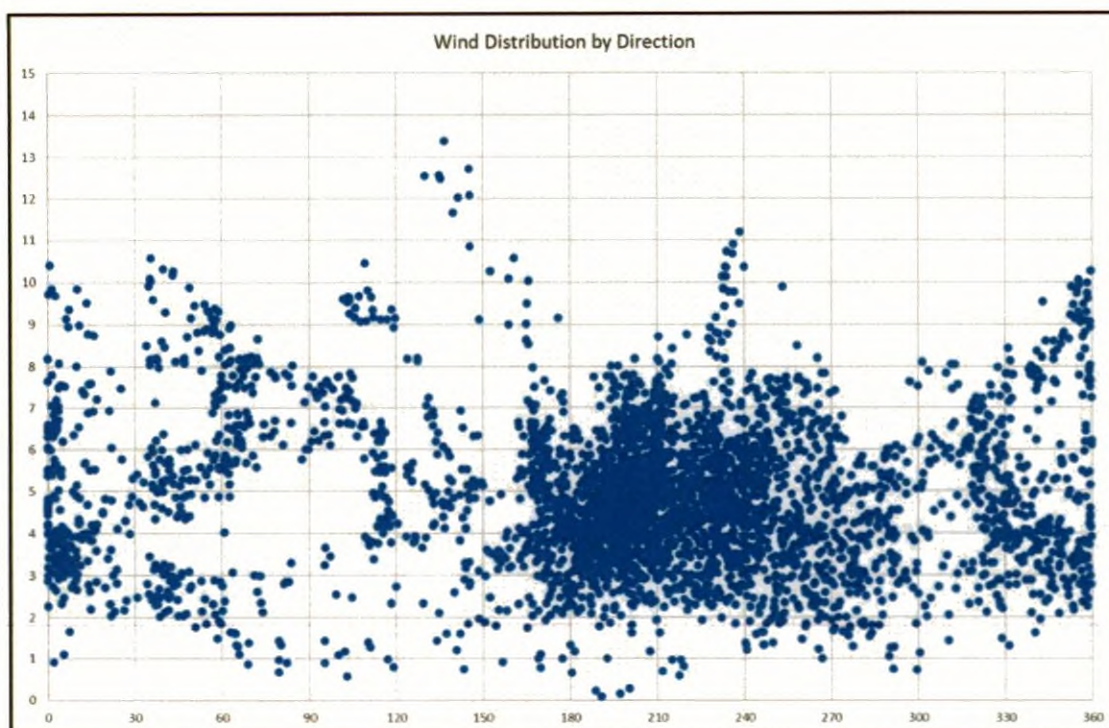


Figure 2 Distributions of Wind Speeds and Directions Over the Survey Period

3.0 RESULTS

3.1 Data Analysis

The following sections present a summary of the methodology carried out on the noise monitoring data to derive the background noise curves at each NML.

3.1.1 Assessment Periods

The results presented in the following sections refer to the noise data collated during 'quiet periods' of the day and night as defined in the IOA GPG. These periods are defined in Table 5.

Period Description	Period Definition
Daytime (Amenity Hours)	ETSU-R-97 defines the amenity hours as: 18.00 to 23.00 Monday to Friday; 13.00 to 23.00 on Saturdays; and, 07.00 to 23.00 on Sundays.
Night	ETSU-R-97 defines the night-time hours as 23.00 to 07.00 every day

Table 5 Daytime and Night Periods

The data sets have been assessed separately for both daytime and night-time periods and analysed with respect to the methods outlined in the IOA GPG.

3.1.2 Noise from Existing Turbines

As discussed above in Section 2.1, any contribution to the measured noise levels from existing wind turbines must be excluded when deriving background noise levels and setting noise limits for wind turbine noise.

Table 6 summarises important information relevant to this aspect of the methodology.

Location	Nearest turbine to measurement location	Analysis details
NML1	T03 is 1325 m to SE	Background noise represented by upwind sectors S, SW and NW.
NML2	T21 is 1412 m to SW	Background noise represented by upwind sectors W, NW and N.
NML3	T22 is 1579 m to SW	- Downwind is represented by sectors SE, S, and W (SW not included to minimise potential influence of wind turbines) - Upwind is represented by N sector. - Measured levels affected by sea wave noise: upwind levels higher than downwind levels. - Predicted wind turbine noise levels more than 10 dB below measured downwind levels. - Therefore, downwind levels considered representative of background noise.
NML4	T24 is 415m to E	Measured levels affected by sea wave noise. Estimate of background noise levels obtained by using NW sector and subtracting predicted turbine noise levels.

Table 6 Location-specific methodology details

3.1.3 Atypical Noise Data

The data sets have been filtered to remove issues such as periods affected by rainfall, dawn chorus and the influence of other atypical noise sources. An example of atypical sources would be short, isolated periods of raised noise levels attributable to local sources, agricultural activity, boiler flues, operation of gardening equipment etc. This approach is in line with the guidance contained in the IOA GPG.

3.2 Wind Shear

Wind shear is defined as the increase of wind speed with height above ground. The issue of wind shear has been considered in this assessment and followed relevant

guidance as outlined in the IOA GPG. It is standard procedure to reference noise data to standardised 10 metre height wind speed.

In this instance, the wind speed measurements were made at 64 m hub height. The measured hub height wind speeds were then corrected to standardised 10 metre height wind speed.

The Calculated hub height wind speeds have been standardised to 10 m height using the following equation:

$$\text{Roughness Length Shear Profile: } U_1 = U_2 \times \left[\frac{\ln(H_1/z)}{\ln(H_2/z)} \right]$$

Where:

H ₁	The height of the wind speed to be calculated (10m)
H ₂	The height of the measured or calculated HH wind speed.
U ₁	The wind speed to be calculated.
U ₂	The measured or calculated HH wind speed.
Z	The roughness length.

Note: A roughness length of 0.05m is used to standardise hub height wind speeds to 10m height in the IEC 61400-11:2003 standard, regardless of what the actual roughness length seen on a site may have been. This 'normalisation' procedure was adopted for comparability between test results for different turbines.

Any reference to wind speed in this chapter should be understood to be the standardised 10m height wind speed reference unless otherwise stated.

3.3 Derived Background Noise Levels

Appendix B presents the preliminary regression analysis for daytime and night-time periods from each NML from which the background noise levels have been derived.

The derived background noise levels dB L_{A90,10min} for daytime are presented in Table 7.

Locations	Period	Background Noise Levels dB L _{A90} at standardised 10m height wind speed m/s for 64.0 m Hub Height							
		3	4	5	6	7	8	9	10
NML1	Day	26.3	26.7	28.8	31.9	35.7	39.7	43.4	46.5
NML2	Day	29.8	30.3	31.6	33.8	36.4	39.2	42.0	44.5
NML3	Day	29.2	29.8	31.7	34.4	37.4	40.3	42.5	43.7
NML4 Upwind	Day	29.9	31.9	34.2	36.5	38.7	40.3	41.3	41.2

Table 7 Derived Background Noise Levels at Assessment Hub Height – Daytime

The derived background noise levels dB L_{A90,10min} for night-time are presented in Table 8. In the case of NML4, the data collected did not allow a robust analysis.

Locations	Period	Background Noise Levels dB L _{A90} at standardised 10m height wind speed m/s for 64.0 m Hub Height							
		3	4	5	6	7	8	9	10
NML1	Night	22.7	22.6	25.3	29.8	35.5	41.4	--	--
NML2	Night	22.8	25.1	27.8	30.8	34.0	37.3	40.8	--
NML3	Night	24.2	25.9	28.5	31.8	35.3	38.8	41.9	44.3
NML4	Night	--	--	--	--	--	--	--	--

Table 8 Derived Background Noise Levels at Assessment Hub Height – Night-time

APPENDIX A GLOSSARY OF TERMS


Background noise	The noise level rarely fallen below in any given location over any given time period, often classed according to day time, evening or night-time periods.
dB	Abbreviation for 'decibel'.
dB(A)	Abbreviation for the decibel level of a sound that has been A-weighted.
Dawn Chorus	Noise due to birds which can occur at sunrise.
Decibel	The unit normally employed to measure the magnitude of sound.
Directivity	The property of a sound source that causes more sound to be radiated in one direction than another.
L_{A90}	The noise level exceeded 90% of the time during a measurement period, often used for the measurement of background noise.
Level	The general term used to describe a sound once it has been converted into decibels.
Sound level meter	An instrument for measuring sound pressure level.

APPENDIX B REGRESSION ANALYSES

The following graphs present the 'upwind' data sets for each location. In each case, the daytime data is presented first and the night-time data below.


NML 1 Daytime - Upwind (Southwest, West and Northwest):

Ballywater Wind Farm - NML-1 Upwind


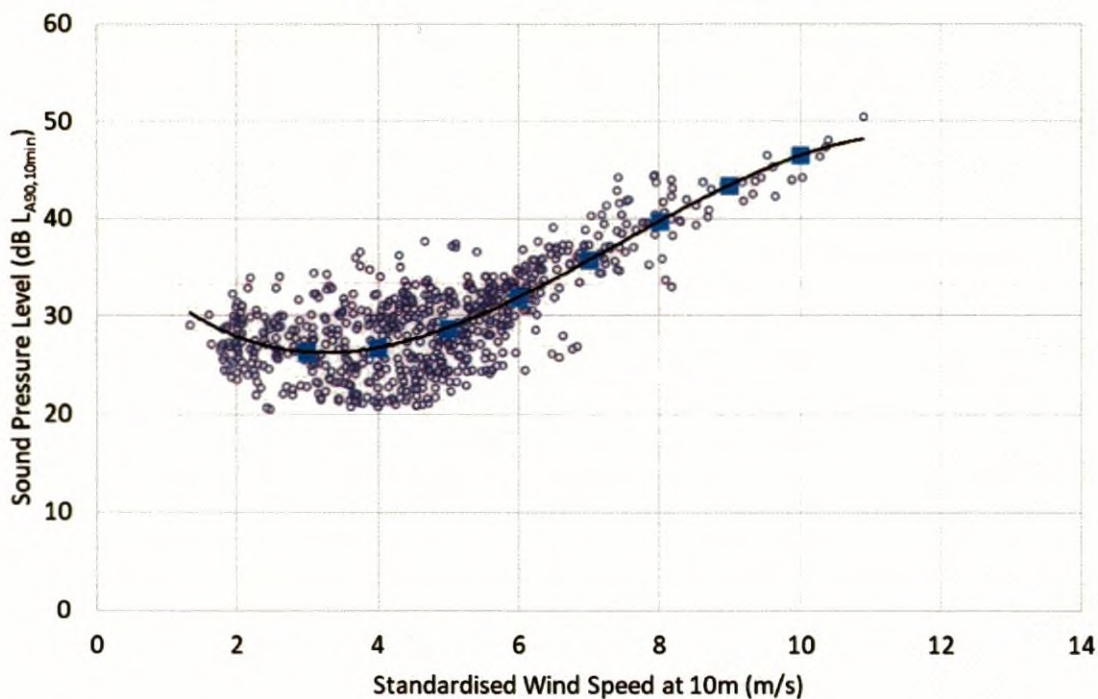




NML 1 Night-time - Upwind Southwest, West and Northwest):



Ballywater Wind Farm - NML-1 Upwind


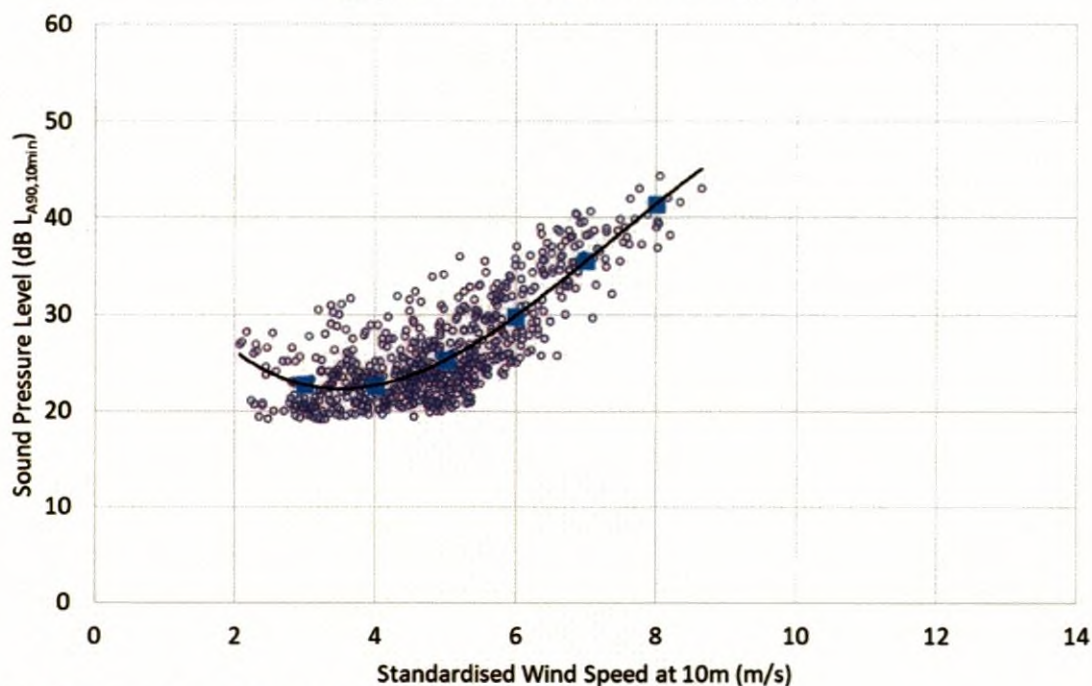



NML 2 Daytime - Upwind (West, Northwest and North):

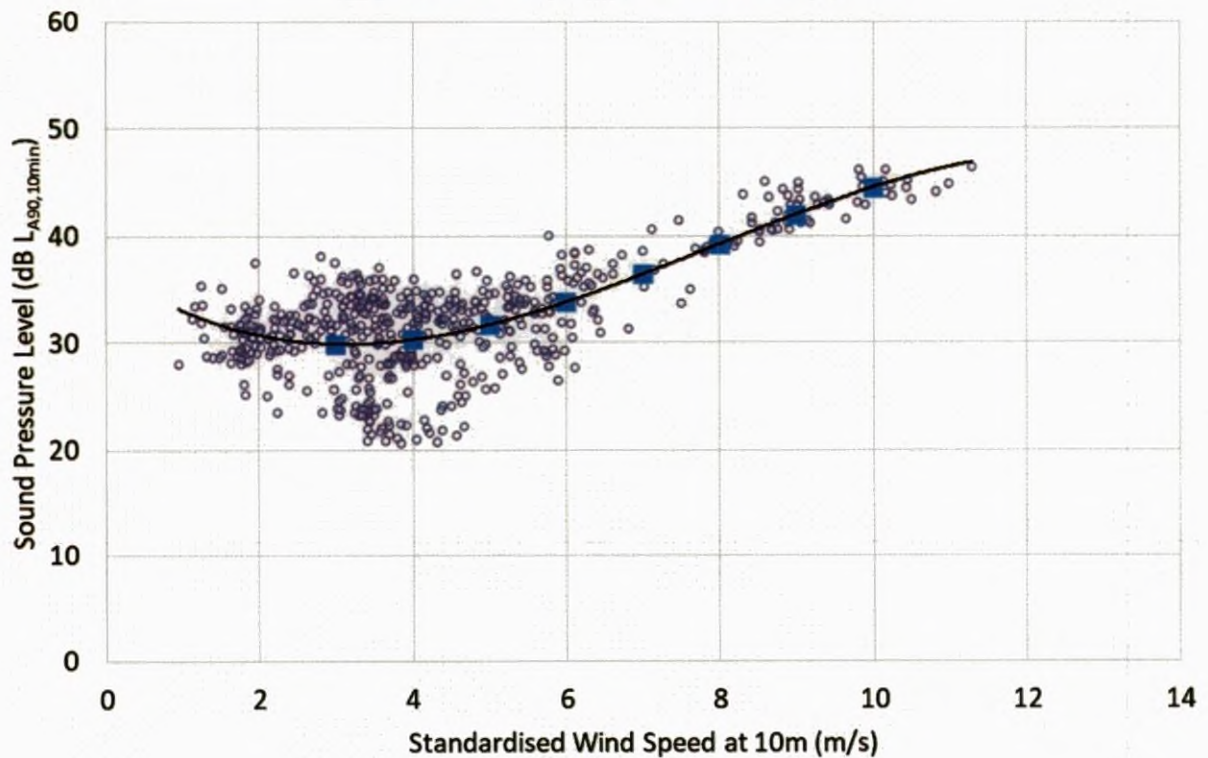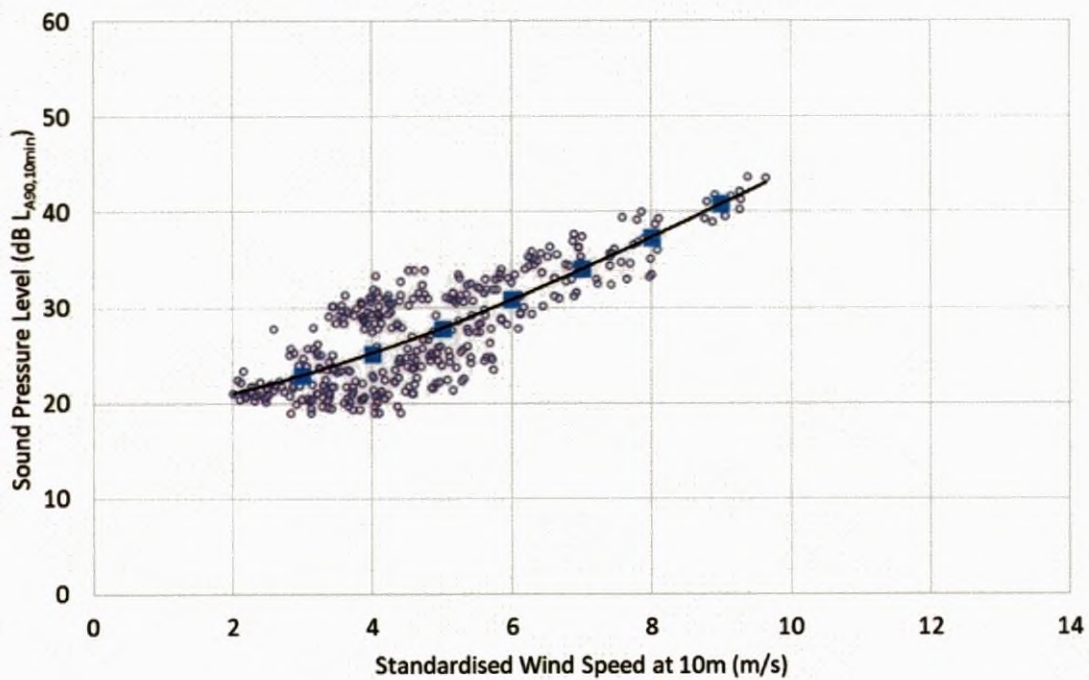Ballywater Wind Farm - NML-2 Upwind**NML 2 Night-time - Upwind (West, Northwest and North):****Ballywater Wind Farm - NML-2 Upwind**

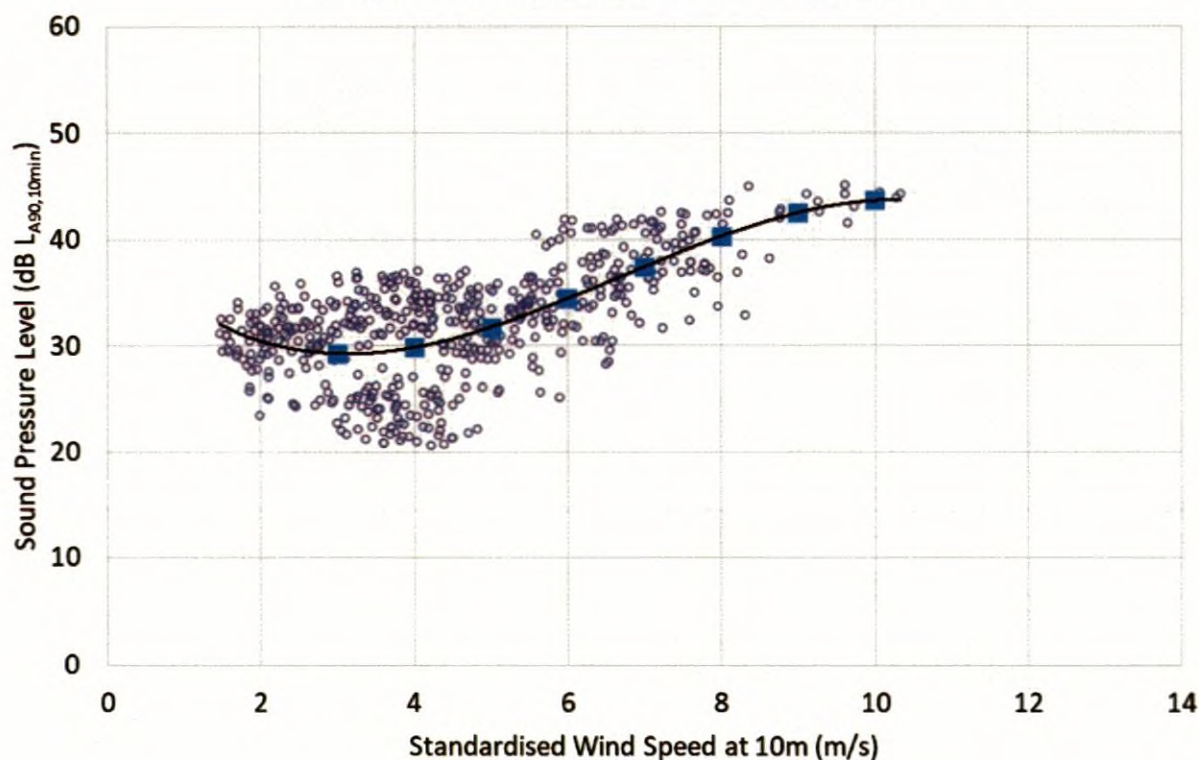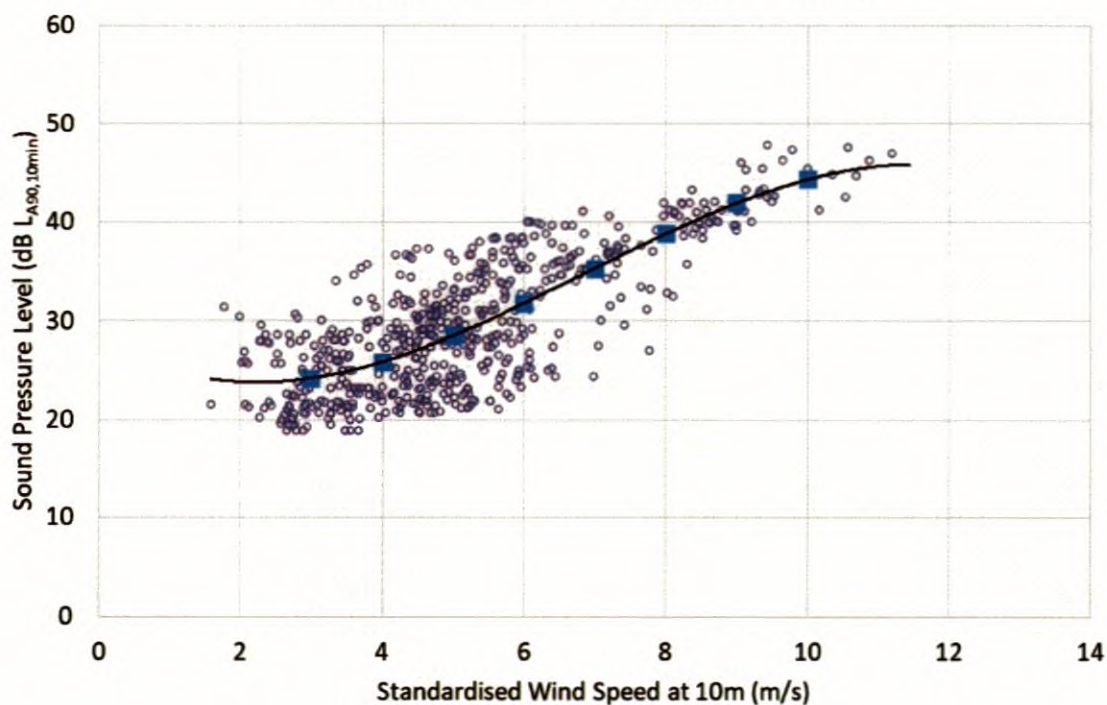NML 3 Daytime – Downwind (West, South and Southeast):**Ballywater Wind Farm - NML-3 Downwind****NML 3 Night-time – Downwind (West, South and Southeast):****Ballywater Wind Farm - NML-3 Downwind**

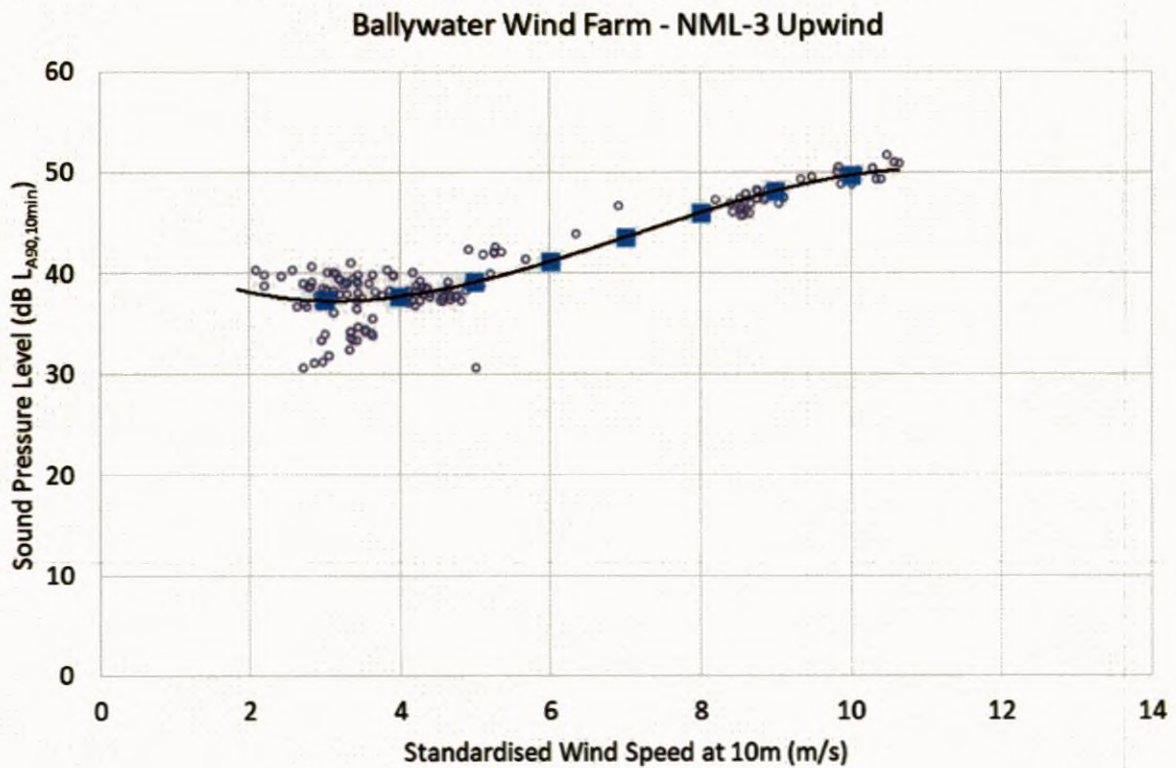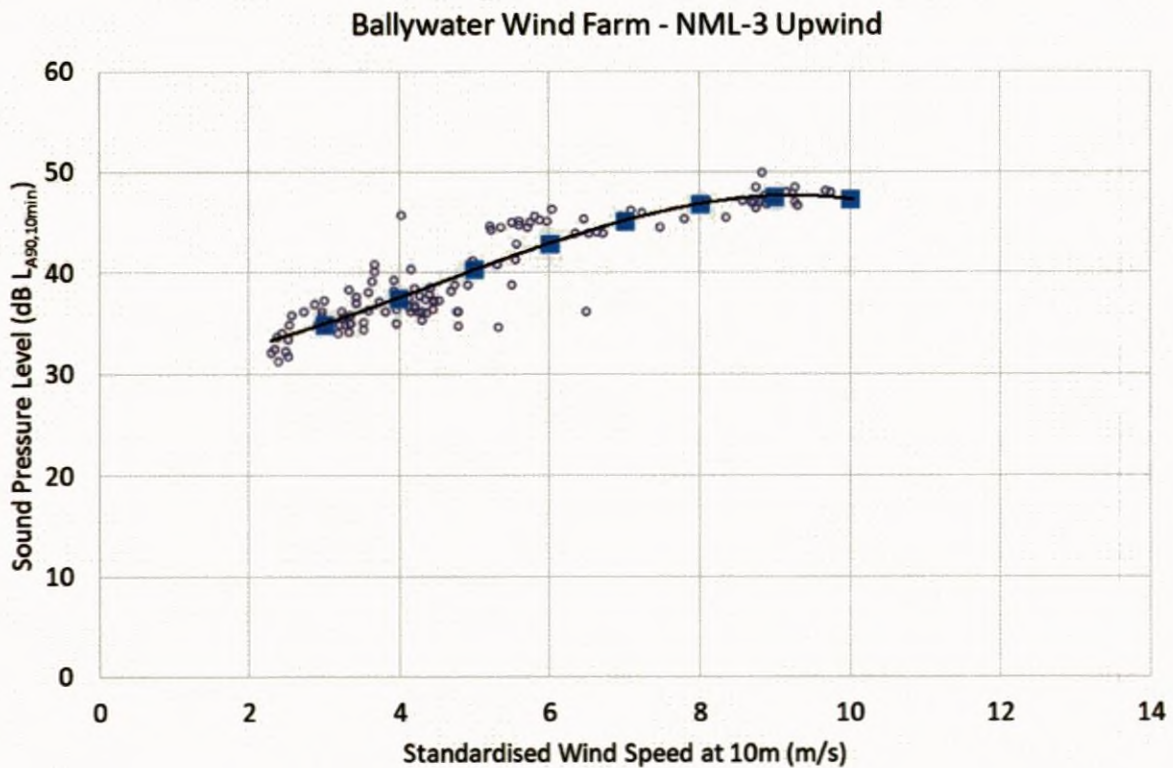NML 3 Daytime – Upwind (North):**NML 3 Night-time – Upwind (North):**

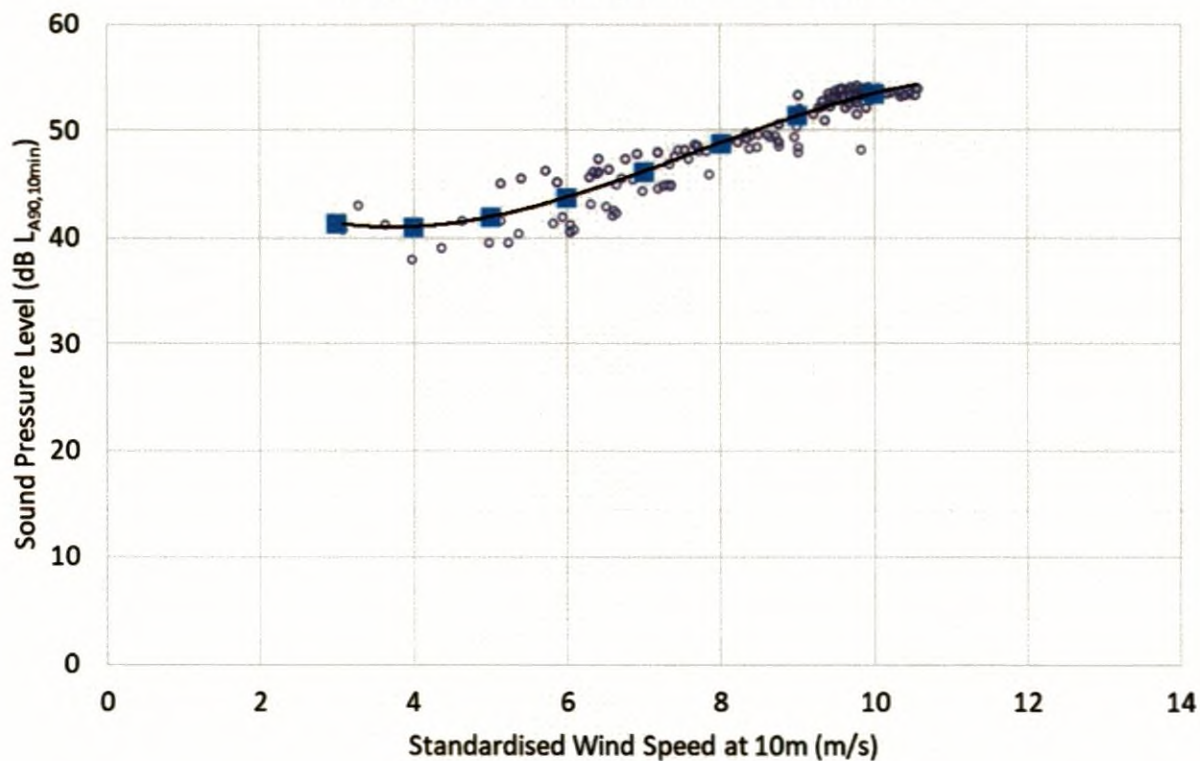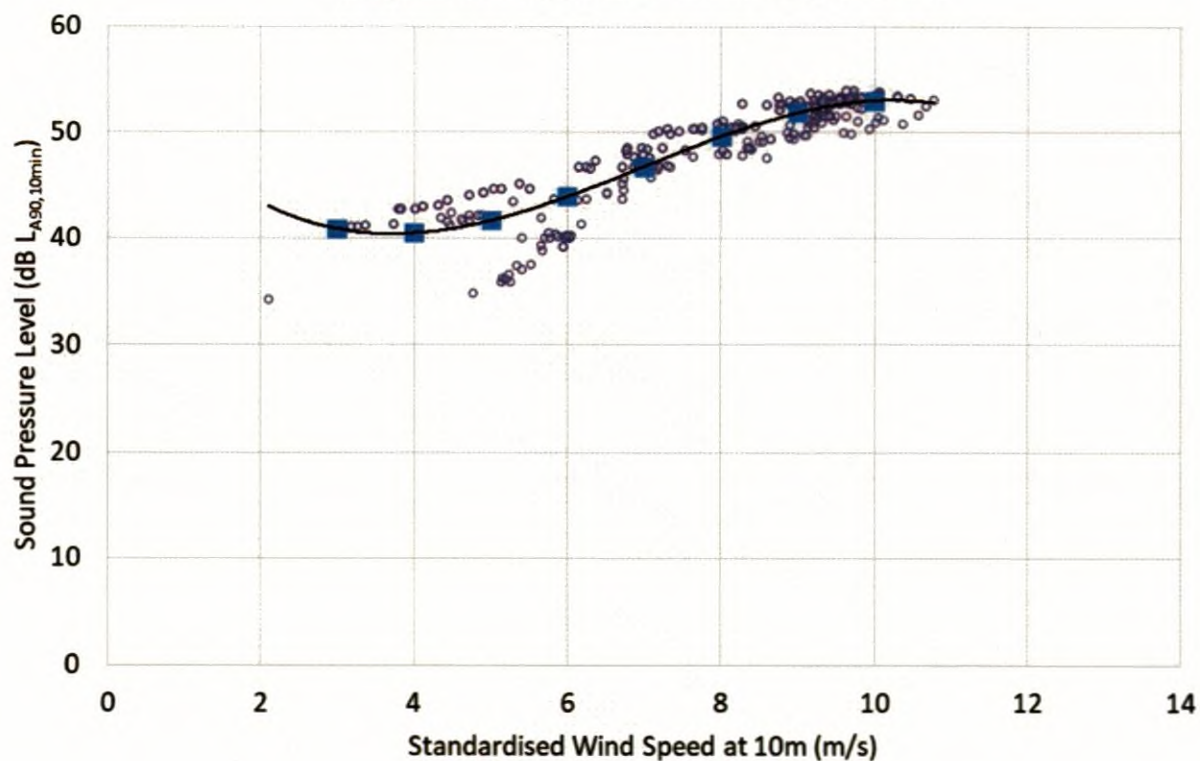NML 4 Night-time – Downwind (Northeast, East):**Ballywater Wind Farm - NML-4 Downwind****NML 4 Daytime – Downwind (Northeast, East):****Ballywater Wind Farm - NML-4 Downwind**

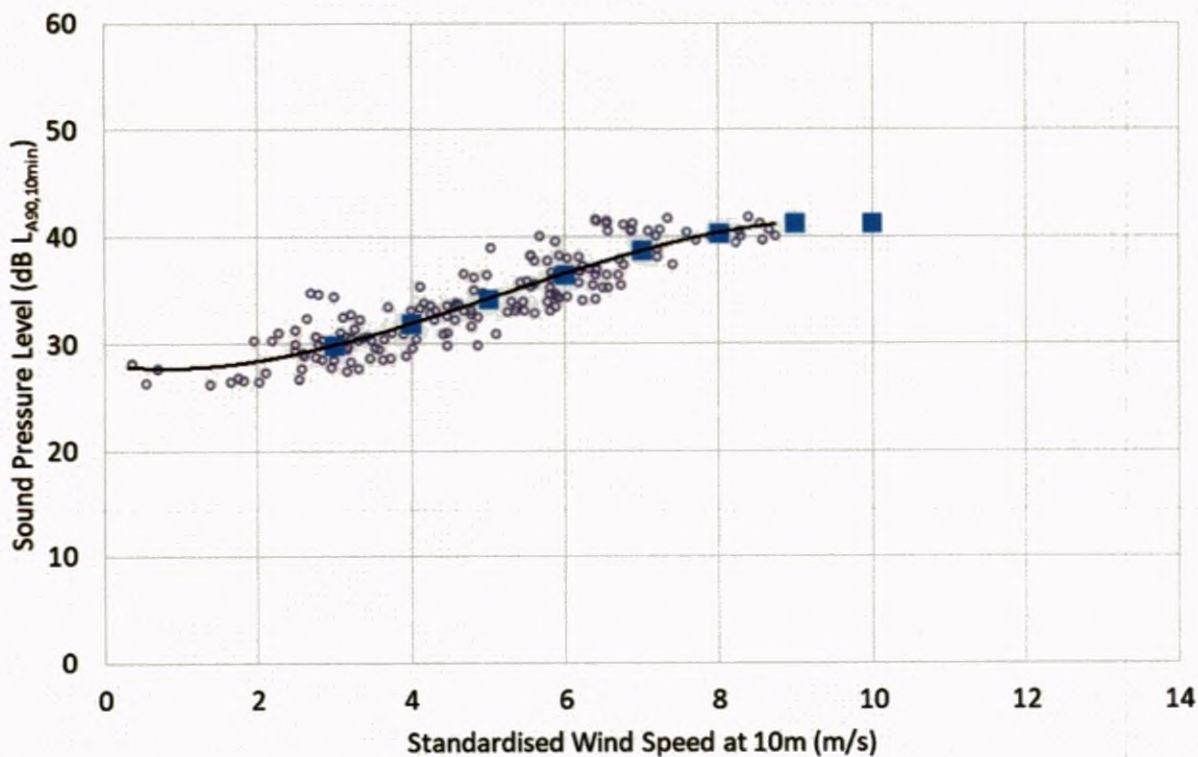NML 4 Day (all periods¹) – Upwind (Northwest)**Ballywater Wind Farm - NML-4 Upwind****NML 4 Night (all periods) – Upwind Northwest**

In the case of NML4, the data collected did not allow a robust analysis.

¹ All daytime periods, i.e. not only Quiet Waking Hours

APPENDIX C

CALIBRATION CERTIFICATES



CERTIFICATE OF CALIBRATION



0653

Date of Issue: 05 September 2022**Certificate Number: UCRT22/2064**

Calibrated at & Certificate issued by:

ANV Measurement Systems

Beaufort Court

17 Roebuck Way

Milton Keynes MK5 8HL

Telephone 01908 642846 Fax 01908 642814

E-Mail: info@noise-and-vibration.co.ukWeb: www.noise-and-vibration.co.uk

Acoustics Noise and Vibration Ltd trading as ANV Measurement Systems

Page 1 of 2 Pages

Approved Signatory

K. Mistry

Customer **AWN Consulting Limited**
The Tecpro Building
IDA Business and Technology Park
Clonshaugh
Dublin, D17 XD90
Ireland

Order No. **2243****Description** **Sound Level Meter / Pre-amp / Microphone / Associated Calibrator**

Identification	Manufacturer	Instrument	Type	Serial No. / Version
	Rion	Sound Level Meter	NL-52	00564808
	Rion	Firmware		2.0
	Rion	Pre Amplifier	NH-25	64933
	Rion	Microphone	UC-59	21306
	Rion	Calibrator	NC-75	34313057
		Calibrator adaptor type if applicable		NC-75-022

Performance Class **1****Test Procedure** **TP 10. SLM 61672-3:2013***Procedures from IEC 61672-3:2013 were used to perform the periodic tests.***Type Approved to IEC 61672-1:2013** **Yes***If YES above there is public evidence that the SLM has successfully completed the applicable pattern evaluation tests of IEC 61672-2:2013***Date Received** **01 September 2022****ANV Job No.** **UKAS22/09555****Date Calibrated** **05 September 2022**

The sound level meter submitted for testing has successfully completed the periodic tests of IEC 61672-3:2013, for the environmental conditions under which the tests were performed. As evidence was publicly available, from an independent testing organisation responsible for approving the results of pattern-evaluation tests performed in accordance with IEC 61672-2:2013, to demonstrate that the model of sound level meter fully conformed to the class 1 specifications in IEC 61672-1:2013, the sound level meter submitted for testing conforms to the class 1 specifications of IEC 61672-1:2013.

Previous Certificate	Dated	Certificate No.	Laboratory
	15 September 2020	UCRT20/1867	0653

This certificate is issued in accordance with the laboratory accreditation requirements of the United Kingdom Accreditation Service. It provides traceability of measurement to the SI system of units and/or to units of measurement realised at the National Physical Laboratory or other recognised national metrology institutes. This certificate may not be reproduced other than in full, except with the prior written approval of the issuing laboratory.



CERTIFICATE OF CALIBRATION



0653

Date of Issue: 12 May 2022**Certificate Number: UCRT22/1644**

Calibrated at & Certificate issued by:

ANV Measurement Systems

Beaufort Court

17 Roebuck Way

Milton Keynes MK5 8HL

Telephone 01908 642846 Fax 01908 642814

E-Mail: info@noise-and-vibration.co.ukWeb: www.noise-and-vibration.co.uk

Acoustics Noise and Vibration Ltd trading as ANV Measurement Systems

Page 1 of 2 Pages
Approved Signatory
K. Mistry

Customer **AWN Consulting Ltd**
The Tecpro Building
IDA Business and Technology Park
Clonshaugh
Dublin
D17 XD90

Order No. **DOD/22/Cal041**
Description **Sound Level Meter / Pre-amp / Microphone / Associated Calibrator**
Identification

Manufacturer	Instrument	Type	Serial No. / Version
Rion	Sound Level Meter	NL-52	00164427
Rion	Firmware		2.0
Rion	Pre Amplifier	NH-25	54560
Rion	Microphone	UC-59	09208
Rion	Calibrator	NC-74	34536109
	Calibrator adaptor type if applicable		NC-74-002

Performance Class **1****Test Procedure** **TP 10. SLM 61672-3:2013***Procedures from IEC 61672-3:2013 were used to perform the periodic tests.***Type Approved to IEC 61672-1:2013** **Yes***If YES above there is public evidence that the SLM has successfully completed the applicable pattern evaluation tests of IEC 61672-2:2013***Date Received** **10 May 2022****ANV Job No.** **UKAS22/05320****Date Calibrated** **12 May 2022**

The sound level meter submitted for testing has successfully completed the periodic tests of IEC 61672-3:2013, for the environmental conditions under which the tests were performed. As evidence was publicly available, from an independent testing organisation responsible for approving the results of pattern-evaluation tests performed in accordance with IEC 61672-2:2013, to demonstrate that the model of sound level meter fully conformed to the class 1 specifications in IEC 61672-1:2013, the sound level meter submitted for testing conforms to the class 1 specifications of IEC 61672-1:2013.

Previous Certificate	Dated	Certificate No.	Laboratory
	05 May 2020	UCRT20/1393	0653

This certificate is issued in accordance with the laboratory accreditation requirements of the United Kingdom Accreditation Service. It provides traceability of measurement to the SI system of units and/or to units of measurement realised at the National Physical Laboratory or other recognised national metrology institutes. This certificate may not be reproduced other than in full, except with the prior written approval of the issuing laboratory.



CERTIFICATE OF CALIBRATION



0653

Date of Issue: 16 May 2022**Certificate Number: UCRT22/1656**

Calibrated at & Certificate issued by:

ANV Measurement Systems

Beaufort Court

17 Roebuck Way

Milton Keynes MK5 8HL

Telephone 01908 642846 Fax 01908 642814

E-Mail: info@noise-and-vibration.co.uk

Web: www.noise-and-vibration.co.uk

Acoustics Noise and Vibration Ltd trading as ANV Measurement Systems

Page 1 of 2 Pages
Approved Signatory
K. Mistry

Customer **AWN Consulting Ltd**
The Tecpro Building
IDA Business and Technology Park
Clonshaugh
Dublin
D17 XD90

Order No. **DOD/22/Cal041****Description** **Sound Level Meter / Pre-amp / Microphone / Associated Calibrator**

Identification	Manufacturer	Instrument	Type	Serial No. / Version
	Rion	Sound Level Meter	NL-52	00186671
	Rion	Firmware		2.0
	Rion	Pre Amplifier	NH-25	76821
	Rion	Microphone	UC-59	16877
	Rion	Calibrator	NC-74	34536109
		Calibrator adaptor type if applicable		NC-74-002

Performance Class **1****Test Procedure** **TP 10. SLM 61672-3:2013***Procedures from IEC 61672-3:2013 were used to perform the periodic tests.***Type Approved to IEC 61672-1:2013** **Yes***If YES above there is public evidence that the SLM has successfully completed the applicable pattern evaluation tests of IEC 61672-2:2013***Date Received** **10 May 2022****ANV Job No.** **UKAS22/05320****Date Calibrated** **16 May 2022**

The sound level meter submitted for testing has successfully completed the periodic tests of IEC 61672-3:2013, for the environmental conditions under which the tests were performed. As evidence was publicly available, from an independent testing organisation responsible for approving the results of pattern-evaluation tests performed in accordance with IEC 61672-2:2013, to demonstrate that the model of sound level meter fully conformed to the class 1 specifications in IEC 61672-1:2013, the sound level meter submitted for testing conforms to the class 1 specifications of IEC 61672-1:2013.

Previous Certificate	Dated	Certificate No.	Laboratory
	12 May 2020	UCRT20/1415	0653

This certificate is issued in accordance with the laboratory accreditation requirements of the United Kingdom Accreditation Service. It provides traceability of measurement to the SI system of units and/or to units of measurement realised at the National Physical Laboratory or other recognised national metrology institutes. This certificate may not be reproduced other than in full, except with the prior written approval of the issuing laboratory.



CERTIFICATE OF CALIBRATION



0653

Date of Issue: 02 September 2022**Certificate Number: UCRT22/2053**

Calibrated at & Certificate issued by:

ANV Measurement Systems

Beaufort Court

17 Roebuck Way

Milton Keynes MK5 8HL

Telephone 01908 642846 Fax 01908 642814

E-Mail: info@noise-and-vibration.co.ukWeb: www.noise-and-vibration.co.uk

Acoustics Noise and Vibration Ltd trading as ANV Measurement Systems

Page 1 of 2 Pages

Approved Signatory

K. Mistry

Customer AWN Consulting Limited
The Tecpro Building
IDA Business and Technology Park
Clonshaugh
Dublin, D17 XD90
Ireland

Order No. 2243**Description** Sound Level Meter / Pre-amp / Microphone / Associated Calibrator

Identification	Manufacturer	Instrument	Type	Serial No. / Version
	Rion	Sound Level Meter	NL-52	00976162
	Rion	Firmware		2.0
	Rion	Pre Amplifier	NH-25	76279
	Rion	Microphone	UC-59	12055
	Rion	Calibrator	NC-75	34313057
		Calibrator adaptor type if applicable		NC-75-022

Performance Class 1**Test Procedure** TP 10. SLM 61672-3:2013*Procedures from IEC 61672-3:2013 were used to perform the periodic tests.***Type Approved to IEC 61672-1:2013** Yes*If YES above there is public evidence that the SLM has successfully completed the applicable pattern evaluation tests of IEC 61672-2:2013***Date Received** 01 September 2022

ANV Job No.

UKAS22/09555

Date Calibrated 02 September 2022

The sound level meter submitted for testing has successfully completed the periodic tests of IEC 61672-3:2013, for the environmental conditions under which the tests were performed. As evidence was publicly available, from an independent testing organisation responsible for approving the results of pattern-evaluation tests performed in accordance with IEC 61672-2:2013, to demonstrate that the model of sound level meter fully conformed to the class 1 specifications in IEC 61672-1:2013, the sound level meter submitted for testing conforms to the class 1 specifications of IEC 61672-1:2013.

Previous Certificate	Dated	Certificate No.	Laboratory
	17 July 2020	UCRT20/1661	0653

This certificate is issued in accordance with the laboratory accreditation requirements of the United Kingdom Accreditation Service. It provides traceability of measurement to the SI system of units and/or to units of measurement realised at the National Physical Laboratory or other recognised national metrology institutes. This certificate may not be reproduced other than in full, except with the prior written approval of the issuing laboratory.



APPENDIX 10-4

NOISE MODEL PARAMETERS

APPENDIX 10.4 – NOISE MODEL PARAMETERS

Prediction calculations for turbine noise have been conducted in accordance with ISO 9613: *Acoustics – Attenuation of sound outdoors, Part 2: General method of calculation*, 1996. Guidance in terms of the calculation settings has been obtained from the *Institute of Acoustics (IOA) Good Practice Guide to the Application of ETSU-R-97 for the Assessment and Rating of Wind Turbine Noise* (2013) (IOA GPG) and its associated supplementary guidance notes. The following are the main aspects that have been considered in terms of the noise predictions presented in this instance.

Ground Effect:

Ground effect is the result of sound reflected by the ground interfering with the sound propagating directly from source to receiver. The prediction of ground effects is inherently complex and depend on source height receiver height propagation height between the source and receiver and the ground conditions.

The ground conditions are described according to a variable defined as G, which varies between 0.0 for hard ground (including paving, ice concrete) and 1.0 for soft ground (includes ground covered by grass trees or other vegetation).

Noise predictions have been carried out using a source height corresponding to the hub height of the proposed turbines, a receiver height of 4 m and a ground effect factor of $G = 0.5$.

Geometrical Divergence

This term relates to the spherical spreading in the free-field from a point sound source resulting in an attenuation depending on distance according to the following equation:

$$A_{geo} = 10 \log(d) - 11 \text{ dB}$$

where d = distance from the source

A wind turbine may be considered as a point source beyond a distance corresponding to one rotor diameter.

Atmospheric Adsorption

Sound propagation through the atmosphere is attenuated by the conversion of the sound energy into heat. This attenuation is dependent on the temperature and relative humidity of the air through which the sound is travelling and is frequency dependent with increasing attenuation towards higher frequencies.

In accordance with the guidance set out in the IOA GPG for calculations, a temperature of 10°C and a relative humidity of 70% have been used, which give relatively low levels of atmosphere attenuation and corresponding worst case noise predictions.

Topographic Screening

Flat topography was used for all noise prediction calculation.



APPENDIX 10-5

**ENERCON SOUND POWER LEVEL
E70 E4 TURBINE DATA DOC**



The sound power level of the ENERCON E-70 E4 with 2000 kW rated power and 71 m rotor diameter is given as follows:

Hub height	<u>calculated</u> sound power level an tonality for 10 m/s in 10 m height
65 m	102,0 dB(A) 0 - 1 dB
85 m	102,0 dB(A) 0 - 1 dB
98 m	102,0 dB(A) 0 - 1 dB
114 m	102,0 dB(A) 0 - 1 dB

1. ENERCON turbines with their variable operational control guarantee that a given sound power level is being kept over the entire life of the turbine.
2. ENERCON guarantees that there is no tonality for all hub heights over the whole power range.
3. The sound power level for the reference wind speed of 10 m/s in 10 m height refers to the sound power level for 95% of the rated power according to FGW guidelines.
4. The design of the ENERCON turbines (no fast rotating parts – therefore no mechanical wear) guarantees that no increase of machinery noise will occur during the entire life of the turbines.
5. At the future time official measurements of the sound power level will be carried out according to the latest guidelines (FGW guidelines - technical guidelines to determine sound power levels of wind energy converters, Fördergesellschaft Windenergie e.V., based on IEC guidelines 61400-11 ed. 2 and DIN 45681 for the evaluation of tonality). According to the guidelines a measurement accuracy of $\pm 1\text{dB(A)}$ will be assumed.



APPENDIX 10-6

OMNI-DIRECTIONAL
ASSESSMENT

APPENDIX 10.6 – PREDICTED OMNI-DIRECTIONAL NOISE LEVELS

Location			Predicted Noise Level dB LA90 at Standardised Wind Speed at 10m A.G.L.				
Ref.	ITM-X	ITM-Y	5	6	7	8	≥9
H001 (Not NSL)	719,772	644,283	45.5	50.7	52.8	54	54.9
H002 (Not NSL)	719,766	644,282	45.5	50.7	52.8	54	54.9
H003 (Not NSL)	719,760	644,281	45.4	50.6	52.7	53.9	54.8
H004 (Not NSL)	719,753	644,280	45.3	50.5	52.6	53.8	54.7
H005 (Not NSL)	719,474	644,442	44.2	49.4	51.5	52.7	53.6
H006	720,401	645,669	34.6	39.8	41.9	43.1	44
H007	720,383	645,651	34.3	39.5	41.6	42.8	43.7
H008	720,441	646,118	32	37.2	39.3	40.5	41.4
H009	720,358	645,657	33.9	39.1	41.2	42.4	43.3
H010	720,067	643,302	33.7	38.9	41	42.2	43.1
H011	720,165	643,265	33.1	38.3	40.4	41.6	42.5
H012	719,806	643,398	34.6	39.8	41.9	43.1	44
H013	719,902	643,397	34.8	40	42.1	43.3	44.2
H014	720,041	643,295	33.5	38.7	40.8	42	42.9
H015	720,175	643,235	32.5	37.7	39.8	41	41.9
H016	720,596	646,235	31.3	36.5	38.6	39.8	40.7
H017	720,307	645,665	33.2	38.4	40.5	41.7	42.6
H018	720,352	645,584	33.9	39.1	41.2	42.4	43.3
H019	719,859	643,375	34.3	39.5	41.6	42.8	43.7
H020	720,308	645,638	33.2	38.4	40.5	41.7	42.6
H021	720,204	643,204	32	37.2	39.3	40.5	41.4
H022	720,144	643,214	32.2	37.4	39.5	40.7	41.6
H023	718,817	643,994	34.2	39.4	41.5	42.7	43.6
H024	718,680	644,054	33.2	38.4	40.5	41.7	42.6
H025	720,287	645,643	33	38.2	40.3	41.5	42.4
H026	720,294	645,412	33.4	38.6	40.7	41.9	42.8
H027	720,318	645,493	33.5	38.7	40.8	42	42.9
H028	720,110	643,198	32	37.2	39.3	40.5	41.4
H029	720,307	645,587	33.3	38.5	40.6	41.8	42.7
H030	720,332	645,528	33.7	38.9	41	42.2	43.1
H031	719,281	643,650	34.8	40	42.1	43.3	44.2
H032	719,427	643,412	33	38.2	40.3	41.5	42.4
H033	718,630	644,054	32.6	37.8	39.9	41.1	42
H034	718,598	644,083	32.4	37.6	39.7	40.9	41.8
H035	719,411	645,236	33.8	39	41.1	42.3	43.2
H036	720,248	643,148	31	36.2	38.3	39.5	40.4
H037	718,524	644,133	31.8	37	39.1	40.3	41.2
H038	720,359	643,148	30.5	35.7	37.8	39	39.9
H039	719,346	643,441	32.9	38.1	40.2	41.4	42.3
H040	720,651	646,341	29.8	35	37.1	38.3	39.2
H041	720,224	645,390	33	38.2	40.3	41.5	42.4
H042	720,372	644,890	34	39.2	41.3	42.5	43.4
H043	720,298	643,120	30.5	35.7	37.8	39	39.9
H044	720,235	645,477	32.8	38	40.1	41.3	42.2
H045	720,241	645,509	32.8	38	40.1	41.3	42.2
H046	720,972	646,273	30.3	35.5	37.6	38.8	39.7
H047	718,532	644,066	31.5	36.7	38.8	40	40.9
H048	721,030	646,261	30.2	35.4	37.5	38.7	39.6
H049	720,822	646,357	29.6	34.8	36.9	38.1	39

Location			Predicted Noise Level dB LA90 at Standardised Wind Speed at 10m A.G.L.				
Ref.	ITM-X	ITM-Y	5	6	7	8	≥9
H050	720,781	646,367	29.5	34.7	36.8	38	38.9
H051	721,195	646,215	29.6	34.8	36.9	38.1	39
H052	720,800	646,363	29.5	34.7	36.8	38	38.9
H053	720,732	646,376	29.4	34.6	36.7	37.9	38.8
H054	720,891	646,340	29.6	34.8	36.9	38.1	39
H055	721,055	646,272	29.9	35.1	37.2	38.4	39.3
H056	720,759	646,381	29.3	34.5	36.6	37.8	38.7
H057	720,696	646,388	29.2	34.4	36.5	37.7	38.6
H058	720,904	646,340	29.6	34.8	36.9	38.1	39
H059	720,961	646,310	29.8	35	37.1	38.3	39.2
H060	720,545	646,382	29	34.2	36.3	37.5	38.4
H061	721,085	646,278	29.6	34.8	36.9	38.1	39
H062	721,119	646,271	29.5	34.7	36.8	38	38.9
H063	720,860	646,370	29.3	34.5	36.6	37.8	38.7
H064	718,488	644,060	31	36.2	38.3	39.5	40.4
H065	718,568	643,975	31.4	36.6	38.7	39.9	40.8
H066	720,548	646,389	28.9	34.1	36.2	37.4	38.3
H067	720,952	646,335	29.5	34.7	36.8	38	38.9
H068	720,885	646,368	29.3	34.5	36.6	37.8	38.7
H069	720,512	646,385	28.8	34	36.1	37.3	38.2
H070	721,151	646,271	29.2	34.4	36.5	37.7	38.6
H071	720,935	646,352	29.3	34.5	36.6	37.8	38.7
H072	720,913	646,363	29.3	34.5	36.6	37.8	38.7
H073	720,540	646,400	28.7	33.9	36	37.2	38.1
H074	720,772	646,412	28.9	34.1	36.2	37.4	38.3
H075	720,525	646,400	28.7	33.9	36	37.2	38.1
H076	718,369	644,527	30.4	35.6	37.7	38.9	39.8
H077	720,785	646,411	28.9	34.1	36.2	37.4	38.3
H078	720,512	646,398	28.6	33.8	35.9	37.1	38
H079	720,494	646,395	28.6	33.8	35.9	37.1	38
H080	720,728	646,424	28.7	33.9	36	37.2	38.1
H081	720,334	643,044	29.4	34.6	36.7	37.9	38.8
H082	720,830	646,410	28.8	34	36.1	37.3	38.2
H083	720,811	646,416	28.8	34	36.1	37.3	38.2
H084	720,876	646,403	28.8	34	36.1	37.3	38.2
H085	721,078	646,322	29.1	34.3	36.4	37.6	38.5
H086	720,772	646,432	28.6	33.8	35.9	37.1	38
H087	721,210	646,278	28.7	33.9	36	37.2	38.1
H088	721,033	646,333	29.2	34.4	36.5	37.7	38.6
H089	721,006	646,346	29.1	34.3	36.4	37.6	38.5
H090	720,840	646,424	28.6	33.8	35.9	37.1	38
H091	720,961	646,378	28.9	34.1	36.2	37.4	38.3
H092	718,492	643,979	30.6	35.8	37.9	39.1	40
H093	720,586	646,449	28.2	33.4	35.5	36.7	37.6
H094	721,063	646,346	28.9	34.1	36.2	37.4	38.3
H095	721,112	646,335	28.7	33.9	36	37.2	38.1
H096	721,167	646,319	28.6	33.8	35.9	37.1	38
H097	721,138	646,329	28.6	33.8	35.9	37.1	38
H098	721,196	646,320	28.4	33.6	35.7	36.9	37.8
H099	720,974	646,399	28.6	33.8	35.9	37.1	38
H100	720,332	646,375	28.1	33.3	35.4	36.6	37.5

Location			Predicted Noise Level dB LA90 at Standardised Wind Speed at 10m A.G.L.				
Ref.	ITM-X	ITM-Y	5	6	7	8	≥9
H101	720,398	646,420	28	33.2	35.3	36.5	37.4
H102	721,102	646,363	28.5	33.7	35.8	37	37.9
H103	721,127	646,360	28.3	33.5	35.6	36.8	37.7
H104	718,932	645,281	30.9	36.1	38.2	39.4	40.3
H105	721,257	646,316	28	33.2	35.3	36.5	37.4
H106	721,160	646,359	28.2	33.4	35.5	36.7	37.6
H107	718,314	644,181	29.5	34.7	36.8	38	38.9
H108	720,273	646,370	27.9	33.1	35.2	36.4	37.3
H109	720,241	646,346	27.9	33.1	35.2	36.4	37.3
H110	721,279	646,319	27.8	33	35.1	36.3	37.2
H111	721,216	646,351	27.9	33.1	35.2	36.4	37.3
H112	718,339	644,097	29.6	34.8	36.9	38.1	39
H113	721,250	646,337	27.8	33	35.1	36.3	37.2
H114	718,326	644,119	29.5	34.7	36.8	38	38.9
H115	720,350	646,433	27.6	32.8	34.9	36.1	37
H116	721,210	646,373	27.7	32.9	35	36.2	37.1
H117	721,240	646,375	27.5	32.7	34.8	36	36.9
H118	720,307	646,436	27.4	32.6	34.7	35.9	36.8
H119	721,509	645,311	28.7	33.9	36	37.2	38.1
H120	721,205	646,398	27.5	32.7	34.8	36	36.9
H121	721,459	646,240	27.1	32.3	34.4	35.6	36.5
H122	720,312	646,456	27.3	32.5	34.6	35.8	36.7
H123	720,372	646,494	27.1	32.3	34.4	35.6	36.5
H124	720,904	646,537	27.2	32.4	34.5	35.7	36.6
H125	720,185	646,384	27.3	32.5	34.6	35.8	36.7
H126	720,455	646,549	26.9	32.1	34.2	35.4	36.3
H127	721,453	646,285	26.8	32	34.1	35.3	36.2
H128	720,400	646,532	26.9	32.1	34.2	35.4	36.3
H129	721,475	646,283	26.6	31.8	33.9	35.1	36
H130	720,154	646,392	27.1	32.3	34.4	35.6	36.5
H131	721,209	646,460	26.9	32.1	34.2	35.4	36.3
H132	720,343	646,545	26.6	31.8	33.9	35.1	36
H133	720,363	646,570	26.4	31.6	33.7	34.9	35.8
H134	720,102	646,391	26.9	32.1	34.2	35.4	36.3
H135	720,595	646,636	26.3	31.5	33.6	34.8	35.7
H136	720,122	646,418	26.8	32	34.1	35.3	36.2
H137	720,078	646,386	26.8	32	34.1	35.3	36.2
H138	720,345	646,594	26.2	31.4	33.5	34.7	35.6
H139	721,602	646,272	25.7	30.9	33	34.2	35.1
H140	721,721	646,104	25.6	30.8	32.9	34.1	35
H141	721,620	646,268	25.6	30.8	32.9	34.1	35
H142	720,039	646,411	26.5	31.7	33.8	35	35.9
H143	721,637	646,255	25.6	30.8	32.9	34.1	35
H144	721,738	646,129	25.4	30.6	32.7	33.9	34.8
H145	721,657	646,270	25.3	30.5	32.6	33.8	34.7
H146	721,666	646,260	25.3	30.5	32.6	33.8	34.7
H147	720,470	646,706	25.5	30.7	32.8	34	34.9
H148	721,686	646,251	25.2	30.4	32.5	33.7	34.6
H149	720,509	646,725	25.4	30.6	32.7	33.9	34.8
H150	720,715	646,740	25.4	30.6	32.7	33.9	34.8
H151	719,996	646,454	26	31.2	33.3	34.5	35.4

Location			Predicted Noise Level dB LA90 at Standardised Wind Speed at 10m A.G.L.				
Ref.	ITM-X	ITM-Y	5	6	7	8	≥9
H152	718,320	645,082	27.9	33.1	35.2	36.4	37.3
H153	720,540	646,748	25.2	30.4	32.5	33.7	34.6
H154	719,292	645,693	28.8	34	36.1	37.3	38.2
H155	719,243	642,968	27.9	33.1	35.2	36.4	37.3
H156	720,602	646,787	25	30.2	32.3	33.5	34.4
H157	720,616	646,806	24.8	30	32.1	33.3	34.2
H158	720,633	646,826	24.7	29.9	32	33.2	34.1
H159	718,283	645,151	27.3	32.5	34.6	35.8	36.7
H160	721,793	646,290	24.3	29.5	31.6	32.8	33.7
H161	718,258	645,168	27.1	32.3	34.4	35.6	36.5
H162	718,474	645,374	27.4	32.6	34.7	35.9	36.8
H163	721,815	646,312	24	29.2	31.3	32.5	33.4
H164	720,964	646,840	24.3	29.5	31.6	32.8	33.7
H165	721,860	646,255	24	29.2	31.3	32.5	33.4
H166	721,850	646,275	24	29.2	31.3	32.5	33.4
H167	718,211	645,167	26.7	31.9	34	35.2	36.1
H168	721,826	646,328	23.9	29.1	31.2	32.4	33.3
H169	721,804	646,362	23.9	29.1	31.2	32.4	33.3
H170	721,834	646,349	23.7	28.9	31	32.2	33.1
H171	718,931	645,772	27.1	32.3	34.4	35.6	36.5
H172	718,164	645,165	26.4	31.6	33.7	34.9	35.8
H173	721,833	646,377	23.6	28.8	30.9	32.1	33
H174	720,775	646,937	23.8	29	31.1	32.3	33.2
H175	721,841	646,395	23.5	28.7	30.8	32	32.9
H176	718,513	645,531	26.7	31.9	34	35.2	36.1
H177	718,126	645,182	26.1	31.3	33.4	34.6	35.5
H178	718,804	645,765	26.6	31.8	33.9	35.1	36
H179	721,870	646,393	23.3	28.5	30.6	31.8	32.7
H180	718,481	645,518	26.6	31.8	33.9	35.1	36
H181	720,784	646,970	23.5	28.7	30.8	32	32.9
H182	721,844	646,447	23.2	28.4	30.5	31.7	32.6
H183	718,468	645,538	26.5	31.7	33.8	35	35.9
H184	721,852	646,465	23.1	28.3	30.4	31.6	32.5
H185	718,508	645,584	26.4	31.6	33.7	34.9	35.8
H186	721,866	646,457	23.1	28.3	30.4	31.6	32.5
H187	718,829	645,824	26.4	31.6	33.7	34.9	35.8
H188	720,796	647,008	23.3	28.5	30.6	31.8	32.7
H189	721,848	646,501	23	28.2	30.3	31.5	32.4
H190	718,847	645,844	26.3	31.5	33.6	34.8	35.7
H191	718,772	645,811	26.2	31.4	33.5	34.7	35.6
H192	721,935	646,407	22.9	28.1	30.2	31.4	32.3
H193	718,449	645,569	26.2	31.4	33.5	34.7	35.6
H194	721,855	646,528	22.8	28	30.1	31.3	32.2
H195	718,891	645,888	26.2	31.4	33.5	34.7	35.6
H196	718,041	645,216	25.4	30.6	32.7	33.9	34.8
H197	718,706	645,812	26	31.2	33.3	34.5	35.4
H198	718,435	645,605	25.9	31.1	33.2	34.4	35.3
H199	718,847	645,897	26	31.2	33.3	34.5	35.4
H200	719,611	646,490	24.7	29.9	32	33.2	34.1
H201	719,649	646,564	24.4	29.6	31.7	32.9	33.8
H202	718,416	645,632	25.7	30.9	33	34.2	35.1


Location			Predicted Noise Level dB LA90 at Standardised Wind Speed at 10m A.G.L.				
Ref.	ITM-X	ITM-Y	5	6	7	8	≥9
H203	718,372	645,590	25.7	30.9	33	34.2	35.1
H204	718,983	646,000	25.8	31	33.1	34.3	35.2
H205	718,394	645,645	25.5	30.7	32.8	34	34.9
H206	717,976	645,259	24.9	30.1	32.2	33.4	34.3
H207	719,689	646,668	23.9	29.1	31.2	32.4	33.3
H208	721,979	646,529	22.2	27.4	29.5	30.7	31.6
H209	718,339	645,614	25.4	30.6	32.7	33.9	34.8
H210	720,888	647,132	22.4	27.6	29.7	30.9	31.8
H211	717,882	643,616	24.5	29.7	31.8	33	33.9
H212	719,697	646,719	23.7	28.9	31	32.2	33.1
H213	719,739	646,765	23.5	28.7	30.8	32	32.9
H214	719,568	646,551	24.2	29.4	31.5	32.7	33.6
H215	721,989	646,549	22	27.2	29.3	30.5	31.4
H216	719,444	646,309	25.2	30.4	32.5	33.7	34.6
H217	717,674	644,793	24.1	29.3	31.4	32.6	33.5
H218	718,860	646,003	25.4	30.6	32.7	33.9	34.8
H219	721,989	646,574	21.9	27.1	29.2	30.4	31.3
H220	721,585	646,917	22	27.2	29.3	30.5	31.4
H221	718,324	645,658	25.1	30.3	32.4	33.6	34.5
H222	719,409	646,289	25.3	30.5	32.6	33.8	34.7
H223	719,776	642,359	24.2	29.4	31.5	32.7	33.6
H224	717,772	645,089	24.1	29.3	31.4	32.6	33.5
H225	721,998	646,593	21.8	27	29.1	30.3	31.2
H226	719,603	646,665	23.7	28.9	31	32.2	33.1
H227	719,702	646,785	23.3	28.5	30.6	31.8	32.7
H228	721,991	646,612	21.8	27	29.1	30.3	31.2
H229	719,434	646,401	24.7	29.9	32	33.2	34.1
H230	721,630	646,922	21.8	27	29.1	30.3	31.2
H231	719,414	646,370	24.8	30	32.1	33.3	34.2
H232	719,730	646,838	23.1	28.3	30.4	31.6	32.5
H233	718,320	645,701	24.9	30.1	32.2	33.4	34.3
H234	721,985	646,647	21.6	26.8	28.9	30.1	31
H235	717,865	643,532	24.1	29.3	31.4	32.6	33.5
H236	719,116	646,137	25.4	30.6	32.7	33.9	34.8
H237	719,685	646,812	23.2	28.4	30.5	31.7	32.6
H238	719,739	646,877	22.9	28.1	30.2	31.4	32.3
H239	719,382	646,370	24.7	29.9	32	33.2	34.1
H240	719,355	646,321	24.9	30.1	32.2	33.4	34.3
H241	719,661	646,816	23.1	28.3	30.4	31.6	32.5
H242	717,836	643,521	23.9	29.1	31.2	32.4	33.3
H243	719,329	646,252	25.3	30.5	32.6	33.8	34.7
H244	719,158	646,169	25.3	30.5	32.6	33.8	34.7
H245	717,803	645,252	23.9	29.1	31.2	32.4	33.3
H246	719,766	646,928	22.7	27.9	30	31.2	32.1
H247	719,792	646,951	22.7	27.9	30	31.2	32.1
H248	718,286	645,738	24.6	29.8	31.9	33.1	34
H249	721,664	646,974	21.5	26.7	28.8	30	30.9
H250	717,827	645,312	23.9	29.1	31.2	32.4	33.3
H251	717,862	643,437	23.8	29	31.1	32.3	33.2
H252	722,010	646,722	21.2	26.4	28.5	29.7	30.6
H253	719,796	646,988	22.5	27.7	29.8	31	31.9

Location			Predicted Noise Level dB LA90 at Standardised Wind Speed at 10m A.G.L.				
Ref.	ITM-X	ITM-Y	5	6	7	8	≥9
H254	718,337	645,821	24.4	29.6	31.7	32.9	33.8
H255	718,962	646,184	24.7	29.9	32	33.2	34.1
H256	722,027	646,738	21.1	26.3	28.4	29.6	30.5
H257	718,946	646,190	24.6	29.8	31.9	33.1	34
H258	719,816	647,038	22.3	27.5	29.6	30.8	31.7
H259	719,580	642,293	23.7	28.9	31	32.2	33.1
H260	718,257	645,788	24.2	29.4	31.5	32.7	33.6
H261	719,883	647,095	22.1	27.3	29.4	30.6	31.5
H262	721,692	647,034	21.1	26.3	28.4	29.6	30.5
H263	721,252	647,221	21.3	26.5	28.6	29.8	30.7
H264	717,730	643,499	23.3	28.5	30.6	31.8	32.7
H265	719,687	642,222	23.3	28.5	30.6	31.8	32.7
H266	722,087	646,866	20.3	25.5	27.6	28.8	29.7



APPENDIX 10-7

CONTOURS OF OMNI-
DIRECTIONAL

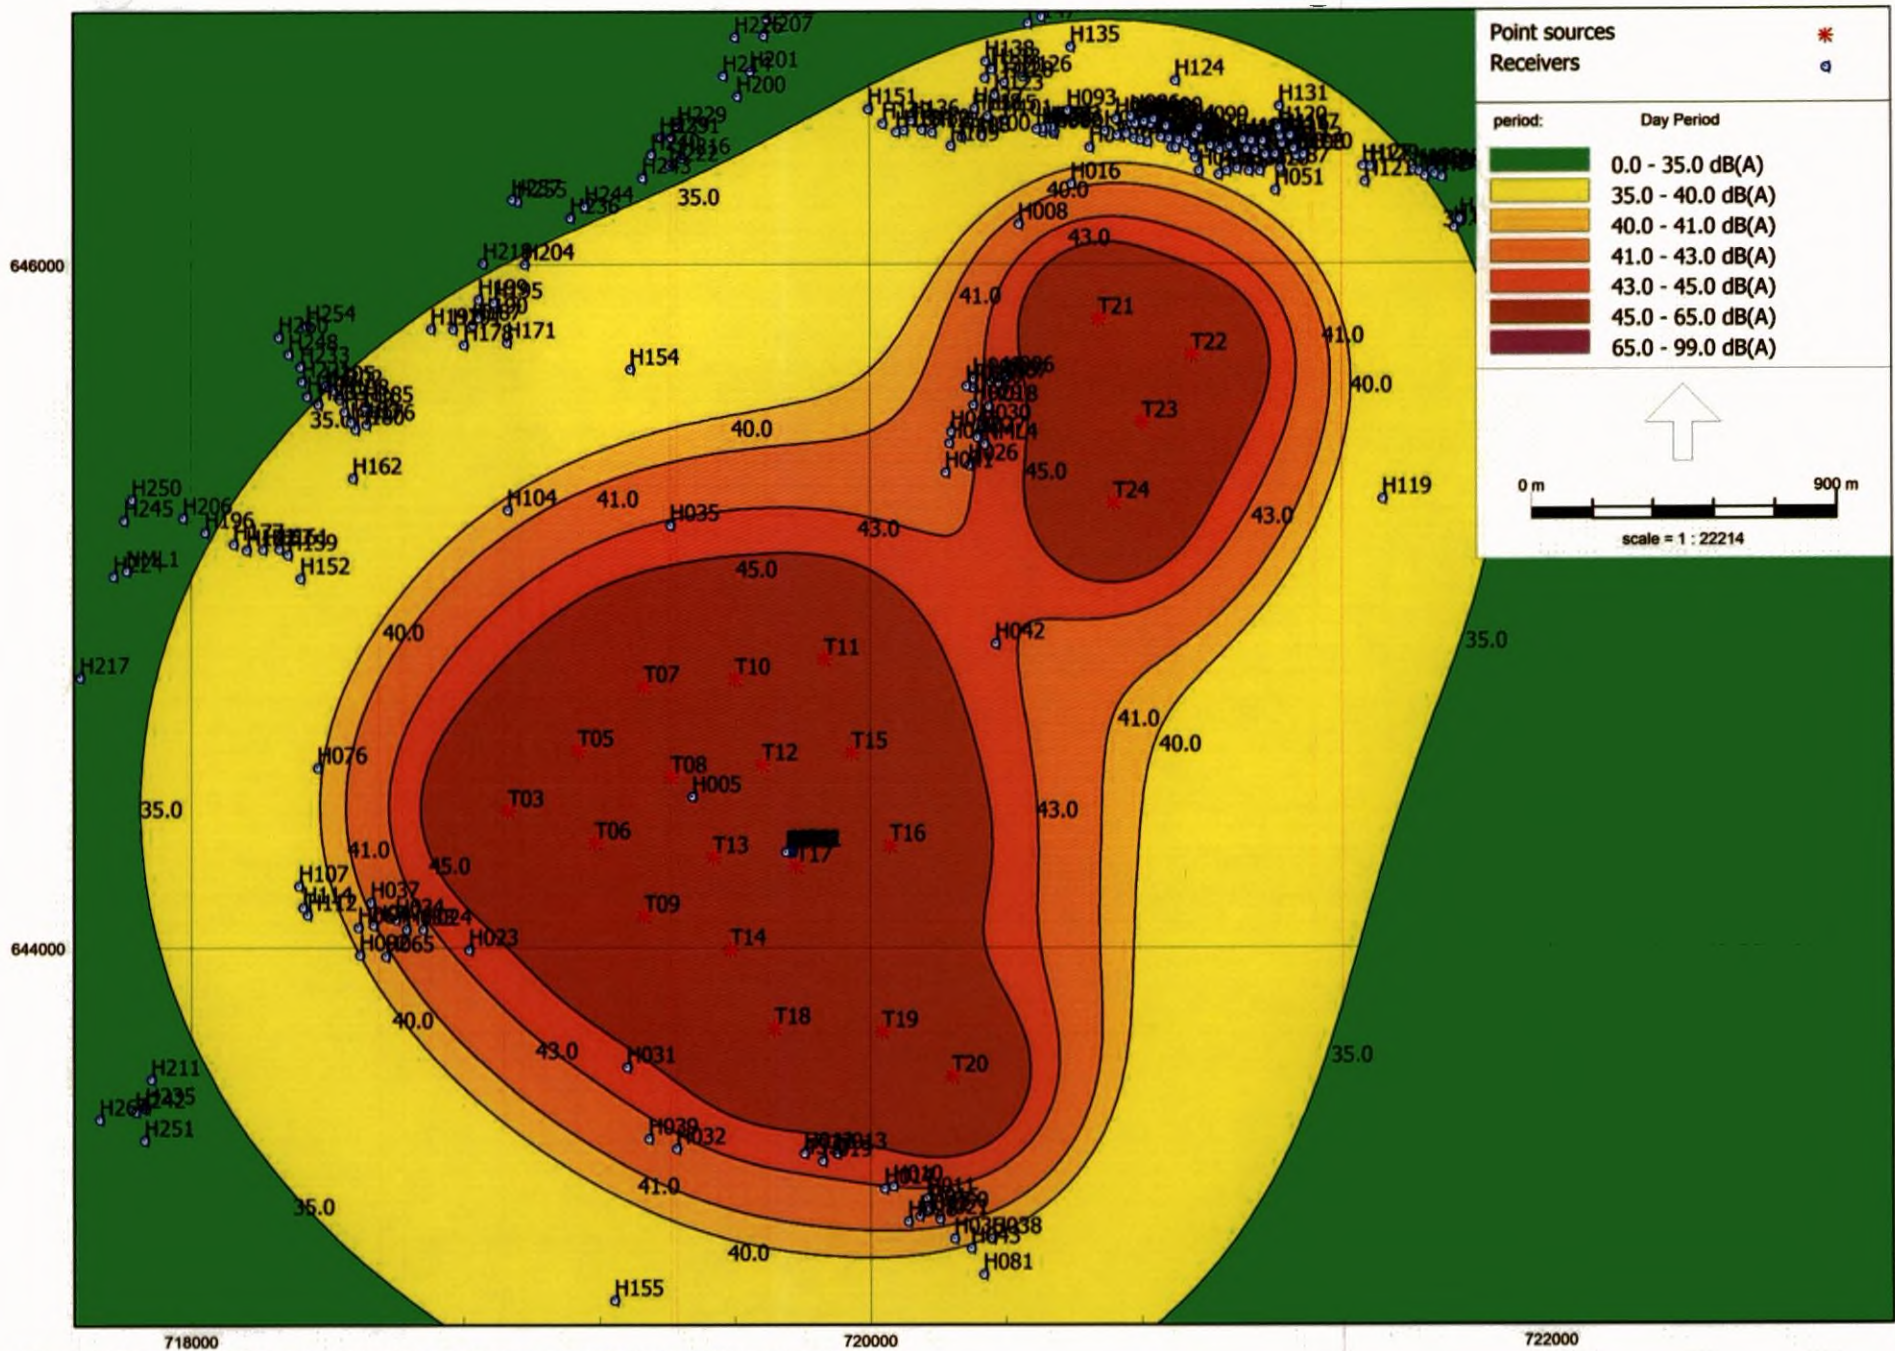



APPENDIX 11-1
PHOTOGRAPHIC RECORD

Appendix 11-1 Photographic Record

Proposed Lifetime
Extension of Ballywater
Wind Farm - EIAR



11.1

Photographic Record of Site



Plate 1: T3, looking SE.



Plate 2: T5 and associated access road, looking N.



Plate 3: T6, looking ESE.



Plate 4: T7, looking NE.



Plate 5: T8, looking N.



Plate 6: T9, looking S.



Plate 7: T10 and associated hardstand, looking WNW.



Plate 8: T11, looking NE.



Plate 9: T12, looking NW.



Plate 10: T13, looking S.



Plate 11: T14, looking NE.



Plate 12: T15, looking ENE.



Plate 13: T16 and associated access road, looking ENE.



Plate 14: T17 looking SE.



Plate 15: T18, looking SE.



Plate 16: T19 looking E.



Plate 17: T20 and associated hardstand, looking E.



Plate 18: T21, looking E.



Plate 19: T22, looking NE.



Plate 20: T23 and associated hardstand.



Plate 21: T24 and associated hardstand, looking SSW.