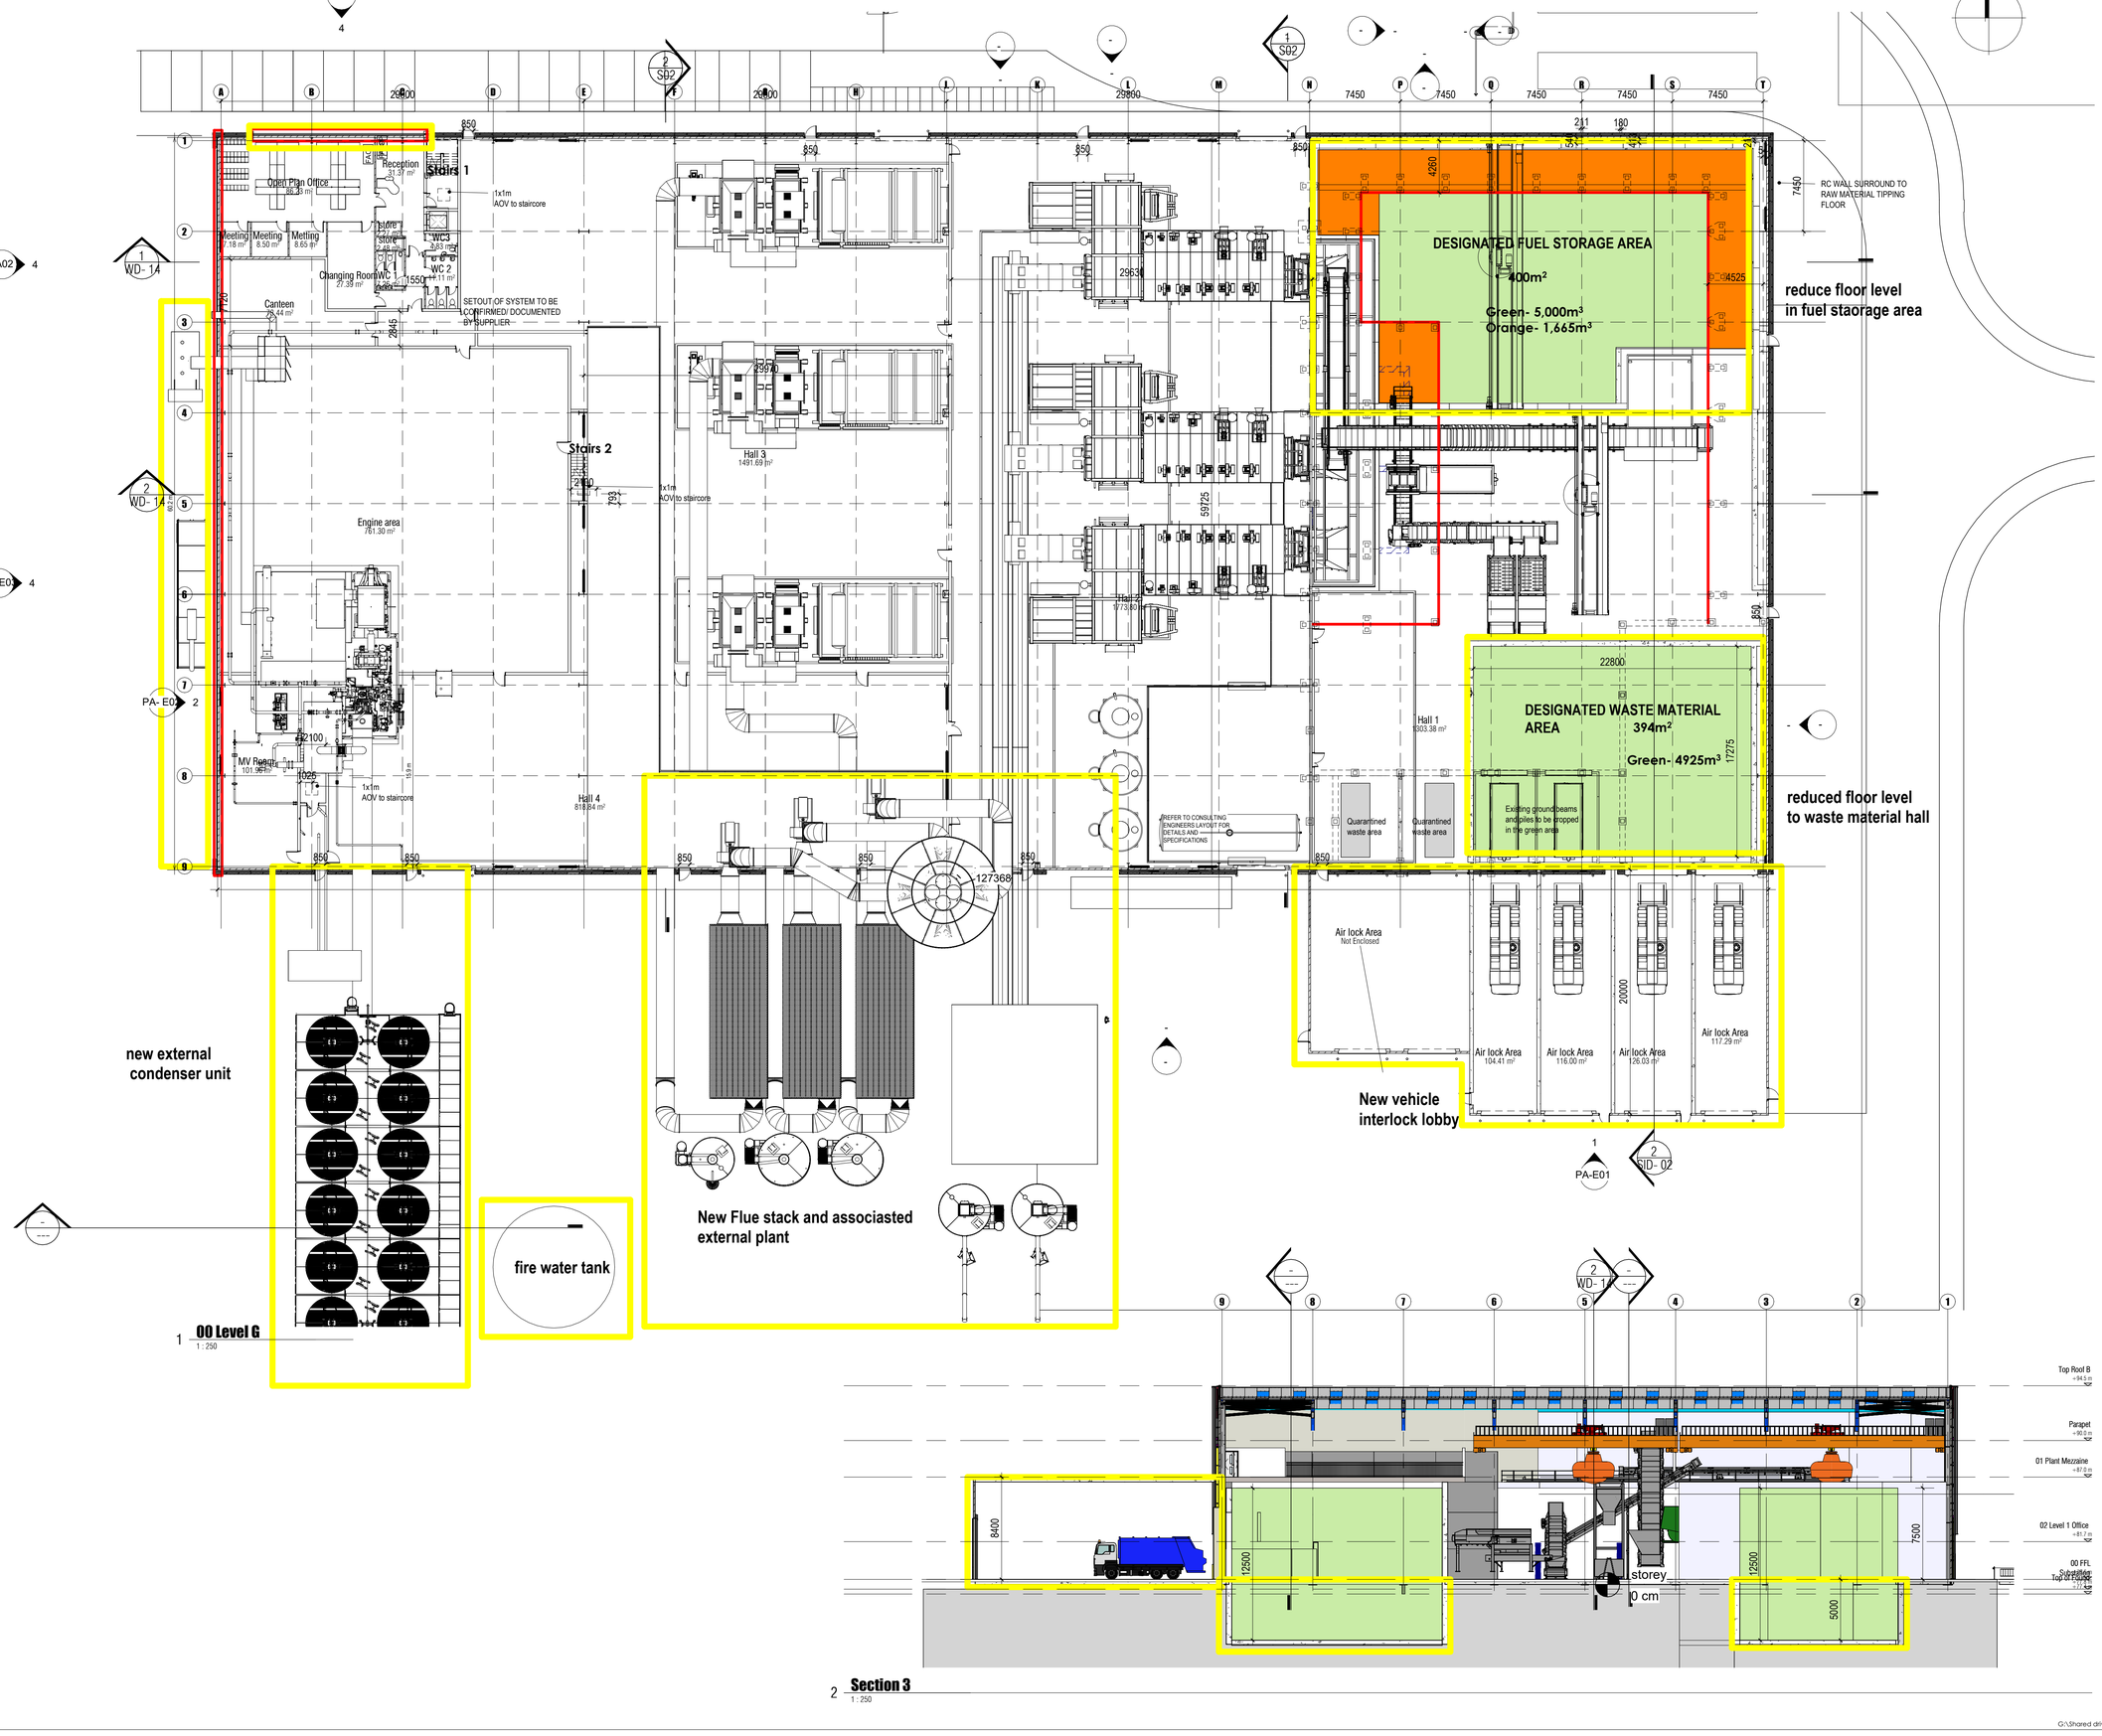

1. Copyright © 2022 AXIS Architecture
2. Work to figured dimensions only. Do not scale drawing.
3. The contractor is responsible for checking all levels and dimension on site and shall refer all discrepancies to the Architect
4. Where appropriate, for details of r.c. structure, or mechanical and electrical details, see Engineers drawings.
5. Proprietary items shall be fixed in strict accordance with manufacturers instructions.
6. Sizes of proprietary items shall be checked with manufacturer.
7. The contractor shall be responsible for the coordination of structure, finishes and services.

NOTES:

Ordnance survey Ireland Licence No AR 0045823
© Ordnance survey Ireland Government of Ireland

Rev	Description	Date	Issued

PROPOSED

Client:
Glanpower Limited
Project:
DERRYCLURE ENERGY CENTRE

Address:
DERRYCLURE, TULLAMORE, CO OFFALY.

Sheet Name:
Floor Layout Plan

Drawing No: SID- 02 **Revision**
Scale: 1 : 250 ON A1 SHEET **Date:** June 26
Prepared: PL **Job No:** 0906

AXIS architecture
O'Moore Hall, O'Moore Street, Tullamore, Co. Offaly.
T: 057 9329628 F: 057 9329638 E: info@axisarch.ie

RIBA

G:\Shared drives\AXIS\09\0906 Derryclure Energy Centre\SID application\0906 -SID 03.rvt

26/04/2022 9:00:21