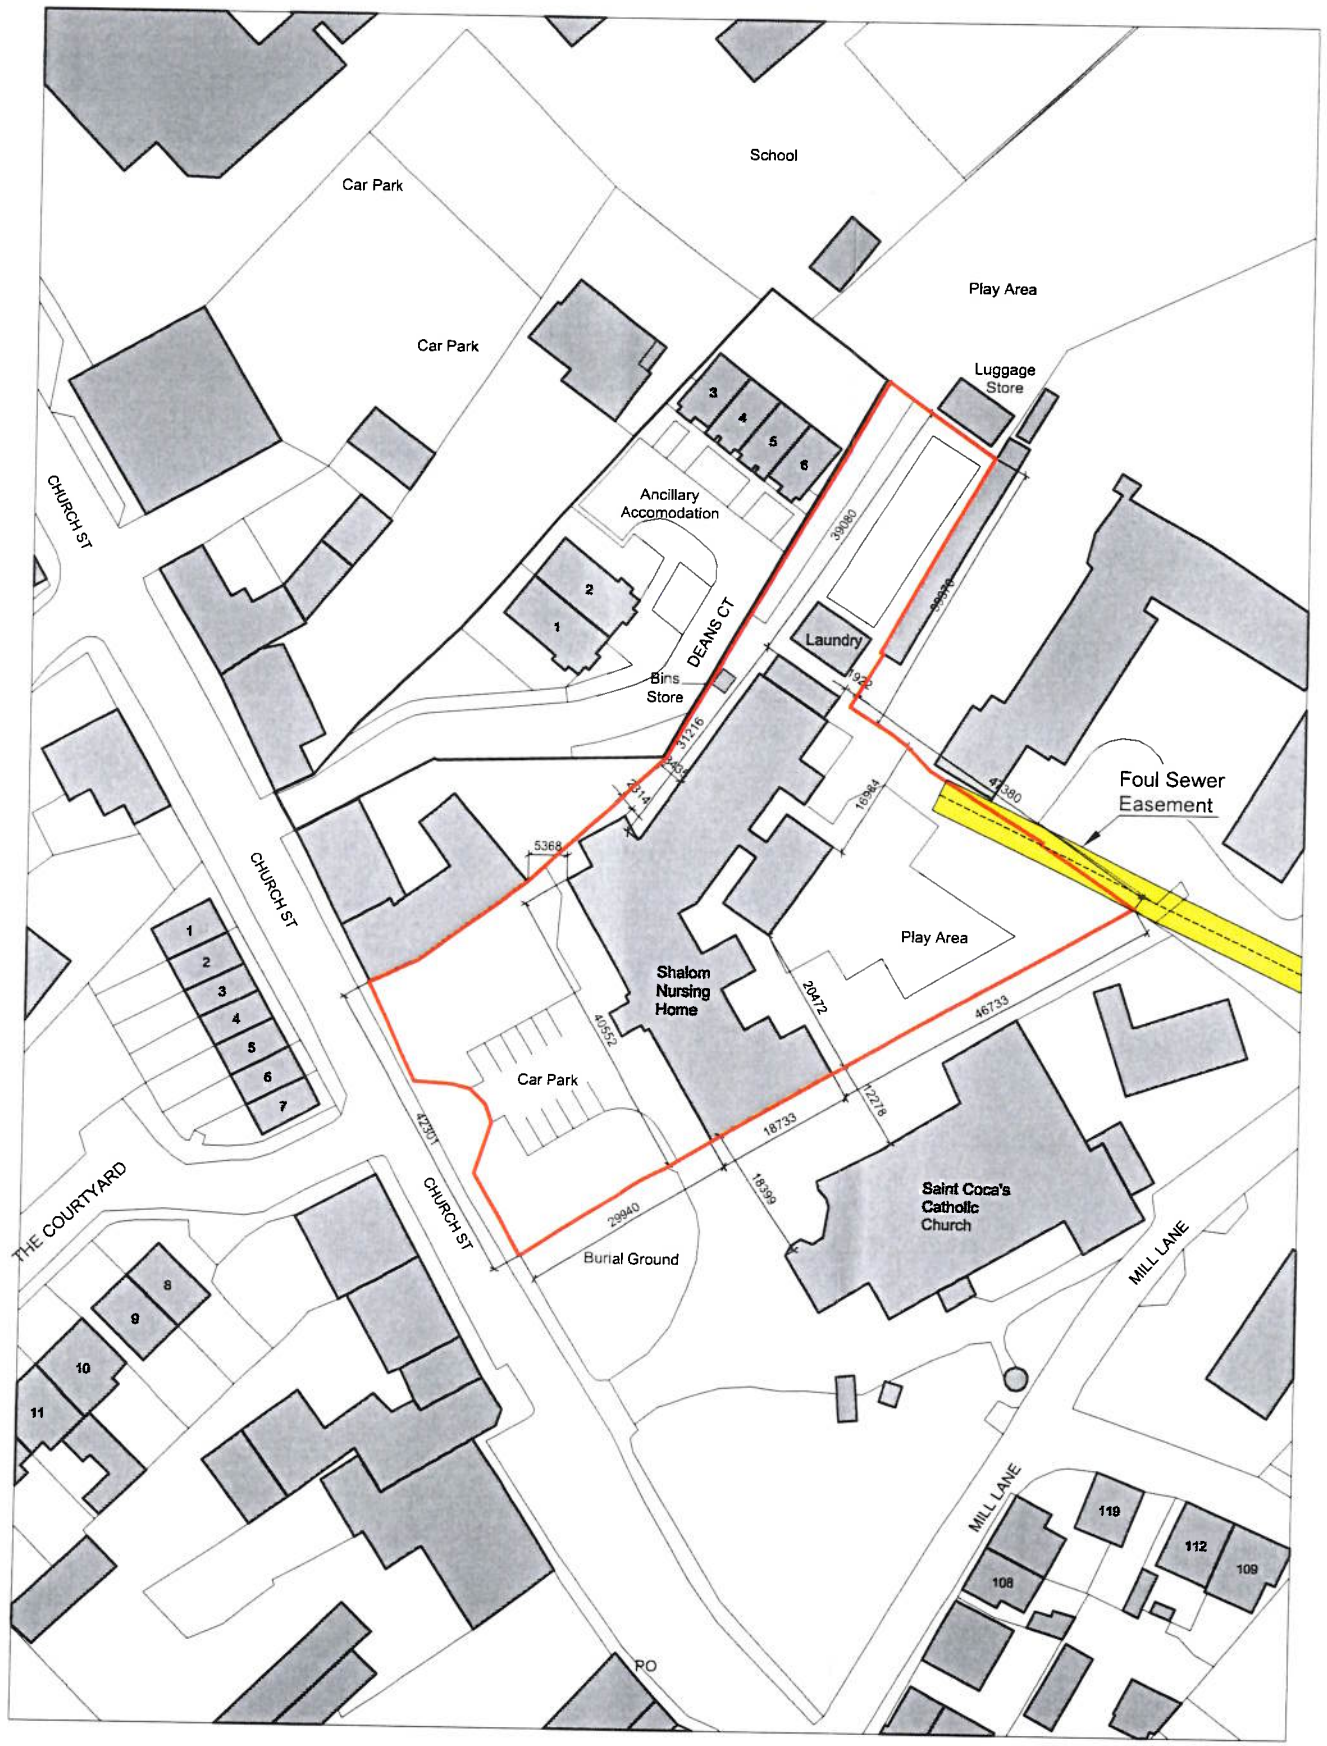


Description:
Digital Landscape Model (DLM)

Publisher / Source:
Tailte Éireann

Data Source / Reference:
PRIME2

File Format:
Autodesk AutoCAD (DWG_R2013)

File Name:
v_50438746_1.dwg

Clip Extent / Area of Interest (AOI):
LLX,LLY= 688416.4172,739793.9574
LRX,LRY= 688588.4172,739793.9574
ULX,ULY= 688416.4172,740026.9574
URX,URY= 688588.4172,740026.9574

Projection / Spatial Reference:
Projection= IRENET95_Irish_Transverse_Mercator

Centre Point Coordinates:
X,Y= 688502.4172,739910.4574

Reference Index:
Map Series | Map Sheets
1:2,500 | 3125-A

Data Extraction Date:
Date= 10-Dec-2024

Source Data Release:
DCMLS Release V1.181.119

Product Version:
Version= 1.4

License / Copyright:
Compiled and published by:
Tailte Éireann,
Phoenix Park,
Dublin 8,
Ireland.
D08F6E4

www.tailte.ie

Any unauthorised reproduction infringes Tailte Éireann copyright.
No part of this publication may be copied, reproduced or transmitted in any form or by any means without the prior written permission of the copyright owner.
The representation on this map of a road, track or footpath is not evidence of the existence of a right of way.
This topographic map does not show legal property boundaries, nor does it show ownership of physical features.

© Tailte Éireann, 2024
All rights reserved.
Gach cead ar cosnamh.

Ní ceadmhach aon chuid den fhoilseachán seo a chóipeáil, a atáirgeadh nó a tharchur in aon fhoirm ná ar aon bhealach gan cead i scríbhinn roimh ré ó úinéirí an chóipchirt
Ní hionann bóthar, bealach nó cosán a bheith ar an léarscáil seo agus fianaise ar chead slí.
Ní thaispeánann an léarscáil topagrafach seo teorainneacha réadmhaoine dlíthiúla, agus ní léiríonn sé úinéireacht ar ghnéithe fisiceacha.

AN COIMISIÚN PLEANÁLA
07 JAN 2026
LTR DATED _____ FROM _____
LDG-
ACP-324005-26

REV.	DATE:	DETAILS:	INITIALS:
P1	15/01/2025	Planning	FG
P2	11/02/2025	Planning	FG
P3	04/03/2025	Planning	FG
P4	13/03/2025	Planning	FG


NOTES:
Site Boundary
Easement for the foul sewer

NORTH POINT: N


KEY PLAN:

Client: Frostbreak ULC		Drawing No.: P-OS-00	
Project: Shalom Nursing Home, 16 Church St, Kilcock, Co. Kildare		Issue Type: Planning	
Title: Site Location Map	Scale: 1:1000	Size: A3L	Date: 13/03/2025

AN COIMISIÚN PLEANÁLA
07 JAN 2026
LTR DATED _____ FROM PA
LDG-
ACP-324005-26

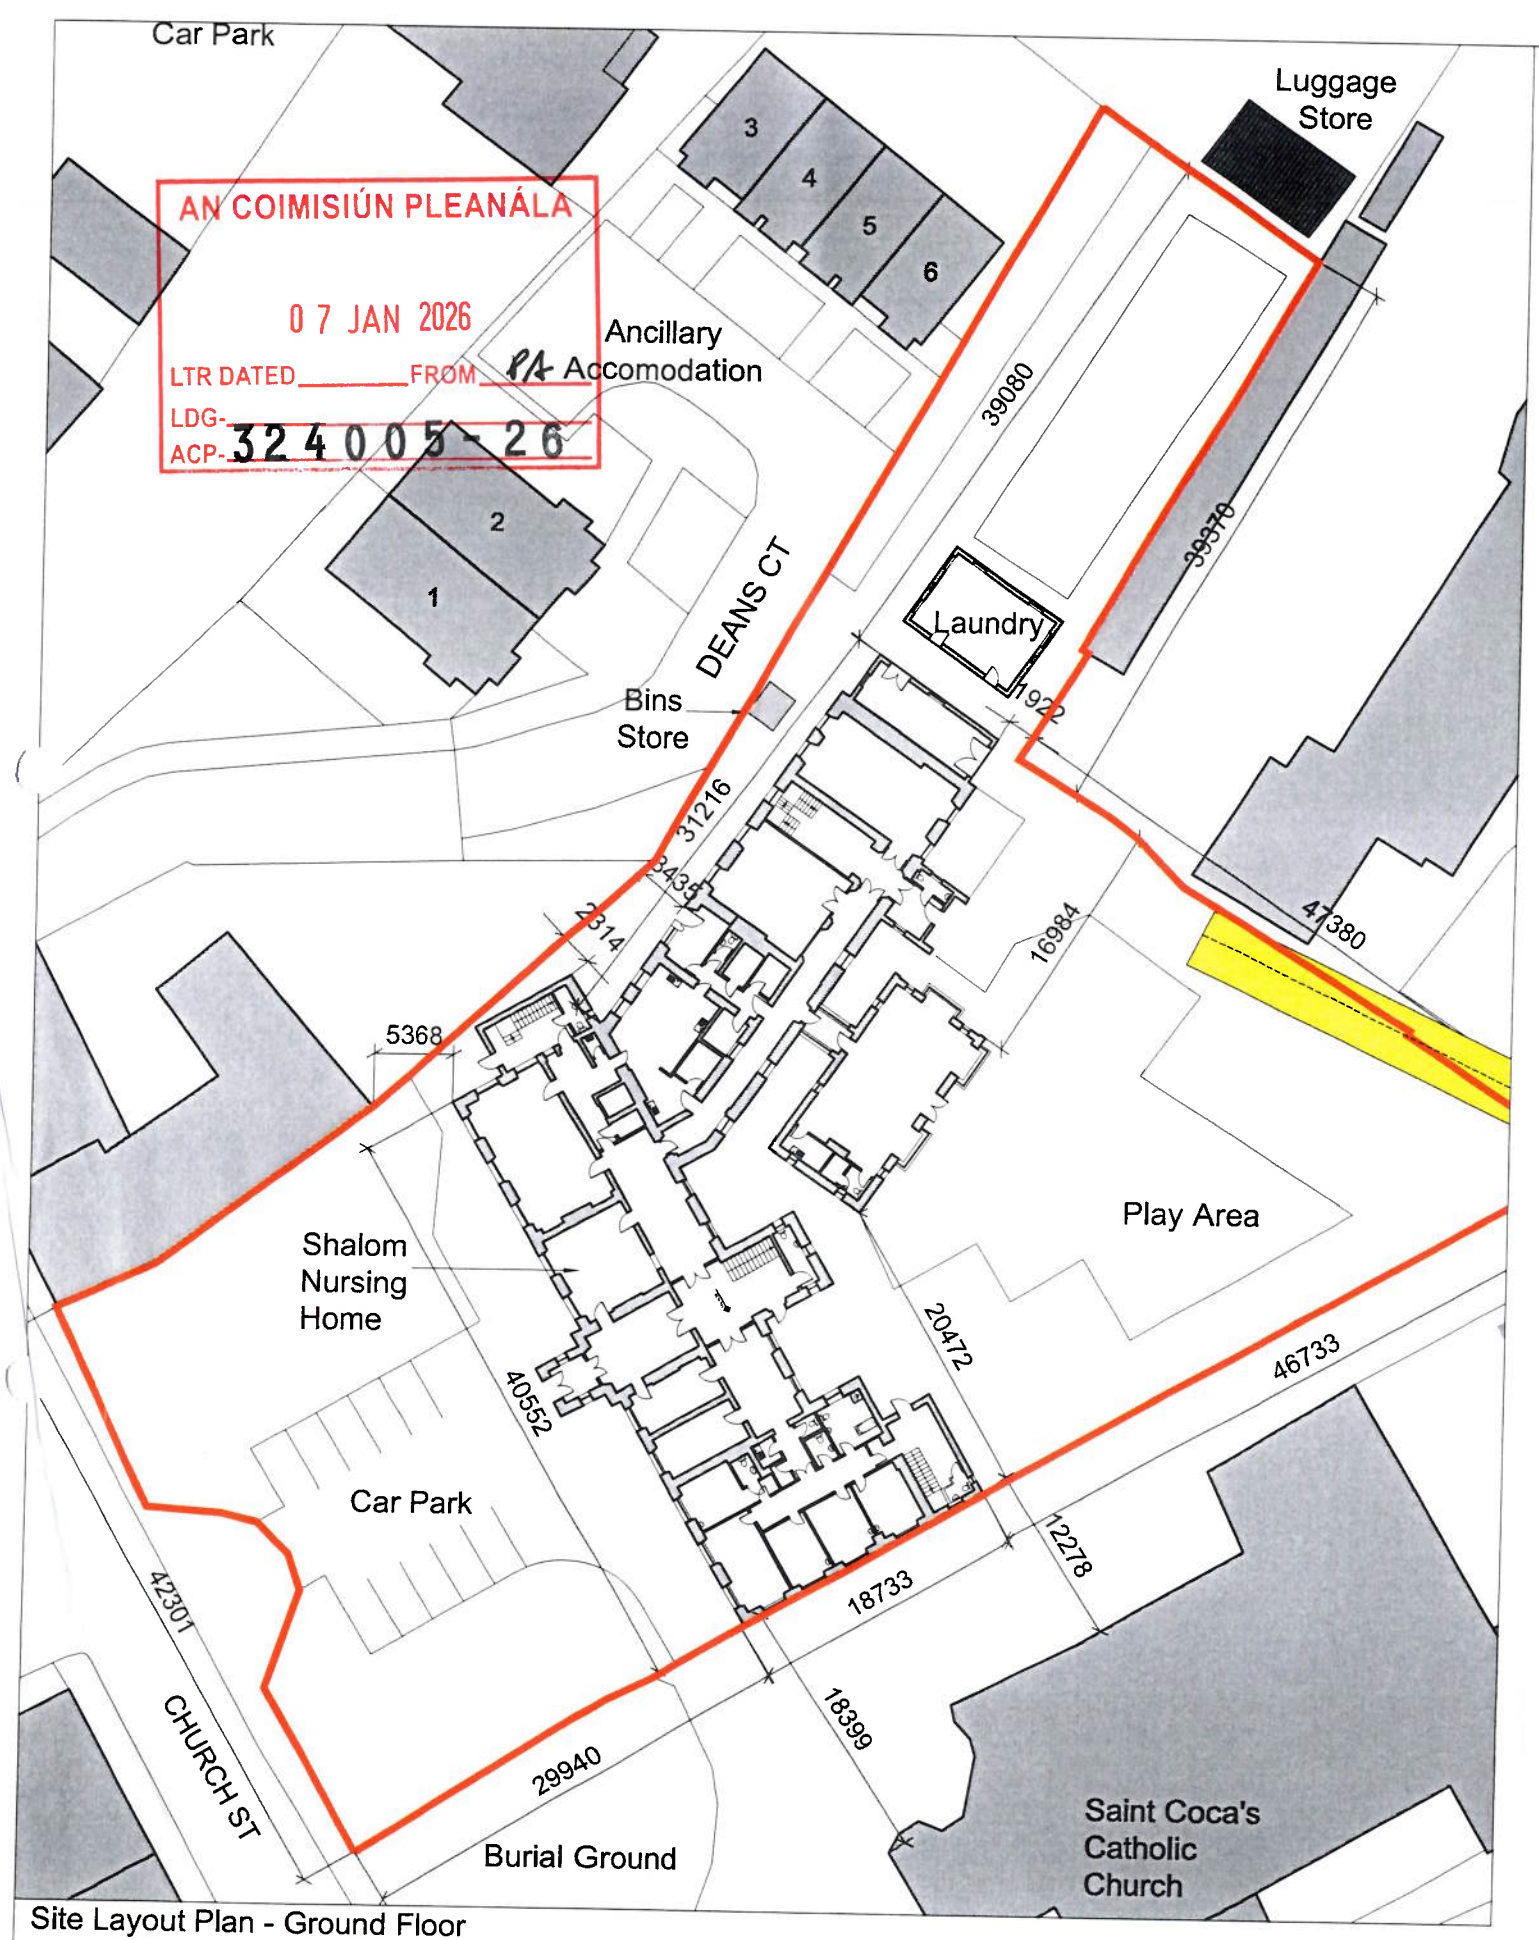

Site Layout Plan - Ground Floor

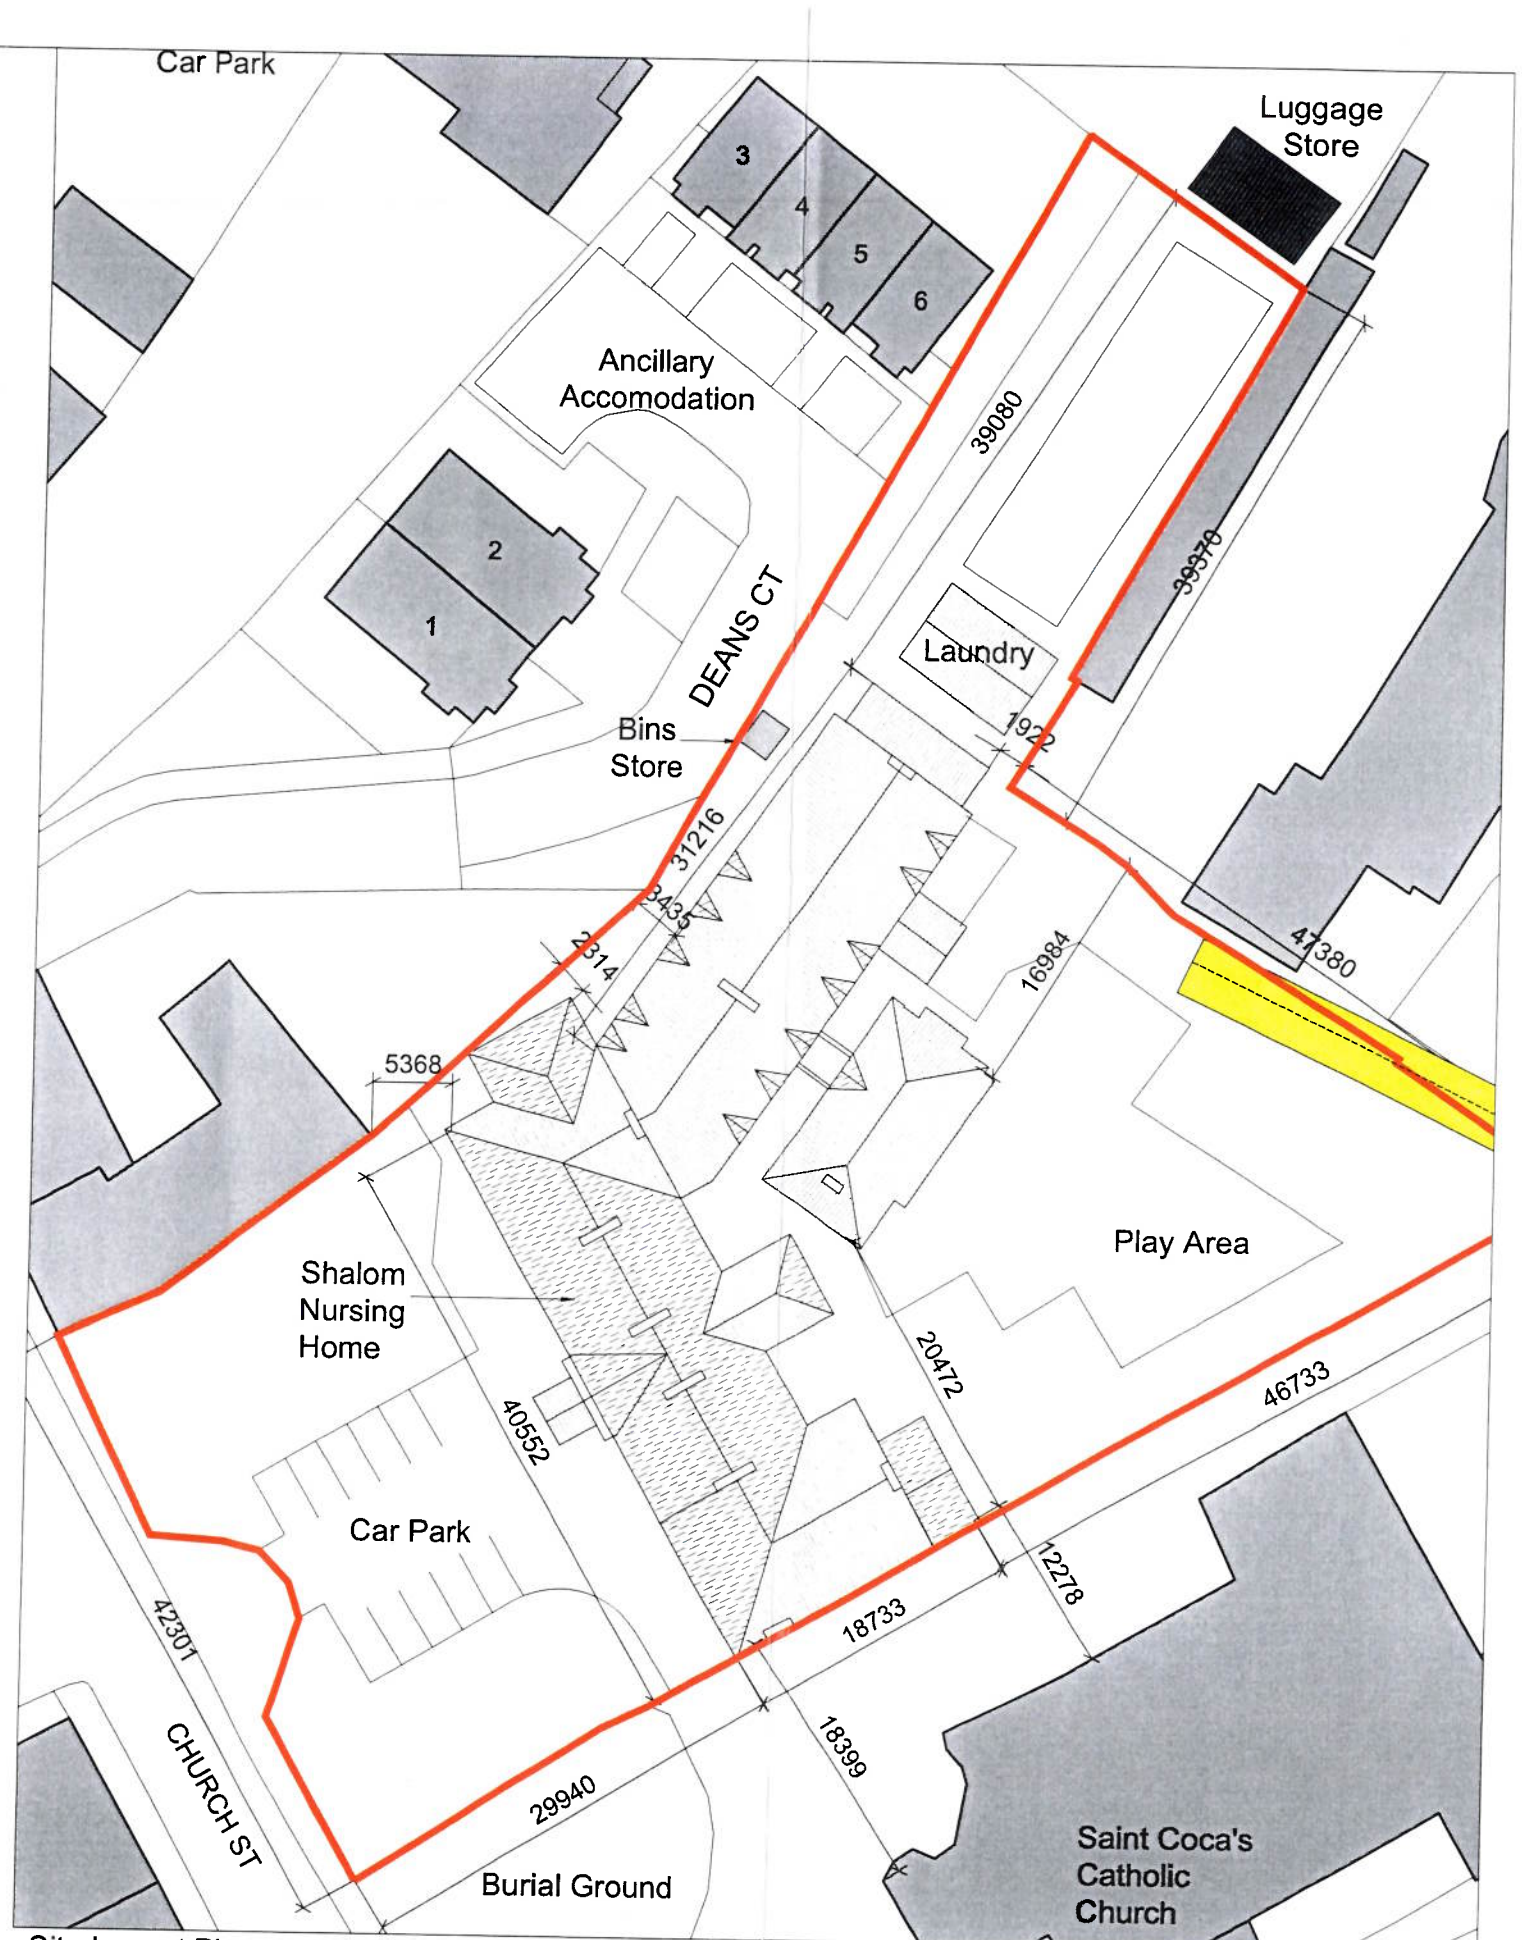

Site Layout Plan - Roof Plan

REV.	DATE:	DETAILS:	INITIALS:
P1	15/01/2025	Planning	FG
P2	11/02/2025	Planning	FG
P3	04/03/2025	Planning	FG

NOTES:


Site Boundary

Easement for the foul sewer

NORTH POINT: N

KEY PLAN:

Client: Frostbreak ULC			Drawing No.: P-01-00
Project: Shalom Nursing Home, 16 Church St, Kilcock, Co. Kildare			Issue Type: Planning
Title: Site Layout Plan (Ground Floor/Roof)	Scale: 1:500	Size: A3L	Date: 04/03/2025

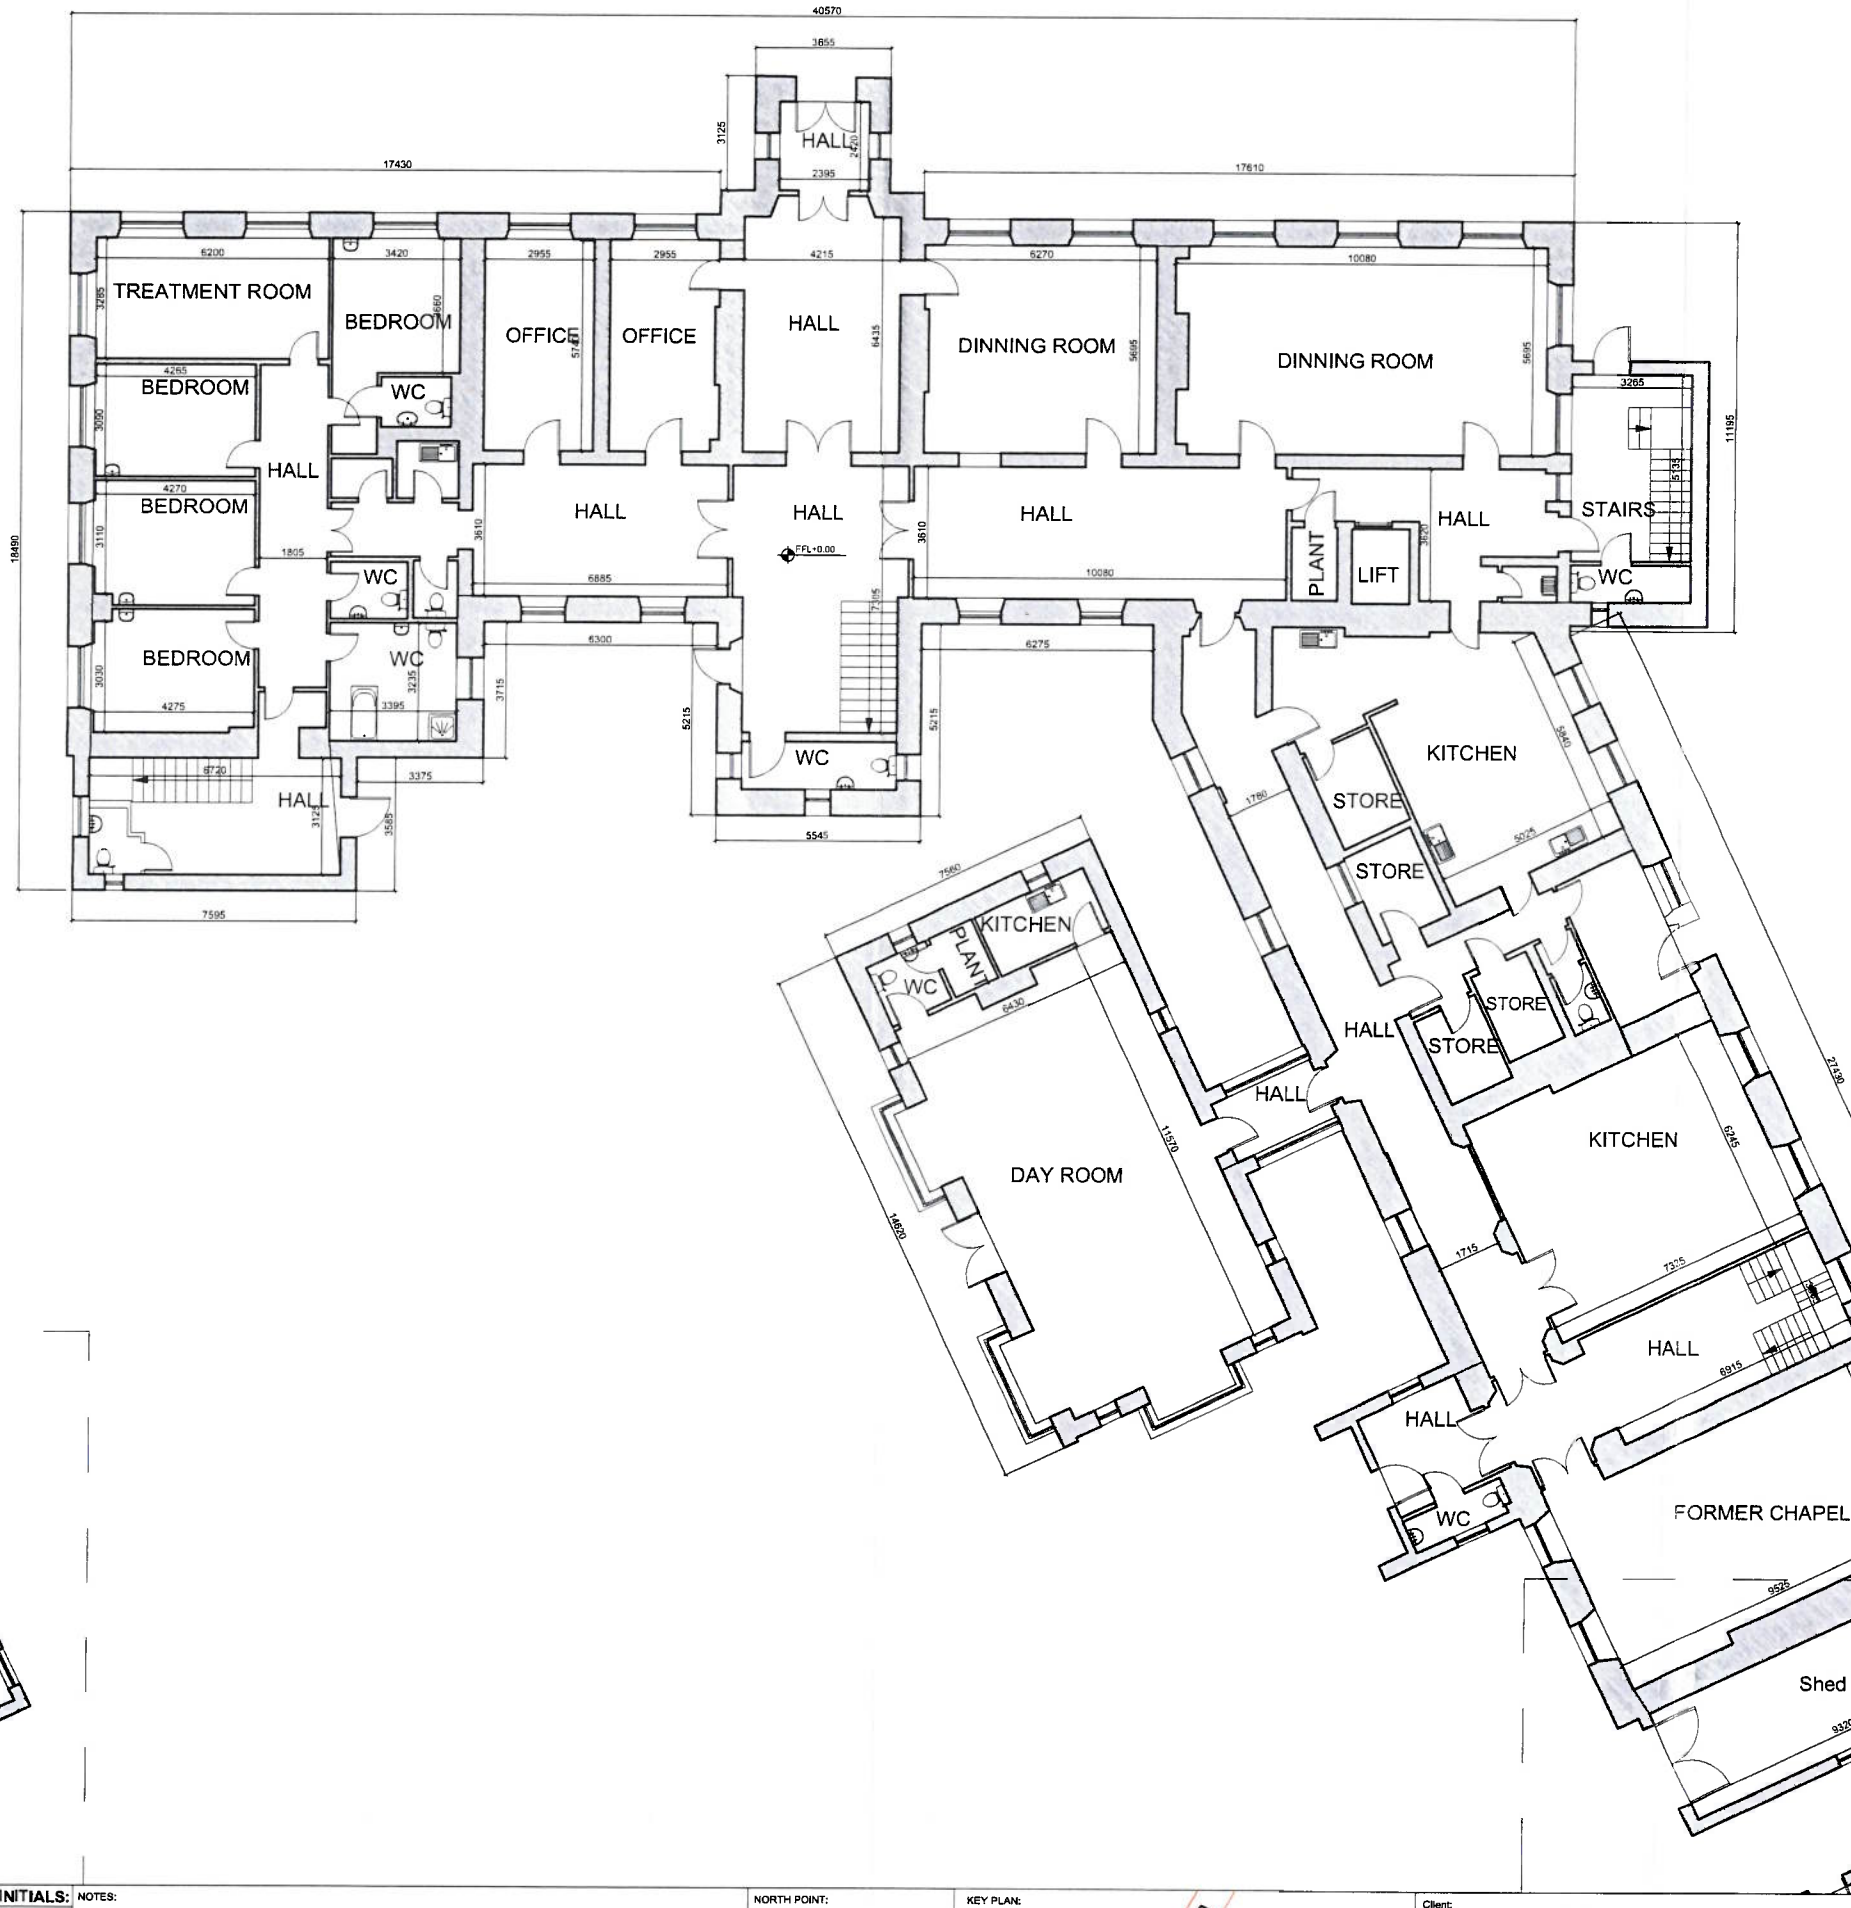

AN COIMISIÚN PLEANÁLA
07 JAN 2026
LTR DATED _____ FROM _____
LDG-
ACP-324005-26

REV.	DATE:	DETAILS:	INITIALS:
P1	15/01/2025	Planning	FG
P2	11/02/2025	Planning	FG
P3	19/06/2025	Planning	FG


NOTES:

NORTH POINT:

KEY PLAN:

Client: Frostbreak ULC		Drawing No.: P-NH-02-03	
Project: Shalom Nursing Home, 16 Church St, Kilcock, Co. Kildare		Issue Type: Planning	
Title: Nursing Home - Existing Ground Floor	Scale: 1:200	Size: A3L	Date: 19/06/2025

AN DOMSIUN PLEANALA

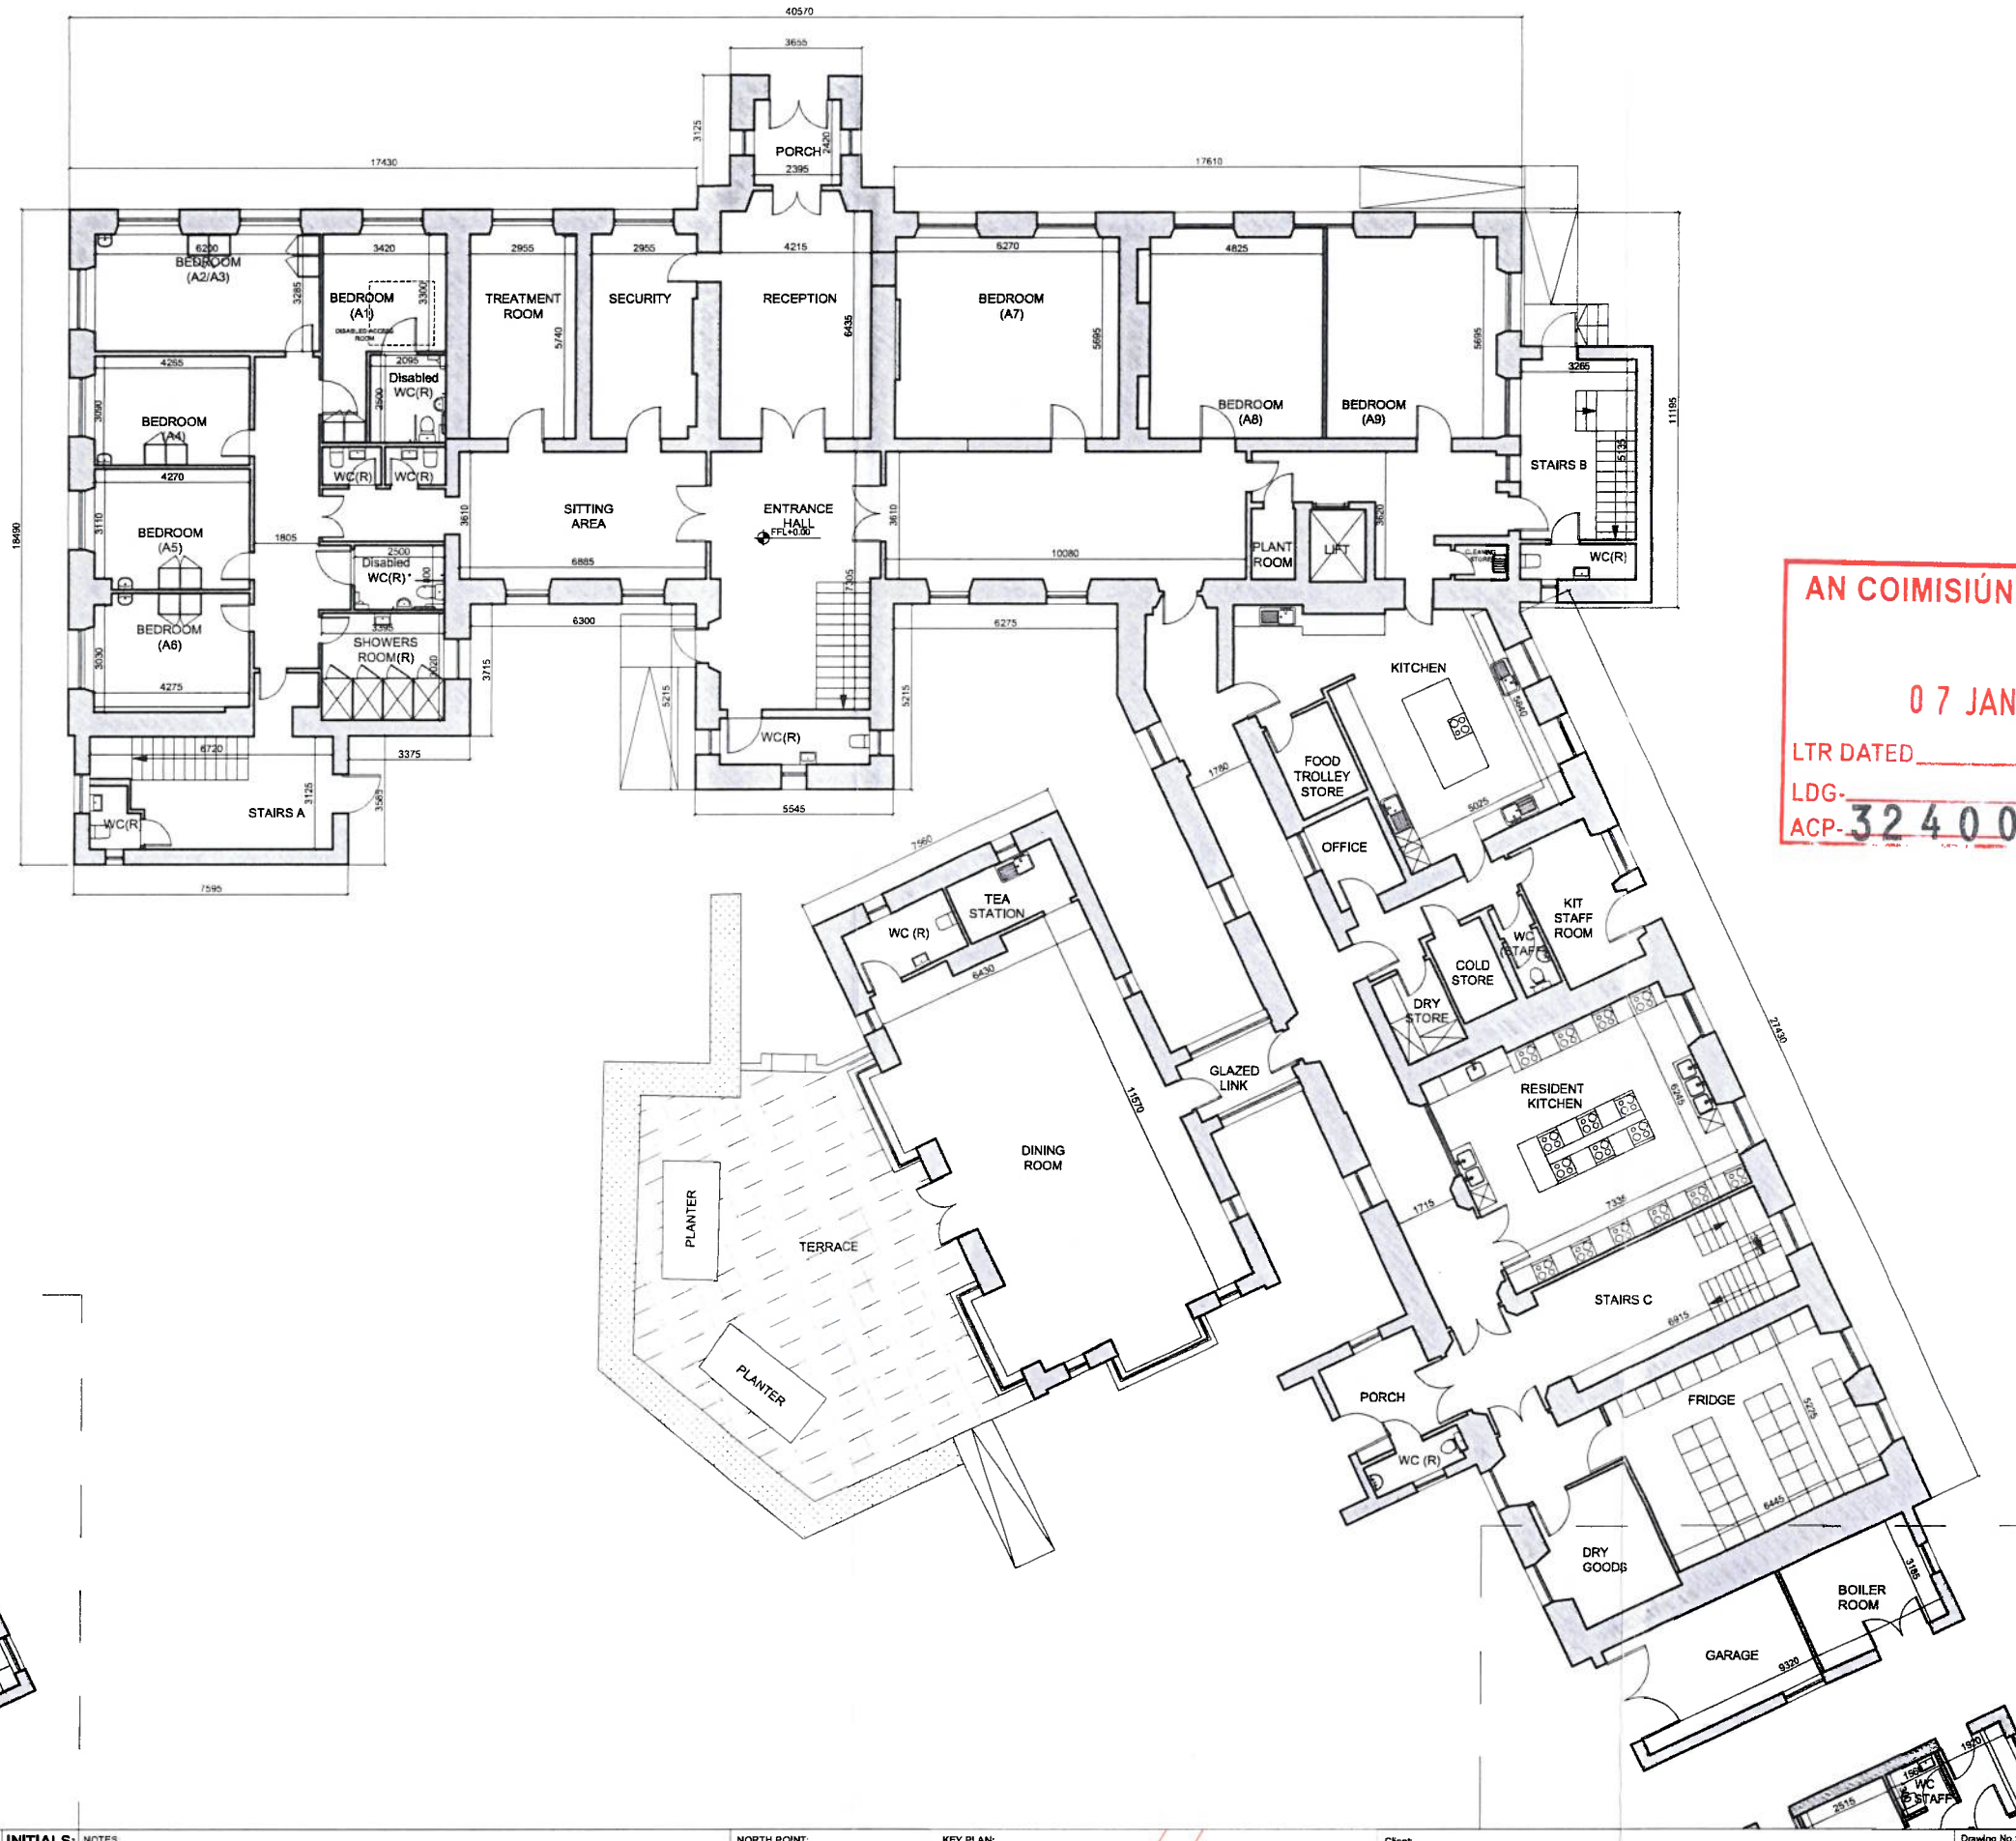

AN COIMISIÚN PLEANÁLA
07 JAN 2026
LTR DATED ____ FROM PA
LDG-
ACP-324005-26

REV.	DATE:	DETAILS:	INITIALS:
P1	19/06/2025	Planning	FG
P2	25/09/2025	Planning	FG


NOTES:

Area proposed for change of use from convent to accommodate Protected persons under Class 14h.

NORTH POINT:

KEY PLAN:

Client: Frostbreak ULC			Drawing No.: P-NH-02-07
Project: Shalom Nursing Home, 16 Church St, Kilcock, Co. Kildare			Issue Type: Planning
Title: Nursing Home - Proposed Ground Floor	Scale: 1:200	Size: A3L	Date: 25/09/2025

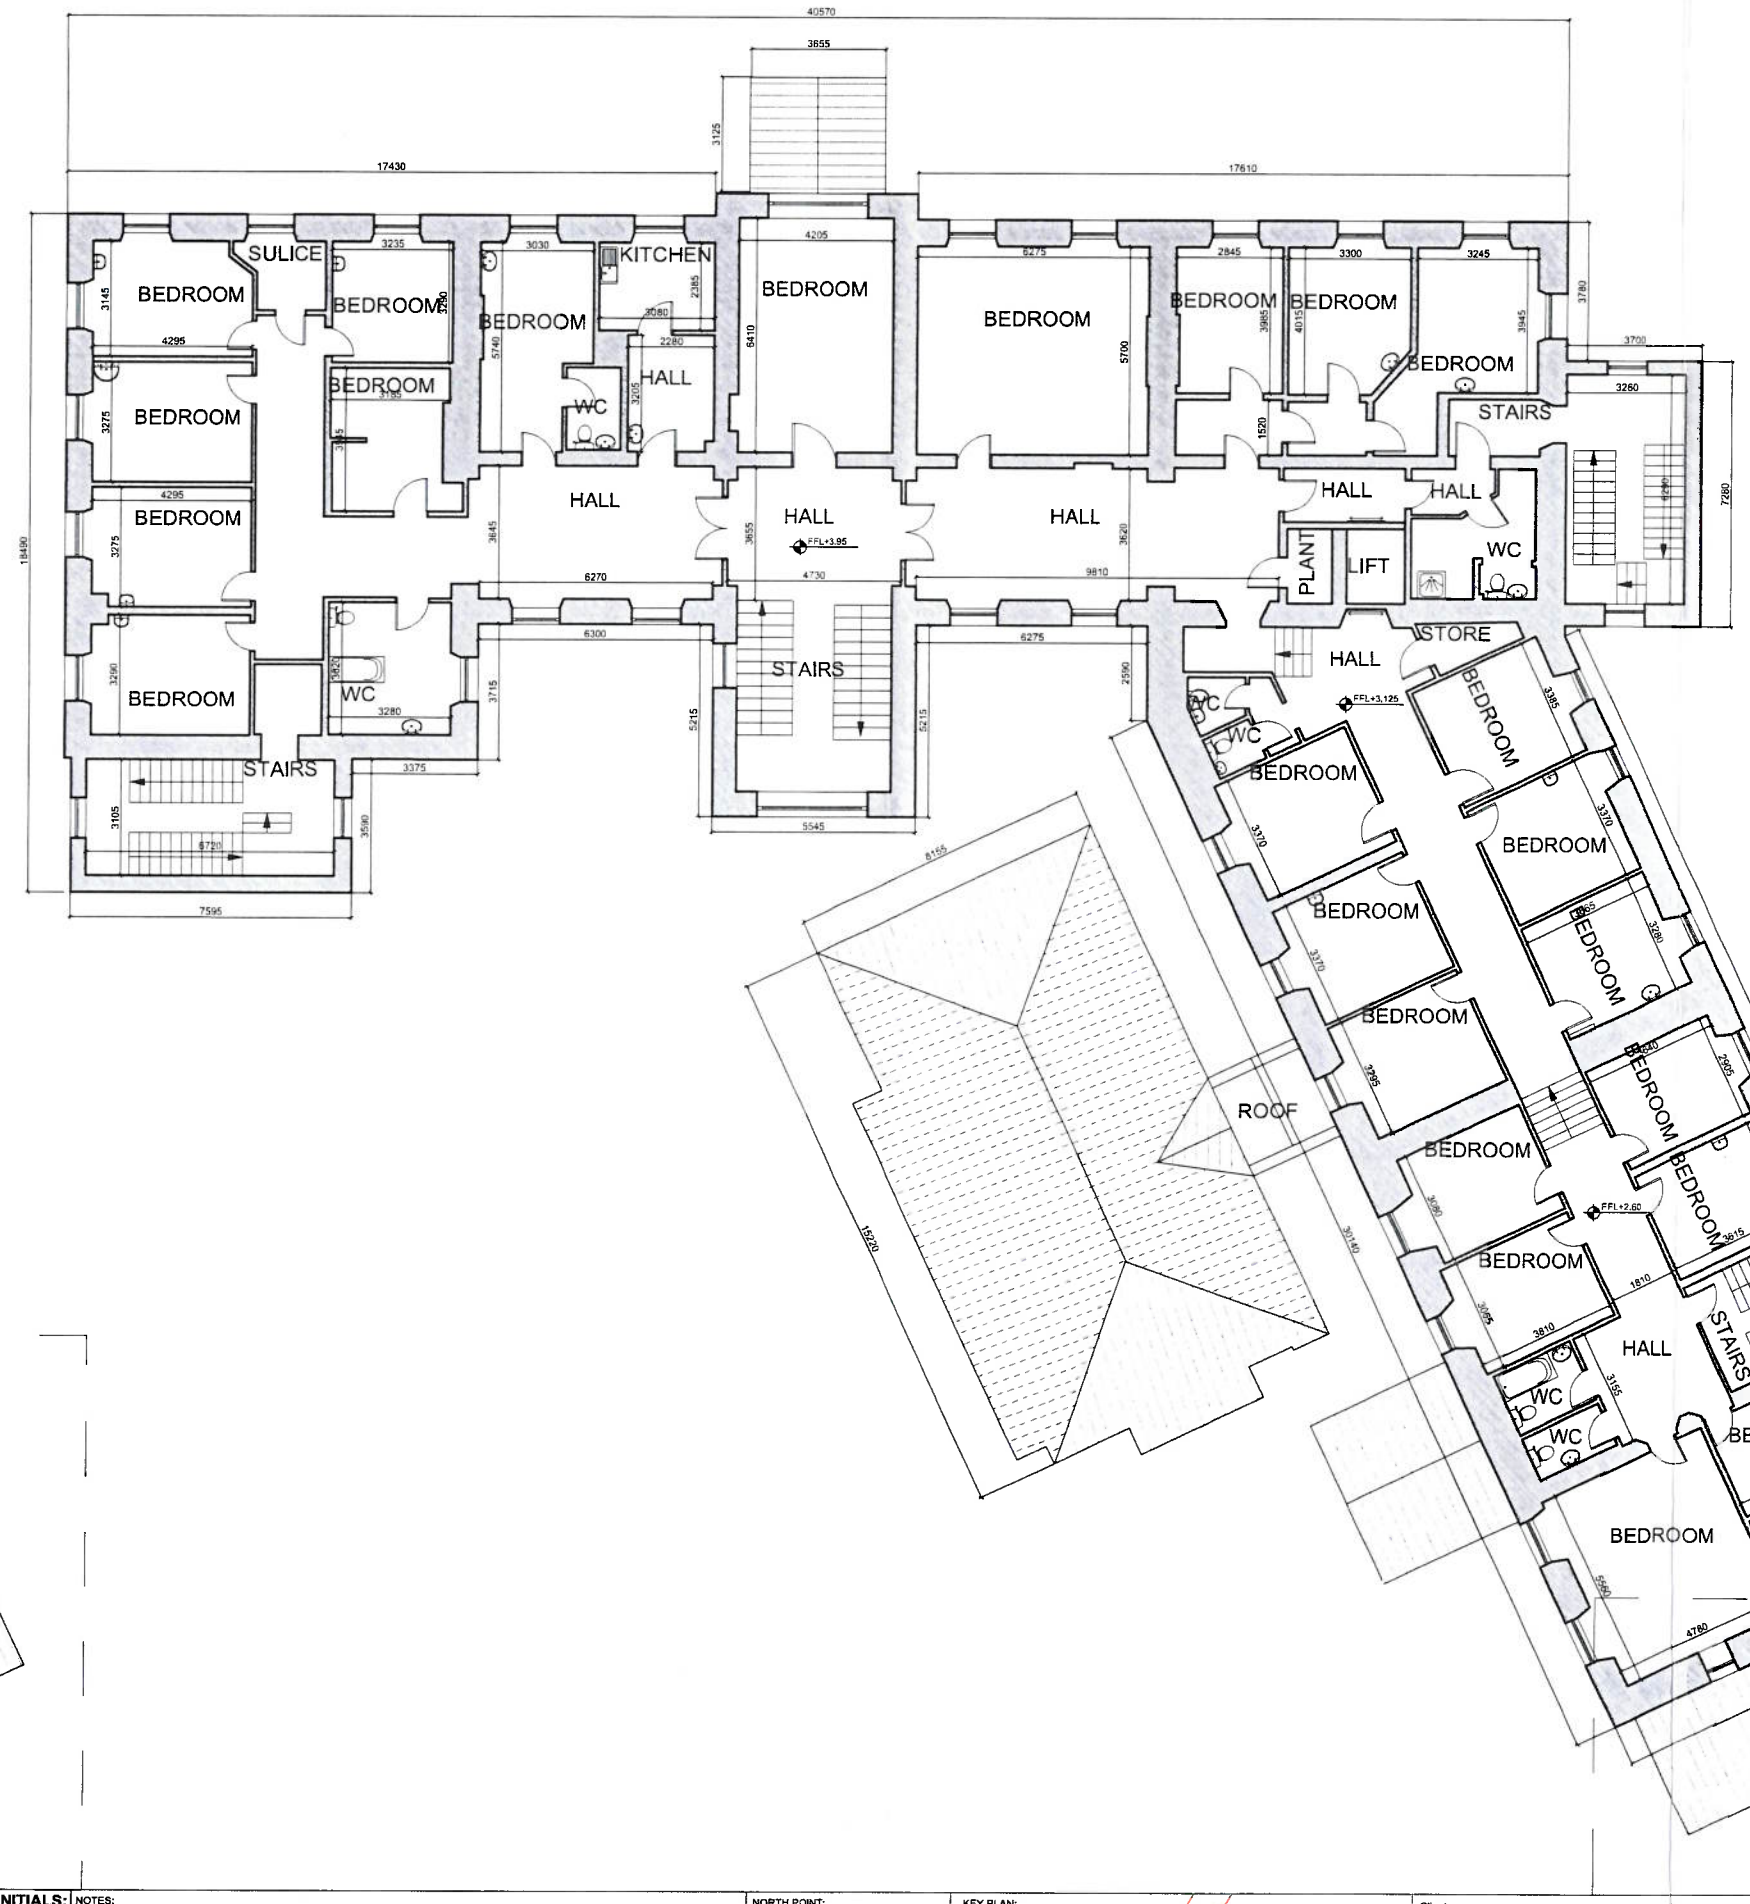

AN COIMISIÚN PLEANÁLA
0 7 JAN 2026
LTR DATED ____ FROM PA
LDG-
ACP- 324005-26

REV.	DATE:	DETAILS:	INITIALS:
P1	15/01/2025	Planning	FG
P2	11/02/2025	Planning	FG
P3	19/06/2025	Planning	FG

NOTES:

NORTH POINT: N

KEY PLAN:

Client: Frostbreak ULC


Drawing No.: P-NH-02-04

Project: Shalom Nursing Home, 16 Church St, Kilcock, Co. Kildare

Issue Type: Planning

Title: Nursing Home - Existing First Floor

Scale: 1:200 | Size: A3L | Date: 19/06/2025

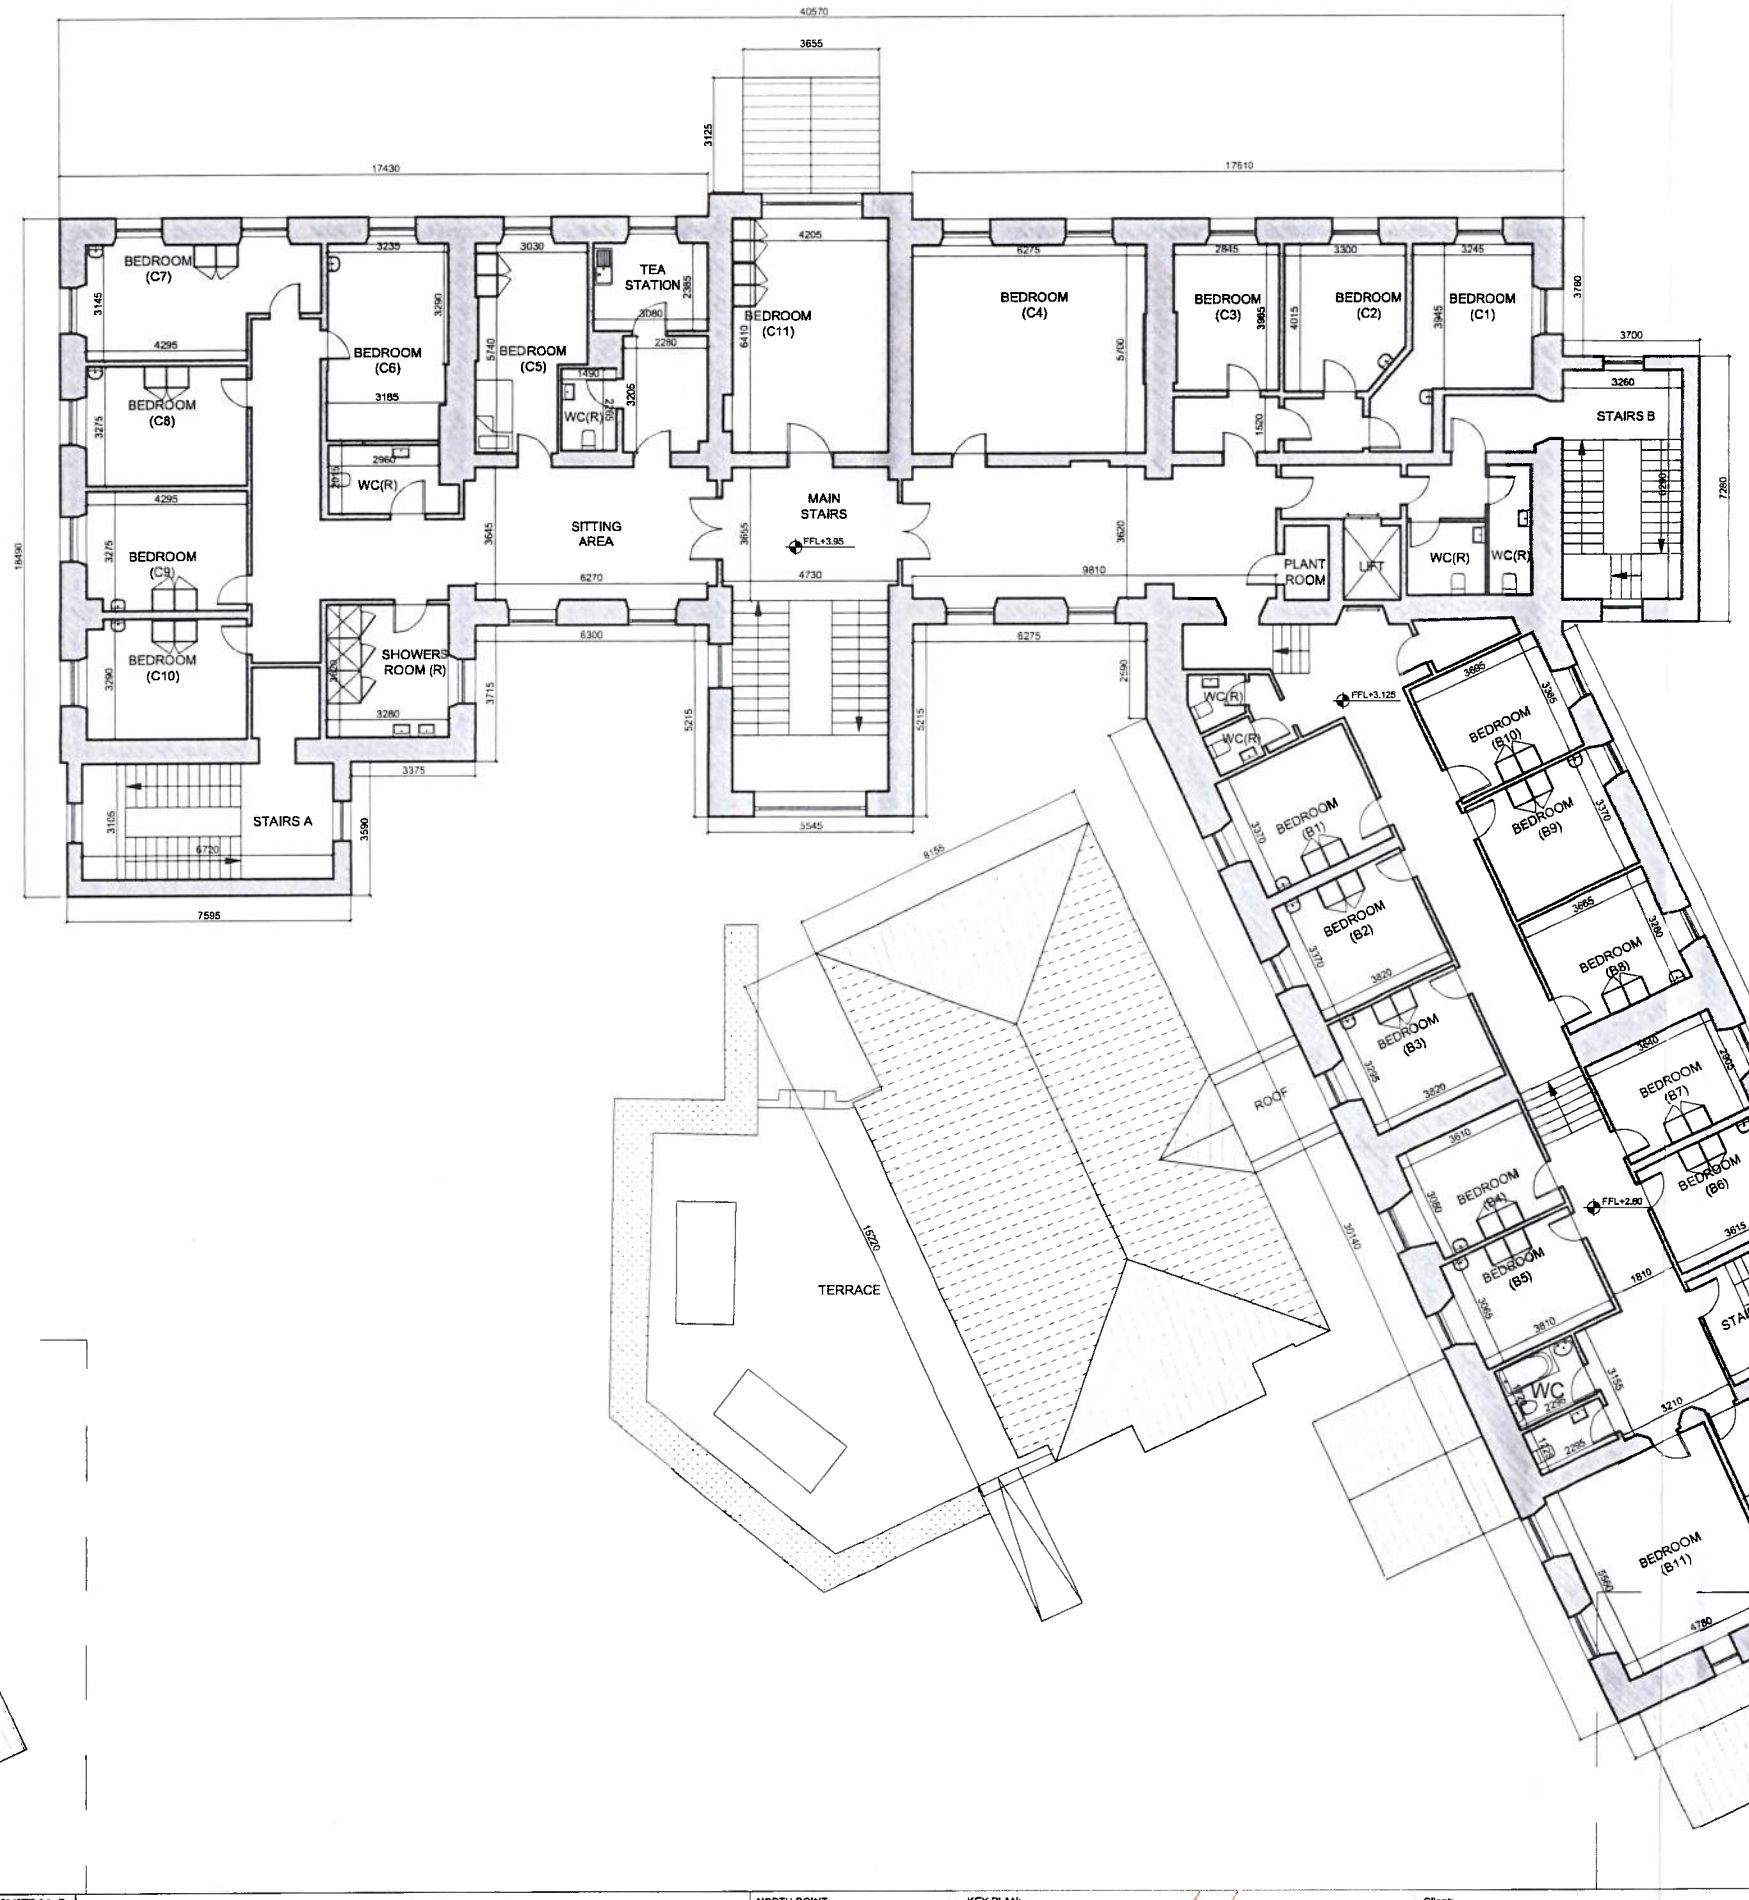

AN COIMISIÚN PLEANÁLA
07 JAN 2026
LTR DATED FROM
LDG-
ACP-324005-26

REV.	DATE:	DETAILS:	INITIALS:
P1	19/08/2025	Planning	FG
P2	25/09/2025	Planning	FG


NOTES:

Area proposed for change of use from convent to accommodate Protected persons under Class 14h.

NORTH POINT:

KEY PLAN:

Client: Frostbreak ULC		Drawing No.: P-NH-02-08	
Project: Shalom Nursing Home, 16 Church St, Kilcock, Co. Kildare		Issue Type: Planning	
Title: Nursing Home - Proposed First Floor	Scale: 1:200	Size: A3L	Date: 25/09/2025

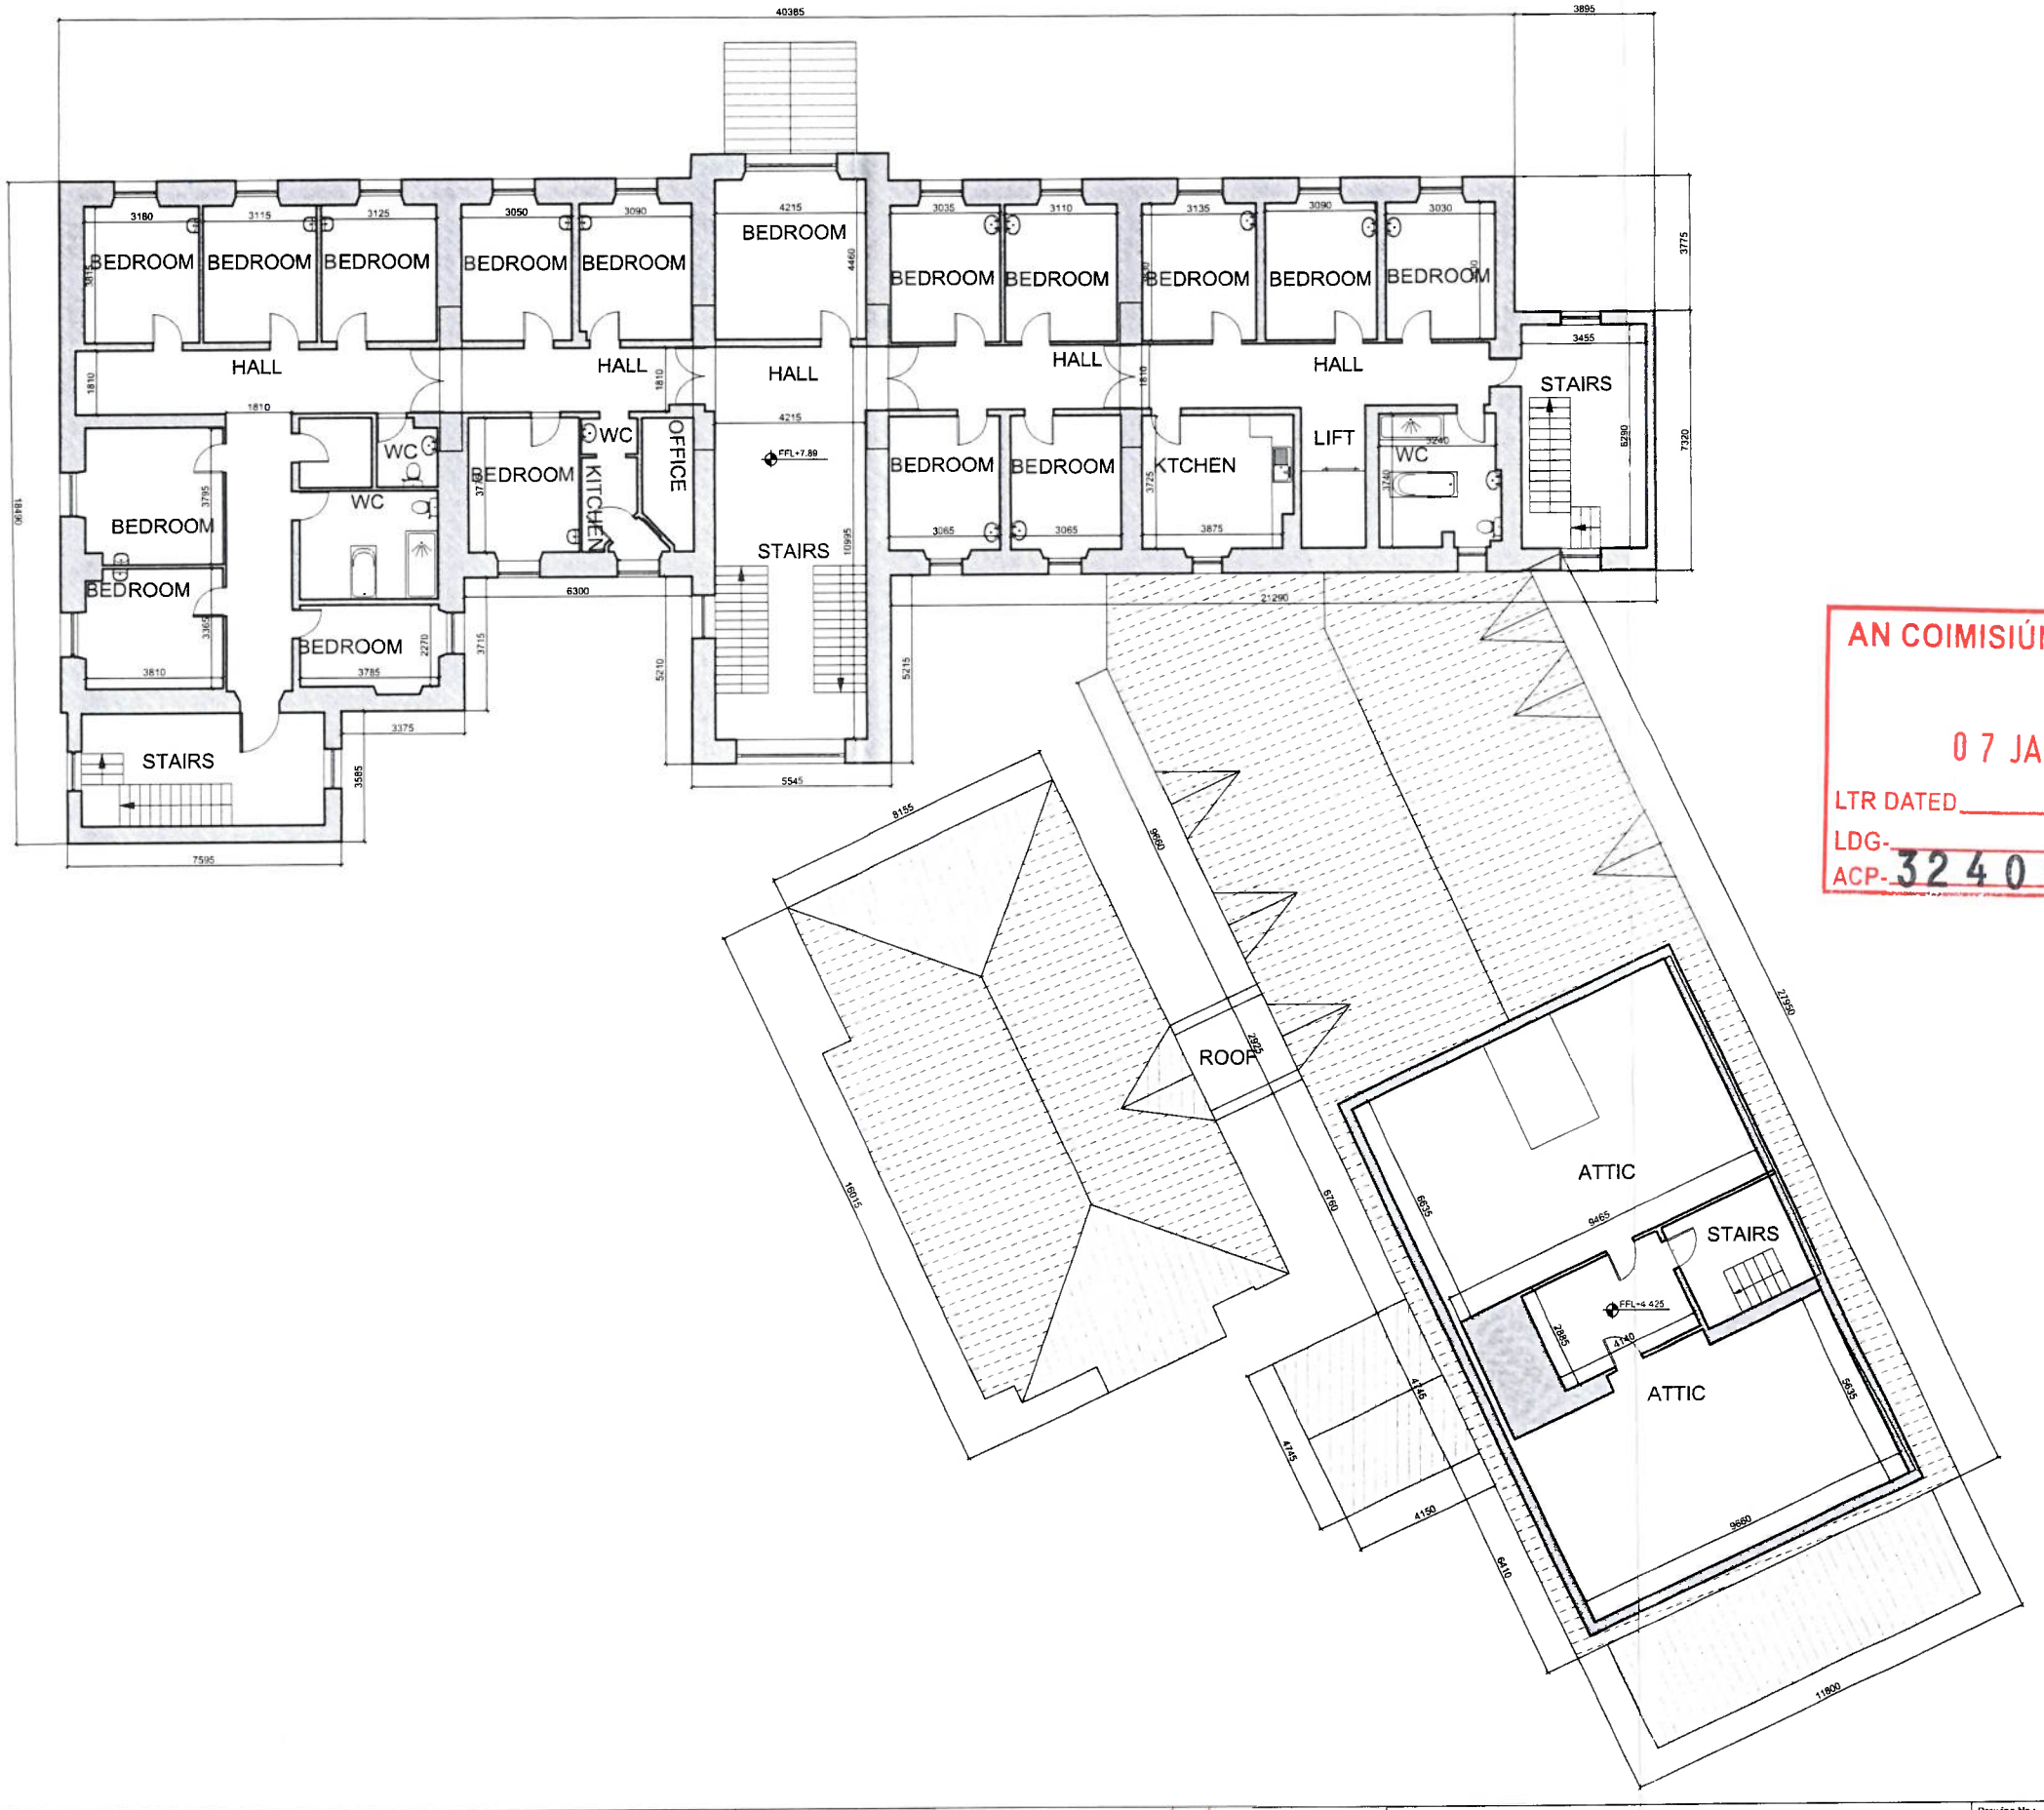

AN COIMISIÚN PLEANÁLA
07 JAN 2026
LTR DATED _____ FROM RA
LDG-
ACP- 324005-26

REV.	DATE:	DETAILS:	INITIALS:
P1	15/01/2025	Planning	FG
P2	11/02/2025	Planning	FG
P3	19/06/2025	Planning	FG

NOTES:

NORTH POINT:

KEY PLAN:

Client: Frostbreak ULC


Drawing No.: P-NH-02-05

Project: Shalom Nursing Home, 16 Church St, Kilcock, Co. Kildare

Issue Type: Planning

Title: Nursing Home - Existing Second Floor

Scale: 1:200 | Size: A3L | Date: 19/06/2025

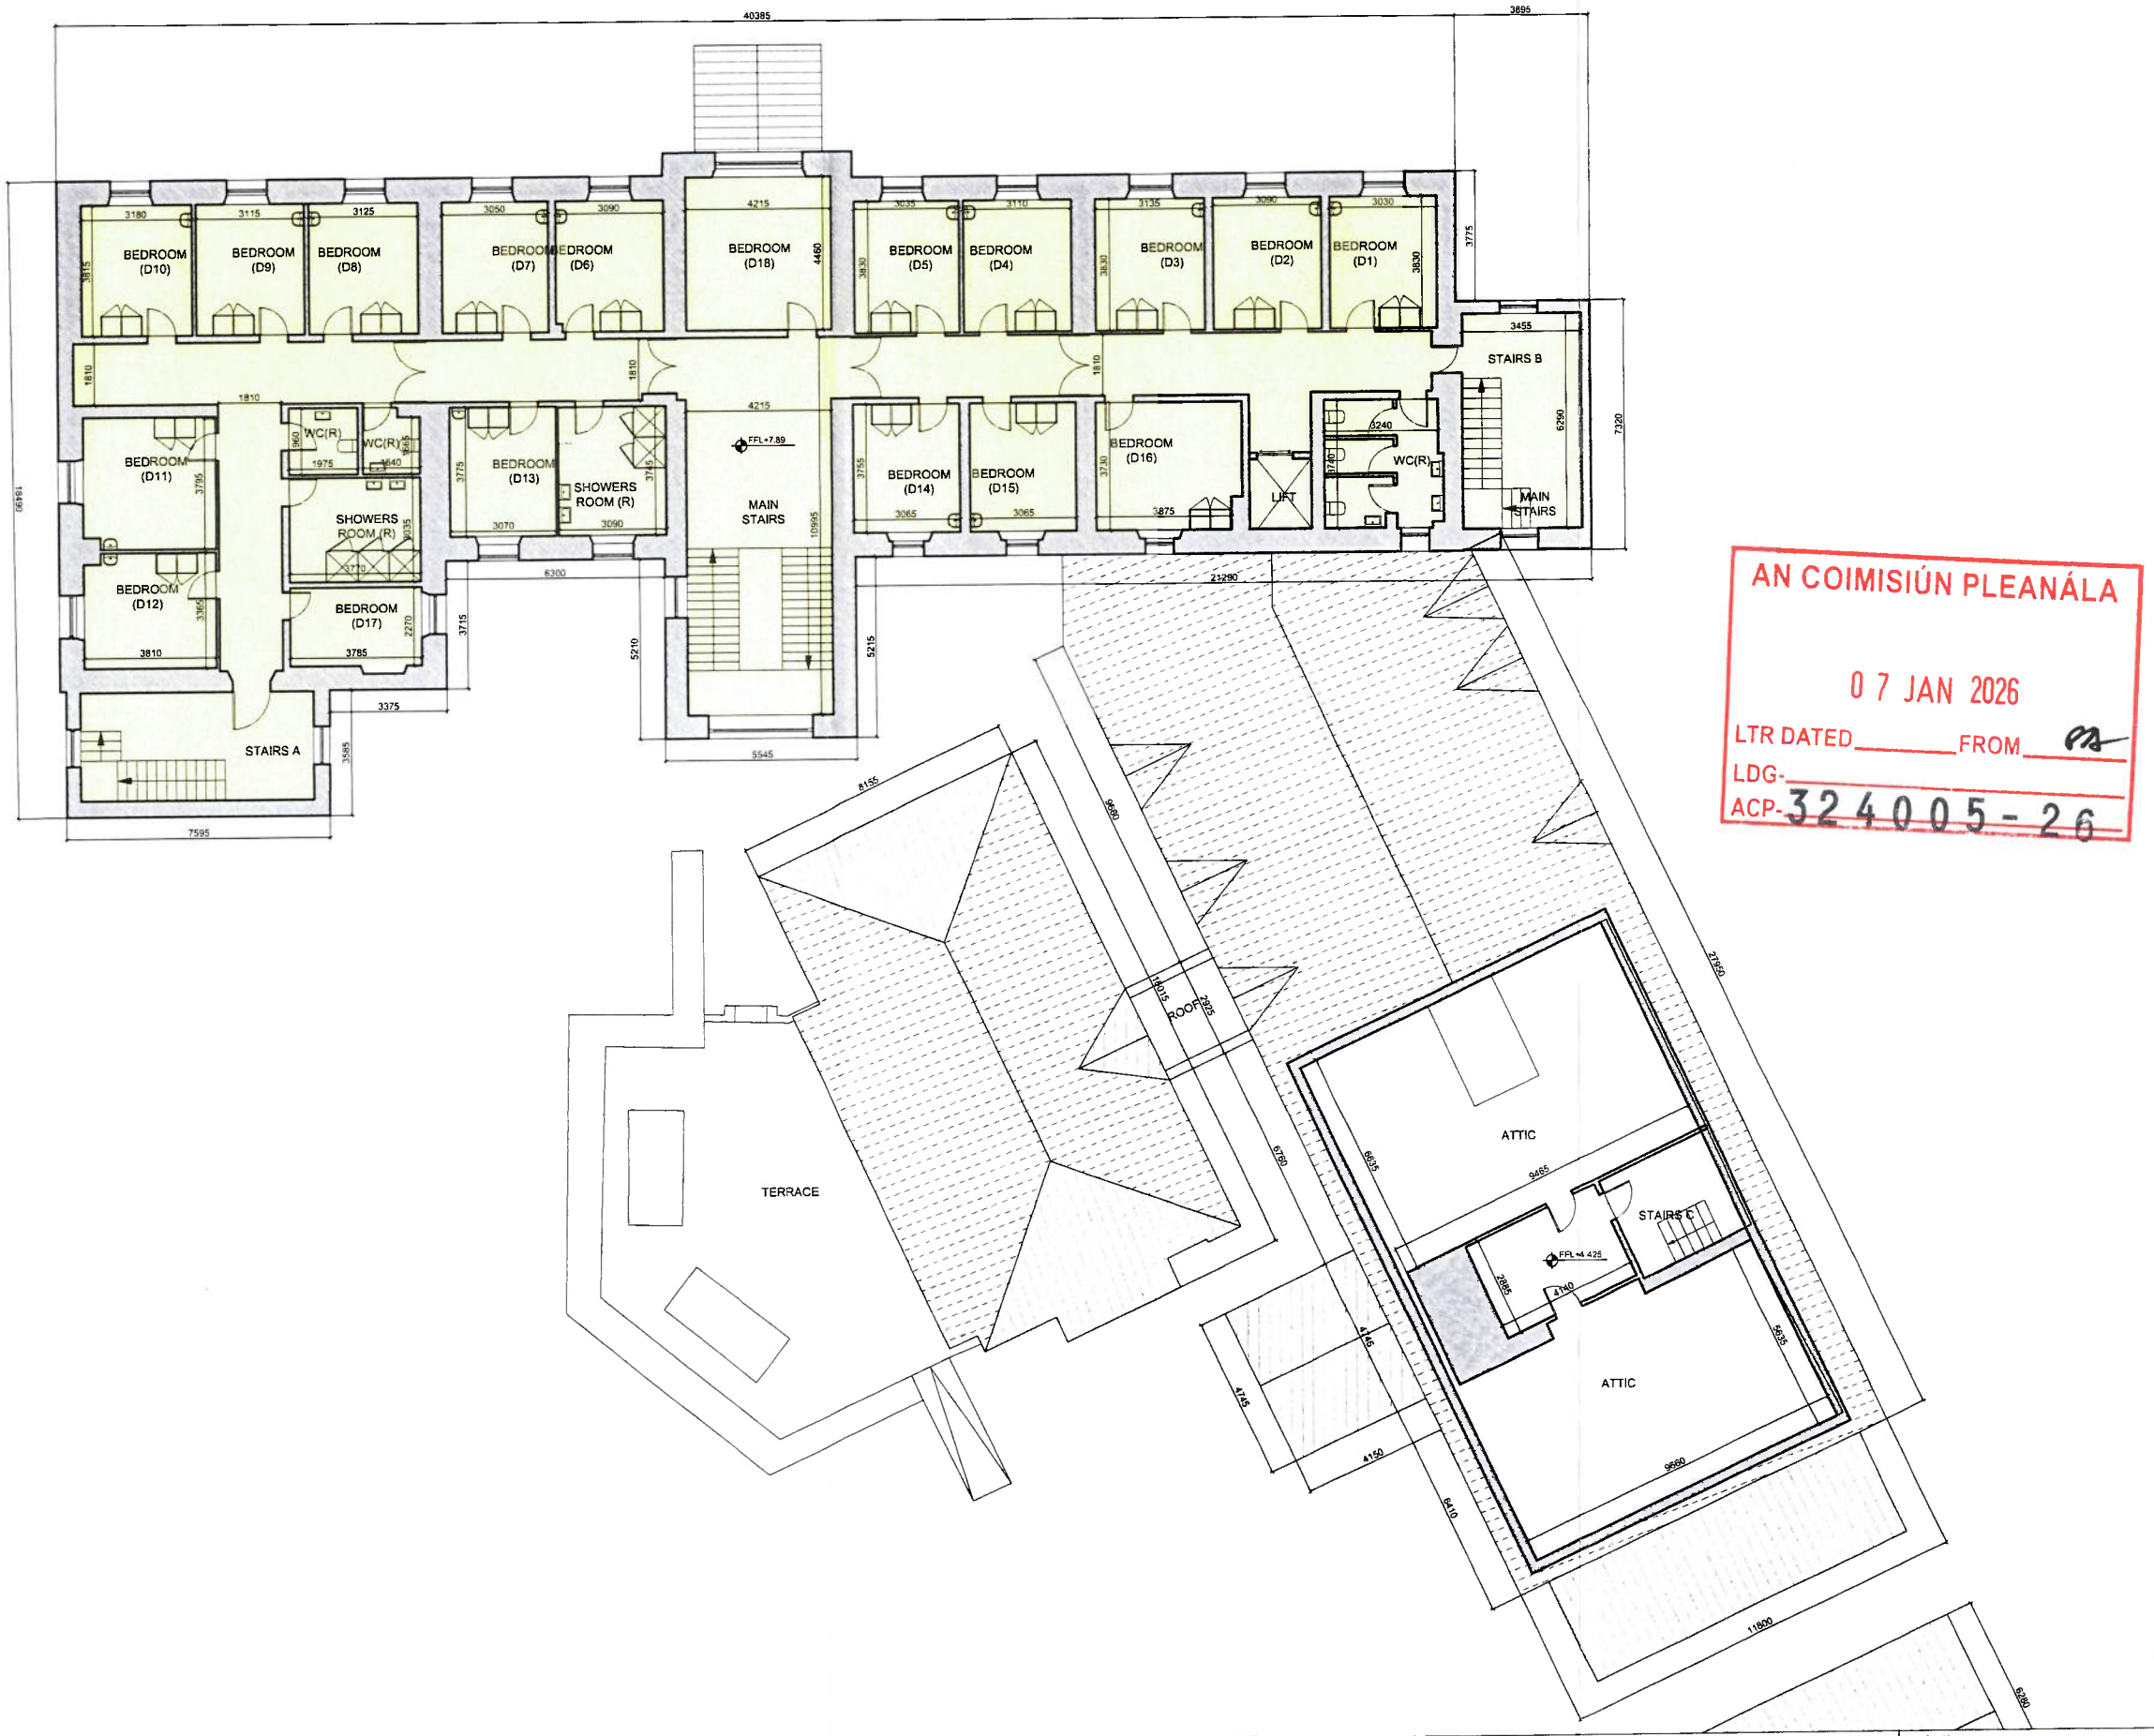

AN COIMISIÚN PLEANÁLA
0 7 JAN 2026
LTR DATED ____ FROM ____
LDG-____
ACP-324005-26

REV.	DATE:	DETAILS:	INITIALS:
P1	19/06/2025	Planning	FG
P2	25/09/2025	Planning	FG

NOTES:

Area proposed for change of use from Nursing home to accommodate International Protection applicants under Class 20F and / or area proposed for change of use to accommodate protected persons under Class 14h.

NORTH POINT:

KEY PLAN:

Client: Frostbreak ULC

Project: Shalom Nursing Home, 16 Church St, Kilcock, Co. Kildare

Title: Nursing Home - Proposed Second Floor

Drawing No.: P-NH-02-09

Issue Type: Planning

Scale: 1:200

Size: A3L

Date: 25/09/2025



AN COIMISIÚN PLEANÁLA
0 7 JAN 2026
LTR DATED _____ FROM PA
LDG-_____
ACP-324005-26

REV.	DATE:	DETAILS:	INITIALS:
P1	15/01/2025	Planning	FG
P2	11/02/2025	Planning	FG

NOTES:

NORTH POINT: N

KEY PLAN:

Client: Frostbreak ULC

Project: Shalom Nursing Home, 16 Church St, Kilcock, Co. Kildare

Title: Nursing Home - West Elevation

Drawing No.: P-NH-04-05

Issue Type: Planning

Scale: 1:200 | Size: A3L | Date: 11/02/2025



AN COIMISIÚN PLEANÁLA
07 JAN 2026
LTR DATED _____ FROM _____
LDG-
ACP-324005-26

REV.	DATE:	DETAILS:	INITIALS:
P1	15/01/2025	Planning	FG
P2	11/02/2025	Planning	FG

NOTES:

NORTH POINT: N

KEY PLAN:

Client: Frostbreak ULC		Drawing No.: P-NH-04-06	
Project: Shalom Nursing Home, 16 Church St, Kilcock, Co. Kildare		Issue Type: Planning	
Title: Nursing Home - South Elevation	Scale: 1:200	Size: A3L	Date: 11/02/2025





AN COIMISIÚN PLEANÁLA
0 7 JAN 2026
LTR DATED _____ FROM _____
LDG-
ACP-324005-26

REV.	DATE:	DETAILS:	INITIALS:
P1	15/01/2025	Planning	FG
P2	11/02/2025	Planning	FG

NOTES:

NORTH POINT: N

KEY PLAN:

Client: Frostbreak ULC			Drawing No.: P-NH-04-07
Project: Shalom Nursing Home, 16 Church St, Kilcock, Co. Kildare			Issue Type: Planning
Title: Nursing Home - East Elevation	Scale: 1:200	Size: A3L	Date: 11/02/2025



AN COIMISIÚN PLEANÁLA
07 JAN 2026
LTR DATED _____ FROM _____
LDG-_____
ACP-324005-26


REV.	DATE:	DETAILS:	INITIALS:
P1	15/01/2025	Planning	FG
P2	11/02/2025	Planning	FG

NOTES:

NORTH POINT: N

KEY PLAN:

Client: Frostbreak ULC		Drawing No.: P-NH-04-08	
Project: Shalom Nursing Home, 16 Church St, Kilcock, Co. Kildare		Issue Type: Planning	
Title: Nursing Home - North Elevation	Scale: 1:200	Size: A3L	Date: 11/02/2025

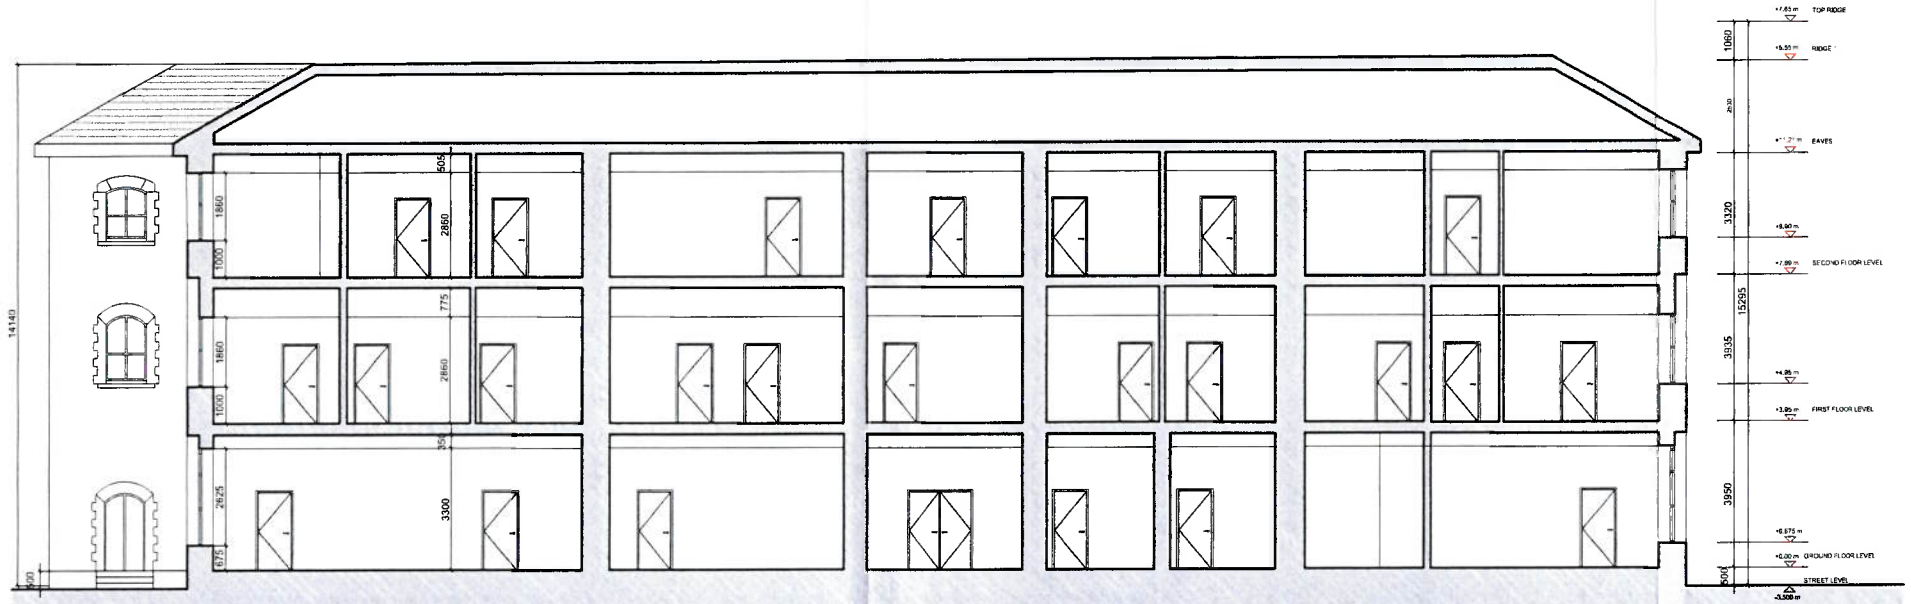

AN COIMISIÚN PLEANÁLA
0 7 JAN 2026
LTR DATED _____ FROM PA
LDG-_____
ACP-324005-26

REV.	DATE:	DETAILS:	INITIALS:
P1	15/01/2025	Planning	FG
P2	11/02/2025	Planning	FG

NOTES:

NORTH POINT: N

KEY PLAN:

Client: Frostbreak ULC


Project: Shalom Nursing Home, 16 Church St, Kilcock, Co. Kildare

Title: Nursing Home - Section

Drawing No.: P-NH-05-02

Issue Type: Planning

Scale: 1:200 | Size: A3L | Date: 11/02/2025

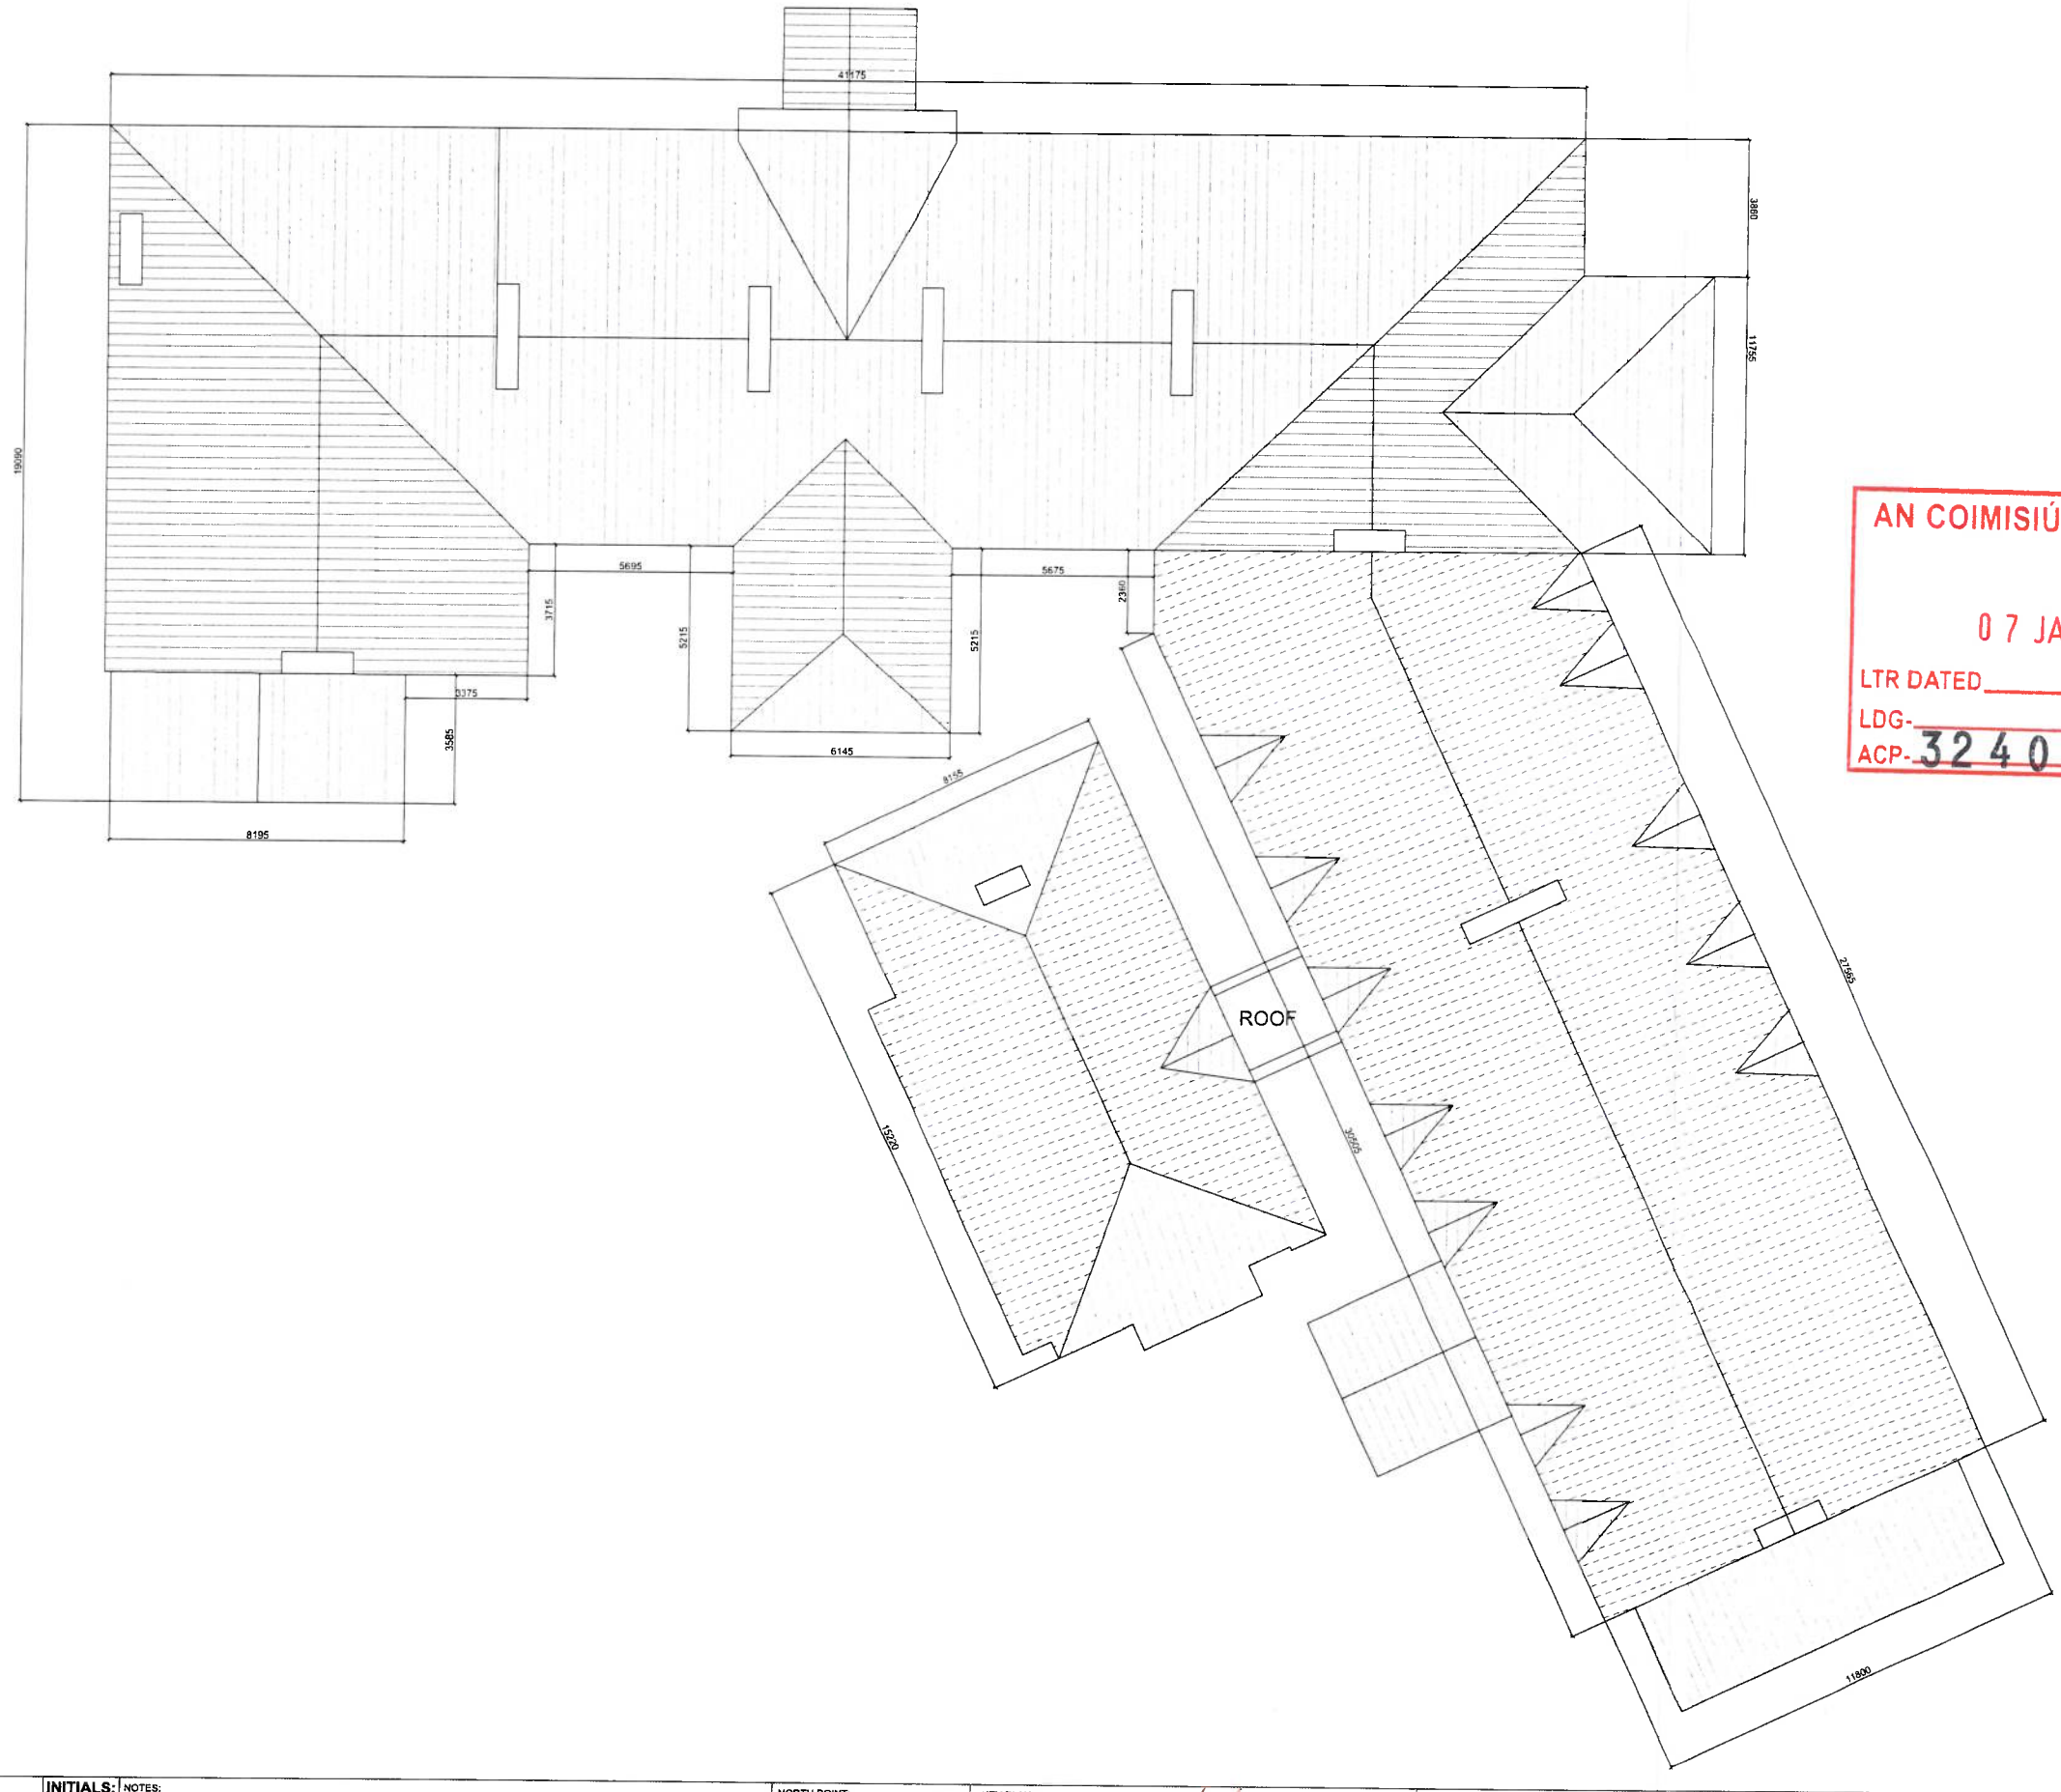

AN COIMISIÚN PLEANÁLA
0 7 JAN 2026
LTR DATED _____ FROM PA
LDG-_____
ACP-324005-26

REV.	DATE:	DETAILS:	INITIALS:
P1	15/01/2025	Planning	FG
P2	11/02/2025	Planning	FG

NOTES:

NORTH POINT:

KEY PLAN:

Client: Frostbreak ULC

Drawing No.: P-NH-02-06

Project: Shalom Nursing Home, 16 Church St, Kilcock, Co. Kildare

Issue Type: Planning

Title: Nursing Home - Existing Roof Floor

Scale: 1:200 | Size: A3L | Date: 11/02/2025

AN COMISIUN PLEANÁLA