

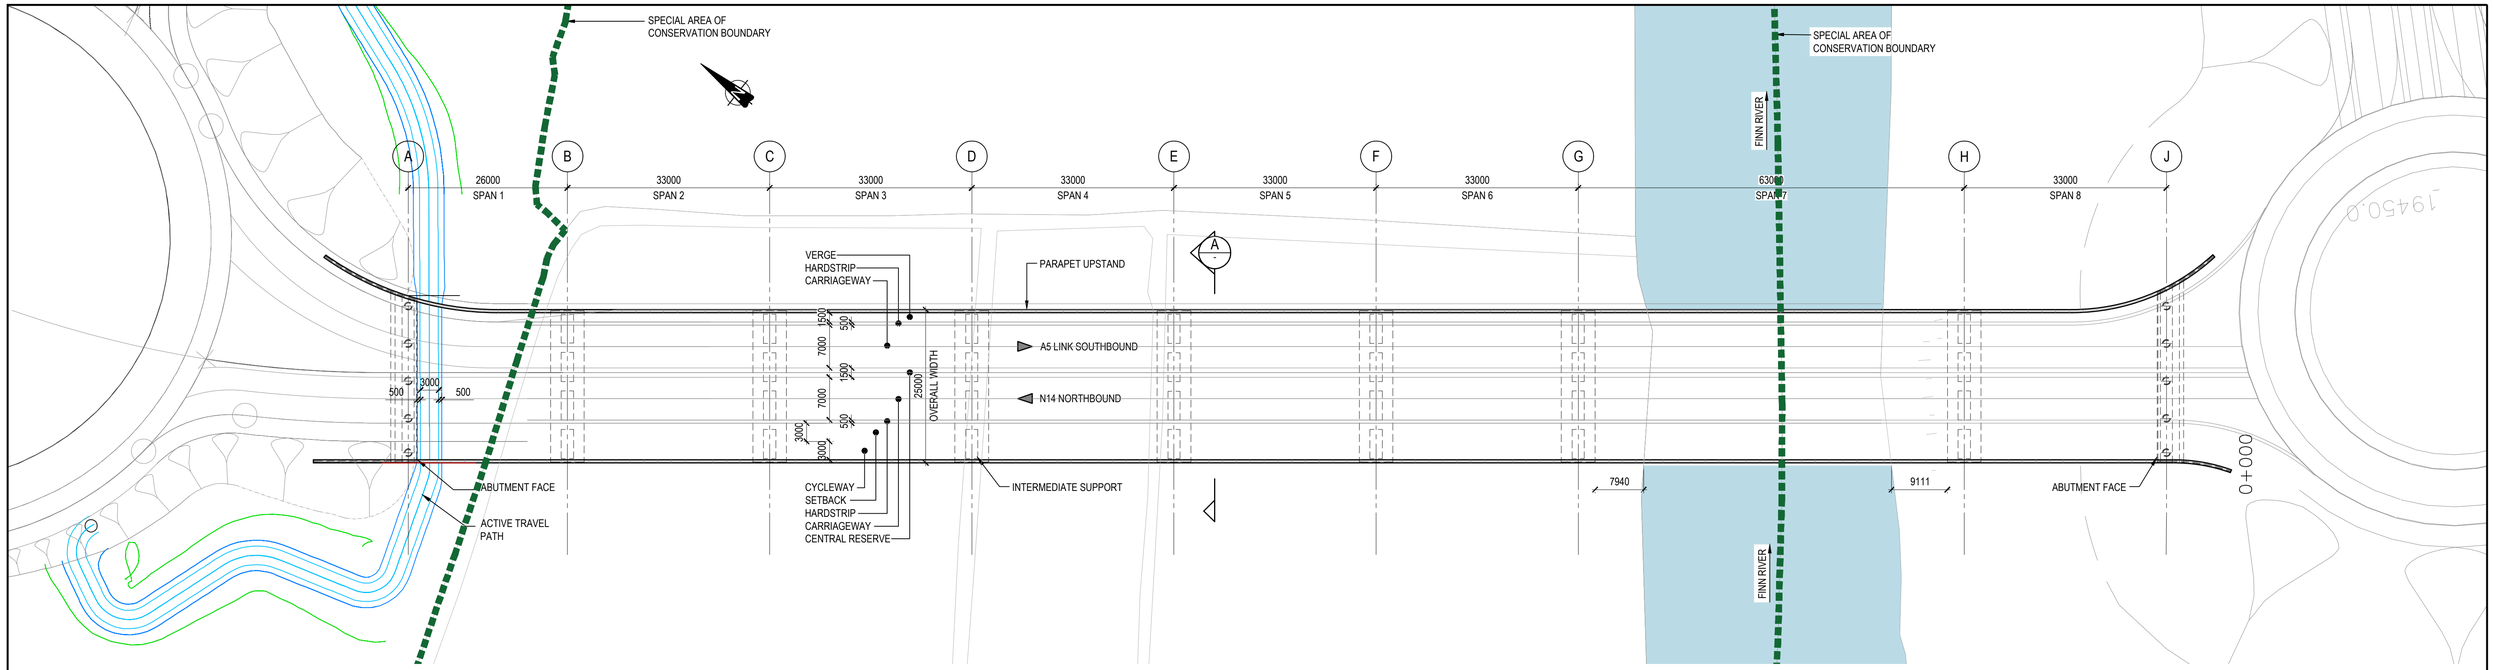


PLAN
RIVER FINN CROSSING
SCALE 1:500

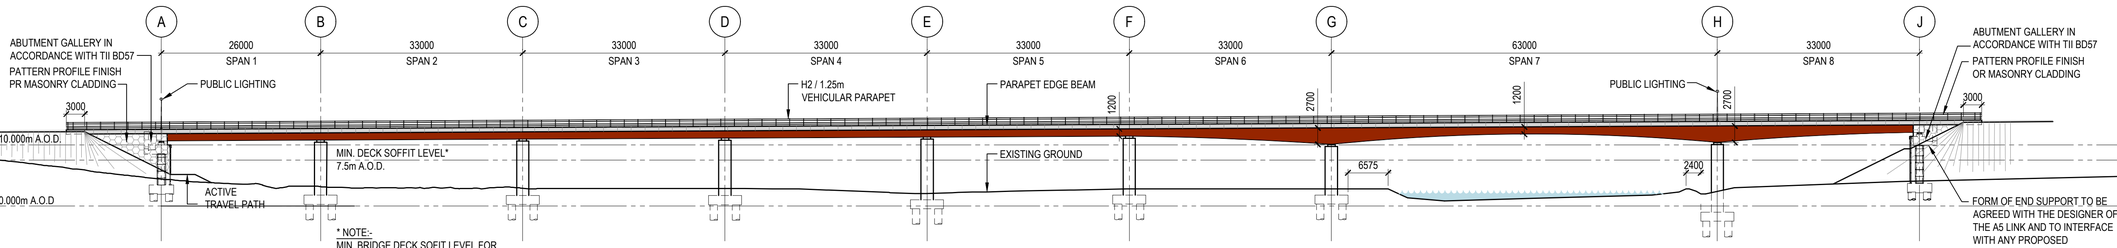

SOUTH ELEVATION
RIVER FINN CROSSING
SCALE 1:500

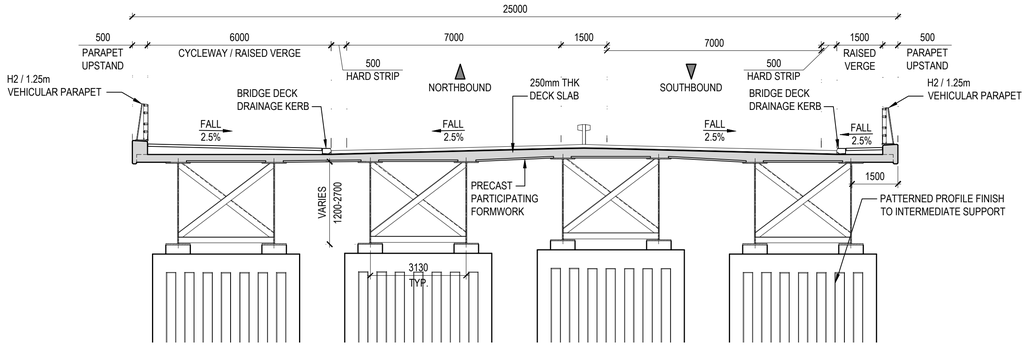

SECTION A-A
RIVER FINN CROSSING
SCALE 1:100

NOTES:

1. LEVELS IN METERS TO MALIN HEAD
2. CO-ORDINATES TO IRISH TRANSVERSE MERCATOR (ITM)

LEGEND:

CPO Boundary

SPECIAL AREA OF CONSERVATION BOUNDARY (SAC)

CYAL50441196
© Tailte Éireann - Surveying

Bonneagar Iompair Éireann Transport Infrastructure Ireland

Co-financed by the Connecting Europe Facility of the European Union

Rialtas na hÉireann Government of Ireland

Tionscadal Éireann Project Ireland 2040

Donegal NRO Oifig Iomchuí Náisiúnta Dhún na nGall

Comhairle Contae Dhún na nGall Donegal County Council

RPS BARRY TRANSPORTATION

Notes

DO NOT SCALE, use figured dimensions only. All levels are referred to Ordnance Survey Datum, Malin Head.

This drawing is the property of Donegal County Council. It is a confidential document and must not be copied, used, or its contents divulged without prior written consent. This document should not be relied on or used in circumstances other than those for which it was originally prepared. Barry Transportation accepts no responsibility for this document to any other party other than the party by whom it was commissioned.

Rev.	Date	Drawn	Description	Chk'd	Appr.
P02	04/09/2026	DG	SAC UPDATE	MC	WL
P01	15/12/2025	DG	ISSUE FOR PLANNING	MC	WL

Project Title: TEN-T Priority Route Improvement Project, Donegal
Section 3 - N14 Manorcunningham to Lifford/Strabane/A5 Link

Drawing Title: N14-N15 TO A5 LINK - RIVER FINN CROSSING (REF N14R175) GENERAL ARRANGEMENT

Status: A3

Designed: MC	Date: September 2026	EIAR Drawing Identifier: EIAR Drawing 4.35	Rev: P02
Drawn: DG	Scale @ A1 AS SHOWN		
Approved: WL	@ A3 AS SHOWN	File Identifier: TT_Y16112-BT-1A-SBR-S3-SK-S-00940	
Checked: MC	Sheet:		

P:\Halcrow Barry\Y16 Projects\Y16112 - TEN-T Priority Route provement Project Donegal\Structural-Cad\WIP\STRDWGs\TT_Y16112-BT-1A-SBR-S3-SK-S-00940_A5_Link_Bridge_GA Post Pub_P02.dwg