
NOTES:

1. LEVELS IN METERS TO MALIN HEAD
2. CO-ORDINATES TO IRISH TRANSVERSE MERCATOR (ITM)


LEGEND:

C.P.O. BOUNDAY

SPECIAL AREA OR CONSERVATION BOUNDARY (S.A.C.)

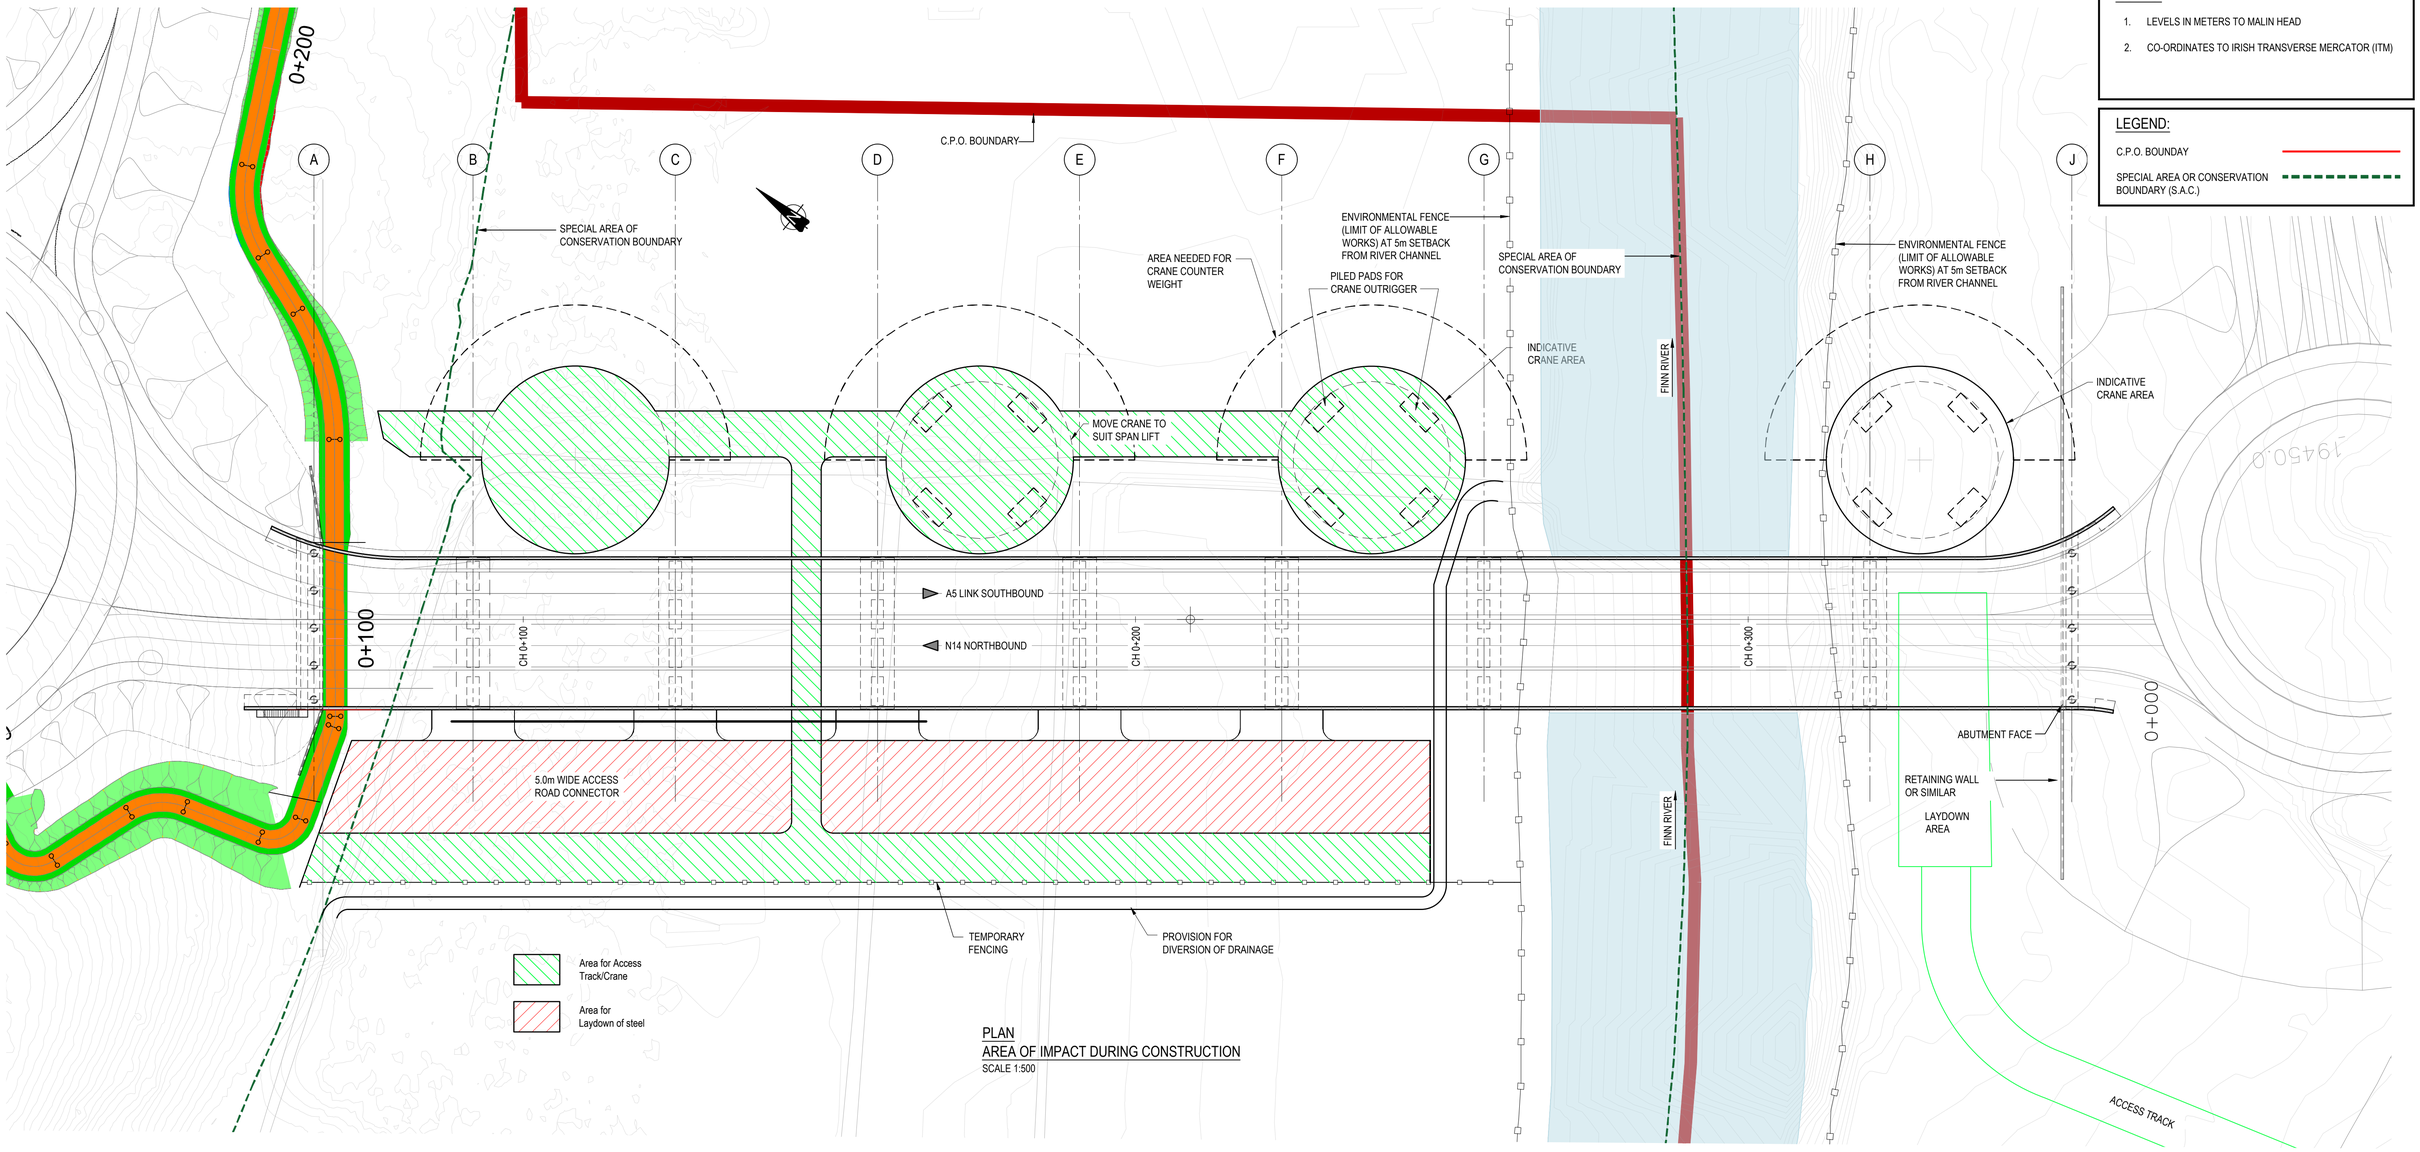

PLAN
AREA OF IMPACT DURING CONSTRUCTION
SCALE 1:500

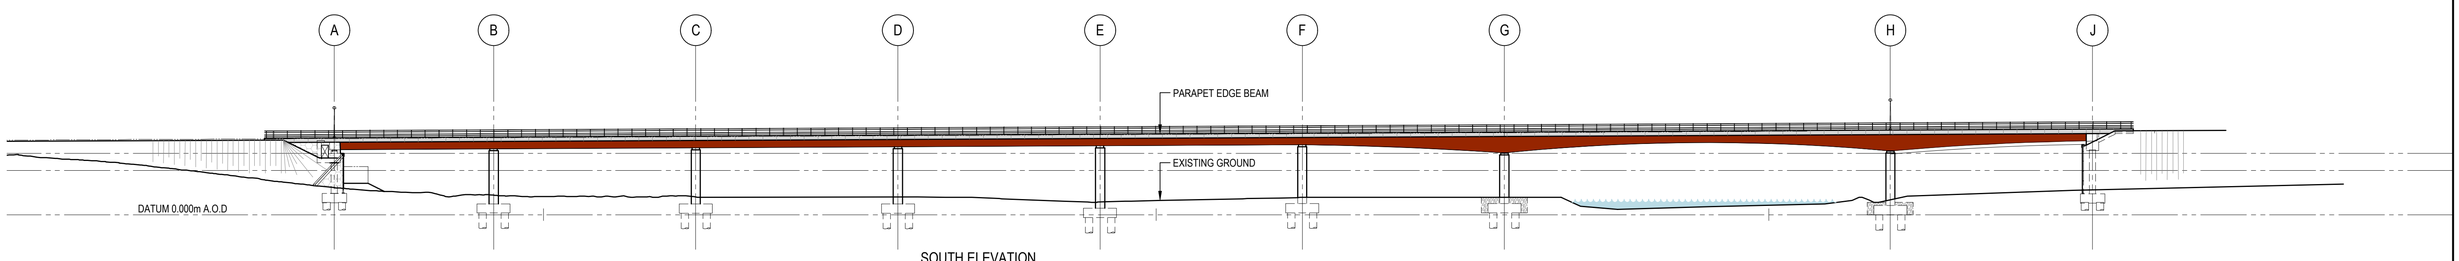

SOUTH ELEVATION
STAGE 11 - REMOVE HAULAGE ROUTE, CONSTRUCT WING WALLS, PARAPET UPSTANDS AND FINISHES
SCALE 1:500

CYAL50441196
© Tailte Éireann - Surveying

Bonneagar Iompair Éireann Transport Infrastructure Ireland

Co-financed by the Connecting Europe Facility of the European Union

Rialtas na hÉireann Government of Ireland

Tionscadal Éireann Project Ireland 2040

Donegal NRO Oifig Iompair Náisiúnta Dhún na nGall

Comhairle Contae Dhún na nGall Donegal County Council

RPS BARRY TRANSPORTATION

Notes

DO NOT SCALE, use figured dimensions only. All levels are referred to Ordnance Survey Datum, Malin Head.

This drawing is the property of Donegal County Council. It is a confidential document and must not be copied, used, or its contents divulged without prior written consent. This document should not be relied on or used in circumstances other than those for which it was originally prepared. Barry Transportation accepts no responsibility for this document to any other party other than the party by whom it was commissioned.

Rev.	Date	Drawn	Description	Chk'd	Appr.
P02	04/09/26	WS	SAC UPDATE	MB	WL
P01	01/12/25	WS	ISSUE FOR PLANNING	MB	WL

Project Title:	TEN-T Priority Route Improvement Project, Donegal Section 3 - N14 Manorcunningham to Lifford/Strabane/A5 Link		
Drawing Title:	N14-N15 TO A5 LINK - RIVER FINN CROSSING (REF N14R175) CONSTRUCTIVE METHOD		Status: A3
Designed: MB	Date: September 26	EIAR Drawing Identifier: EIAR Drawing 4.36	Rev: P02
Drawn: WS	Scale @ A1: AS SHOWN		
Approved: WL	@ A3: AS SHOWN	File Identifier: TT_Y16112-BT-1A-SBR-S3-DR-S-17503	
Checked: MB	Sheet:		

P:\Halcrow\Barry\Y16 Projects\Y16112 - TEN-T Priority Route provement Project Donegal\Structural-Cad\WIP\STR\DWGs\TT_EIAR Drawing 4.35-BT-1A-SBR-S3-DR-S-17503-P2.dwg