.

Sheet List Table		
Drawing No.	**Drawing Title**	**Rev.**
P20-211-0000-0001	DRAWING INDEX SHEET	P01
P20-211-0100-0000	PLANNING APPLICATION OVERVIEW	P01
P20-211-0100-0001	1:10000 SITE LOCATION PLAN - Sheet 1 of 3 -	P01
P20-211-0100-0002	1:10000 SITE LOCATION PLAN - Sheet 2 of 3 -	P01
P20-211-0100-0003	1:10000 SITE LOCATION PLAN - Sheet 3 of 3 -	P01
P20-211-0100-0004	1:5000 SITE LAYOUT PLAN - Sheet 1 of 6 -	P01
P20-211-0100-0005	1:5000 SITE LAYOUT PLAN - Sheet 2 of 6 -	P01
P20-211-0100-0006	1:5000 SITE LAYOUT PLAN - Sheet 3 of 6 -	P01
P20-211-0100-0007	1:5000 SITE LAYOUT PLAN - Sheet 4 of 6 -	P01
P20-211-0100-0008	1:5000 SITE LAYOUT PLAN - Sheet 5 of 6 -	P01
P20-211-0100-0009	1:5000 SITE LAYOUT PLAN - Sheet 6 of 6 -	P01
P20-211-0100-0010	1:1000 SITE LAYOUT PLAN - Sheet 1 of 68 -	P01
P20-211-0100-0011	1:1000 SITE LAYOUT PLAN - Sheet 2 of 68 -	P01
P20-211-0100-0012	1:1000 SITE LAYOUT PLAN - Sheet 3 of 68 -	P01
P20-211-0100-0013	1:1000 SITE LAYOUT PLAN - Sheet 4 of 68 -	P01
P20-211-0100-0014	1:1000 SITE LAYOUT PLAN - Sheet 5 of 68 -	P01
P20-211-0100-0015	1:1000 SITE LAYOUT PLAN - Sheet 6 of 68 -	P01
P20-211-0100-0016	1:1000 SITE LAYOUT PLAN - Sheet 7 of 68 -	P01
P20-211-0100-0017	1:1000 SITE LAYOUT PLAN - Sheet 8 of 68 -	P01
P20-211-0100-0018	1:1000 SITE LAYOUT PLAN - Sheet 9 of 68 -	P01
P20-211-0100-0019	1:1000 SITE LAYOUT PLAN - Sheet 10 of 68 -	P01
P20-211-0100-0020	1:1000 SITE LAYOUT PLAN - Sheet 11 of 68 -	P01
P20-211-0100-0021	1:1000 SITE LAYOUT PLAN - Sheet 12 of 68 -	P01
P20-211-0100-0022	1:1000 SITE LAYOUT PLAN - Sheet 13 of 68 -	P01
P20-211-0100-0023	1:1000 SITE LAYOUT PLAN - Sheet 14 of 68 -	P01
P20-211-0100-0024	1:1000 SITE LAYOUT PLAN - Sheet 15 of 68 -	P01
P20-211-0100-0025	1:1000 SITE LAYOUT PLAN - Sheet 16 of 68 -	P01
P20-211-0100-0026	1:1000 SITE LAYOUT PLAN - Sheet 17 of 68 -	P01
P20-211-0100-0027	1:1000 SITE LAYOUT PLAN - Sheet 18 of 68 -	P01
P20-211-0100-0028	1:1000 SITE LAYOUT PLAN - Sheet 19 of 68 -	P01
P20-211-0100-0029	1:1000 SITE LAYOUT PLAN - Sheet 20 of 68 -	P01
P20-211-0100-0030	1:1000 SITE LAYOUT PLAN - Sheet 21 of 68 -	P01
P20-211-0100-0031	1:1000 SITE LAYOUT PLAN - Sheet 22 of 68 -	P01
P20-211-0100-0032	1:1000 SITE LAYOUT PLAN - Sheet 23 of 68 -	P01
P20-211-0100-0033	1:1000 SITE LAYOUT PLAN - Sheet 24 of 68 -	P01
P20-211-0100-0034	1:1000 SITE LAYOUT PLAN - Sheet 25 of 68 -	P01
P20-211-0100-0035	1:1000 SITE LAYOUT PLAN - Sheet 26 of 68 -	P01
P20-211-0100-0036	1:1000 SITE LAYOUT PLAN - Sheet 27 of 68 -	P01
P20-211-0100-0037	1:1000 SITE LAYOUT PLAN - Sheet 28 of 68 -	P01
P20-211-0100-0038	1:1000 SITE LAYOUT PLAN - Sheet 29 of 68 -	P01
P20-211-0100-0039	1:1000 SITE LAYOUT PLAN - Sheet 30 of 68 -	P01
P20-211-0100-0040	1:1000 SITE LAYOUT PLAN - Sheet 31 of 68 -	P01
P20-211-0100-0041	1:1000 SITE LAYOUT PLAN - Sheet 32 of 68 -	P01
P20-211-0100-0042	1:1000 SITE LAYOUT PLAN - Sheet 33 of 68 -	P01
P20-211-0100-0043	1:1000 SITE LAYOUT PLAN - Sheet 34 of 68 -	P01
P20-211-0100-0044	1:1000 SITE LAYOUT PLAN - Sheet 35 of 68 -	P01
P20-211-0100-0045	1:1000 SITE LAYOUT PLAN - Sheet 36 of 68 -	P01
P20-211-0100-0046	1:1000 SITE LAYOUT PLAN - Sheet 37 of 68 -	P01
P20-211-0100-0047	1:1000 SITE LAYOUT PLAN - Sheet 38 of 68 -	P01
P20-211-0100-0048	1:1000 SITE LAYOUT PLAN - Sheet 39 of 68 -	P01
P20-211-0100-0049	1:1000 SITE LAYOUT PLAN - Sheet 40 of 68 -	P01
P20-211-0100-0050	1:1000 SITE LAYOUT PLAN - Sheet 41 of 68 -	P01
P20-211-0100-0051	1:1000 SITE LAYOUT PLAN - Sheet 42 of 68 -	P01
P20-211-0100-0052	1:1000 SITE LAYOUT PLAN - Sheet 43 of 68 -	P01
P20-211-0100-0053	1:1000 SITE LAYOUT PLAN - Sheet 44 of 68 -	P01
P20-211-0100-0054	1:1000 SITE LAYOUT PLAN - Sheet 45 of 68 -	P01
P20-211-0100-0055	1:1000 SITE LAYOUT PLAN - Sheet 46 of 68 -	P01
P20-211-0100-0056	1:1000 SITE LAYOUT PLAN - Sheet 47 of 68 -	P01
P20-211-0100-0057	1:1000 SITE LAYOUT PLAN - Sheet 48 of 68 -	P01
P20-211-0100-0058	1:1000 SITE LAYOUT PLAN - Sheet 49 of 68 -	P01
P20-211-0100-0059	1:1000 SITE LAYOUT PLAN - Sheet 50 of 68 -	P01
P20-211-0100-0060	1:1000 SITE LAYOUT PLAN - Sheet 51 of 68 -	P01
P20-211-0100-0061	1:1000 SITE LAYOUT PLAN - Sheet 52 of 68 -	P01
P20-211-0100-0062	1:1000 SITE LAYOUT PLAN - Sheet 53 of 68 -	P01
P20-211-0100-0063	1:1000 SITE LAYOUT PLAN - Sheet 54 of 68 -	P01
P20-211-0100-0064	1:1000 SITE LAYOUT PLAN - Sheet 55 of 68 -	P01
P20-211-0100-0065	1:1000 SITE LAYOUT PLAN - Sheet 56 of 68 -	P01
P20-211-0100-0066	1:1000 SITE LAYOUT PLAN - Sheet 57 of 68 -	P01
P20-211-0100-0067	1:1000 SITE LAYOUT PLAN - Sheet 58 of 68 -	P01
P20-211-0100-0068	1:1000 SITE LAYOUT PLAN - Sheet 59 of 68 -	P01
P20-211-0100-0069	1:1000 SITE LAYOUT PLAN - Sheet 60 of 68 -	P01
P20-211-0100-0070	1:1000 SITE LAYOUT PLAN - Sheet 61 of 68 -	P01
P20-211-0100-0071	1:1000 SITE LAYOUT PLAN - Sheet 62 of 68 -	P01
P20-211-0100-0072	1:1000 SITE LAYOUT PLAN - Sheet 63 of 68 -	P01
P20-211-0100-0073	1:1000 SITE LAYOUT PLAN - Sheet 64 of 68 -	P01
P20-211-0100-0074	1:1000 SITE LAYOUT PLAN - Sheet 65 of 68 -	P01
P20-211-0100-0075	1:1000 SITE LAYOUT PLAN - Sheet 66 of 68 -	P01
P20-211-0100-0076	1:1000 SITE LAYOUT PLAN - Sheet 67 of 68 -	P01
P20-211-0100-0077	1:1000 SITE LAYOUT PLAN - Sheet 68 of 68 -	P01
P20-211-0100-0078	1:1000 SITE LAYOUT KEY PLAN	P01
P20-211-0101-0001	SITE ENTRANCE 1 LAYOUT PLAN	P01
P20-211-0101-0002	SITE ENTRANCE 2/3 LAYOUT PLAN	P01
P20-211-0101-0003	SITE ENTRANCE 4/5 LAYOUT PLAN	P01
P20-211-0101-0004	SITE ENTRANCE 6 LAYOUT PLAN	P01
P20-211-0102-0001	SUBSTATION COMPOUND PLAN	P01
P20-211-0102-0002	SUBSTATION COMPOUND ELEVATIONS	P01
P20-211-0102-0003	HARDSTAND DETAIL PLAN	P01
P20-211-0102-0004	TURBINE ELEVATIONS	P01
P20-211-0102-0005	TURBINE FOUNDATION PLAN AND SECTION - GRAVITY	P01
P20-211-0102-0006	TURBINE FOUNDATION PLAN AND SECTION - PILED	P01
P20-211-0102-0007	TEMPORARY CONSTRUCTION COMPOUND LAYOUT	P01
P20-211-0102-0008	MET MAST PLAN AND ELEVATION	P01
P20-211-0102-0009	WHEEL WASH PLAN AND SECTIONS	P01
P20-211-0102-0010	TELECOMS TOWER PLAN AND ELEVATION	P01
P20-211-0102-0011	33KV CIRCUIT DETAIL IN PUBLIC ROADS	P01
P20-211-0102-0012	SECURITY CABIN PLAN, ELEVATIONS AND SECTION	P01
P20-211-0102-0013	TEMPORARY SITE OFFICES AND SITE FACILITIES PLAN, ELEVATION AND SECTION	P01
P20-211-0102-0014	TSO BUILDING PLAN	P01
P20-211-0102-0015	TSO BUILDING ELEVATIONS	P01
P20-211-0102-0016	FOUL HOLDING TANK AND RAINWATER HARVESTING DETAILS	P01
P20-211-0102-0017	IPP BUILDING PLAN AND SECTION	P01
P20-211-0102-0018	IPP BUILDING ELEVATIONS	P01
P20-211-0102-0019	BENCH ELEVATIONS	P01
P20-211-0102-0020	SIGNAGE ELEVATIONS	P01
P20-211-0102-0021	INTERNAL COLLECTOR NETWORK TRENCH ARRANGEMENT DETAILS	P01
P20-211-0102-0022	FENCE ELEVATIONS AND SECTIONS	P01
P20-211-0600-0013	ROAD CONSTRUCTION TYPES PLAN SHEET - 1 OF 3	P01
P20-211-0600-0014	ROAD CONSTRUCTION TYPES PLAN SHEET - 2 OF 3	P01
P20-211-0600-0015	ROAD CONSTRUCTION TYPES PLAN SHEET - 3 OF 3	P01
P20-211-0600-0016	TYPE C - UPGRADE OF EXISTING INTERNAL TRACKS	P01
P20-211-0600-0017	TYPE A - NEW EXCAVATE AND REPLACE INTERNAL TRACK	P01
P20-211-0600-0018	TYPE B - NEW FLOATED INTERNAL TRACK	P01
P20-211-0600-0019	BORROW PIT	P01
P20-211-0600-0020	PEAT DEPOSITION AREA A	P01
P20-211-0600-0021	PEAT DEPOSITION AREAS B1 & B2	P01
P20-211-0600-0022	PEAT DEPOSITION AREAS C, D & E	P01

HES Drainage Drawings		
Drawing No.	**Drawing Title**	**Rev.**
P1617-1_D101	PROPOSED DRAINAGE LAYOUT - D101	C
P1617-1_D102	PROPOSED DRAINAGE LAYOUT - D102	C
P1617-1_D103	PROPOSED DRAINAGE LAYOUT - D103	C
P1617-1_D104	PROPOSED DRAINAGE LAYOUT - D104	C
P1617-1_D105	PROPOSED DRAINAGE LAYOUT - D105	C
P1617-1_D106	PROPOSED DRAINAGE LAYOUT - D106	C
P1617-1_D107	PROPOSED DRAINAGE LAYOUT - D107	C
P1617-1_D108	PROPOSED DRAINAGE LAYOUT - D108	C
P1617-1_D109	PROPOSED DRAINAGE LAYOUT - D109	C
P1617-1_D110	PROPOSED DRAINAGE LAYOUT - D110	C
P1617-1_D111	PROPOSED DRAINAGE LAYOUT - D111	C
P1617-1_D112	PROPOSED DRAINAGE LAYOUT - D112	C
P1617-1_D501	PROPOSED DRAINAGE DETAILS_SHEET 1 - D501	B
P1617-1_D502	PROPOSED DRAINAGE DETAILS_SHEET 2 - D502	B

If Applicable : Ordnance Survey Ireland Licence No. CYAL50221678 © Ordnance Survey Ireland and Government of Ireland

FEHILY TIMONEY
Cork | Dublin | Carlow
www.fehilytimoney.ie

No part of this document may be reproduced or transmitted in any form or stored in any retrieval system of any nature without the written permission of Fehily Timoney & Company as copyright holder except as agreed for use on the project for which the document was originally issued. Do not scale. Use figured dimensions only. If in doubt - Ask!

Rev.	Description	App By	Date
P01	ISSUE FOR PLANNING		

PROJECT
LITTLETON WIND FARM


CLIENT
LITTLETON WIND FARM DAC

SHEET
DRAWING INDEX SHEET

Date 30.04.26
Project number P20-211
Scale (@ A1) N.T.S
Drawn by EB
Checked by TB
Drawing Number P20-211-0000-0001
(Sheet set subset Drawing Index)
Rev P01

O:\ACAD\2020\P20-211\P20-211-0000-0001

12 June 2026

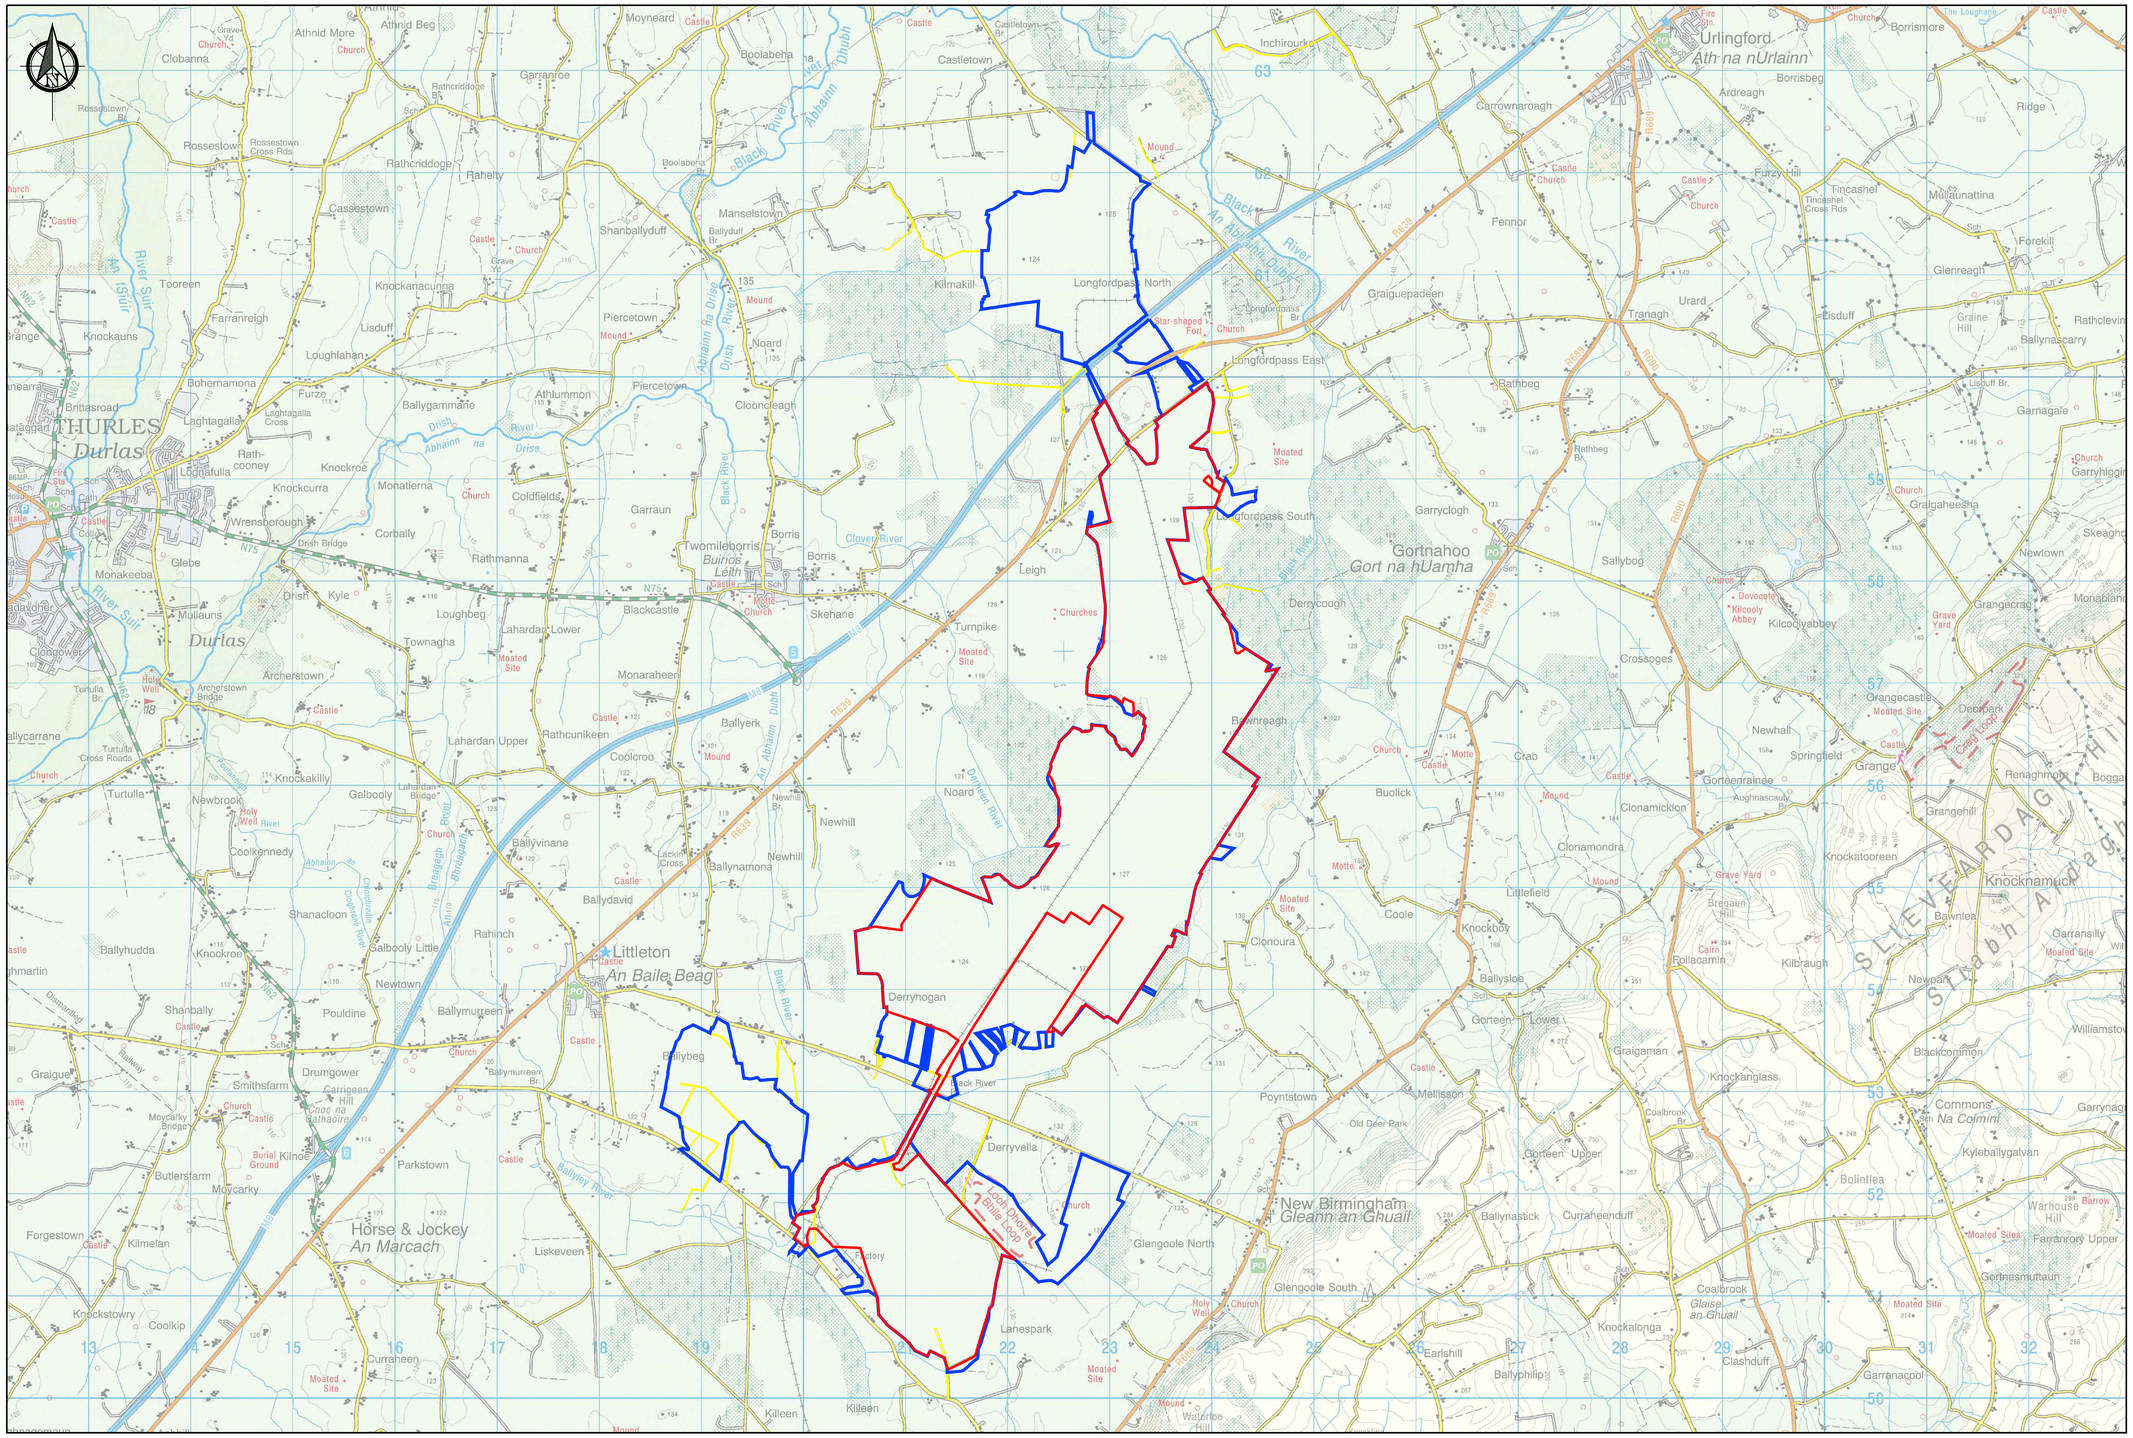
Legend
Planning Boundary
Property Boundary
Wayleaves
Littleton
An Baile Beag
Durlas
Gortnahoo
Gort na hUamha
New Birmingham
Gleann an Ghuail
Horse & Jockey
An Marcach
Urlingford
Ath na nUrlainn
Derryhogan
Derryvella
Longfordpass North
Longfordpass East
Longfordpass South
Kilmakill
Star-shaped Fort
Moated Site
Mound
Church
Castle
Graveyard
Motte
Churches
Dovecote
Kilcooly Abbey
Holy Well
Graig Lodge
Deerpark
Grangecastle
Grange
Knockaninny
Knockaninny Hill
Knocknamuck
Slievardagh Hills
Slieve Ardagh
Tobar Dhonna
Bhile Leog
Black River
Clover River
Drish River
Ballyley River
Glen River
Dowlean River
Abhainn Dubh
An Abhainn Dubh
River Suir
An tSúir
Abhainn na Drise
Abhainn Ra Drise
Black River
An Abhainn Mhór
Bhreagagh River
Cloghanir River
Ballyhudda
Knockroe
Shanbally
Graigue
Smithsfarm
Drumgower
Moycarky
Butlersfarm
Forgestown
Kilmelan
Knockstowry
Coolkip
Curraheen
Parkstown
Liskeveen
Lanespark
Killeen
Shanacloon
Galbooly Little
Newtown
Pouldine
Ballymurreen
Rahinch
Ballybeg
Ballydavid
Ballynamona
Newhill
Coolkennedy
Newbrook
Turtulla
Knockakilly
Archerstown
Monaraheen
Rathcunikeen
Lahardan Upper
Townagha
Lahardan Lower
Blackcastle
Skehane
Twomileborris
Buiríos Léith
Borris
Leigh
Turnpike
Ballyerk
Coolcroo
Noard
Newhill
Derrycoogh
Garryclogh
Sallybog
Crossoges
Brownreagh
Buolick
Crab
Newhall
Springfield
Gortenranee
Aughnascauv
Clonamickion
Clonamondra
Littlefield
Coole
Knockboy
Cloncurra
Ballysloe
Gorteen Lower
Gorteen Upper
Graigaman
Knockanglass
Poyntstown
Mellisson
Old Deer Park
Ballynastick
Curraheenduff
Glengoole North
Glengoole South
Coalbrook
Glaisel an Ghuail
Knockalonga
Earlshill
Ballyphilip
Clashduff
Garranacool
Knockaterreen
Littlefield
Bawnlea
Kilbraugh
Foilacarrin
Cairn
Newpark
Blackcommon
Commons Na Coimini
Kyleballygalvan
Bolintlea
Warhouse Hill
Farranroy Upper
Gortnasmuttaun
Garrynagry
Garrynahinch
Garransilly
Williamstown
Renaghmore
Bogga
Grangehill
Graigaheesha
Garnagale
Newtown
Skeaghcon
Monaboland
Grangecrag
Rathclevin
Ballynascarry
Glenreagh
Forekill
Mullaunattina
Tincashel
Furzy Hill
Ardreagh
Borrisbeg
Borrismore
Ridge
Carrownaroagh
Fennor
Graiguepadeen
Tranagh
Urard
Lisduff
Rathbeg
Inchirourk
Castletown
Boolabeha
Moyneard
Athnid More
Athnid Beg
Clobanna
Rossestown
Rathcriddoge
Raheity
Cassestown
Tooreen
Knockanacunna
Farranreigh
Knockauns
Loughlahan
Lisduff
Bohernamona
Furze
Brittasroad
Laghtagalla
Rath-cooney
Knockroe
Knockcurra
Monatierna
Wrensborough
Corbally
Glebe
Monakeeba
Mullauns
Loughbeg
Townagha
Archerstown
Kyle
Drish
Clonpower
Turtulla
Newbrook
Galbooly
Coolkennedy
Ballyvinane
Ballydavid
Shanacloon
Rahinch
Ballybeg
Derryhogan
Derryvella
Littleton
Ballymurreen
Pouldine
Newtown
Knockroe
Ballyhudda
Graigue
Smithsfarm
Drumgower
Moycarky
Butlersfarm
Forgestown
Kilmelan
Knockstowry
Coolkip
Curraheen
Parkstown
Liskeveen
Lanespark
Killeen
Glengoole South
Glengoole North
Ballynastick
Curraheenduff
Poyntstown
Mellisson
Old Deer Park
Gorteen Upper
Gorteen Lower
Graigaman
Knockanglass

Site Notice Location 1

Site Notice Location 2

Site Notice Location 3

Site Notice Location 4

Site Notice Location 5

Site Notice Location 6

Site Notice Location 7

Site Notice Location 8

Site Notice Location 9

Legend

- Planning Boundary
- Property Boundary
- Site Notice XX — Site Notice Locations
- Wayleaves

PLAN
1:10000

1

-

0m 100m 200m 300m 400m 500m 600m 700m 800m 900m 1000m

Scale 1:10000

KEY PLAN

Scale: 1:90000

If Applicable : Ordnance Survey Ireland Licence No. CYAL50221678 © Ordnance Survey Ireland and Government of Ireland
OSI 4578, 4579, 4580, 4637, 4638, 4639, 4697,4698,4699, 4758, 4759, 4760, 4818, 4819, 4820, 4881, 4882, 4883

FEHILY TIMONEY
Cork | Dublin | Carlow
www.fehilytimoney.ie

No part of this document may be reproduced or transmitted in any form or stored in any retrieval system of any nature without the written permission of Fehily Timoney & Company as copyright holder except as agreed for use on the project for which the document was originally issued. Do not scale. Use figured dimensions only. If in doubt - Ask!

Rev.	Description	App By	Date
P01	ISSUE FOR PLANNING		

PROJECT
LITTLETON WIND FARM

CLIENT
LITTLETON WIND FARM DAC

SHEET
1:10000 SITE LOCATION PLAN - SHEET 1 OF 3 -

Date 30.04.26
Drawn by EB
Checked by TB

Project number P20-211
Scale (@ A1) 1:10000
Drawing Number P20-211-0100-0001 *(Sheet set subset Site Layouts)*
Rev P01

O:\ACAD\2020\P20-211\P20-211-0100-0001

21 May 2026

Site Notice Location 10

Site Notice Location 11

Site Notice Location 12

Site Notice Location 13

Site Notice Location 14

Site Notice Location 15

Site Notice Location 16

Site Notice Location 17

Legend

- Planning Boundary
- Property Boundary
- Site Notice XX — Site Notice Locations
- Wayleaves

PLAN 2 -
1:10000

0m 100m 200m 300m 400m 500m 600m 700m 800m 900m 1000m
Scale 1:10000

KEY PLAN
Scale: 1:90000

If Applicable : Ordnance Survey Ireland Licence No. CYAL50221678 © Ordnance Survey Ireland and Government of Ireland
OSI 4578, 4579, 4580, 4637, 4638, 4639, 4697,4698,4699, 4758, 4759, 4760, 4818, 4819, 4820, 4881, 4882, 4883

FEHILY TIMONEY
Cork | Dublin | Carlow
www.fehilytimoney.ie

No part of this document may be reproduced or transmitted in any form or stored in any retrieval system of any nature without the written permission of Fehily Timoney & Company as copyright holder except as agreed for use on the project for which the document was originally issued. Do not scale. Use figured dimensions only. If in doubt - Ask!

Rev.	Description	App By	Date
P01	ISSUE FOR PLANNING		

PROJECT: LITTLETON WIND FARM

CLIENT: LITTLETON WIND FARM DAC

SHEET: 1:10000 SITE LOCATION PLAN - SHEET 2 OF 3 -

Date: 30.04.26
Project number: P20-211
Scale (@ A1): 1:10000
Drawn by: EB
Drawing Number: P20-211-0100-0002
Rev: P01
Checked by: TB
(Sheet set subset Site Layouts)

O:\ACAD\2020\P20-211\P20-211-0100-0002

21 May 2026

Site Notice Location 13

Site Notice Location 16

Site Notice Location 14

Site Notice Location 15

Site Notice Location 17

Site Notice Location 18

Site Notice Location 19

Site Notice Location 20

Legend

- Planning Boundary
- Property Boundary
- Site Notice XX — Site Notice Locations
- Wayleaves

PLAN 3
1:10000 -

0m 100m 200m 300m 400m 500m 600m 700m 800m 900m 1000m

Scale 1:10000

KEY PLAN

Scale: 1:90000

If Applicable : Ordnance Survey Ireland Licence No. CYAL50221678 © Ordnance Survey Ireland and Government of Ireland
OSI 4578, 4579, 4580, 4637, 4638, 4639, 4697,4698,4699, 4758, 4759, 4760, 4818, 4819, 4820, 4881, 4882, 4883

FEHILY TIMONEY
Cork | Dublin | Carlow
www.fehilytimoney.ie

No part of this document may be reproduced or transmitted in any form or stored in any retrieval system of any nature without the written permission of Fehily Timoney & Company as copyright holder except as agreed for use on the project for which the document was originally issued. Do not scale. Use figured dimensions only. If in doubt - Ask!

Rev.	Description	App By	Date
P01	ISSUE FOR PLANNING		

PROJECT: LITTLETON WIND FARM


CLIENT: LITTLETON WIND FARM DAC

SHEET: 1:10000 SITE LOCATION PLAN - SHEET 3 OF 3 -

Date: 30.04.26
Project number: P20-211
Scale (@ A1): 1:10000
Drawn by: EB
Checked by: TB
Drawing Number: P20-211-0100-0003
(Sheet set subset Site Layouts)
Rev: P01

O:\ACAD\2020\P20-211\P20-211-0100-0003

21 May 2026

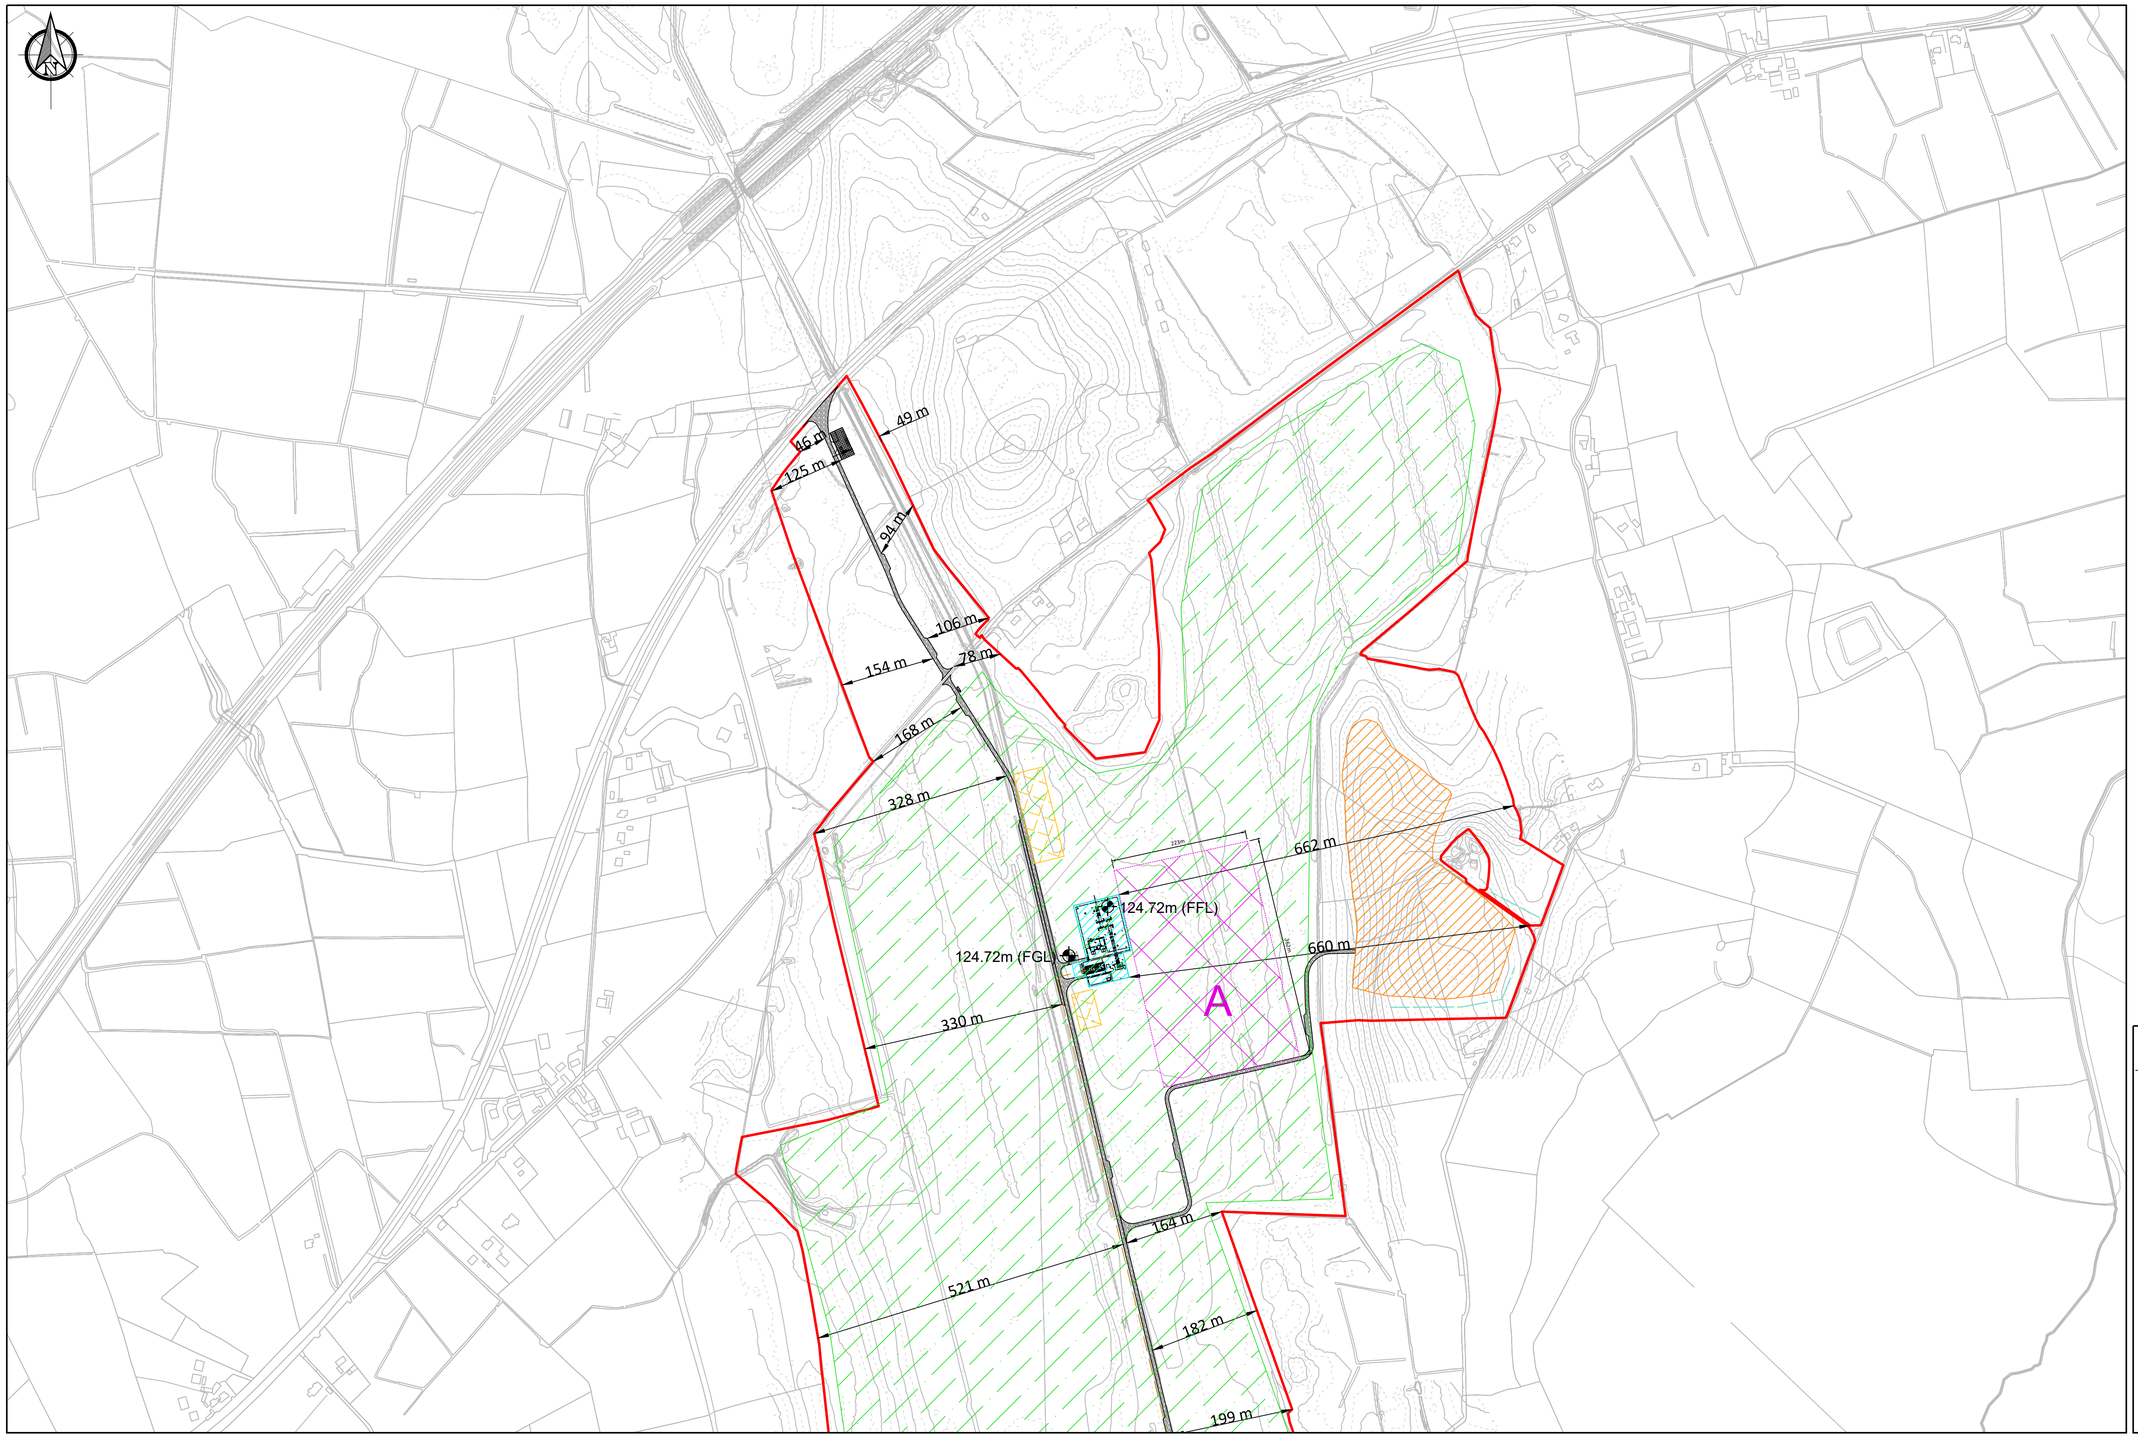

Legend

- Planning Boundary
- Proposed Wind Farm Access Track
- Proposed Passing Bays
- Proposed Turning Areas
- Proposed Turbine And Hardstanding Areas
- Proposed Peat Deposition Areas
- Proposed Borrow Pit Area
- Proposed BEMP Area
- Proposed Construction Compounds
- Existing Recreational Amenity Car Park
- Proposed Recreational Amenity Car Park
- PMM — Proposed Permanent Metrological Mast
- Proposed Substation Compound
- Proposed Recreational Amenity Trail
- Existing Recreational Amenity Trail
- Proposed Internal Collector Circuit
- Proposed Minimum Noise Barrier


Notes.

1. This drawing is for planning purposes only.
2. Dimensions in meters unless otherwise noted.
3. Levels shown relative to ordinance datum (Malin Head).
4. Co-ordinates are to Irish Transverse Mercator (ITM).

Note:

All coordinates are in ITM.
Refer to 1:1000 scale site layout maps for proposed infrastructure finished levels.

See BEMP for details of proposed biodiversity enhancement measures.

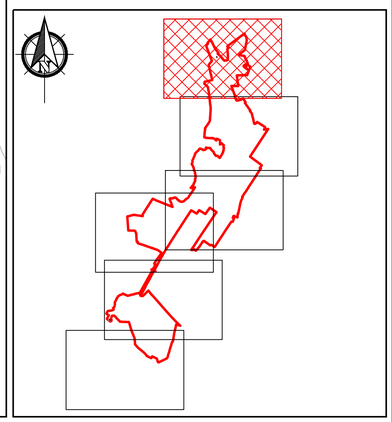

KEY PLAN
Scale: 1:90000

PLAN
1:5000

1
-

0m 50m 100m 150m 200m 250m 300m 350m 400m 450m 500m
Scale 1:5000

If Applicable : Ordnance Survey Ireland Licence No. CYAL50221678 © Ordnance Survey Ireland and Government of Ireland
OSI 4578, 4579, 4580, 4637, 4638, 4639, 4697,4698,4699, 4758, 4759, 4760, 4818, 4819, 4820, 4881, 4882, 4883

FEHILY TIMONEY
Cork | Dublin | Carlow
www.fehilytimoney.ie

No part of this document may be reproduced or transmitted in any form or stored in any retrieval system of any nature without the written permission of Fehily Timoney & Company as copyright holder except as agreed for use on the project for which the document was originally issued. Do not scale. Use figured dimensions only. If in doubt - Ask!

Rev.	Description	App By	Date
P01	ISSUE FOR PLANNING		

PROJECT: LITTLETON WIND FARM


CLIENT: LITTLETON WIND FARM DAC

SHEET: 1:5000 SITE LAYOUT PLAN - Sheet 1 of 6 -

Date: 30.04.26
Project number: P20-211
Scale (@ A1): 1:5000
Drawn by: EB
Checked by: TB
Drawing Number: P20-211-0100-0004
[Sheet set subset Site Layouts]
Rev: P01

O:\ACAD\2020\P20-211\P20-211-0100-0004

18 May 2026 O:\ACAD\2020\P20-211\P20-211-0100-0004

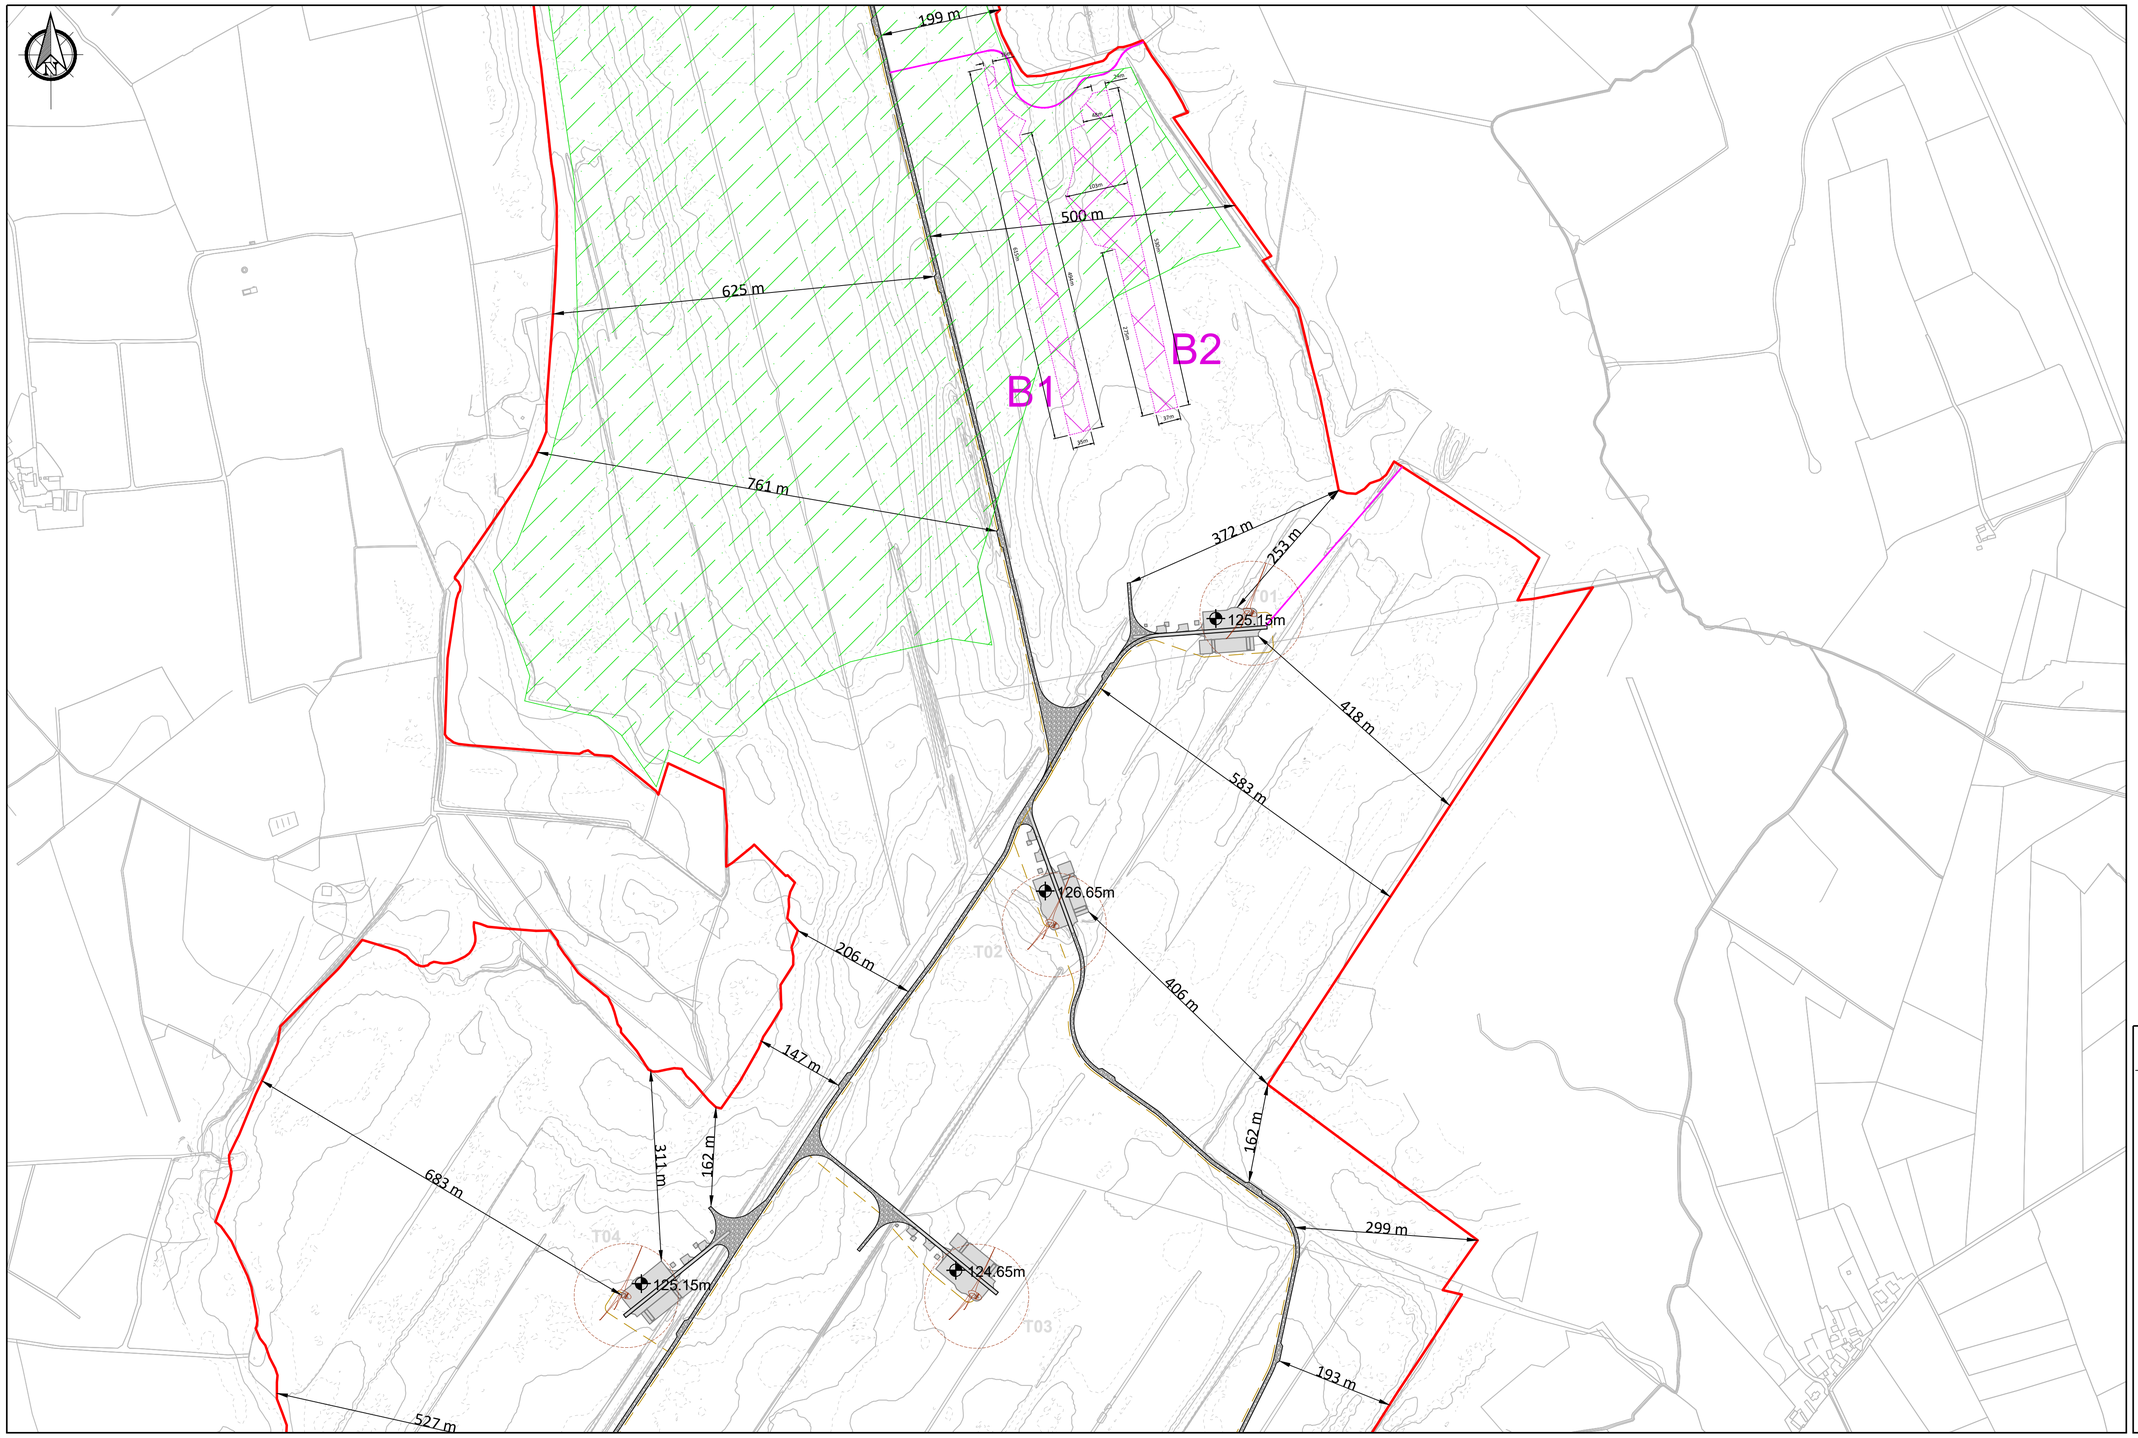

Legend

- Planning Boundary
- Proposed Wind Farm Access Track
- Proposed Passing Bays
- Proposed Turning Areas
- Proposed Turbine And Hardstanding Areas
- Proposed Peat Deposition Areas
- Proposed Borrow Pit Area
- Proposed BEMP Area
- Proposed Construction Compounds
- Existing Recreational Amenity Car Park
- Proposed Recreational Amenity Car Park
- PMM — Proposed Permanent Metrological Mast
- Proposed Substation Compound
- Proposed Recreational Amenity Trail
- Existing Recreational Amenity Trail
- Proposed Internal Collector Circuit
- Proposed Minimum Noise Barrier


Notes.

1. This drawing is for planning purposes only.
2. Dimensions in meters unless otherwise noted.
3. Levels shown relative to ordinance datum (Malin Head).
4. Co-ordinates are to Irish Transverse Mercator (ITM).

Note:

All coordinates are in ITM.
Refer to 1:1000 scale site layout maps for proposed infrastructure finished levels.

See BEMP for details of proposed biodiversity enhancement measures.

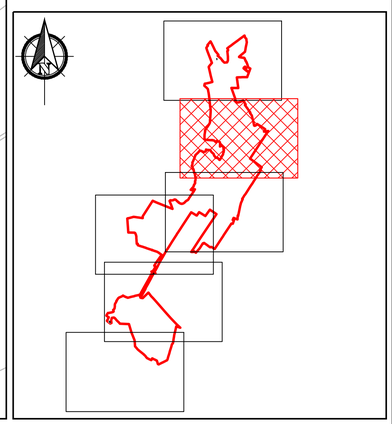

KEY PLAN

Scale: 1:90000

PLAN 2 of -
1:5000

0m 50m 100m 150m 200m 250m 300m 350m 400m 450m 500m
Scale 1:5000

If Applicable : Ordnance Survey Ireland Licence No. CYAL50221678 © Ordnance Survey Ireland and Government of Ireland
OSI 4578, 4579, 4580, 4637, 4638, 4639, 4697,4698,4699, 4758, 4759, 4760, 4818, 4819, 4820, 4881, 4882, 4883

FEHILY TIMONEY
Cork | Dublin | Carlow
www.fehilytimoney.ie


No part of this document may be reproduced or transmitted in any form or stored in any retrieval system of any nature without the written permission of Fehily Timoney & Company as copyright holder except as agreed for use on the project for which the document was originally issued. Do not scale. Use figured dimensions only. If in doubt - Ask!

Rev.	Description	App By	Date
P01	ISSUE FOR PLANNING		

PROJECT	LITTLETON WIND FARM
CLIENT	LITTLETON WIND FARM DAC
SHEET	1:5000 SITE LAYOUT PLAN - Sheet 2 of 6 -
Date	30.04.26
Project number	P20-211
Scale (@ A1)	1:5000
Drawn by	EB
Checked by	TB
Drawing Number	P20-211-0100-0005 (Sheet set subset Site Layouts)
Rev	P01

O:\ACAD\2020\P20-211\P20-211-0100-0005

18 May 2026 (O:\ACAD\2020\P20-211\P20-211-0100-0005)

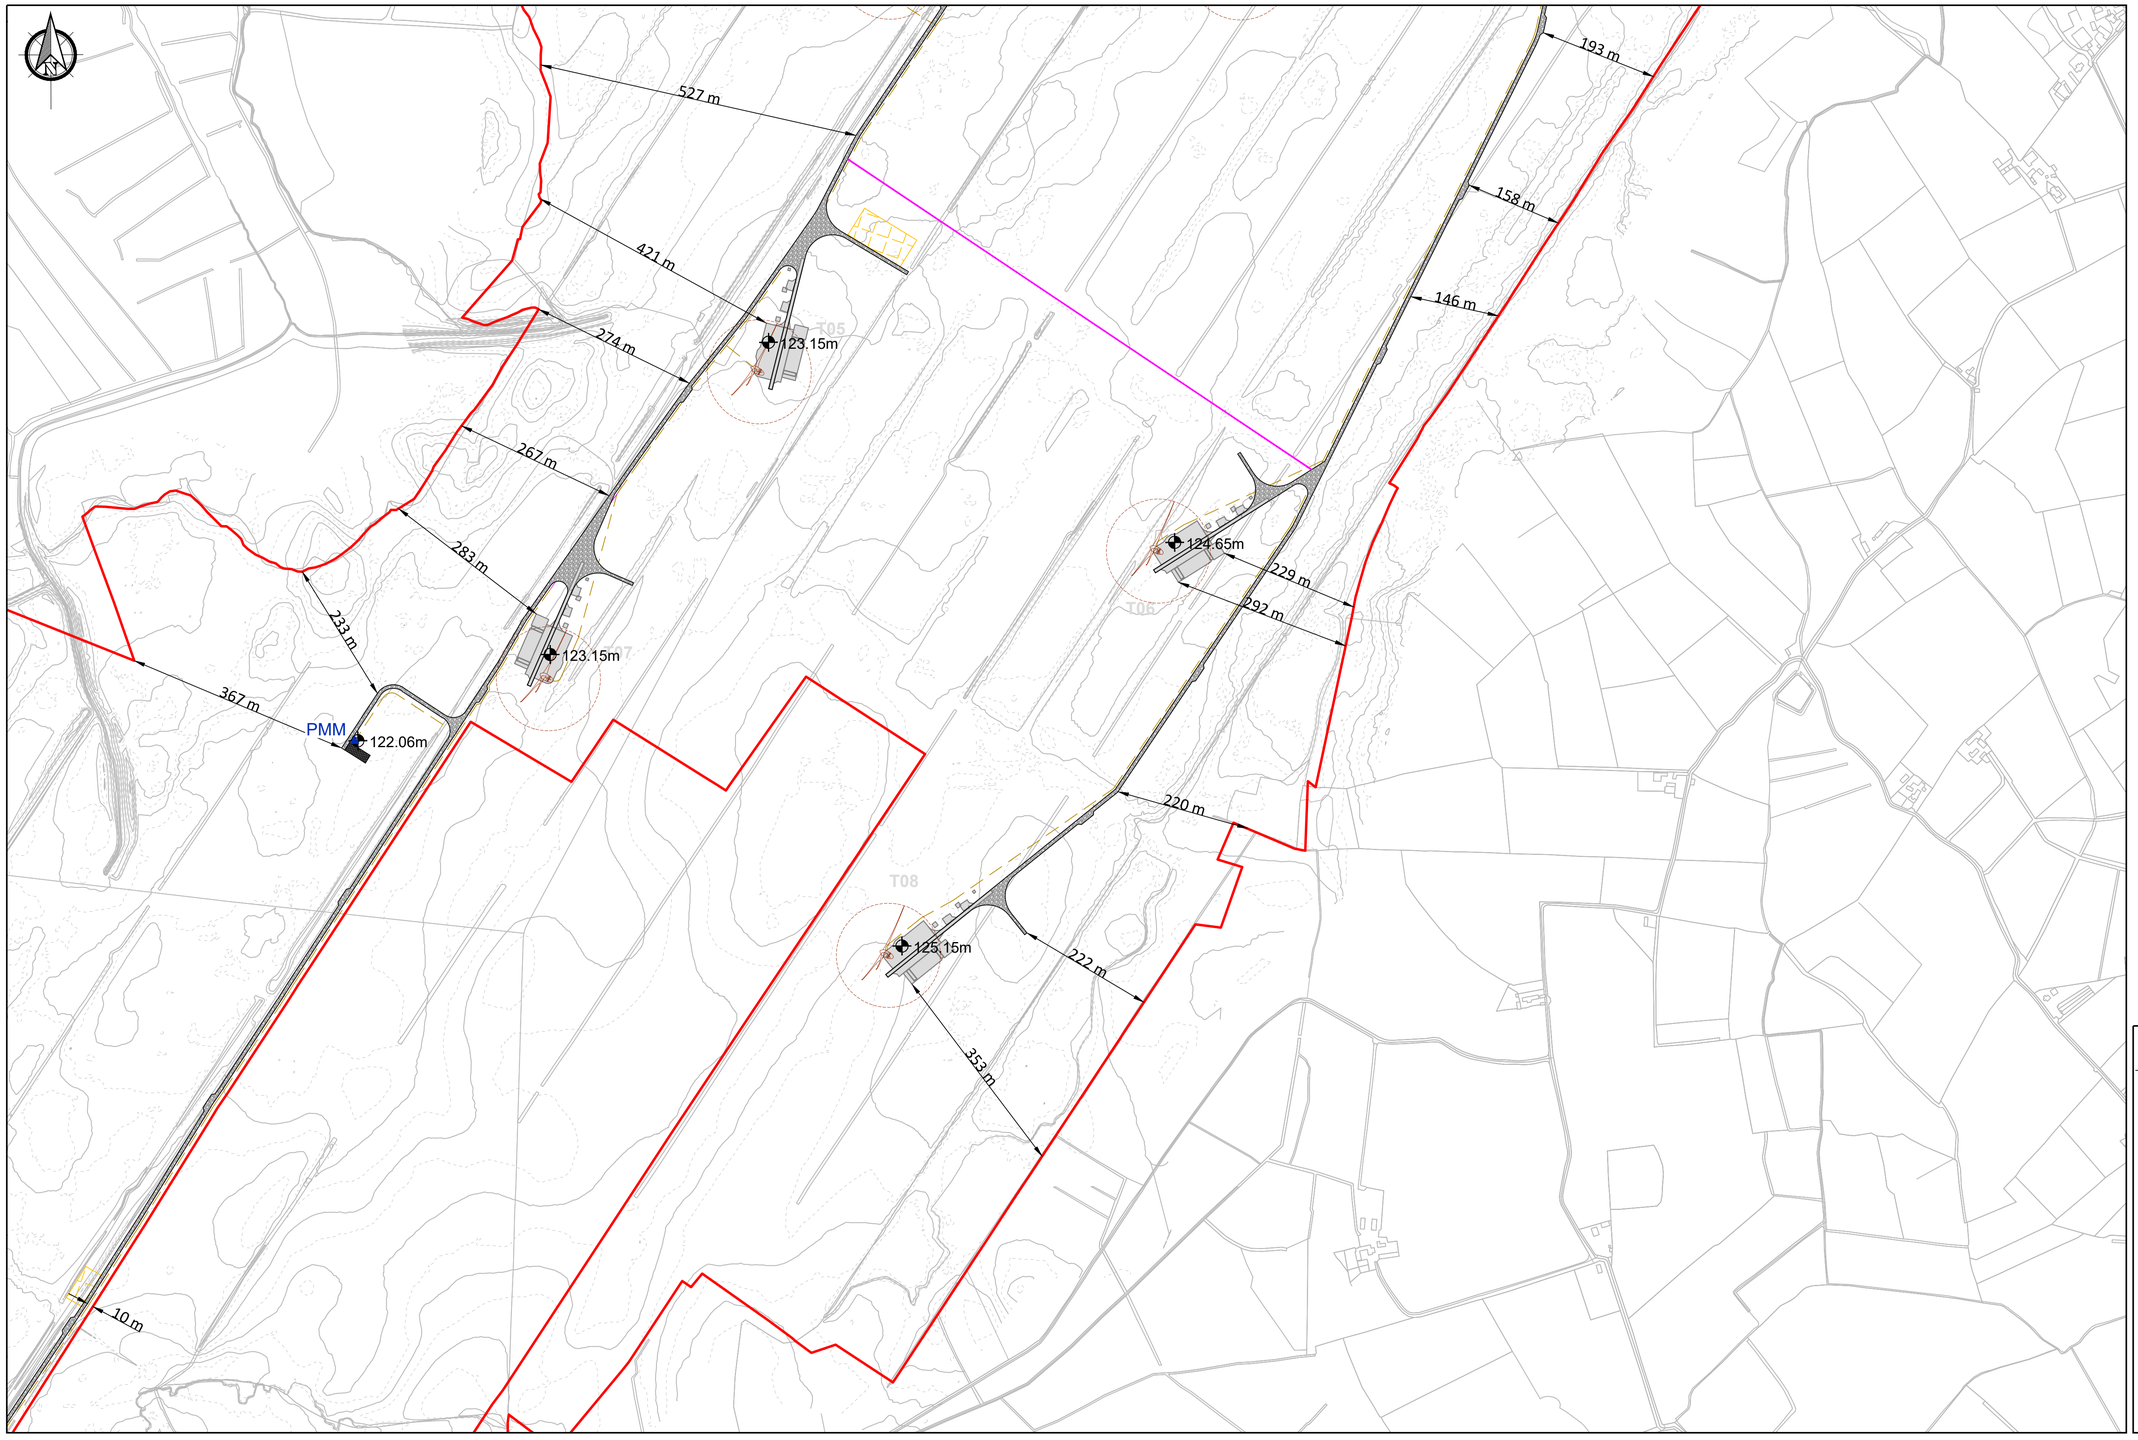

Legend

- Planning Boundary
- Proposed Wind Farm Access Track
- Proposed Passing Bays
- Proposed Turning Areas
- Proposed Turbine And Hardstanding Areas
- Proposed Peat Deposition Areas
- Proposed Borrow Pit Area
- Proposed BEMP Area
- Proposed Construction Compounds
- Existing Recreational Amenity Car Park
- Proposed Recreational Amenity Car Park
- PMM — Proposed Permanent Metrological Mast
- Proposed Substation Compound
- Proposed Recreational Amenity Trail
- Existing Recreational Amenity Trail
- Proposed Internal Collector Circuit
- Proposed Minimum Noise Barrier


Notes.

1. This drawing is for planning purposes only.
2. Dimensions in meters unless otherwise noted.
3. Levels shown relative to ordinance datum (Malin Head).
4. Co-ordinates are to Irish Transverse Mercator (ITM).

Note:

All coordinates are in ITM.
Refer to 1:1000 scale site layout maps for proposed infrastructure finished levels.

See BEMP for details of proposed biodiversity enhancement measures.

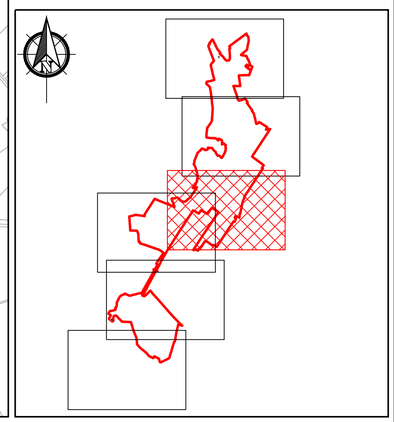

KEY PLAN
Scale: 1:90000

PLAN
1:5000

3
-

0m 50m 100m 150m 200m 250m 300m 350m 400m 450m 500m
Scale 1:5000

If Applicable : Ordnance Survey Ireland Licence No. CYAL50221678 © Ordnance Survey Ireland and Government of Ireland
OSI 4578, 4579, 4580, 4637, 4638, 4639, 4697,4698,4699, 4758, 4759, 4760, 4818, 4819, 4820, 4881, 4882, 4883

FEHILY TIMONEY
Cork | Dublin | Carlow
www.fehilytimoney.ie


No part of this document may be reproduced or transmitted in any form or stored in any retrieval system of any nature without the written permission of Fehily Timoney & Company as copyright holder except as agreed for use on the project for which the document was originally issued. Do not scale. Use figured dimensions only. If in doubt - Ask!

Rev.	Description	App By	Date
P01	ISSUE FOR PLANNING		

PROJECT	LITTLETON WIND FARM
CLIENT	LITTLETON WIND FARM DAC
SHEET	1:5000 SITE LAYOUT PLAN - Sheet 3 of 6 -
Date	30.04.26
Project number	P20-211
Scale (@ A1)	1:5000
Drawn by	EB
Checked by	TB
Drawing Number	P20-211-0100-0006
	(Sheet set subset Site Layouts)
Rev	P01

O:\ACAD\2020\P20-211\P20-211-0100-0006

18 May 2026 09:00:00 O:\ACAD\2020\P20-211\P20-211-0100-0006.DWG

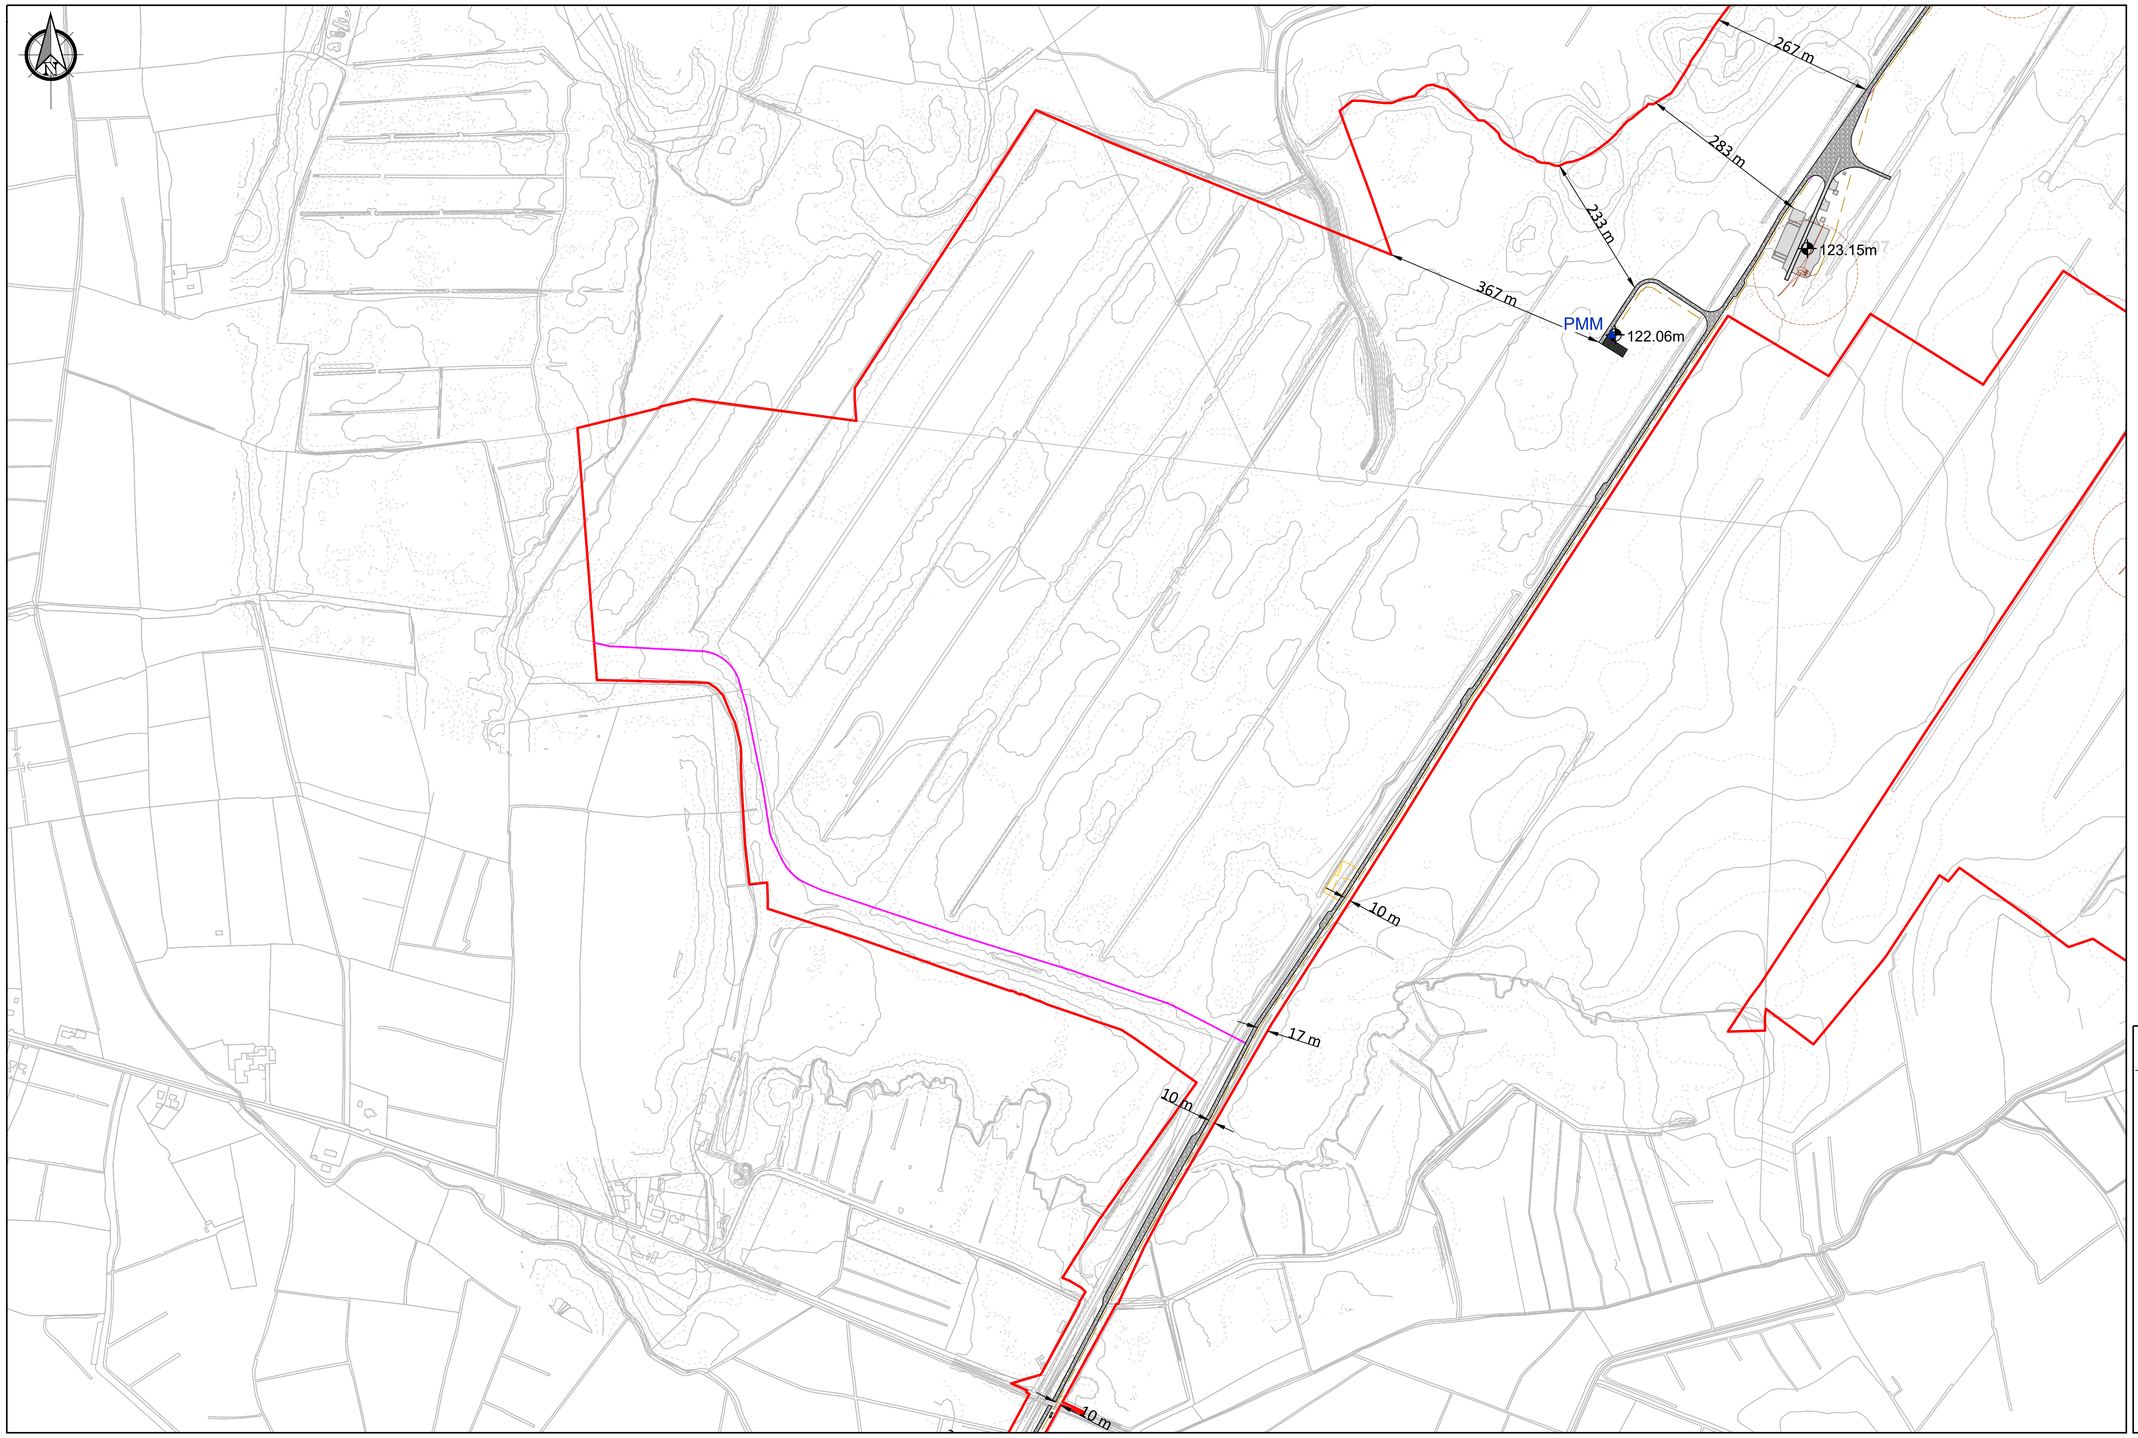

Legend

- Planning Boundary
- Proposed Wind Farm Access Track
- Proposed Passing Bays
- Proposed Turning Areas
- Proposed Turbine And Hardstanding Areas
- Proposed Peat Deposition Areas
- Proposed Borrow Pit Area
- Proposed BEMP Area
- Proposed Construction Compounds
- Existing Recreational Amenity Car Park
- Proposed Recreational Amenity Car Park
- PMM — Proposed Permanent Metrological Mast
- Proposed Substation Compound
- Proposed Recreational Amenity Trail
- Existing Recreational Amenity Trail
- Proposed Internal Collector Circuit
- Proposed Minimum Noise Barrier


Notes.

1. This drawing is for planning purposes only.
2. Dimensions in meters unless otherwise noted.
3. Levels shown relative to ordinance datum (Malin Head).
4. Co-ordinates are to Irish Transverse Mercator (ITM).

Note:

All coordinates are in ITM.
Refer to 1:1000 scale site layout maps for proposed infrastructure finished levels.

See BEMP for details of proposed biodiversity enhancement measures.

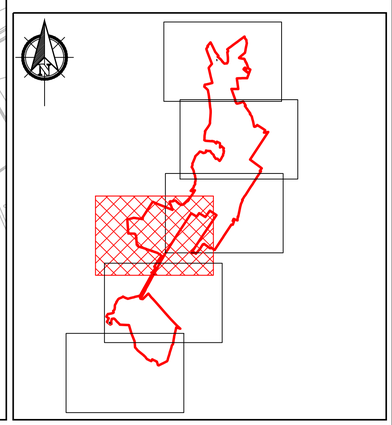

KEY PLAN

Scale: 1:90000

PLAN 4 -
1:5000

0m 50m 100m 150m 200m 250m 300m 350m 400m 450m 500m
Scale 1:5000

If Applicable : Ordnance Survey Ireland Licence No. CYAL50221678 © Ordnance Survey Ireland and Government of Ireland
OSI 4578, 4579, 4580, 4637, 4638, 4639, 4697,4698,4699, 4758, 4759, 4760, 4818, 4819, 4820, 4881, 4882, 4883

FEHILY TIMONEY
Cork | Dublin | Carlow
www.fehilytimoney.ie


No part of this document may be reproduced or transmitted in any form or stored in any retrieval system of any nature without the written permission of Fehily Timoney & Company as copyright holder except as agreed for use on the project for which the document was originally issued. Do not scale. Use figured dimensions only. If in doubt - Ask!

Rev.	Description	App By	Date
P01	ISSUE FOR PLANNING		

PROJECT	LITTLETON WIND FARM
CLIENT	LITTLETON WIND FARM DAC
SHEET	1:5000 SITE LAYOUT PLAN - Sheet 4 of 6 -
Date	30.04.26
Project number	P20-211
Scale (@ A1)	1:5000
Drawn by	EB
Checked by	TB
Drawing Number	P20-211-0100-0007
	[Sheet set subset Site Layouts]
Rev	P01

O:\ACAD\2020\P20-211\P20-211-0100-0007

18 May 2026 09:10 (1:5000) O:\ACAD\2020\P20-211\P20-211-0100-0007.dwg

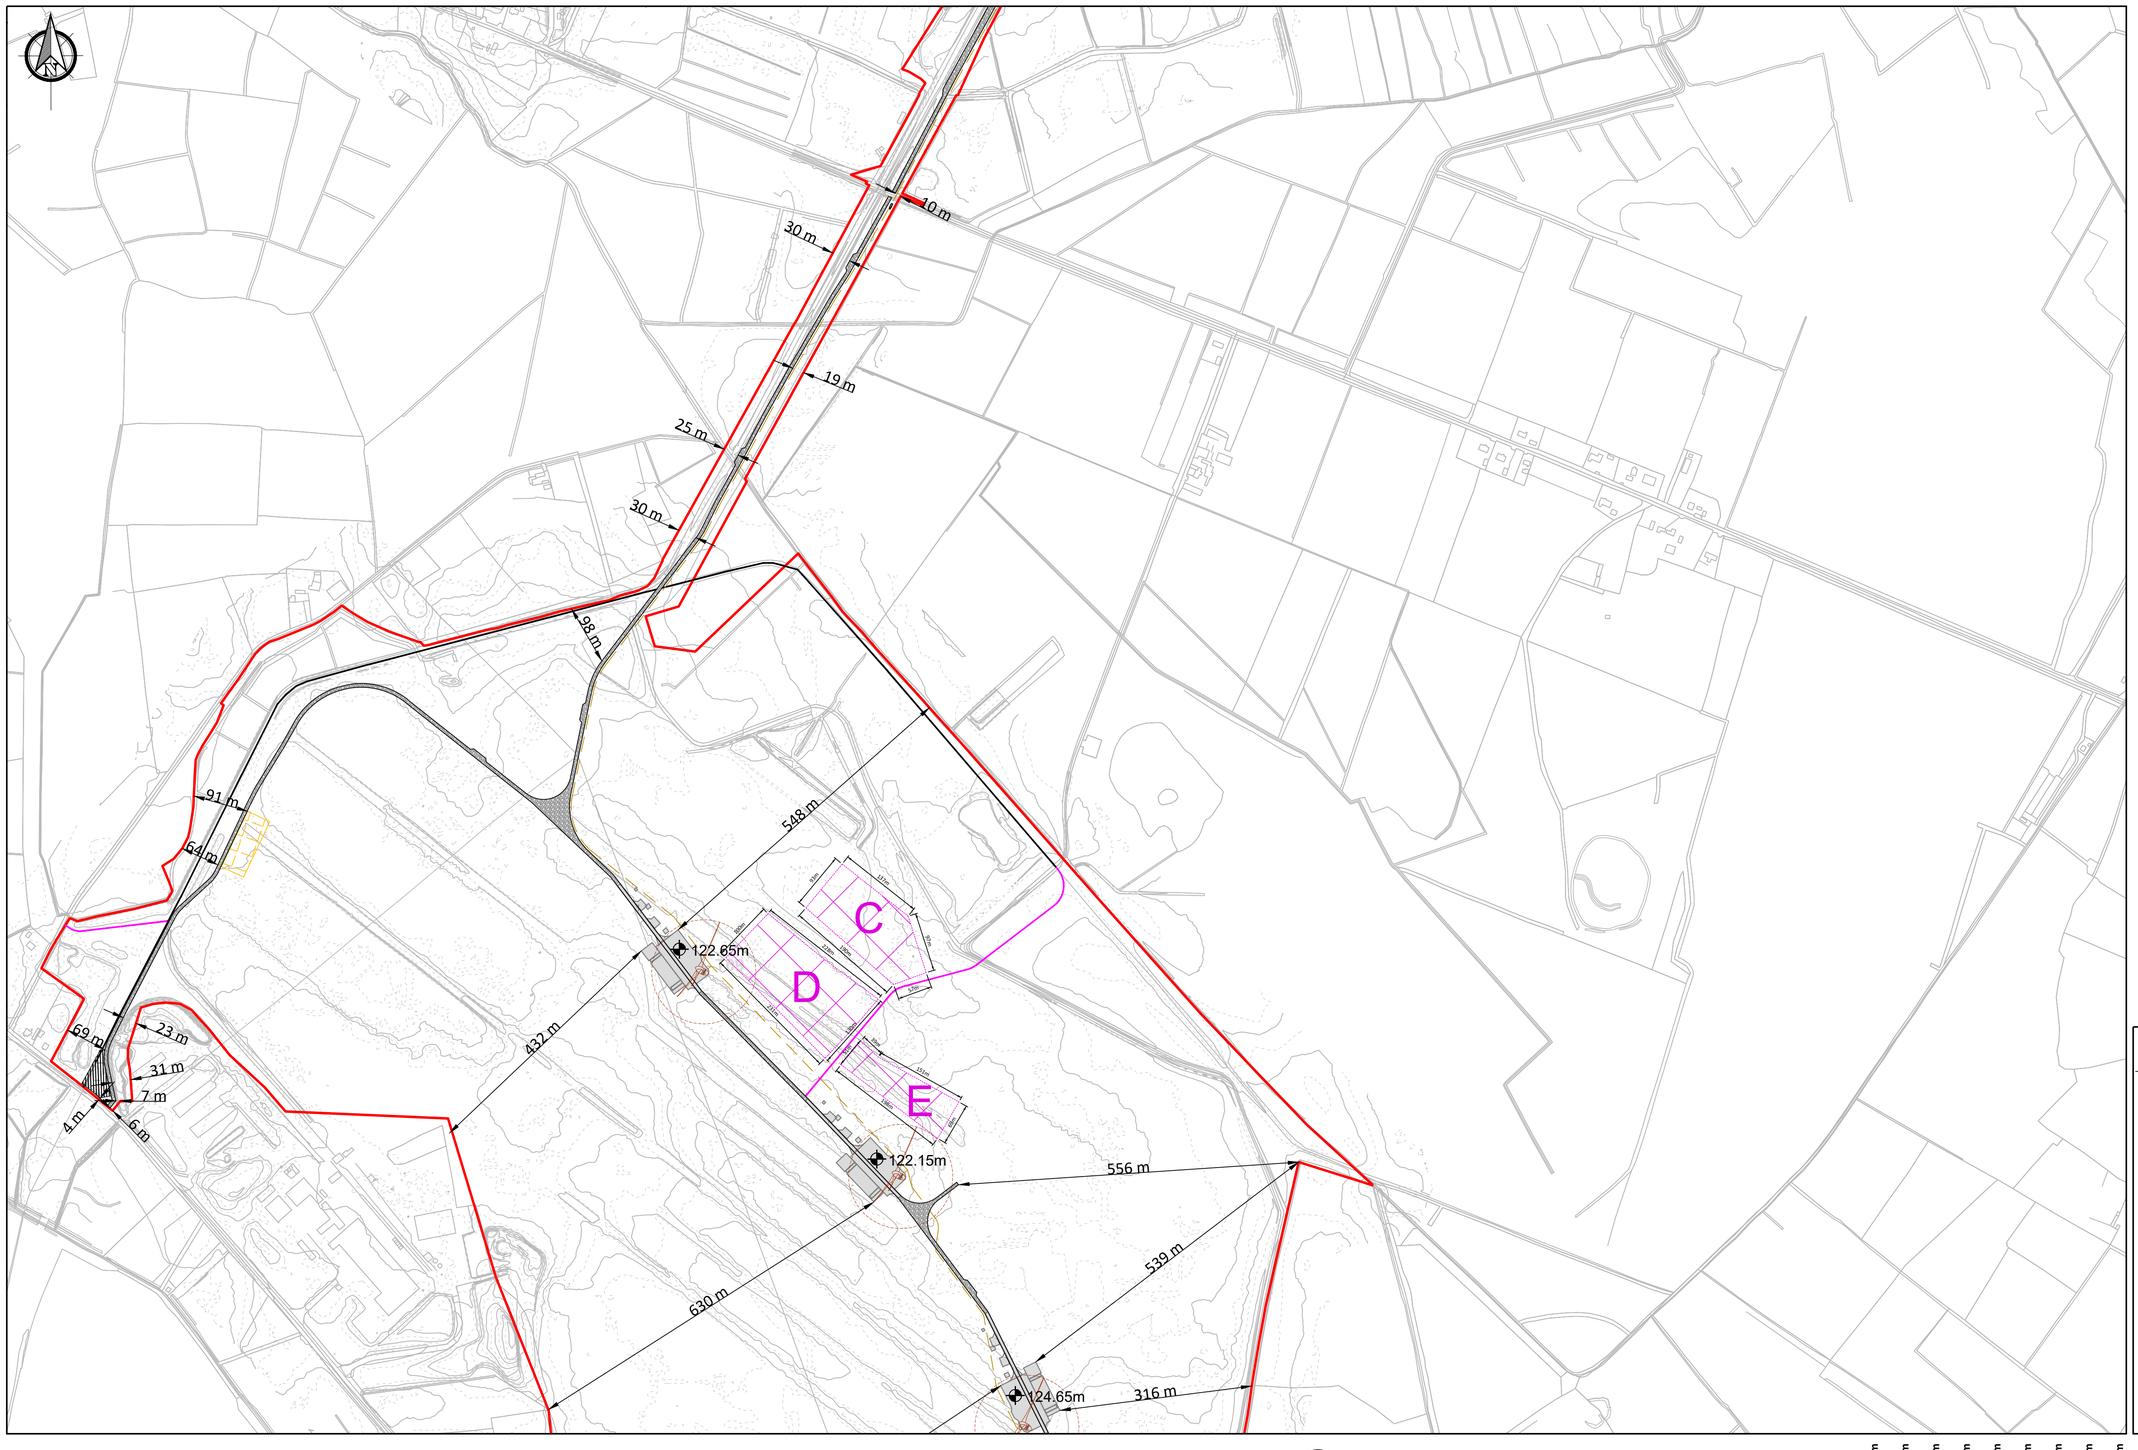

Legend

- Planning Boundary
- Proposed Wind Farm Access Track
- Proposed Passing Bays
- Proposed Turning Areas
- Proposed Turbine And Hardstanding Areas
- Proposed Peat Deposition Areas
- Proposed Borrow Pit Area
- Proposed BEMP Area
- Proposed Construction Compounds
- Existing Recreational Amenity Car Park
- Proposed Recreational Amenity Car Park
- PMM — Proposed Permanent Metrological Mast
- Proposed Substation Compound
- Proposed Recreational Amenity Trail
- Existing Recreational Amenity Trail
- Proposed Internal Collector Circuit
- Proposed Minimum Noise Barrier


Notes.

1. This drawing is for planning purposes only.
2. Dimensions in meters unless otherwise noted.
3. Levels shown relative to ordinance datum (Malin Head).
4. Co-ordinates are to Irish Transverse Mercator (ITM).

Note:

All coordinates are in ITM.
Refer to 1:1000 scale site layout maps for proposed infrastructure finished levels.

See BEMP for details of proposed biodiversity enhancement measures.

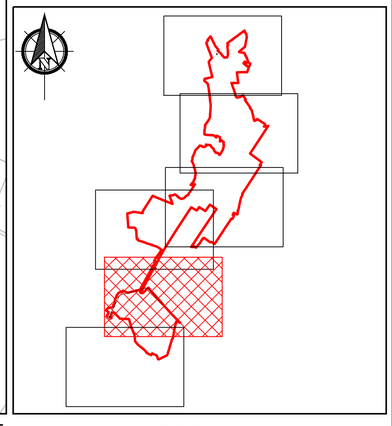

KEY PLAN

Scale: 1:90000

PLAN 5 -

1:5000

0m 50m 100m 150m 200m 250m 300m 350m 400m 450m 500m

Scale 1:5000

If Applicable : Ordnance Survey Ireland Licence No. CYAL50221678 © Ordnance Survey Ireland and Government of Ireland
OSI 4578, 4579, 4580, 4637, 4638, 4639, 4697,4698,4699, 4758, 4759, 4760, 4818, 4819, 4820, 4881, 4882, 4883

FEHILY TIMONEY
Cork | Dublin | Carlow
www.fehilytimoney.ie

No part of this document may be reproduced or transmitted in any form or stored in any retrieval system of any nature without the written permission of Fehily Timoney & Company as copyright holder except as agreed for use on the project for which the document was originally issued. Do not scale. Use figured dimensions only. If in doubt - Ask!

Rev.	Description	App By	Date
P01	ISSUE FOR PLANNING		

PROJECT
LITTLETON WIND FARM

CLIENT
LITTLETON WIND FARM DAC

SHEET
1:5000 SITE LAYOUT PLAN - Sheet 5 of 6 -

Date 30.04.26	Project number P20-211	Scale (@ A1) 1:5000	
Drawn by EB	Drawing Number P20-211-0100-0008 (Sheet set subset Site Layouts)		Rev P01
Checked by TB			

O:\ACAD\2020\P20-211\P20-211-0100-0008

18 May 2026 (O:\ACAD\2020\P20-211\P20-211-0100-0008)



Legend

- Planning Boundary
- Proposed Wind Farm Access Track
- Proposed Passing Bays
- Proposed Turning Areas
- Proposed Turbine And Hardstanding Areas
- Proposed Peat Deposition Areas
- Proposed Borrow Pit Area
- Proposed BEMP Area
- Proposed Construction Compounds
- Existing Recreational Amenity Car Park
- Proposed Recreational Amenity Car Park
- PMM — Proposed Permanent Metrological Mast
- Proposed Substation Compound
- Proposed Recreational Amenity Trail
- Existing Recreational Amenity Trail
- Proposed Internal Collector Circuit
- Proposed Minimum Noise Barrier


Notes.

1. This drawing is for planning purposes only.
2. Dimensions in meters unless otherwise noted.
3. Levels shown relative to ordinance datum (Malin Head).
4. Co-ordinates are to Irish Transverse Mercator (ITM).

Note:

All coordinates are in ITM.
Refer to 1:1000 scale site layout maps for proposed infrastructure finished levels.

See BEMP for details of proposed biodiversity enhancement measures.

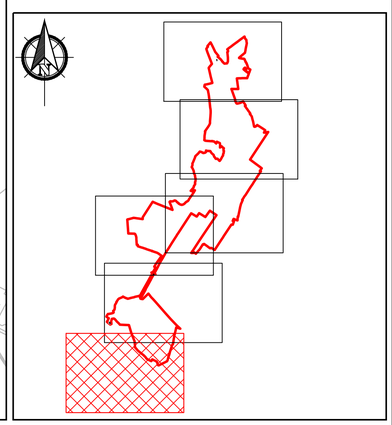

KEY PLAN
Scale: 1:90000

PLAN
1:5000

6
-

0m 50m 100m 150m 200m 250m 300m 350m 400m 450m 500m
Scale 1:5000

If Applicable : Ordnance Survey Ireland Licence No. CYAL50221678 © Ordnance Survey Ireland and Government of Ireland
OSI 4578, 4579, 4580, 4637, 4638, 4639, 4697,4698,4699, 4758, 4759, 4760, 4818, 4819, 4820, 4881, 4882, 4883

FEHILY TIMONEY
Cork | Dublin | Carlow
www.fehilytimoney.ie


No part of this document may be reproduced or transmitted in any form or stored in any retrieval system of any nature without the written permission of Fehily Timoney & Company as copyright holder except as agreed for use on the project for which the document was originally issued. Do not scale. Use figured dimensions only. If in doubt - Ask!

Rev.	Description	App By	Date
P01	ISSUE FOR PLANNING		

PROJECT: LITTLETON WIND FARM		CLIENT: LITTLETON WIND FARM DAC	
SHEET: 1:5000 SITE LAYOUT PLAN - Sheet 6 of 6 -	Date: 30.04.26	Project number: P20-211	Scale (@ A1): 1:5000
	Drawn by: EB	Drawing Number: P20-211-0100-0009 (Sheet set subset Site Layouts)	Rev: P01
	Checked by: TB		

O:\ACAD\2020\P20-211\P20-211-0100-0009

18 May 2026 (O:\ACAD\2020\P20-211\P20-211-0100-0009)

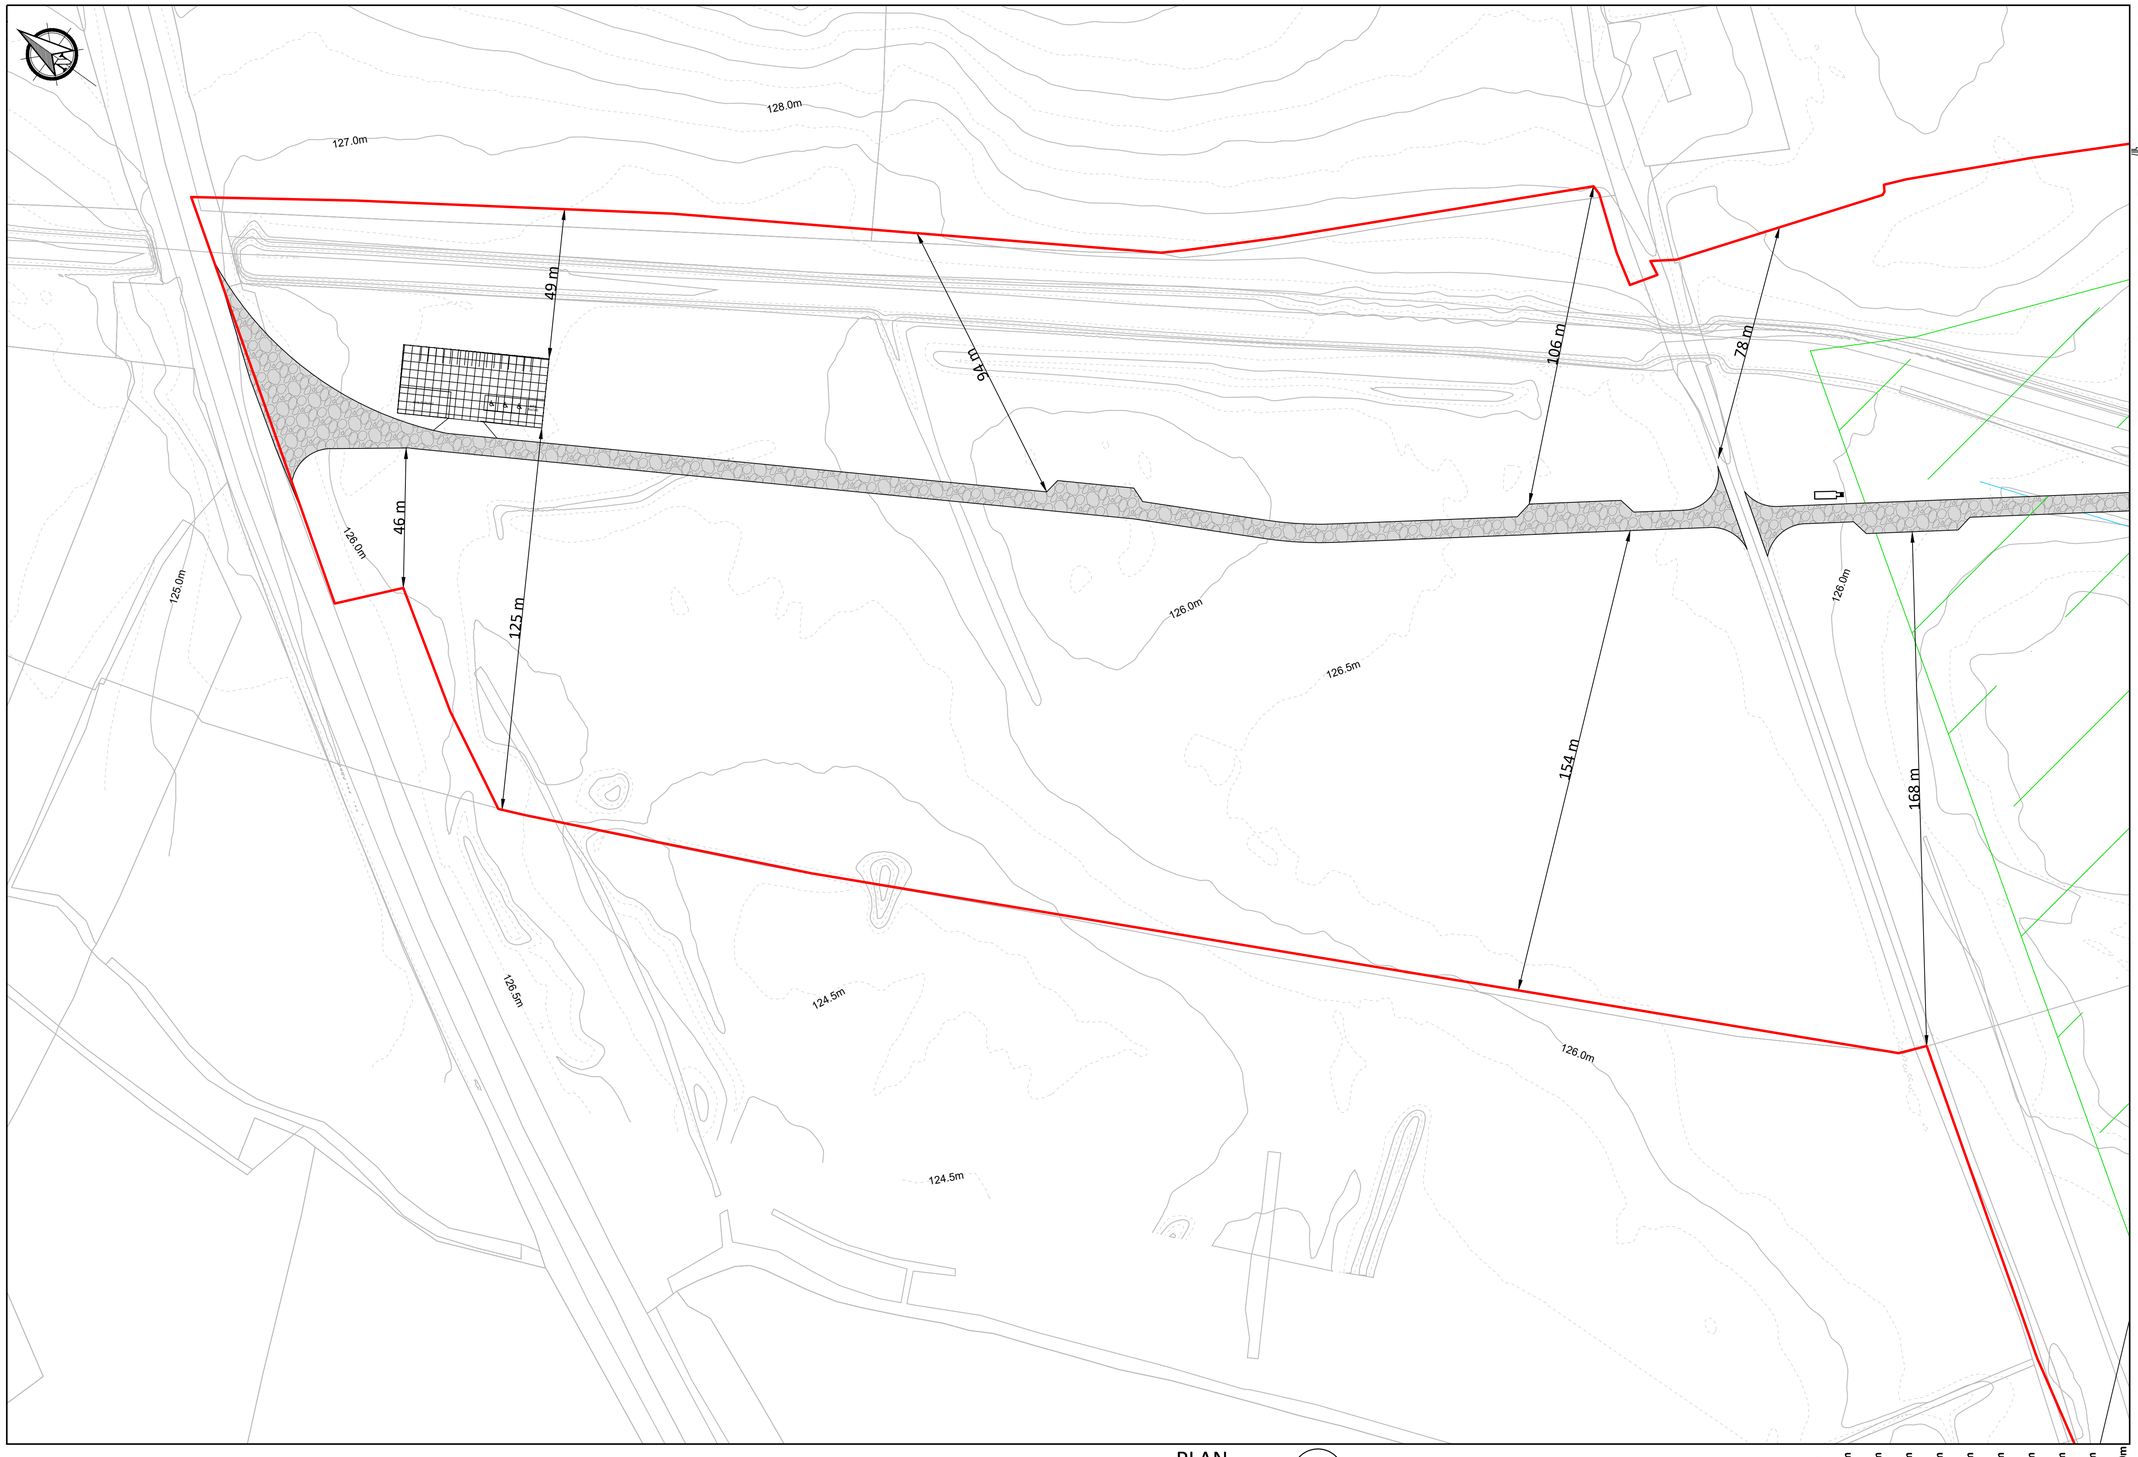

Legend

- Planning Boundary
- Proposed Wind Farm Access Track.
- Proposed Passing Bays
- Proposed Turning Areas
- Proposed Turbine And Hardstanding Areas
- Proposed Peat Deposition Areas
- Proposed Borrow Pit Area
- Proposed BEMP Area
- Proposed Construction Compound
- Existing Recreational Amenity Car Park
- Proposed Recreational Amenity Car Park
- Proposed Substation Compound
- Proposed Security Building
- Existing Drainage
- Proposed Recreational Amenity Trail
- Existing Recreational Amenity Trail
- Proposed Internal Collector Circuit
- Proposed Minimum Noise Barrier
- X.Xm Proposed Hardstand Finished Level
- PMM Proposed Permanent Metrological Mast


Notes.

1. This drawing is for planning purposes only.
2. Dimensions in meters unless otherwise noted.
3. Levels shown relative to ordinance datum (Malin Head).
4. Co-ordinates are to Irish Transverse Mercator (ITM).
5. Refer to drawing series 0600 for Borrow Pit / Peat Deposition area drawings.

Note:

All coordinates are in ITM.

See BEMP for details of proposed biodiversity enhancement measures.

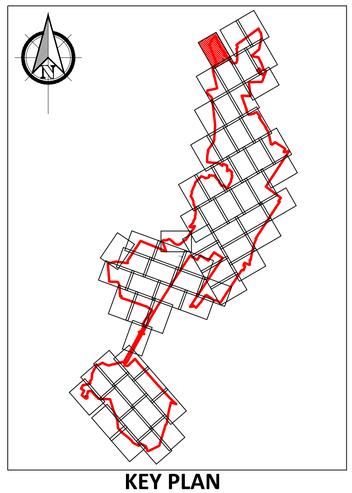

KEY PLAN

1:70000

PLAN 1:1000 (1 / -)

0m 10m 20m 30m 40m 50m 60m 70m 80m 90m 100m

Scale 1:1000

If Applicable : Ordnance Survey Ireland Licence No. CYAL50221678 © Ordnance Survey Ireland and Government of Ireland
OSI 4578, 4579, 4580, 4637, 4638, 4639, 4697,4698,4699, 4758, 4759, 4760, 4818, 4819, 4820, 4881, 4882, 4883

FEHILY TIMONEY
Cork | Dublin | Carlow
www.fehilytimoney.ie

No part of this document may be reproduced or transmitted in any form or stored in any retrieval system of any nature without the written permission of Fehily Timoney & Company as copyright holder except as agreed for use on the project for which the document was originally issued. Do not scale. Use figured dimensions only. If in doubt - Ask!

Rev.	Description	App By	Date
P01	ISSUE FOR PLANNING		

PROJECT: LITTLETON WIND FARM

CLIENT: LITTLETON WIND FARM DAC

SHEET: 1:1000 SITE LAYOUT PLAN - SHEET 1 OF 68 -

Date 30.04.26	Project number P20-211	Scale (@ A1) 1:1000	
Drawn by EB	Drawing Number P20-211-0100-0010		Rev P01
Checked by TB	(Sheet set subset Site Layouts)		

O:\ACAD\2020\P20-211\P20-211-0100-0010

18 May 2026 (O:\ACAD\2020\P20-211\P20-211-0100-0010)



PLAN 2 -
1:1000

0m 10m 20m 30m 40m 50m 60m 70m 80m 90m 100m
Scale 1:1000

Legend

- Planning Boundary
- Proposed Wind Farm Access Track.
- Proposed Passing Bays
- Proposed Turning Areas
- Proposed Turbine And Hardstanding Areas
- Proposed Peat Deposition Areas
- Proposed Borrow Pit Area
- Proposed BEMP Area
- Proposed Construction Compound
- Existing Recreational Amenity Car Park
- Proposed Recreational Amenity Car Park
- Proposed Substation Compound
- Proposed Security Building
- Existing Drainage
- Proposed Recreational Amenity Trail
- Existing Recreational Amenity Trail
- Proposed Internal Collector Circuit
- Proposed Minimum Noise Barrier
- X.Xm Proposed Hardstand Finished Level
- PMM Proposed Permanent Metrological Mast


Notes.

1. This drawing is for planning purposes only.
2. Dimensions in meters unless otherwise noted.
3. Levels shown relative to ordinance datum (Malin Head).
4. Co-ordinates are to Irish Transverse Mercator (ITM).
5. Refer to drawing series 0600 for Borrow Pit / Peat Deposition area drawings.

Note:

All coordinates are in ITM.

See BEMP for details of proposed biodiversity enhancement measures.

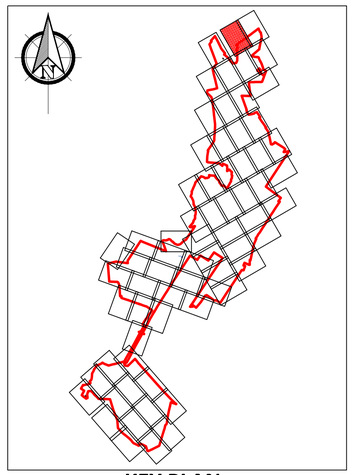

KEY PLAN
1:70000

If Applicable : Ordnance Survey Ireland Licence No. CYAL50221678 © Ordnance Survey Ireland and Government of Ireland
OSI 4578, 4579, 4580, 4637, 4638, 4639, 4697,4698,4699, 4758, 4759, 4760, 4818, 4819, 4820, 4881, 4882, 4883

FEHILY TIMONEY
Cork | Dublin | Carlow
www.fehilytimoney.ie

No part of this document may be reproduced or transmitted in any form or stored in any retrieval system of any nature without the written permission of Fehily Timoney & Company as copyright holder except as agreed for use on the project for which the document was originally issued. Do not scale. Use figured dimensions only. If in doubt - Ask!

Rev.	Description	App By	Date
P01	ISSUE FOR PLANNING		

PROJECT	LITTLETON WIND FARM
CLIENT	LITTLETON WIND FARM DAC
SHEET	1:1000 SITE LAYOUT PLAN - SHEET 2 OF 68 -
Date	30.04.26
Project number	P20-211
Scale (@ A1)	1:1000
Drawn by	EB
Checked by	TB
Drawing Number	P20-211-0100-0011
Rev	P01

[Sheet set subset Site Layouts]

O:\ACAD\2020\P20-211\P20-211-0100-0011

18 May 2026 (O:\ACAD\2020\P20-211\P20-211-0100-0011)



Legend

- Planning Boundary
- Proposed Wind Farm Access Track.
- Proposed Passing Bays
- Proposed Turning Areas
- Proposed Turbine And Hardstanding Areas
- Proposed Peat Deposition Areas
- Proposed Borrow Pit Area
- Proposed BEMP Area
- Proposed Construction Compound
- Existing Recreational Amenity Car Park
- Proposed Recreational Amenity Car Park
- Proposed Substation Compound
- Proposed Security Building
- Existing Drainage
- Proposed Recreational Amenity Trail
- Existing Recreational Amenity Trail
- Proposed Internal Collector Circuit
- Proposed Minimum Noise Barrier
- X.Xm Proposed Hardstand Finished Level
- PMM Proposed Permanent Metrological Mast


Notes.

1. This drawing is for planning purposes only.
2. Dimensions in meters unless otherwise noted.
3. Levels shown relative to ordinance datum (Malin Head).
4. Co-ordinates are to Irish Transverse Mercator (ITM).
5. Refer to drawing series 0600 for Borrow Pit / Peat Deposition area drawings.

Note:

All coordinates are in ITM.

See BEMP for details of proposed biodiversity enhancement measures.

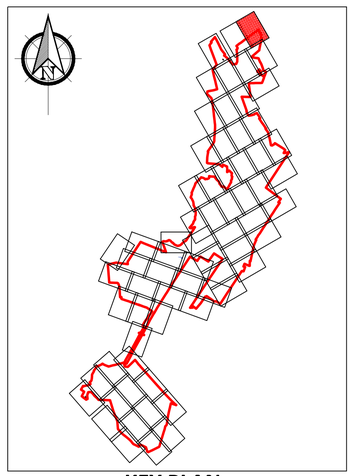

KEY PLAN

1:70000

PLAN 3 of -

1:1000

0m 10m 20m 30m 40m 50m 60m 70m 80m 90m 100m

Scale 1:1000

If Applicable : Ordnance Survey Ireland Licence No. CYAL50221678 © Ordnance Survey Ireland and Government of Ireland
OSI 4578, 4579, 4580, 4637, 4638, 4639, 4697,4698,4699, 4758, 4759, 4760, 4818, 4819, 4820, 4881, 4882, 4883

FEHILY TIMONEY
Cork | Dublin | Carlow
www.fehilytimoney.ie

No part of this document may be reproduced or transmitted in any form or stored in any retrieval system of any nature without the written permission of Fehily Timoney & Company as copyright holder except as agreed for use on the project for which the document was originally issued. Do not scale. Use figured dimensions only. If in doubt - Ask!

Rev.	Description	App By	Date
P01	ISSUE FOR PLANNING		

PROJECT
LITTLETON WIND FARM


CLIENT
LITTLETON WIND FARM DAC

SHEET
1:1000 SITE LAYOUT PLAN - SHEET 3 OF 68 -

Date 30.04.26	Project number P20-211	Scale (@ A1) 1:1000	
Drawn by EB	Drawing Number P20-211-0100-0012		Rev P01
Checked by TB	[Sheet set subset Site Layouts]		

O:\ACAD\2020\P20-211\P20-211-0100-0012

18 May 2026 (O:\ACAD\2020\P20-211\P20-211-0100-0012)

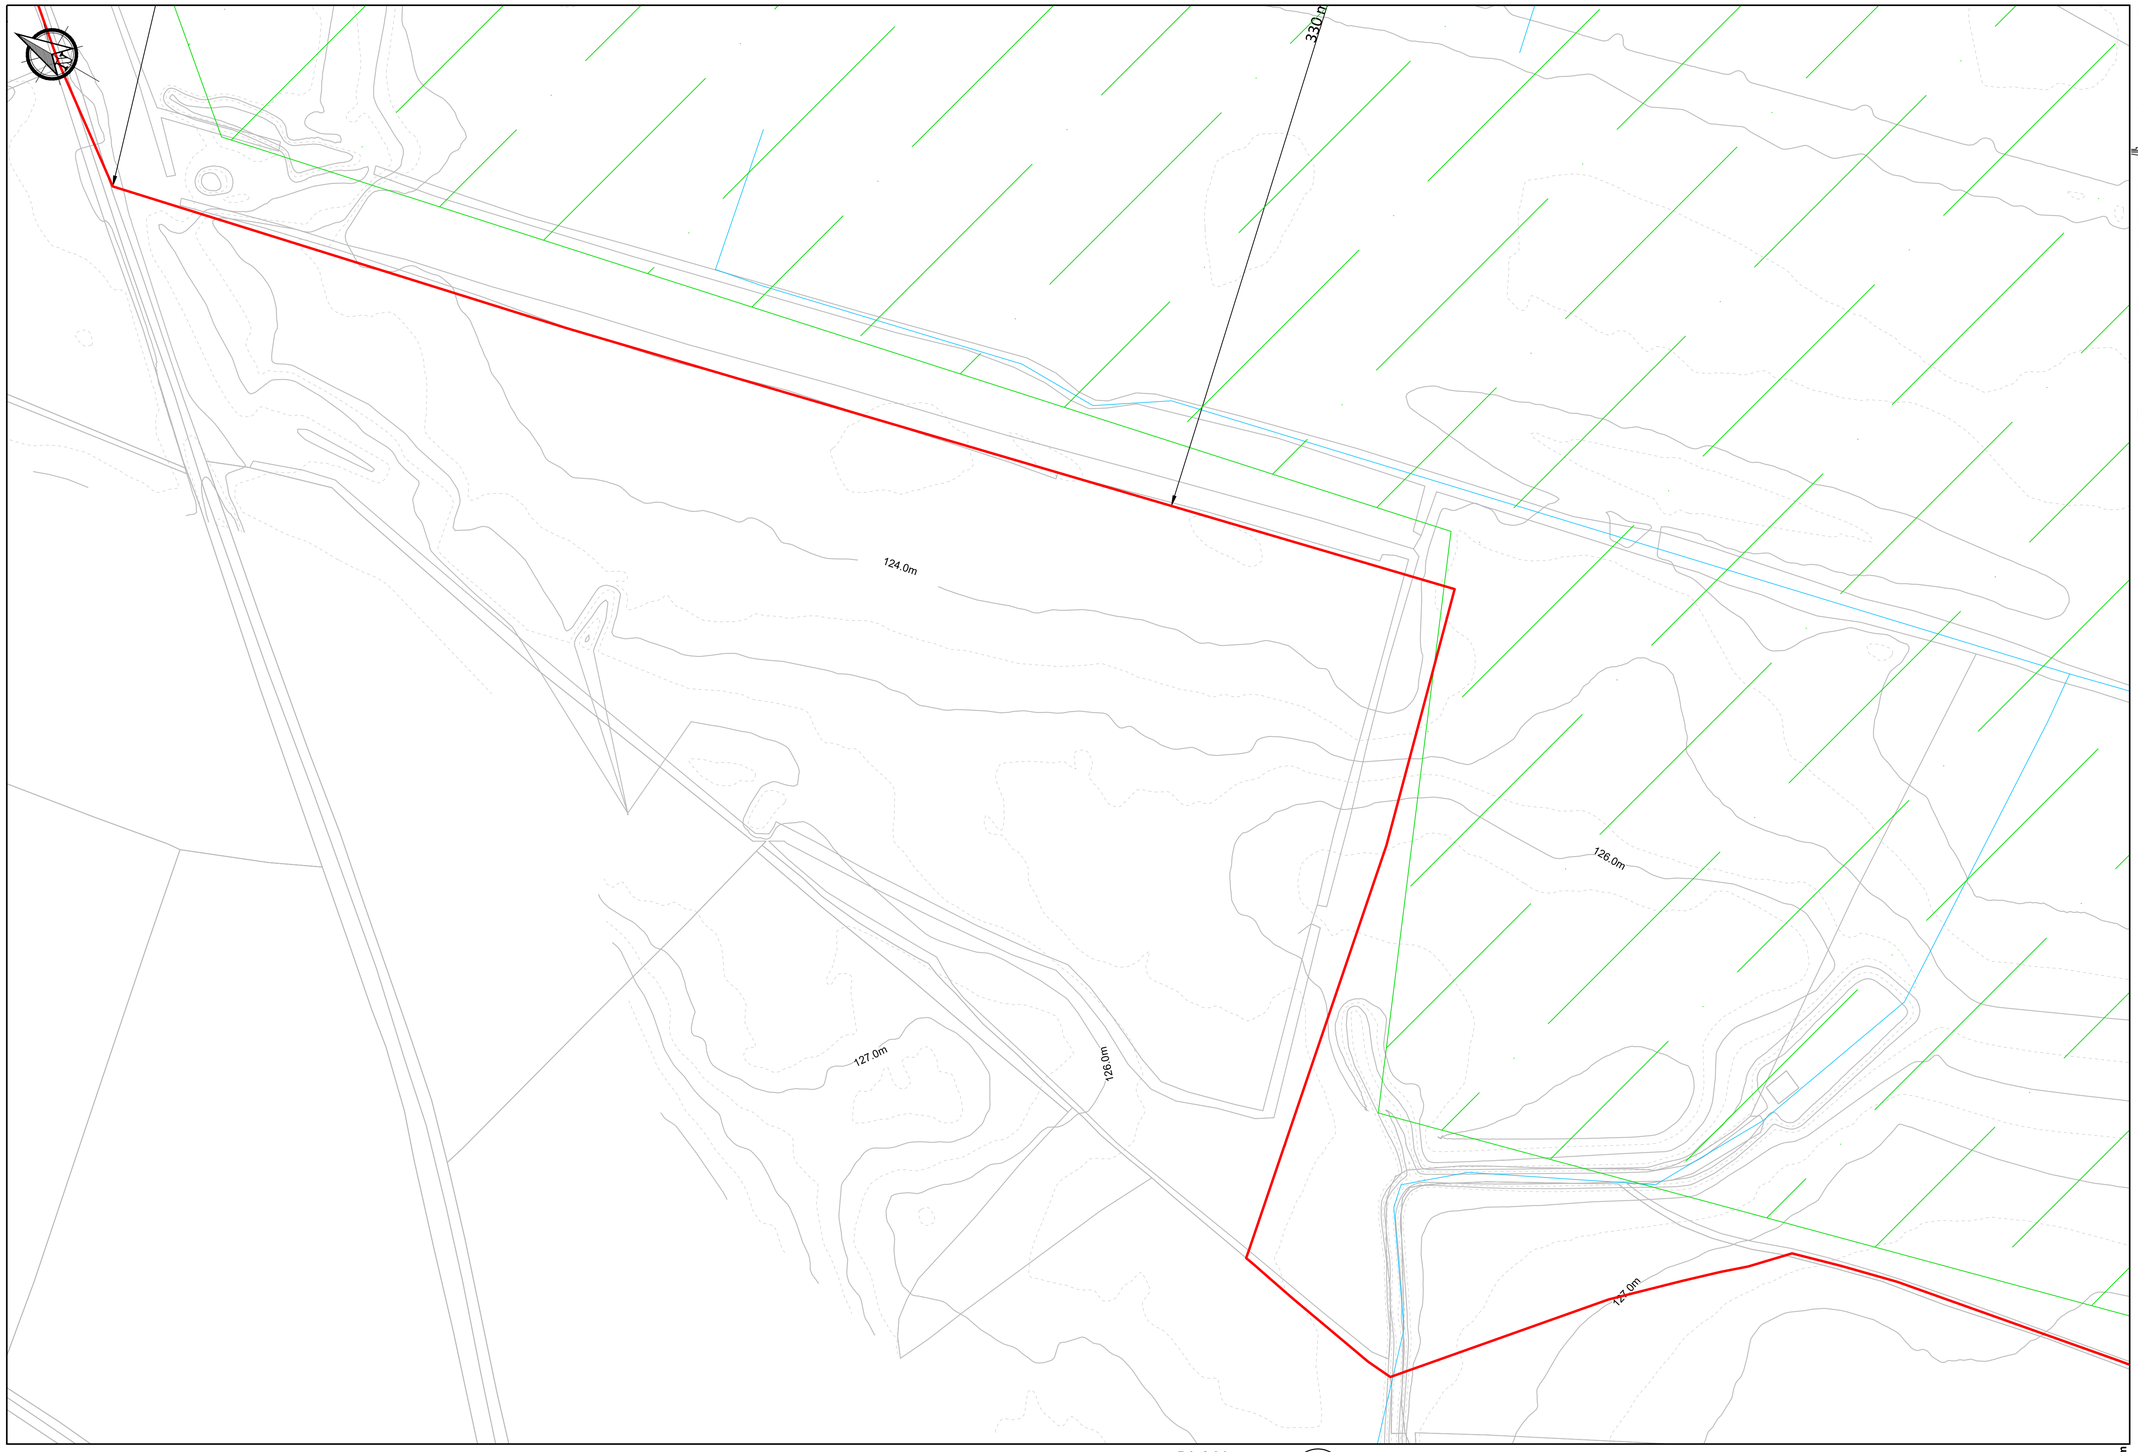

Legend


- Planning Boundary
- Proposed Wind Farm Access Track.
- Proposed Passing Bays
- Proposed Turning Areas
- Proposed Turbine And Hardstanding Areas
- Proposed Peat Deposition Areas
- Proposed Borrow Pit Area
- Proposed BEMP Area
- Proposed Construction Compound
- Existing Recreational Amenity Car Park
- Proposed Recreational Amenity Car Park
- Proposed Substation Compound
- Proposed Security Building
- Existing Drainage
- Proposed Recreational Amenity Trail
- Existing Recreational Amenity Trail
- Proposed Internal Collector Circuit
- Proposed Minimum Noise Barrier
- X.Xm Proposed Hardstand Finished Level
- PMM Proposed Permanent Metrological Mast

Notes.

1. This drawing is for planning purposes only.
2. Dimensions in meters unless otherwise noted.
3. Levels shown relative to ordinance datum (Malin Head).
4. Co-ordinates are to Irish Transverse Mercator (ITM).
5. Refer to drawing series 0600 for Borrow Pit / Peat Deposition area drawings.

Note:
All coordinates are in ITM.

See BEMP for details of proposed biodiversity enhancement measures.

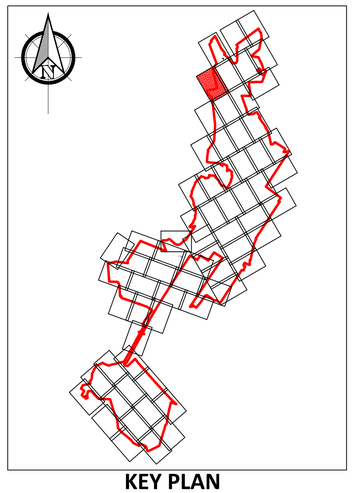

KEY PLAN
1:70000

PLAN
1:1000
4
-

0m 10m 20m 30m 40m 50m 60m 70m 80m 90m 100m
Scale 1:1000

If Applicable : Ordnance Survey Ireland Licence No. CYAL50221678 © Ordnance Survey Ireland and Government of Ireland
OSI 4578, 4579, 4580, 4637, 4638, 4639, 4697,4698,4699, 4758, 4759, 4760, 4818, 4819, 4820, 4881, 4882, 4883

FEHILY TIMONEY
Cork | Dublin | Carlow
www.fehilytimoney.ie

No part of this document may be reproduced or transmitted in any form or stored in any retrieval system of any nature without the written permission of Fehily Timoney & Company as copyright holder except as agreed for use on the project for which the document was originally issued. Do not scale. Use figured dimensions only. If in doubt - Ask!

Rev.	Description	App By	Date
P01	ISSUE FOR PLANNING		

PROJECT	LITTLETON WIND FARM
CLIENT	LITTLETON WIND FARM DAC
SHEET	1:1000 SITE LAYOUT PLAN - SHEET 4 OF 68 -
Date	30.04.26
Project number	P20-211
Scale (@ A1)	1:1000
Drawn by	EB
Checked by	TB
Drawing Number	P20-211-0100-0013
Rev	P01

(Sheet set subset Site Layouts)

O:\ACAD\2020\P20-211\P20-211-0100-0013

18 May 2026 (O:\ACAD\2020\P20-211\P20-211-0100-0013)



Legend

- Planning Boundary
- Proposed Wind Farm Access Track.
- Proposed Passing Bays
- Proposed Turning Areas
- Proposed Turbine And Hardstanding Areas
- Proposed Peat Deposition Areas
- Proposed Borrow Pit Area
- Proposed BEMP Area
- Proposed Construction Compound
- Existing Recreational Amenity Car Park
- Proposed Recreational Amenity Car Park
- Proposed Substation Compound
- Proposed Security Building
- Existing Drainage
- Proposed Recreational Amenity Trail
- Existing Recreational Amenity Trail
- Proposed Internal Collector Circuit
- Proposed Minimum Noise Barrier
- X.Xm Proposed Hardstand Finished Level
- PMM Proposed Permanent Metrological Mast

Notes.


1. This drawing is for planning purposes only.
2. Dimensions in meters unless otherwise noted.
3. Levels shown relative to ordinance datum (Malin Head).
4. Co-ordinates are to Irish Transverse Mercator (ITM).
5. Refer to drawing series 0600 for Borrow Pit / Peat Deposition area drawings.

Note:
All coordinates are in ITM.

See BEMP for details of proposed biodiversity enhancement measures.

PLAN 5
1:1000 -

0m 10m 20m 30m 40m 50m 60m 70m 80m 90m 100m
Scale 1:1000

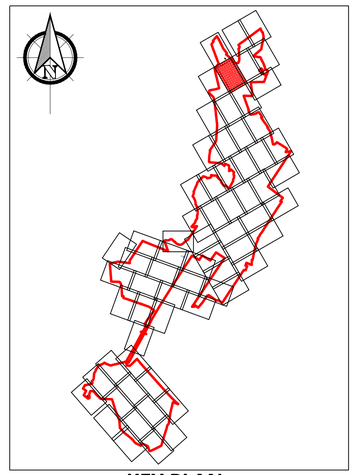

KEY PLAN
1:70000

If Applicable : Ordnance Survey Ireland Licence No. CYAL50221678 © Ordnance Survey Ireland and Government of Ireland
OSI 4578, 4579, 4580, 4637, 4638, 4639, 4697,4698,4699, 4758, 4759, 4760, 4818, 4819, 4820, 4881, 4882, 4883

FEHILY TIMONEY
Cork | Dublin | Carlow
www.fehilytimoney.ie

No part of this document may be reproduced or transmitted in any form or stored in any retrieval system of any nature without the written permission of Fehily Timoney & Company as copyright holder except as agreed for use on the project for which the document was originally issued. Do not scale. Use figured dimensions only. If in doubt - Ask!


Rev.	Description	App By	Date
P01	ISSUE FOR PLANNING		

PROJECT	LITTLETON WIND FARM
CLIENT	LITTLETON WIND FARM DAC
SHEET	1:1000 SITE LAYOUT PLAN - SHEET 5 OF 68 -
Date	30.04.26
Project number	P20-211
Scale (@ A1)	1:1000
Drawn by	EB
Checked by	TB
Drawing Number	P20-211-0100-0014
Rev	P01

(Sheet set subset Site Layouts)

O:\ACAD\2020\P20-211\P20-211-0100-0014

18 May 2026 (O:\ACAD\2020\P20-211\P20-211-0100-0014)

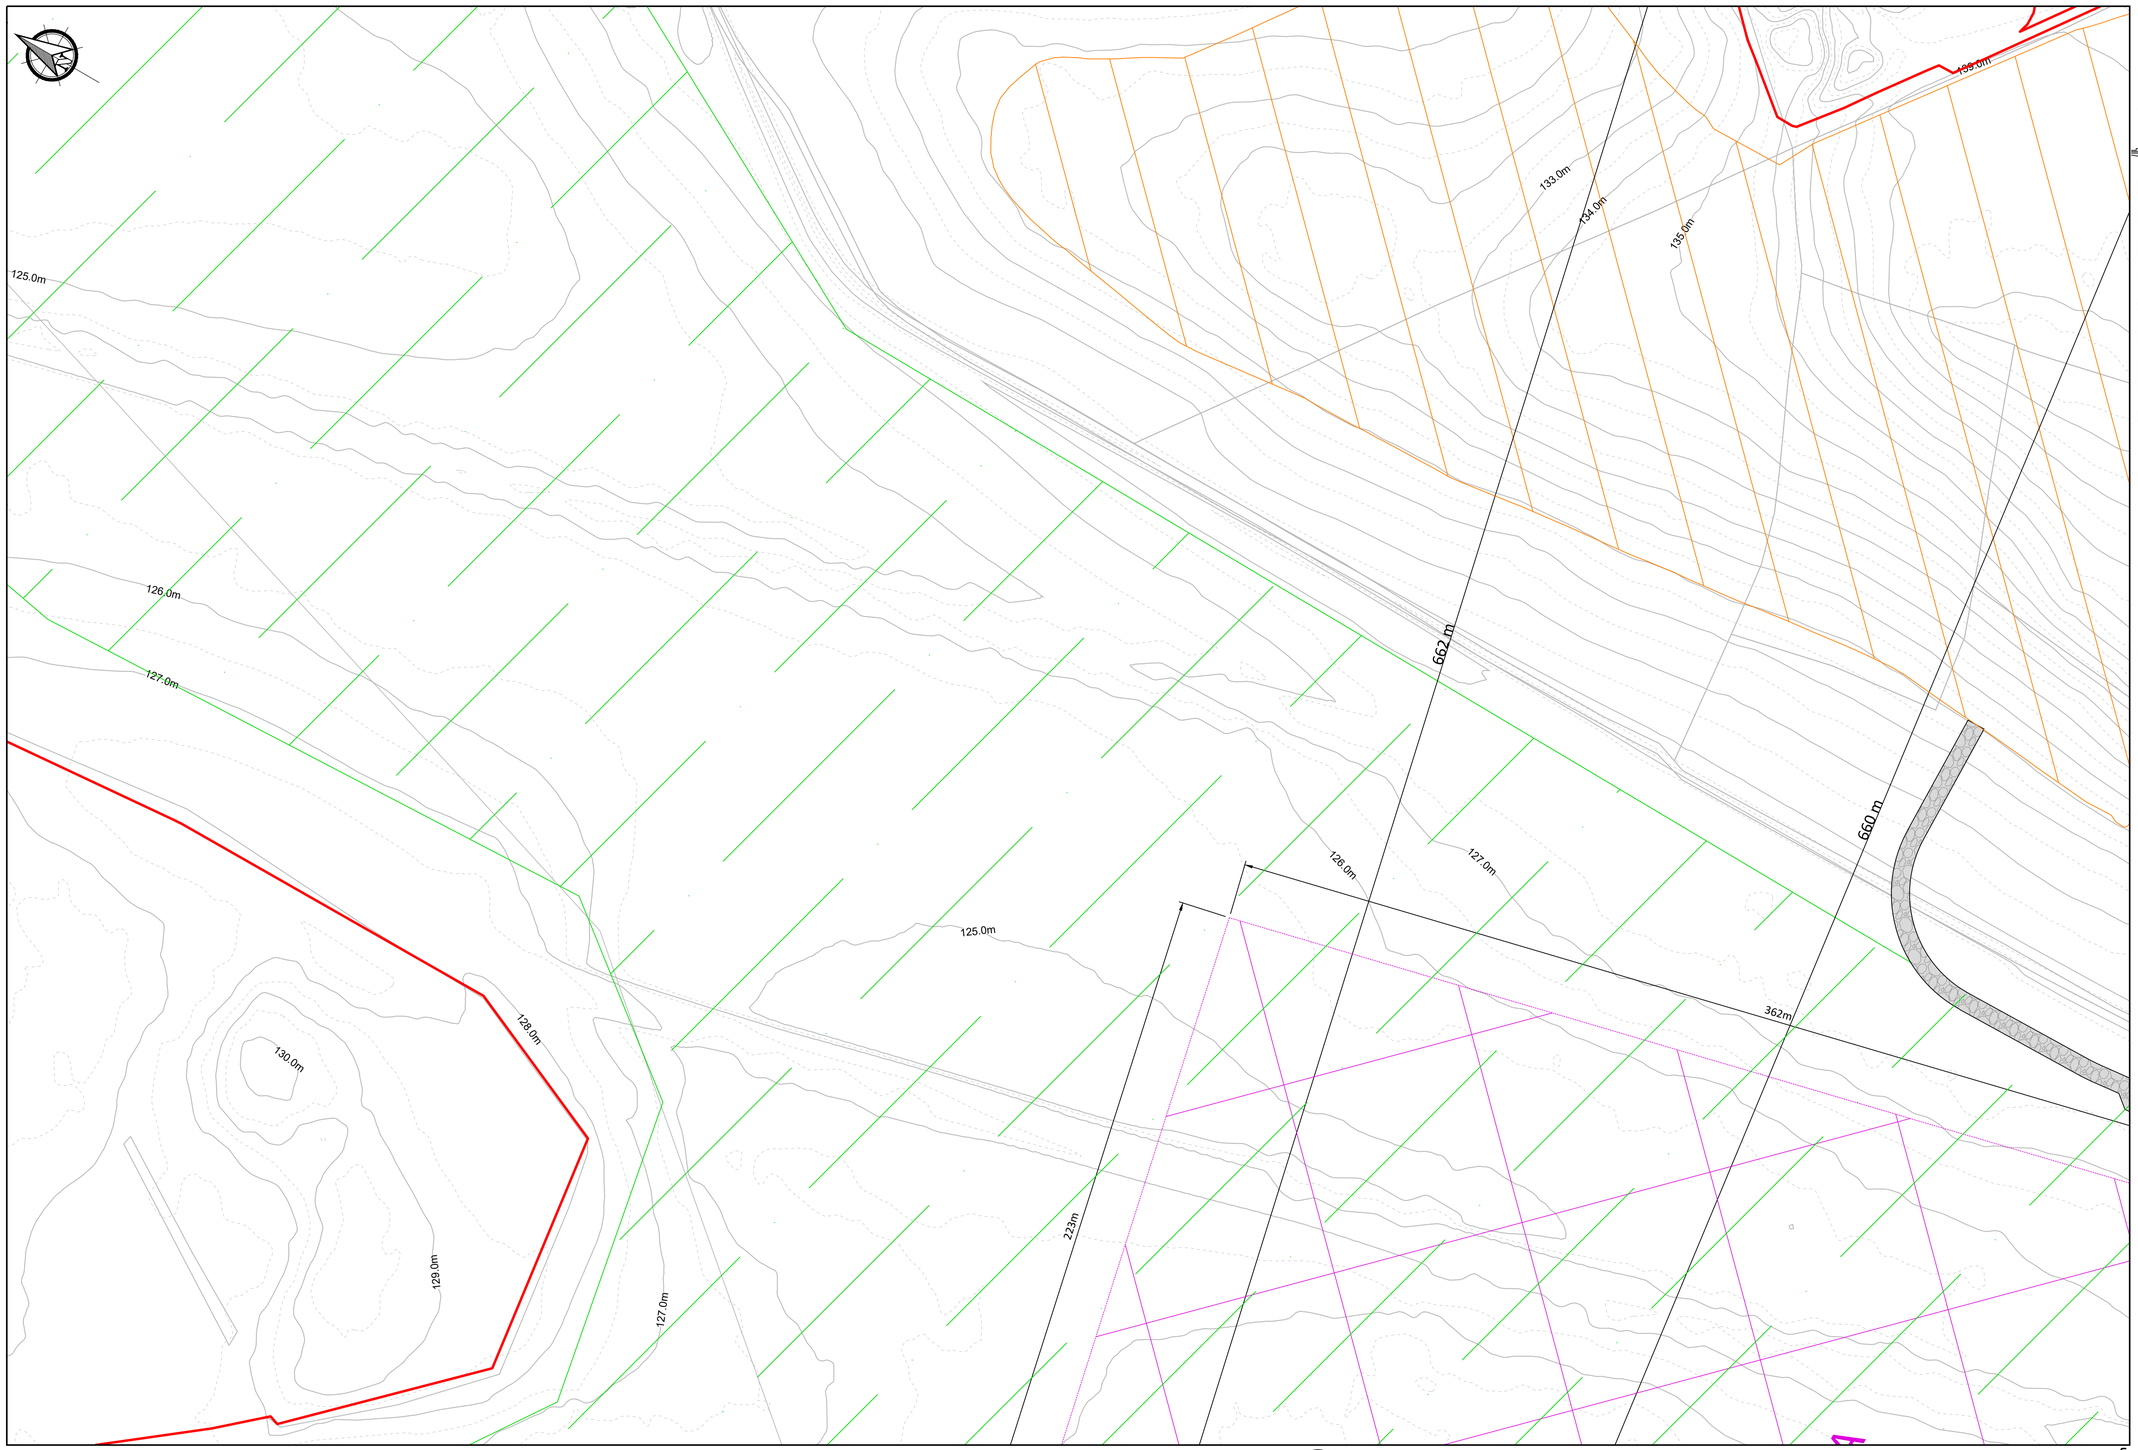

Legend


- Planning Boundary
- Proposed Wind Farm Access Track.
- Proposed Passing Bays
- Proposed Turning Areas
- Proposed Turbine And Hardstanding Areas
- Proposed Peat Deposition Areas
- Proposed Borrow Pit Area
- Proposed BEMP Area
- Proposed Construction Compound
- Existing Recreational Amenity Car Park
- Proposed Recreational Amenity Car Park
- Proposed Substation Compound
- Proposed Security Building
- Existing Drainage
- Proposed Recreational Amenity Trail
- Existing Recreational Amenity Trail
- Proposed Internal Collector Circuit
- Proposed Minimum Noise Barrier
- X.Xm Proposed Hardstand Finished Level
- PMM Proposed Permanent Metrological Mast

Notes.

1. This drawing is for planning purposes only.
2. Dimensions in meters unless otherwise noted.
3. Levels shown relative to ordinance datum (Malin Head).
4. Co-ordinates are to Irish Transverse Mercator (ITM).
5. Refer to drawing series 0600 for Borrow Pit / Peat Deposition area drawings.

Note:
All coordinates are in ITM.

See BEMP for details of proposed biodiversity enhancement measures.

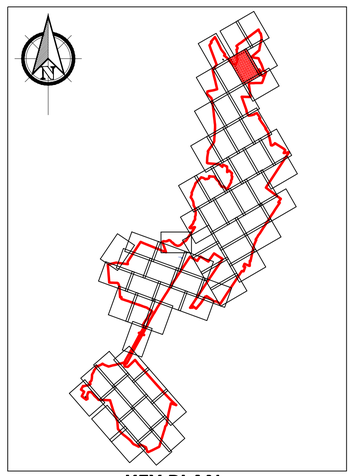

KEY PLAN
1:70000

PLAN 6
1:1000

0m 10m 20m 30m 40m 50m 60m 70m 80m 90m 100m
Scale 1:1000

If Applicable : Ordnance Survey Ireland Licence No. CYAL50221678 © Ordnance Survey Ireland and Government of Ireland
OSI 4578, 4579, 4580, 4637, 4638, 4639, 4697,4698,4699, 4758, 4759, 4760, 4818, 4819, 4820, 4881, 4882, 4883

FEHILY TIMONEY
Cork | Dublin | Carlow
www.fehilytimoney.ie

No part of this document may be reproduced or transmitted in any form or stored in any retrieval system of any nature without the written permission of Fehily Timoney & Company as copyright holder except as agreed for use on the project for which the document was originally issued. Do not scale. Use figured dimensions only. If in doubt - Ask!

Rev.	Description	App By	Date
P01	ISSUE FOR PLANNING		

PROJECT	LITTLETON WIND FARM
CLIENT	LITTLETON WIND FARM DAC
SHEET	1:1000 SITE LAYOUT PLAN - SHEET 6 OF 68 -
Date	30.04.26
Project number	P20-211
Scale (@ A1)	1:1000
Drawn by	EB
Checked by	TB
Drawing Number	P20-211-0100-0015
	[Sheet set subset Site Layouts]
Rev	P01

O:\ACAD\2020\P20-211\P20-211-0100-0015

18 May 2026 (O:\ACAD\2020\P20-211\P20-211-0100-0015)

Legend

- Planning Boundary
- Proposed Wind Farm Access Track.
- Proposed Passing Bays
- Proposed Turning Areas
- Proposed Turbine And Hardstanding Areas
- Proposed Peat Deposition Areas
- Proposed Borrow Pit Area
- Proposed BEMP Area
- Proposed Construction Compound
- Existing Recreational Amenity Car Park
- Proposed Recreational Amenity Car Park
- Proposed Substation Compound
- Proposed Security Building
- Existing Drainage
- Proposed Recreational Amenity Trail
- Existing Recreational Amenity Trail
- Proposed Internal Collector Circuit
- Proposed Minimum Noise Barrier
- X.Xm Proposed Hardstand Finished Level
- PMM Proposed Permanent Metrological Mast

Notes.


1. This drawing is for planning purposes only.
2. Dimensions in meters unless otherwise noted.
3. Levels shown relative to ordinance datum (Malin Head).
4. Co-ordinates are to Irish Transverse Mercator (ITM).
5. Refer to drawing series 0600 for Borrow Pit / Peat Deposition area drawings.

Note:
All coordinates are in ITM.

See BEMP for details of proposed biodiversity enhancement measures.

PLAN 7
1:1000 -

Scale 1:1000

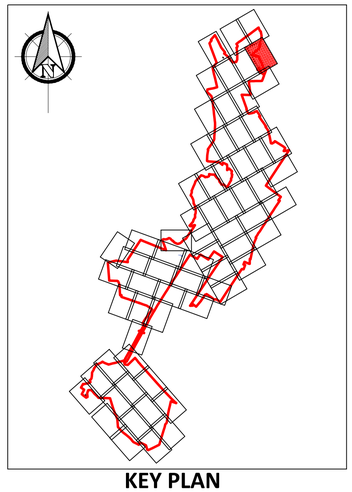

KEY PLAN
1:70000

If Applicable : Ordnance Survey Ireland Licence No. CYAL50221678 © Ordnance Survey Ireland and Government of Ireland
OSI 4578, 4579, 4580, 4637, 4638, 4639, 4697,4698,4699, 4758, 4759, 4760, 4818, 4819, 4820, 4881, 4882, 4883

FEHILY TIMONEY
Cork | Dublin | Carlow
www.fehilytimoney.ie


No part of this document may be reproduced or transmitted in any form or stored in any retrieval system of any nature without the written permission of Fehily Timoney & Company as copyright holder except as agreed for use on the project for which the document was originally issued. Do not scale. Use figured dimensions only. If in doubt - Ask!

Rev.	Description	App By	Date
P01	ISSUE FOR PLANNING		

PROJECT	LITTLETON WIND FARM
CLIENT	LITTLETON WIND FARM DAC
SHEET	1:1000 SITE LAYOUT PLAN - SHEET 7 OF 68 -
Date	30.04.26
Project number	P20-211
Scale (@ A1)	1:1000
Drawn by	EB
Checked by	TB
Drawing Number	P20-211-0100-0016 (Sheet set subset Site Layouts)
Rev	P01

O:\ACAD\2020\P20-211\P20-211-0100-0016

18 May 2026 O:\ACAD\2020\P20-211\P20-211-0100-0016.dwg

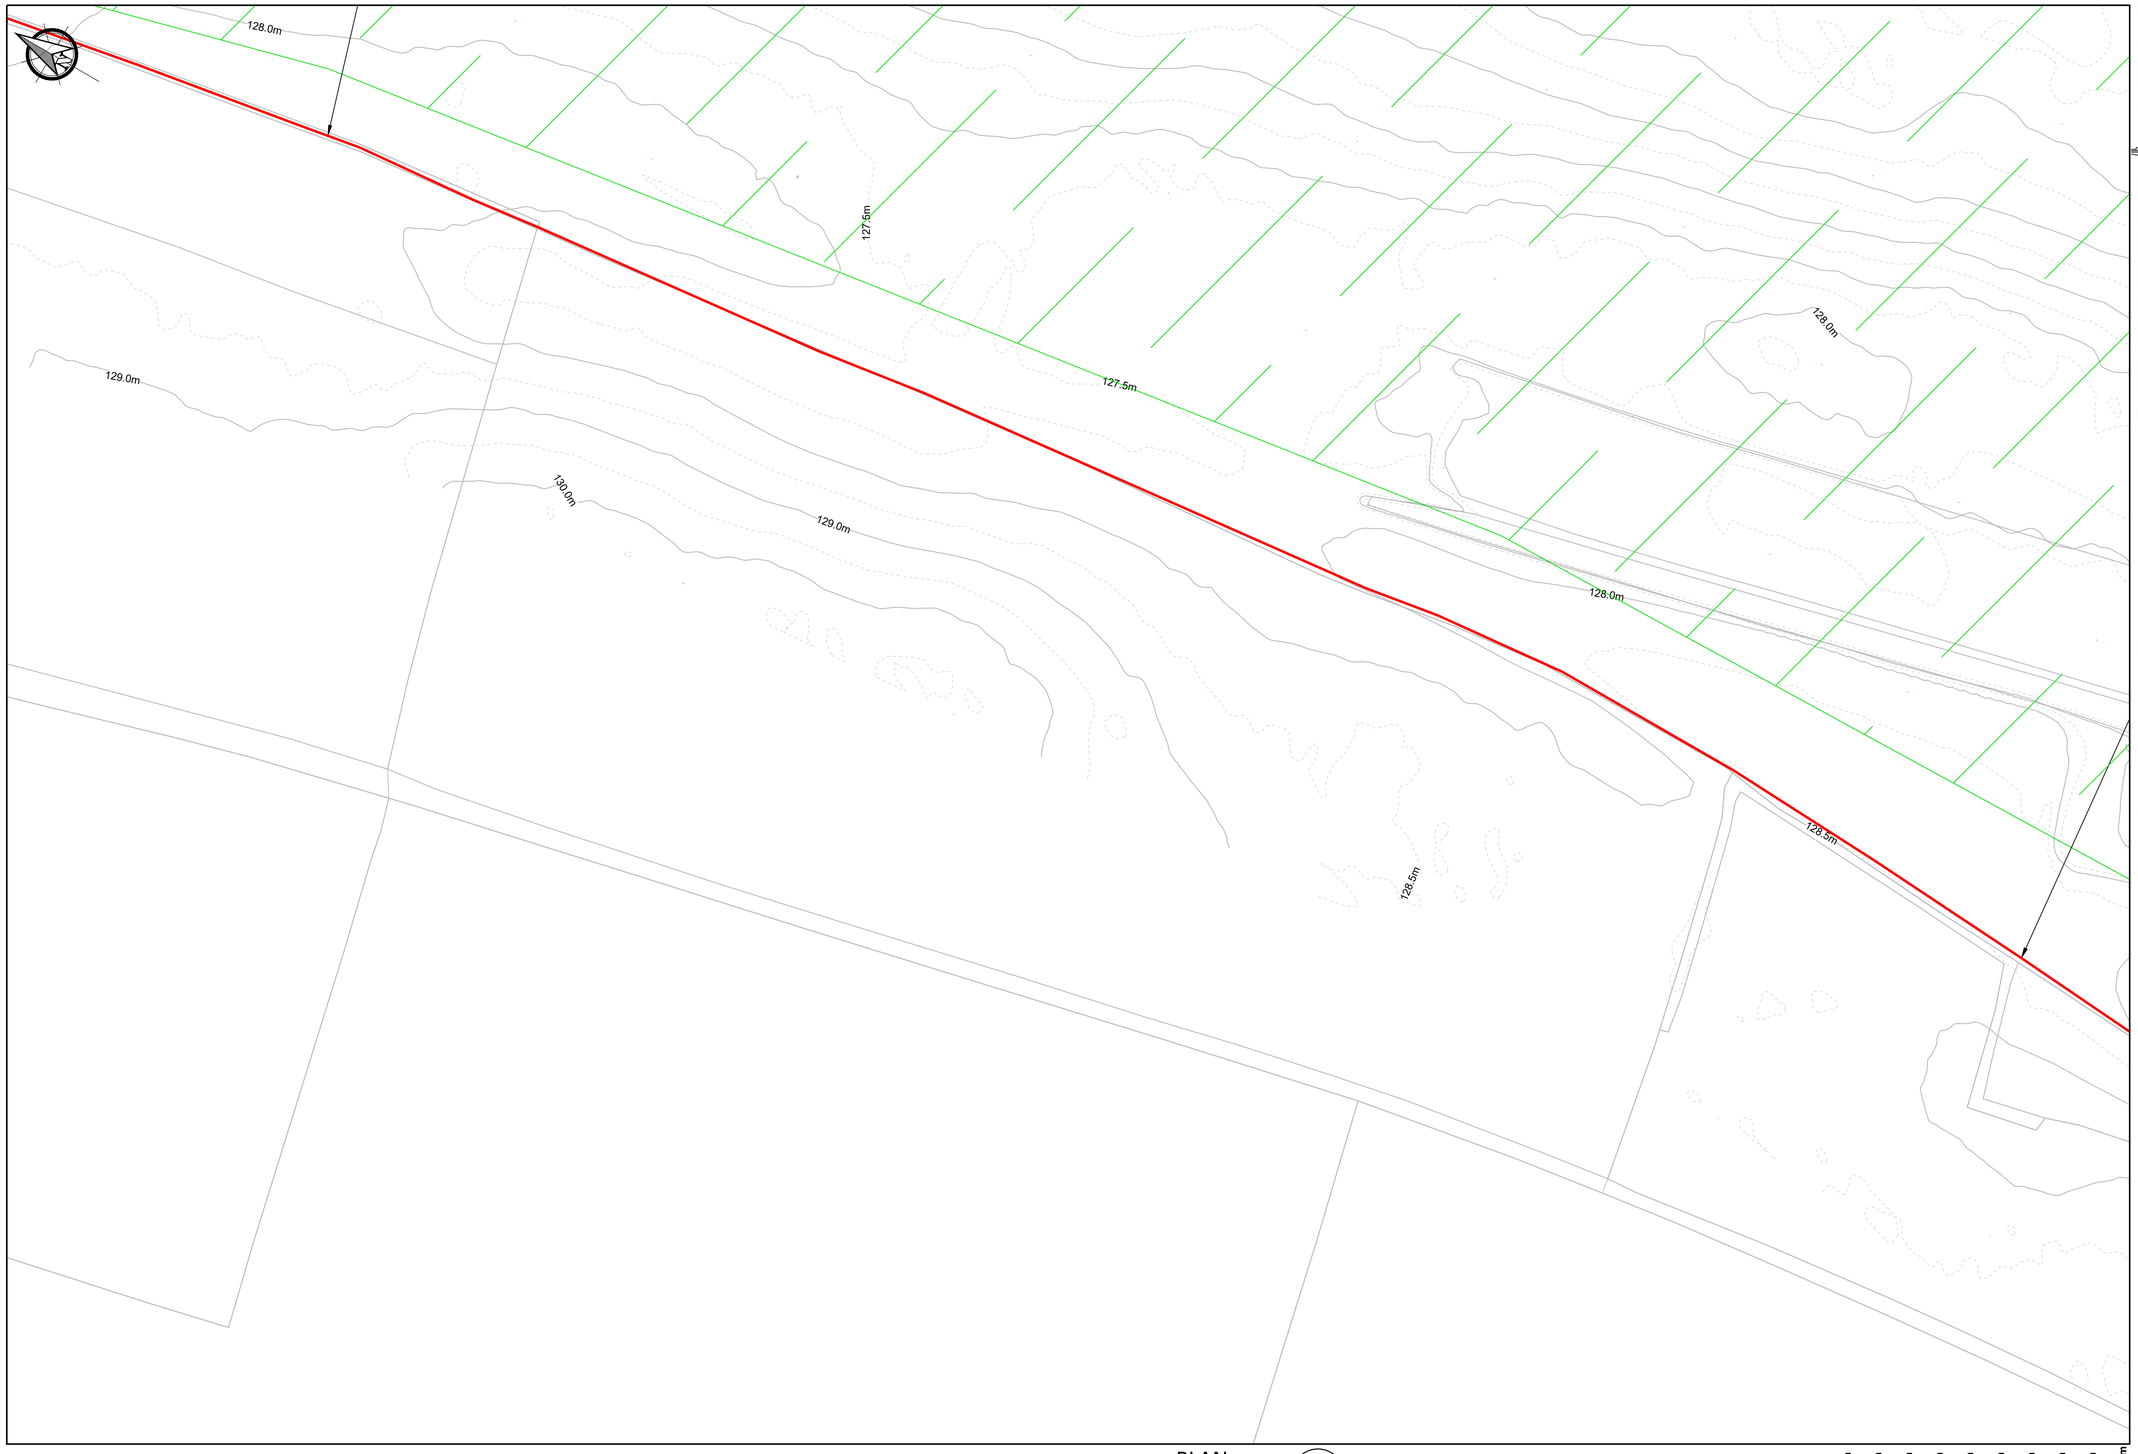

Legend

- Planning Boundary
- Proposed Wind Farm Access Track.
- Proposed Passing Bays
- Proposed Turning Areas
- Proposed Turbine And Hardstanding Areas
- Proposed Peat Deposition Areas
- Proposed Borrow Pit Area
- Proposed BEMP Area
- Proposed Construction Compound
- Existing Recreational Amenity Car Park
- Proposed Recreational Amenity Car Park
- Proposed Substation Compound
- Proposed Security Building
- Existing Drainage
- Proposed Recreational Amenity Trail
- Existing Recreational Amenity Trail
- Proposed Internal Collector Circuit
- Proposed Minimum Noise Barrier
- X.Xm Proposed Hardstand Finished Level
- PMM Proposed Permanent Metrological Mast

Notes.


1. This drawing is for planning purposes only.
2. Dimensions in meters unless otherwise noted.
3. Levels shown relative to ordinance datum (Malin Head).
4. Co-ordinates are to Irish Transverse Mercator (ITM).
5. Refer to drawing series 0600 for Borrow Pit / Peat Deposition area drawings.

Note:
All coordinates are in ITM.

See BEMP for details of proposed biodiversity enhancement measures.

PLAN 8
1:1000 -

0m 10m 20m 30m 40m 50m 60m 70m 80m 90m 100m
Scale 1:1000

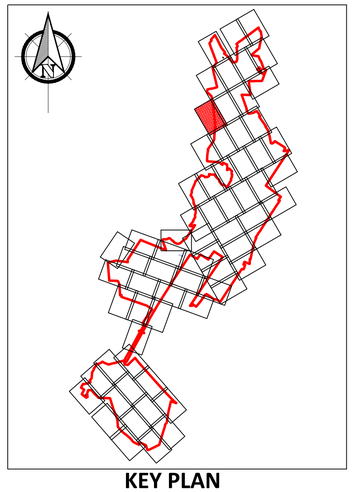

KEY PLAN
1:70000

If Applicable : Ordnance Survey Ireland Licence No. CYAL50221678 © Ordnance Survey Ireland and Government of Ireland
OSI 4578, 4579, 4580, 4637, 4638, 4639, 4697,4698,4699, 4758, 4759, 4760, 4818, 4819, 4820, 4881, 4882, 4883

FEHILY TIMONEY
Cork | Dublin | Carlow
www.fehilytimoney.ie


No part of this document may be reproduced or transmitted in any form or stored in any retrieval system of any nature without the written permission of Fehily Timoney & Company as copyright holder except as agreed for use on the project for which the document was originally issued. Do not scale. Use figured dimensions only. If in doubt - Ask!

Rev.	Description	App By	Date
P01	ISSUE FOR PLANNING		

PROJECT	LITTLETON WIND FARM
CLIENT	LITTLETON WIND FARM DAC
SHEET	1:1000 SITE LAYOUT PLAN - SHEET 8 OF 68 -
Date	30.04.26
Project number	P20-211
Scale (@ A1)	1:1000
Drawn by	EB
Drawing Number	P20-211-0100-0017
Rev	P01
Checked by	TB
	(Sheet set subset Site Layouts)

O:\ACAD\2020\P20-211\P20-211-0100-0017

18 May 2026 (O:\ACAD\2020\P20-211\P20-211-0100-0017)

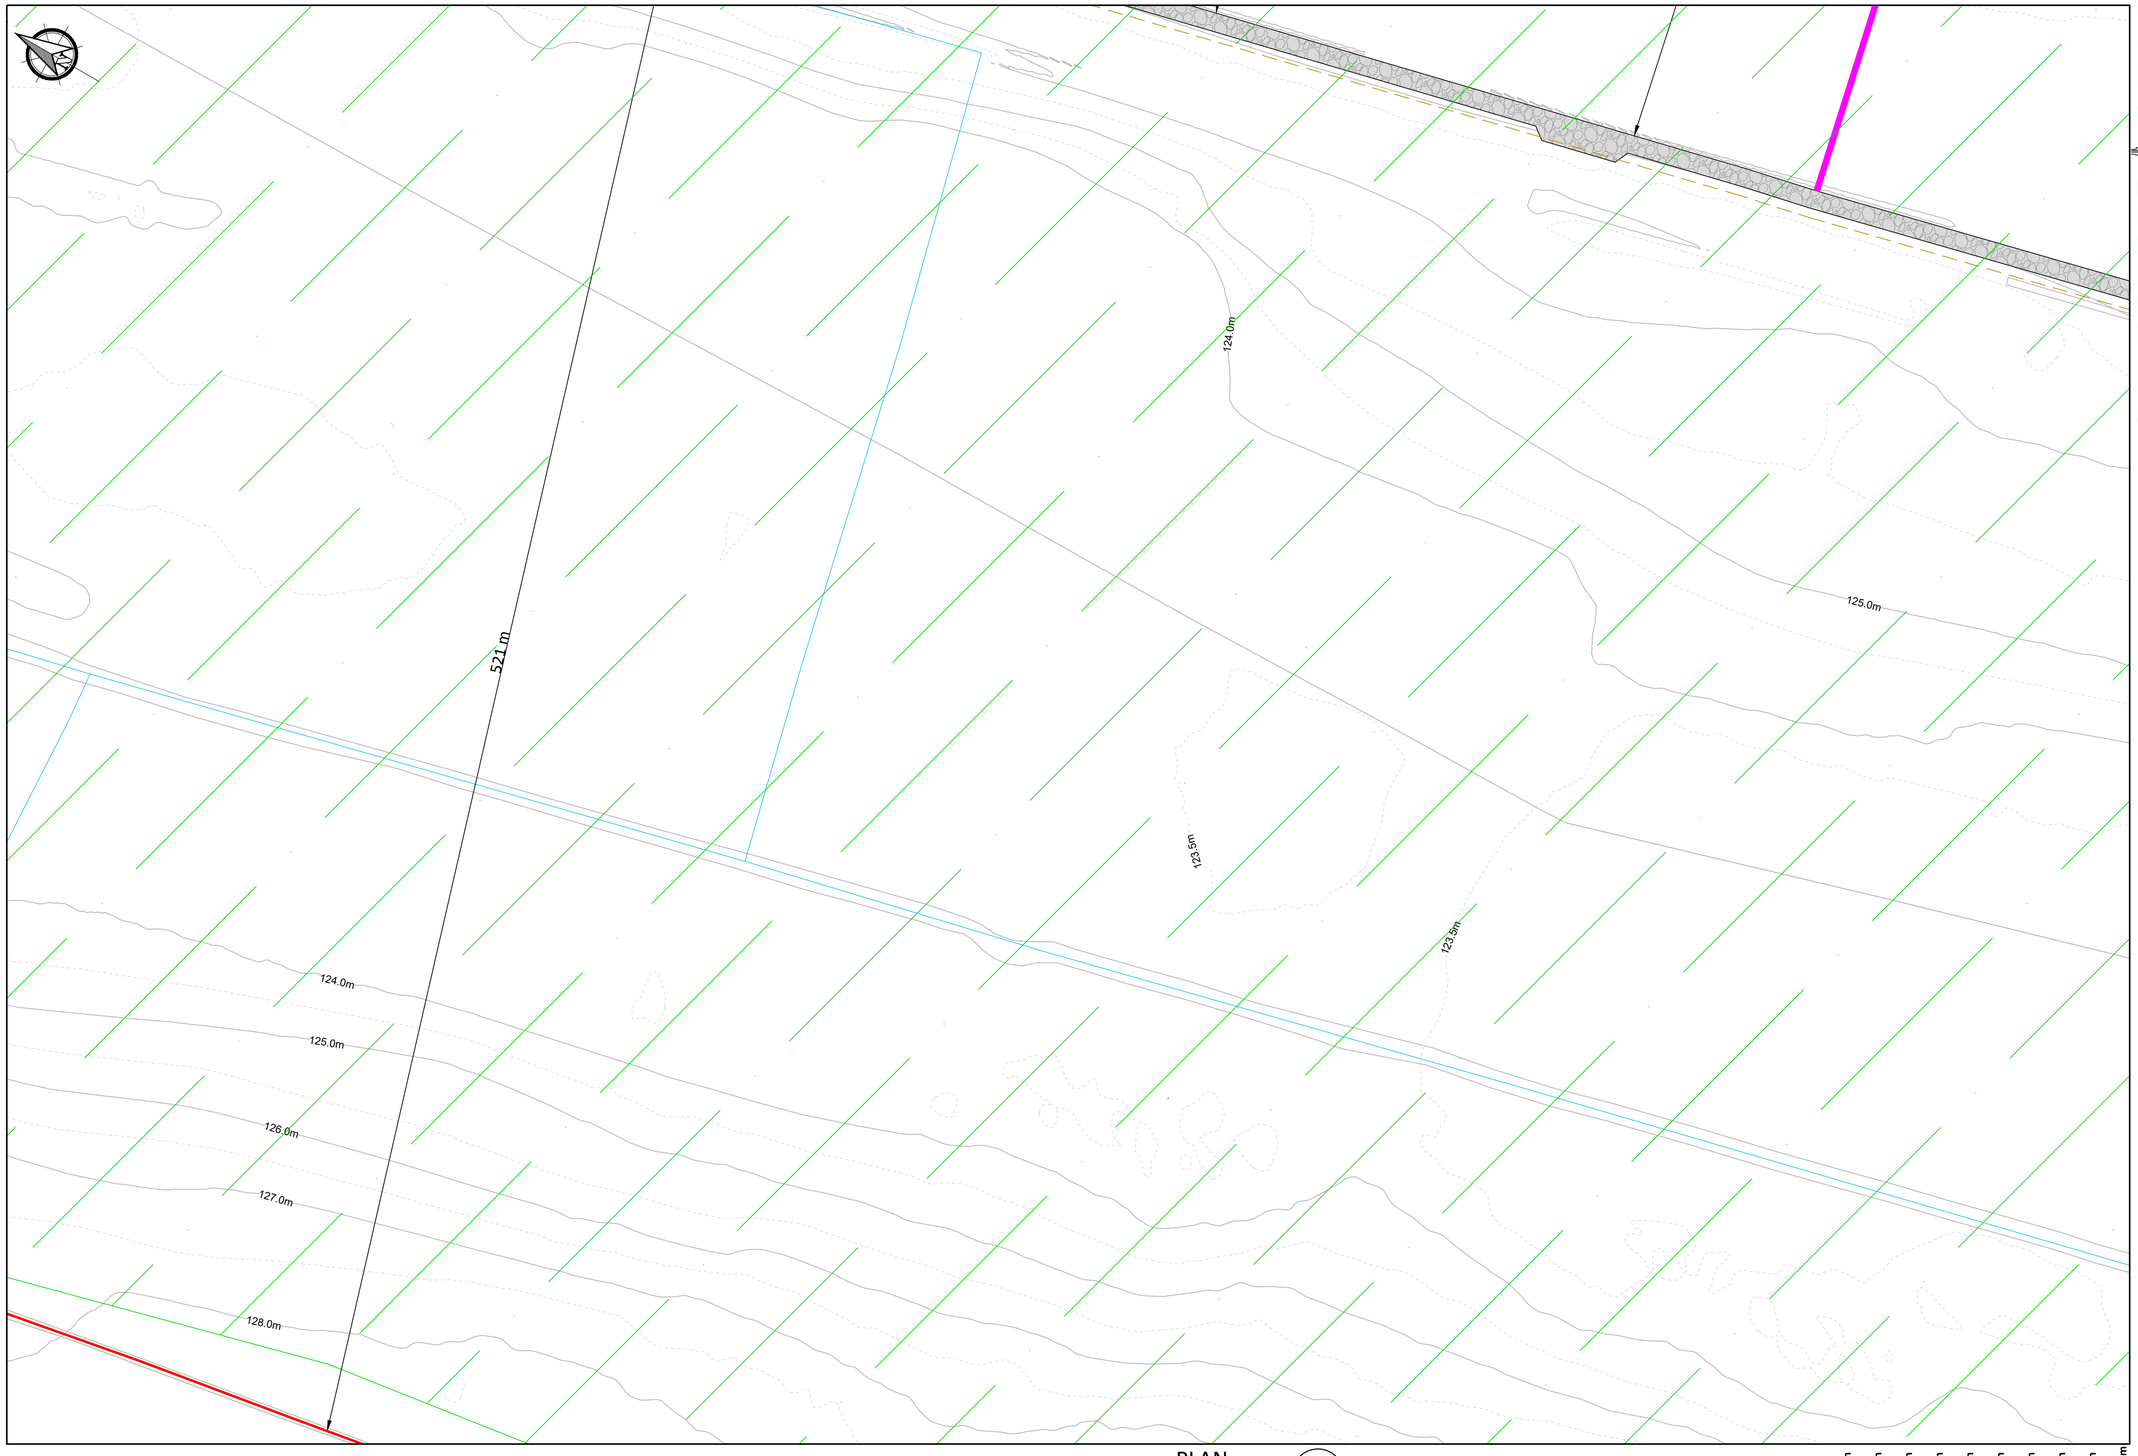

PLAN
1:1000
9
-

0m 10m 20m 30m 40m 50m 60m 70m 80m 90m 100m
Scale 1:1000

Legend


- Planning Boundary
- Proposed Wind Farm Access Track.
- Proposed Passing Bays
- Proposed Turning Areas
- Proposed Turbine And Hardstanding Areas
- Proposed Peat Deposition Areas
- Proposed Borrow Pit Area
- Proposed BEMP Area
- Proposed Construction Compound
- Existing Recreational Amenity Car Park
- Proposed Recreational Amenity Car Park
- Proposed Substation Compound
- Proposed Security Building
- Existing Drainage
- Proposed Recreational Amenity Trail
- Existing Recreational Amenity Trail
- Proposed Internal Collector Circuit
- Proposed Minimum Noise Barrier
- X.Xm Proposed Hardstand Finished Level
- PMM Proposed Permanent Metrological Mast

Notes.

1. This drawing is for planning purposes only.
2. Dimensions in meters unless otherwise noted.
3. Levels shown relative to ordinance datum (Malin Head).
4. Co-ordinates are to Irish Transverse Mercator (ITM).
5. Refer to drawing series 0600 for Borrow Pit / Peat Deposition area drawings.

Note:
All coordinates are in ITM.

See BEMP for details of proposed biodiversity enhancement measures.

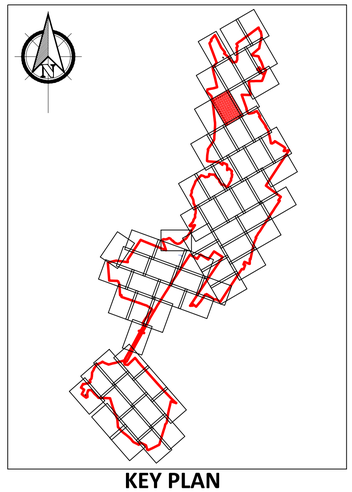

KEY PLAN
1:70000

If Applicable : Ordnance Survey Ireland Licence No. CYAL50221678 © Ordnance Survey Ireland and Government of Ireland
OSI 4578, 4579, 4580, 4637, 4638, 4639, 4697,4698,4699, 4758, 4759, 4760, 4818, 4819, 4820, 4881, 4882, 4883

FEHILY TIMONEY
Cork | Dublin | Carlow
www.fehilytimoney.ie

No part of this document may be reproduced or transmitted in any form or stored in any retrieval system of any nature without the written permission of Fehily Timoney & Company as copyright holder except as agreed for use on the project for which the document was originally issued. Do not scale. Use figured dimensions only. If in doubt - Ask!

Rev.	Description	App By	Date
P01	ISSUE FOR PLANNING		

PROJECT: LITTLETON WIND FARM


CLIENT: LITTLETON WIND FARM DAC

SHEET: 1:1000 SITE LAYOUT PLAN - SHEET 9 OF 68 -

Date: 30.04.26
Drawn by: EB
Checked by: TB
Project number: P20-211
Scale (@ A1): 1:1000
Drawing Number: P20-211-0100-0018
(Sheet set subset Site Layouts)
Rev: P01

O:\ACAD\2020\P20-211\P20-211-0100-0018

18 May 2026 (O:\ACAD\2020\P20-211\P20-211-0100-0018)

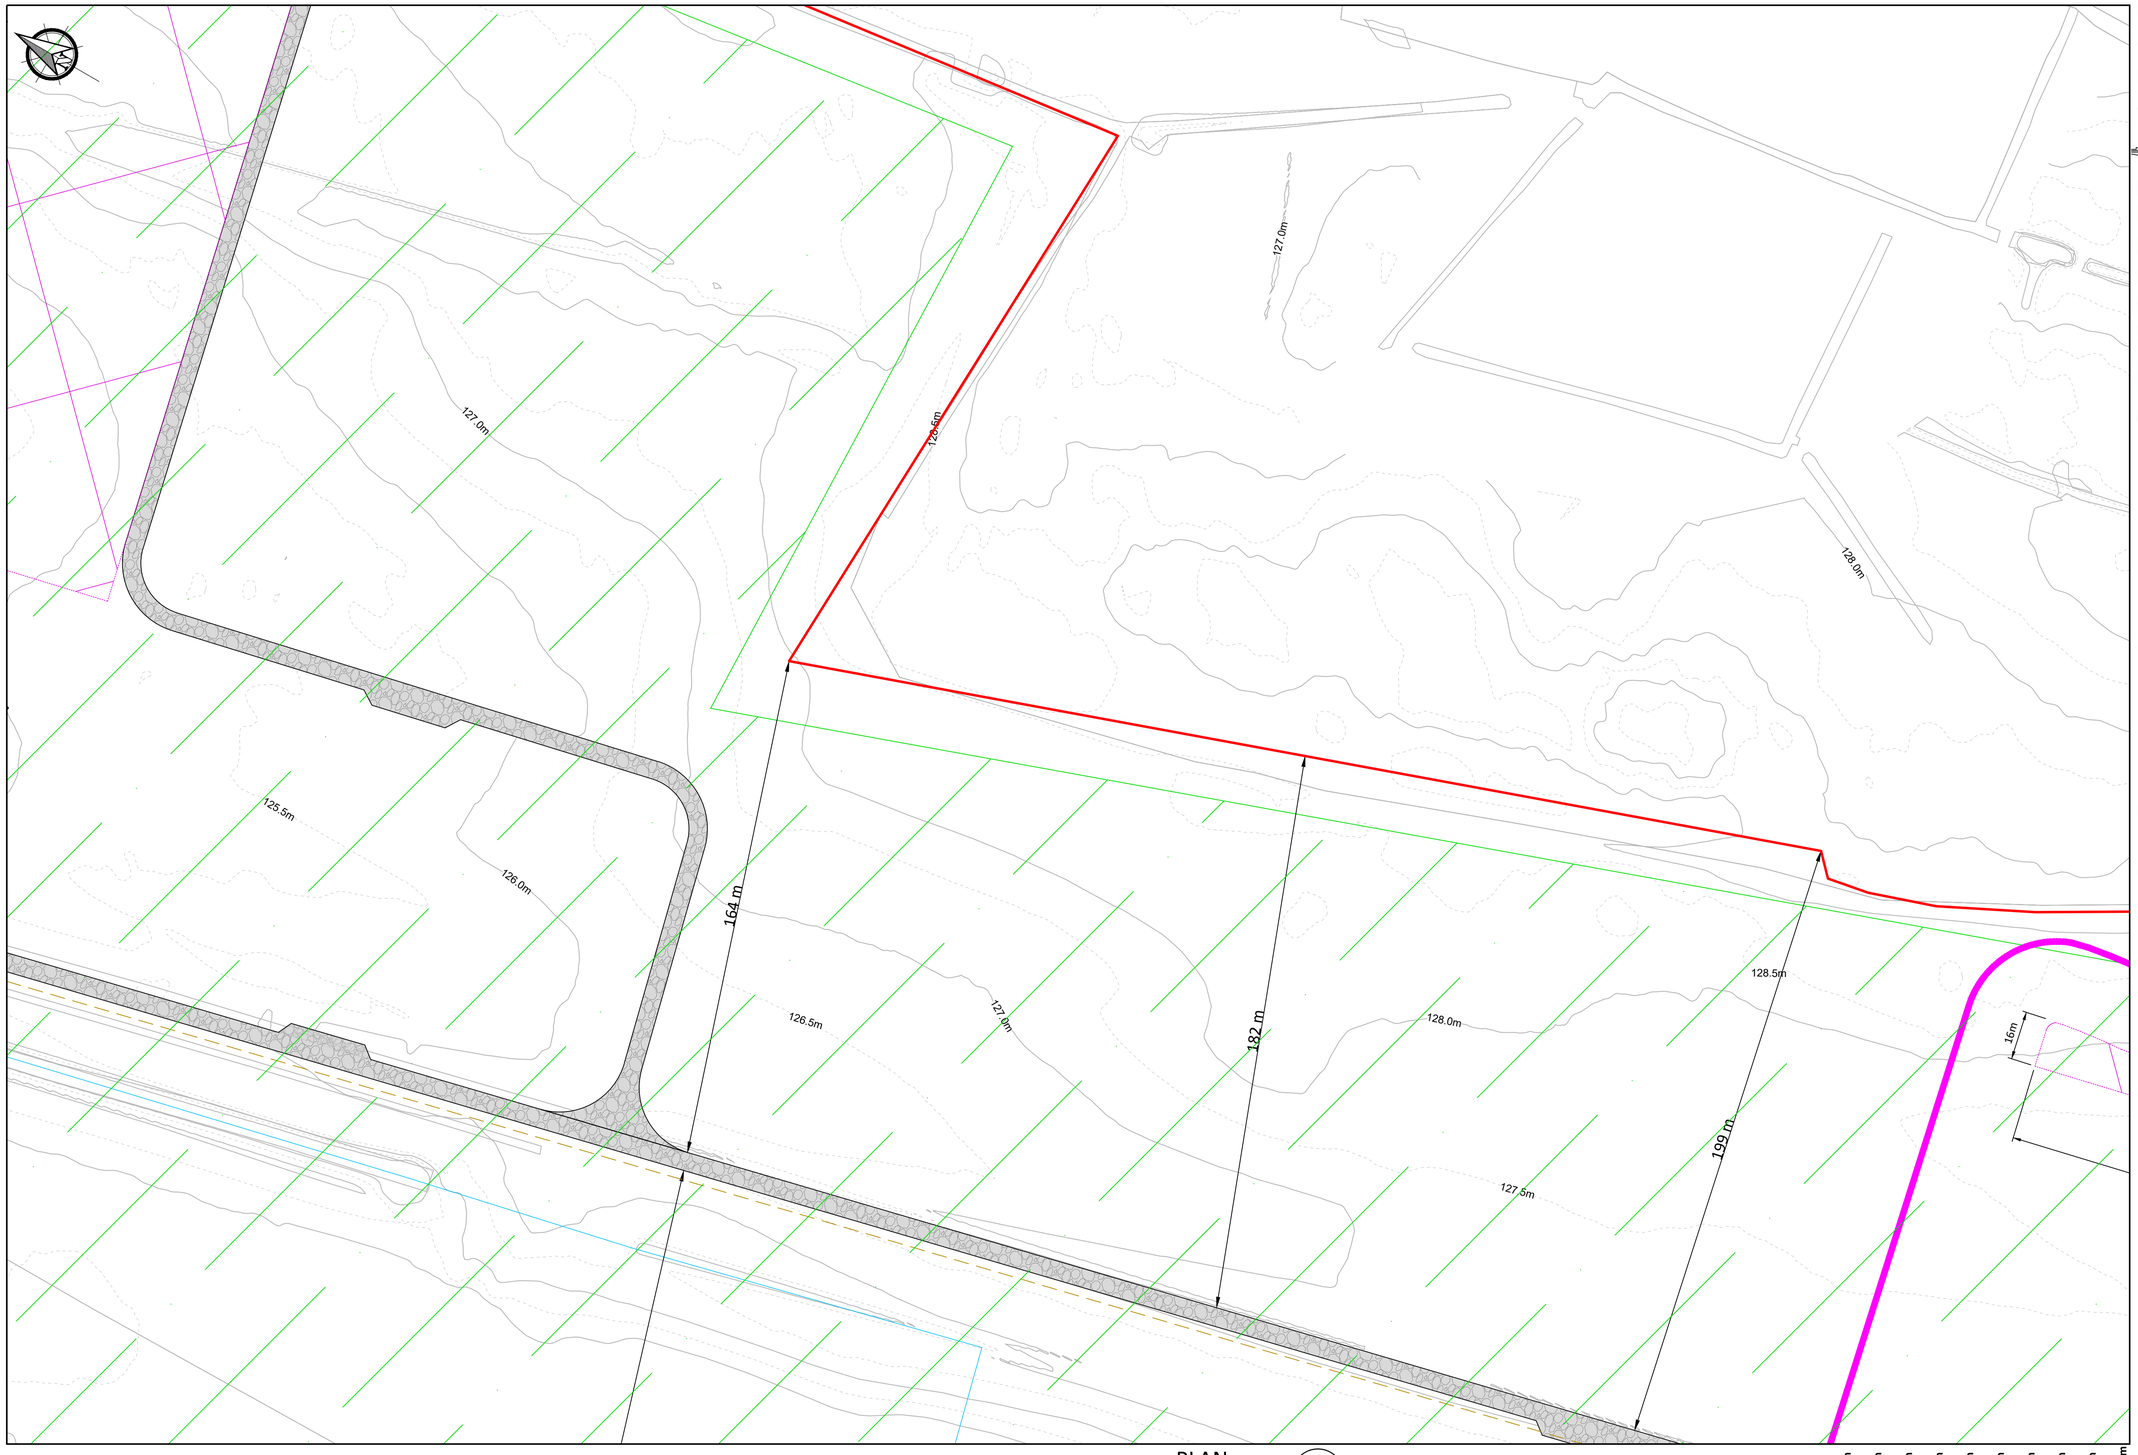

Legend

- Planning Boundary
- Proposed Wind Farm Access Track.
- Proposed Passing Bays
- Proposed Turning Areas
- Proposed Turbine And Hardstanding Areas
- Proposed Peat Deposition Areas
- Proposed Borrow Pit Area
- Proposed BEMP Area
- Proposed Construction Compound
- Existing Recreational Amenity Car Park
- Proposed Recreational Amenity Car Park
- Proposed Substation Compound
- Proposed Security Building
- Existing Drainage
- Proposed Recreational Amenity Trail
- Existing Recreational Amenity Trail
- Proposed Internal Collector Circuit
- Proposed Minimum Noise Barrier
- X.Xm Proposed Hardstand Finished Level
- PMM Proposed Permanent Metrological Mast

Notes.


1. This drawing is for planning purposes only.
2. Dimensions in meters unless otherwise noted.
3. Levels shown relative to ordinance datum (Malin Head).
4. Co-ordinates are to Irish Transverse Mercator (ITM).
5. Refer to drawing series 0600 for Borrow Pit / Peat Deposition area drawings.

Note:
All coordinates are in ITM.

See BEMP for details of proposed biodiversity enhancement measures.

PLAN
1:1000
10
-

0m 10m 20m 30m 40m 50m 60m 70m 80m 90m 100m
Scale 1:1000

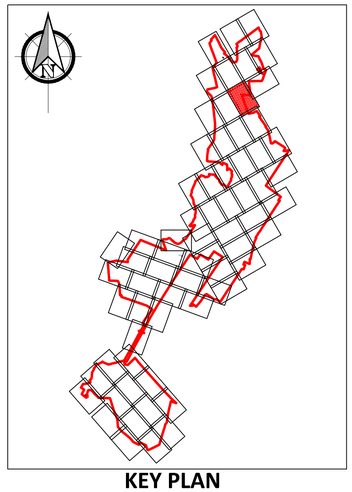

KEY PLAN
1:70000

If Applicable : Ordnance Survey Ireland Licence No. CYAL50221678 © Ordnance Survey Ireland and Government of Ireland
OSI 4578, 4579, 4580, 4637, 4638, 4639, 4697,4698,4699, 4758, 4759, 4760, 4818, 4819, 4820, 4881, 4882, 4883

FEHILY TIMONEY
Cork | Dublin | Carlow
www.fehilytimoney.ie

No part of this document may be reproduced or transmitted in any form or stored in any retrieval system of any nature without the written permission of Fehily Timoney & Company as copyright holder except as agreed for use on the project for which the document was originally issued. Do not scale. Use figured dimensions only. If in doubt - Ask!

Rev.	Description	App By	Date
P01	ISSUE FOR PLANNING		

PROJECT
LITTLETON WIND FARM

CLIENT
LITTLETON WIND FARM DAC

SHEET
1:1000 SITE LAYOUT PLAN - SHEET 10 OF 68 -

Date 30.04.26	Project number P20-211	Scale (@ A1) 1:1000	
Drawn by EB	Drawing Number P20-211-0100-0019		Rev P01
Checked by TB	*[Sheet set subset Site Layouts]*		

O:\ACAD\2020\P20-211\P20-211-0100-0019

18 May 2026 (O:\ACAD\2020\P20-211\P20-211-0100-0019)



Legend


- Planning Boundary
- Proposed Wind Farm Access Track.
- Proposed Passing Bays
- Proposed Turning Areas
- Proposed Turbine And Hardstanding Areas
- Proposed Peat Deposition Areas
- Proposed Borrow Pit Area
- Proposed BEMP Area
- Proposed Construction Compound
- Existing Recreational Amenity Car Park
- Proposed Recreational Amenity Car Park
- Proposed Substation Compound
- Proposed Security Building
- Existing Drainage
- Proposed Recreational Amenity Trail
- Existing Recreational Amenity Trail
- Proposed Internal Collector Circuit
- Proposed Minimum Noise Barrier
- X.Xm Proposed Hardstand Finished Level
- PMM Proposed Permanent Metrological Mast

Notes.

1. This drawing is for planning purposes only.
2. Dimensions in meters unless otherwise noted.
3. Levels shown relative to ordinance datum (Malin Head).
4. Co-ordinates are to Irish Transverse Mercator (ITM).
5. Refer to drawing series 0600 for Borrow Pit / Peat Deposition area drawings.

Note:
All coordinates are in ITM.

See BEMP for details of proposed biodiversity enhancement measures.

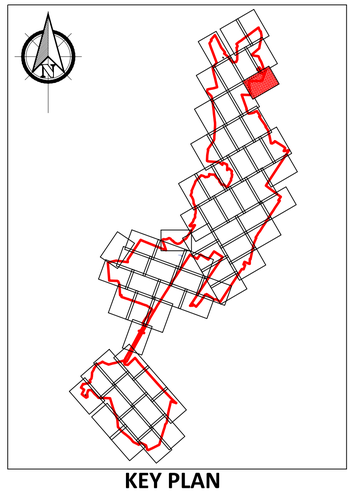

KEY PLAN
1:70000

PLAN
1:1000

11
-

0m 10m 20m 30m 40m 50m 60m 70m 80m 90m 100m
Scale 1:1000

If Applicable : Ordnance Survey Ireland Licence No. CYAL50221678 © Ordnance Survey Ireland and Government of Ireland
OSI 4578, 4579, 4580, 4637, 4638, 4639, 4697,4698,4699, 4758, 4759, 4760, 4818, 4819, 4820, 4881, 4882, 4883

FEHILY TIMONEY
Cork | Dublin | Carlow
www.fehilytimoney.ie

No part of this document may be reproduced or transmitted in any form or stored in any retrieval system of any nature without the written permission of Fehily Timoney & Company as copyright holder except as agreed for use on the project for which the document was originally issued. Do not scale. Use figured dimensions only. If in doubt - Ask!

Rev.	Description	App By	Date
P01	ISSUE FOR PLANNING		

PROJECT
LITTLETON WIND FARM

CLIENT
LITTLETON WIND FARM DAC

SHEET
1:1000 SITE LAYOUT PLAN - SHEET 11 OF 68 -

Date: 30.04.26
Project number: P20-211
Scale (@ A1): 1:1000
Drawn by: EB
Checked by: TB
Drawing Number: P20-211-0100-0020
[Sheet set subset Site Layouts]
Rev: P01

O:\ACAD\2020\P20-211\P20-211-0100-0020

18 May 2026 (O:\ACAD\2020\P20-211\P20-211-0100-0020)



Legend

- Planning Boundary
- Proposed Wind Farm Access Track.
- Proposed Passing Bays
- Proposed Turning Areas
- Proposed Turbine And Hardstanding Areas
- Proposed Peat Deposition Areas
- Proposed Borrow Pit Area
- Proposed BEMP Area
- Proposed Construction Compound
- Existing Recreational Amenity Car Park
- Proposed Recreational Amenity Car Park
- Proposed Substation Compound
- Proposed Security Building
- Existing Drainage
- Proposed Recreational Amenity Trail
- Existing Recreational Amenity Trail
- Proposed Internal Collector Circuit
- Proposed Minimum Noise Barrier
- X.Xm Proposed Hardstand Finished Level
- PMM Proposed Permanent Metrological Mast


Notes.

1. This drawing is for planning purposes only.
2. Dimensions in meters unless otherwise noted.
3. Levels shown relative to ordinance datum (Malin Head).
4. Co-ordinates are to Irish Transverse Mercator (ITM).
5. Refer to drawing series 0600 for Borrow Pit / Peat Deposition area drawings.

Note:

All coordinates are in ITM.

See BEMP for details of proposed biodiversity enhancement measures.

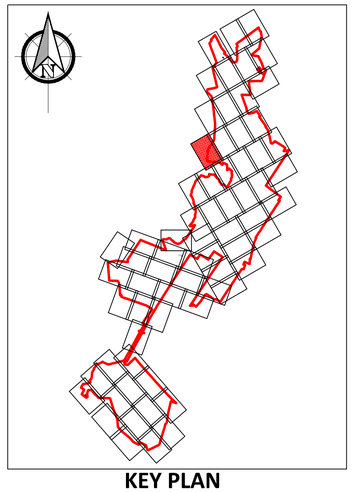

KEY PLAN

1:70000

PLAN 12 -

1:1000

0m 10m 20m 30m 40m 50m 60m 70m 80m 90m 100m

Scale 1:1000

If Applicable : Ordnance Survey Ireland Licence No. CYAL50221678 © Ordnance Survey Ireland and Government of Ireland
OSI 4578, 4579, 4580, 4637, 4638, 4639, 4697,4698,4699, 4758, 4759, 4760, 4818, 4819, 4820, 4881, 4882, 4883

FEHILY TIMONEY
Cork | Dublin | Carlow
www.fehilytimoney.ie


No part of this document may be reproduced or transmitted in any form or stored in any retrieval system of any nature without the written permission of Fehily Timoney & Company as copyright holder except as agreed for use on the project for which the document was originally issued. Do not scale. Use figured dimensions only. If in doubt - Ask!

Rev.	Description	App By	Date
P01	ISSUE FOR PLANNING		

PROJECT	LITTLETON WIND FARM
CLIENT	LITTLETON WIND FARM DAC
SHEET	1:1000 SITE LAYOUT PLAN - SHEET 12 OF 68 -
Date	30.04.26
Project number	P20-211
Scale (@ A1)	1:1000
Drawn by	EB
Checked by	TB
Drawing Number	P20-211-0100-0021 (Sheet set subset Site Layouts)
Rev	P01

O:\ACAD\2020\P20-211\P20-211-0100-0021

18 May 2026 O:\ACAD\2020\P20-211\P20-211-0100-0021.dwg

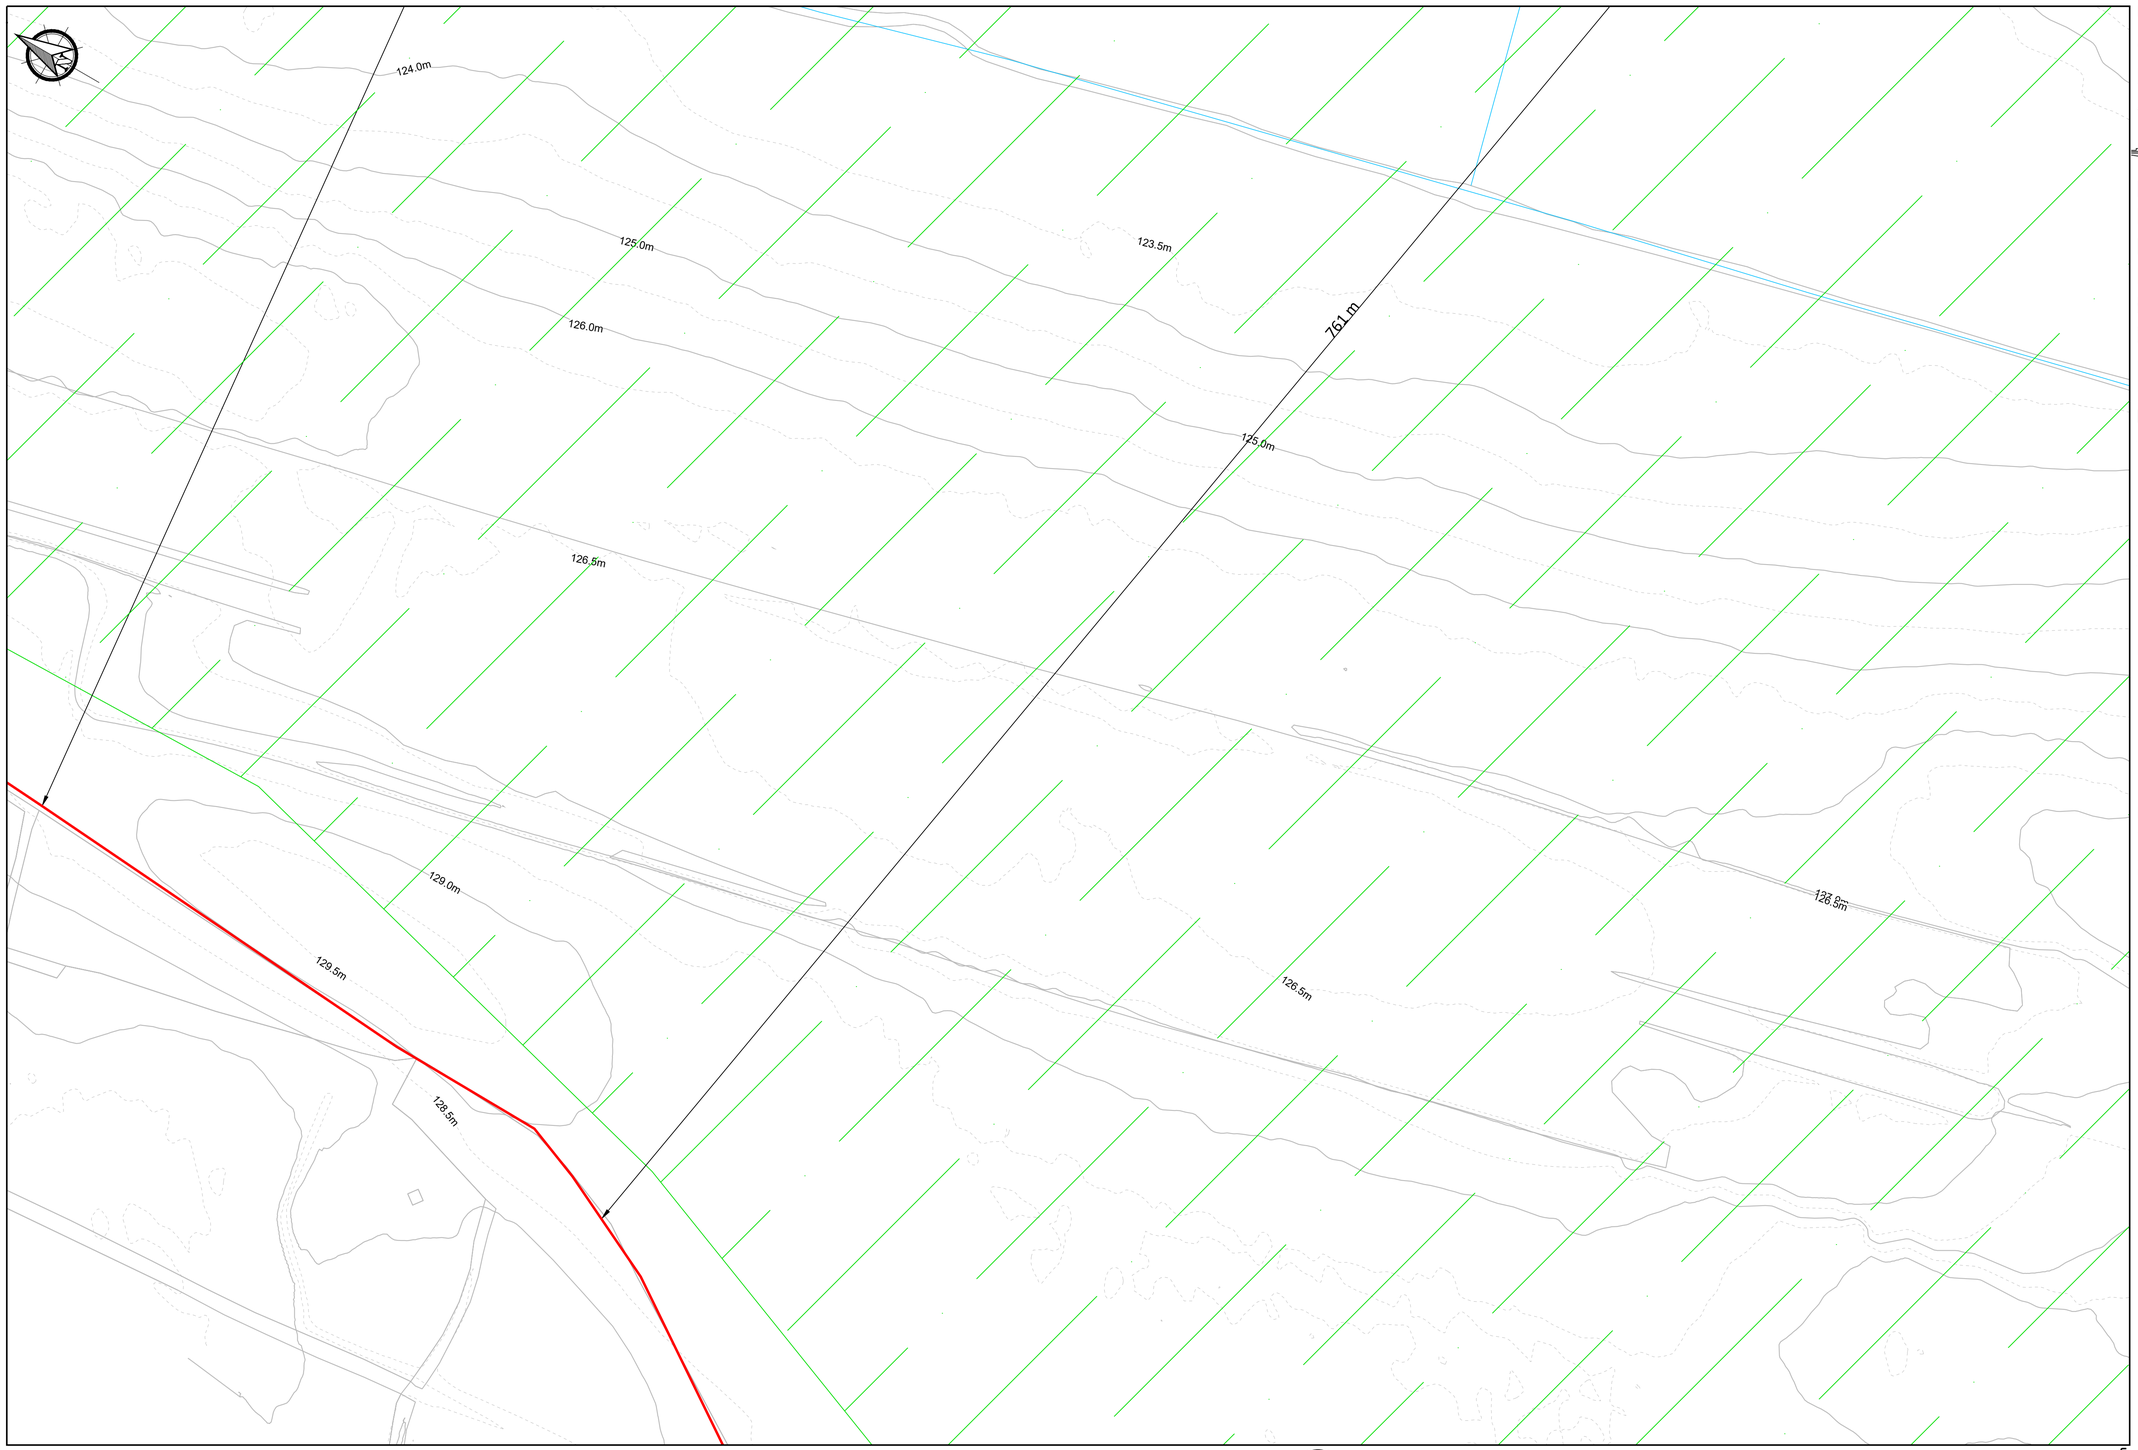

Legend

- Planning Boundary
- Proposed Wind Farm Access Track.
- Proposed Passing Bays
- Proposed Turning Areas
- Proposed Turbine And Hardstanding Areas
- Proposed Peat Deposition Areas
- Proposed Borrow Pit Area
- Proposed BEMP Area
- Proposed Construction Compound
- Existing Recreational Amenity Car Park
- Proposed Recreational Amenity Car Park
- Proposed Substation Compound
- Proposed Security Building
- Existing Drainage
- Proposed Recreational Amenity Trail
- Existing Recreational Amenity Trail
- Proposed Internal Collector Circuit
- Proposed Minimum Noise Barrier
- X.Xm Proposed Hardstand Finished Level
- PMM Proposed Permanent Metrological Mast


Notes.

1. This drawing is for planning purposes only.
2. Dimensions in meters unless otherwise noted.
3. Levels shown relative to ordinance datum (Malin Head).
4. Co-ordinates are to Irish Transverse Mercator (ITM).
5. Refer to drawing series 0600 for Borrow Pit / Peat Deposition area drawings.

Note:

All coordinates are in ITM.

See BEMP for details of proposed biodiversity enhancement measures.

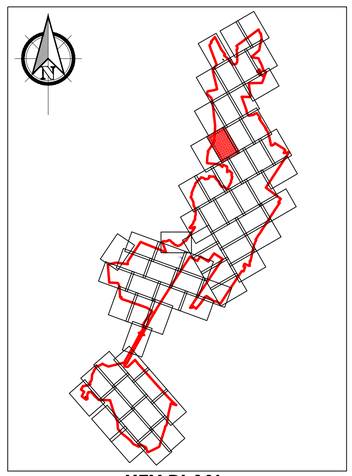

KEY PLAN

1:70000

PLAN 13

1:1000

0m 10m 20m 30m 40m 50m 60m 70m 80m 90m 100m

Scale 1:1000

If Applicable : Ordnance Survey Ireland Licence No. CYAL50221678 © Ordnance Survey Ireland and Government of Ireland
OSI 4578, 4579, 4580, 4637, 4638, 4639, 4697,4698,4699, 4758, 4759, 4760, 4818, 4819, 4820, 4881, 4882, 4883

FEHILY TIMONEY
Cork | Dublin | Carlow
www.fehilytimoney.ie

No part of this document may be reproduced or transmitted in any form or stored in any retrieval system of any nature without the written permission of Fehily Timoney & Company as copyright holder except as agreed for use on the project for which the document was originally issued. Do not scale. Use figured dimensions only. If in doubt - Ask!


Rev.	Description	App By	Date
P01	ISSUE FOR PLANNING		

PROJECT	LITTLETON WIND FARM
CLIENT	LITTLETON WIND FARM DAC
SHEET	1:1000 SITE LAYOUT PLAN - SHEET 13 OF 68 -
Date	30.04.26
Project number	P20-211
Scale (@ A1)	1:1000
Drawn by	EB
Checked by	TB
Drawing Number	P20-211-0100-0022
Rev	P01

[Sheet set subset Site Layouts]

O:\ACAD\2020\P20-211\P20-211-0100-0022

18 May 2026 [O:\ACAD\2020\P20-211\P20-211-0100-0022]

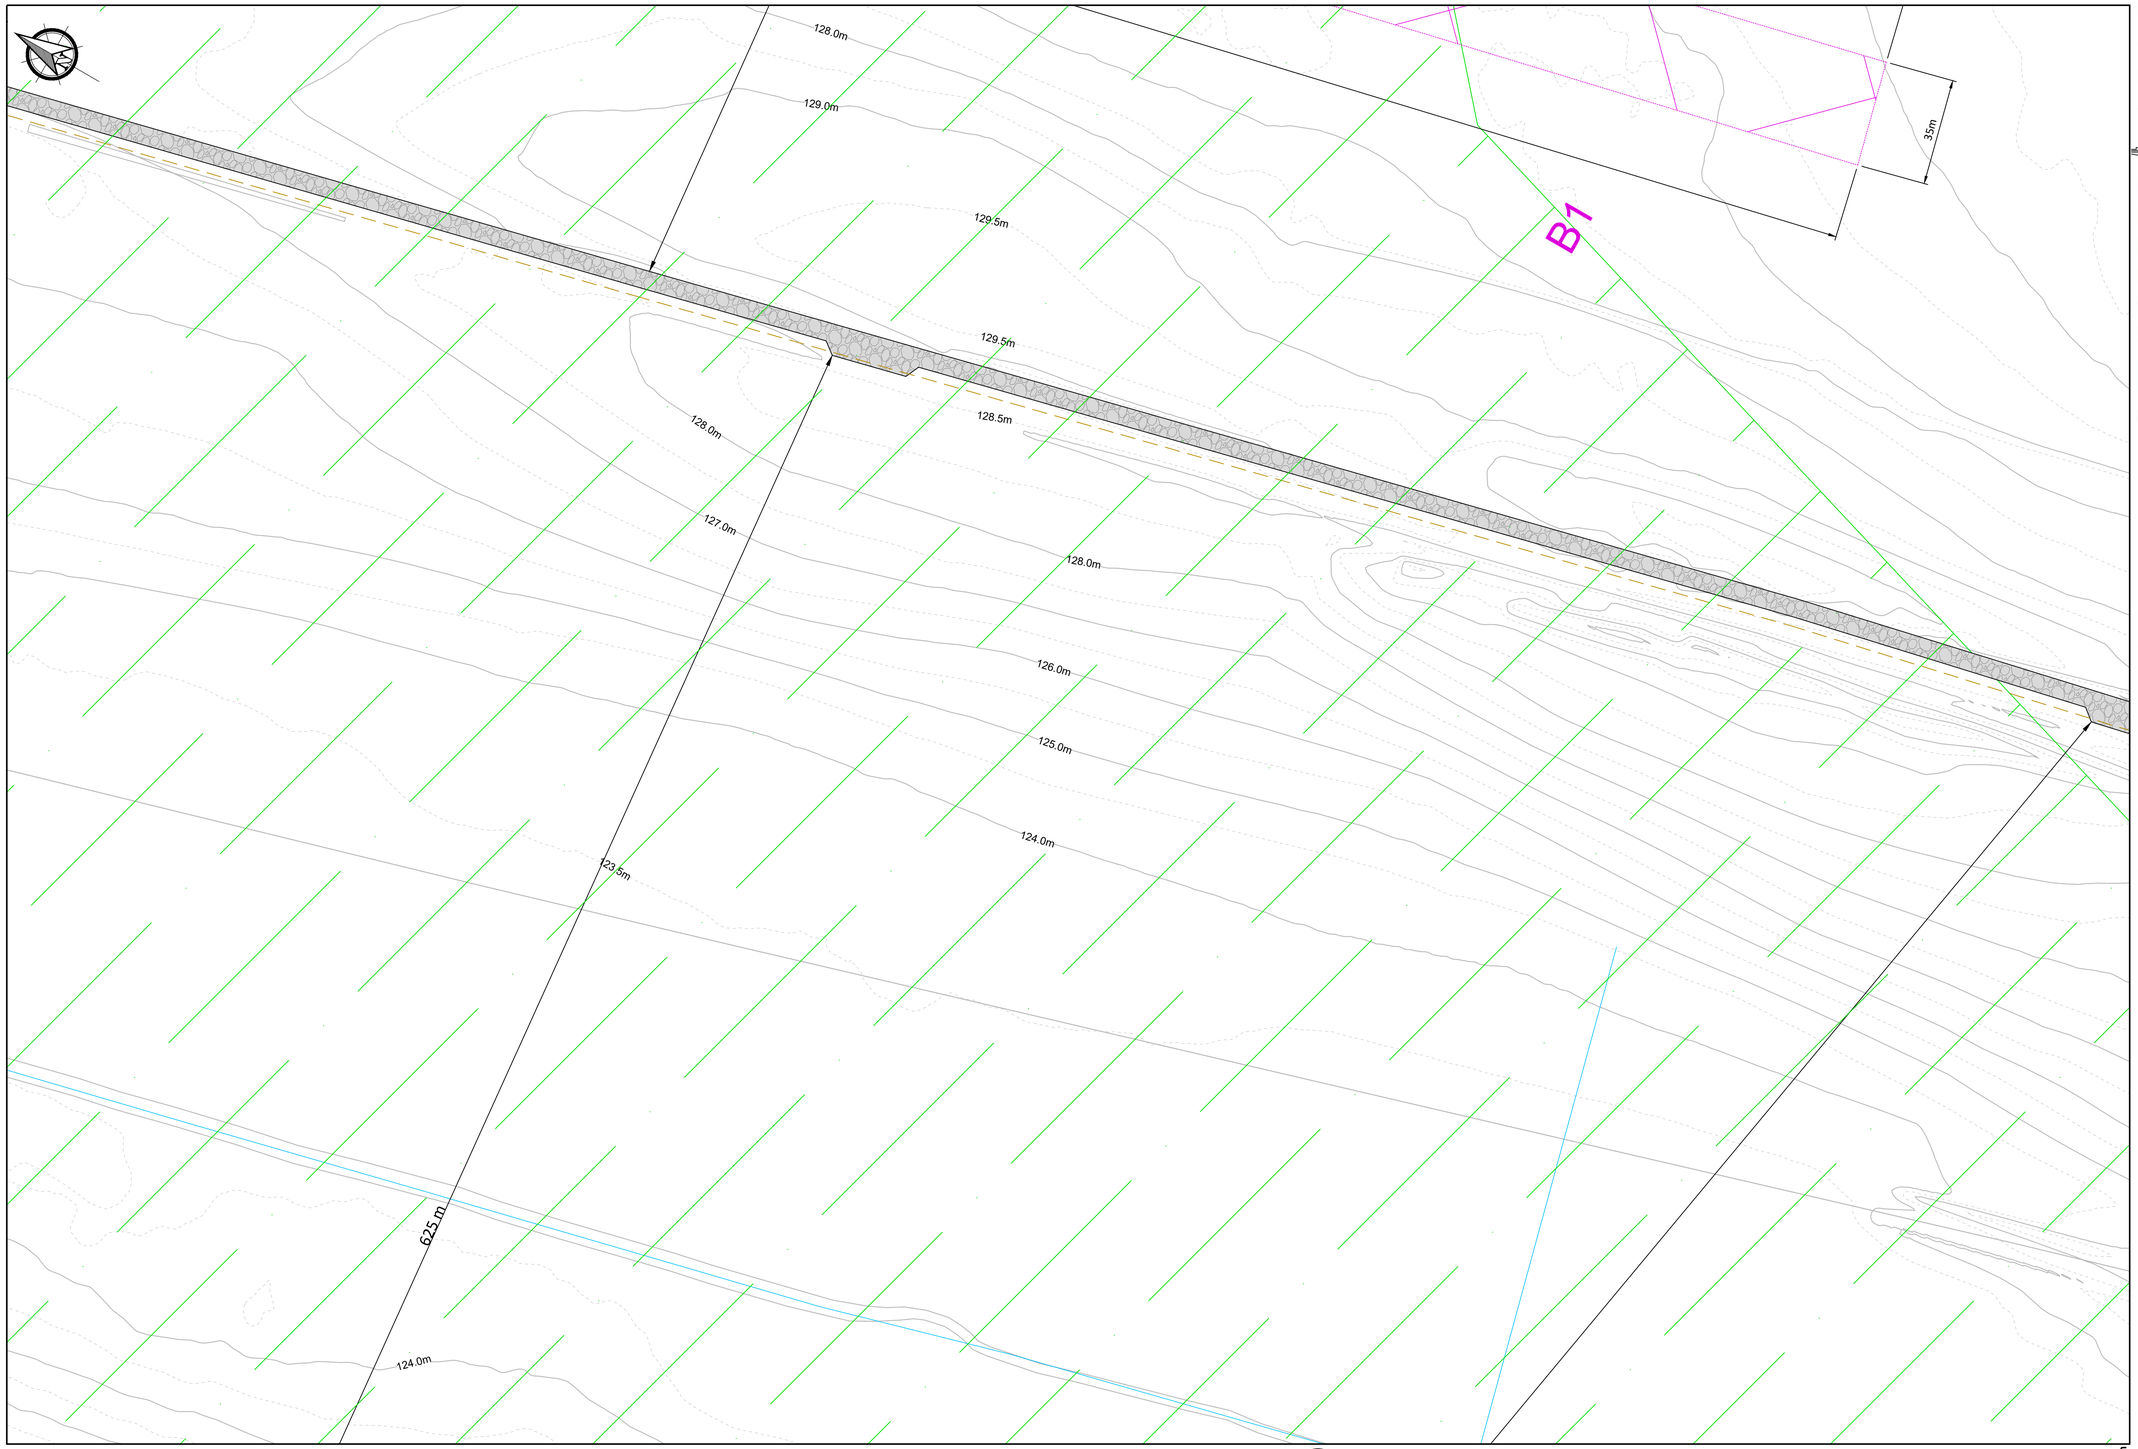

PLAN
1:1000

14
-

0m 10m 20m 30m 40m 50m 60m 70m 80m 90m 100m
Scale 1:1000

Legend

- Planning Boundary
- Proposed Wind Farm Access Track.
- Proposed Passing Bays
- Proposed Turning Areas
- Proposed Turbine And Hardstanding Areas
- Proposed Peat Deposition Areas
- Proposed Borrow Pit Area
- Proposed BEMP Area
- Proposed Construction Compound
- Existing Recreational Amenity Car Park
- Proposed Recreational Amenity Car Park
- Proposed Substation Compound
- Proposed Security Building
- Existing Drainage
- Proposed Recreational Amenity Trail
- Existing Recreational Amenity Trail
- Proposed Internal Collector Circuit
- Proposed Minimum Noise Barrier
- X.Xm Proposed Hardstand Finished Level
- PMM Proposed Permanent Metrological Mast


Notes.

1. This drawing is for planning purposes only.
2. Dimensions in meters unless otherwise noted.
3. Levels shown relative to ordinance datum (Malin Head).
4. Co-ordinates are to Irish Transverse Mercator (ITM).
5. Refer to drawing series 0600 for Borrow Pit / Peat Deposition area drawings.

Note:

All coordinates are in ITM.

See BEMP for details of proposed biodiversity enhancement measures.

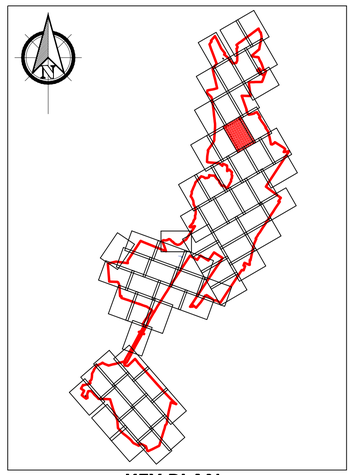

KEY PLAN
1:70000

If Applicable : Ordnance Survey Ireland Licence No. CYAL50221678 © Ordnance Survey Ireland and Government of Ireland
OSI 4578, 4579, 4580, 4637, 4638, 4639, 4697,4698,4699, 4758, 4759, 4760, 4818, 4819, 4820, 4881, 4882, 4883

FEHILY TIMONEY
Cork | Dublin | Carlow
www.fehilytimoney.ie

No part of this document may be reproduced or transmitted in any form or stored in any retrieval system of any nature without the written permission of Fehily Timoney & Company as copyright holder except as agreed for use on the project for which the document was originally issued. Do not scale. Use figured dimensions only. If in doubt - Ask!

Rev.	Description	App By	Date
P01	ISSUE FOR PLANNING		

PROJECT	LITTLETON WIND FARM
CLIENT	LITTLETON WIND FARM DAC
SHEET	1:1000 SITE LAYOUT PLAN - SHEET 14 OF 68 -
Date	30.04.26
Project number	P20-211
Scale (@ A1)	1:1000
Drawn by	EB
Checked by	TB
Drawing Number	P20-211-0100-0023
Rev	P01

[Sheet set subset Site Layouts]

O:\ACAD\2020\P20-211\P20-211-0100-0023

18 May 2026 (O:\ACAD\2020\P20-211\P20-211-0100-0023)

Legend


- Planning Boundary
- Proposed Wind Farm Access Track.
- Proposed Passing Bays
- Proposed Turning Areas
- Proposed Turbine And Hardstanding Areas
- Proposed Peat Deposition Areas
- Proposed Borrow Pit Area
- Proposed BEMP Area
- Proposed Construction Compound
- Existing Recreational Amenity Car Park
- Proposed Recreational Amenity Car Park
- Proposed Substation Compound
- Proposed Security Building
- Existing Drainage
- Proposed Recreational Amenity Trail
- Existing Recreational Amenity Trail
- Proposed Internal Collector Circuit
- Proposed Minimum Noise Barrier
- X.Xm Proposed Hardstand Finished Level
- PMM Proposed Permanent Metrological Mast

Notes.

1. This drawing is for planning purposes only.
2. Dimensions in meters unless otherwise noted.
3. Levels shown relative to ordinance datum (Malin Head).
4. Co-ordinates are to Irish Transverse Mercator (ITM).
5. Refer to drawing series 0600 for Borrow Pit / Peat Deposition area drawings.

Note:
All coordinates are in ITM.

See BEMP for details of proposed biodiversity enhancement measures.

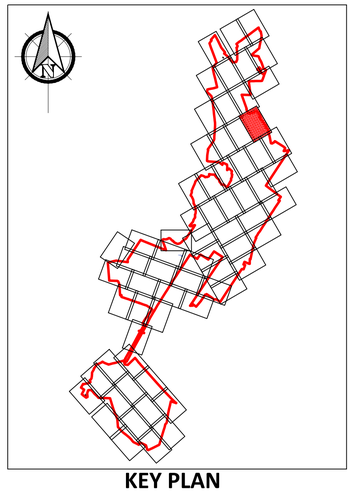

KEY PLAN
1:70000

PLAN
1:1000
15
-

0m 10m 20m 30m 40m 50m 60m 70m 80m 90m 100m
Scale 1:1000

If Applicable : Ordnance Survey Ireland Licence No. CYAL50221678 © Ordnance Survey Ireland and Government of Ireland
OSI 4578, 4579, 4580, 4637, 4638, 4639, 4697,4698,4699, 4758, 4759, 4760, 4818, 4819, 4820, 4881, 4882, 4883

FEHILY TIMONEY
Cork | Dublin | Carlow
www.fehilytimoney.ie

No part of this document may be reproduced or transmitted in any form or stored in any retrieval system of any nature without the written permission of Fehily Timoney & Company as copyright holder except as agreed for use on the project for which the document was originally issued. Do not scale. Use figured dimensions only. If in doubt - Ask!

Rev.	Description	App By	Date
P01	ISSUE FOR PLANNING		

PROJECT: LITTLETON WIND FARM

CLIENT: LITTLETON WIND FARM DAC

SHEET: 1:1000 SITE LAYOUT PLAN - SHEET 15 OF 68 -

Date: 30.04.26	Project number: P20-211	Scale (@ A1): 1:1000	
Drawn by: EB	Drawing Number: P20-211-0100-0024		Rev: P01
Checked by: TB	*(Sheet set subset Site Layouts)*		

O:\ACAD\2020\P20-211\P20-211-0100-0024

18 May 2026 (O:\ACAD\2020\P20-211\P20-211-0100-0024)



Legend

- Planning Boundary
- Proposed Wind Farm Access Track.
- Proposed Passing Bays
- Proposed Turning Areas
- Proposed Turbine And Hardstanding Areas
- Proposed Peat Deposition Areas
- Proposed Borrow Pit Area
- Proposed BEMP Area
- Proposed Construction Compound
- Existing Recreational Amenity Car Park
- Proposed Recreational Amenity Car Park
- Proposed Substation Compound
- Proposed Security Building
- Existing Drainage
- Proposed Recreational Amenity Trail
- Existing Recreational Amenity Trail
- Proposed Internal Collector Circuit
- Proposed Minimum Noise Barrier
- X.Xm Proposed Hardstand Finished Level
- PMM Proposed Permanent Metrological Mast


Notes.

1. This drawing is for planning purposes only.
2. Dimensions in meters unless otherwise noted.
3. Levels shown relative to ordinance datum (Malin Head).
4. Co-ordinates are to Irish Transverse Mercator (ITM).
5. Refer to drawing series 0600 for Borrow Pit / Peat Deposition area drawings.

Note:

All coordinates are in ITM.

See BEMP for details of proposed biodiversity enhancement measures.

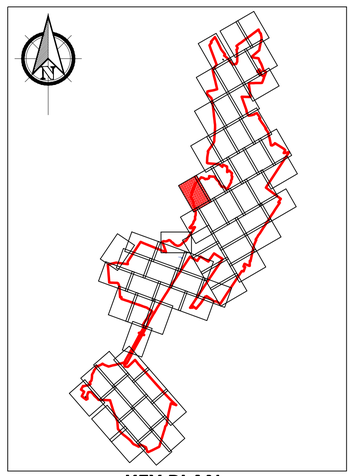

KEY PLAN

1:70000

PLAN 16 / 1:1000

0m 10m 20m 30m 40m 50m 60m 70m 80m 90m 100m

Scale 1:1000

If Applicable : Ordnance Survey Ireland Licence No. CYAL50221678 © Ordnance Survey Ireland and Government of Ireland
OSI 4578, 4579, 4580, 4637, 4638, 4639, 4697,4698,4699, 4758, 4759, 4760, 4818, 4819, 4820, 4881, 4882, 4883

FEHILY TIMONEY
Cork | Dublin | Carlow
www.fehilytimoney.ie

No part of this document may be reproduced or transmitted in any form or stored in any retrieval system of any nature without the written permission of Fehily Timoney & Company as copyright holder except as agreed for use on the project for which the document was originally issued. Do not scale. Use figured dimensions only. If in doubt - Ask!

Rev.	Description	App By	Date
P01	ISSUE FOR PLANNING		

PROJECT	LITTLETON WIND FARM
CLIENT	LITTLETON WIND FARM DAC
SHEET	1:1000 SITE LAYOUT PLAN - SHEET 16 OF 68 -
Date	30.04.26
Project number	P20-211
Scale (@ A1)	1:1000
Drawn by	EB
Checked by	TB
Drawing Number	P20-211-0100-0025
	[Sheet set subset Site Layouts]
Rev	P01

O:\ACAD\2020\P20-211\P20-211-0100-0025

18 May 2026 (O:\ACAD\2020\P20-211\P20-211-0100-0025)



Legend


- Planning Boundary
- Proposed Wind Farm Access Track.
- Proposed Passing Bays
- Proposed Turning Areas
- Proposed Turbine And Hardstanding Areas
- Proposed Peat Deposition Areas
- Proposed Borrow Pit Area
- Proposed BEMP Area
- Proposed Construction Compound
- Existing Recreational Amenity Car Park
- Proposed Recreational Amenity Car Park
- Proposed Substation Compound
- Proposed Security Building
- Existing Drainage
- Proposed Recreational Amenity Trail
- Existing Recreational Amenity Trail
- Proposed Internal Collector Circuit
- Proposed Minimum Noise Barrier
- X.Xm Proposed Hardstand Finished Level
- PMM Proposed Permanent Metrological Mast

Notes.

1. This drawing is for planning purposes only.
2. Dimensions in meters unless otherwise noted.
3. Levels shown relative to ordinance datum (Malin Head).
4. Co-ordinates are to Irish Transverse Mercator (ITM).
5. Refer to drawing series 0600 for Borrow Pit / Peat Deposition area drawings.

Note:
All coordinates are in ITM.

See BEMP for details of proposed biodiversity enhancement measures.

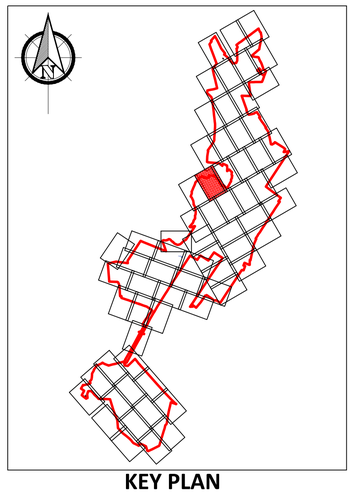

KEY PLAN
1:70000

PLAN
1:1000

17
-

0m 10m 20m 30m 40m 50m 60m 70m 80m 90m 100m
Scale 1:1000

If Applicable : Ordnance Survey Ireland Licence No. CYAL50221678 © Ordnance Survey Ireland and Government of Ireland
OSI 4578, 4579, 4580, 4637, 4638, 4639, 4697,4698,4699, 4758, 4759, 4760, 4818, 4819, 4820, 4881, 4882, 4883

FEHILY TIMONEY
Cork | Dublin | Carlow
www.fehilytimoney.ie

No part of this document may be reproduced or transmitted in any form or stored in any retrieval system of any nature without the written permission of Fehily Timoney & Company as copyright holder except as agreed for use on the project for which the document was originally issued. Do not scale. Use figured dimensions only. If in doubt - Ask!

Rev.	Description	App By	Date
P01	ISSUE FOR PLANNING		

PROJECT
LITTLETON WIND FARM

CLIENT
LITTLETON WIND FARM DAC

SHEET
1:1000 SITE LAYOUT PLAN - SHEET 17 OF 68 -

Date 30.04.26	Project number P20-211	Scale (@ A1) 1:1000	
Drawn by EB	Drawing Number P20-211-0100-0026		Rev P01
Checked by TB	*(Sheet set subset Site Layouts)*		

O:\ACAD\2020\P20-211\P20-211-0100-0026

18 May 2026 (O:\ACAD\2020\P20-211\P20-211-0100-0026)

Legend

- Planning Boundary
- Proposed Wind Farm Access Track.
- Proposed Passing Bays
- Proposed Turning Areas
- Proposed Turbine And Hardstanding Areas
- Proposed Peat Deposition Areas
- Proposed Borrow Pit Area
- Proposed BEMP Area
- Proposed Construction Compound
- Existing Recreational Amenity Car Park
- Proposed Recreational Amenity Car Park
- Proposed Substation Compound
- Proposed Security Building
- Existing Drainage
- Proposed Recreational Amenity Trail
- Existing Recreational Amenity Trail
- Proposed Internal Collector Circuit
- Proposed Minimum Noise Barrier
- X.Xm Proposed Hardstand Finished Level
- PMM Proposed Permanent Metrological Mast

Notes.

1. This drawing is for planning purposes only.
2. Dimensions in meters unless otherwise noted.
3. Levels shown relative to ordinance datum (Malin Head).
4. Co-ordinates are to Irish Transverse Mercator (ITM).
5. Refer to drawing series 0600 for Borrow Pit / Peat Deposition area drawings.

Note:
All coordinates are in ITM.

See BEMP for details of proposed biodiversity enhancement measures.

123.0m
206.m
125.0m
127.0m
129.0m
147.m
162.m

PLAN 18
1:1000 -

0m 10m 20m 30m 40m 50m 60m 70m 80m 90m 100m
Scale 1:1000

KEY PLAN
1:70000

If Applicable : Ordnance Survey Ireland Licence No. CYAL50221678 © Ordnance Survey Ireland and Government of Ireland
OSI 4578, 4579, 4580, 4637, 4638, 4639, 4697,4698,4699, 4758, 4759, 4760, 4818, 4819, 4820, 4881, 4882, 4883

FEHILY TIMONEY
Cork | Dublin | Carlow
www.fehilytimoney.ie


No part of this document may be reproduced or transmitted in any form or stored in any retrieval system of any nature without the written permission of Fehily Timoney & Company as copyright holder except as agreed for use on the project for which the document was originally issued. Do not scale. Use figured dimensions only. If in doubt - Ask!

Rev.	Description	App By	Date
P01	ISSUE FOR PLANNING		

PROJECT	LITTLETON WIND FARM
CLIENT	LITTLETON WIND FARM DAC
SHEET	1:1000 SITE LAYOUT PLAN - SHEET 18 OF 68 -
Date	30.04.26
Project number	P20-211
Scale (@ A1)	1:1000
Drawn by	EB
Checked by	TB
Drawing Number	P20-211-0100-0027 (Sheet set subset Site Layouts)
Rev	P01

O:\ACAD\2020\P20-211\P20-211-0100-0027

18 May 2026 (O:\ACAD\2020\P20-211\P20-211-0100-0027)

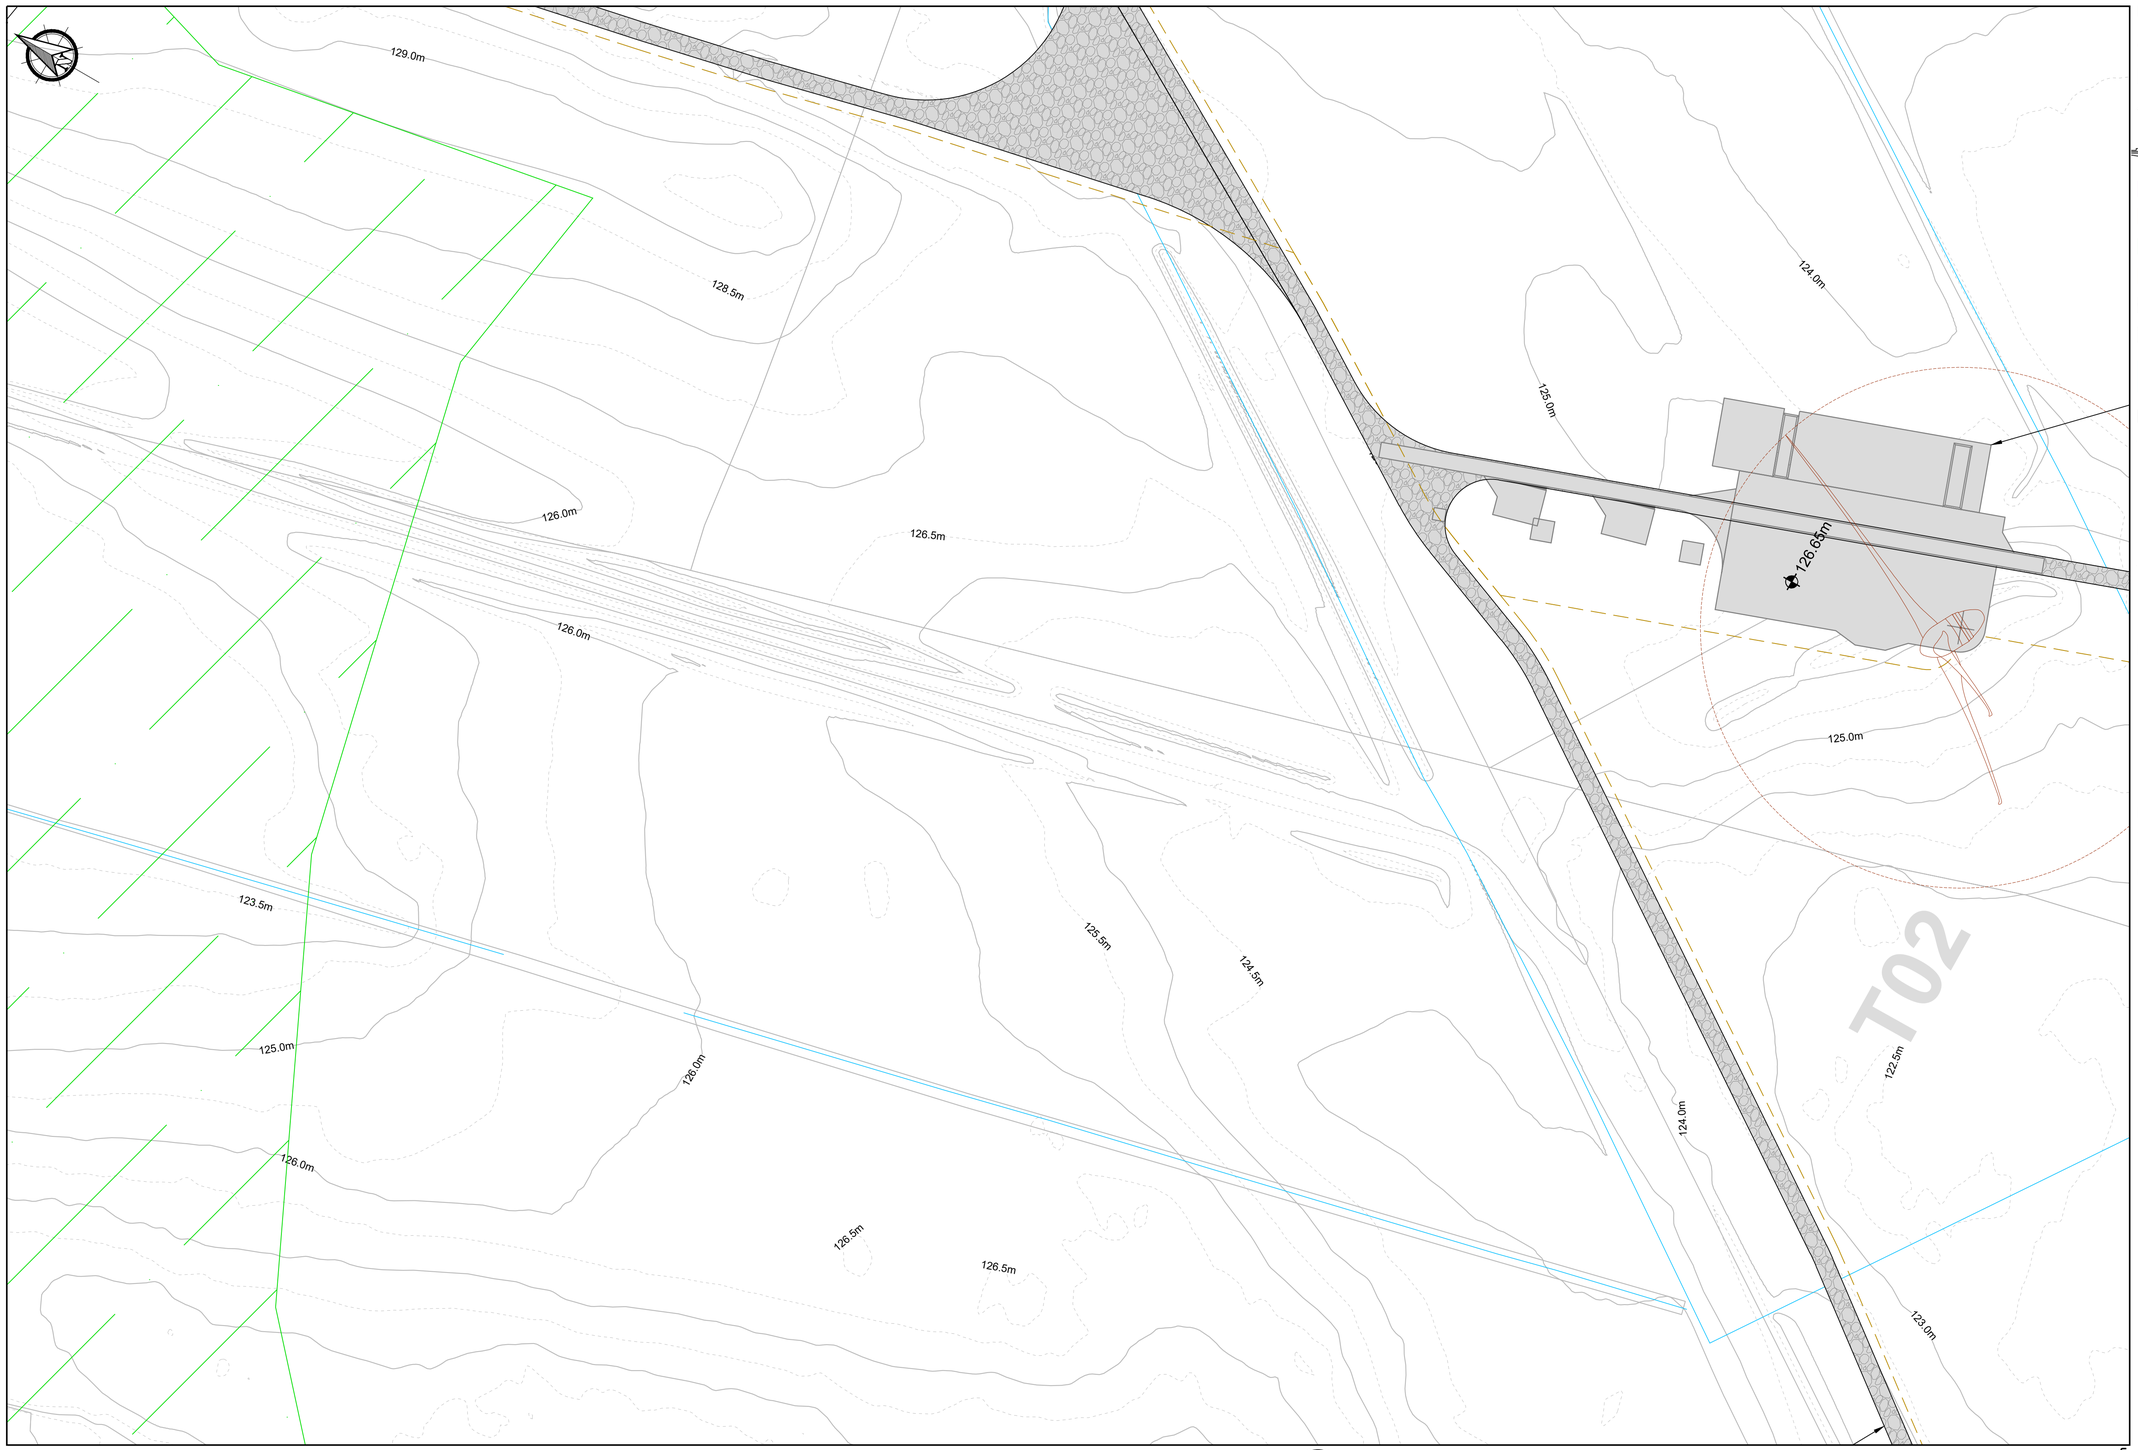

PLAN 19
1:1000 -

Legend


- Planning Boundary
- Proposed Wind Farm Access Track.
- Proposed Passing Bays
- Proposed Turning Areas
- Proposed Turbine And Hardstanding Areas
- Proposed Peat Deposition Areas
- Proposed Borrow Pit Area
- Proposed BEMP Area
- Proposed Construction Compound
- Existing Recreational Amenity Car Park
- Proposed Recreational Amenity Car Park
- Proposed Substation Compound
- Proposed Security Building
- Existing Drainage
- Proposed Recreational Amenity Trail
- Existing Recreational Amenity Trail
- Proposed Internal Collector Circuit
- Proposed Minimum Noise Barrier
- X.Xm Proposed Hardstand Finished Level
- PMM Proposed Permanent Metrological Mast

Notes.

1. This drawing is for planning purposes only.
2. Dimensions in meters unless otherwise noted.
3. Levels shown relative to ordinance datum (Malin Head).
4. Co-ordinates are to Irish Transverse Mercator (ITM).
5. Refer to drawing series 0600 for Borrow Pit / Peat Deposition area drawings.

Note:
All coordinates are in ITM.

See BEMP for details of proposed biodiversity enhancement measures.

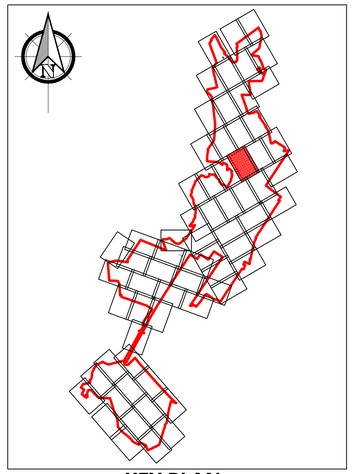

KEY PLAN
1:70000

If Applicable : Ordnance Survey Ireland Licence No. CYAL50221678 © Ordnance Survey Ireland and Government of Ireland
OSI 4578, 4579, 4580, 4637, 4638, 4639, 4697,4698,4699, 4758, 4759, 4760, 4818, 4819, 4820, 4881, 4882, 4883

FEHILY TIMONEY
Cork | Dublin | Carlow
www.fehilytimoney.ie


No part of this document may be reproduced or transmitted in any form or stored in any retrieval system of any nature without the written permission of Fehily Timoney & Company as copyright holder except as agreed for use on the project for which the document was originally issued. Do not scale. Use figured dimensions only. If in doubt - Ask!

Rev.	Description	App By	Date
P01	ISSUE FOR PLANNING		

PROJECT	LITTLETON WIND FARM
CLIENT	LITTLETON WIND FARM DAC
SHEET	1:1000 SITE LAYOUT PLAN - SHEET 19 OF 68 -
Date	30.04.26
Project number	P20-211
Scale (@ A1)	1:1000
Drawn by	EB
Checked by	TB
Drawing Number	P20-211-0100-0028
	[Sheet set subset Site Layouts]
Rev	P01

O:\ACAD\2020\P20-211\P20-211-0100-0028

18 May 2026 (O:\ACAD\2020\P20-211\P20-211-0100-0028)

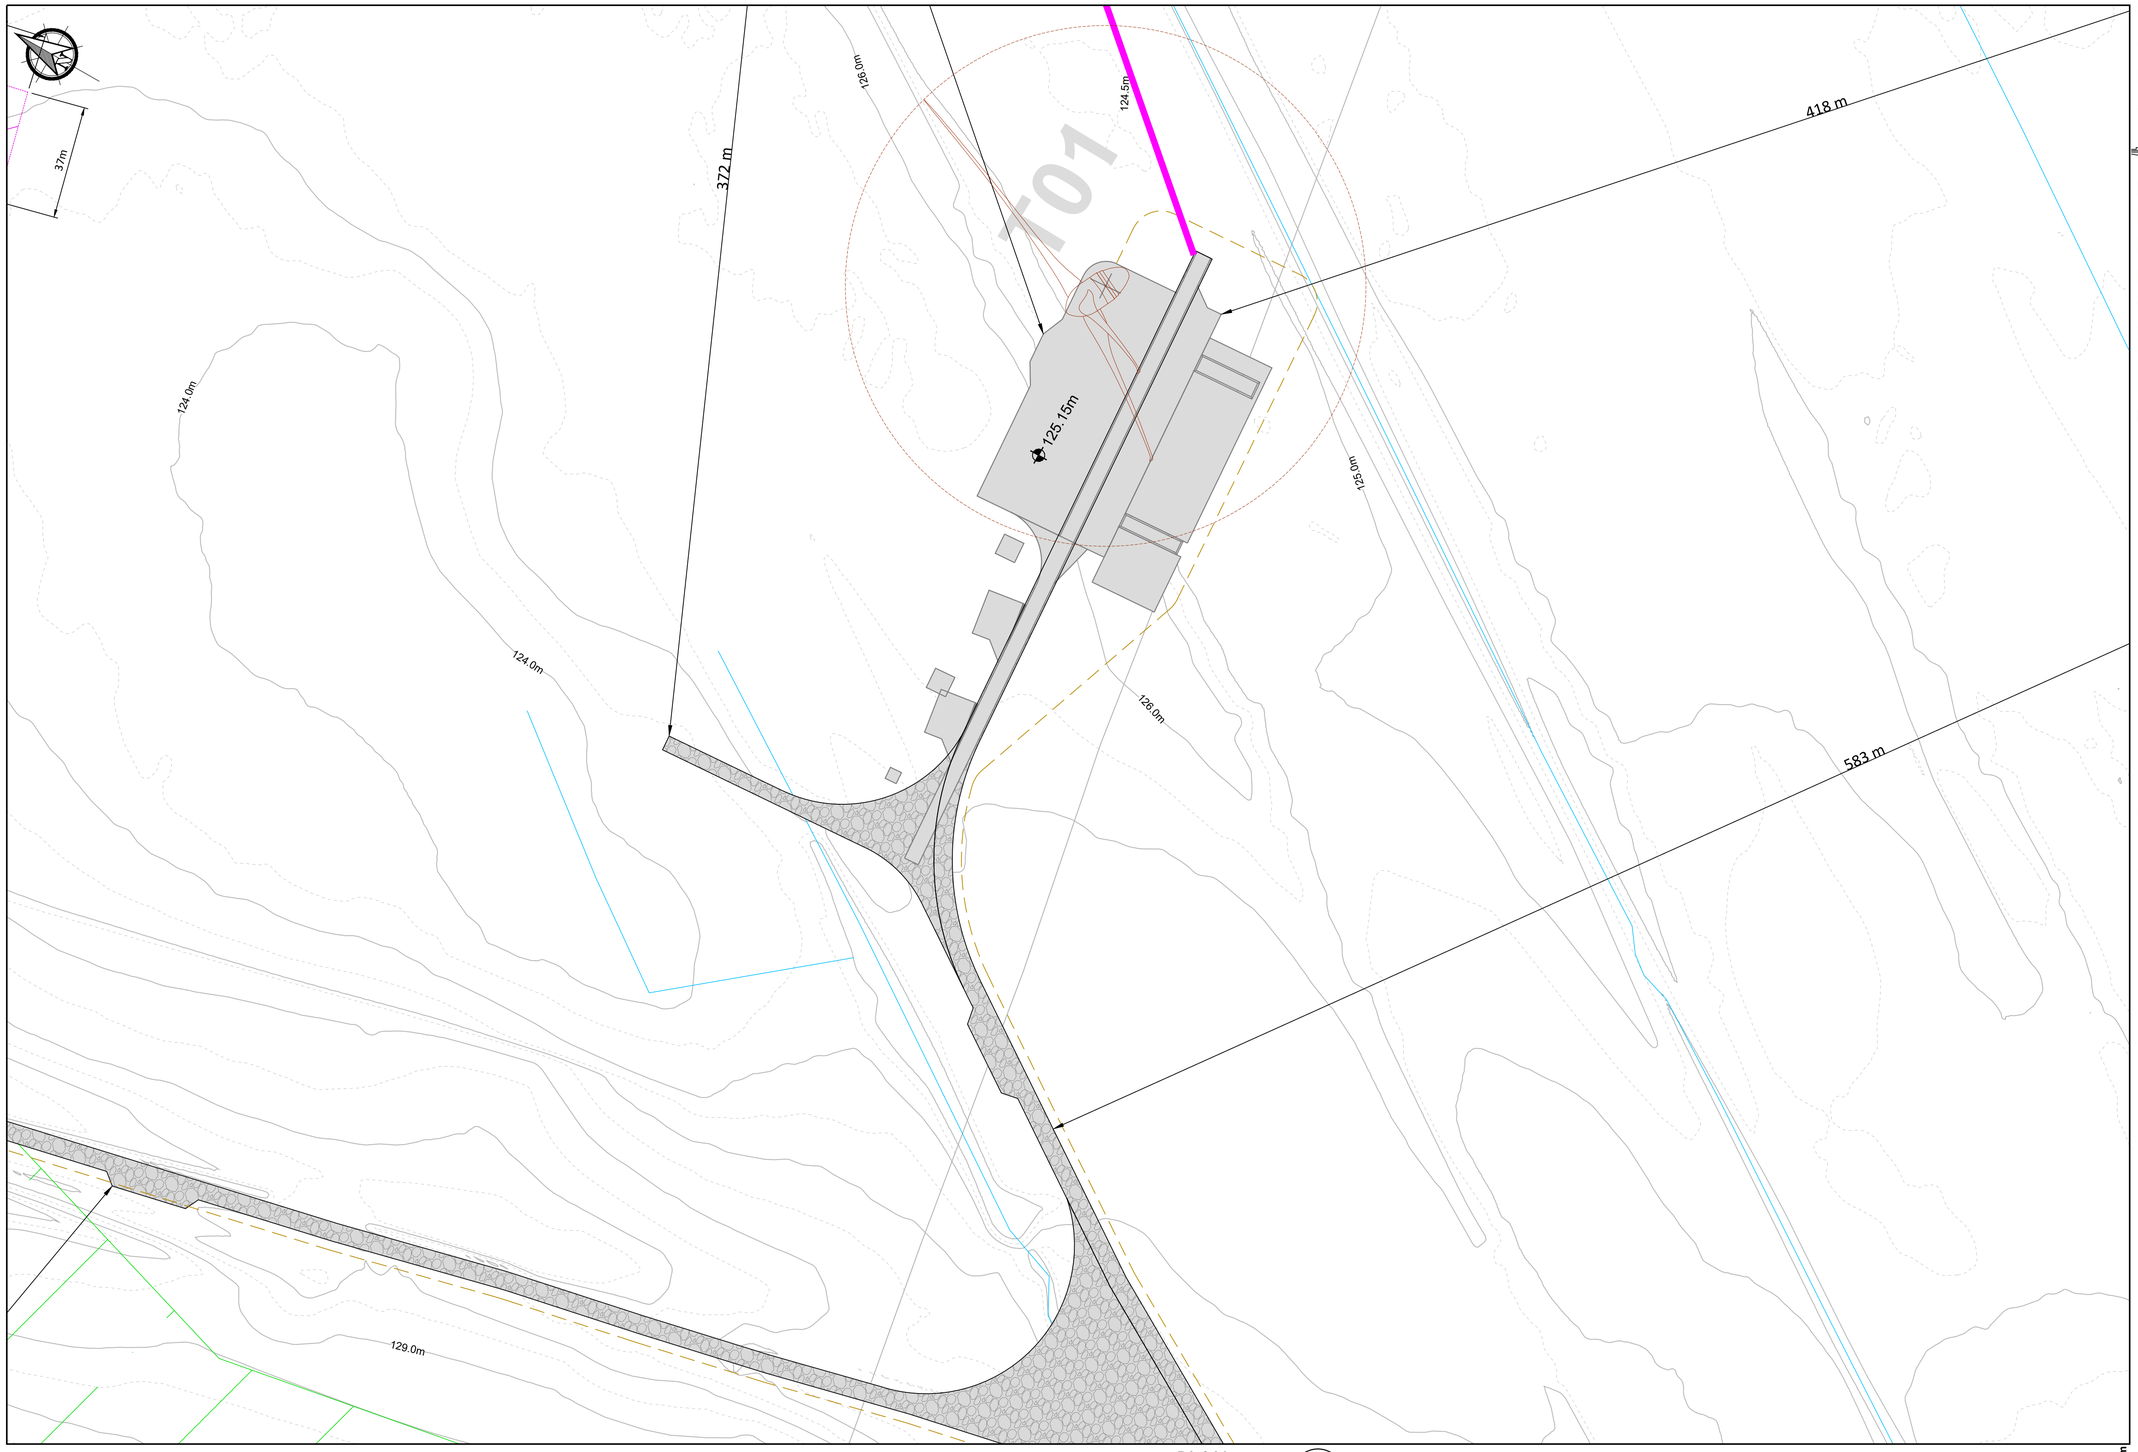

Legend

- Planning Boundary
- Proposed Wind Farm Access Track.
- Proposed Passing Bays
- Proposed Turning Areas
- Proposed Turbine And Hardstanding Areas
- Proposed Peat Deposition Areas
- Proposed Borrow Pit Area
- Proposed BEMP Area
- Proposed Construction Compound
- Existing Recreational Amenity Car Park
- Proposed Recreational Amenity Car Park
- Proposed Substation Compound
- Proposed Security Building
- Existing Drainage
- Proposed Recreational Amenity Trail
- Existing Recreational Amenity Trail
- Proposed Internal Collector Circuit
- Proposed Minimum Noise Barrier
- X.Xm Proposed Hardstand Finished Level
- PMM Proposed Permanent Metrological Mast

Notes.

1. This drawing is for planning purposes only.
2. Dimensions in meters unless otherwise noted.
3. Levels shown relative to ordinance datum (Malin Head).
4. Co-ordinates are to Irish Transverse Mercator (ITM).
5. Refer to drawing series 0600 for Borrow Pit / Peat Deposition area drawings.


Note:
All coordinates are in ITM.

See BEMP for details of proposed biodiversity enhancement measures.

PLAN
1:1000

20
-

0m 10m 20m 30m 40m 50m 60m 70m 80m 90m 100m
Scale 1:1000

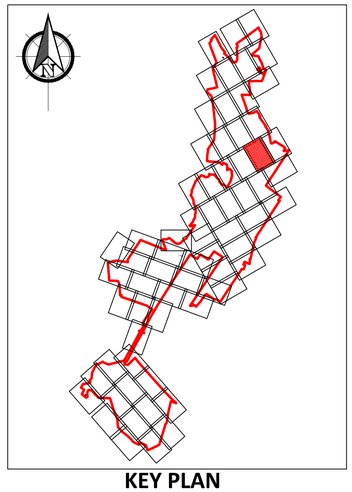

KEY PLAN
1:70000

If Applicable : Ordnance Survey Ireland Licence No. CYAL50221678 © Ordnance Survey Ireland and Government of Ireland
OSI 4578, 4579, 4580, 4637, 4638, 4639, 4697,4698,4699, 4758, 4759, 4760, 4818, 4819, 4820, 4881, 4882, 4883

FEHILY TIMONEY
Cork | Dublin | Carlow
www.fehilytimoney.ie

No part of this document may be reproduced or transmitted in any form or stored in any retrieval system of any nature without the written permission of Fehily Timoney & Company as copyright holder except as agreed for use on the project for which the document was originally issued. Do not scale. Use figured dimensions only. If in doubt - Ask!

Rev.	Description	App By	Date
P01	ISSUE FOR PLANNING		

PROJECT	LITTLETON WIND FARM
CLIENT	LITTLETON WIND FARM DAC
SHEET	1:1000 SITE LAYOUT PLAN - SHEET 20 OF 68 -
Date	30.04.26
Project number	P20-211
Scale (@ A1)	1:1000
Drawn by	EB
Checked by	TB
Drawing Number	P20-211-0100-0029
	(Sheet set subset Site Layouts)
Rev	P01

O:\ACAD\2020\P20-211\P20-211-0100-0029

(0600-0010-211-20-2\211\2020\0\ACAD\O:) 26 May 2026

Legend

- Planning Boundary
- Proposed Wind Farm Access Track.
- Proposed Passing Bays
- Proposed Turning Areas
- Proposed Turbine And Hardstanding Areas
- Proposed Peat Deposition Areas
- Proposed Borrow Pit Area
- Proposed BEMP Area
- Proposed Construction Compound
- Existing Recreational Amenity Car Park
- Proposed Recreational Amenity Car Park
- Proposed Substation Compound
- Proposed Security Building
- Existing Drainage
- Proposed Recreational Amenity Trail
- Existing Recreational Amenity Trail
- Proposed Internal Collector Circuit
- Proposed Minimum Noise Barrier
- X.Xm Proposed Hardstand Finished Level
- PMM Proposed Permanent Metrological Mast

Notes.

1. This drawing is for planning purposes only.
2. Dimensions in meters unless otherwise noted.
3. Levels shown relative to ordinance datum (Malin Head).
4. Co-ordinates are to Irish Transverse Mercator (ITM).
5. Refer to drawing series 0600 for Borrow Pit / Peat Deposition area drawings.

Note:
All coordinates are in ITM.

See BEMP for details of proposed biodiversity enhancement measures.

PLAN
1:1000
21
-

0m 10m 20m 30m 40m 50m 60m 70m 80m 90m 100m
Scale 1:1000

KEY PLAN
1:70000

If Applicable : Ordnance Survey Ireland Licence No. CYAL50221678 © Ordnance Survey Ireland and Government of Ireland
OSI 4578, 4579, 4580, 4637, 4638, 4639, 4697,4698,4699, 4758, 4759, 4760, 4818, 4819, 4820, 4881, 4882, 4883

FEHILY TIMONEY
Cork | Dublin | Carlow
www.fehilytimoney.ie

No part of this document may be reproduced or transmitted in any form or stored in any retrieval system of any nature without the written permission of Fehily Timoney & Company as copyright holder except as agreed for use on the project for which the document was originally issued. Do not scale. Use figured dimensions only. If in doubt - Ask!

Rev.	Description	App By	Date
P01	ISSUE FOR PLANNING		

PROJECT	LITTLETON WIND FARM
CLIENT	LITTLETON WIND FARM DAC
SHEET	1:1000 SITE LAYOUT PLAN - SHEET 21 OF 68 -
Date	30.04.26
Project number	P20-211
Scale (@ A1)	1:1000
Drawn by	EB
Drawing Number	P20-211-0100-0030
Rev	P01
Checked by	TB
	(Sheet set subset Site Layouts)

O:\ACAD\2020\P20-211\P20-211-0100-0030

18 May 2026 (O:\ACAD\2020\P20-211\P20-211-0100-0030)



Legend


- Planning Boundary
- Proposed Wind Farm Access Track.
- Proposed Passing Bays
- Proposed Turning Areas
- Proposed Turbine And Hardstanding Areas
- Proposed Peat Deposition Areas
- Proposed Borrow Pit Area
- Proposed BEMP Area
- Proposed Construction Compound
- Existing Recreational Amenity Car Park
- Proposed Recreational Amenity Car Park
- Proposed Substation Compound
- Proposed Security Building
- Existing Drainage
- Proposed Recreational Amenity Trail
- Existing Recreational Amenity Trail
- Proposed Internal Collector Circuit
- Proposed Minimum Noise Barrier
- X.Xm Proposed Hardstand Finished Level
- PMM Proposed Permanent Metrological Mast

Notes.

1. This drawing is for planning purposes only.
2. Dimensions in meters unless otherwise noted.
3. Levels shown relative to ordinance datum (Malin Head).
4. Co-ordinates are to Irish Transverse Mercator (ITM).
5. Refer to drawing series 0600 for Borrow Pit / Peat Deposition area drawings.

Note:
All coordinates are in ITM.

See BEMP for details of proposed biodiversity enhancement measures.

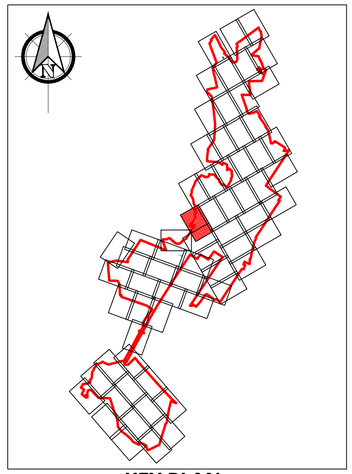

KEY PLAN
1:70000

PLAN 22 -
1:1000

0m 10m 20m 30m 40m 50m 60m 70m 80m 90m 100m
Scale 1:1000

If Applicable : Ordnance Survey Ireland Licence No. CYAL50221678 © Ordnance Survey Ireland and Government of Ireland
OSI 4578, 4579, 4580, 4637, 4638, 4639, 4697,4698,4699, 4758, 4759, 4760, 4818, 4819, 4820, 4881, 4882, 4883

FEHILY TIMONEY
Cork | Dublin | Carlow
www.fehilytimoney.ie

No part of this document may be reproduced or transmitted in any form or stored in any retrieval system of any nature without the written permission of Fehily Timoney & Company as copyright holder except as agreed for use on the project for which the document was originally issued. Do not scale. Use figured dimensions only. If in doubt - Ask!

Rev.	Description	App By	Date
P01	ISSUE FOR PLANNING		

PROJECT: LITTLETON WIND FARM


CLIENT: LITTLETON WIND FARM DAC

SHEET: 1:1000 SITE LAYOUT PLAN - SHEET 22 OF 68 -

Date: 30.04.26
Project number: P20-211
Scale (@ A1): 1:1000
Drawn by: EB
Drawing Number: P20-211-0100-0031
Rev: P01
Checked by: TB
(Sheet set subset Site Layouts)

O:\ACAD\2020\P20-211\P20-211-0100-0031

18 May 2026 (O:\ACAD\2020\P20-211\P20-211-0100-0031)

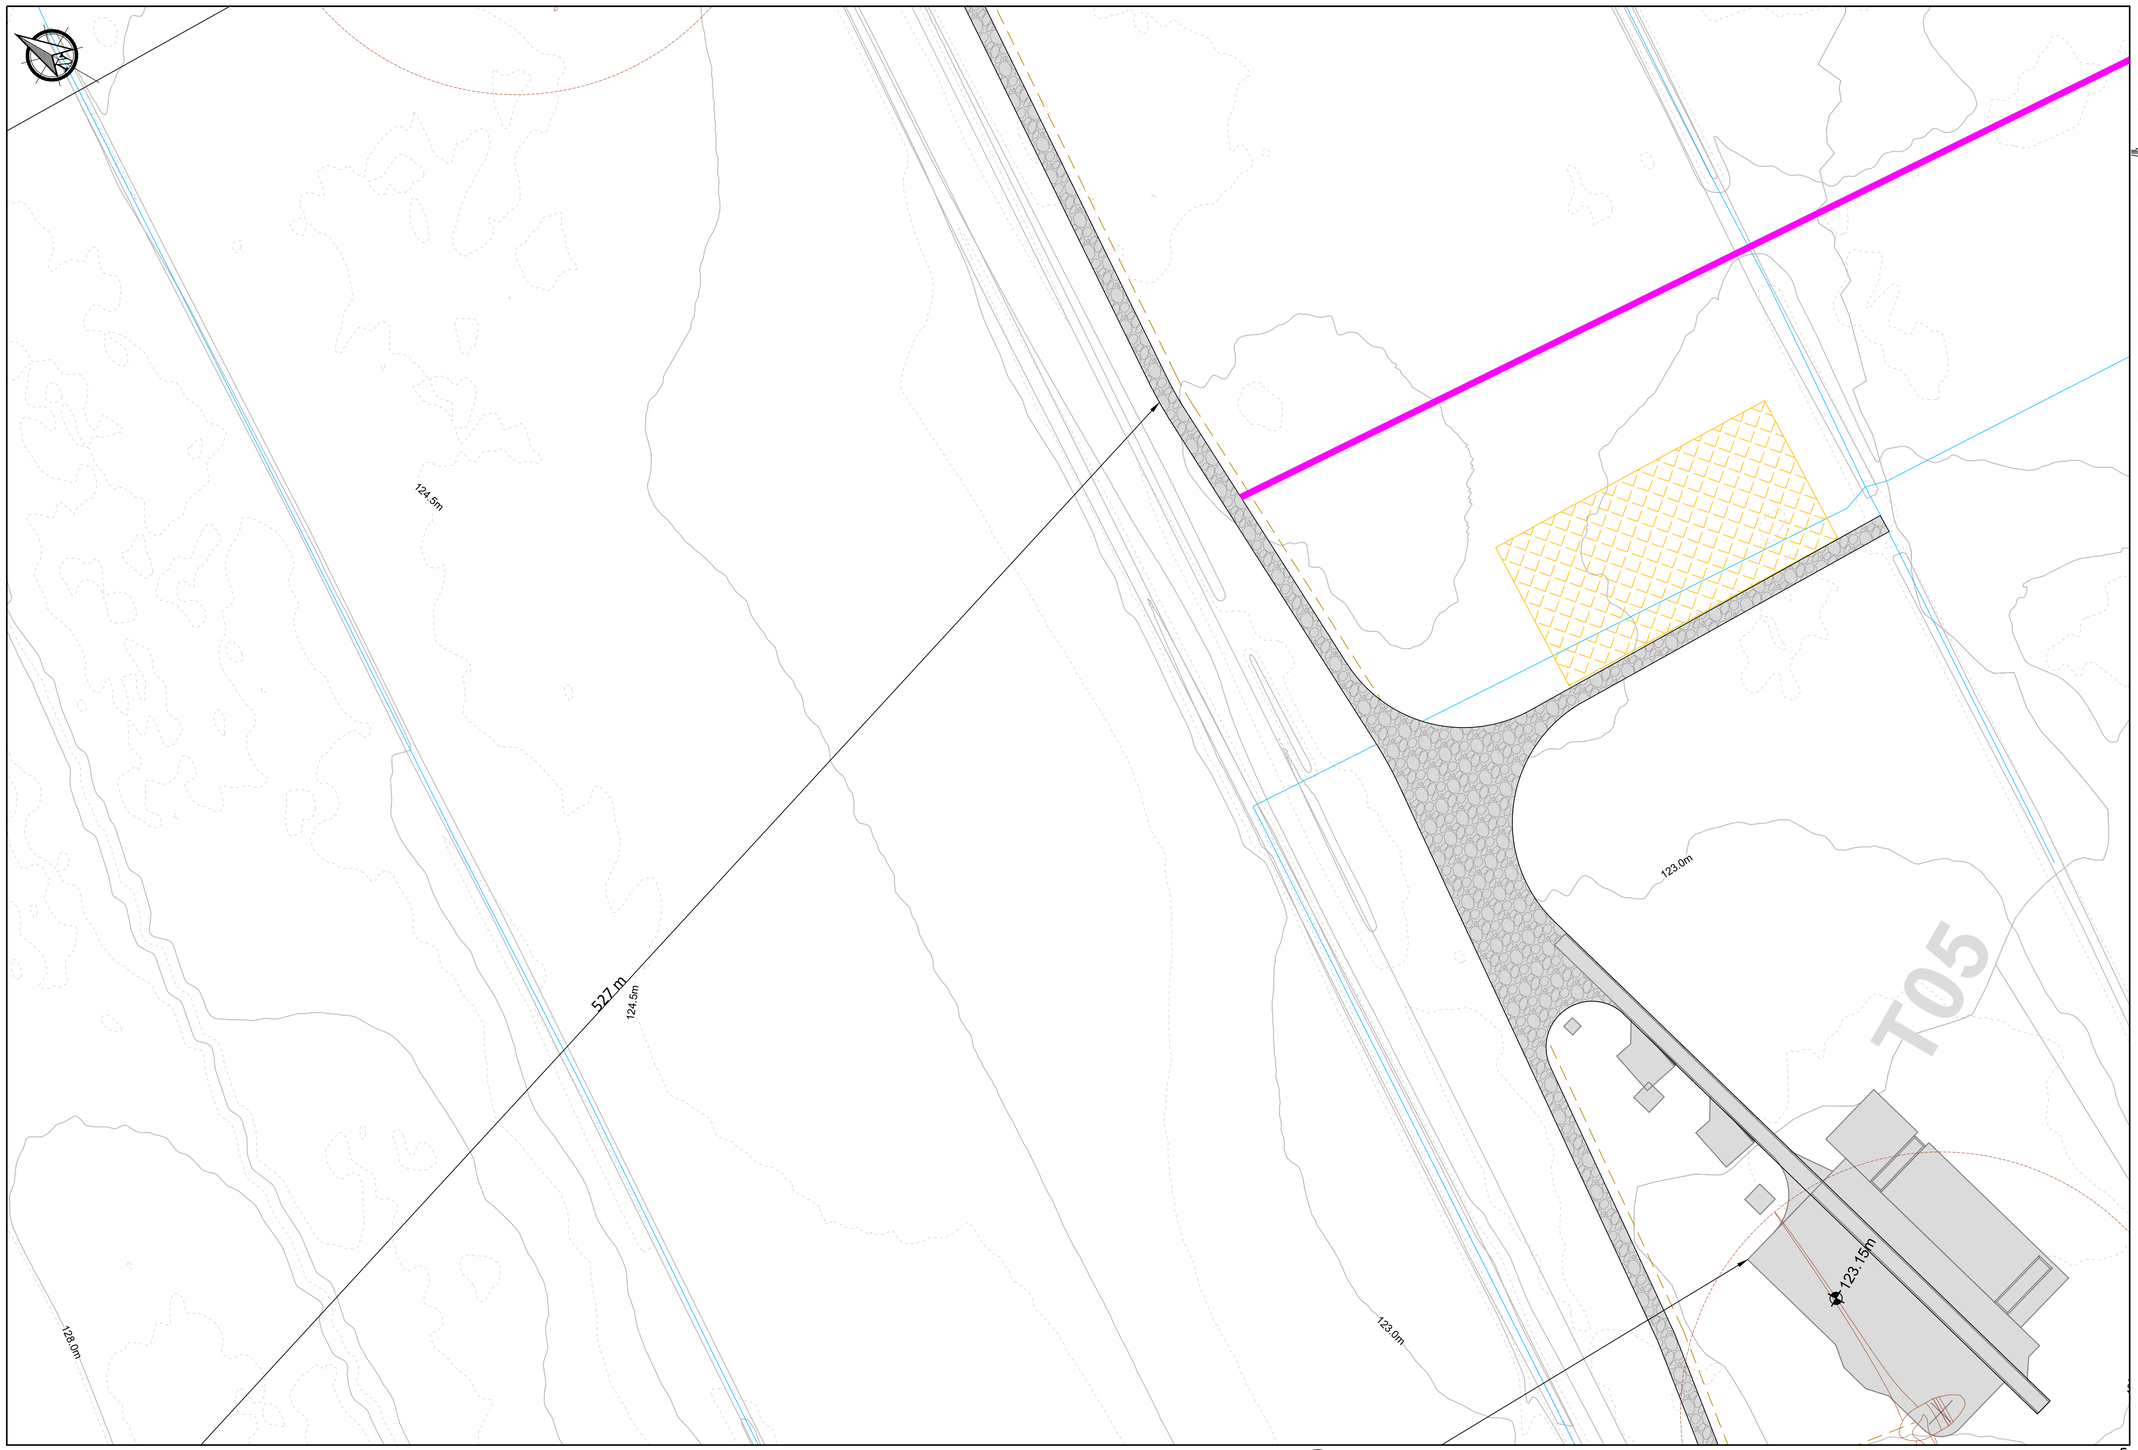

Legend


- Planning Boundary
- Proposed Wind Farm Access Track.
- Proposed Passing Bays
- Proposed Turning Areas
- Proposed Turbine And Hardstanding Areas
- Proposed Peat Deposition Areas
- Proposed Borrow Pit Area
- Proposed BEMP Area
- Proposed Construction Compound
- Existing Recreational Amenity Car Park
- Proposed Recreational Amenity Car Park
- Proposed Substation Compound
- Proposed Security Building
- Existing Drainage
- Proposed Recreational Amenity Trail
- Existing Recreational Amenity Trail
- Proposed Internal Collector Circuit
- Proposed Minimum Noise Barrier
- X.Xm Proposed Hardstand Finished Level
- PMM Proposed Permanent Metrological Mast

Notes.

1. This drawing is for planning purposes only.
2. Dimensions in meters unless otherwise noted.
3. Levels shown relative to ordinance datum (Malin Head).
4. Co-ordinates are to Irish Transverse Mercator (ITM).
5. Refer to drawing series 0600 for Borrow Pit / Peat Deposition area drawings.

Note:
All coordinates are in ITM.

See BEMP for details of proposed biodiversity enhancement measures.

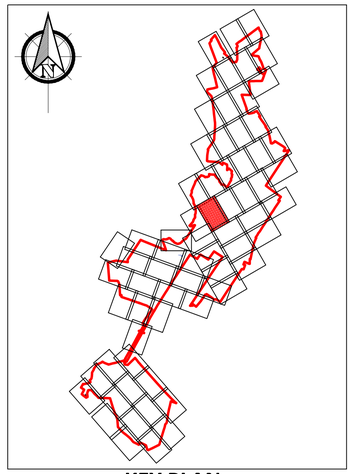

KEY PLAN
1:70000

PLAN
1:1000

23
-

0m 10m 20m 30m 40m 50m 60m 70m 80m 90m 100m
Scale 1:1000

If Applicable : Ordnance Survey Ireland Licence No. CYAL50221678 © Ordnance Survey Ireland and Government of Ireland
OSI 4578, 4579, 4580, 4637, 4638, 4639, 4697,4698,4699, 4758, 4759, 4760, 4818, 4819, 4820, 4881, 4882, 4883

FEHILY TIMONEY
Cork | Dublin | Carlow
www.fehilytimoney.ie

No part of this document may be reproduced or transmitted in any form or stored in any retrieval system of any nature without the written permission of Fehily Timoney & Company as copyright holder except as agreed for use on the project for which the document was originally issued. Do not scale. Use figured dimensions only. If in doubt - Ask!

Rev.	Description	App By	Date
P01	ISSUE FOR PLANNING		

PROJECT
LITTLETON WIND FARM


CLIENT
LITTLETON WIND FARM DAC

SHEET
1:1000 SITE LAYOUT PLAN - SHEET 23 OF 68 -

Date 30.04.26
Drawn by EB
Checked by TB
Project number P20-211
Scale (@ A1) 1:1000
Drawing Number **P20-211-0100-0032**
(Sheet set subset Site Layouts)
Rev **P01**

O:\ACAD\2020\P20-211\P20-211-0100-0032

18 May 2026 (O:\ACAD\2020\P20-211\P20-211-0100-0032)

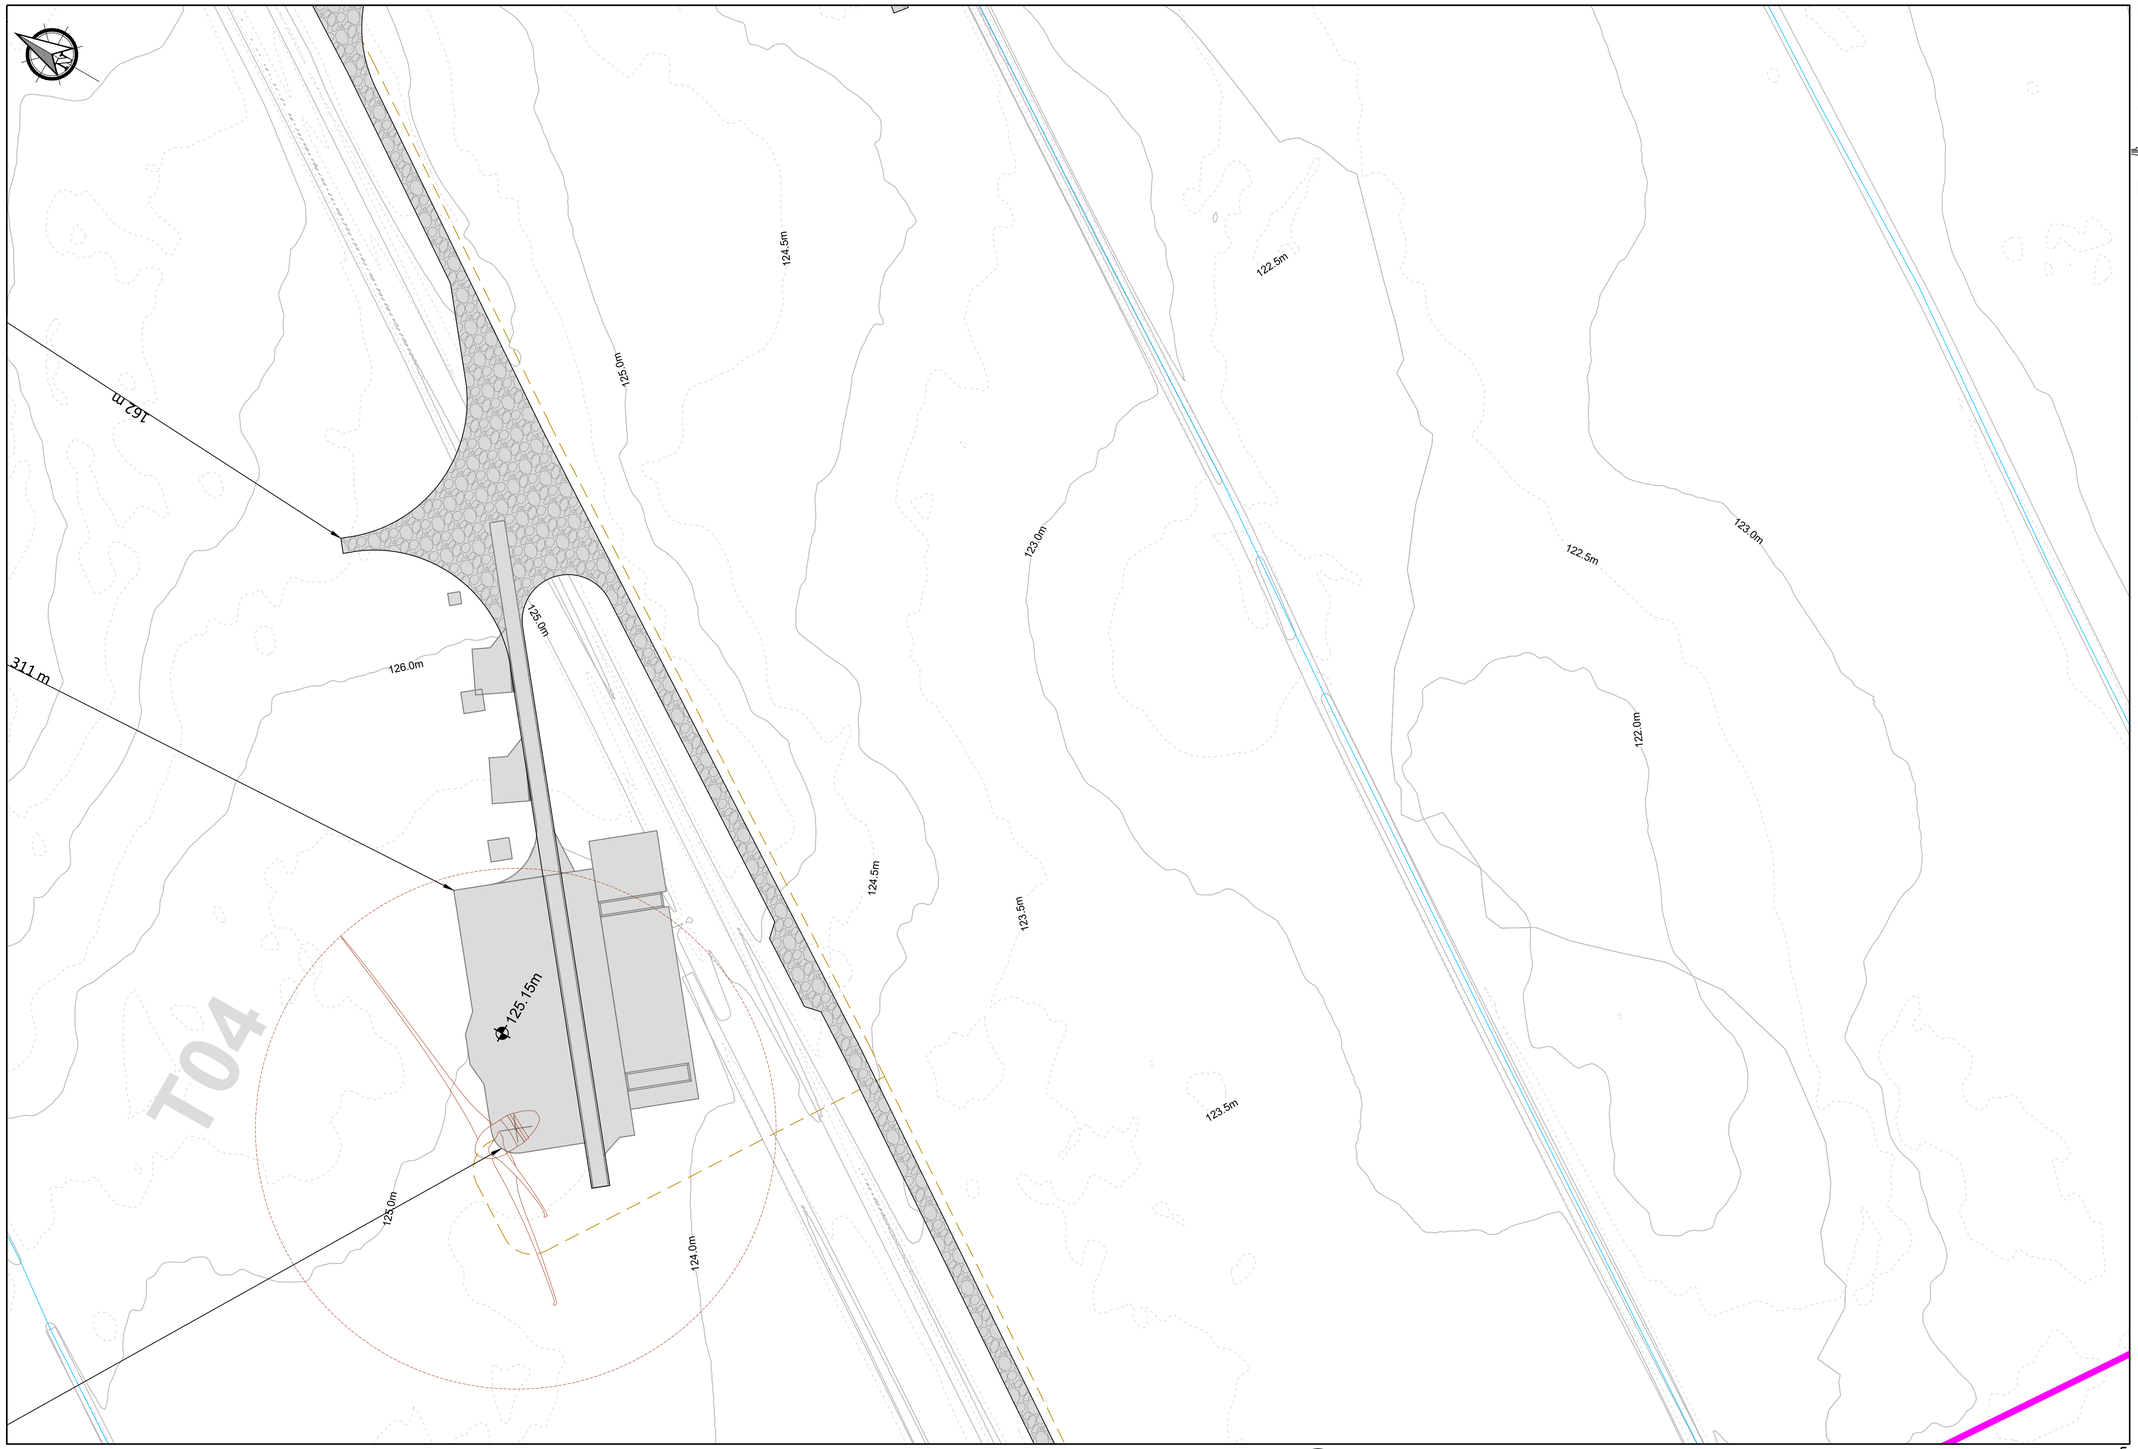

PLAN
1:1000

24
-

0m 10m 20m 30m 40m 50m 60m 70m 80m 90m 100m
Scale 1:1000

Legend

- Planning Boundary
- Proposed Wind Farm Access Track.
- Proposed Passing Bays
- Proposed Turning Areas
- Proposed Turbine And Hardstanding Areas
- Proposed Peat Deposition Areas
- Proposed Borrow Pit Area
- Proposed BEMP Area
- Proposed Construction Compound
- Existing Recreational Amenity Car Park
- Proposed Recreational Amenity Car Park
- Proposed Substation Compound
- Proposed Security Building
- Existing Drainage
- Proposed Recreational Amenity Trail
- Existing Recreational Amenity Trail
- Proposed Internal Collector Circuit
- Proposed Minimum Noise Barrier
- X.Xm Proposed Hardstand Finished Level
- PMM Proposed Permanent Metrological Mast


Notes.

1. This drawing is for planning purposes only.
2. Dimensions in meters unless otherwise noted.
3. Levels shown relative to ordinance datum (Malin Head).
4. Co-ordinates are to Irish Transverse Mercator (ITM).
5. Refer to drawing series 0600 for Borrow Pit / Peat Deposition area drawings.

Note:

All coordinates are in ITM.

See BEMP for details of proposed biodiversity enhancement measures.

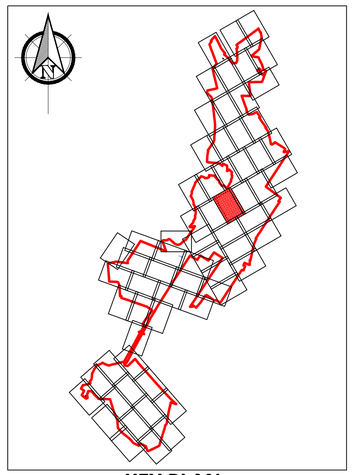

KEY PLAN
1:70000

If Applicable : Ordnance Survey Ireland Licence No. CYAL50221678 © Ordnance Survey Ireland and Government of Ireland
OSI 4578, 4579, 4580, 4637, 4638, 4639, 4697,4698,4699, 4758, 4759, 4760, 4818, 4819, 4820, 4881, 4882, 4883

FEHILY TIMONEY
Cork | Dublin | Carlow
www.fehilytimoney.ie

No part of this document may be reproduced or transmitted in any form or stored in any retrieval system of any nature without the written permission of Fehily Timoney & Company as copyright holder except as agreed for use on the project for which the document was originally issued. Do not scale. Use figured dimensions only. If in doubt - Ask!

Rev.	Description	App By	Date
P01	ISSUE FOR PLANNING		

PROJECT
LITTLETON WIND FARM


CLIENT
LITTLETON WIND FARM DAC

SHEET
1:1000 SITE LAYOUT PLAN - SHEET 24 OF 68 -

Date 30.04.26	Project number P20-211	Scale (@ A1) 1:1000	
Drawn by EB	Drawing Number P20-211-0100-0033		Rev P01
Checked by TB	[Sheet set subset Site Layouts]		

O:\ACAD\2020\P20-211\P20-211-0100-0033

18 May 2026 (O:\ACAD\2020\P20-211\P20-211-0100-0033)

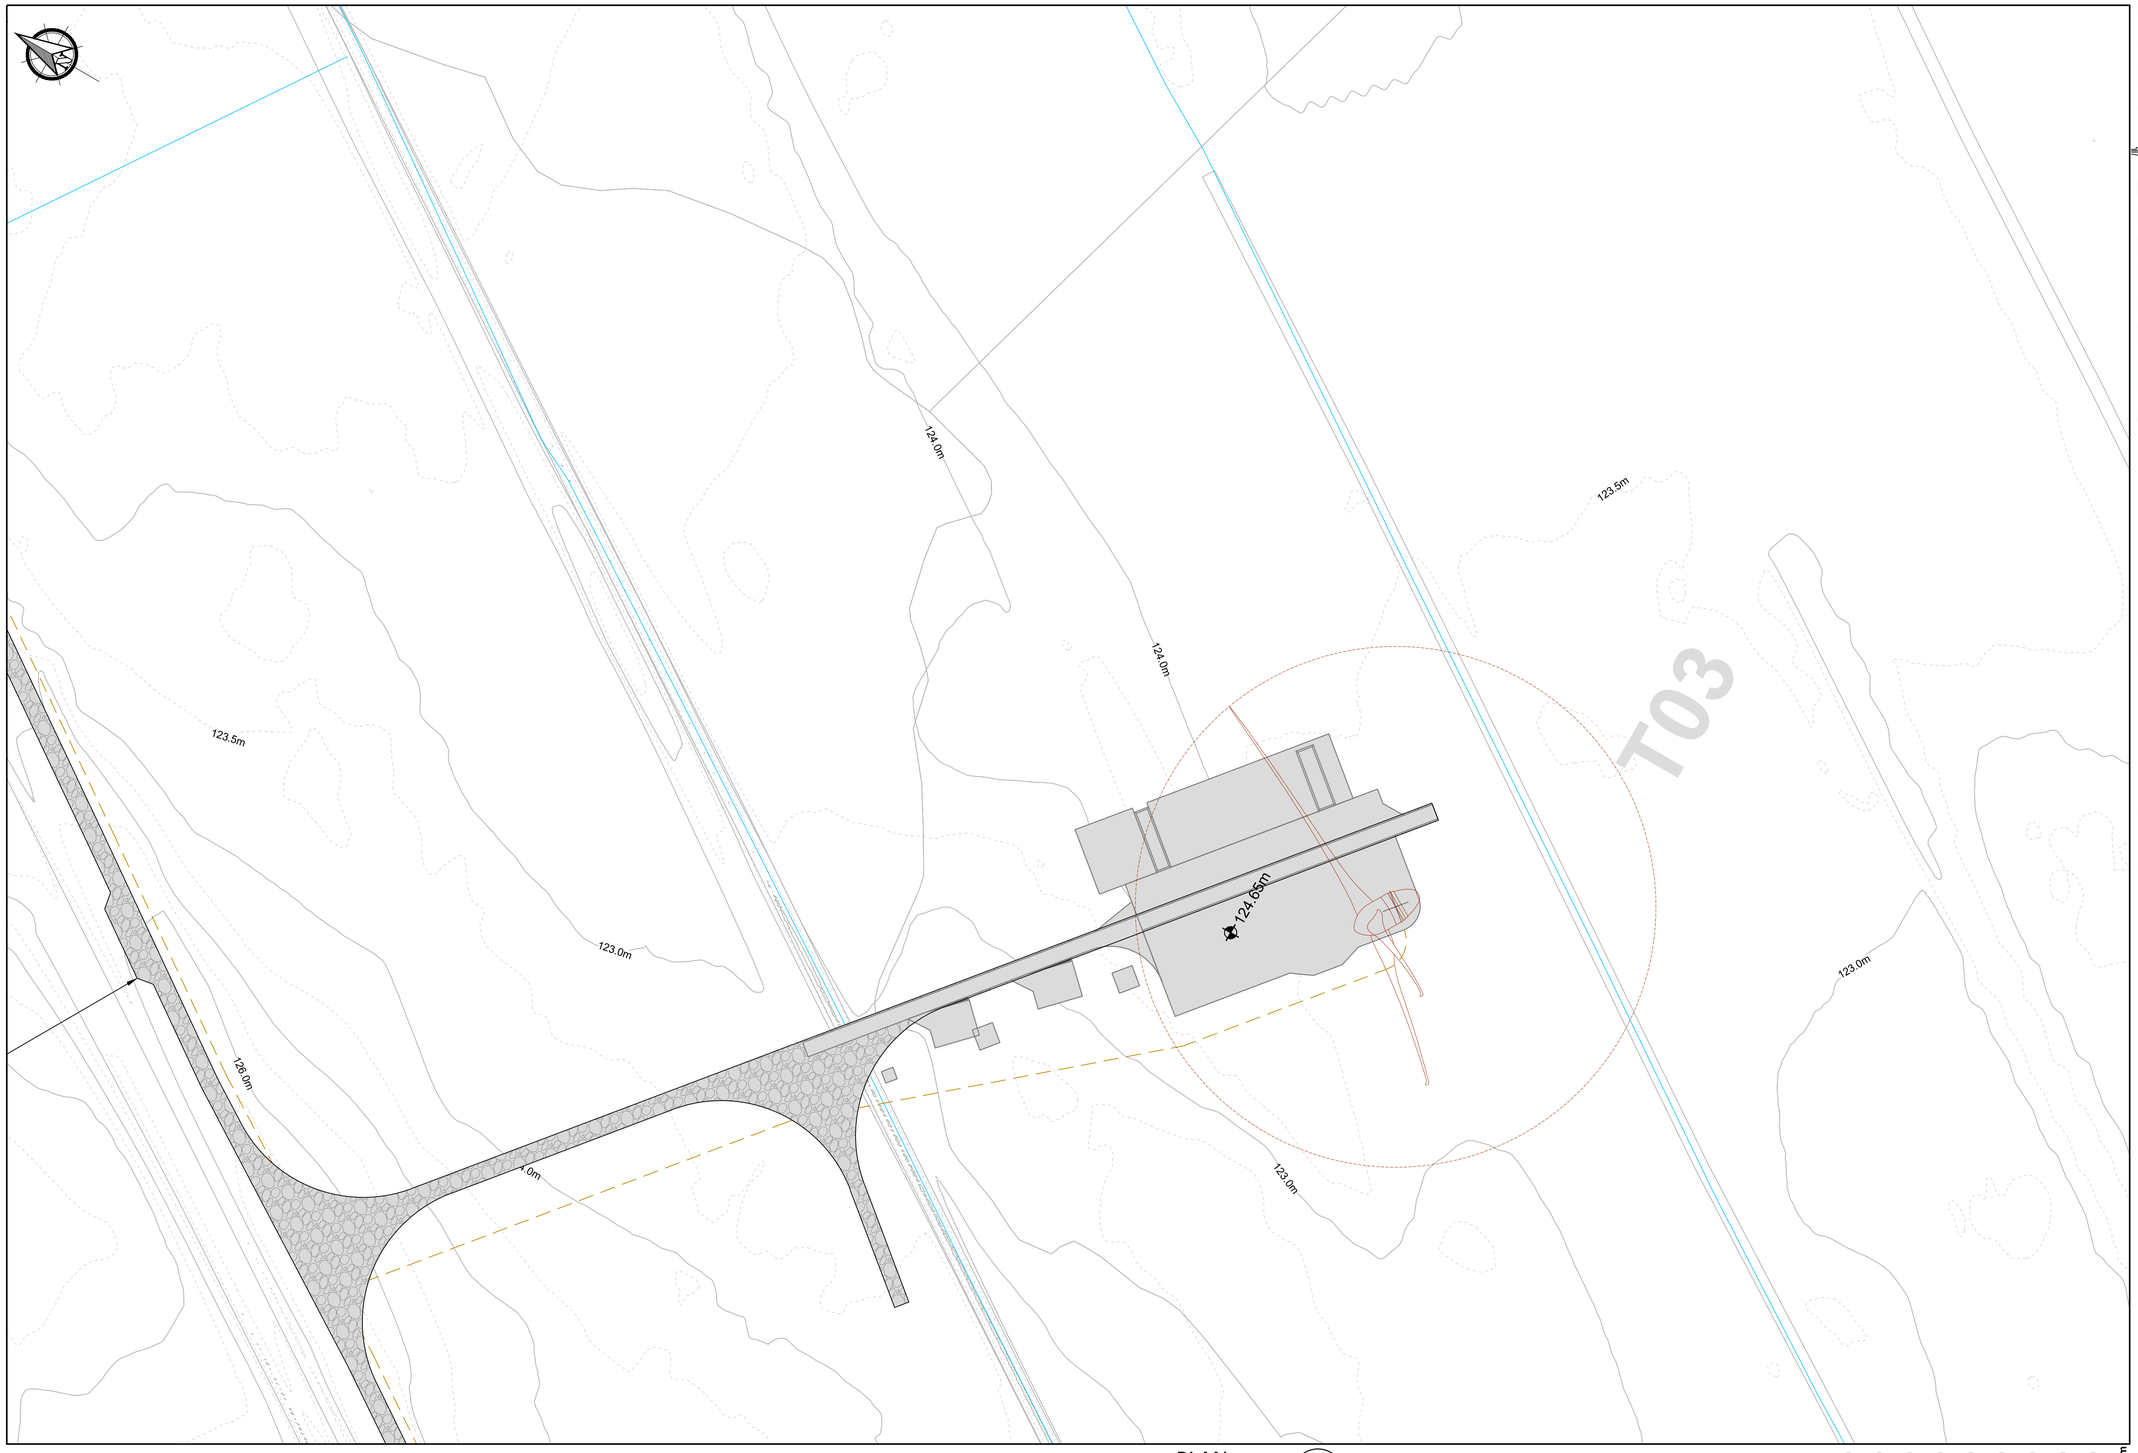

Legend

- Planning Boundary
- Proposed Wind Farm Access Track.
- Proposed Passing Bays
- Proposed Turning Areas
- Proposed Turbine And Hardstanding Areas
- Proposed Peat Deposition Areas
- Proposed Borrow Pit Area
- Proposed BEMP Area
- Proposed Construction Compound
- Existing Recreational Amenity Car Park
- Proposed Recreational Amenity Car Park
- Proposed Substation Compound
- Proposed Security Building
- Existing Drainage
- Proposed Recreational Amenity Trail
- Existing Recreational Amenity Trail
- Proposed Internal Collector Circuit
- Proposed Minimum Noise Barrier
- X.Xm Proposed Hardstand Finished Level
- PMM Proposed Permanent Metrological Mast

Notes.

1. This drawing is for planning purposes only.
2. Dimensions in meters unless otherwise noted.
3. Levels shown relative to ordinance datum (Malin Head).
4. Co-ordinates are to Irish Transverse Mercator (ITM).
5. Refer to drawing series 0600 for Borrow Pit / Peat Deposition area drawings.

Note:


All coordinates are in ITM.

See BEMP for details of proposed biodiversity enhancement measures.

PLAN 1:1000 (25 / -)

0m 10m 20m 30m 40m 50m 60m 70m 80m 90m 100m

Scale 1:1000

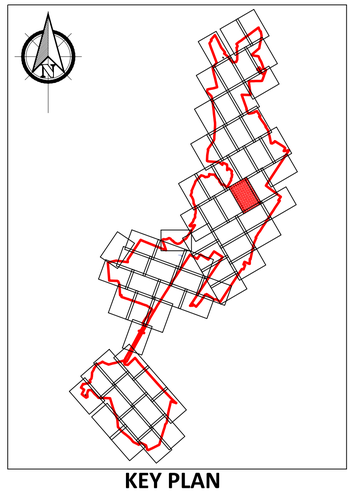

KEY PLAN

1:70000

If Applicable : Ordnance Survey Ireland Licence No. CYAL50221678 © Ordnance Survey Ireland and Government of Ireland
OSI 4578, 4579, 4580, 4637, 4638, 4639, 4697,4698,4699, 4758, 4759, 4760, 4818, 4819, 4820, 4881, 4882, 4883

FEHILY TIMONEY
Cork | Dublin | Carlow
www.fehilytimoney.ie

No part of this document may be reproduced or transmitted in any form or stored in any retrieval system of any nature without the written permission of Fehily Timoney & Company as copyright holder except as agreed for use on the project for which the document was originally issued. Do not scale. Use figured dimensions only. If in doubt - Ask!

Rev.	Description	App By	Date
P01	ISSUE FOR PLANNING		

PROJECT	LITTLETON WIND FARM
CLIENT	LITTLETON WIND FARM DAC
SHEET	1:1000 SITE LAYOUT PLAN - SHEET 25 OF 68 -
Date	30.04.26
Project number	P20-211
Scale (@ A1)	1:1000
Drawn by	EB
Checked by	TB
Drawing Number	P20-211-0100-0034 (Sheet set subset Site Layouts)
Rev	P01

O:\ACAD\2020\P20-211\P20-211-0100-0034

18 May 2026 (O:\ACAD\2020\P20-211\P20-211-0100-0034)

406 m

162 m

124.0m

Legend

- Planning Boundary
- Proposed Wind Farm Access Track.
- Proposed Passing Bays
- Proposed Turning Areas
- Proposed Turbine And Hardstanding Areas
- Proposed Peat Deposition Areas
- Proposed Borrow Pit Area
- Proposed BEMP Area
- Proposed Construction Compound
- Existing Recreational Amenity Car Park
- Proposed Recreational Amenity Car Park
- Proposed Substation Compound
- Proposed Security Building
- Existing Drainage
- Proposed Recreational Amenity Trail
- Existing Recreational Amenity Trail
- Proposed Internal Collector Circuit
- Proposed Minimum Noise Barrier
- X.Xm Proposed Hardstand Finished Level
- PMM Proposed Permanent Metrological Mast


Notes.

1. This drawing is for planning purposes only.
2. Dimensions in meters unless otherwise noted.
3. Levels shown relative to ordinance datum (Malin Head).
4. Co-ordinates are to Irish Transverse Mercator (ITM).
5. Refer to drawing series 0600 for Borrow Pit / Peat Deposition area drawings.

Note:

All coordinates are in ITM.

See BEMP for details of proposed biodiversity enhancement measures.

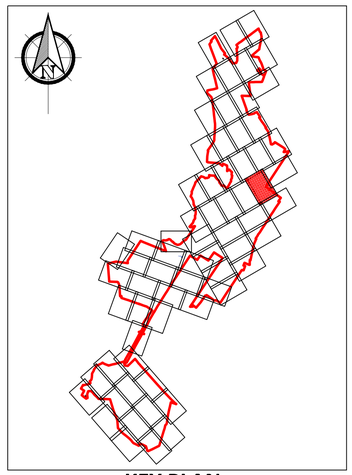

KEY PLAN

1:70000

PLAN

1:1000

26

-

0m 10m 20m 30m 40m 50m 60m 70m 80m 90m 100m

Scale 1:1000

If Applicable : Ordnance Survey Ireland Licence No. CYAL50221678 © Ordnance Survey Ireland and Government of Ireland
OSI 4578, 4579, 4580, 4637, 4638, 4639, 4697,4698,4699, 4758, 4759, 4760, 4818, 4819, 4820, 4881, 4882, 4883

FEHILY TIMONEY
Cork | Dublin | Carlow
www.fehilytimoney.ie


No part of this document may be reproduced or transmitted in any form or stored in any retrieval system of any nature without the written permission of Fehily Timoney & Company as copyright holder except as agreed for use on the project for which the document was originally issued. Do not scale. Use figured dimensions only. If in doubt - Ask!

Rev.	Description	App By	Date
P01	ISSUE FOR PLANNING		

PROJECT	LITTLETON WIND FARM
CLIENT	LITTLETON WIND FARM DAC
SHEET	1:1000 SITE LAYOUT PLAN - SHEET 26 OF 68 -
Date	30.04.26
Project number	P20-211
Scale (@ A1)	1:1000
Drawn by	EB
Checked by	TB
Drawing Number	P20-211-0100-0035
	[Sheet set subset Site Layouts]
Rev	P01

O:\ACAD\2020\P20-211\P20-211-0100-0035

18 May 2026 (O:\ACAD\2020\P20-211\P20-211-0100-0035)

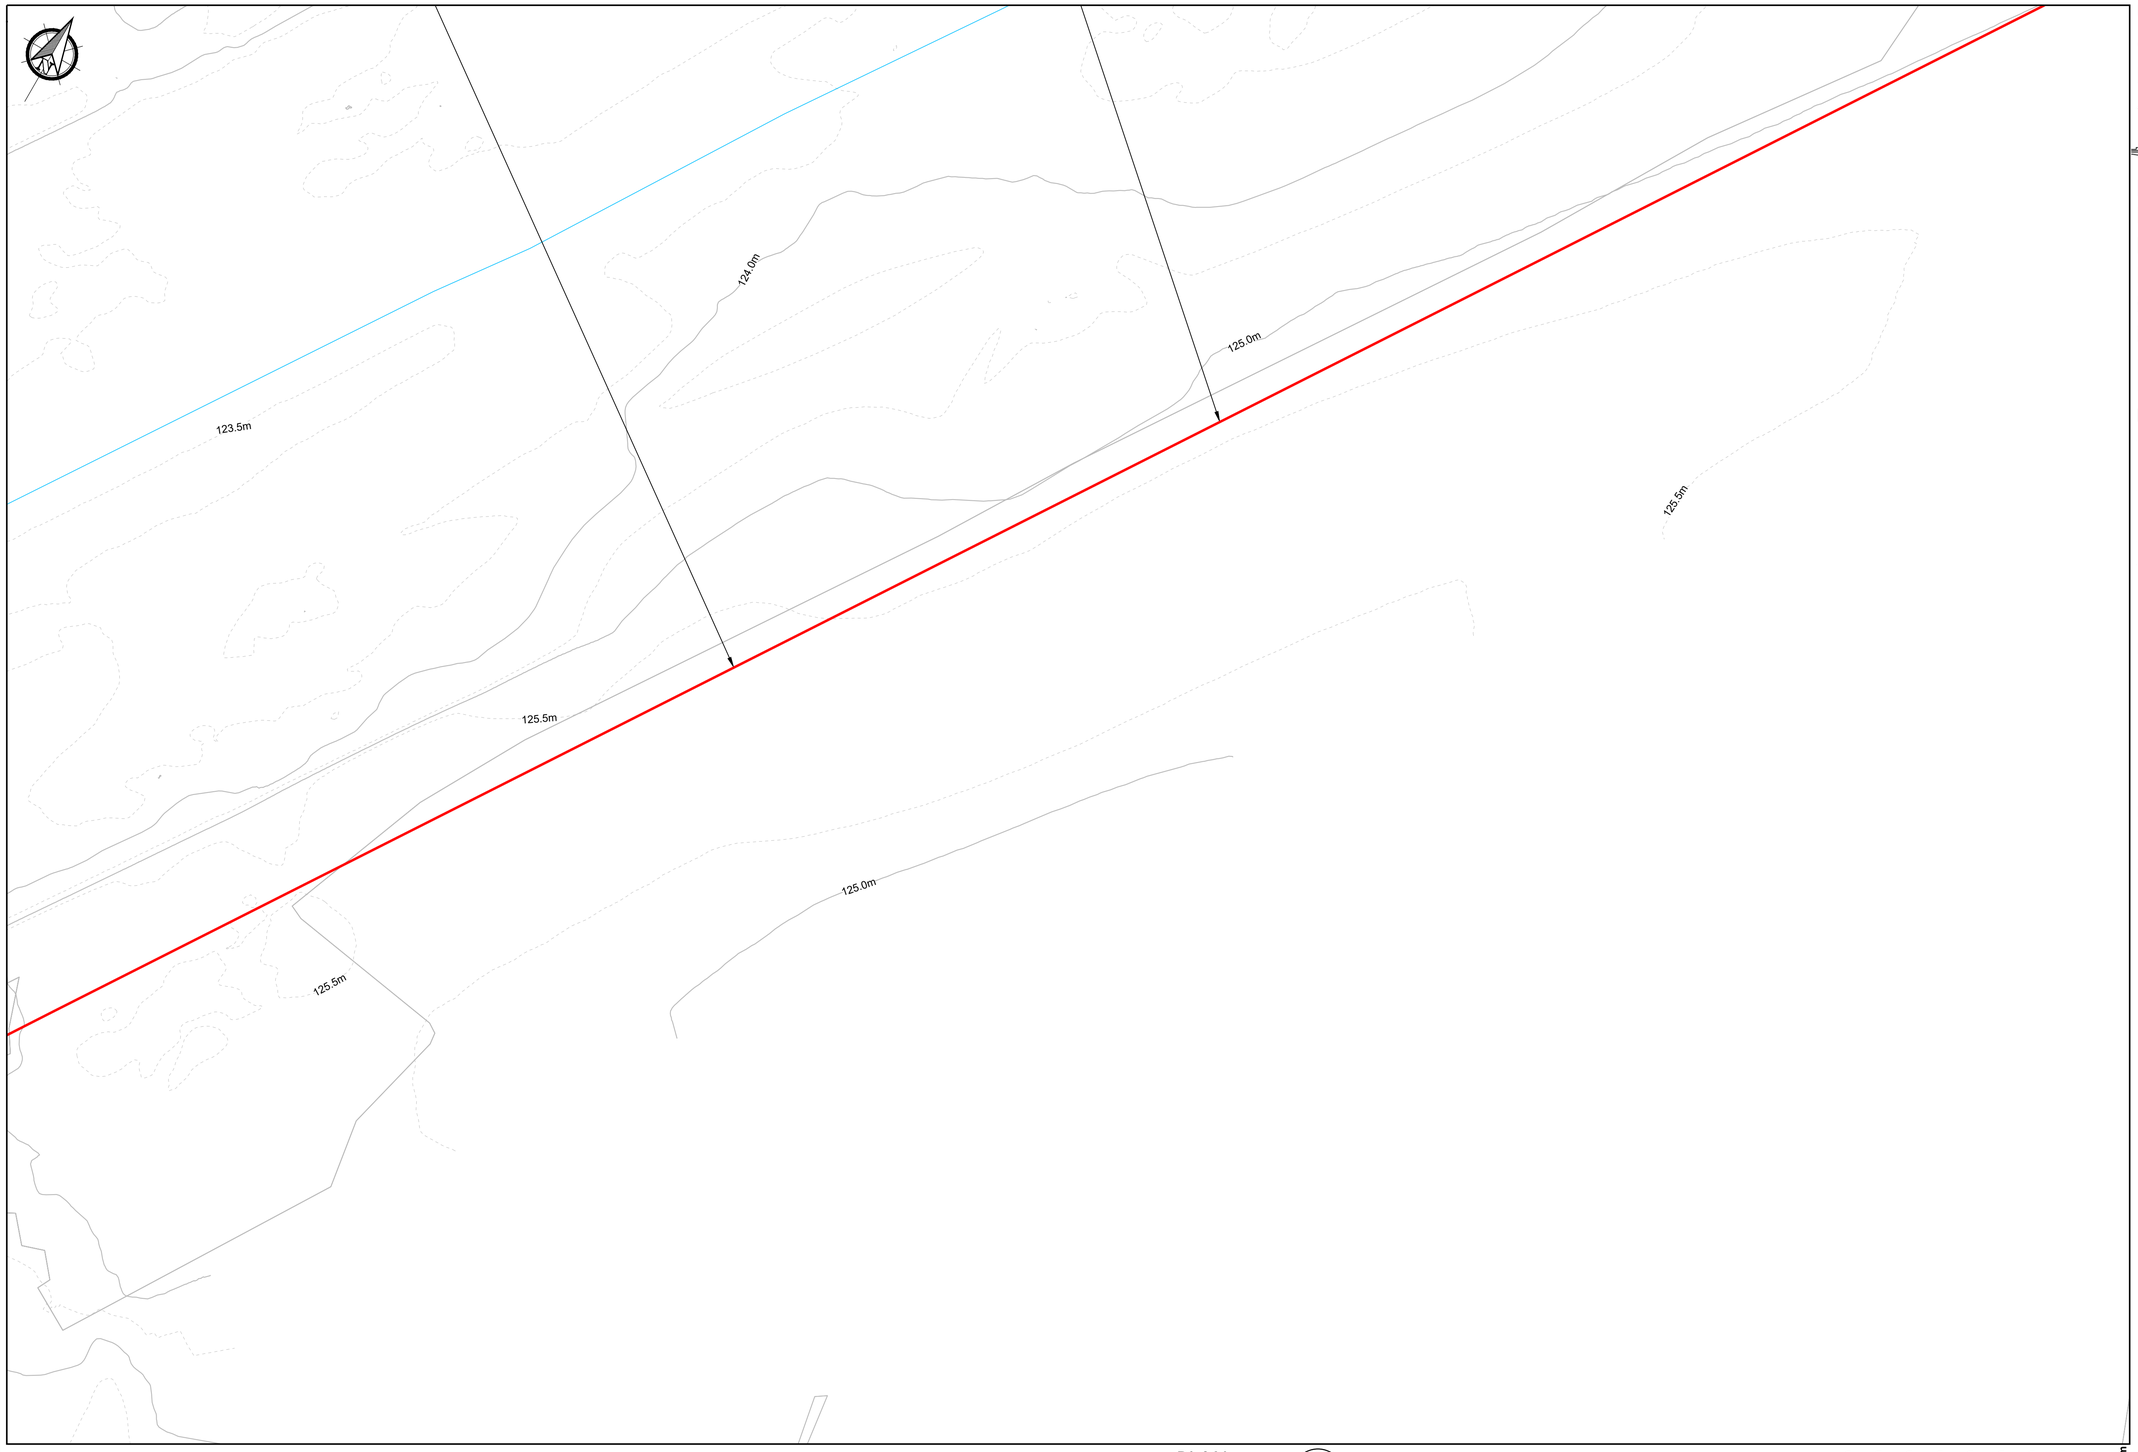

Legend


- Planning Boundary
- Proposed Wind Farm Access Track.
- Proposed Passing Bays
- Proposed Turning Areas
- Proposed Turbine And Hardstanding Areas
- Proposed Peat Deposition Areas
- Proposed Borrow Pit Area
- Proposed BEMP Area
- Proposed Construction Compound
- Existing Recreational Amenity Car Park
- Proposed Recreational Amenity Car Park
- Proposed Substation Compound
- Proposed Security Building
- Existing Drainage
- Proposed Recreational Amenity Trail
- Existing Recreational Amenity Trail
- Proposed Internal Collector Circuit
- Proposed Minimum Noise Barrier
- X.Xm Proposed Hardstand Finished Level
- PMM Proposed Permanent Metrological Mast

Notes.

1. This drawing is for planning purposes only.
2. Dimensions in meters unless otherwise noted.
3. Levels shown relative to ordinance datum (Malin Head).
4. Co-ordinates are to Irish Transverse Mercator (ITM).
5. Refer to drawing series 0600 for Borrow Pit / Peat Deposition area drawings.

Note:
All coordinates are in ITM.

See BEMP for details of proposed biodiversity enhancement measures.

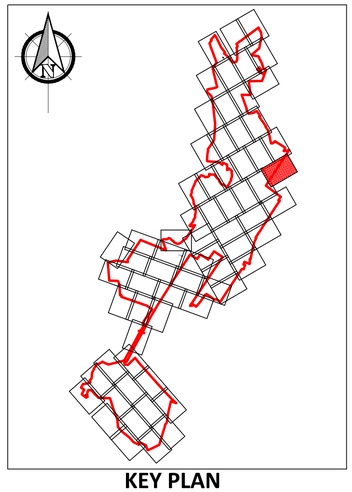

KEY PLAN
1:70000

PLAN
1:1000
27
-

0m 10m 20m 30m 40m 50m 60m 70m 80m 90m 100m
Scale 1:1000

If Applicable : Ordnance Survey Ireland Licence No. CYAL50221678 © Ordnance Survey Ireland and Government of Ireland
OSI 4578, 4579, 4580, 4637, 4638, 4639, 4697,4698,4699, 4758, 4759, 4760, 4818, 4819, 4820, 4881, 4882, 4883

FEHILY TIMONEY
Cork | Dublin | Carlow
www.fehilytimoney.ie

No part of this document may be reproduced or transmitted in any form or stored in any retrieval system of any nature without the written permission of Fehily Timoney & Company as copyright holder except as agreed for use on the project for which the document was originally issued. Do not scale. Use figured dimensions only. If in doubt - Ask!

Rev.	Description	App By	Date
P01	ISSUE FOR PLANNING		

PROJECT: LITTLETON WIND FARM		CLIENT: LITTLETON WIND FARM DAC	
SHEET: 1:1000 SITE LAYOUT PLAN - SHEET 27 OF 68 -	Date: 30.04.26	Project number: P20-211	Scale (@ A1): 1:1000
	Drawn by: EB	Drawing Number: P20-211-0100-0036 *(Sheet set subset Site Layouts)*	Rev: P01
	Checked by: TB		

O:\ACAD\2020\P20-211\P20-211-0100-0036

0600-0010-0011-0020-0021-0120-0121-0220-0221-0520-0521-0620-0621-0720-0721-0820-0821-0920-0921-1020-1021-1120-1121-1220-1221-1320-1321-1420-1421-1520-1521-1620-1621-1720-1721-1820-1821-1920-1921-2020-2021-2120-2121-2220-2221-2320-2321-2420-2421-2520-2521-2620-2621-2720-2721-2820-2821-2920-2921-3020-3021-3120-3121-3220-3221-3320-3321-3420-3421-3520-3521-3620-3621-3720-3721-3820-3821-3920-3921-4020-4021-4120-4121-4220-4221-4320-4321-4420-4421-4520-4521-4620-4621-4720-4721-4820-4821-4920-4921-5020-5021-5120-5121-5220-5221-5320-5321-5420-5421-5520-5521-5620-5621-5720-5721-5820-5821-5920-5921-6020-6021-6120-6121-6220-6221-6320-6321-6420-6421-6520-6521-6620-6621-6720-6721-6820-6821-6920-6921-7020-7021-7120-7121-7220-7221-7320-7321-7420-7421-7520-7521-7620-7621-7720-7721-7820-7821-7920-7921-8020-8021-8120-8121-8220-8221-8320-8321-8420-8421-8520-8521-8620-8621-8720-8721-8820-8821-8920-8921-9020-9021-9120-9121-9220-9221-9320-9321-9420-9421-9520-9521-9620-9621-9720-9721-9820-9821-9920-9921
Plotted: 30 Apr 2026



Legend


- Planning Boundary
- Proposed Wind Farm Access Track.
- Proposed Passing Bays
- Proposed Turning Areas
- Proposed Turbine And Hardstanding Areas
- Proposed Peat Deposition Areas
- Proposed Borrow Pit Area
- Proposed BEMP Area
- Proposed Construction Compound
- Existing Recreational Amenity Car Park
- Proposed Recreational Amenity Car Park
- Proposed Substation Compound
- Proposed Security Building
- Existing Drainage
- Proposed Recreational Amenity Trail
- Existing Recreational Amenity Trail
- Proposed Internal Collector Circuit
- Proposed Minimum Noise Barrier
- X.Xm Proposed Hardstand Finished Level
- PMM Proposed Permanent Metrological Mast

Notes.

1. This drawing is for planning purposes only.
2. Dimensions in meters unless otherwise noted.
3. Levels shown relative to ordinance datum (Malin Head).
4. Co-ordinates are to Irish Transverse Mercator (ITM).
5. Refer to drawing series 0600 for Borrow Pit / Peat Deposition area drawings.

Note:
All coordinates are in ITM.

See BEMP for details of proposed biodiversity enhancement measures.

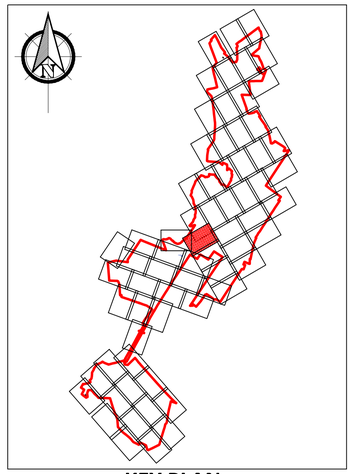

KEY PLAN
1:70000

PLAN 28
1:1000 -

0m 10m 20m 30m 40m 50m 60m 70m 80m 90m 100m
Scale 1:1000

If Applicable : Ordnance Survey Ireland Licence No. CYAL50221678 © Ordnance Survey Ireland and Government of Ireland
OSI 4578, 4579, 4580, 4637, 4638, 4639, 4697,4698,4699, 4758, 4759, 4760, 4818, 4819, 4820, 4881, 4882, 4883

FEHILY TIMONEY
Cork | Dublin | Carlow
www.fehilytimoney.ie

No part of this document may be reproduced or transmitted in any form or stored in any retrieval system of any nature without the written permission of Fehily Timoney & Company as copyright holder except as agreed for use on the project for which the document was originally issued. Do not scale. Use figured dimensions only. If in doubt - Ask!

Rev.	Description	App By	Date
P01	ISSUE FOR PLANNING		

PROJECT	LITTLETON WIND FARM
CLIENT	LITTLETON WIND FARM DAC
SHEET	1:1000 SITE LAYOUT PLAN - SHEET 28 OF 68 -
Date	30.04.26
Project number	P20-211
Scale (@ A1)	1:1000
Drawn by	EB
Checked by	TB
Drawing Number	P20-211-0100-0037
Rev	P01

[Sheet set subset Site Layouts]

O:\ACAD\2020\P20-211\P20-211-0100-0037

18 May 2026 (O:\ACAD\2020\P20-211\P20-211-0100-0037)

T05

123.15m

123.0m

123.0m

123.0m

123.0m

Legend

- Planning Boundary
- Proposed Wind Farm Access Track.
- Proposed Passing Bays
- Proposed Turning Areas
- Proposed Turbine And Hardstanding Areas
- Proposed Peat Deposition Areas
- Proposed Borrow Pit Area
- Proposed BEMP Area
- Proposed Construction Compound
- Existing Recreational Amenity Car Park
- Proposed Recreational Amenity Car Park
- Proposed Substation Compound
- Proposed Security Building
- Existing Drainage
- Proposed Recreational Amenity Trail
- Existing Recreational Amenity Trail
- Proposed Internal Collector Circuit
- Proposed Minimum Noise Barrier
- X.Xm Proposed Hardstand Finished Level
- PMM Proposed Permanent Metrological Mast

Notes.

1. This drawing is for planning purposes only.
2. Dimensions in meters unless otherwise noted.
3. Levels shown relative to ordinance datum (Malin Head).
4. Co-ordinates are to Irish Transverse Mercator (ITM).
5. Refer to drawing series 0600 for Borrow Pit / Peat Deposition area drawings.


Note:
All coordinates are in ITM.

See BEMP for details of proposed biodiversity enhancement measures.

PLAN
1:1000

29
-

0m 10m 20m 30m 40m 50m 60m 70m 80m 90m 100m
Scale 1:1000

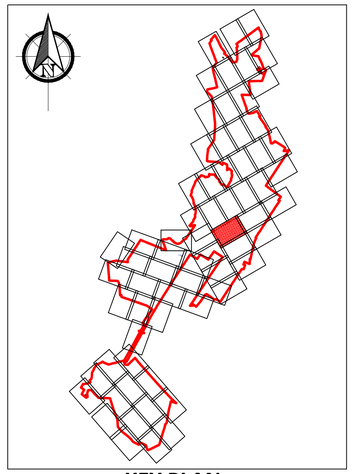

KEY PLAN
1:70000

If Applicable : Ordnance Survey Ireland Licence No. CYAL50221678 © Ordnance Survey Ireland and Government of Ireland
OSI 4578, 4579, 4580, 4637, 4638, 4639, 4697,4698,4699, 4758, 4759, 4760, 4818, 4819, 4820, 4881, 4882, 4883

FEHILY TIMONEY
Cork | Dublin | Carlow
www.fehilytimoney.ie

No part of this document may be reproduced or transmitted in any form or stored in any retrieval system of any nature without the written permission of Fehily Timoney & Company as copyright holder except as agreed for use on the project for which the document was originally issued. Do not scale. Use figured dimensions only. If in doubt - Ask!

Rev.	Description	App By	Date
P01	ISSUE FOR PLANNING		

PROJECT	LITTLETON WIND FARM
CLIENT	LITTLETON WIND FARM DAC
SHEET	1:1000 SITE LAYOUT PLAN - SHEET 29 OF 68 -
Date	30.04.26
Project number	P20-211
Scale (@ A1)	1:1000
Drawn by	EB
Checked by	TB
Drawing Number	P20-211-0100-0038
	[Sheet set subset Site Layouts]
Rev	P01

O:\ACAD\2020\P20-211\P20-211-0100-0038

21 May 2026 (O:\ACAD\2020\P20-211\P20-211-0100-0038)

123.0m
123.0m
123.5m
123.5m
123.5m
123.5m
123.5m
123.5m
124.0m
158 m
146 m

Legend

- Planning Boundary
- Proposed Wind Farm Access Track.
- Proposed Passing Bays
- Proposed Turning Areas
- Proposed Turbine And Hardstanding Areas
- Proposed Peat Deposition Areas
- Proposed Borrow Pit Area
- Proposed BEMP Area
- Proposed Construction Compound
- Existing Recreational Amenity Car Park
- Proposed Recreational Amenity Car Park
- Proposed Substation Compound
- Proposed Security Building
- Existing Drainage
- Proposed Recreational Amenity Trail
- Existing Recreational Amenity Trail
- Proposed Internal Collector Circuit
- Proposed Minimum Noise Barrier
- X.Xm Proposed Hardstand Finished Level
- PMM Proposed Permanent Metrological Mast

Notes.

1. This drawing is for planning purposes only.
2. Dimensions in meters unless otherwise noted.
3. Levels shown relative to ordinance datum (Malin Head).
4. Co-ordinates are to Irish Transverse Mercator (ITM).
5. Refer to drawing series 0600 for Borrow Pit / Peat Deposition area drawings.

Note:

All coordinates are in ITM.

See BEMP for details of proposed biodiversity enhancement measures.

PLAN 30
1:1000 -

0m 10m 20m 30m 40m 50m 60m 70m 80m 90m 100m
Scale 1:1000

KEY PLAN
1:70000

If Applicable : Ordnance Survey Ireland Licence No. CYAL50221678 © Ordnance Survey Ireland and Government of Ireland
OSI 4578, 4579, 4580, 4637, 4638, 4639, 4697,4698,4699, 4758, 4759, 4760, 4818, 4819, 4820, 4881, 4882, 4883

FEHILY TIMONEY
Cork | Dublin | Carlow
www.fehilytimoney.ie

No part of this document may be reproduced or transmitted in any form or stored in any retrieval system of any nature without the written permission of Fehily Timoney & Company as copyright holder except as agreed for use on the project for which the document was originally issued. Do not scale. Use figured dimensions only. If in doubt - Ask!


Rev.	Description	App By	Date
P01	ISSUE FOR PLANNING		

PROJECT	LITTLETON WIND FARM
CLIENT	LITTLETON WIND FARM DAC
SHEET	1:1000 SITE LAYOUT PLAN - SHEET 30 OF 68 -
Date	30.04.26
Project number	P20-211
Scale (@ A1)	1:1000
Drawn by	EB
Drawing Number	P20-211-0100-0039
Rev	P01
Checked by	TB

(Sheet set subset Site Layouts)

O:\ACAD\2020\P20-211\P20-211-0100-0039

18 May 2026 (O:\ACAD\2020\P20-211\P20-211-0100-0039)

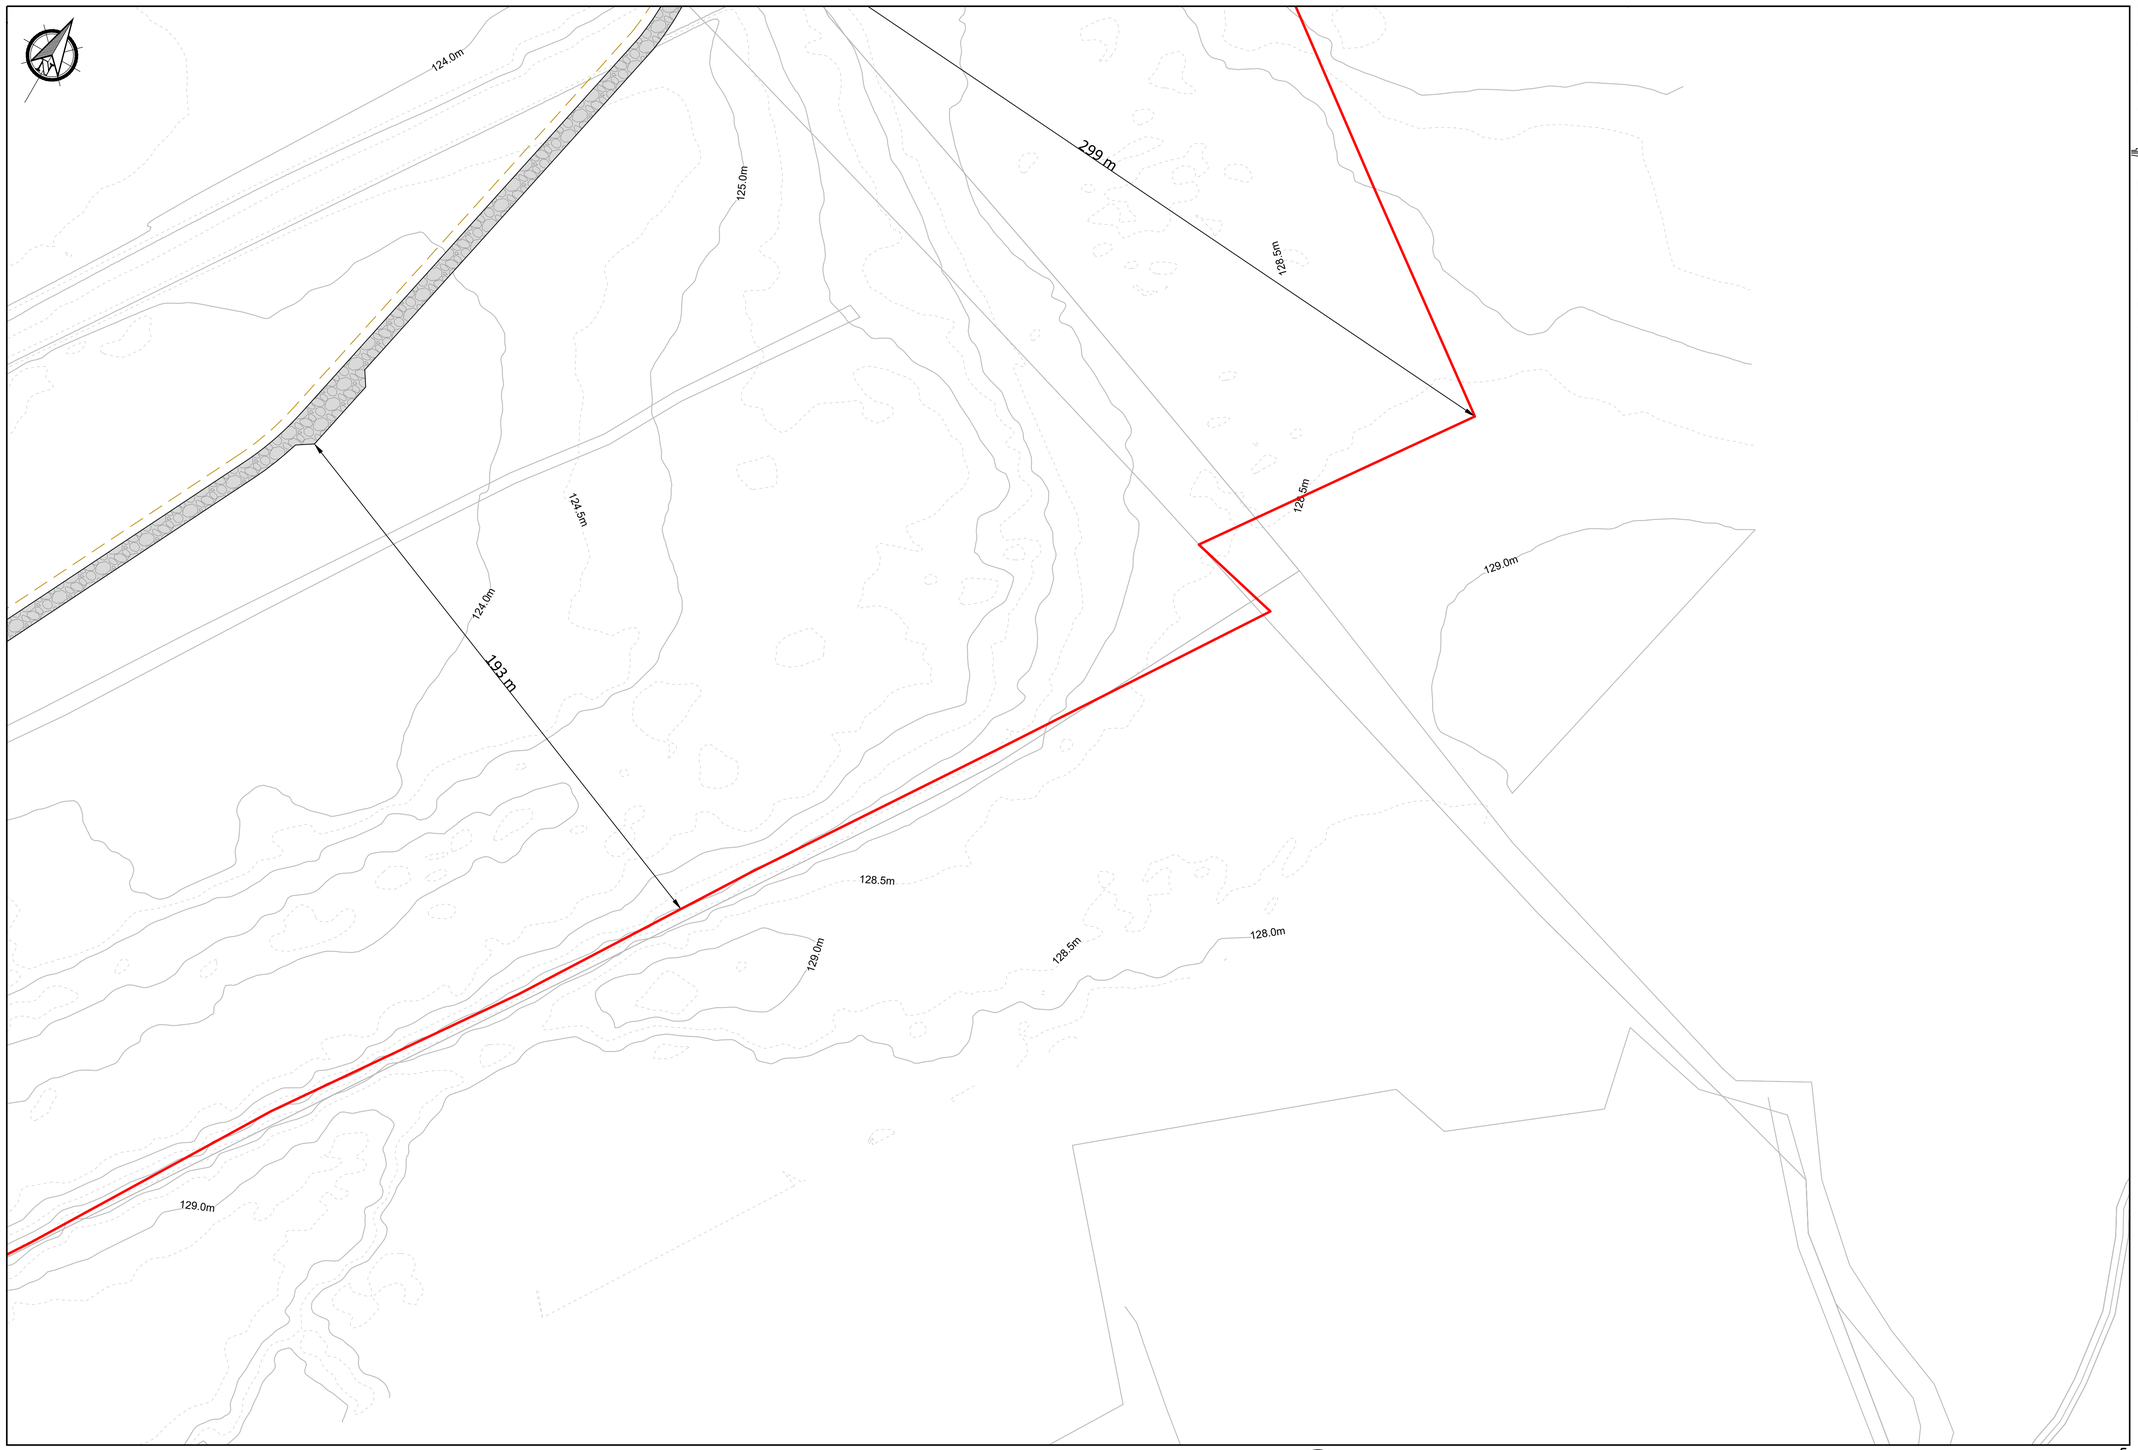

Legend

- Planning Boundary
- Proposed Wind Farm Access Track.
- Proposed Passing Bays
- Proposed Turning Areas
- Proposed Turbine And Hardstanding Areas
- Proposed Peat Deposition Areas
- Proposed Borrow Pit Area
- Proposed BEMP Area
- Proposed Construction Compound
- Existing Recreational Amenity Car Park
- Proposed Recreational Amenity Car Park
- Proposed Substation Compound
- Proposed Security Building
- Existing Drainage
- Proposed Recreational Amenity Trail
- Existing Recreational Amenity Trail
- Proposed Internal Collector Circuit
- Proposed Minimum Noise Barrier
- X.Xm Proposed Hardstand Finished Level
- PMM Proposed Permanent Metrological Mast

Notes.


1. This drawing is for planning purposes only.
2. Dimensions in meters unless otherwise noted.
3. Levels shown relative to ordinance datum (Malin Head).
4. Co-ordinates are to Irish Transverse Mercator (ITM).
5. Refer to drawing series 0600 for Borrow Pit / Peat Deposition area drawings.

Note:
All coordinates are in ITM.

See BEMP for details of proposed biodiversity enhancement measures.

PLAN 31
1:1000 -

0m 10m 20m 30m 40m 50m 60m 70m 80m 90m 100m
Scale 1:1000

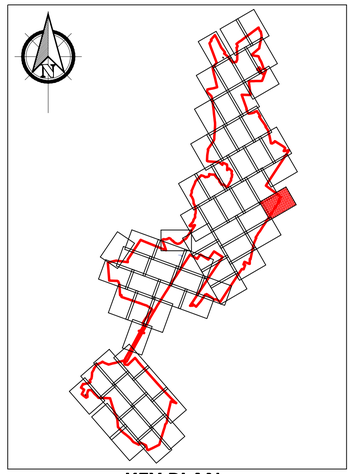

KEY PLAN
1:70000

If Applicable : Ordnance Survey Ireland Licence No. CYAL50221678 © Ordnance Survey Ireland and Government of Ireland
OSI 4578, 4579, 4580, 4637, 4638, 4639, 4697,4698,4699, 4758, 4759, 4760, 4818, 4819, 4820, 4881, 4882, 4883

FEHILY TIMONEY
Cork | Dublin | Carlow
www.fehilytimoney.ie

No part of this document may be reproduced or transmitted in any form or stored in any retrieval system of any nature without the written permission of Fehily Timoney & Company as copyright holder except as agreed for use on the project for which the document was originally issued. Do not scale. Use figured dimensions only. If in doubt - Ask!

Rev.	Description	App By	Date
P01	ISSUE FOR PLANNING		

PROJECT: LITTLETON WIND FARM		CLIENT: LITTLETON WIND FARM DAC	
SHEET: 1:1000 SITE LAYOUT PLAN - SHEET 31 OF 68 -	Date: 30.04.26	Project number: P20-211	Scale (@ A1): 1:1000
	Drawn by: EB	Drawing Number: P20-211-0100-0040 *(Sheet set subset Site Layouts)*	Rev: P01
	Checked by: TB		

O:\ACAD\2020\P20-211\P20-211-0100-0040

18 May 2026 09:10:11 O:\ACAD\2020\P20-211-0100-0040



Legend


- Planning Boundary
- Proposed Wind Farm Access Track.
- Proposed Passing Bays
- Proposed Turning Areas
- Proposed Turbine And Hardstanding Areas
- Proposed Peat Deposition Areas
- Proposed Borrow Pit Area
- Proposed BEMP Area
- Proposed Construction Compound
- Existing Recreational Amenity Car Park
- Proposed Recreational Amenity Car Park
- Proposed Substation Compound
- Proposed Security Building
- Existing Drainage
- Proposed Recreational Amenity Trail
- Existing Recreational Amenity Trail
- Proposed Internal Collector Circuit
- Proposed Minimum Noise Barrier
- X.Xm Proposed Hardstand Finished Level
- PMM Proposed Permanent Metrological Mast

Notes.

1. This drawing is for planning purposes only.
2. Dimensions in meters unless otherwise noted.
3. Levels shown relative to ordinance datum (Malin Head).
4. Co-ordinates are to Irish Transverse Mercator (ITM).
5. Refer to drawing series 0600 for Borrow Pit / Peat Deposition area drawings.

Note:
All coordinates are in ITM.

See BEMP for details of proposed biodiversity enhancement measures.

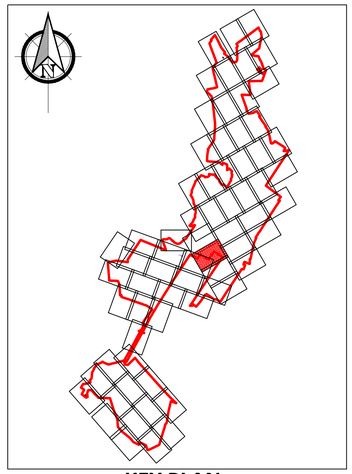

KEY PLAN
1:70000

PLAN
1:1000

32
-

0m 10m 20m 30m 40m 50m 60m 70m 80m 90m 100m
Scale 1:1000

If Applicable : Ordnance Survey Ireland Licence No. CYAL50221678 © Ordnance Survey Ireland and Government of Ireland
OSI 4578, 4579, 4580, 4637, 4638, 4639, 4697,4698,4699, 4758, 4759, 4760, 4818, 4819, 4820, 4881, 4882, 4883

FEHILY TIMONEY
Cork | Dublin | Carlow
www.fehilytimoney.ie


No part of this document may be reproduced or transmitted in any form or stored in any retrieval system of any nature without the written permission of Fehily Timoney & Company as copyright holder except as agreed for use on the project for which the document was originally issued. Do not scale. Use figured dimensions only. If in doubt - Ask!

Rev.	Description	App By	Date
P01	ISSUE FOR PLANNING		

PROJECT	LITTLETON WIND FARM
CLIENT	LITTLETON WIND FARM DAC
SHEET	1:1000 SITE LAYOUT PLAN - SHEET 32 OF 68 -
Date	30.04.26
Project number	P20-211
Scale (@ A1)	1:1000
Drawn by	EB
Checked by	TB
Drawing Number	P20-211-0100-0041
	[Sheet set subset Site Layouts]
Rev	P01

O:\ACAD\2020\P20-211\P20-211-0100-0041

18 May 2026 (O:\ACAD\2020\P20-211\P20-211-0100-0041)

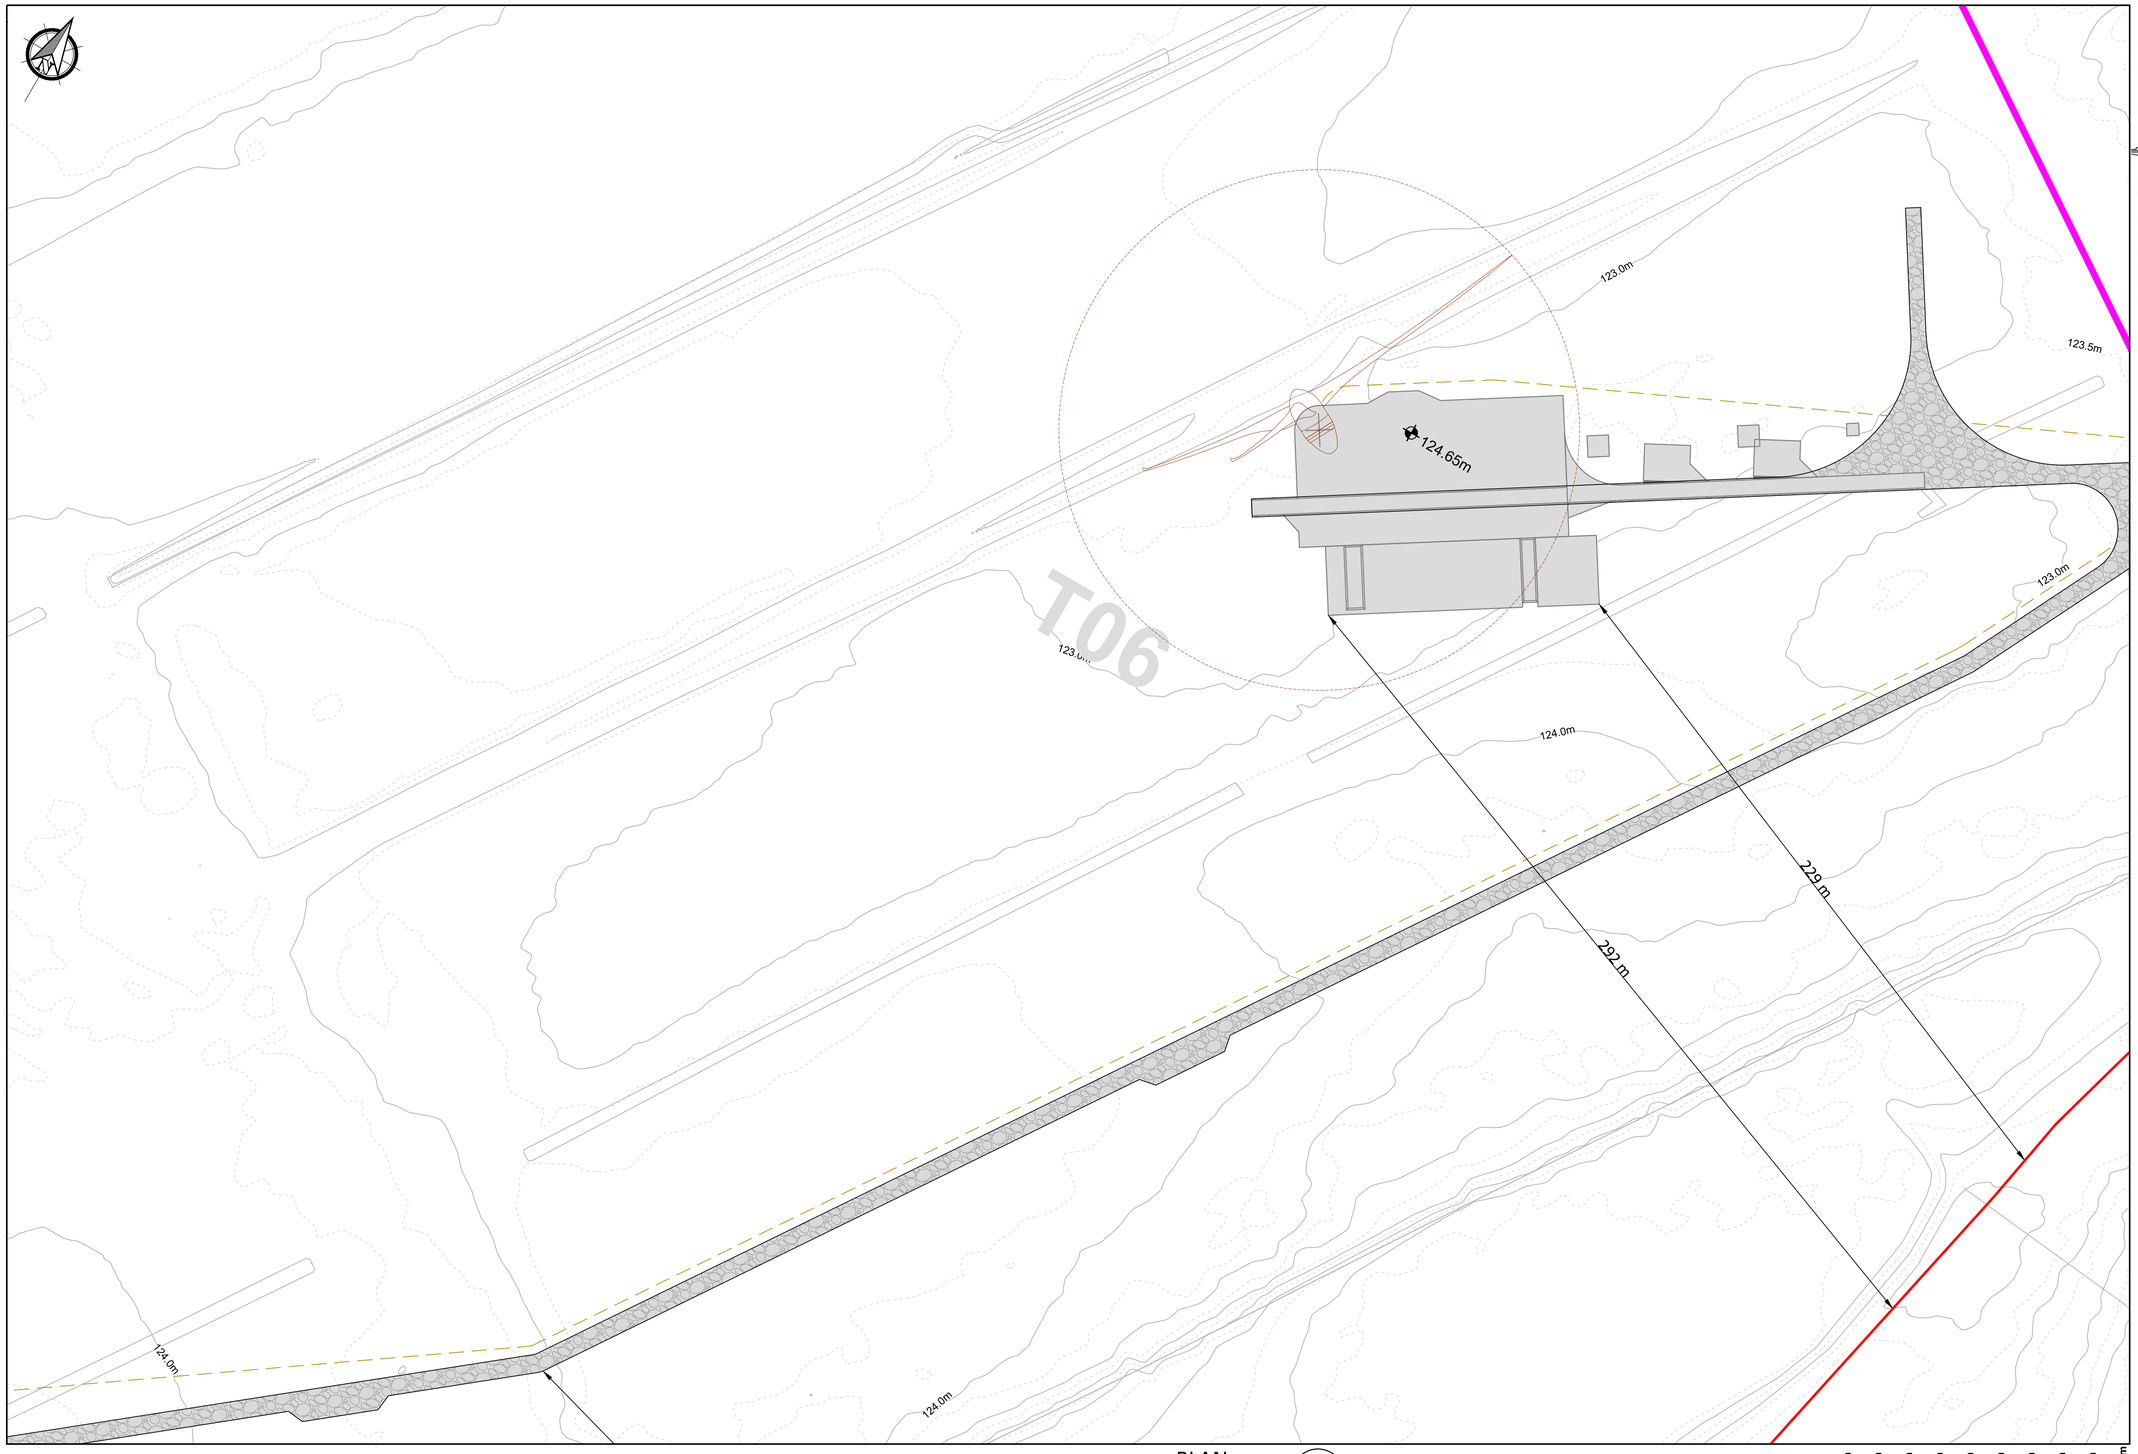

Legend

- Planning Boundary
- Proposed Wind Farm Access Track.
- Proposed Passing Bays
- Proposed Turning Areas
- Proposed Turbine And Hardstanding Areas
- Proposed Peat Deposition Areas
- Proposed Borrow Pit Area
- Proposed BEMP Area
- Proposed Construction Compound
- Existing Recreational Amenity Car Park
- Proposed Recreational Amenity Car Park
- Proposed Substation Compound
- Proposed Security Building
- Existing Drainage
- Proposed Recreational Amenity Trail
- Existing Recreational Amenity Trail
- Proposed Internal Collector Circuit
- Proposed Minimum Noise Barrier
- X.Xm Proposed Hardstand Finished Level
- PMM Proposed Permanent Metrological Mast

Notes.

1. This drawing is for planning purposes only.
2. Dimensions in meters unless otherwise noted.
3. Levels shown relative to ordinance datum (Malin Head).
4. Co-ordinates are to Irish Transverse Mercator (ITM).
5. Refer to drawing series 0600 for Borrow Pit / Peat Deposition area drawings.


Note:
All coordinates are in ITM.

See BEMP for details of proposed biodiversity enhancement measures.

PLAN
1:1000

33
-

0m 10m 20m 30m 40m 50m 60m 70m 80m 90m 100m
Scale 1:1000

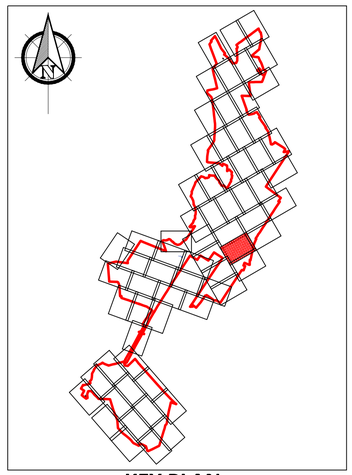

KEY PLAN
1:70000

If Applicable : Ordnance Survey Ireland Licence No. CYAL50221678 © Ordnance Survey Ireland and Government of Ireland
OSI 4578, 4579, 4580, 4637, 4638, 4639, 4697,4698,4699, 4758, 4759, 4760, 4818, 4819, 4820, 4881, 4882, 4883

FEHILY TIMONEY
Cork | Dublin | Carlow
www.fehilytimoney.ie

No part of this document may be reproduced or transmitted in any form or stored in any retrieval system of any nature without the written permission of Fehily Timoney & Company as copyright holder except as agreed for use on the project for which the document was originally issued. Do not scale. Use figured dimensions only. If in doubt - Ask!

Rev.	Description	App By	Date
P01	ISSUE FOR PLANNING		

PROJECT	LITTLETON WIND FARM
CLIENT	LITTLETON WIND FARM DAC
SHEET	1:1000 SITE LAYOUT PLAN - SHEET 33 OF 68 -
Date	30.04.26
Project number	P20-211
Scale (@ A1)	1:1000
Drawn by	EB
Checked by	TB
Drawing Number	P20-211-0100-0042 (Sheet set subset Site Layouts)
Rev	P01

O:\ACAD\2020\P20-211\P20-211-0100-0042

18 May 2026 (O:\ACAD\2020\P20-211\P20-211-0100-0042)



Legend

- Planning Boundary
- Proposed Wind Farm Access Track.
- Proposed Passing Bays
- Proposed Turning Areas
- Proposed Turbine And Hardstanding Areas
- Proposed Peat Deposition Areas
- Proposed Borrow Pit Area
- Proposed BEMP Area
- Proposed Construction Compound
- Existing Recreational Amenity Car Park
- Proposed Recreational Amenity Car Park
- Proposed Substation Compound
- Proposed Security Building
- Existing Drainage
- Proposed Recreational Amenity Trail
- Existing Recreational Amenity Trail
- Proposed Internal Collector Circuit
- Proposed Minimum Noise Barrier
- X.Xm Proposed Hardstand Finished Level
- PMM Proposed Permanent Metrological Mast


Notes.

1. This drawing is for planning purposes only.
2. Dimensions in meters unless otherwise noted.
3. Levels shown relative to ordinance datum (Malin Head).
4. Co-ordinates are to Irish Transverse Mercator (ITM).
5. Refer to drawing series 0600 for Borrow Pit / Peat Deposition area drawings.

Note:

All coordinates are in ITM.

See BEMP for details of proposed biodiversity enhancement measures.

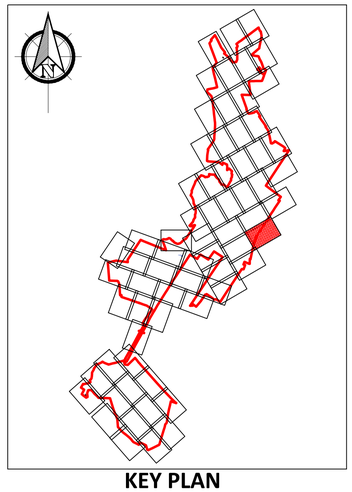

KEY PLAN

1:70000

PLAN 34 -

1:1000

0m 10m 20m 30m 40m 50m 60m 70m 80m 90m 100m

Scale 1:1000

If Applicable : Ordnance Survey Ireland Licence No. CYAL50221678 © Ordnance Survey Ireland and Government of Ireland
OSI 4578, 4579, 4580, 4637, 4638, 4639, 4697,4698,4699, 4758, 4759, 4760, 4818, 4819, 4820, 4881, 4882, 4883

FEHILY TIMONEY
Cork | Dublin | Carlow
www.fehilytimoney.ie

No part of this document may be reproduced or transmitted in any form or stored in any retrieval system of any nature without the written permission of Fehily Timoney & Company as copyright holder except as agreed for use on the project for which the document was originally issued. Do not scale. Use figured dimensions only. If in doubt - Ask!

Rev.	Description	App By	Date
P01	ISSUE FOR PLANNING		

PROJECT
LITTLETON WIND FARM

CLIENT
LITTLETON WIND FARM DAC

SHEET
1:1000 SITE LAYOUT PLAN - SHEET 34 OF 68 -

Date 30.04.26	Project number P20-211	Scale (@ A1) 1:1000	
Drawn by EB	Drawing Number P20-211-0100-0043		Rev P01
Checked by TB	*(Sheet ref: Submit Site Layouts)*		

O:\ACAD\2020\P20-211\P20-211-0100-0043

(ESB-0010-211-02\211-20\A\2020\0\V\(O) 9202 Apr 18

T08

125.15m

124.0m
124.5m
125.0m
124.5m
124.5m
124.5m
124.5m
124.0m
125.0m
125.5m
125.0m
124.5m
124.0m
353
222 m

Legend

- Planning Boundary
- Proposed Wind Farm Access Track.
- Proposed Passing Bays
- Proposed Turning Areas
- Proposed Turbine And Hardstanding Areas
- Proposed Peat Deposition Areas
- Proposed Borrow Pit Area
- Proposed BEMP Area
- Proposed Construction Compound
- Existing Recreational Amenity Car Park
- Proposed Recreational Amenity Car Park
- Proposed Substation Compound
- Proposed Security Building
- Existing Drainage
- Proposed Recreational Amenity Trail
- Existing Recreational Amenity Trail
- Proposed Internal Collector Circuit
- Proposed Minimum Noise Barrier
- X.Xm Proposed Hardstand Finished Level
- PMM Proposed Permanent Metrological Mast

Notes.

1. This drawing is for planning purposes only.
2. Dimensions in meters unless otherwise noted.
3. Levels shown relative to ordinance datum (Malin Head).
4. Co-ordinates are to Irish Transverse Mercator (ITM).
5. Refer to drawing series 0600 for Borrow Pit / Peat Deposition area drawings.

Note:
All coordinates are in ITM.

See BEMP for details of proposed biodiversity enhancement measures.

PLAN
1:1000

35
-

0m 10m 20m 30m 40m 50m 60m 70m 80m 90m 100m
Scale 1:1000

KEY PLAN
1:70000

If Applicable : Ordnance Survey Ireland Licence No. CYAL50221678 © Ordnance Survey Ireland and Government of Ireland
OSI 4578, 4579, 4580, 4637, 4638, 4639, 4697,4698,4699, 4758, 4759, 4760, 4818, 4819, 4820, 4881, 4882, 4883

FEHILY TIMONEY
Cork | Dublin | Carlow
www.fehilytimoney.ie

No part of this document may be reproduced or transmitted in any form or stored in any retrieval system of any nature without the written permission of Fehily Timoney & Company as copyright holder except as agreed for use on the project for which the document was originally issued. Do not scale. Use figured dimensions only. If in doubt - Ask!

Rev.	Description	App By	Date
P01	ISSUE FOR PLANNING		

PROJECT: LITTLETON WIND FARM


CLIENT: LITTLETON WIND FARM DAC

SHEET: 1:1000 SITE LAYOUT PLAN - SHEET 35 OF 68 -

Date: 30.04.26
Drawn by: EB
Checked by: TB
Project number: P20-211
Scale (@ A1): 1:1000
Drawing Number: P20-211-0100-0044
(Sheet set subset Site Layouts)
Rev: P01

O:\ACAD\2020\P20-211\P20-211-0100-0044

18 May 2026 O:\ACAD\2020\P20-211\P20-211-0100-0044.dwg

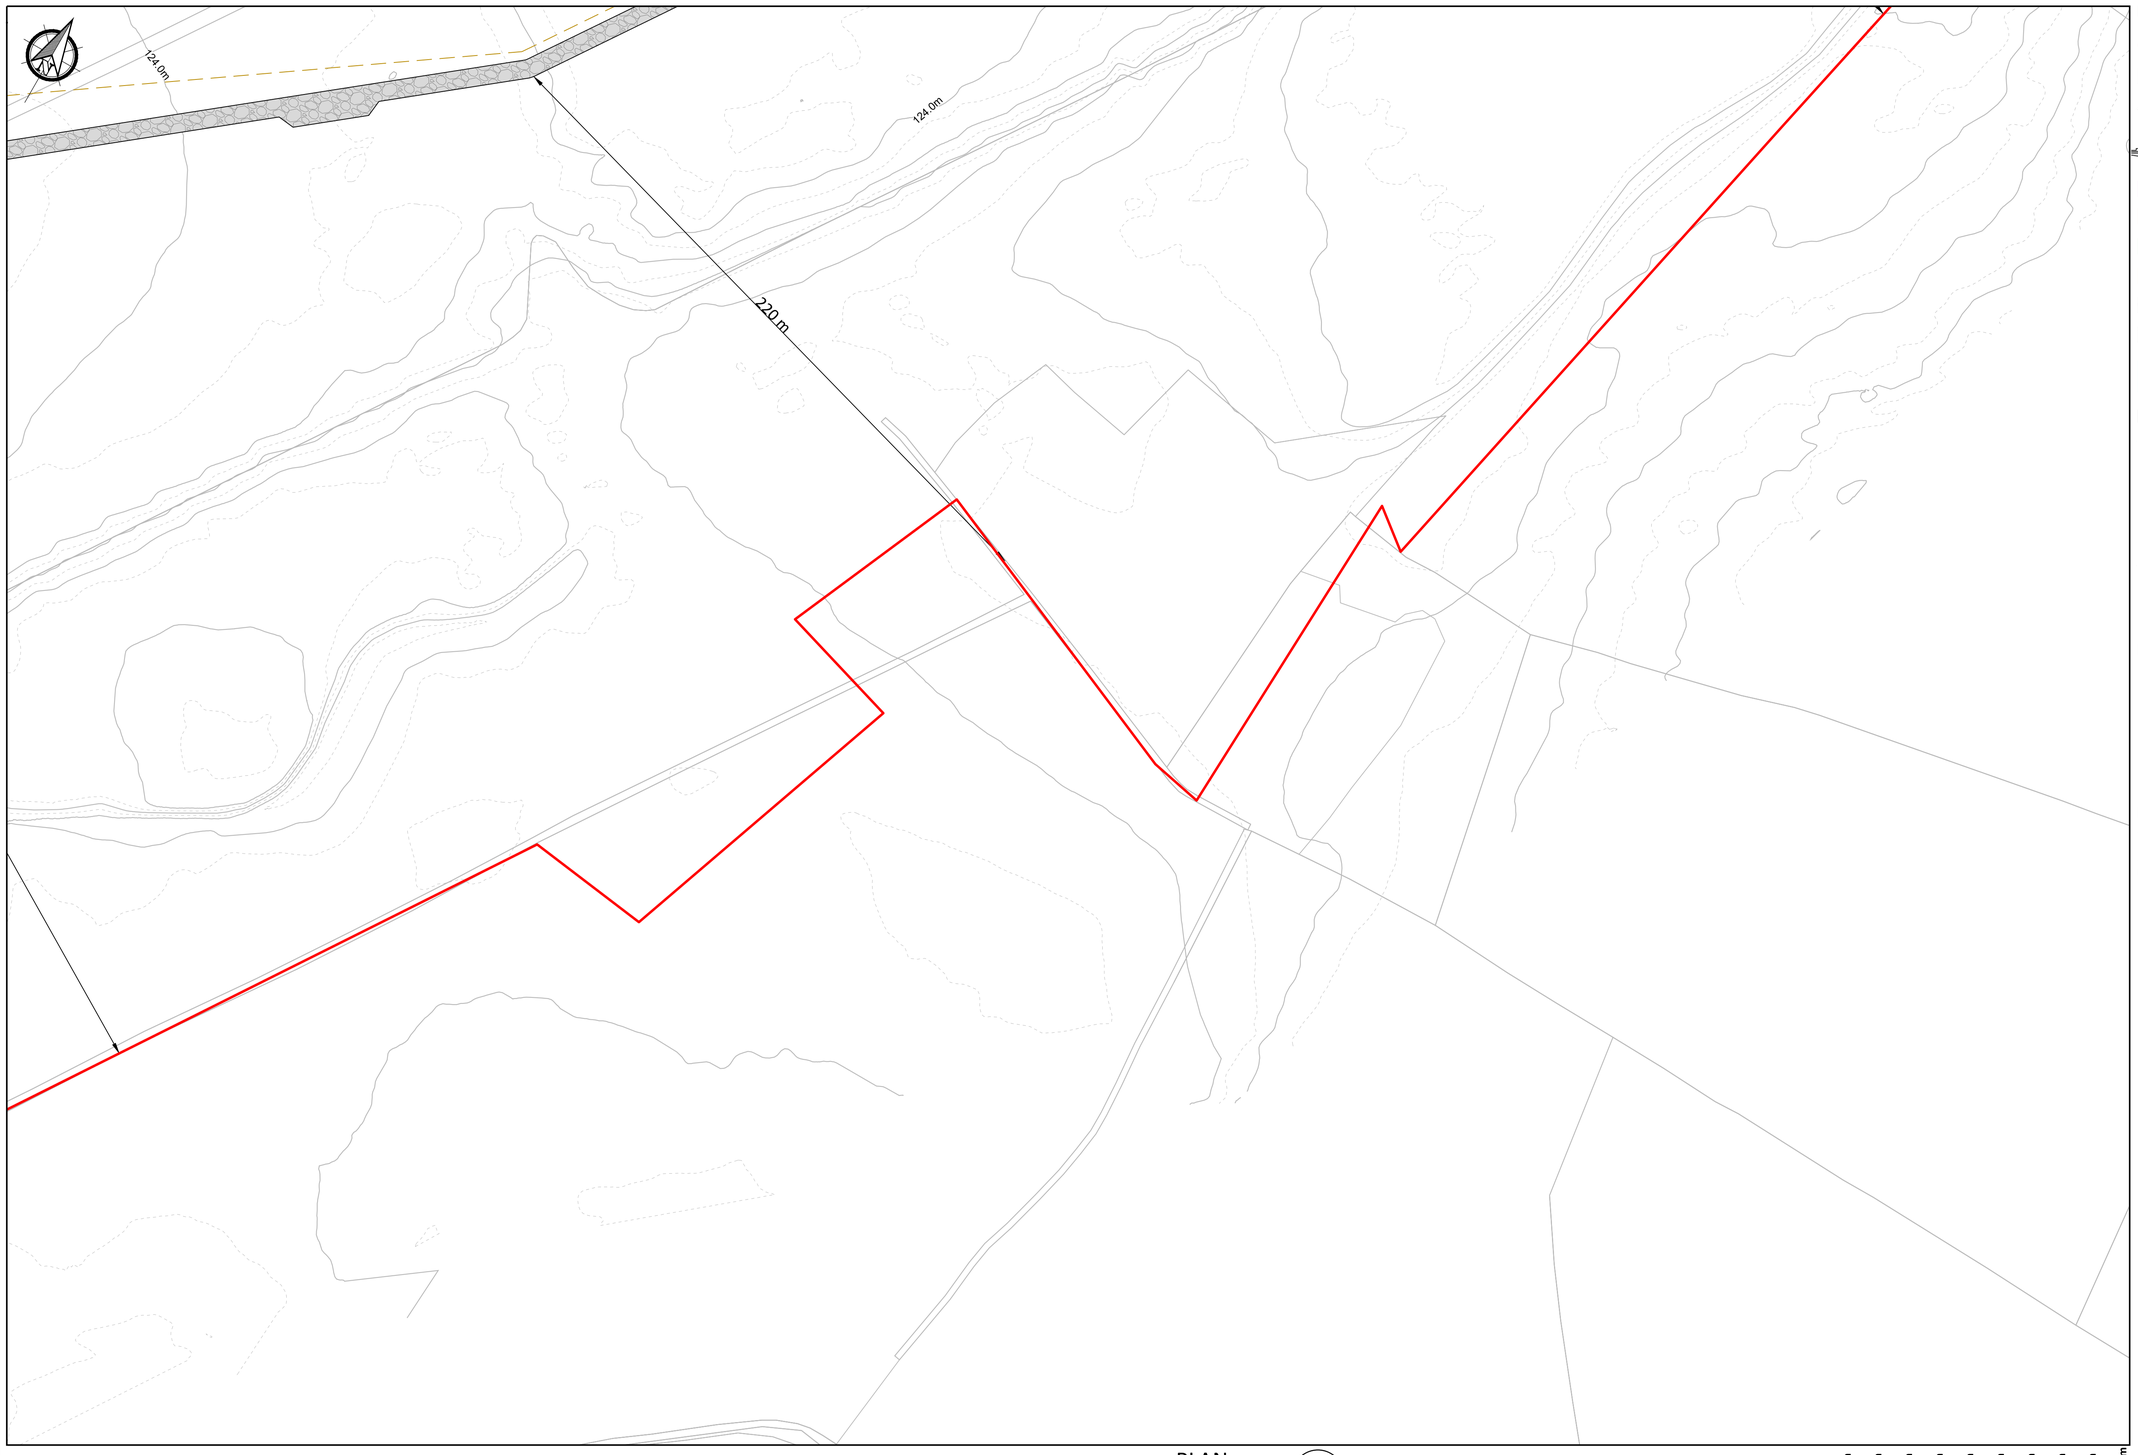

Legend


- Planning Boundary
- Proposed Wind Farm Access Track.
- Proposed Passing Bays
- Proposed Turning Areas
- Proposed Turbine And Hardstanding Areas
- Proposed Peat Deposition Areas
- Proposed Borrow Pit Area
- Proposed BEMP Area
- Proposed Construction Compound
- Existing Recreational Amenity Car Park
- Proposed Recreational Amenity Car Park
- Proposed Substation Compound
- Proposed Security Building
- Existing Drainage
- Proposed Recreational Amenity Trail
- Existing Recreational Amenity Trail
- Proposed Internal Collector Circuit
- Proposed Minimum Noise Barrier
- X.Xm Proposed Hardstand Finished Level
- PMM Proposed Permanent Metrological Mast

Notes.

1. This drawing is for planning purposes only.
2. Dimensions in meters unless otherwise noted.
3. Levels shown relative to ordinance datum (Malin Head).
4. Co-ordinates are to Irish Transverse Mercator (ITM).
5. Refer to drawing series 0600 for Borrow Pit / Peat Deposition area drawings.

Note:
All coordinates are in ITM.

See BEMP for details of proposed biodiversity enhancement measures.

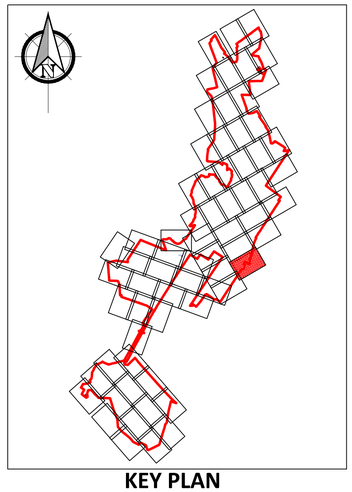

KEY PLAN
1:70000

PLAN
1:1000

36
-

0m 10m 20m 30m 40m 50m 60m 70m 80m 90m 100m
Scale 1:1000

If Applicable : Ordnance Survey Ireland Licence No. CYAL50221678 © Ordnance Survey Ireland and Government of Ireland
OSI 4578, 4579, 4580, 4637, 4638, 4639, 4697,4698,4699, 4758, 4759, 4760, 4818, 4819, 4820, 4881, 4882, 4883

FEHILY TIMONEY
Cork | Dublin | Carlow
www.fehilytimoney.ie

No part of this document may be reproduced or transmitted in any form or stored in any retrieval system of any nature without the written permission of Fehily Timoney & Company as copyright holder except as agreed for use on the project for which the document was originally issued. Do not scale. Use figured dimensions only. If in doubt - Ask!

Rev.	Description	App By	Date
P01	ISSUE FOR PLANNING		

PROJECT: LITTLETON WIND FARM		CLIENT: LITTLETON WIND FARM DAC	
SHEET: 1:1000 SITE LAYOUT PLAN - SHEET 36 OF 68 -	Date: 30.04.26	Project number: P20-211	Scale (@ A1): 1:1000
	Drawn by: EB	Drawing Number: P20-211-0100-0045	Rev: P01
	Checked by: TB	[Sheet set subset Site Layouts]	

O:\ACAD\2020\P20-211\P20-211-0100-0045

18 May 2026 (15:05) O:\ACAD\2020\P20-211\P20-211-0100-0045



Legend

- Planning Boundary
- Proposed Wind Farm Access Track.
- Proposed Passing Bays
- Proposed Turning Areas
- Proposed Turbine And Hardstanding Areas
- Proposed Peat Deposition Areas
- Proposed Borrow Pit Area
- Proposed BEMP Area
- Proposed Construction Compound
- Existing Recreational Amenity Car Park
- Proposed Recreational Amenity Car Park
- Proposed Substation Compound
- Proposed Security Building
- Existing Drainage
- Proposed Recreational Amenity Trail
- Existing Recreational Amenity Trail
- Proposed Internal Collector Circuit
- Proposed Minimum Noise Barrier
- X.Xm Proposed Hardstand Finished Level
- PMM Proposed Permanent Metrological Mast


Notes.

1. This drawing is for planning purposes only.
2. Dimensions in meters unless otherwise noted.
3. Levels shown relative to ordinance datum (Malin Head).
4. Co-ordinates are to Irish Transverse Mercator (ITM).
5. Refer to drawing series 0600 for Borrow Pit / Peat Deposition area drawings.

Note:

All coordinates are in ITM.

See BEMP for details of proposed biodiversity enhancement measures.

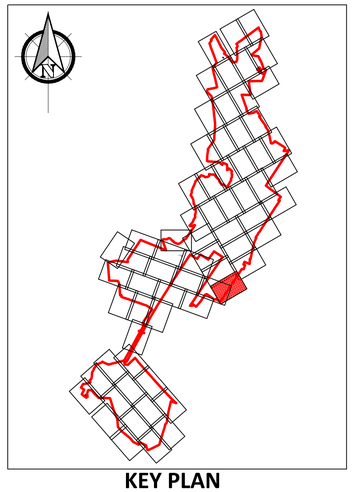

KEY PLAN

1:70000

PLAN 37

1:1000 -

0m 10m 20m 30m 40m 50m 60m 70m 80m 90m 100m

Scale 1:1000

If Applicable : Ordnance Survey Ireland Licence No. CYAL50221678 © Ordnance Survey Ireland and Government of Ireland
OSI 4578, 4579, 4580, 4637, 4638, 4639, 4697,4698,4699, 4758, 4759, 4760, 4818, 4819, 4820, 4881, 4882, 4883

FEHILY TIMONEY
Cork | Dublin | Carlow
www.fehilytimoney.ie

No part of this document may be reproduced or transmitted in any form or stored in any retrieval system of any nature without the written permission of Fehily Timoney & Company as copyright holder except as agreed for use on the project for which the document was originally issued. Do not scale. Use figured dimensions only. If in doubt - Ask!

Rev.	Description	App By	Date
P01	ISSUE FOR PLANNING		

PROJECT: LITTLETON WIND FARM


CLIENT: LITTLETON WIND FARM DAC

SHEET: 1:1000 SITE LAYOUT PLAN - SHEET 37 OF 68 -

Date: 30.04.26
Drawn by: EB
Checked by: TB
Project number: P20-211
Scale (@ A1): 1:1000
Drawing Number: P20-211-0100-0046
(Sheet set subset Site Layouts)
Rev: P01

O:\ACAD\2020\P20-211\P20-211-0100-0046

18 May 2026 10:16:19 O:\ACAD\2020\P20-211\P20-211-0100-0046.dwg

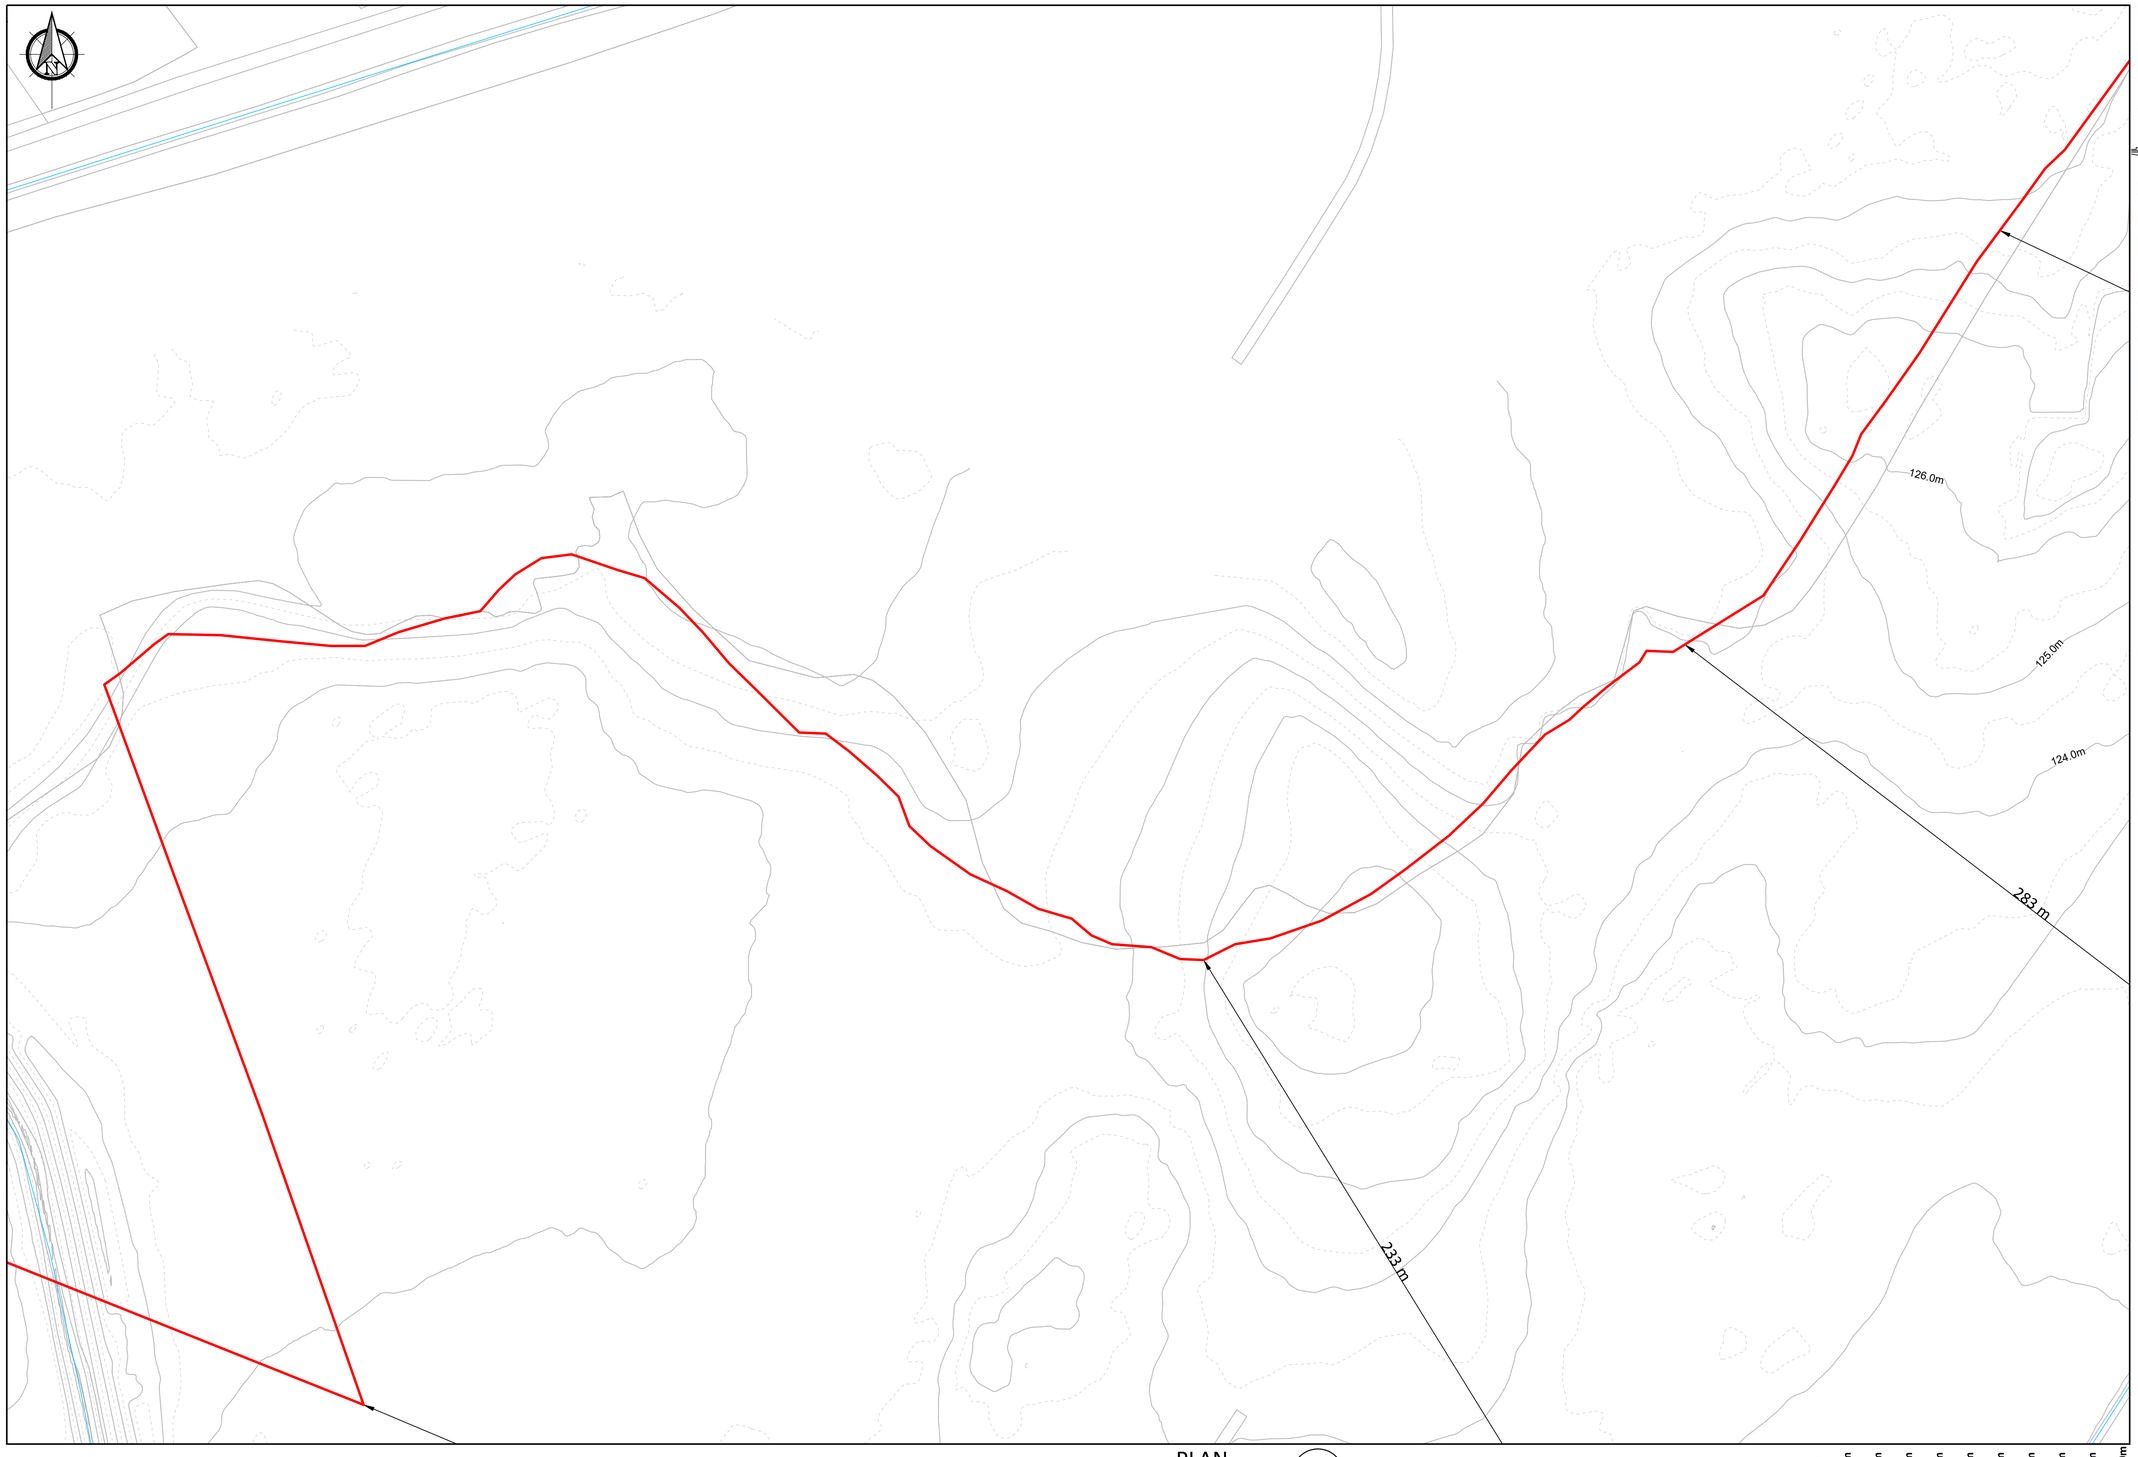

Legend

- Planning Boundary
- Proposed Wind Farm Access Track.
- Proposed Passing Bays
- Proposed Turning Areas
- Proposed Turbine And Hardstanding Areas
- Proposed Peat Deposition Areas
- Proposed Borrow Pit Area
- Proposed BEMP Area
- Proposed Construction Compound
- Existing Recreational Amenity Car Park
- Proposed Recreational Amenity Car Park
- Proposed Substation Compound
- Proposed Security Building
- Existing Drainage
- Proposed Recreational Amenity Trail
- Existing Recreational Amenity Trail
- Proposed Internal Collector Circuit
- Proposed Minimum Noise Barrier
- X.Xm Proposed Hardstand Finished Level
- PMM Proposed Permanent Metrological Mast

Notes.

1. This drawing is for planning purposes only.
2. Dimensions in meters unless otherwise noted.
3. Levels shown relative to ordinance datum (Malin Head).
4. Co-ordinates are to Irish Transverse Mercator (ITM).
5. Refer to drawing series 0600 for Borrow Pit / Peat Deposition area drawings.


Note:

All coordinates are in ITM.

See BEMP for details of proposed biodiversity enhancement measures.

PLAN 38 -
1:1000

0m 10m 20m 30m 40m 50m 60m 70m 80m 90m 100m
Scale 1:1000

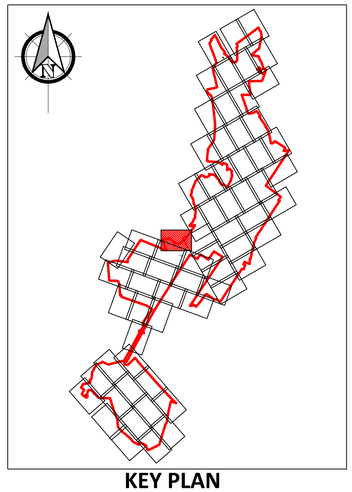

KEY PLAN
1:70000

If Applicable : Ordnance Survey Ireland Licence No. CYAL50221678 © Ordnance Survey Ireland and Government of Ireland
OSI 4578, 4579, 4580, 4637, 4638, 4639, 4697,4698,4699, 4758, 4759, 4760, 4818, 4819, 4820, 4881, 4882, 4883

FEHILY TIMONEY
Cork | Dublin | Carlow
www.fehilytimoney.ie

No part of this document may be reproduced or transmitted in any form or stored in any retrieval system of any nature without the written permission of Fehily Timoney & Company as copyright holder except as agreed for use on the project for which the document was originally issued. Do not scale. Use figured dimensions only. If in doubt - Ask!

Rev.	Description	App By	Date
P01	ISSUE FOR PLANNING		

PROJECT	LITTLETON WIND FARM
CLIENT	LITTLETON WIND FARM DAC
SHEET	1:1000 SITE LAYOUT PLAN - SHEET 38 OF 68 -
Date	30.04.26
Project number	P20-211
Scale (@ A1)	1:1000
Drawn by	EB
Drawing Number	P20-211-0100-0047
Rev	P01
Checked by	TB
	(Sheet set subset Site Layouts)

O:\ACAD\2020\P20-211\P20-211-0100-0047

18 May 2026 (O:\ACAD\2020\P20-211\P20-211-0100-0047)

Legend

- Planning Boundary
- Proposed Wind Farm Access Track.
- Proposed Passing Bays
- Proposed Turning Areas
- Proposed Turbine And Hardstanding Areas
- Proposed Peat Deposition Areas
- Proposed Borrow Pit Area
- Proposed BEMP Area
- Proposed Construction Compound
- Existing Recreational Amenity Car Park
- Proposed Recreational Amenity Car Park
- Proposed Substation Compound
- Proposed Security Building
- Existing Drainage
- Proposed Recreational Amenity Trail
- Existing Recreational Amenity Trail
- Proposed Internal Collector Circuit
- Proposed Minimum Noise Barrier
- X.Xm Proposed Hardstand Finished Level
- PMM Proposed Permanent Metrological Mast

Notes.

1. This drawing is for planning purposes only.
2. Dimensions in meters unless otherwise noted.
3. Levels shown relative to ordinance datum (Malin Head).
4. Co-ordinates are to Irish Transverse Mercator (ITM).
5. Refer to drawing series 0600 for Borrow Pit / Peat Deposition area drawings.


Note:
All coordinates are in ITM.

See BEMP for details of proposed biodiversity enhancement measures.

PLAN
1:1000

39
-

0m 10m 20m 30m 40m 50m 60m 70m 80m 90m 100m
Scale 1:1000

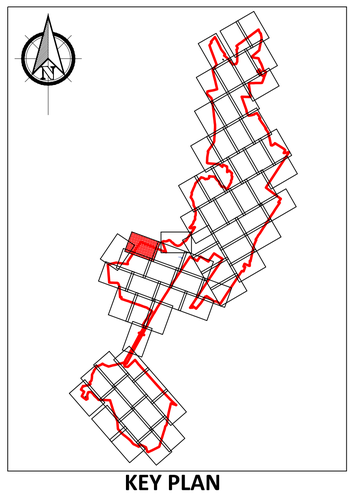

KEY PLAN
1:70000

If Applicable : Ordnance Survey Ireland Licence No. CYAL50221678 © Ordnance Survey Ireland and Government of Ireland
OSI 4578, 4579, 4580, 4637, 4638, 4639, 4697,4698,4699, 4758, 4759, 4760, 4818, 4819, 4820, 4881, 4882, 4883

FEHILY TIMONEY
Cork | Dublin | Carlow
www.fehilytimoney.ie


No part of this document may be reproduced or transmitted in any form or stored in any retrieval system of any nature without the written permission of Fehily Timoney & Company as copyright holder except as agreed for use on the project for which the document was originally issued. Do not scale. Use figured dimensions only. If in doubt - Ask!

Rev.	Description	App By	Date
P01	ISSUE FOR PLANNING		

PROJECT: LITTLETON WIND FARM		CLIENT: LITTLETON WIND FARM DAC	
SHEET: 1:1000 SITE LAYOUT PLAN - SHEET 39 OF 68 -	Date: 30.04.26	Project number: P20-211	Scale (@ A1): 1:1000
	Drawn by: EB	Drawing Number: P20-211-0100-0048 *(Sheet set subset Site Layouts)*	Rev: P01
	Checked by: TB		

O:\ACAD\2020\P20-211\P20-211-0100-0048

18 May 2026 (O:\ACAD\2020\P20-211\P20-211-0100-0048)

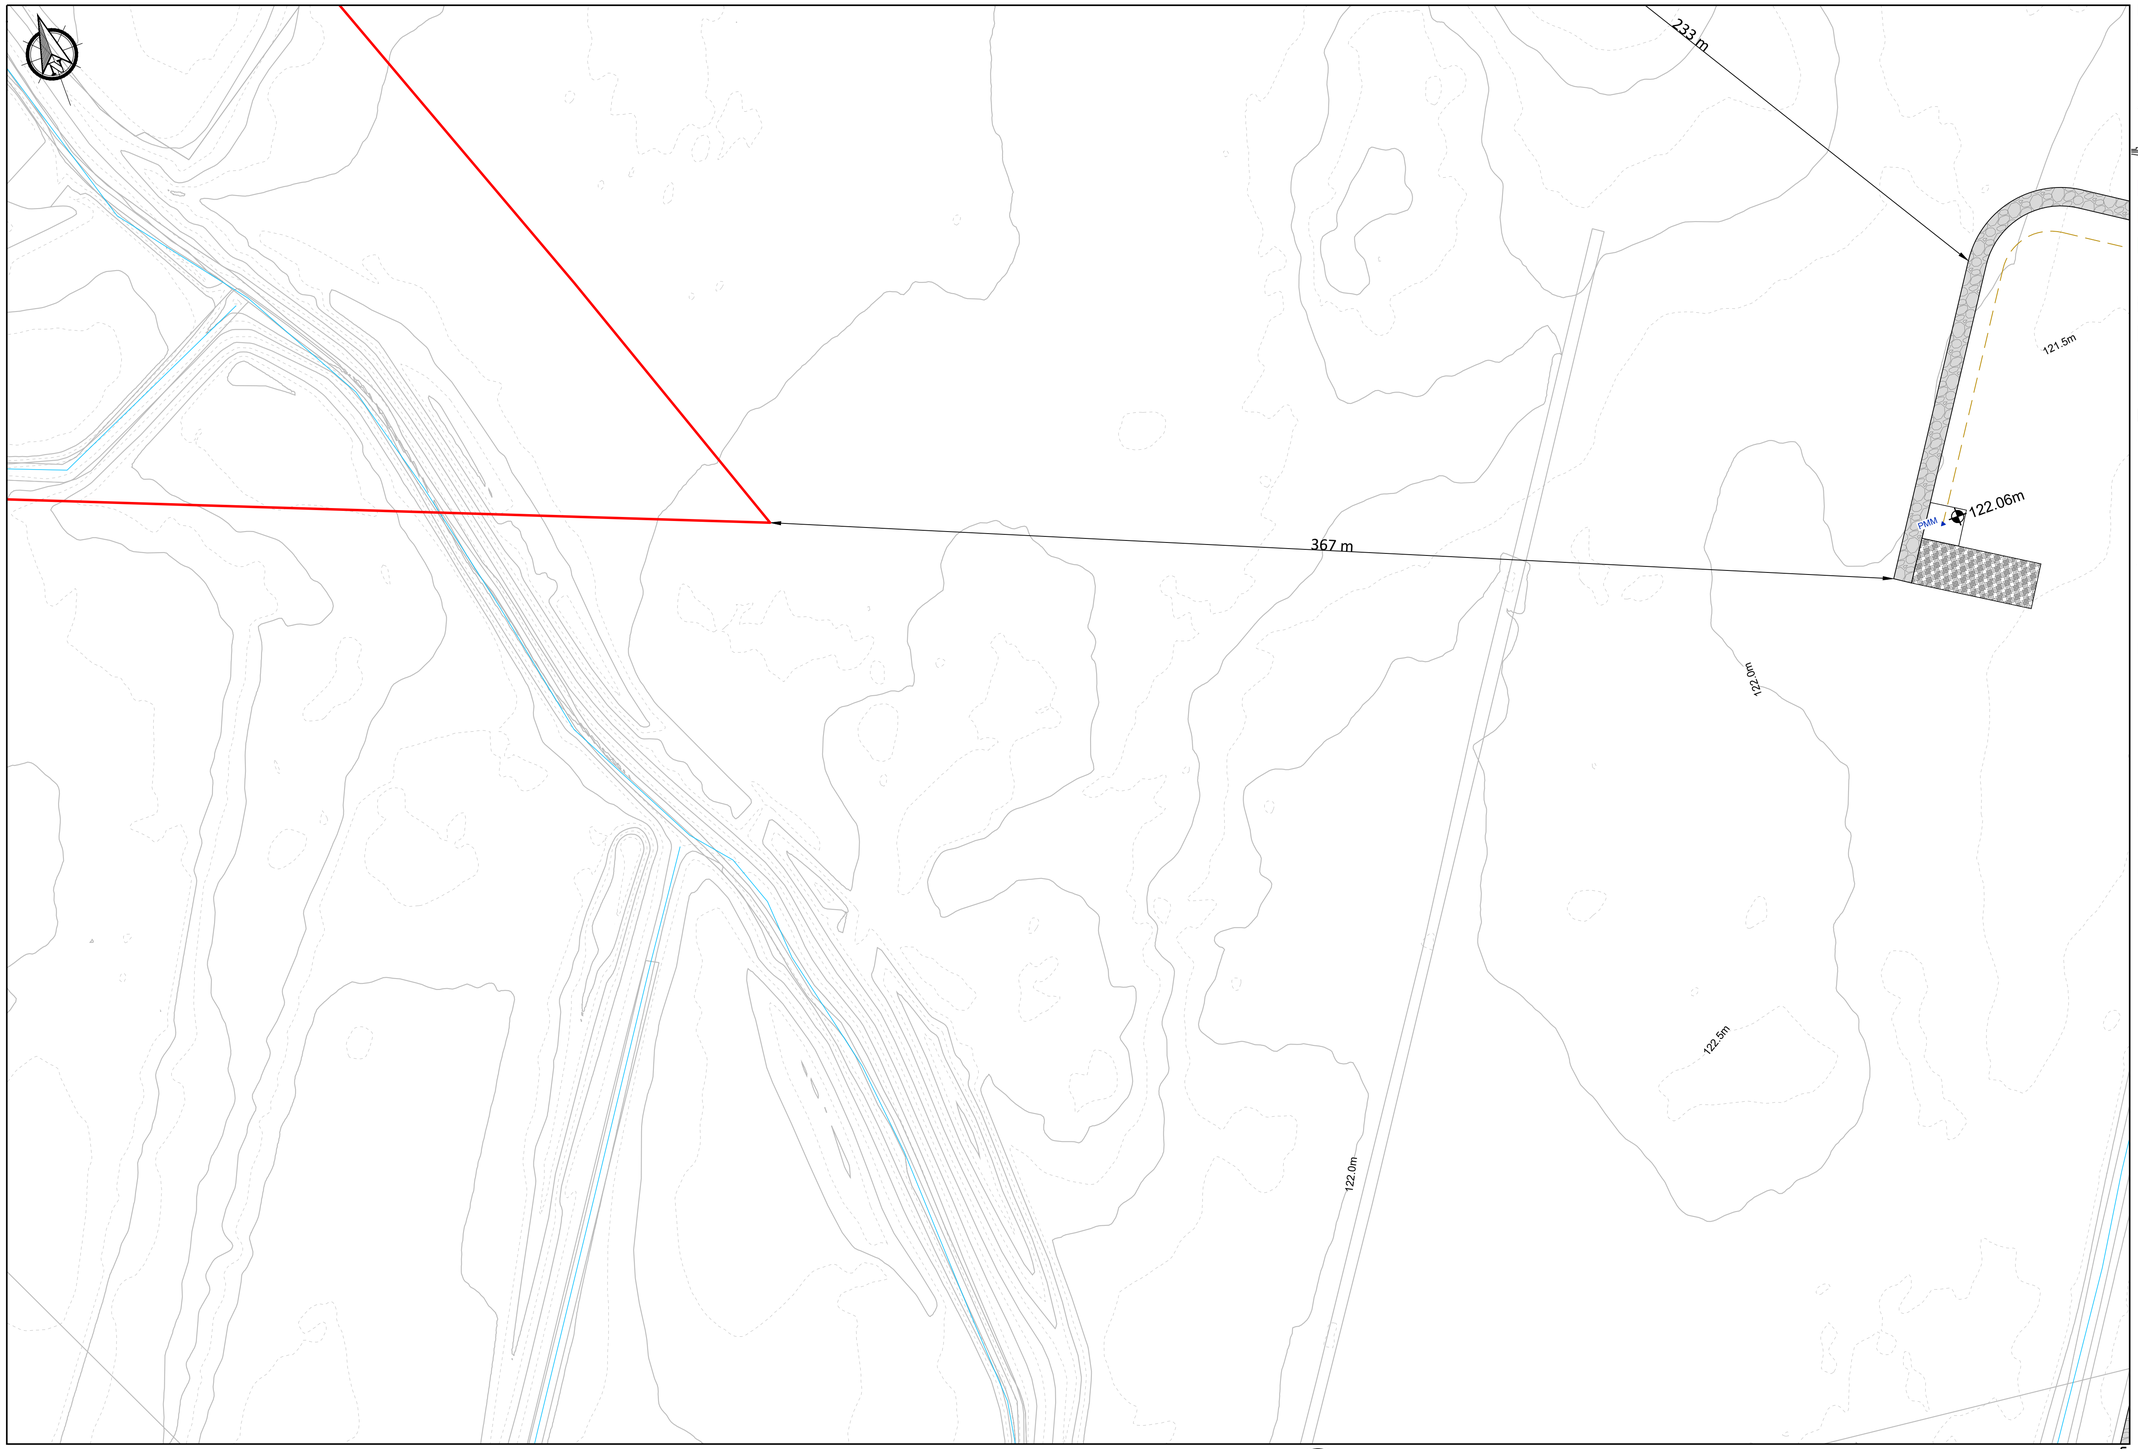

Legend


- Planning Boundary
- Proposed Wind Farm Access Track.
- Proposed Passing Bays
- Proposed Turning Areas
- Proposed Turbine And Hardstanding Areas
- Proposed Peat Deposition Areas
- Proposed Borrow Pit Area
- Proposed BEMP Area
- Proposed Construction Compound
- Existing Recreational Amenity Car Park
- Proposed Recreational Amenity Car Park
- Proposed Substation Compound
- Proposed Security Building
- Existing Drainage
- Proposed Recreational Amenity Trail
- Existing Recreational Amenity Trail
- Proposed Internal Collector Circuit
- Proposed Minimum Noise Barrier
- X.Xm Proposed Hardstand Finished Level
- PMM Proposed Permanent Metrological Mast

Notes.

1. This drawing is for planning purposes only.
2. Dimensions in meters unless otherwise noted.
3. Levels shown relative to ordinance datum (Malin Head).
4. Co-ordinates are to Irish Transverse Mercator (ITM).
5. Refer to drawing series 0600 for Borrow Pit / Peat Deposition area drawings.

Note:
All coordinates are in ITM.

See BEMP for details of proposed biodiversity enhancement measures.

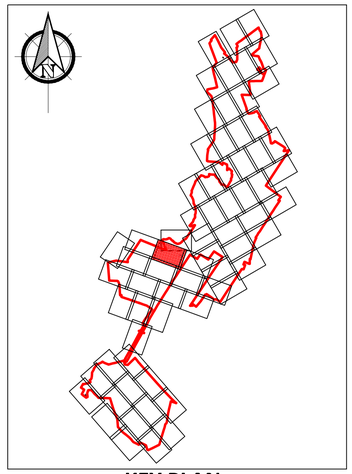

KEY PLAN
1:70000

PLAN 40 -
1:1000

0m 10m 20m 30m 40m 50m 60m 70m 80m 90m 100m
Scale 1:1000

If Applicable : Ordnance Survey Ireland Licence No. CYAL50221678 © Ordnance Survey Ireland and Government of Ireland
OSI 4578, 4579, 4580, 4637, 4638, 4639, 4697,4698,4699, 4758, 4759, 4760, 4818, 4819, 4820, 4881, 4882, 4883

FEHILY TIMONEY
Cork | Dublin | Carlow
www.fehilytimoney.ie

No part of this document may be reproduced or transmitted in any form or stored in any retrieval system of any nature without the written permission of Fehily Timoney & Company as copyright holder except as agreed for use on the project for which the document was originally issued. Do not scale. Use figured dimensions only. If in doubt - Ask!

Rev.	Description	App By	Date
P01	ISSUE FOR PLANNING		

PROJECT	LITTLETON WIND FARM
CLIENT	LITTLETON WIND FARM DAC
SHEET	1:1000 SITE LAYOUT PLAN - SHEET 40 OF 68 -
Date	30.04.26
Project number	P20-211
Scale (@ A1)	1:1000
Drawn by	EB
Checked by	TB
Drawing Number	P20-211-0100-0049
Rev	P01

[Sheet set subset Site Layouts]

O:\ACAD\2020\P20-211\P20-211-0100-0049

18 May 2026 O:\ACAD\2020\P20-211\P20-211-0100-0049.dwg



Legend


- Planning Boundary
- Proposed Wind Farm Access Track.
- Proposed Passing Bays
- Proposed Turning Areas
- Proposed Turbine And Hardstanding Areas
- Proposed Peat Deposition Areas
- Proposed Borrow Pit Area
- Proposed BEMP Area
- Proposed Construction Compound
- Existing Recreational Amenity Car Park
- Proposed Recreational Amenity Car Park
- Proposed Substation Compound
- Proposed Security Building
- Existing Drainage
- Proposed Recreational Amenity Trail
- Existing Recreational Amenity Trail
- Proposed Internal Collector Circuit
- Proposed Minimum Noise Barrier
- X.Xm Proposed Hardstand Finished Level
- PMM Proposed Permanent Metrological Mast

Notes.

1. This drawing is for planning purposes only.
2. Dimensions in meters unless otherwise noted.
3. Levels shown relative to ordinance datum (Malin Head).
4. Co-ordinates are to Irish Transverse Mercator (ITM).
5. Refer to drawing series 0600 for Borrow Pit / Peat Deposition area drawings.

Note:
All coordinates are in ITM.

See BEMP for details of proposed biodiversity enhancement measures.

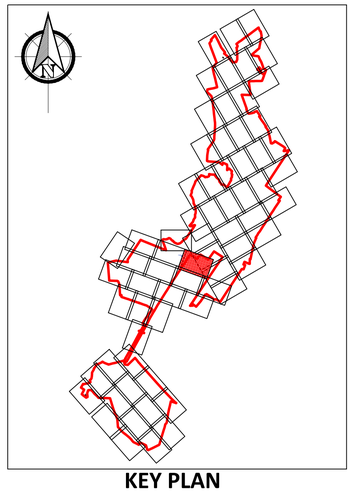

KEY PLAN
1:70000

PLAN
1:1000

41
-

0m 10m 20m 30m 40m 50m 60m 70m 80m 90m 100m
Scale 1:1000

If Applicable : Ordnance Survey Ireland Licence No. CYAL50221678 © Ordnance Survey Ireland and Government of Ireland
OSI 4578, 4579, 4580, 4637, 4638, 4639, 4697,4698,4699, 4758, 4759, 4760, 4818, 4819, 4820, 4881, 4882, 4883

FEHILY TIMONEY
Cork | Dublin | Carlow
www.fehilytimoney.ie

No part of this document may be reproduced or transmitted in any form or stored in any retrieval system of any nature without the written permission of Fehily Timoney & Company as copyright holder except as agreed for use on the project for which the document was originally issued. Do not scale. Use figured dimensions only. If in doubt - Ask!

Rev.	Description	App By	Date
P01	ISSUE FOR PLANNING		

PROJECT	LITTLETON WIND FARM
CLIENT	LITTLETON WIND FARM DAC
SHEET	1:1000 SITE LAYOUT PLAN - SHEET 41 OF 68 -
Date	30.04.26
Project number	P20-211
Scale (@ A1)	1:1000
Drawn by	EB
Checked by	TB
Drawing Number	P20-211-0100-0050 *(Sheet set subset Site Layouts)*
Rev	P01

O:\ACAD\2020\P20-211\P20-211-0100-0050

O:\ACAD\2020\P20-211\P20-211-0100-0050.dwg 26 May 2026 - 18:



Legend


- Planning Boundary
- Proposed Wind Farm Access Track.
- Proposed Passing Bays
- Proposed Turning Areas
- Proposed Turbine And Hardstanding Areas
- Proposed Peat Deposition Areas
- Proposed Borrow Pit Area
- Proposed BEMP Area
- Proposed Construction Compound
- Existing Recreational Amenity Car Park
- Proposed Recreational Amenity Car Park
- Proposed Substation Compound
- Proposed Security Building
- Existing Drainage
- Proposed Recreational Amenity Trail
- Existing Recreational Amenity Trail
- Proposed Internal Collector Circuit
- Proposed Minimum Noise Barrier
- X.Xm Proposed Hardstand Finished Level
- PMM Proposed Permanent Metrological Mast

Notes.

1. This drawing is for planning purposes only.
2. Dimensions in meters unless otherwise noted.
3. Levels shown relative to ordinance datum (Malin Head).
4. Co-ordinates are to Irish Transverse Mercator (ITM).
5. Refer to drawing series 0600 for Borrow Pit / Peat Deposition area drawings.

Note:
All coordinates are in ITM.

See BEMP for details of proposed biodiversity enhancement measures.

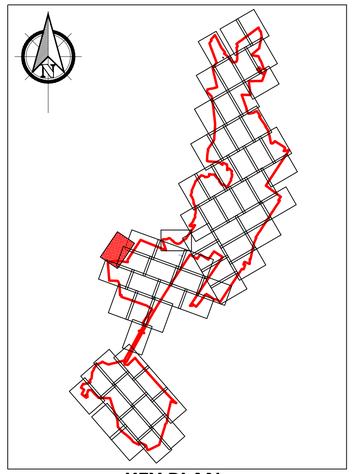

KEY PLAN
1:70000

PLAN 42
1:1000 -

0m 10m 20m 30m 40m 50m 60m 70m 80m 90m 100m
Scale 1:1000

If Applicable : Ordnance Survey Ireland Licence No. CYAL50221678 © Ordnance Survey Ireland and Government of Ireland
OSI 4578, 4579, 4580, 4637, 4638, 4639, 4697,4698,4699, 4758, 4759, 4760, 4818, 4819, 4820, 4881, 4882, 4883

FEHILY TIMONEY
Cork | Dublin | Carlow
www.fehilytimoney.ie

No part of this document may be reproduced or transmitted in any form or stored in any retrieval system of any nature without the written permission of Fehily Timoney & Company as copyright holder except as agreed for use on the project for which the document was originally issued. Do not scale. Use figured dimensions only. If in doubt - Ask!

Rev.	Description	App By	Date
P01	ISSUE FOR PLANNING		

PROJECT	LITTLETON WIND FARM
CLIENT	LITTLETON WIND FARM DAC
SHEET	1:1000 SITE LAYOUT PLAN - SHEET 42 OF 68 -
Date	30.04.26
Project number	P20-211
Scale (@ A1)	1:1000
Drawn by	EB
Checked by	TB
Drawing Number	P20-211-0100-0051
	(Sheet set subset Site Layouts)
Rev	P01

O:\ACAD\2020\P20-211\P20-211-0100-0051

18 May 2026 (O:\ACAD\2020\P20-211\P20-211-0100-0051)

123.5m

125.0m

124.0m

Legend

- Planning Boundary
- Proposed Wind Farm Access Track.
- Proposed Passing Bays
- Proposed Turning Areas
- Proposed Turbine And Hardstanding Areas
- Proposed Peat Deposition Areas
- Proposed Borrow Pit Area
- Proposed BEMP Area
- Proposed Construction Compound
- Existing Recreational Amenity Car Park
- Proposed Recreational Amenity Car Park
- Proposed Substation Compound
- Proposed Security Building
- Existing Drainage
- Proposed Recreational Amenity Trail
- Existing Recreational Amenity Trail
- Proposed Internal Collector Circuit
- Proposed Minimum Noise Barrier
- X.Xm Proposed Hardstand Finished Level
- PMM Proposed Permanent Metrological Mast

Notes.

1. This drawing is for planning purposes only.
2. Dimensions in meters unless otherwise noted.
3. Levels shown relative to ordinance datum (Malin Head).
4. Co-ordinates are to Irish Transverse Mercator (ITM).
5. Refer to drawing series 0600 for Borrow Pit / Peat Deposition area drawings.

Note:

All coordinates are in ITM.

See BEMP for details of proposed biodiversity enhancement measures.

PLAN 43
1:1000 -

0m 10m 20m 30m 40m 50m 60m 70m 80m 90m 100m
Scale 1:1000

KEY PLAN
1:70000

If Applicable : Ordnance Survey Ireland Licence No. CYAL50221678 © Ordnance Survey Ireland and Government of Ireland
OSI 4578, 4579, 4580, 4637, 4638, 4639, 4697,4698,4699, 4758, 4759, 4760, 4818, 4819, 4820, 4881, 4882, 4883

FEHILY TIMONEY
Cork | Dublin | Carlow
www.fehilytimoney.ie

No part of this document may be reproduced or transmitted in any form or stored in any retrieval system of any nature without the written permission of Fehily Timoney & Company as copyright holder except as agreed for use on the project for which the document was originally issued. Do not scale. Use figured dimensions only. If in doubt - Ask!

Rev.	Description	App By	Date
P01	ISSUE FOR PLANNING		

PROJECT	LITTLETON WIND FARM
CLIENT	LITTLETON WIND FARM DAC
SHEET	1:1000 SITE LAYOUT PLAN - SHEET 43 OF 68 -
Date	30.04.26
Project number	P20-211
Scale (@ A1)	1:1000
Drawn by	EB
Drawing Number	P20-211-0100-0052
Checked by	TB
Rev	P01

(Sheet set subset Site Layouts)

O:\ACAD\2020\P20-211\P20-211-0100-0052

18 May 2026 (O:\ACAD\2020\P20-211\P20-211-0100-0052)

Legend

- Planning Boundary
- Proposed Wind Farm Access Track.
- Proposed Passing Bays
- Proposed Turning Areas
- Proposed Turbine And Hardstanding Areas
- Proposed Peat Deposition Areas
- Proposed Borrow Pit Area
- Proposed BEMP Area
- Proposed Construction Compound
- Existing Recreational Amenity Car Park
- Proposed Recreational Amenity Car Park
- Proposed Substation Compound
- Proposed Security Building
- Existing Drainage
- Proposed Recreational Amenity Trail
- Existing Recreational Amenity Trail
- Proposed Internal Collector Circuit
- Proposed Minimum Noise Barrier
- X.Xm Proposed Hardstand Finished Level
- PMM Proposed Permanent Metrological Mast

Notes.


1. This drawing is for planning purposes only.
2. Dimensions in meters unless otherwise noted.
3. Levels shown relative to ordinance datum (Malin Head).
4. Co-ordinates are to Irish Transverse Mercator (ITM).
5. Refer to drawing series 0600 for Borrow Pit / Peat Deposition area drawings.

Note:
All coordinates are in ITM.

See BEMP for details of proposed biodiversity enhancement measures.

PLAN 44
1:1000 -

0m 10m 20m 30m 40m 50m 60m 70m 80m 90m 100m
Scale 1:1000

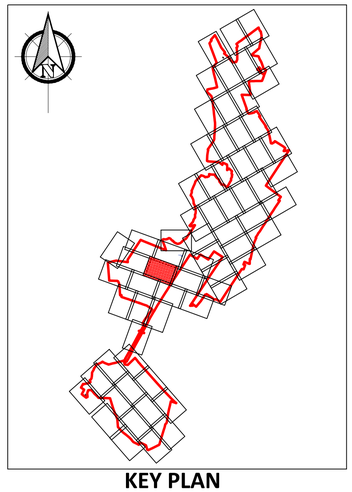

KEY PLAN
1:70000

If Applicable : Ordnance Survey Ireland Licence No. CYAL50221678 © Ordnance Survey Ireland and Government of Ireland
OSI 4578, 4579, 4580, 4637, 4638, 4639, 4697,4698,4699, 4758, 4759, 4760, 4818, 4819, 4820, 4881, 4882, 4883

FEHILY TIMONEY
Cork | Dublin | Carlow
www.fehilytimoney.ie


No part of this document may be reproduced or transmitted in any form or stored in any retrieval system of any nature without the written permission of Fehily Timoney & Company as copyright holder except as agreed for use on the project for which the document was originally issued. Do not scale. Use figured dimensions only. If in doubt - Ask!

Rev.	Description	App By	Date
P01	ISSUE FOR PLANNING		

PROJECT	LITTLETON WIND FARM
CLIENT	LITTLETON WIND FARM DAC
SHEET	1:1000 SITE LAYOUT PLAN - SHEET 44 OF 68 -
Date	30.04.26
Project number	P20-211
Scale (@ A1)	1:1000
Drawn by	EB
Checked by	TB
Drawing Number	P20-211-0100-0053 *(Sheet set subset Site Layouts)*
Rev	P01

O:\ACAD\2020\P20-211\P20-211-0100-0053

18 May 2026 (O:\ACAD\2020\P20-211\P20-211-0100-0053.dwg)

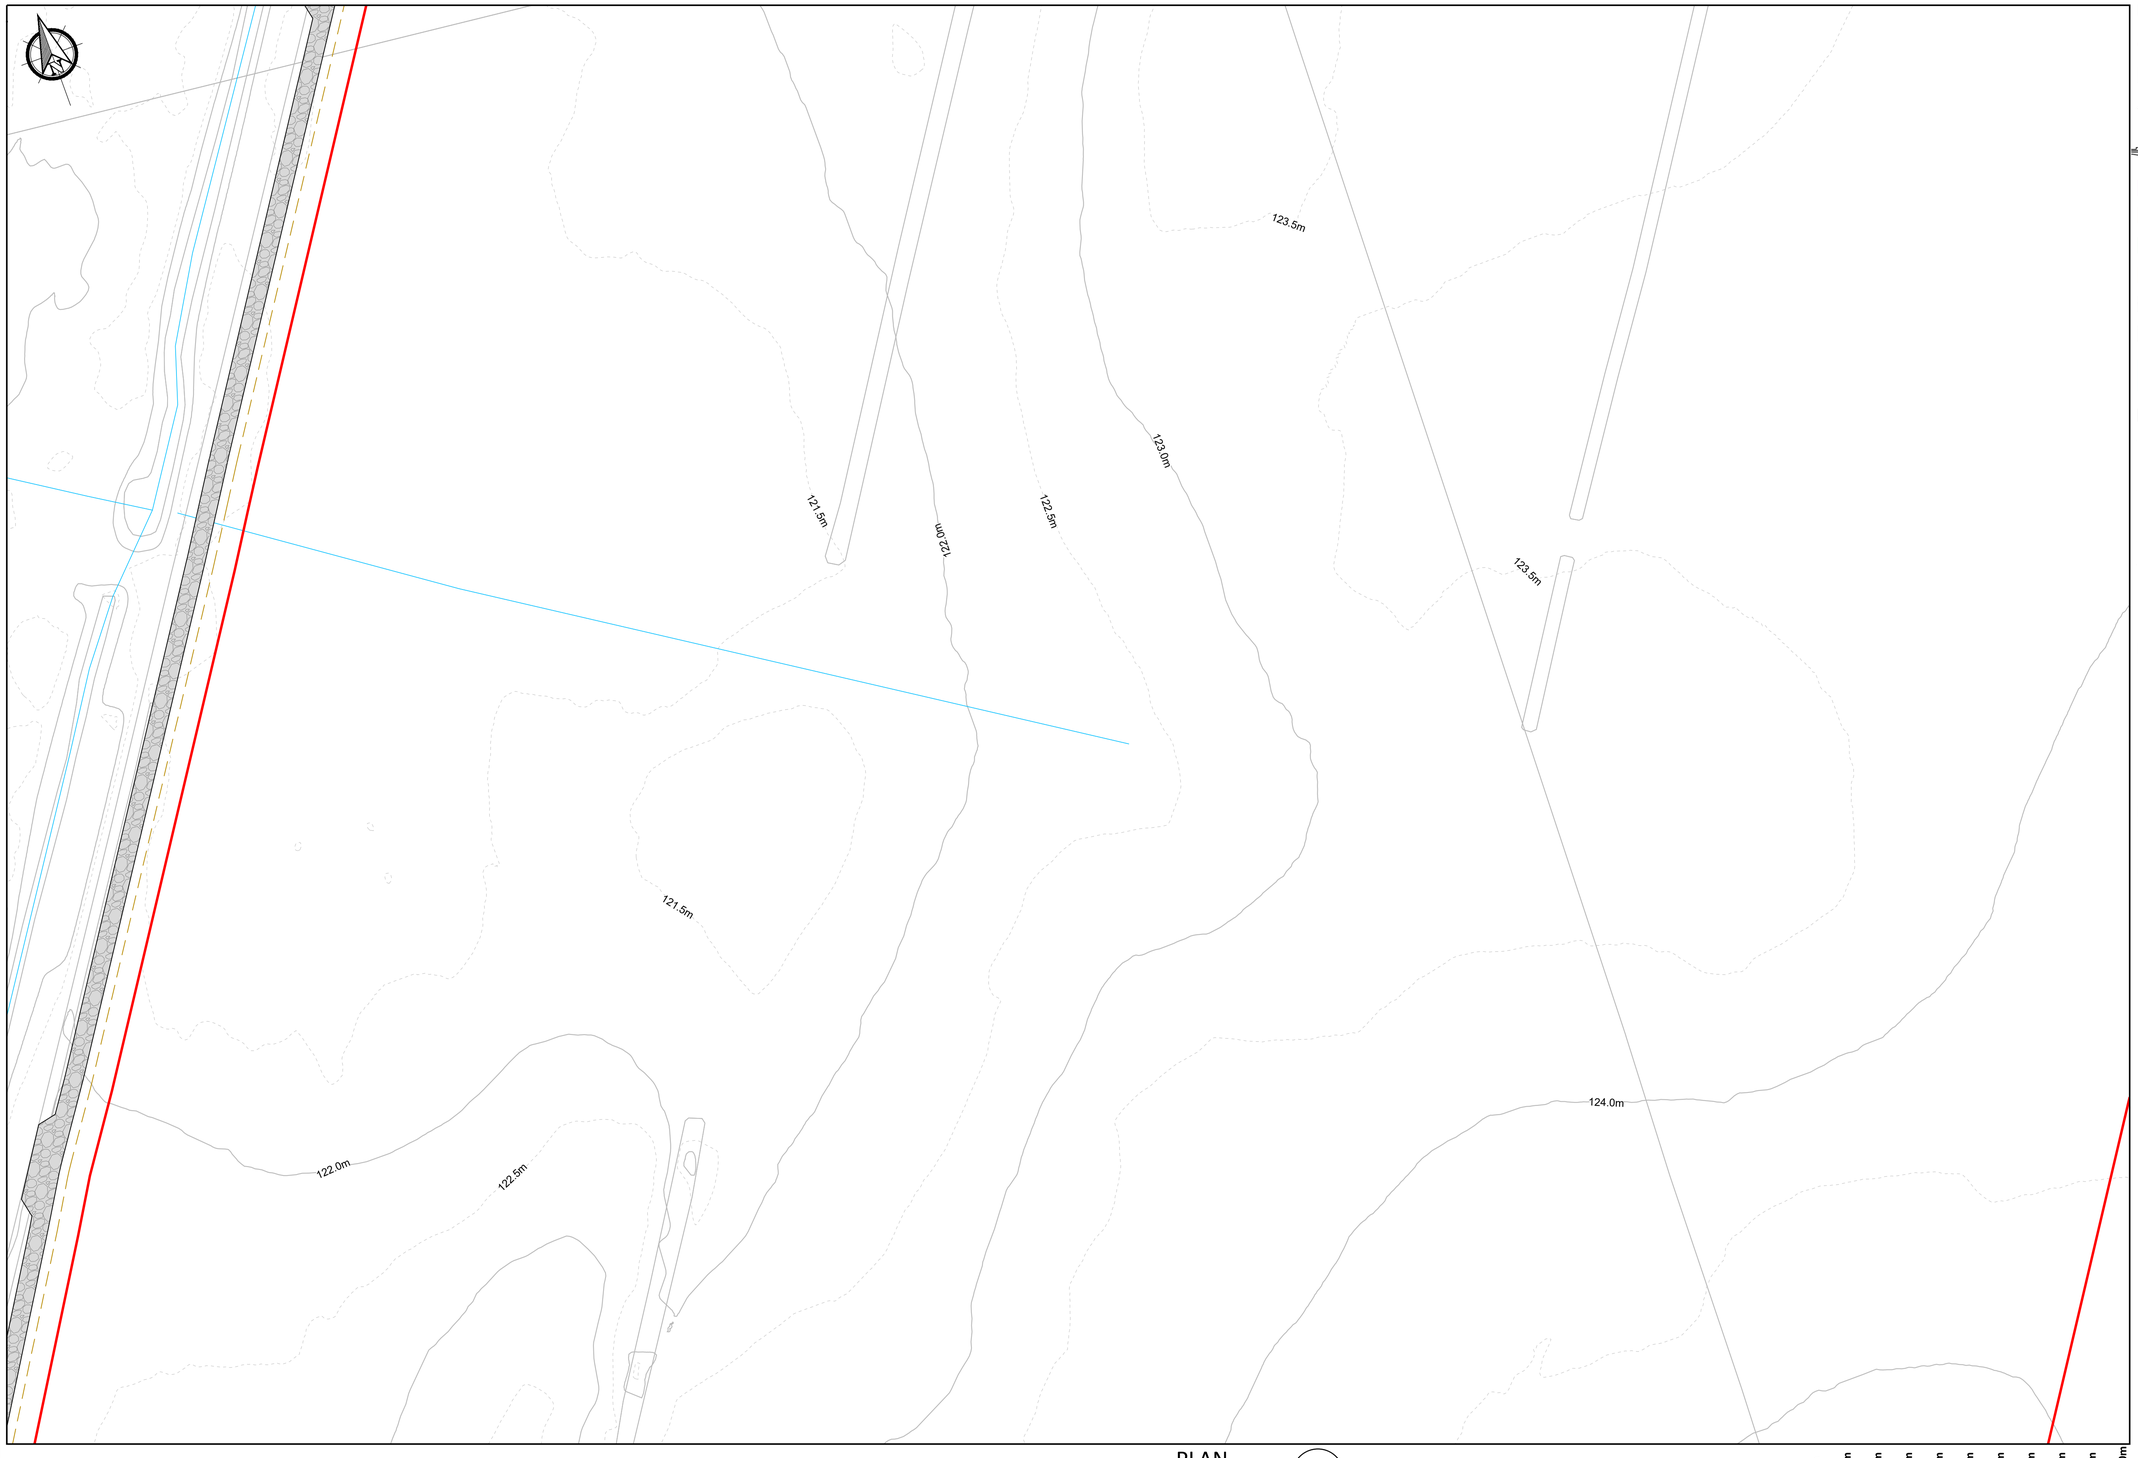

PLAN
1:1000

45
-

0m 10m 20m 30m 40m 50m 60m 70m 80m 90m 100m
Scale 1:1000

Legend


- Planning Boundary
- Proposed Wind Farm Access Track.
- Proposed Passing Bays
- Proposed Turning Areas
- Proposed Turbine And Hardstanding Areas
- Proposed Peat Deposition Areas
- Proposed Borrow Pit Area
- Proposed BEMP Area
- Proposed Construction Compound
- Existing Recreational Amenity Car Park
- Proposed Recreational Amenity Car Park
- Proposed Substation Compound
- Proposed Security Building
- Existing Drainage
- Proposed Recreational Amenity Trail
- Existing Recreational Amenity Trail
- Proposed Internal Collector Circuit
- Proposed Minimum Noise Barrier
- X.Xm Proposed Hardstand Finished Level
- PMM Proposed Permanent Metrological Mast

Notes.

1. This drawing is for planning purposes only.
2. Dimensions in meters unless otherwise noted.
3. Levels shown relative to ordinance datum (Malin Head).
4. Co-ordinates are to Irish Transverse Mercator (ITM).
5. Refer to drawing series 0600 for Borrow Pit / Peat Deposition area drawings.

Note:
All coordinates are in ITM.

See BEMP for details of proposed biodiversity enhancement measures.

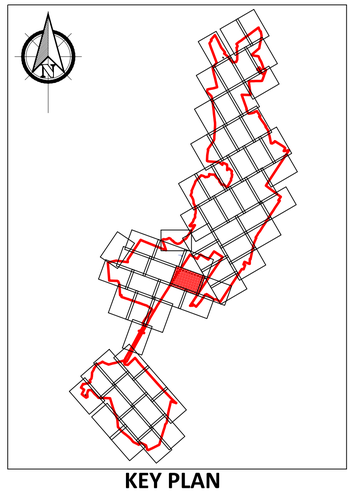

KEY PLAN
1:70000

If Applicable : Ordnance Survey Ireland Licence No. CYAL50221678 © Ordnance Survey Ireland and Government of Ireland
OSI 4578, 4579, 4580, 4637, 4638, 4639, 4697,4698,4699, 4758, 4759, 4760, 4818, 4819, 4820, 4881, 4882, 4883

FEHILY TIMONEY
Cork | Dublin | Carlow
www.fehilytimoney.ie

No part of this document may be reproduced or transmitted in any form or stored in any retrieval system of any nature without the written permission of Fehily Timoney & Company as copyright holder except as agreed for use on the project for which the document was originally issued. Do not scale. Use figured dimensions only. If in doubt - Ask!

Rev.	Description	App By	Date
P01	ISSUE FOR PLANNING		

PROJECT: LITTLETON WIND FARM		CLIENT: LITTLETON WIND FARM DAC	
SHEET: 1:1000 SITE LAYOUT PLAN - SHEET 45 OF 68 -	Date: 30.04.26	Project number: P20-211	Scale (@ A1): 1:1000
	Drawn by: EB	Drawing Number: P20-211-0100-0054	Rev: P01
	Checked by: TB	(Sheet set subset Site Layouts)	

O:\ACAD\2020\P20-211\P20-211-0100-0054

18 May 2026 (16:09:56) O:\ACAD\2020\P20-211\P20-211-0100-0054.dwg



Legend

- Planning Boundary
- Proposed Wind Farm Access Track.
- Proposed Passing Bays
- Proposed Turning Areas
- Proposed Turbine And Hardstanding Areas
- Proposed Peat Deposition Areas
- Proposed Borrow Pit Area
- Proposed BEMP Area
- Proposed Construction Compound
- Existing Recreational Amenity Car Park
- Proposed Recreational Amenity Car Park
- Proposed Substation Compound
- Proposed Security Building
- Existing Drainage
- Proposed Recreational Amenity Trail
- Existing Recreational Amenity Trail
- Proposed Internal Collector Circuit
- Proposed Minimum Noise Barrier
- X.Xm Proposed Hardstand Finished Level
- PMM Proposed Permanent Metrological Mast

Notes.

1. This drawing is for planning purposes only.
2. Dimensions in meters unless otherwise noted.
3. Levels shown relative to ordinance datum (Malin Head).
4. Co-ordinates are to Irish Transverse Mercator (ITM).
5. Refer to drawing series 0600 for Borrow Pit / Peat Deposition area drawings.


Note:

All coordinates are in ITM.

See BEMP for details of proposed biodiversity enhancement measures.

PLAN 46 -
1:1000

0m 10m 20m 30m 40m 50m 60m 70m 80m 90m 100m
Scale 1:1000

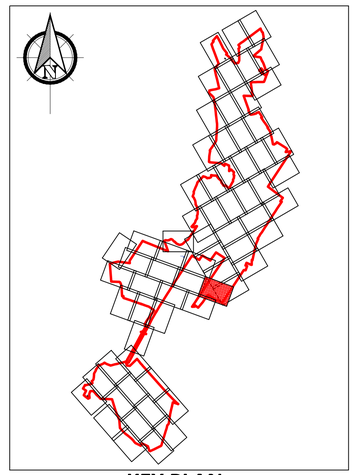

KEY PLAN
1:70000

If Applicable : Ordnance Survey Ireland Licence No. CYAL50221678 © Ordnance Survey Ireland and Government of Ireland
OSI 4578, 4579, 4580, 4637, 4638, 4639, 4697,4698,4699, 4758, 4759, 4760, 4818, 4819, 4820, 4881, 4882, 4883

FEHILY TIMONEY
Cork | Dublin | Carlow
www.fehilytimoney.ie

No part of this document may be reproduced or transmitted in any form or stored in any retrieval system of any nature without the written permission of Fehily Timoney & Company as copyright holder except as agreed for use on the project for which the document was originally issued. Do not scale. Use figured dimensions only. If in doubt - Ask!

Rev.	Description	App By	Date
P01	ISSUE FOR PLANNING		

PROJECT: LITTLETON WIND FARM


CLIENT: LITTLETON WIND FARM DAC

SHEET: 1:1000 SITE LAYOUT PLAN - SHEET 46 OF 68 -

Date 30.04.26	Project number P20-211	Scale (@ A1) 1:1000	
Drawn by EB	Drawing Number P20-211-0100-0055		Rev P01
Checked by TB	[Sheet set subset Site Layouts]		

O:\ACAD\2020\P20-211\P20-211-0100-0055

18 May 2026 09:16 O:\ACAD\2020\P20-211\P20-211-0100-0055

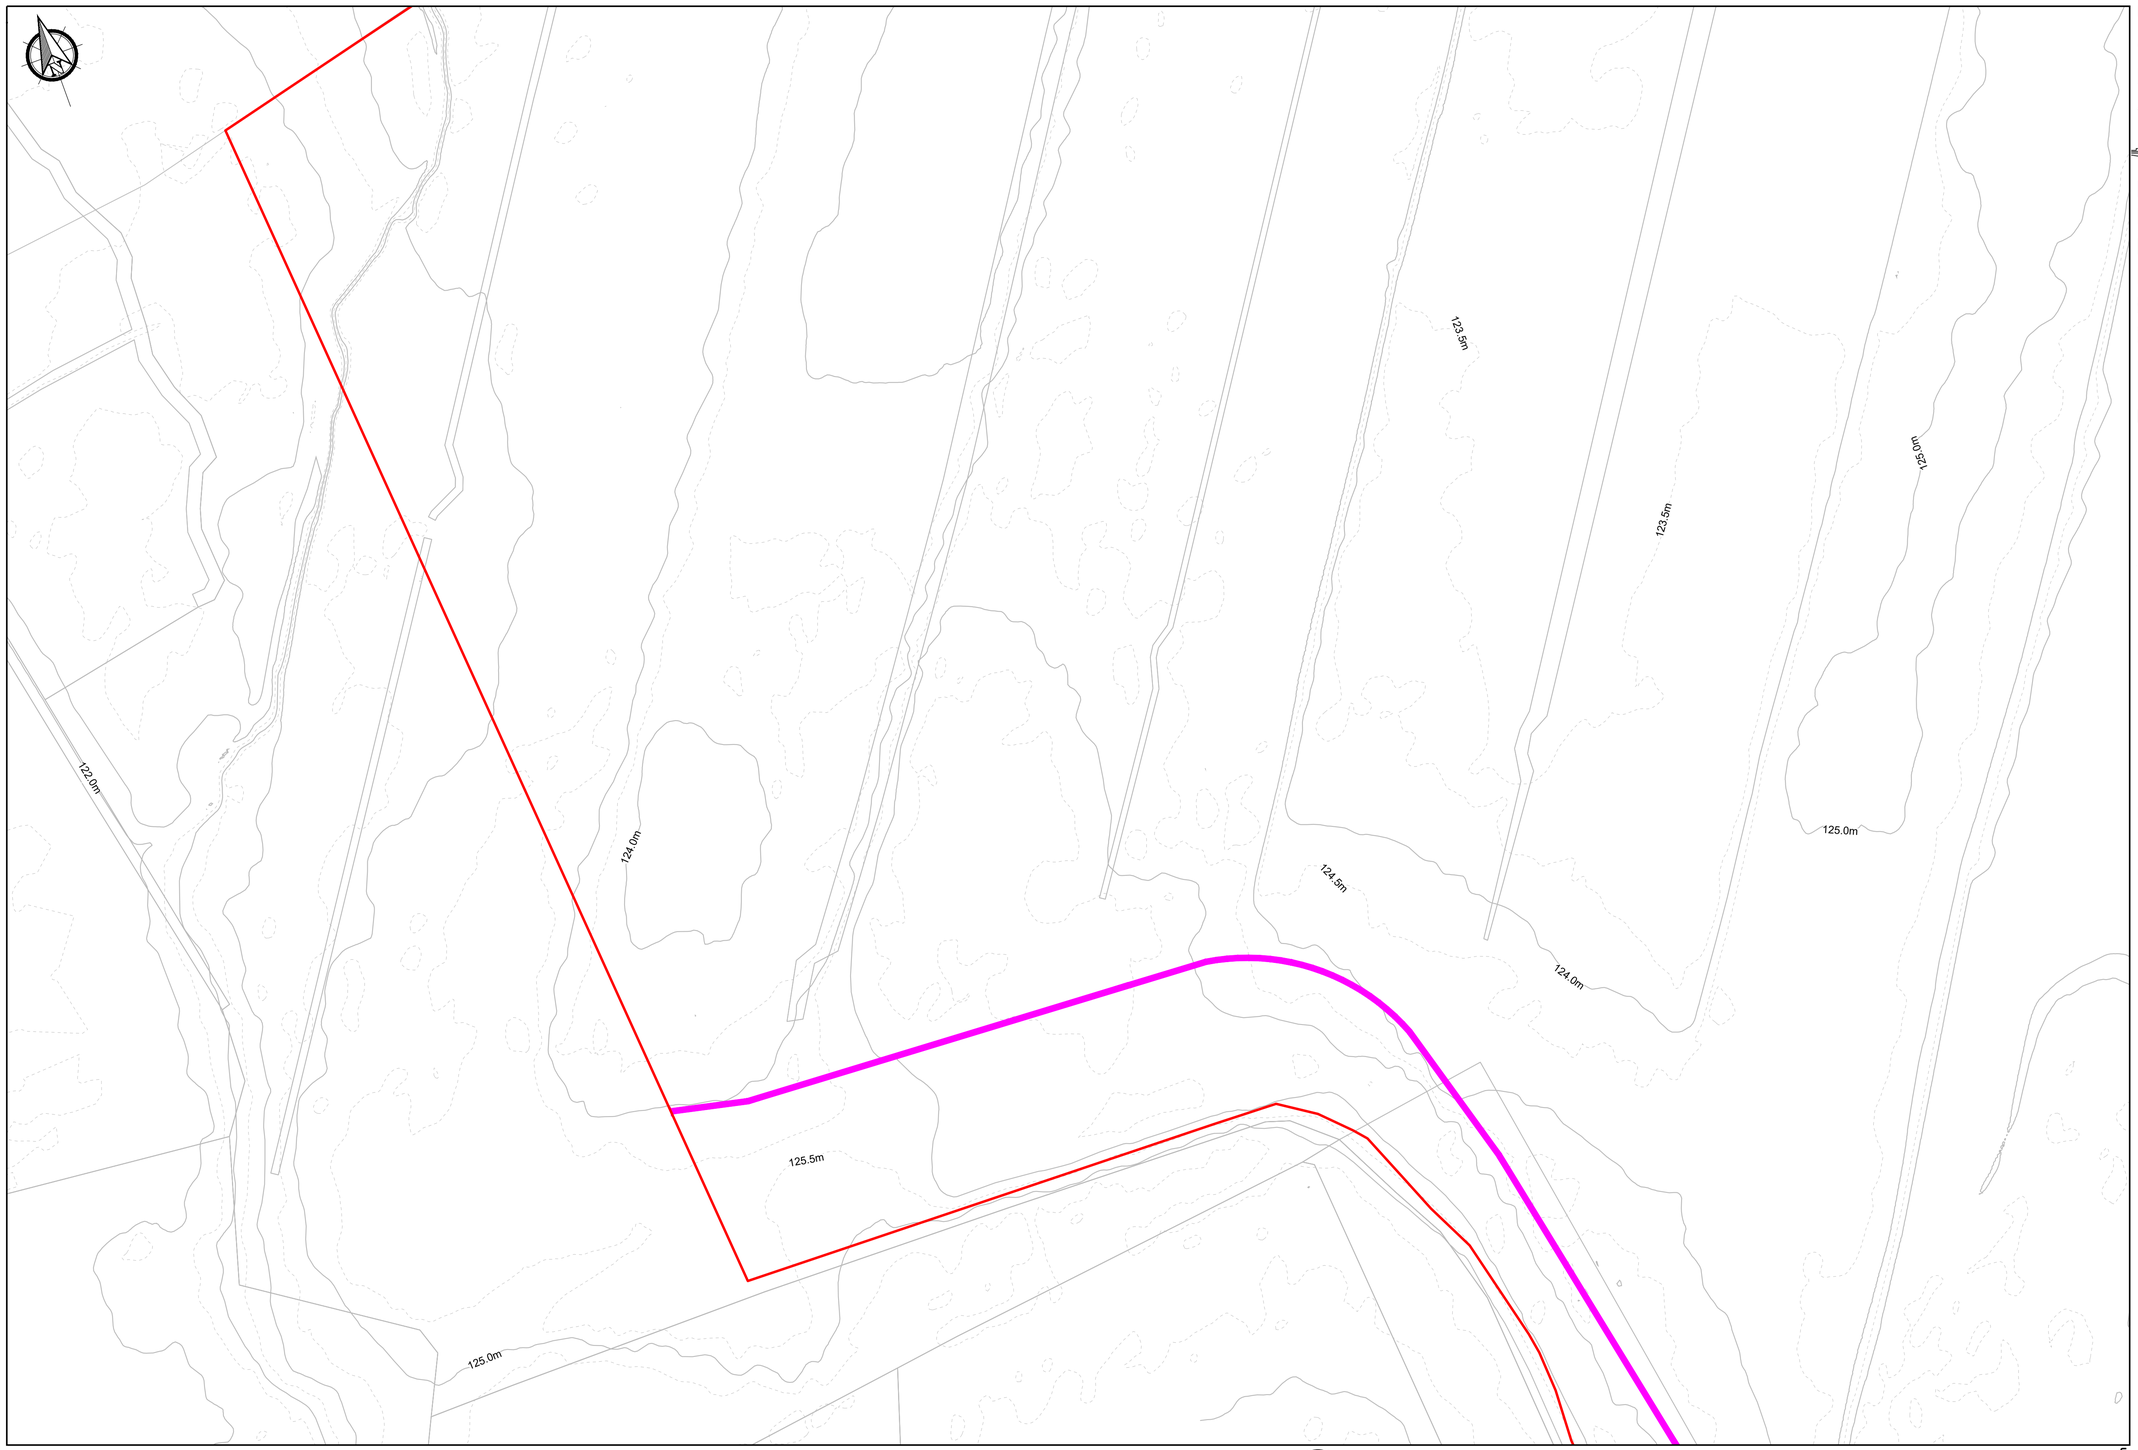

Legend


- Planning Boundary
- Proposed Wind Farm Access Track.
- Proposed Passing Bays
- Proposed Turning Areas
- Proposed Turbine And Hardstanding Areas
- Proposed Peat Deposition Areas
- Proposed Borrow Pit Area
- Proposed BEMP Area
- Proposed Construction Compound
- Existing Recreational Amenity Car Park
- Proposed Recreational Amenity Car Park
- Proposed Substation Compound
- Proposed Security Building
- Existing Drainage
- Proposed Recreational Amenity Trail
- Existing Recreational Amenity Trail
- Proposed Internal Collector Circuit
- Proposed Minimum Noise Barrier
- X.Xm Proposed Hardstand Finished Level
- PMM Proposed Permanent Metrological Mast

Notes.

1. This drawing is for planning purposes only.
2. Dimensions in meters unless otherwise noted.
3. Levels shown relative to ordinance datum (Malin Head).
4. Co-ordinates are to Irish Transverse Mercator (ITM).
5. Refer to drawing series 0600 for Borrow Pit / Peat Deposition area drawings.

Note:
All coordinates are in ITM.

See BEMP for details of proposed biodiversity enhancement measures.

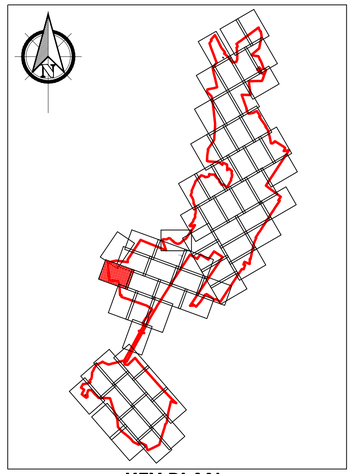

KEY PLAN
1:70000

PLAN
1:1000

47
-

0m 10m 20m 30m 40m 50m 60m 70m 80m 90m 100m
Scale 1:1000

If Applicable : Ordnance Survey Ireland Licence No. CYAL50221678 © Ordnance Survey Ireland and Government of Ireland
OSI 4578, 4579, 4580, 4637, 4638, 4639, 4697,4698,4699, 4758, 4759, 4760, 4818, 4819, 4820, 4881, 4882, 4883

FEHILY TIMONEY
Cork | Dublin | Carlow
www.fehilytimoney.ie

No part of this document may be reproduced or transmitted in any form or stored in any retrieval system of any nature without the written permission of Fehily Timoney & Company as copyright holder except as agreed for use on the project for which the document was originally issued. Do not scale. Use figured dimensions only. If in doubt - Ask!

Rev.	Description	App By	Date
P01	ISSUE FOR PLANNING		

PROJECT	LITTLETON WIND FARM
CLIENT	LITTLETON WIND FARM DAC
SHEET	1:1000 SITE LAYOUT PLAN - SHEET 47 OF 68 -
Date	30.04.26
Project number	P20-211
Scale (@ A1)	1:1000
Drawn by	EB
Checked by	TB
Drawing Number	P20-211-0100-0056
	(Sheet set subset Site Layouts)
Rev	P01

O:\ACAD\2020\P20-211\P20-211-0100-0056

18 May 2026 (O:\ACAD\2020\P20-211\P20-211-0100-0056)

123.0m
123.5m
124.5m
122.0m
123.0m
125.0m
123.0m
122.5m
122.0m
122.0m
122.5m
122.0m
121.5m
121.5m
122.0m

Legend

- Planning Boundary
- Proposed Wind Farm Access Track.
- Proposed Passing Bays
- Proposed Turning Areas
- Proposed Turbine And Hardstanding Areas
- Proposed Peat Deposition Areas
- Proposed Borrow Pit Area
- Proposed BEMP Area
- Proposed Construction Compound
- Existing Recreational Amenity Car Park
- Proposed Recreational Amenity Car Park
- Proposed Substation Compound
- Proposed Security Building
- Existing Drainage
- Proposed Recreational Amenity Trail
- Existing Recreational Amenity Trail
- Proposed Internal Collector Circuit
- Proposed Minimum Noise Barrier
- X.Xm Proposed Hardstand Finished Level
- PMM Proposed Permanent Metrological Mast

Notes.

1. This drawing is for planning purposes only.
2. Dimensions in meters unless otherwise noted.
3. Levels shown relative to ordinance datum (Malin Head).
4. Co-ordinates are to Irish Transverse Mercator (ITM).
5. Refer to drawing series 0600 for Borrow Pit / Peat Deposition area drawings.

Note:
All coordinates are in ITM.

See BEMP for details of proposed biodiversity enhancement measures.

PLAN 48
1:1000 -

0m 10m 20m 30m 40m 50m 60m 70m 80m 90m 100m
Scale 1:1000

KEY PLAN
1:70000

If Applicable : Ordnance Survey Ireland Licence No. CYAL50221678 © Ordnance Survey Ireland and Government of Ireland
OSI 4578, 4579, 4580, 4637, 4638, 4639, 4697,4698,4699, 4758, 4759, 4760, 4818, 4819, 4820, 4881, 4882, 4883

FEHILY TIMONEY
Cork | Dublin | Carlow
www.fehilytimoney.ie

No part of this document may be reproduced or transmitted in any form or stored in any retrieval system of any nature without the written permission of Fehily Timoney & Company as copyright holder except as agreed for use on the project for which the document was originally issued. Do not scale. Use figured dimensions only. If in doubt - Ask!

Rev.	Description	App By	Date
P01	ISSUE FOR PLANNING		

PROJECT: LITTLETON WIND FARM


CLIENT: LITTLETON WIND FARM DAC

SHEET: 1:1000 SITE LAYOUT PLAN - SHEET 48 OF 68 -

Date: 30.04.26
Drawn by: EB
Checked by: TB
Project number: P20-211
Scale (@ A1): 1:1000
Drawing Number: P20-211-0100-0057
(Sheet set subset Site Layouts)
Rev: P01

O:\ACAD\2020\P20-211\P20-211-0100-0057

18 May 2026 (O:\ACAD\2020\P20-211\P20-211-0100-0057)

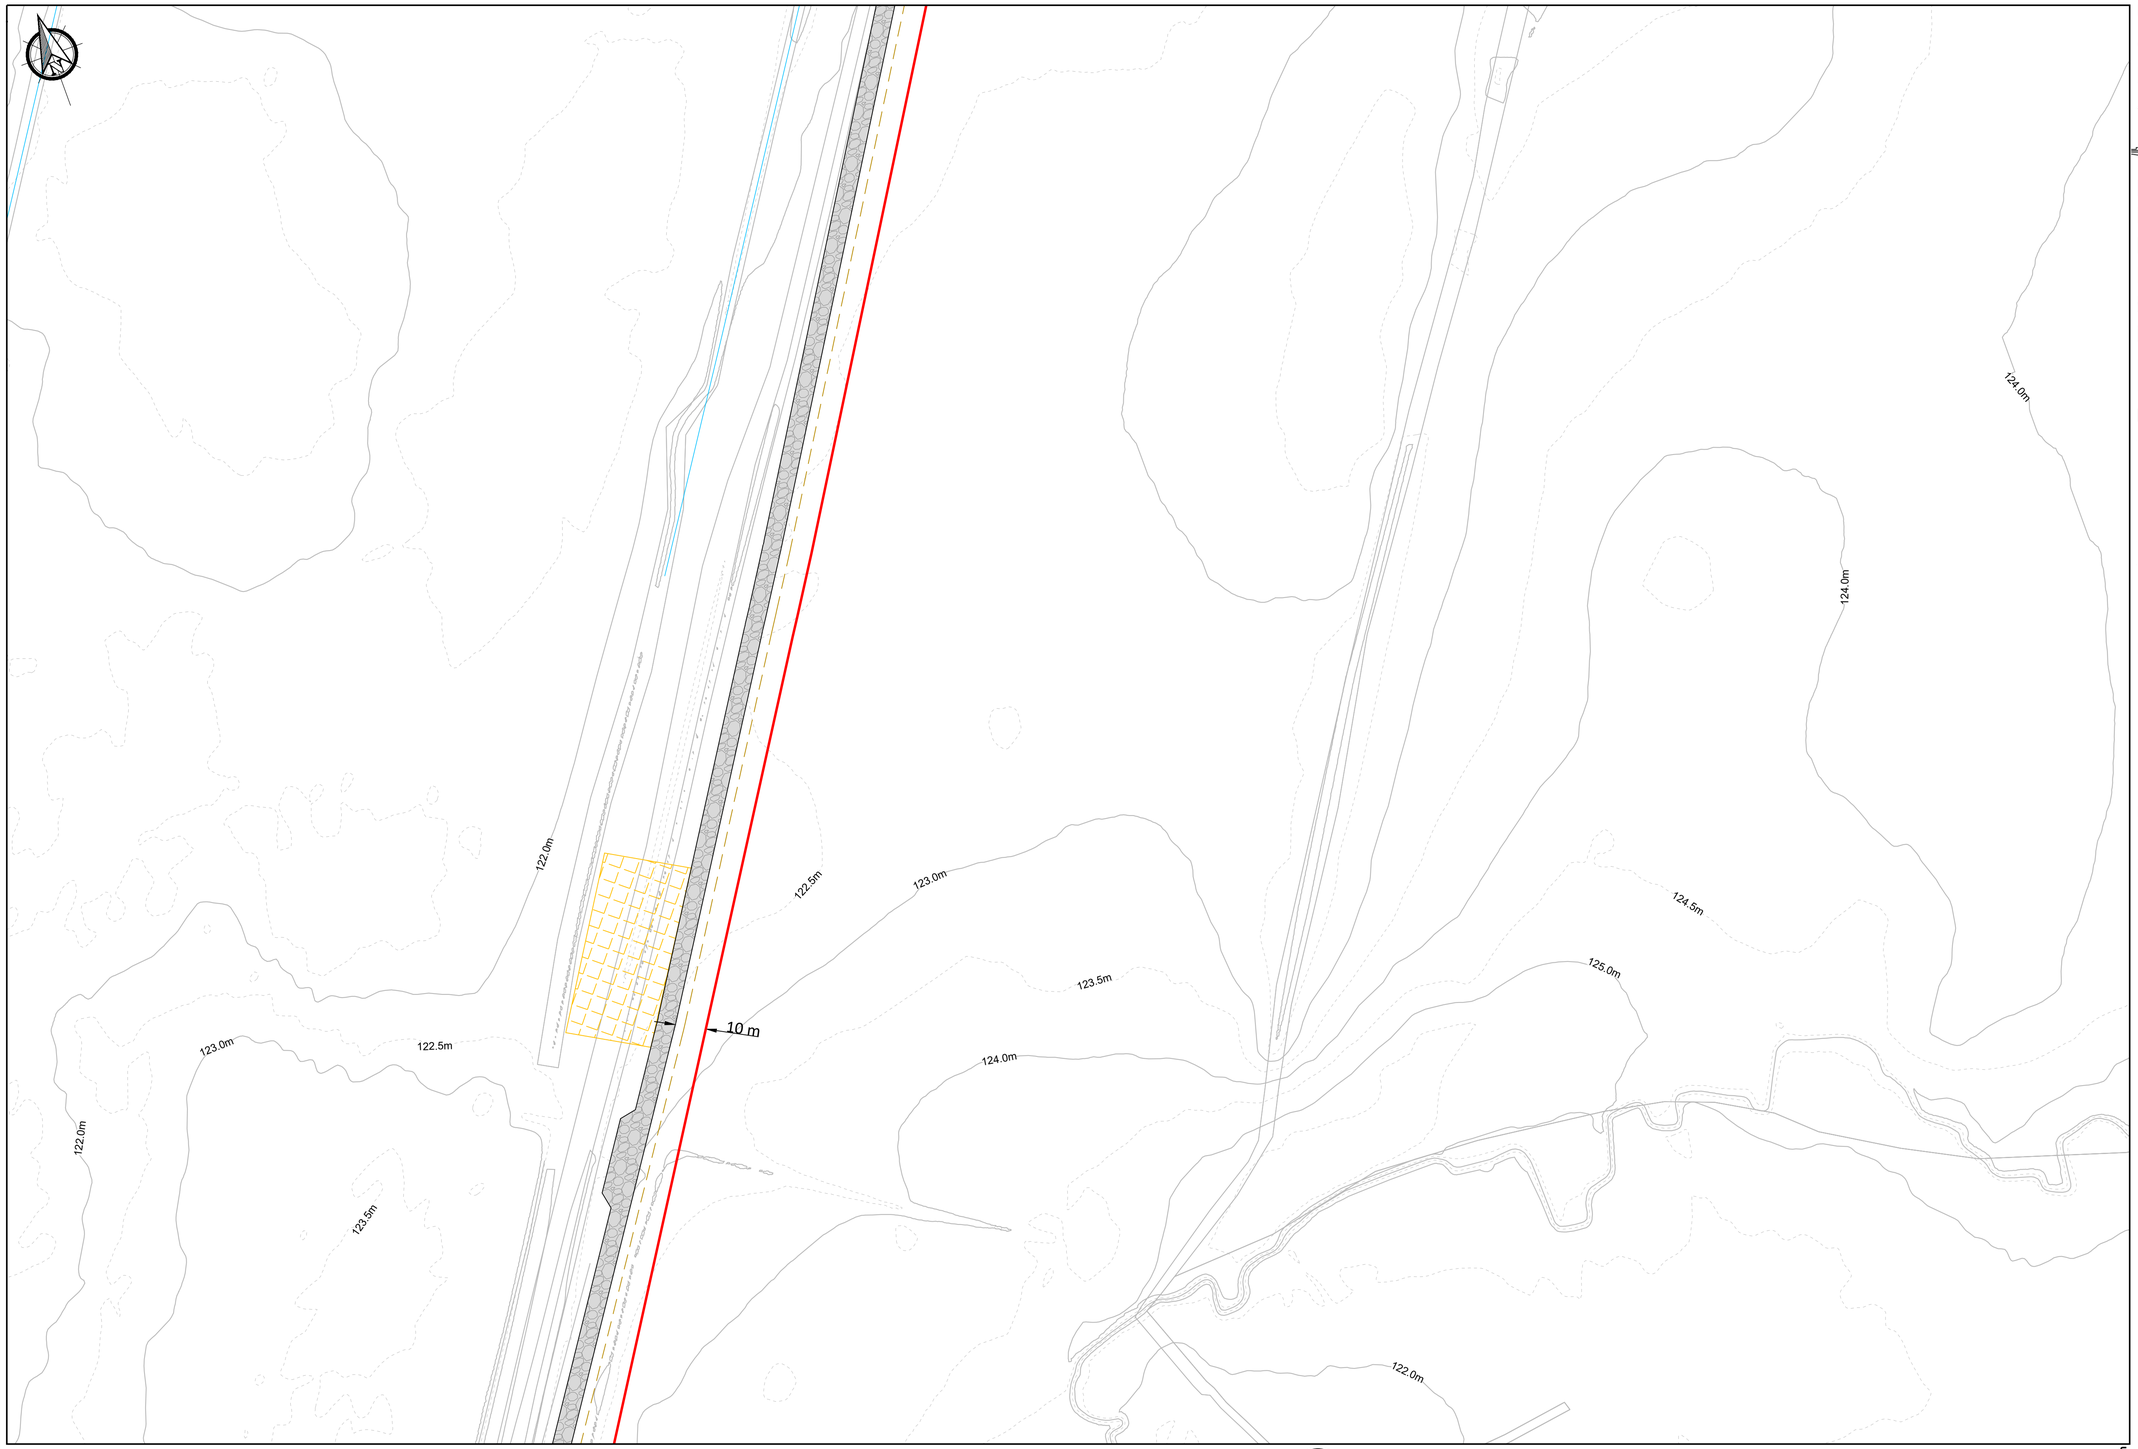

Legend

- Planning Boundary
- Proposed Wind Farm Access Track.
- Proposed Passing Bays
- Proposed Turning Areas
- Proposed Turbine And Hardstanding Areas
- Proposed Peat Deposition Areas
- Proposed Borrow Pit Area
- Proposed BEMP Area
- Proposed Construction Compound
- Existing Recreational Amenity Car Park
- Proposed Recreational Amenity Car Park
- Proposed Substation Compound
- Proposed Security Building
- Existing Drainage
- Proposed Recreational Amenity Trail
- Existing Recreational Amenity Trail
- Proposed Internal Collector Circuit
- Proposed Minimum Noise Barrier
- X.Xm Proposed Hardstand Finished Level
- PMM Proposed Permanent Metrological Mast

Notes.


1. This drawing is for planning purposes only.
2. Dimensions in meters unless otherwise noted.
3. Levels shown relative to ordinance datum (Malin Head).
4. Co-ordinates are to Irish Transverse Mercator (ITM).
5. Refer to drawing series 0600 for Borrow Pit / Peat Deposition area drawings.

Note:
All coordinates are in ITM.

See BEMP for details of proposed biodiversity enhancement measures.

PLAN 49 -
1:1000

0m 10m 20m 30m 40m 50m 60m 70m 80m 90m 100m
Scale 1:1000

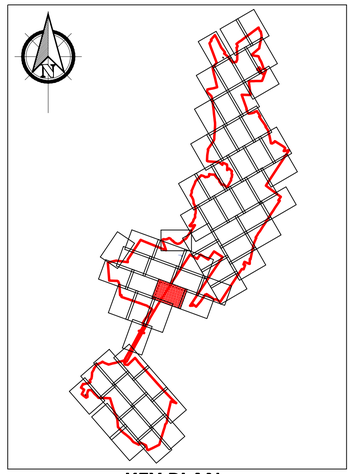

KEY PLAN
1:70000

If Applicable : Ordnance Survey Ireland Licence No. CYAL50221678 © Ordnance Survey Ireland and Government of Ireland
OSI 4578, 4579, 4580, 4637, 4638, 4639, 4697,4698,4699, 4758, 4759, 4760, 4818, 4819, 4820, 4881, 4882, 4883

FEHILY TIMONEY
Cork | Dublin | Carlow
www.fehilytimoney.ie


No part of this document may be reproduced or transmitted in any form or stored in any retrieval system of any nature without the written permission of Fehily Timoney & Company as copyright holder except as agreed for use on the project for which the document was originally issued. Do not scale. Use figured dimensions only. If in doubt - Ask!

Rev.	Description	App By	Date
P01	ISSUE FOR PLANNING		

PROJECT	LITTLETON WIND FARM
CLIENT	LITTLETON WIND FARM DAC
SHEET	1:1000 SITE LAYOUT PLAN - SHEET 49 OF 68 -
Date	30.04.26
Project number	P20-211
Scale (@ A1)	1:1000
Drawn by	EB
Checked by	TB
Drawing Number	P20-211-0100-0058 (Sheet set subset Site Layouts)
Rev	P01

O:\ACAD\2020\P20-211\P20-211-0100-0058

18 May 2026 (O:\ACAD\2020\P20-211\P20-211-0100-0058)

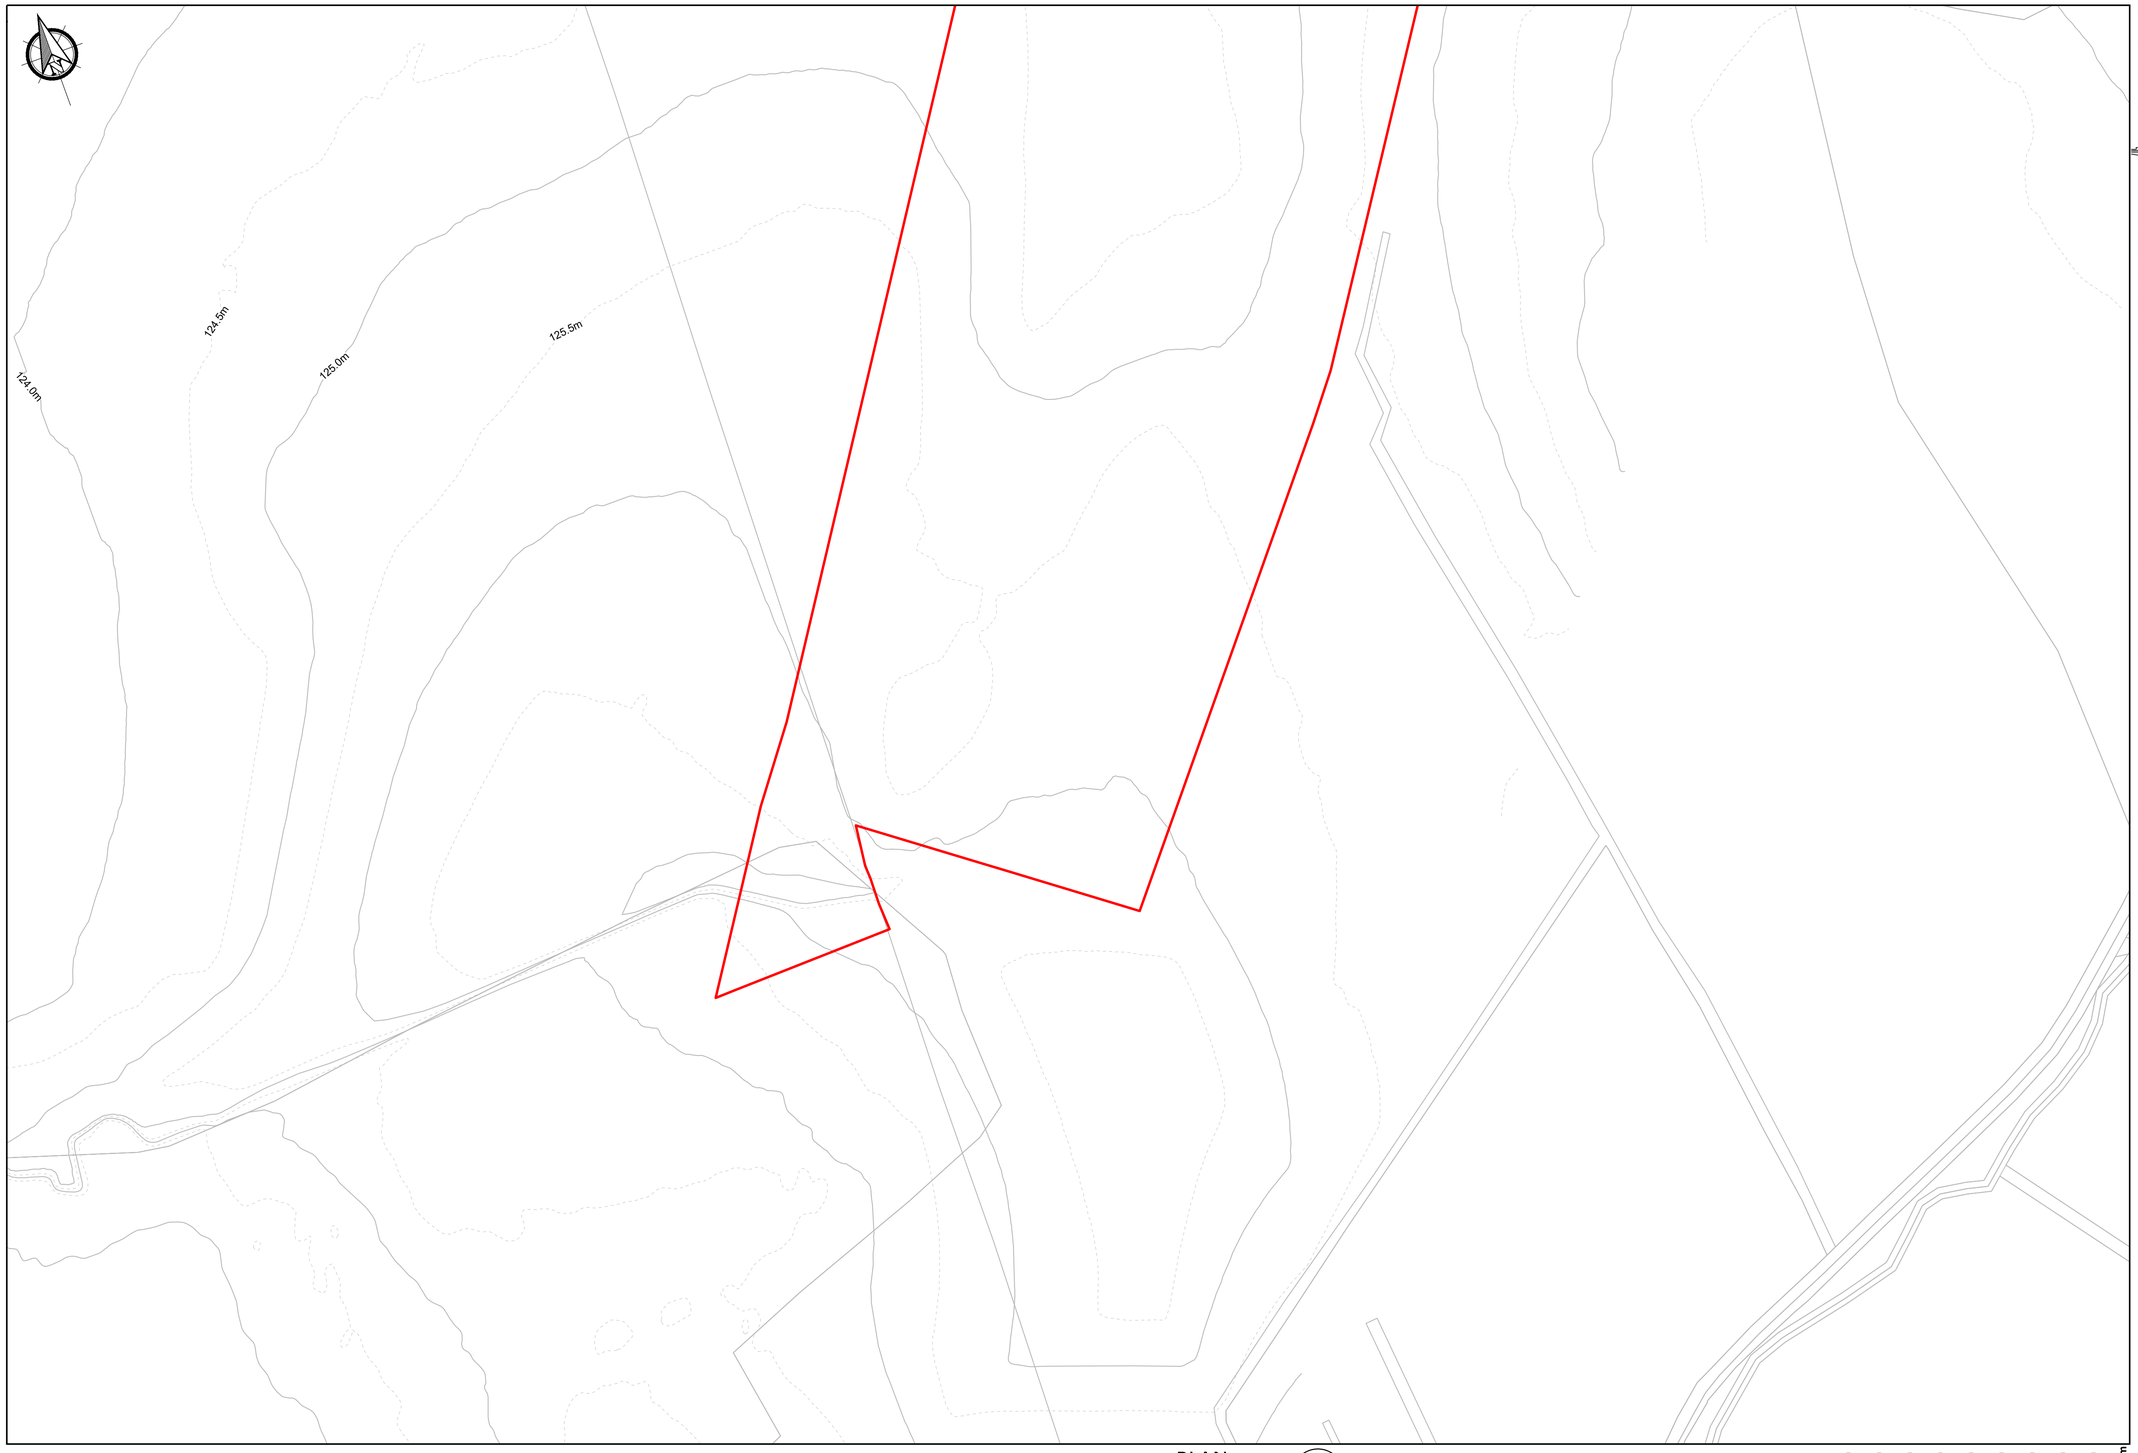

Legend

- Planning Boundary
- Proposed Wind Farm Access Track.
- Proposed Passing Bays
- Proposed Turning Areas
- Proposed Turbine And Hardstanding Areas
- Proposed Peat Deposition Areas
- Proposed Borrow Pit Area
- Proposed BEMP Area
- Proposed Construction Compound
- Existing Recreational Amenity Car Park
- Proposed Recreational Amenity Car Park
- Proposed Substation Compound
- Proposed Security Building
- Existing Drainage
- Proposed Recreational Amenity Trail
- Existing Recreational Amenity Trail
- Proposed Internal Collector Circuit
- Proposed Minimum Noise Barrier
- X.Xm Proposed Hardstand Finished Level
- PMM Proposed Permanent Metrological Mast

Notes.

1. This drawing is for planning purposes only.
2. Dimensions in meters unless otherwise noted.
3. Levels shown relative to ordinance datum (Malin Head).
4. Co-ordinates are to Irish Transverse Mercator (ITM).
5. Refer to drawing series 0600 for Borrow Pit / Peat Deposition area drawings.


Note:

All coordinates are in ITM.

See BEMP for details of proposed biodiversity enhancement measures.

PLAN 50
1:1000 -

0m 10m 20m 30m 40m 50m 60m 70m 80m 90m 100m
Scale 1:1000

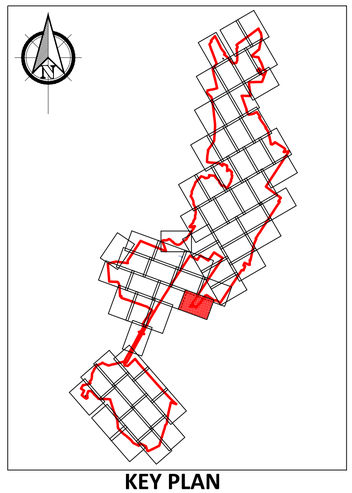

KEY PLAN
1:70000

If Applicable : Ordnance Survey Ireland Licence No. CYAL50221678 © Ordnance Survey Ireland and Government of Ireland
OSI 4578, 4579, 4580, 4637, 4638, 4639, 4697,4698,4699, 4758, 4759, 4760, 4818, 4819, 4820, 4881, 4882, 4883

FEHILY TIMONEY
Cork | Dublin | Carlow
www.fehilytimoney.ie


No part of this document may be reproduced or transmitted in any form or stored in any retrieval system of any nature without the written permission of Fehily Timoney & Company as copyright holder except as agreed for use on the project for which the document was originally issued. Do not scale. Use figured dimensions only. If in doubt - Ask!

Rev.	Description	App By	Date
P01	ISSUE FOR PLANNING		

PROJECT	LITTLETON WIND FARM
CLIENT	LITTLETON WIND FARM DAC
SHEET	1:1000 SITE LAYOUT PLAN - SHEET 50 OF 68 -
Date	30.04.26
Project number	P20-211
Scale (@ A1)	1:1000
Drawn by	EB
Checked by	TB
Drawing Number	P20-211-0100-0059
	[Sheet set subset Site Layouts]
Rev	P01

O:\ACAD\2020\P20-211\P20-211-0100-0059

18 May 2026 (O:\ACAD\2020\P20-211\P20-211-0100-0059)

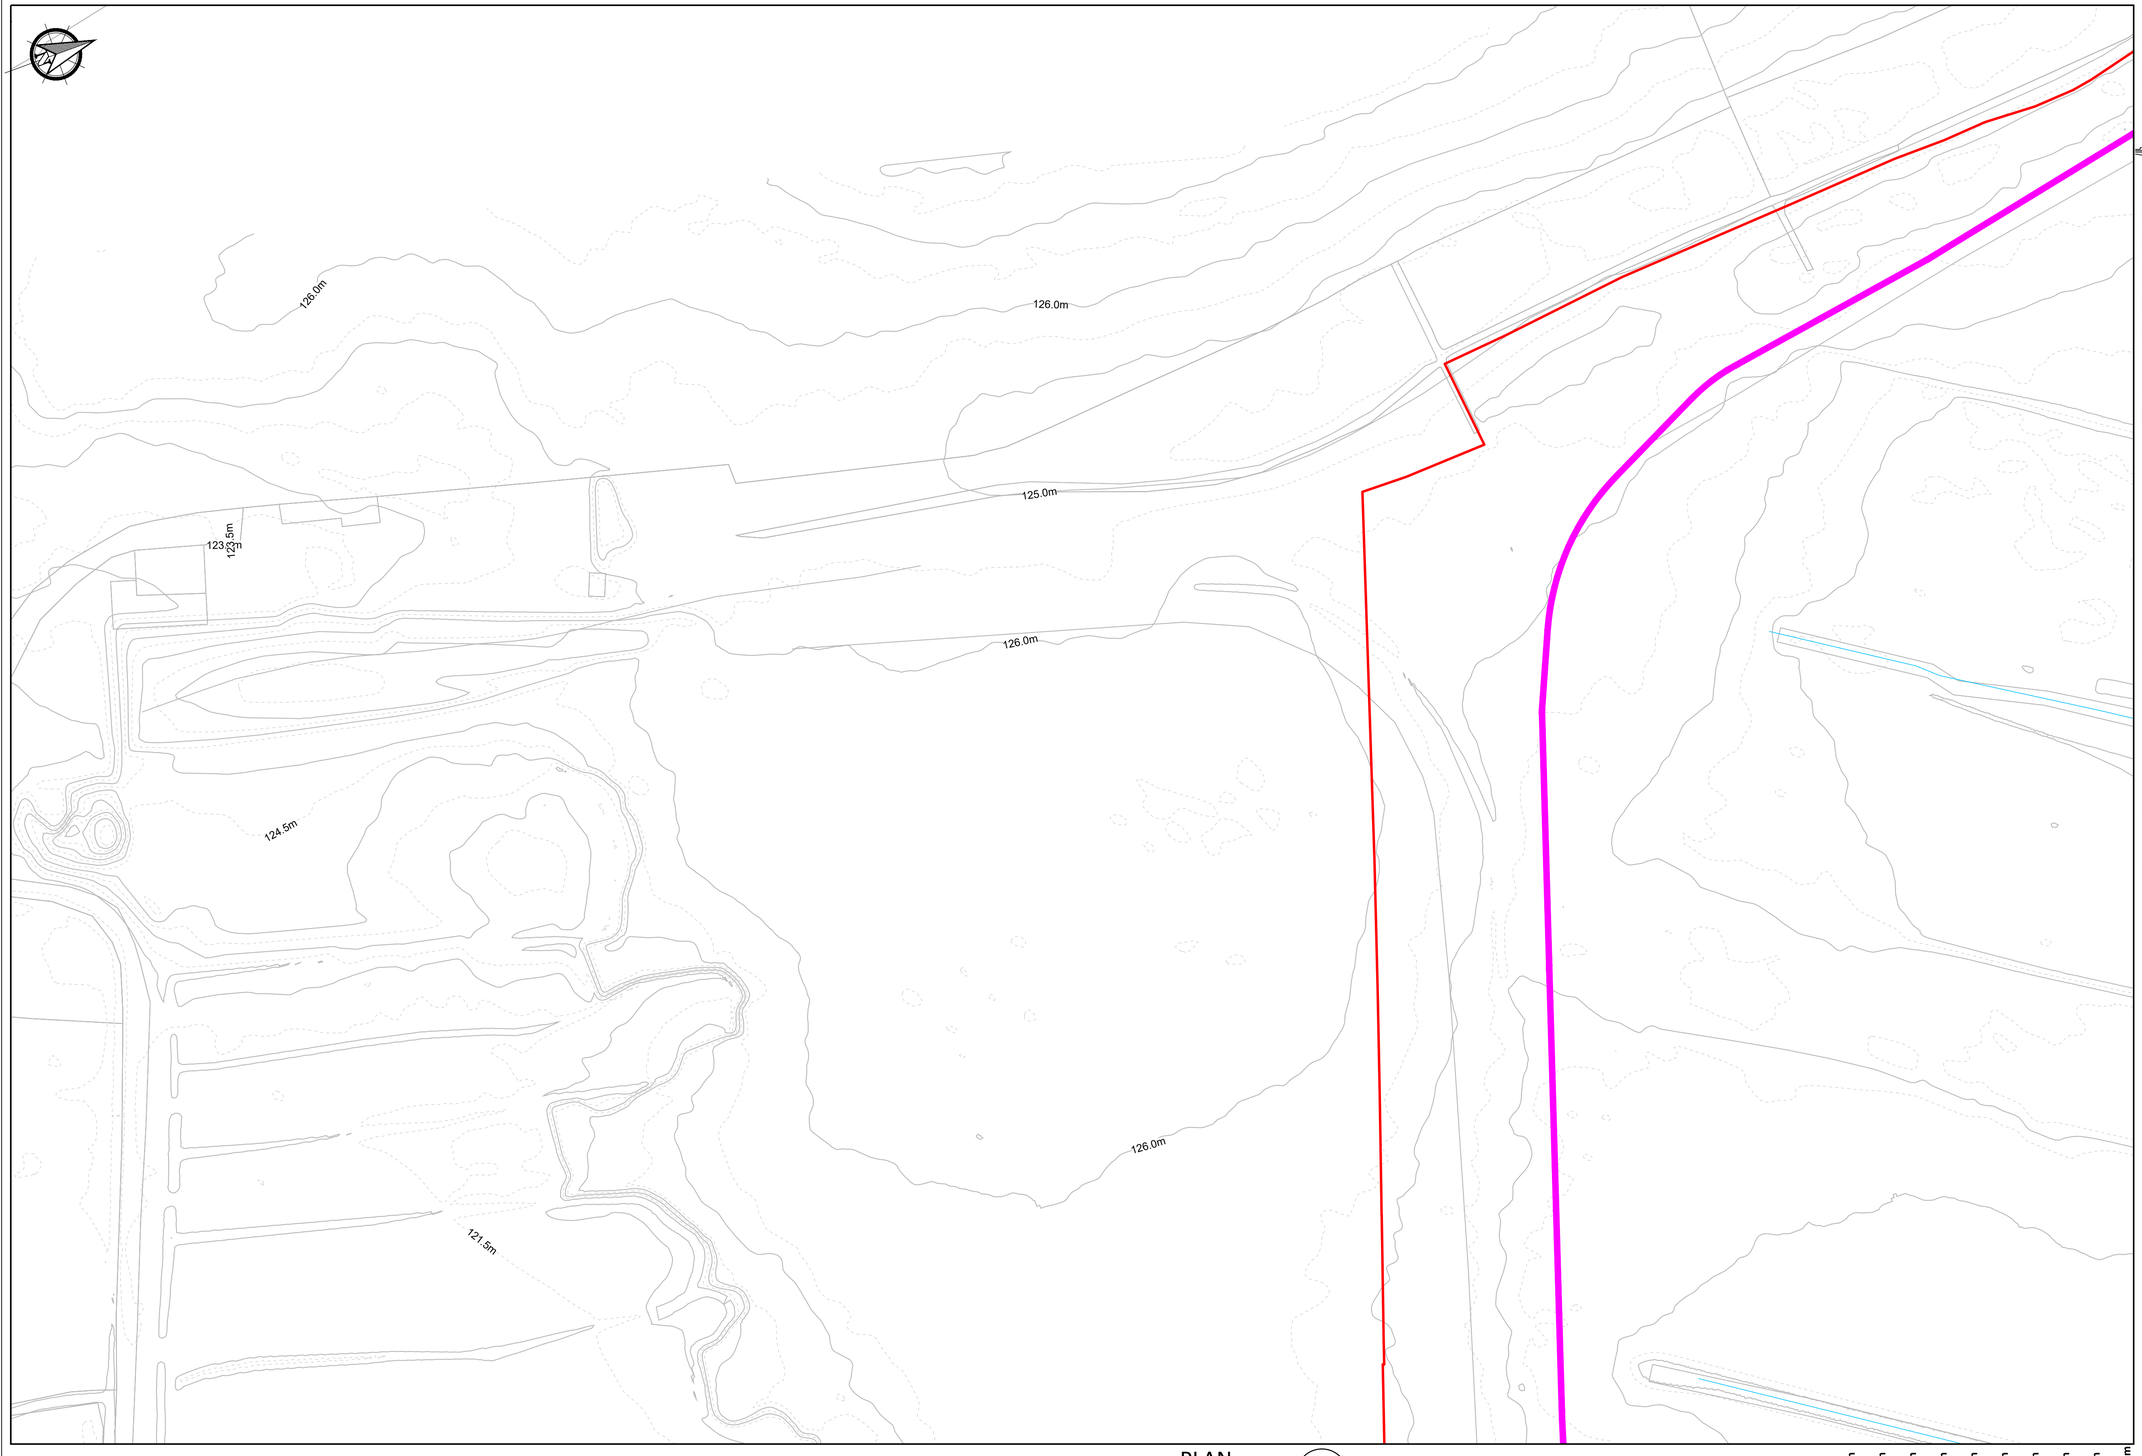

Legend


- Planning Boundary
- Proposed Wind Farm Access Track.
- Proposed Passing Bays
- Proposed Turning Areas
- Proposed Turbine And Hardstanding Areas
- Proposed Peat Deposition Areas
- Proposed Borrow Pit Area
- Proposed BEMP Area
- Proposed Construction Compound
- Existing Recreational Amenity Car Park
- Proposed Recreational Amenity Car Park
- Proposed Substation Compound
- Proposed Security Building
- Existing Drainage
- Proposed Recreational Amenity Trail
- Existing Recreational Amenity Trail
- Proposed Internal Collector Circuit
- Proposed Minimum Noise Barrier
- X.Xm Proposed Hardstand Finished Level
- PMM Proposed Permanent Metrological Mast

Notes.

1. This drawing is for planning purposes only.
2. Dimensions in meters unless otherwise noted.
3. Levels shown relative to ordinance datum (Malin Head).
4. Co-ordinates are to Irish Transverse Mercator (ITM).
5. Refer to drawing series 0600 for Borrow Pit / Peat Deposition area drawings.

Note:
All coordinates are in ITM.

See BEMP for details of proposed biodiversity enhancement measures.

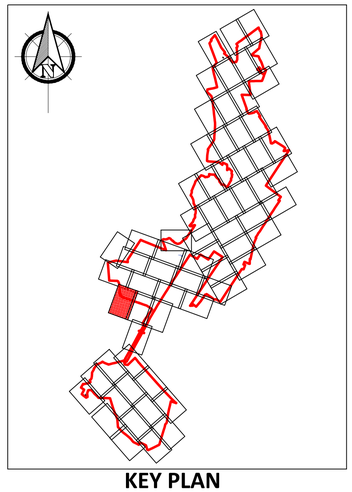

KEY PLAN
1:70000

PLAN
1:1000
51
-

0m 10m 20m 30m 40m 50m 60m 70m 80m 90m 100m
Scale 1:1000

If Applicable : Ordnance Survey Ireland Licence No. CYAL50221678 © Ordnance Survey Ireland and Government of Ireland
OSI 4578, 4579, 4580, 4637, 4638, 4639, 4697,4698,4699, 4758, 4759, 4760, 4818, 4819, 4820, 4881, 4882, 4883

FEHILY TIMONEY
Cork | Dublin | Carlow
www.fehilytimoney.ie

No part of this document may be reproduced or transmitted in any form or stored in any retrieval system of any nature without the written permission of Fehily Timoney & Company as copyright holder except as agreed for use on the project for which the document was originally issued. Do not scale. Use figured dimensions only. If in doubt - Ask!

Rev.	Description	App By	Date
P01	ISSUE FOR PLANNING		

PROJECT
LITTLETON WIND FARM


CLIENT
LITTLETON WIND FARM DAC

SHEET
1:1000 SITE LAYOUT PLAN - SHEET 51 OF 68 -

Date 30.04.26	Project number P20-211	Scale (@ A1) 1:1000
Drawn by EB	Drawing Number P20-211-0100-0060	Rev P01
Checked by TB	*(Sheet set subset Site Layouts)*	

O:\ACAD\2020\P20-211\P20-211-0100-0060

18 May 2026 (O:)\ACAD\2020\P20-211\P20-211-0100-0060

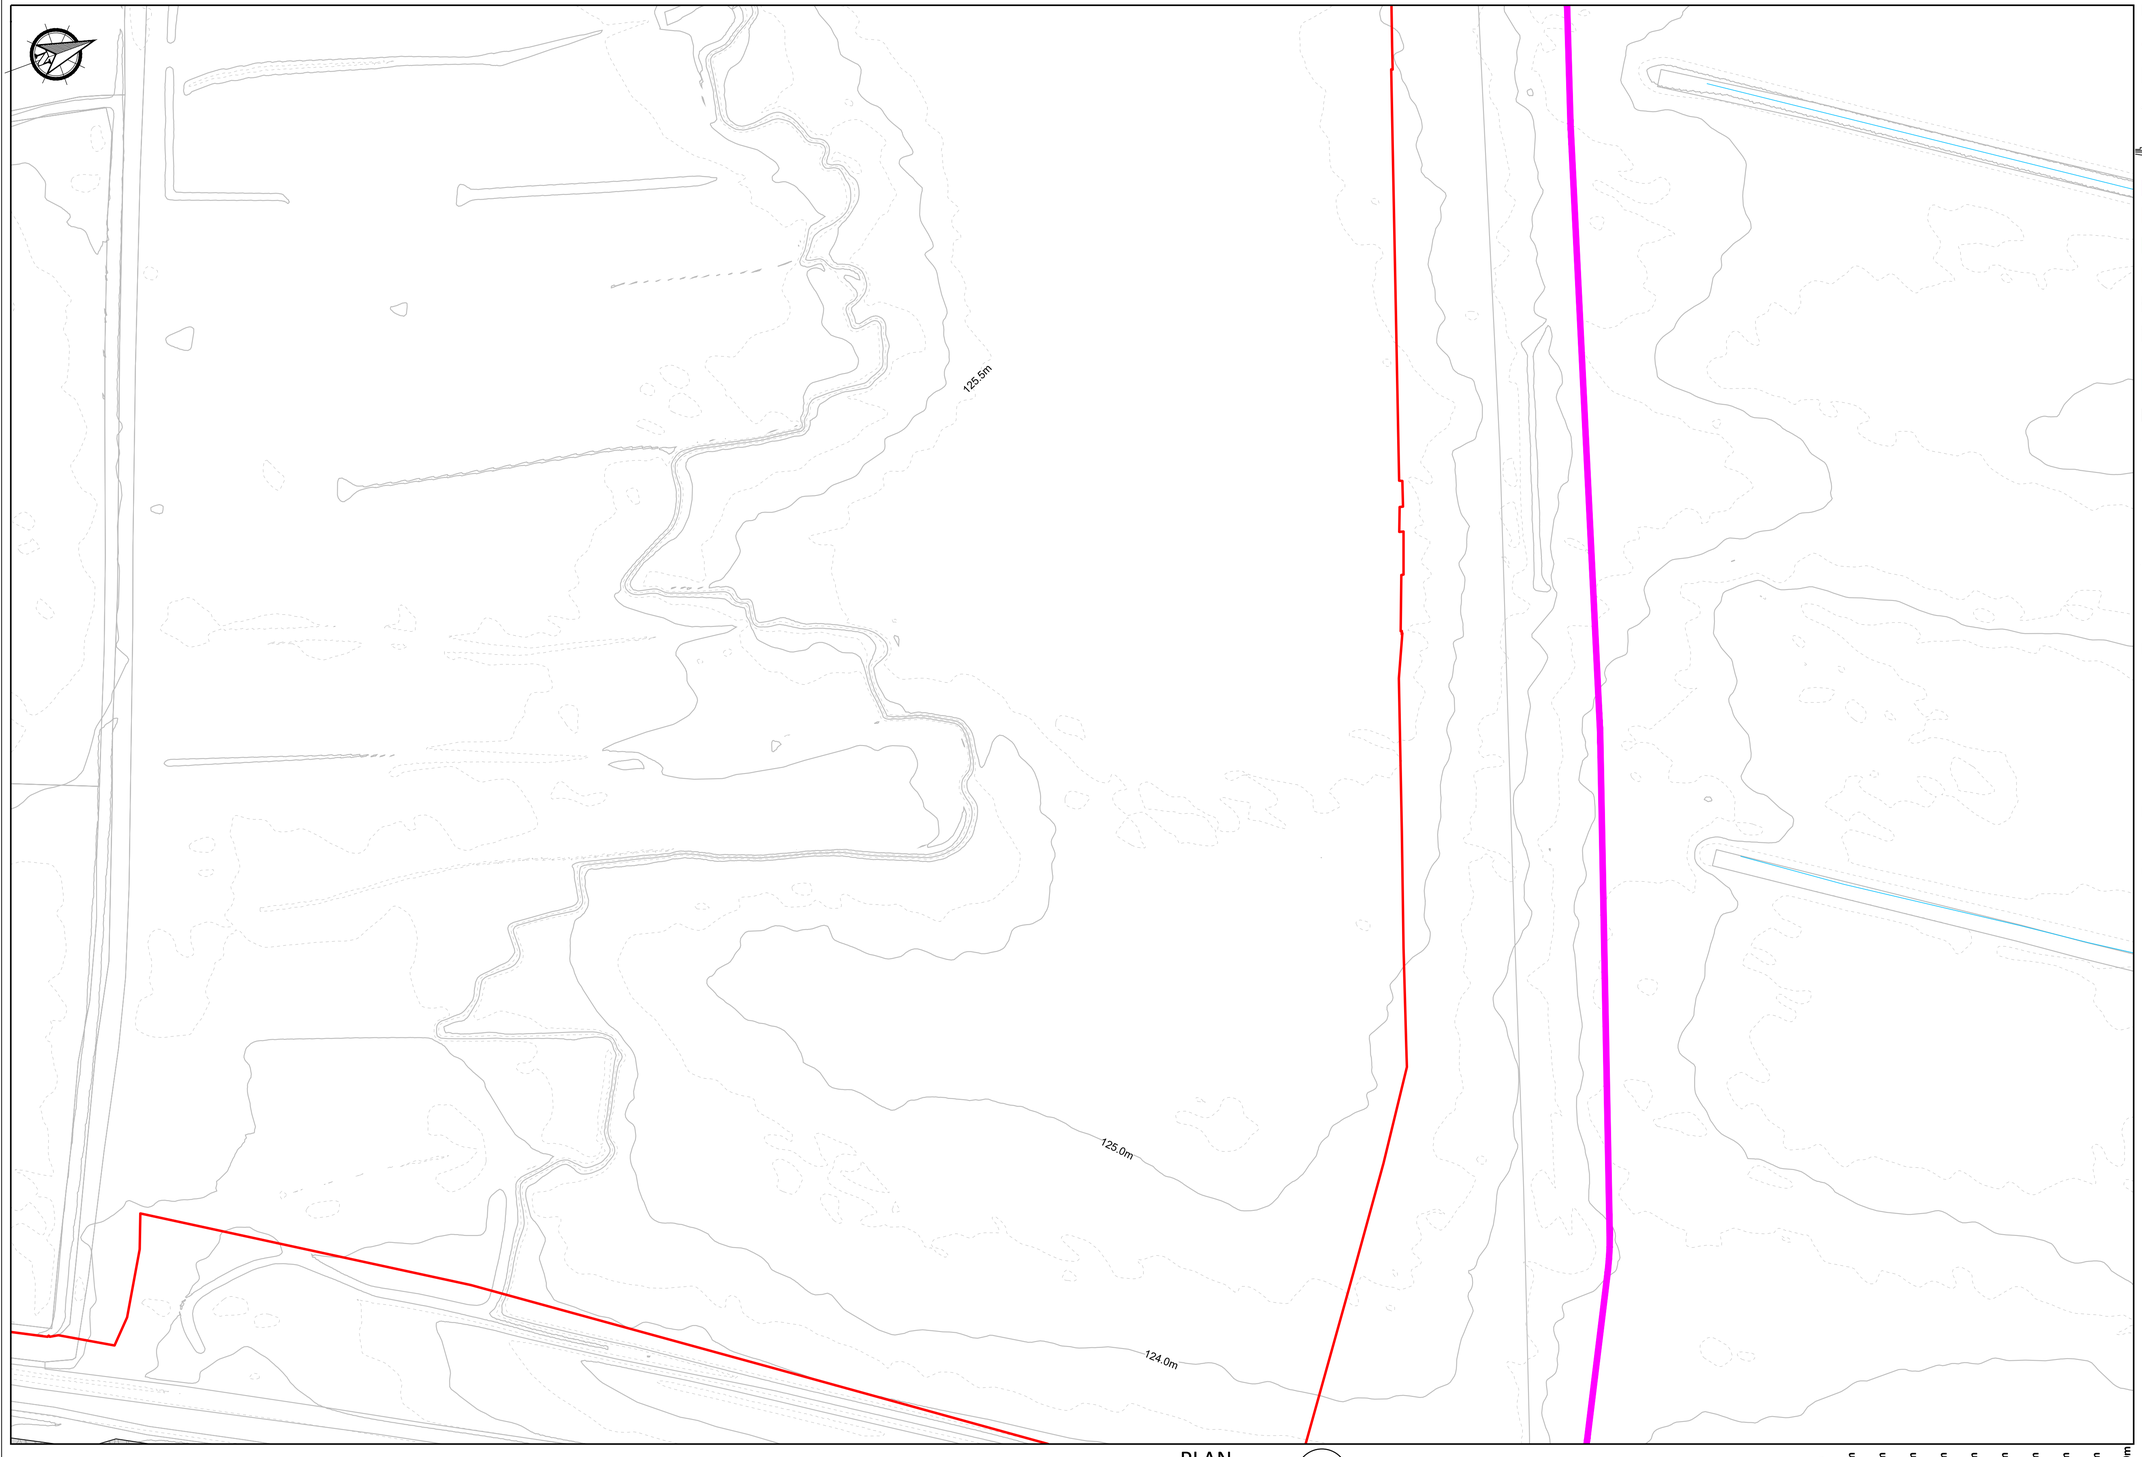

Legend


- Planning Boundary
- Proposed Wind Farm Access Track.
- Proposed Passing Bays
- Proposed Turning Areas
- Proposed Turbine And Hardstanding Areas
- Proposed Peat Deposition Areas
- Proposed Borrow Pit Area
- Proposed BEMP Area
- Proposed Construction Compound
- Existing Recreational Amenity Car Park
- Proposed Recreational Amenity Car Park
- Proposed Substation Compound
- Proposed Security Building
- Existing Drainage
- Proposed Recreational Amenity Trail
- Existing Recreational Amenity Trail
- Proposed Internal Collector Circuit
- Proposed Minimum Noise Barrier
- X.Xm Proposed Hardstand Finished Level
- PMM Proposed Permanent Metrological Mast

Notes.

1. This drawing is for planning purposes only.
2. Dimensions in meters unless otherwise noted.
3. Levels shown relative to ordinance datum (Malin Head).
4. Co-ordinates are to Irish Transverse Mercator (ITM).
5. Refer to drawing series 0600 for Borrow Pit / Peat Deposition area drawings.

Note:
All coordinates are in ITM.

See BEMP for details of proposed biodiversity enhancement measures.

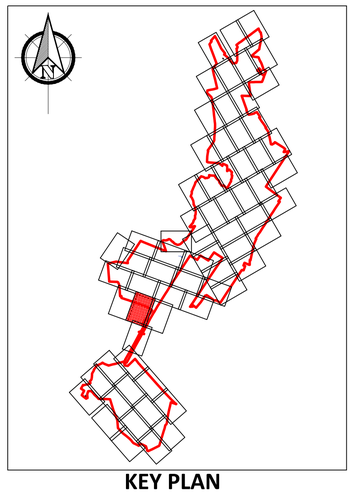

KEY PLAN
1:70000

PLAN
1:1000
52
-

0m 10m 20m 30m 40m 50m 60m 70m 80m 90m 100m
Scale 1:1000

If Applicable : Ordnance Survey Ireland Licence No. CYAL50221678 © Ordnance Survey Ireland and Government of Ireland
OSI 4578, 4579, 4580, 4637, 4638, 4639, 4697,4698,4699, 4758, 4759, 4760, 4818, 4819, 4820, 4881, 4882, 4883

FEHILY TIMONEY
Cork | Dublin | Carlow
www.fehilytimoney.ie

No part of this document may be reproduced or transmitted in any form or stored in any retrieval system of any nature without the written permission of Fehily Timoney & Company as copyright holder except as agreed for use on the project for which the document was originally issued. Do not scale. Use figured dimensions only. If in doubt - Ask!

Rev.	Description	App By	Date
P01	ISSUE FOR PLANNING		

PROJECT: LITTLETON WIND FARM


CLIENT: LITTLETON WIND FARM DAC

SHEET: 1:1000 SITE LAYOUT PLAN - SHEET 52 OF 68 -

Date: 30.04.26
Drawn by: EB
Checked by: TB
Project number: P20-211
Scale (@ A1): 1:1000
Drawing Number: P20-211-0100-0061
(Sheet set subset Site Layouts)
Rev: P01

O:\ACAD\2020\P20-211\P20-211-0100-0061

18 May 2026 (O:\ACAD\2020\P20-211\P20-211-0100-0061)

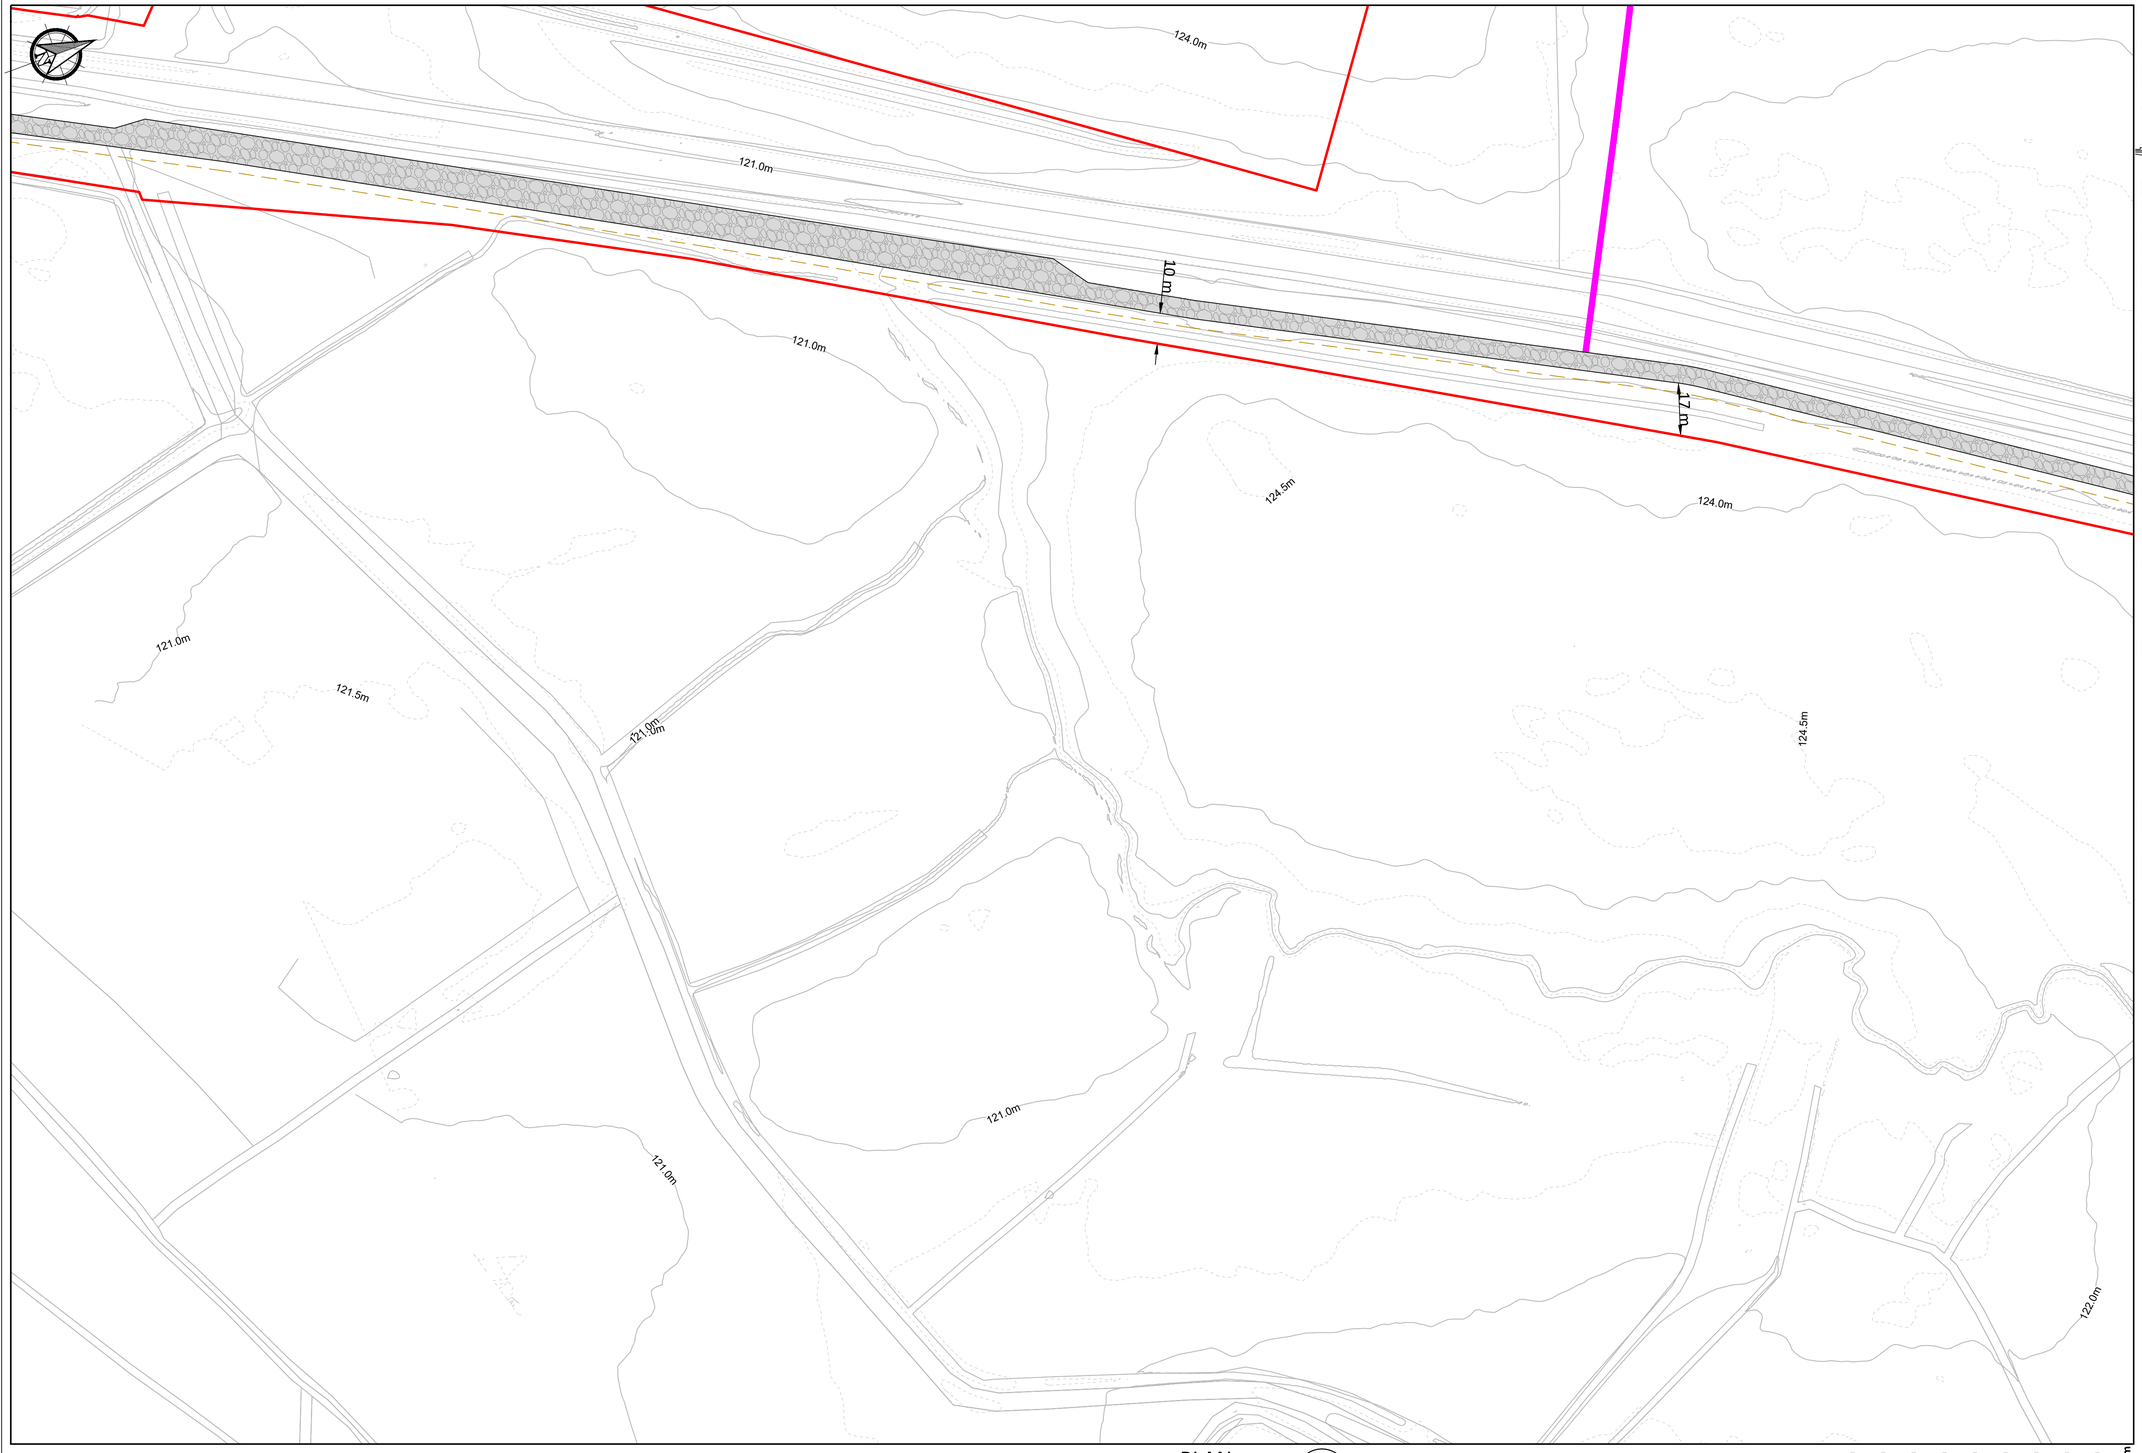

Legend

- Planning Boundary
- Proposed Wind Farm Access Track.
- Proposed Passing Bays
- Proposed Turning Areas
- Proposed Turbine And Hardstanding Areas
- Proposed Peat Deposition Areas
- Proposed Borrow Pit Area
- Proposed BEMP Area
- Proposed Construction Compound
- Existing Recreational Amenity Car Park
- Proposed Recreational Amenity Car Park
- Proposed Substation Compound
- Proposed Security Building
- Existing Drainage
- Proposed Recreational Amenity Trail
- Existing Recreational Amenity Trail
- Proposed Internal Collector Circuit
- Proposed Minimum Noise Barrier
- X.Xm Proposed Hardstand Finished Level
- PMM Proposed Permanent Metrological Mast


Notes.

1. This drawing is for planning purposes only.
2. Dimensions in meters unless otherwise noted.
3. Levels shown relative to ordinance datum (Malin Head).
4. Co-ordinates are to Irish Transverse Mercator (ITM).
5. Refer to drawing series 0600 for Borrow Pit / Peat Deposition area drawings.

Note:

All coordinates are in ITM.

See BEMP for details of proposed biodiversity enhancement measures.

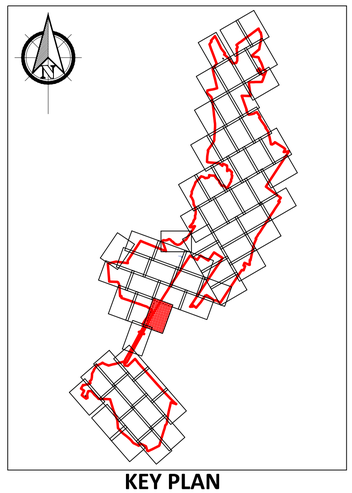

KEY PLAN

1:70000

PLAN 53 -

1:1000

0m 10m 20m 30m 40m 50m 60m 70m 80m 90m 100m

Scale 1:1000

If Applicable : Ordnance Survey Ireland Licence No. CYAL50221678 © Ordnance Survey Ireland and Government of Ireland
OSI 4578, 4579, 4580, 4637, 4638, 4639, 4697,4698,4699, 4758, 4759, 4760, 4818, 4819, 4820, 4881, 4882, 4883

FEHILY TIMONEY
Cork | Dublin | Carlow
www.fehilytimoney.ie

No part of this document may be reproduced or transmitted in any form or stored in any retrieval system of any nature without the written permission of Fehily Timoney & Company as copyright holder except as agreed for use on the project for which the document was originally issued. Do not scale. Use figured dimensions only. If in doubt - Ask!

Rev.	Description	App By	Date
P01	ISSUE FOR PLANNING		

PROJECT
LITTLETON WIND FARM


CLIENT
LITTLETON WIND FARM DAC

SHEET
1:1000 SITE LAYOUT PLAN - SHEET 53 OF 68 -

Date 30.04.26	Project number P20-211	Scale (@ A1) 1:1000	
Drawn by EB	Drawing Number P20-211-0100-0062		Rev P01
Checked by TB	*(Sheet set subset Site Layouts)*		

O:\ACAD\2020\P20-211\P20-211-0100-0062

18 May 2026 (O:\ACAD\2020\P20-211\P20-211-0100-0062)

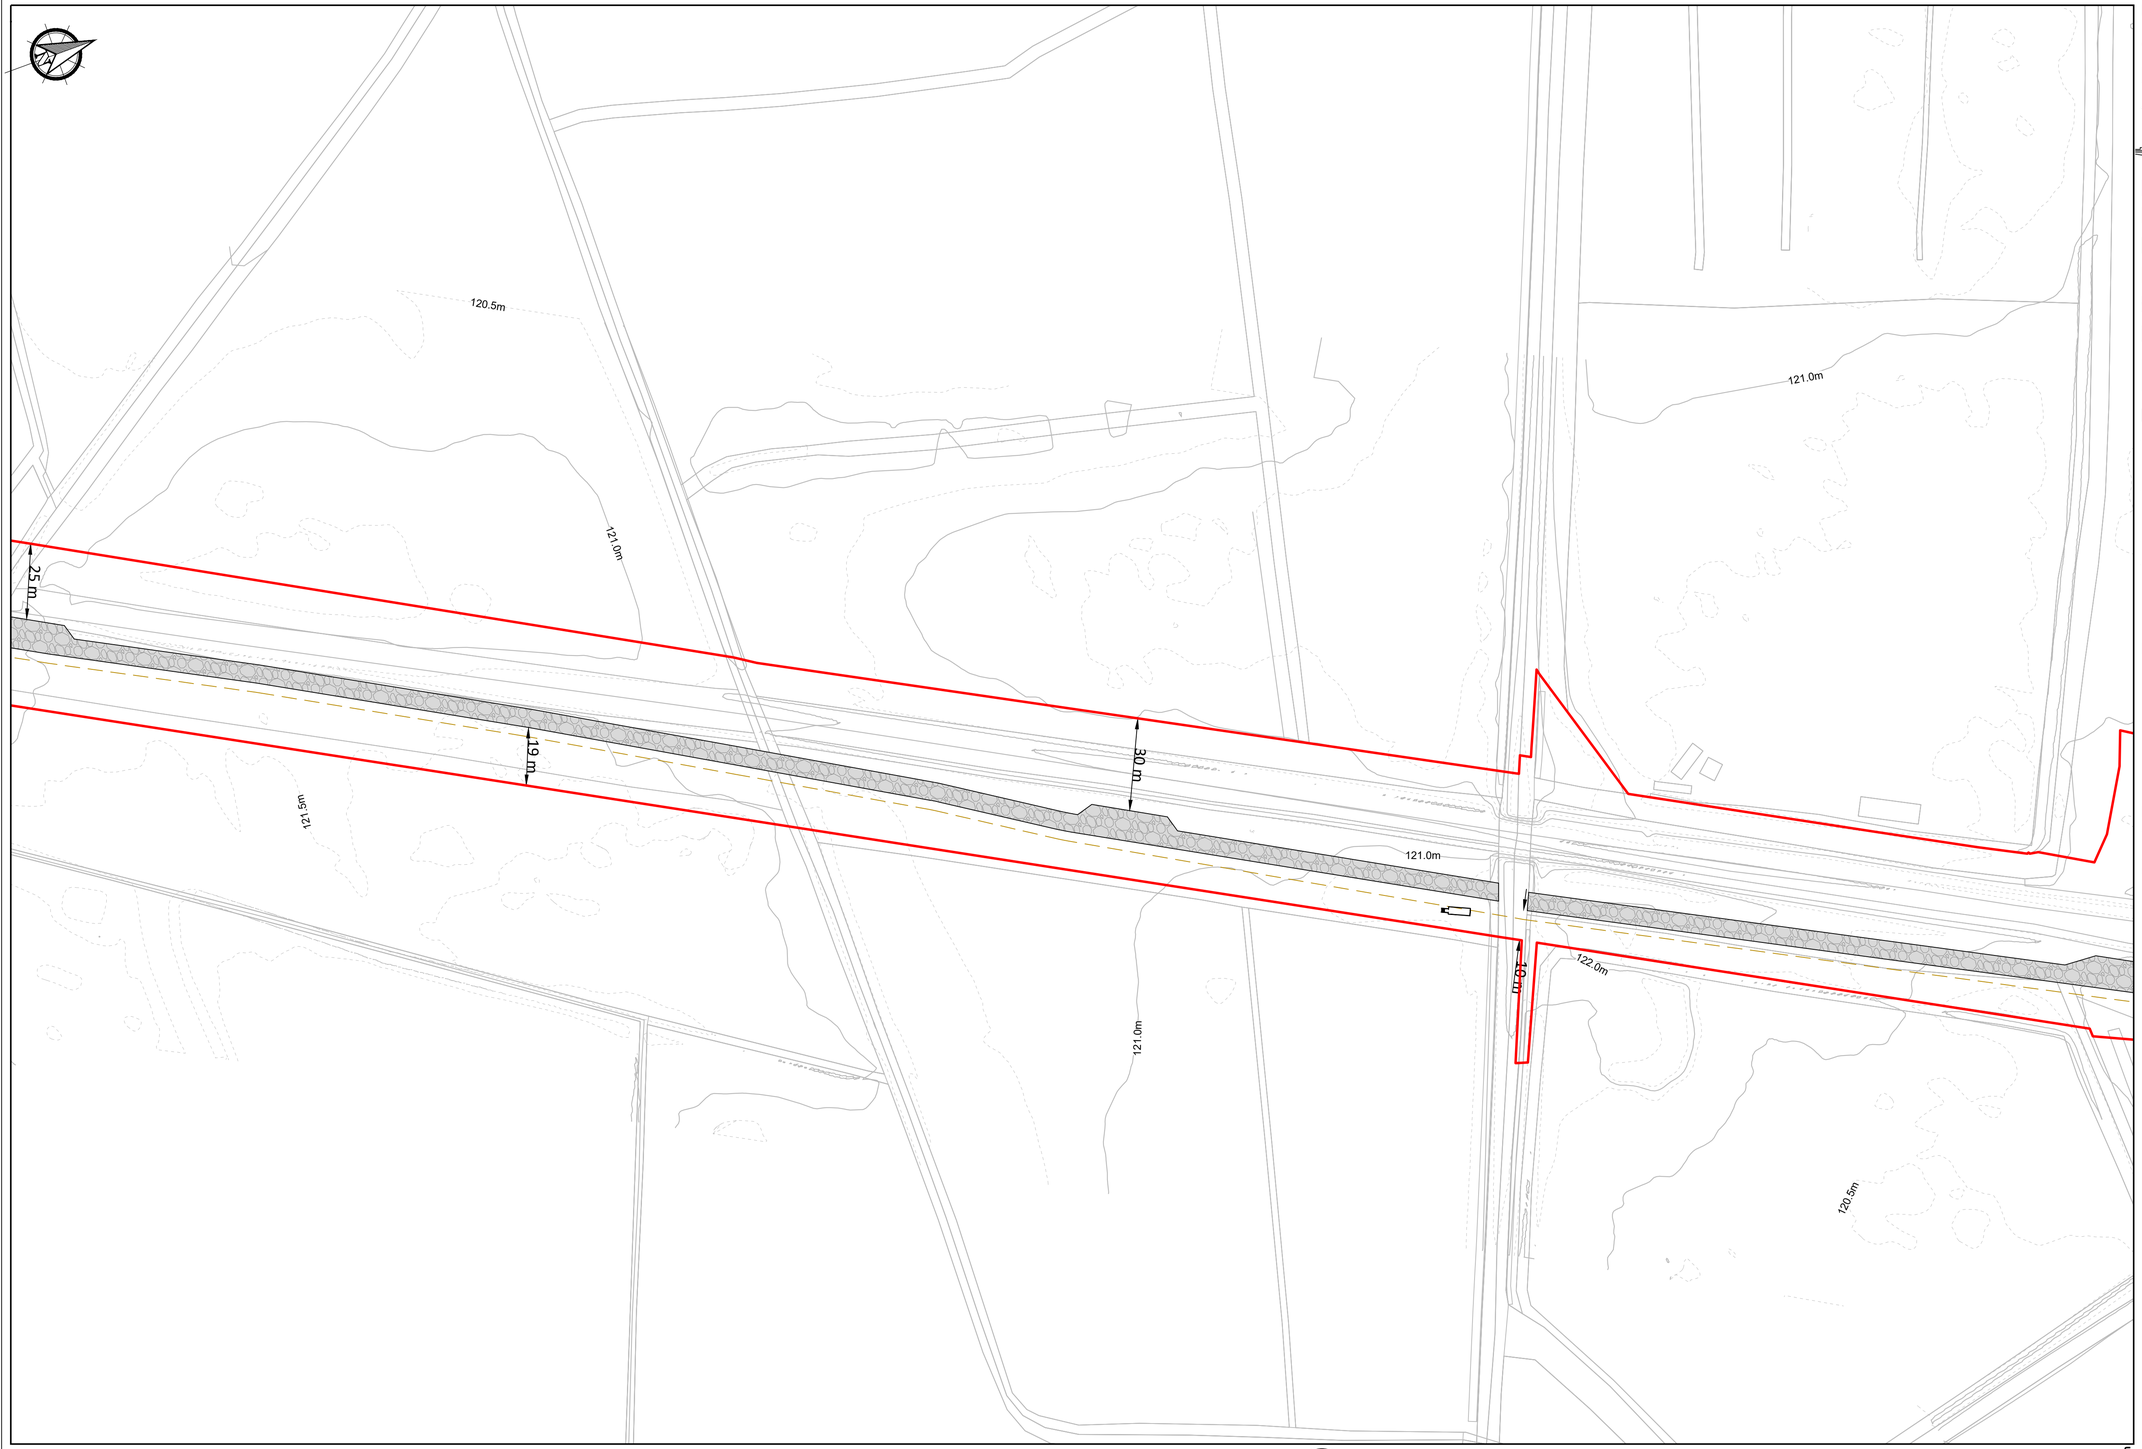

Legend


- Planning Boundary
- Proposed Wind Farm Access Track.
- Proposed Passing Bays
- Proposed Turning Areas
- Proposed Turbine And Hardstanding Areas
- Proposed Peat Deposition Areas
- Proposed Borrow Pit Area
- Proposed BEMP Area
- Proposed Construction Compound
- Existing Recreational Amenity Car Park
- Proposed Recreational Amenity Car Park
- Proposed Substation Compound
- Proposed Security Building
- Existing Drainage
- Proposed Recreational Amenity Trail
- Existing Recreational Amenity Trail
- Proposed Internal Collector Circuit
- Proposed Minimum Noise Barrier
- X.Xm Proposed Hardstand Finished Level
- PMM Proposed Permanent Metrological Mast

Notes.

1. This drawing is for planning purposes only.
2. Dimensions in meters unless otherwise noted.
3. Levels shown relative to ordinance datum (Malin Head).
4. Co-ordinates are to Irish Transverse Mercator (ITM).
5. Refer to drawing series 0600 for Borrow Pit / Peat Deposition area drawings.

Note:
All coordinates are in ITM.

See BEMP for details of proposed biodiversity enhancement measures.

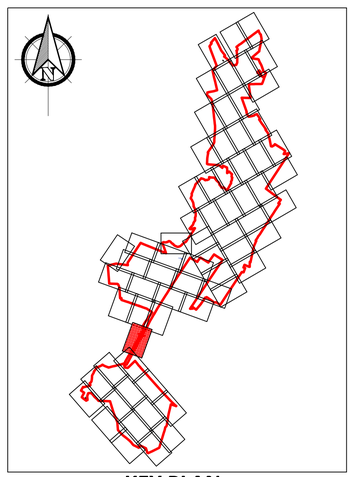

KEY PLAN
1:70000

PLAN 54
1:1000 -

0m 10m 20m 30m 40m 50m 60m 70m 80m 90m 100m
Scale 1:1000

If Applicable : Ordnance Survey Ireland Licence No. CYAL50221678 © Ordnance Survey Ireland and Government of Ireland
OSI 4578, 4579, 4580, 4637, 4638, 4639, 4697,4698,4699, 4758, 4759, 4760, 4818, 4819, 4820, 4881, 4882, 4883

FEHILY TIMONEY
Cork | Dublin | Carlow
www.fehilytimoney.ie


No part of this document may be reproduced or transmitted in any form or stored in any retrieval system of any nature without the written permission of Fehily Timoney & Company as copyright holder except as agreed for use on the project for which the document was originally issued. Do not scale. Use figured dimensions only. If in doubt - Ask!

Rev.	Description	App By	Date
P01	ISSUE FOR PLANNING		

PROJECT	LITTLETON WIND FARM
CLIENT	LITTLETON WIND FARM DAC
SHEET	1:1000 SITE LAYOUT PLAN - SHEET 54 OF 68 -
Date	30.04.26
Project number	P20-211
Scale (@ A1)	1:1000
Drawn by	EB
Checked by	TB
Drawing Number	P20-211-0100-0063
	[Sheet set subset Site Layouts]
Rev	P01

O:\ACAD\2020\P20-211\P20-211-0100-0063

18 May 2026 (O:\ACAD\2020\P20-211\P20-211-0100-0063)

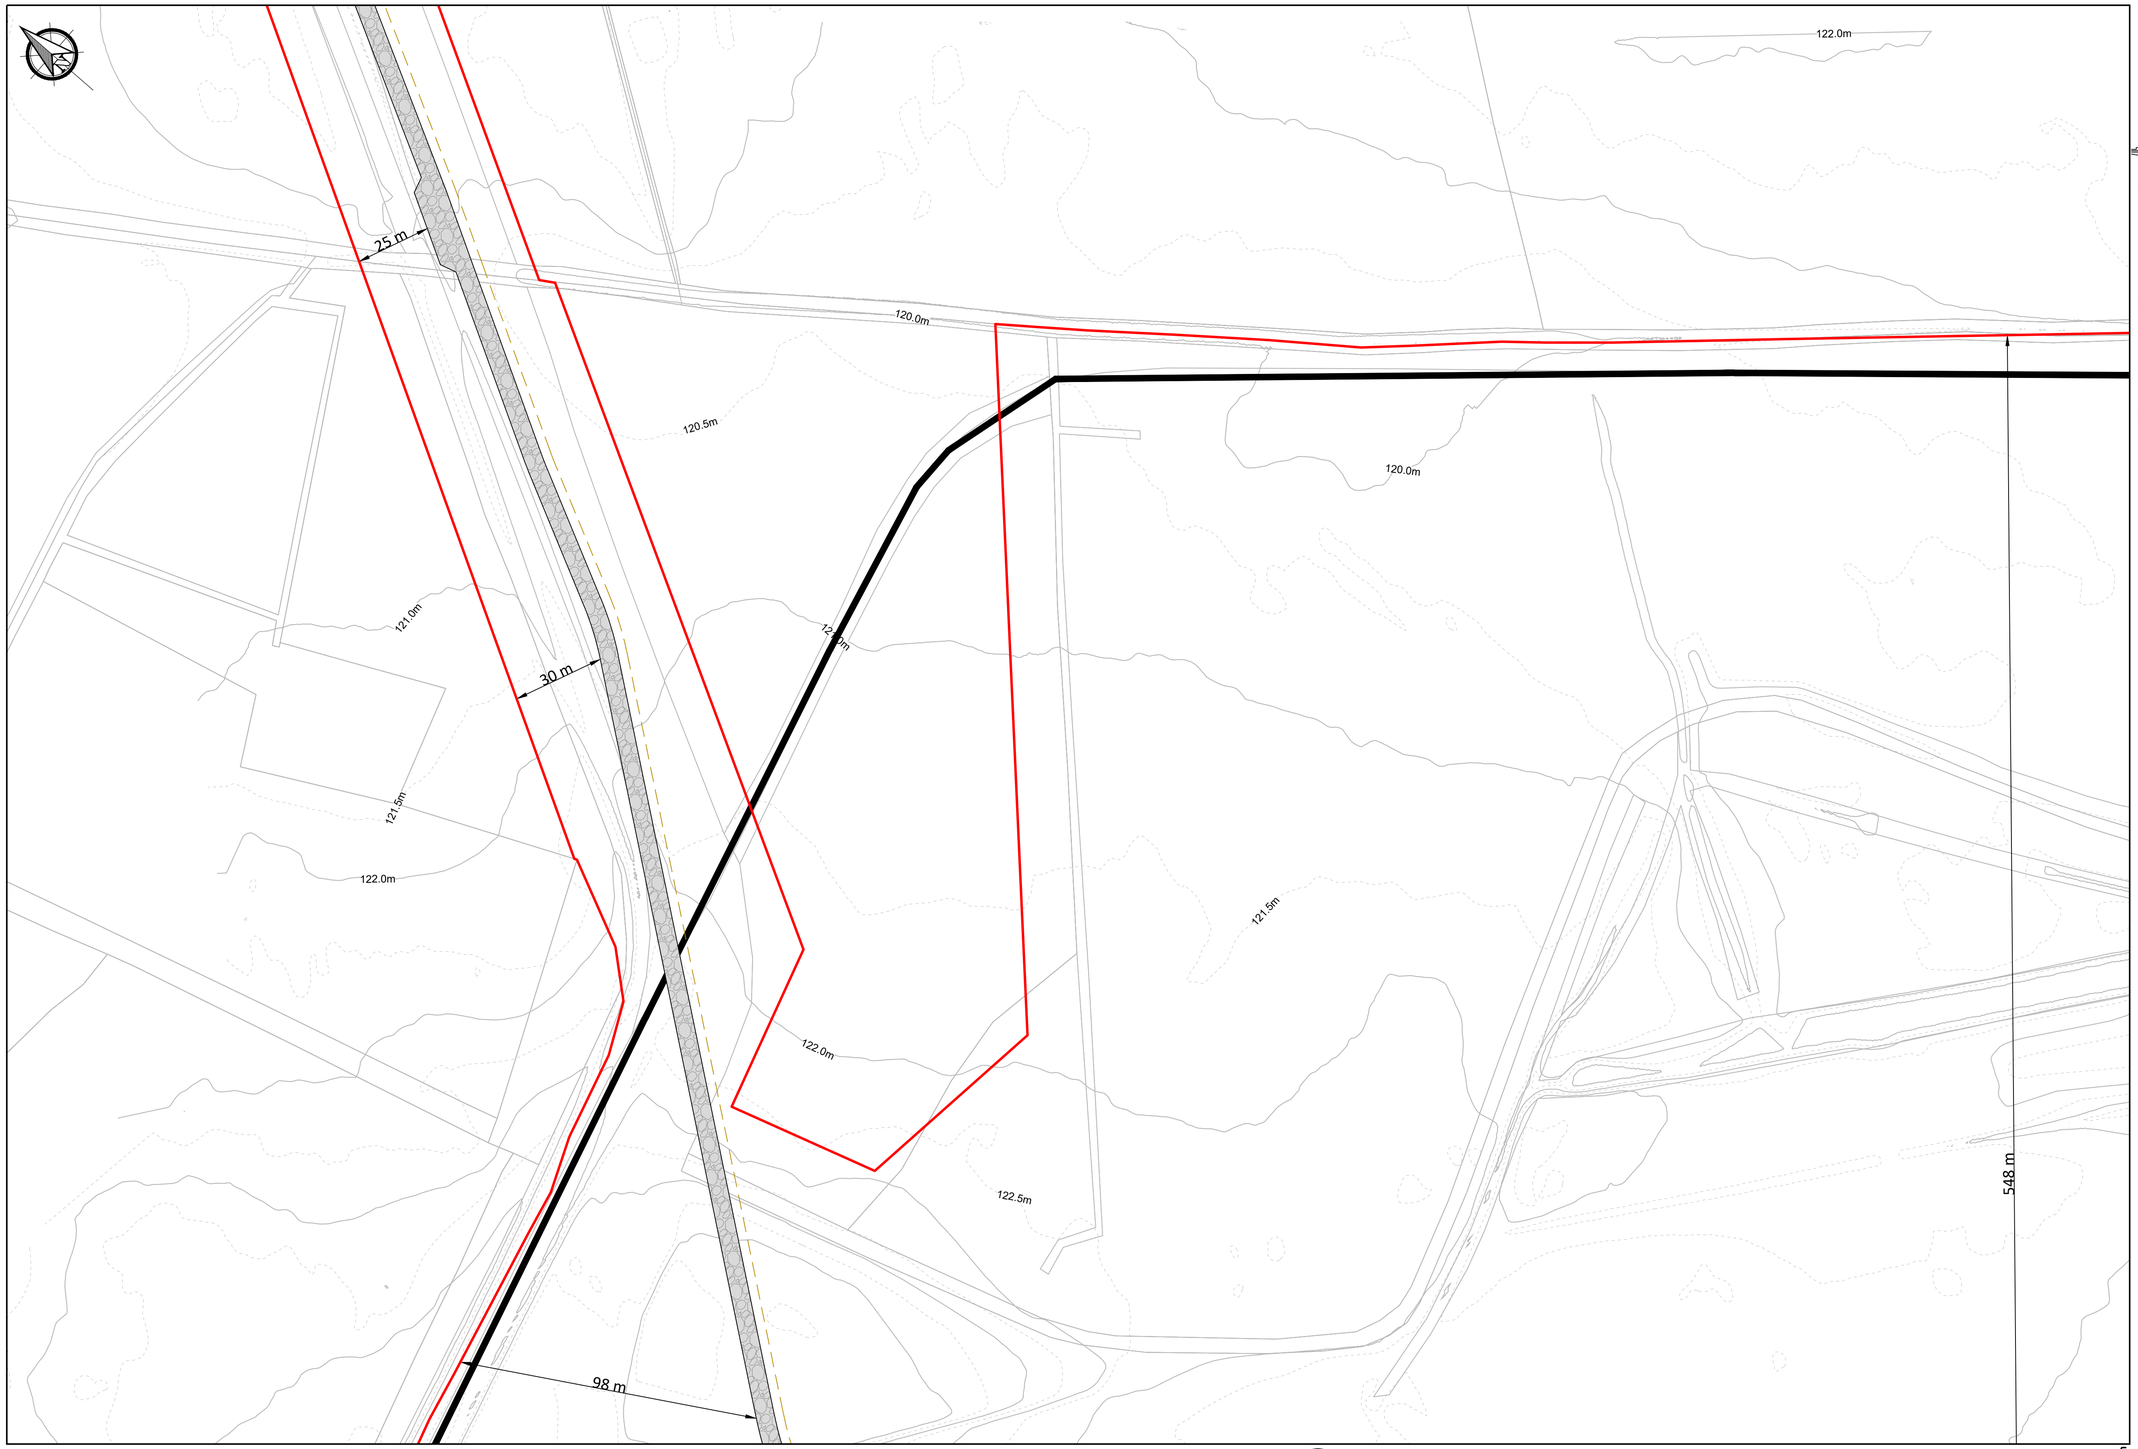

Legend

- Planning Boundary
- Proposed Wind Farm Access Track.
- Proposed Passing Bays
- Proposed Turning Areas
- Proposed Turbine And Hardstanding Areas
- Proposed Peat Deposition Areas
- Proposed Borrow Pit Area
- Proposed BEMP Area
- Proposed Construction Compound
- Existing Recreational Amenity Car Park
- Proposed Recreational Amenity Car Park
- Proposed Substation Compound
- Proposed Security Building
- Existing Drainage
- Proposed Recreational Amenity Trail
- Existing Recreational Amenity Trail
- Proposed Internal Collector Circuit
- Proposed Minimum Noise Barrier
- X.Xm Proposed Hardstand Finished Level
- PMM Proposed Permanent Metrological Mast

Notes.

1. This drawing is for planning purposes only.
2. Dimensions in meters unless otherwise noted.
3. Levels shown relative to ordinance datum (Malin Head).
4. Co-ordinates are to Irish Transverse Mercator (ITM).
5. Refer to drawing series 0600 for Borrow Pit / Peat Deposition area drawings.


Note:
All coordinates are in ITM.

See BEMP for details of proposed biodiversity enhancement measures.

PLAN
1:1000

55
-

0m 10m 20m 30m 40m 50m 60m 70m 80m 90m 100m
Scale 1:1000

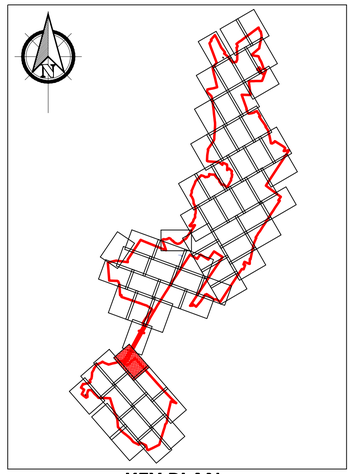

KEY PLAN
1:70000

If Applicable : Ordnance Survey Ireland Licence No. CYAL50221678 © Ordnance Survey Ireland and Government of Ireland
OSI 4578, 4579, 4580, 4637, 4638, 4639, 4697,4698,4699, 4758, 4759, 4760, 4818, 4819, 4820, 4881, 4882, 4883

FEHILY TIMONEY
Cork | Dublin | Carlow
www.fehilytimoney.ie


No part of this document may be reproduced or transmitted in any form or stored in any retrieval system of any nature without the written permission of Fehily Timoney & Company as copyright holder except as agreed for use on the project for which the document was originally issued. Do not scale. Use figured dimensions only. If in doubt - Ask!

Rev.	Description	App By	Date
P01	ISSUE FOR PLANNING		

PROJECT	LITTLETON WIND FARM
CLIENT	LITTLETON WIND FARM DAC
SHEET	1:1000 SITE LAYOUT PLAN - SHEET 55 OF 68 -
Date	30.04.26
Project number	P20-211
Scale (@ A1)	1:1000
Drawn by	EB
Checked by	TB
Drawing Number	P20-211-0100-0064 (Sheet set subset Site Layouts)
Rev	P01

O:\ACAD\2020\P20-211\P20-211-0100-0064

18 May 2026 (O:\ACAD\2020\P20-211\P20-211-0100-0064)

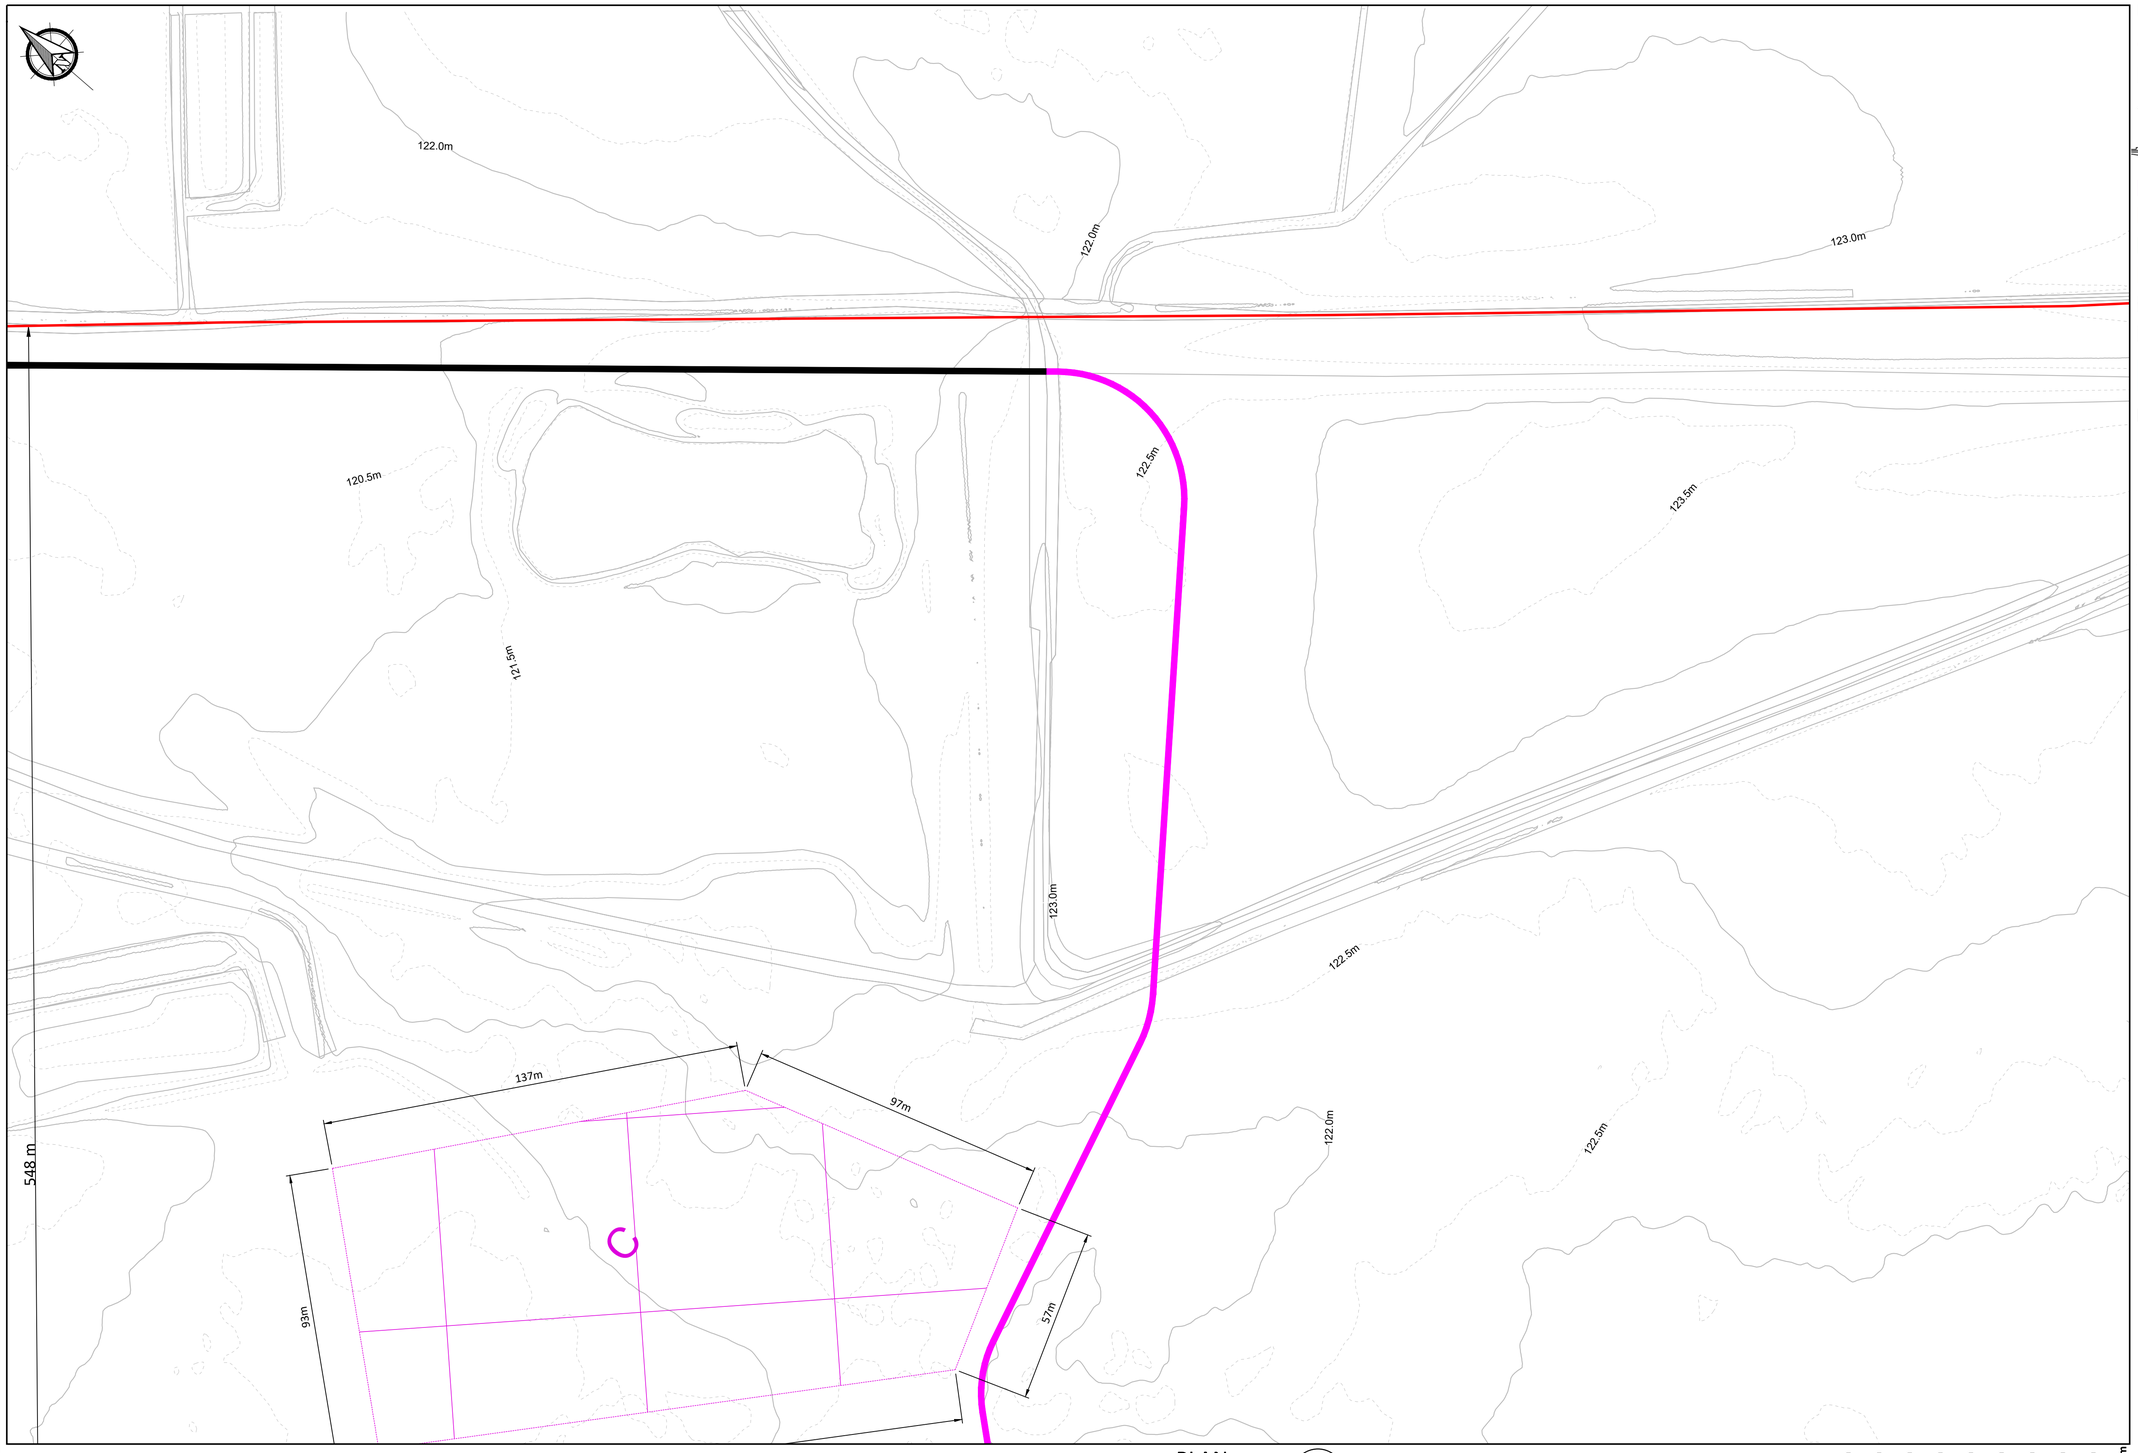

Legend

- Planning Boundary
- Proposed Wind Farm Access Track.
- Proposed Passing Bays
- Proposed Turning Areas
- Proposed Turbine And Hardstanding Areas
- Proposed Peat Deposition Areas
- Proposed Borrow Pit Area
- Proposed BEMP Area
- Proposed Construction Compound
- Existing Recreational Amenity Car Park
- Proposed Recreational Amenity Car Park
- Proposed Substation Compound
- Proposed Security Building
- Existing Drainage
- Proposed Recreational Amenity Trail
- Existing Recreational Amenity Trail
- Proposed Internal Collector Circuit
- Proposed Minimum Noise Barrier
- X.Xm Proposed Hardstand Finished Level
- PMM Proposed Permanent Metrological Mast


Notes.

1. This drawing is for planning purposes only.
2. Dimensions in meters unless otherwise noted.
3. Levels shown relative to ordinance datum (Malin Head).
4. Co-ordinates are to Irish Transverse Mercator (ITM).
5. Refer to drawing series 0600 for Borrow Pit / Peat Deposition area drawings.

Note:

All coordinates are in ITM.

See BEMP for details of proposed biodiversity enhancement measures.

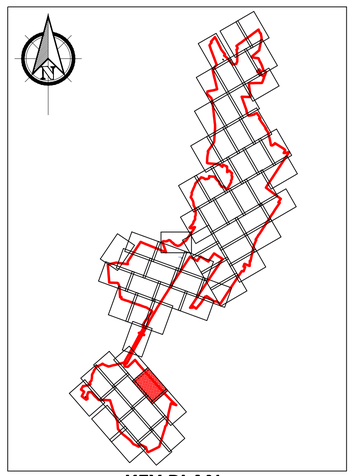

KEY PLAN

1:70000

PLAN 1:1000

56 -

0m 10m 20m 30m 40m 50m 60m 70m 80m 90m 100m

Scale 1:1000

If Applicable : Ordnance Survey Ireland Licence No. CYAL50221678 © Ordnance Survey Ireland and Government of Ireland
OSI 4578, 4579, 4580, 4637, 4638, 4639, 4697,4698,4699, 4758, 4759, 4760, 4818, 4819, 4820, 4881, 4882, 4883

FEHILY TIMONEY
Cork | Dublin | Carlow
www.fehilytimoney.ie


No part of this document may be reproduced or transmitted in any form or stored in any retrieval system of any nature without the written permission of Fehily Timoney & Company as copyright holder except as agreed for use on the project for which the document was originally issued. Do not scale. Use figured dimensions only. If in doubt - Ask!

Rev.	Description	App By	Date
P01	ISSUE FOR PLANNING		

PROJECT	LITTLETON WIND FARM
CLIENT	LITTLETON WIND FARM DAC
SHEET	1:1000 SITE LAYOUT PLAN - SHEET 56 OF 68 -
Date	30.04.26
Project number	P20-211
Scale (@ A1)	1:1000
Drawn by	EB
Checked by	TB
Drawing Number	P20-211-0100-0065 (Sheet set subset Site Layouts)
Rev	P01

O:\ACAD\2020\P20-211\P20-211-0100-0065

(ISO-0010-211-020\P20\2020\ACAD\O:) 18 May 2026

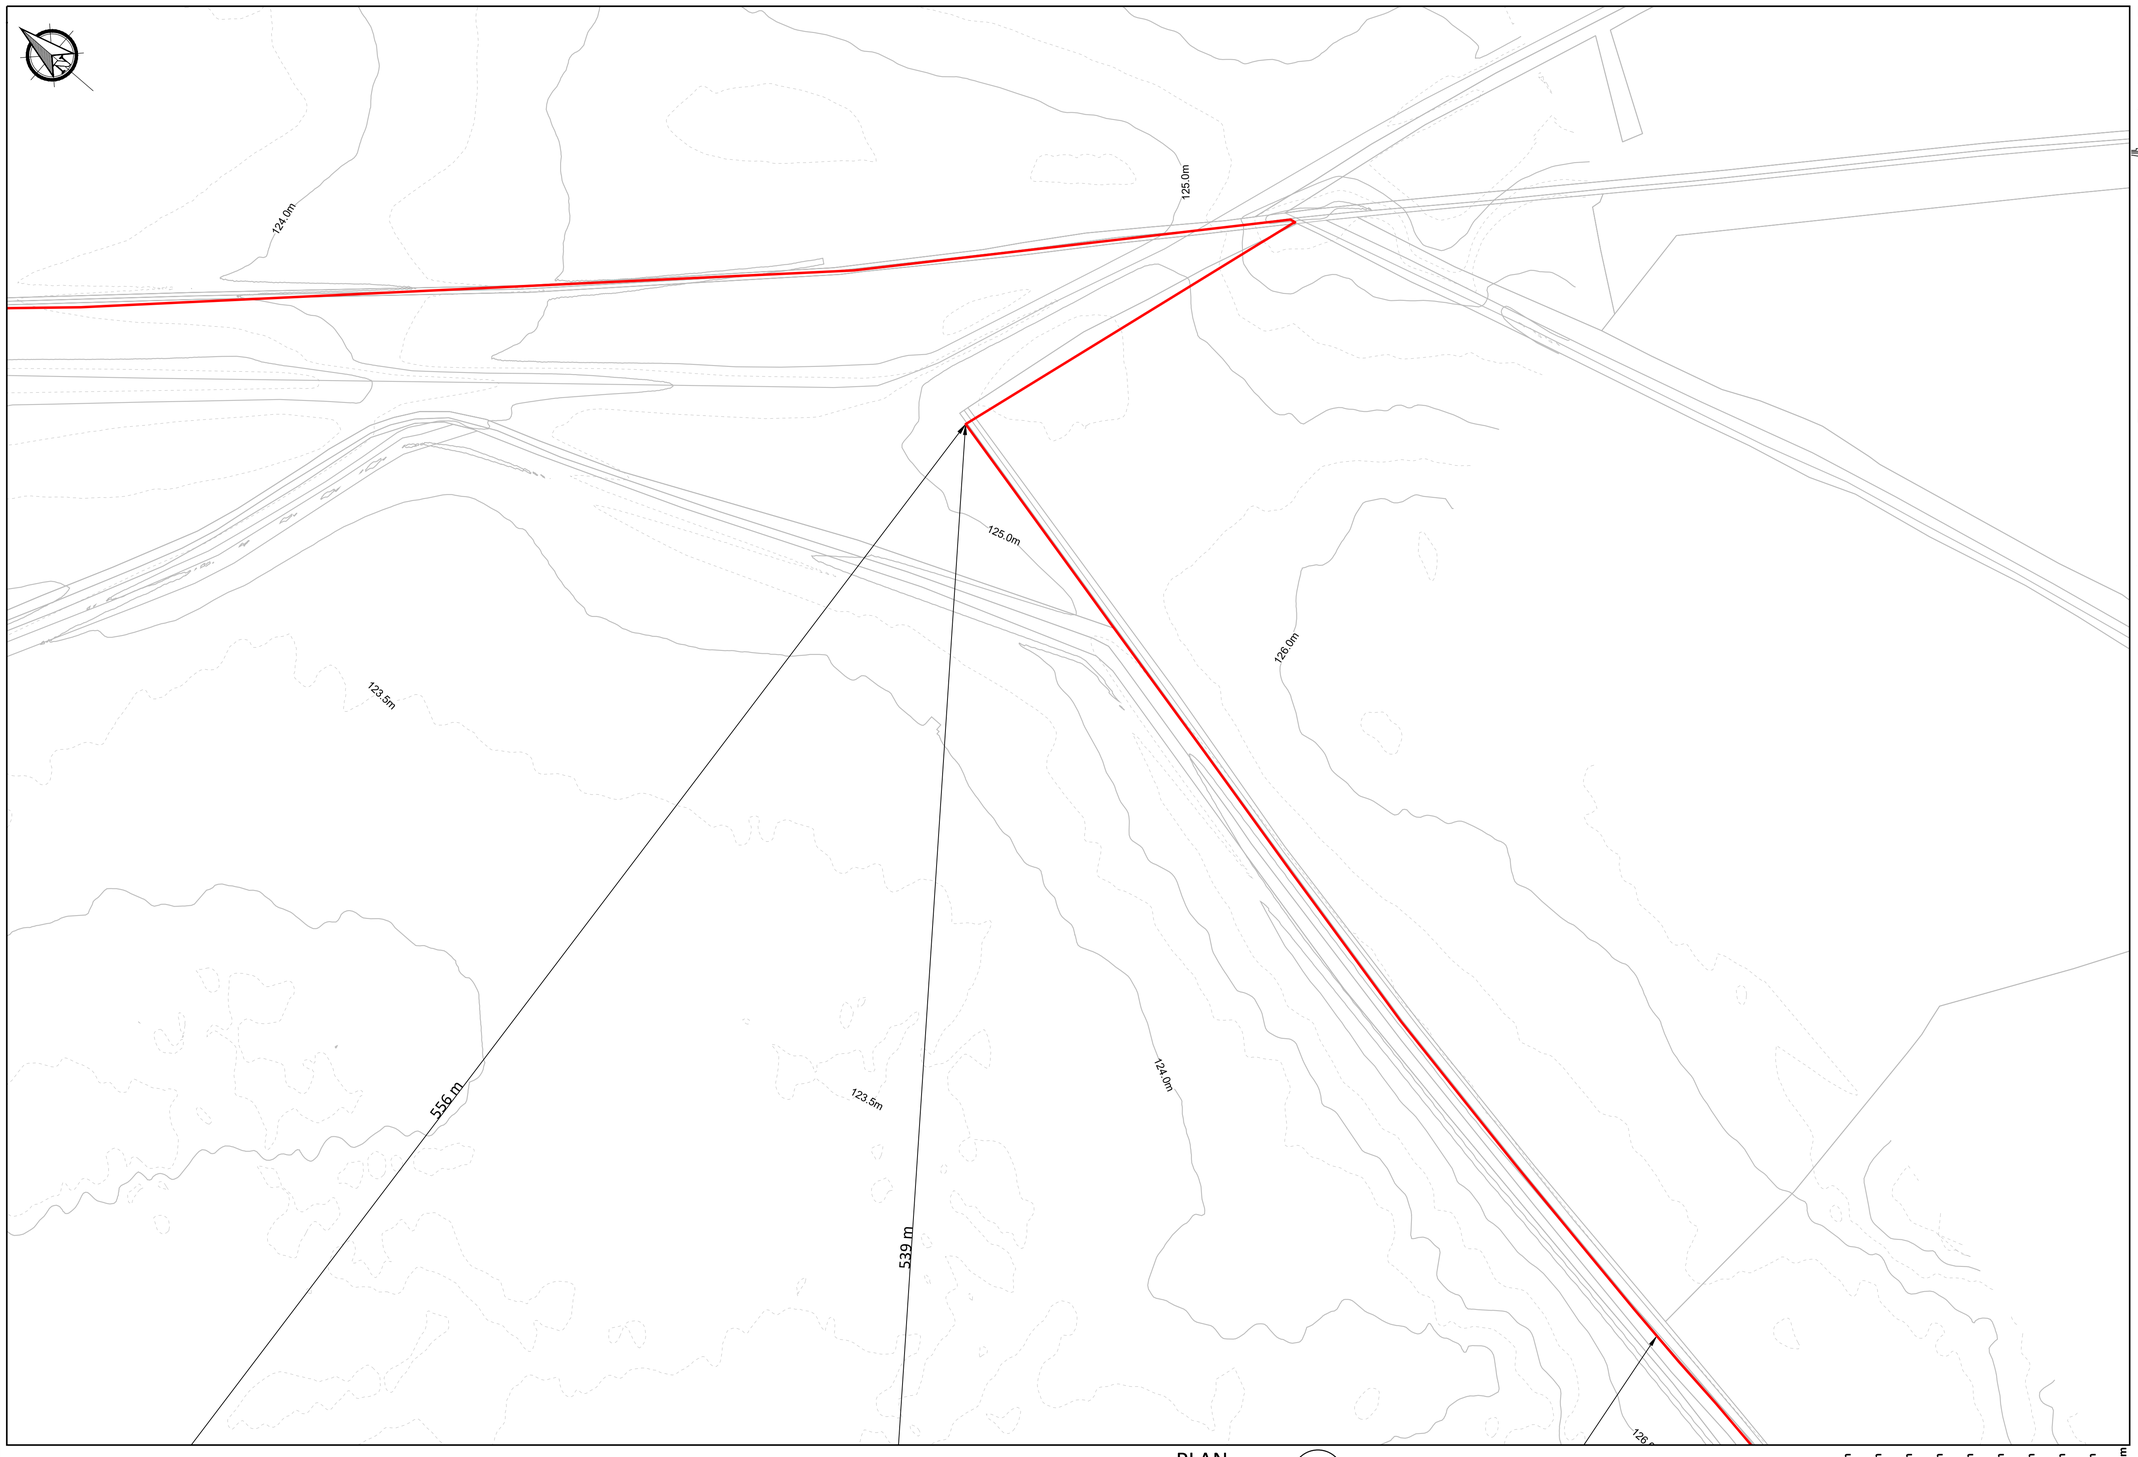

Legend

- Planning Boundary
- Proposed Wind Farm Access Track.
- Proposed Passing Bays
- Proposed Turning Areas
- Proposed Turbine And Hardstanding Areas
- Proposed Peat Deposition Areas
- Proposed Borrow Pit Area
- Proposed BEMP Area
- Proposed Construction Compound
- Existing Recreational Amenity Car Park
- Proposed Recreational Amenity Car Park
- Proposed Substation Compound
- Proposed Security Building
- Existing Drainage
- Proposed Recreational Amenity Trail
- Existing Recreational Amenity Trail
- Proposed Internal Collector Circuit
- Proposed Minimum Noise Barrier
- X.Xm Proposed Hardstand Finished Level
- PMM Proposed Permanent Metrological Mast

Notes.


1. This drawing is for planning purposes only.
2. Dimensions in meters unless otherwise noted.
3. Levels shown relative to ordinance datum (Malin Head).
4. Co-ordinates are to Irish Transverse Mercator (ITM).
5. Refer to drawing series 0600 for Borrow Pit / Peat Deposition area drawings.

Note:
All coordinates are in ITM.

See BEMP for details of proposed biodiversity enhancement measures.

PLAN 1:1000 — 57 -

0m 10m 20m 30m 40m 50m 60m 70m 80m 90m 100m
Scale 1:1000

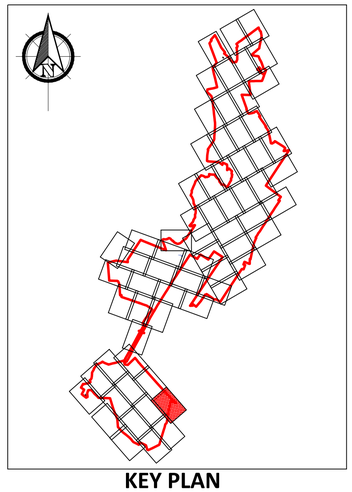

KEY PLAN
1:70000

If Applicable : Ordnance Survey Ireland Licence No. CYAL50221678 © Ordnance Survey Ireland and Government of Ireland
OSI 4578, 4579, 4580, 4637, 4638, 4639, 4697,4698,4699, 4758, 4759, 4760, 4818, 4819, 4820, 4881, 4882, 4883

FEHILY TIMONEY
Cork | Dublin | Carlow
www.fehilytimoney.ie

No part of this document may be reproduced or transmitted in any form or stored in any retrieval system of any nature without the written permission of Fehily Timoney & Company as copyright holder except as agreed for use on the project for which the document was originally issued. Do not scale. Use figured dimensions only. If in doubt - Ask!

Rev.	Description	App By	Date
P01	ISSUE FOR PLANNING		

PROJECT	LITTLETON WIND FARM
CLIENT	LITTLETON WIND FARM DAC
SHEET	1:1000 SITE LAYOUT PLAN - SHEET 57 OF 68 -
Date	30.04.26
Project number	P20-211
Scale (@ A1)	1:1000
Drawn by	EB
Checked by	TB
Drawing Number	P20-211-0100-0066
	[Sheet set subset Site Layouts]
Rev	P01

O:\ACAD\2020\P20-211\P20-211-0100-0066

21 May 2026 O:\ACAD\2020\P20-211\P20-211-0100-0066



Legend


- Planning Boundary
- Proposed Wind Farm Access Track.
- Proposed Passing Bays
- Proposed Turning Areas
- Proposed Turbine And Hardstanding Areas
- Proposed Peat Deposition Areas
- Proposed Borrow Pit Area
- Proposed BEMP Area
- Proposed Construction Compound
- Existing Recreational Amenity Car Park
- Proposed Recreational Amenity Car Park
- Proposed Substation Compound
- Proposed Security Building
- Existing Drainage
- Proposed Recreational Amenity Trail
- Existing Recreational Amenity Trail
- Proposed Internal Collector Circuit
- Proposed Minimum Noise Barrier
- X.Xm Proposed Hardstand Finished Level
- PMM Proposed Permanent Metrological Mast

Notes.

1. This drawing is for planning purposes only.
2. Dimensions in meters unless otherwise noted.
3. Levels shown relative to ordinance datum (Malin Head).
4. Co-ordinates are to Irish Transverse Mercator (ITM).
5. Refer to drawing series 0600 for Borrow Pit / Peat Deposition area drawings.

Note:
All coordinates are in ITM.

See BEMP for details of proposed biodiversity enhancement measures.

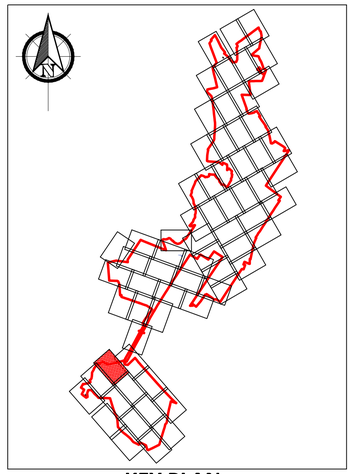

KEY PLAN
1:70000

PLAN 58 / -
1:1000

0m 10m 20m 30m 40m 50m 60m 70m 80m 90m 100m
Scale 1:1000

If Applicable : Ordnance Survey Ireland Licence No. CYAL50221678 © Ordnance Survey Ireland and Government of Ireland
OSI 4578, 4579, 4580, 4637, 4638, 4639, 4697,4698,4699, 4758, 4759, 4760, 4818, 4819, 4820, 4881, 4882, 4883

FEHILY TIMONEY
Cork | Dublin | Carlow
www.fehilytimoney.ie

No part of this document may be reproduced or transmitted in any form or stored in any retrieval system of any nature without the written permission of Fehily Timoney & Company as copyright holder except as agreed for use on the project for which the document was originally issued. Do not scale. Use figured dimensions only. If in doubt - Ask!


Rev.	Description	App By	Date
P01	ISSUE FOR PLANNING		

PROJECT	LITTLETON WIND FARM
CLIENT	LITTLETON WIND FARM DAC
SHEET	1:1000 SITE LAYOUT PLAN - SHEET 58 OF 68 -
Date	30.04.26
Project number	P20-211
Scale (@ A1)	1:1000
Drawn by	EB
Checked by	TB
Drawing Number	P20-211-0100-0067
Rev	P01

[Sheet set subset Site Layouts]

O:\ACAD\2020\P20-211\P20-211-0100-0067

21 May 2026 (O:\ACAD\2020\P20-211\P20-211-0100-0067)

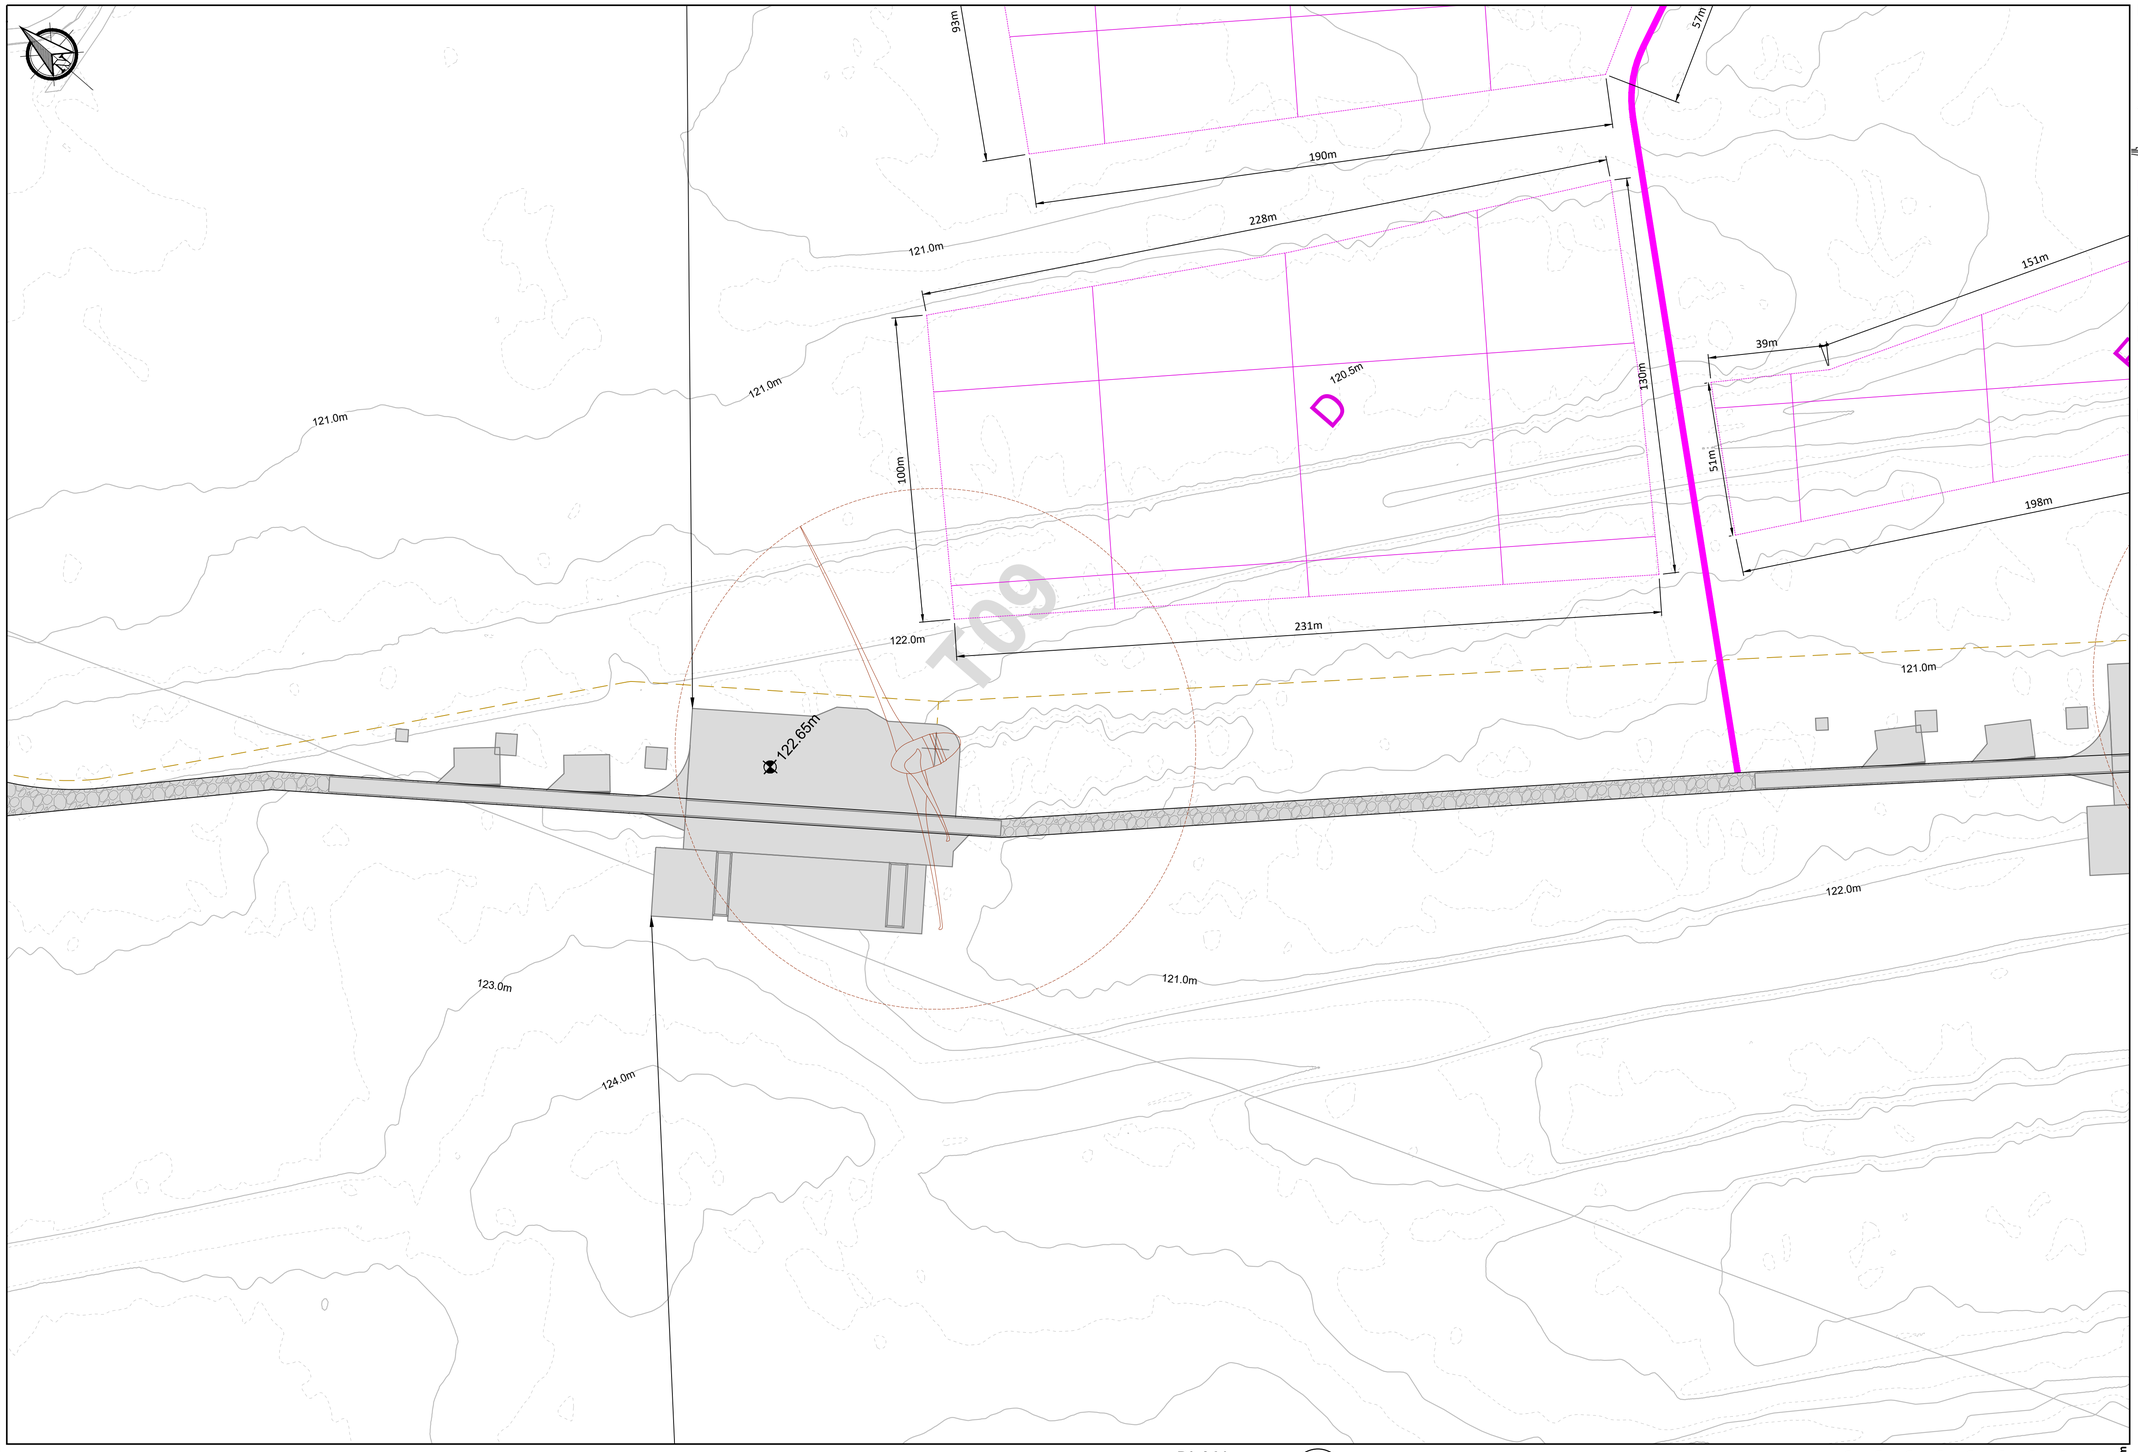

Legend


- Planning Boundary
- Proposed Wind Farm Access Track.
- Proposed Passing Bays
- Proposed Turning Areas
- Proposed Turbine And Hardstanding Areas
- Proposed Peat Deposition Areas
- Proposed Borrow Pit Area
- Proposed BEMP Area
- Proposed Construction Compound
- Existing Recreational Amenity Car Park
- Proposed Recreational Amenity Car Park
- Proposed Substation Compound
- Proposed Security Building
- Existing Drainage
- Proposed Recreational Amenity Trail
- Existing Recreational Amenity Trail
- Proposed Internal Collector Circuit
- Proposed Minimum Noise Barrier
- X.Xm Proposed Hardstand Finished Level
- PMM Proposed Permanent Metrological Mast

Notes.

1. This drawing is for planning purposes only.
2. Dimensions in meters unless otherwise noted.
3. Levels shown relative to ordinance datum (Malin Head).
4. Co-ordinates are to Irish Transverse Mercator (ITM).
5. Refer to drawing series 0600 for Borrow Pit / Peat Deposition area drawings.

Note:
All coordinates are in ITM.

See BEMP for details of proposed biodiversity enhancement measures.

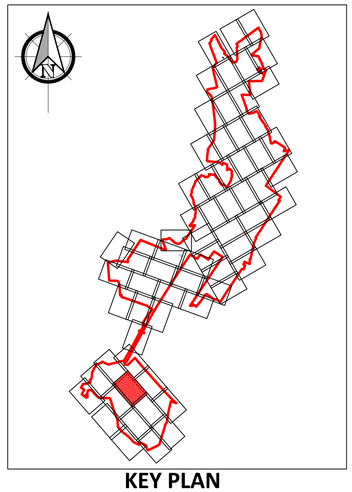

KEY PLAN
1:70000

PLAN
1:1000

59
-

0m 10m 20m 30m 40m 50m 60m 70m 80m 90m 100m
Scale 1:1000

If Applicable : Ordnance Survey Ireland Licence No. CYAL50221678 © Ordnance Survey Ireland and Government of Ireland
OSI 4578, 4579, 4580, 4637, 4638, 4639, 4697,4698,4699, 4758, 4759, 4760, 4818, 4819, 4820, 4881, 4882, 4883

FEHILY TIMONEY
Cork | Dublin | Carlow
www.fehilytimoney.ie

No part of this document may be reproduced or transmitted in any form or stored in any retrieval system of any nature without the written permission of Fehily Timoney & Company as copyright holder except as agreed for use on the project for which the document was originally issued. Do not scale. Use figured dimensions only. If in doubt - Ask!

Rev.	Description	App By	Date
P01	ISSUE FOR PLANNING		

PROJECT
LITTLETON WIND FARM

CLIENT
LITTLETON WIND FARM DAC

SHEET
1:1000 SITE LAYOUT PLAN - SHEET 59 OF 68 -

Date 30.04.26	Project number P20-211	Scale (@ A1) 1:1000	
Drawn by EB	Drawing Number P20-211-0100-0068		Rev P01
Checked by TB	*[Sheet set subset Site Layouts]*		

O:\ACAD\2020\P20-211\P20-211-0100-0068

18 May 2026 (O:\ACAD\2020\P20-211\P20-211-0100-0068)



Legend


- Planning Boundary
- Proposed Wind Farm Access Track.
- Proposed Passing Bays
- Proposed Turning Areas
- Proposed Turbine And Hardstanding Areas
- Proposed Peat Deposition Areas
- Proposed Borrow Pit Area
- Proposed BEMP Area
- Proposed Construction Compound
- Existing Recreational Amenity Car Park
- Proposed Recreational Amenity Car Park
- Proposed Substation Compound
- Proposed Security Building
- Existing Drainage
- Proposed Recreational Amenity Trail
- Existing Recreational Amenity Trail
- Proposed Internal Collector Circuit
- Proposed Minimum Noise Barrier
- X.Xm Proposed Hardstand Finished Level
- PMM Proposed Permanent Metrological Mast

Notes.

1. This drawing is for planning purposes only.
2. Dimensions in meters unless otherwise noted.
3. Levels shown relative to ordinance datum (Malin Head).
4. Co-ordinates are to Irish Transverse Mercator (ITM).
5. Refer to drawing series 0600 for Borrow Pit / Peat Deposition area drawings.

Note:
All coordinates are in ITM.

See BEMP for details of proposed biodiversity enhancement measures.

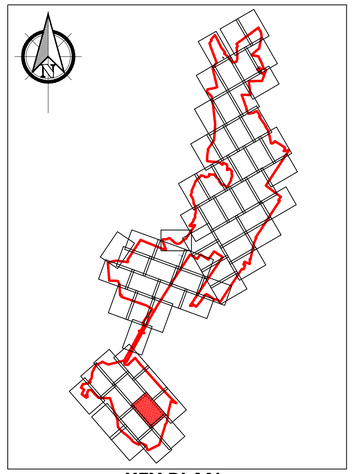

KEY PLAN
1:70000

PLAN 60 -
1:1000

0m 10m 20m 30m 40m 50m 60m 70m 80m 90m 100m
Scale 1:1000

If Applicable : Ordnance Survey Ireland Licence No. CYAL50221678 © Ordnance Survey Ireland and Government of Ireland
OSI 4578, 4579, 4580, 4637, 4638, 4639, 4697,4698,4699, 4758, 4759, 4760, 4818, 4819, 4820, 4881, 4882, 4883

FEHILY TIMONEY
Cork | Dublin | Carlow
www.fehilytimoney.ie


No part of this document may be reproduced or transmitted in any form or stored in any retrieval system of any nature without the written permission of Fehily Timoney & Company as copyright holder except as agreed for use on the project for which the document was originally issued. Do not scale. Use figured dimensions only. If in doubt - Ask!

Rev.	Description	App By	Date
P01	ISSUE FOR PLANNING		

PROJECT: LITTLETON WIND FARM		CLIENT: LITTLETON WIND FARM DAC	
SHEET: 1:1000 SITE LAYOUT PLAN - SHEET 60 OF 68 -	Date: 30.04.26	Project number: P20-211	Scale (@ A1): 1:1000
	Drawn by: EB	Drawing Number: P20-211-0100-0069	Rev: P01
	Checked by: TB	[Sheet set subset Site Layouts]	

O:\ACAD\2020\P20-211\P20-211-0100-0069

18 May 2026 O:\ACAD\2020\P20-211\P20-211-0100-0069

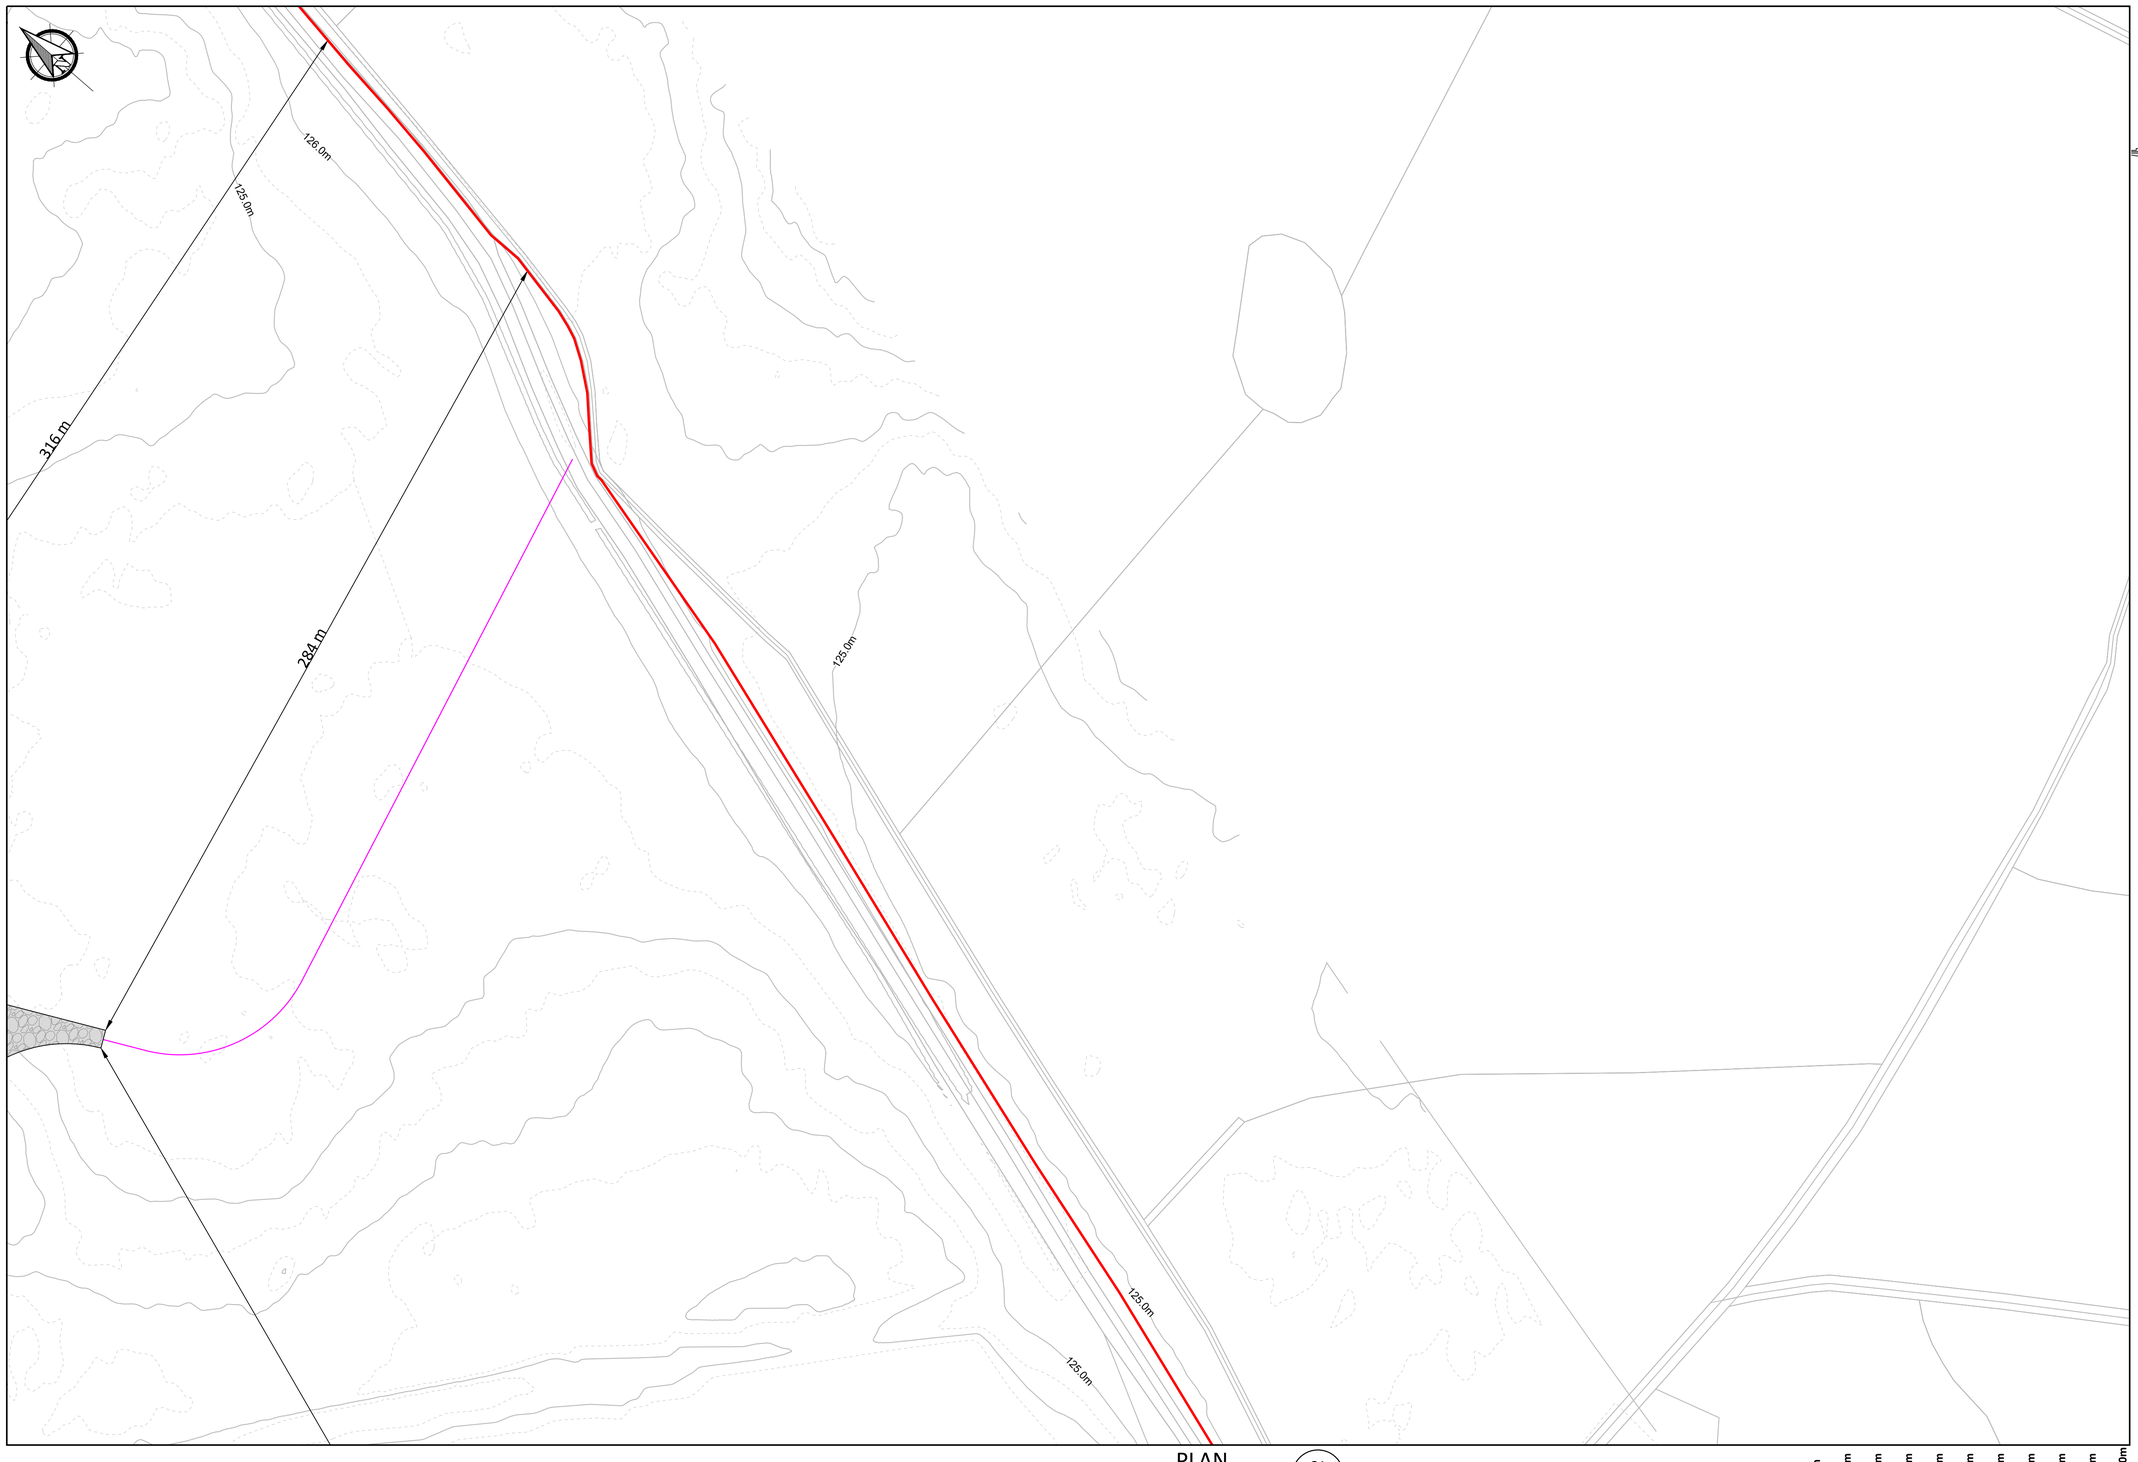

Legend

- Planning Boundary
- Proposed Wind Farm Access Track.
- Proposed Passing Bays
- Proposed Turning Areas
- Proposed Turbine And Hardstanding Areas
- Proposed Peat Deposition Areas
- Proposed Borrow Pit Area
- Proposed BEMP Area
- Proposed Construction Compound
- Existing Recreational Amenity Car Park
- Proposed Recreational Amenity Car Park
- Proposed Substation Compound
- Proposed Security Building
- Existing Drainage
- Proposed Recreational Amenity Trail
- Existing Recreational Amenity Trail
- Proposed Internal Collector Circuit
- Proposed Minimum Noise Barrier
- X.Xm Proposed Hardstand Finished Level
- PMM Proposed Permanent Metrological Mast

Notes.

1. This drawing is for planning purposes only.
2. Dimensions in meters unless otherwise noted.
3. Levels shown relative to ordinance datum (Malin Head).
4. Co-ordinates are to Irish Transverse Mercator (ITM).
5. Refer to drawing series 0600 for Borrow Pit / Peat Deposition area drawings.


Note:

All coordinates are in ITM.

See BEMP for details of proposed biodiversity enhancement measures.

PLAN 61
1:1000 -

0m 10m 20m 30m 40m 50m 60m 70m 80m 90m 100m
Scale 1:1000

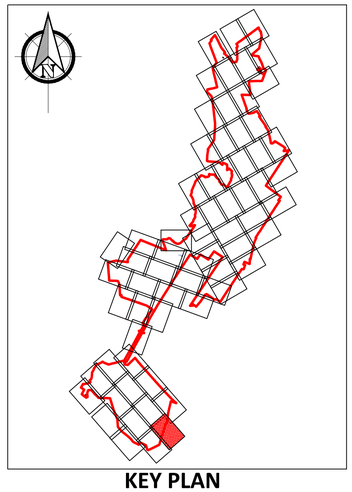

KEY PLAN
1:70000

If Applicable : Ordnance Survey Ireland Licence No. CYAL50221678 © Ordnance Survey Ireland and Government of Ireland
OSI 4578, 4579, 4580, 4637, 4638, 4639, 4697,4698,4699, 4758, 4759, 4760, 4818, 4819, 4820, 4881, 4882, 4883

FEHILY TIMONEY
Cork | Dublin | Carlow
www.fehilytimoney.ie

No part of this document may be reproduced or transmitted in any form or stored in any retrieval system of any nature without the written permission of Fehily Timoney & Company as copyright holder except as agreed for use on the project for which the document was originally issued. Do not scale. Use figured dimensions only. If in doubt - Ask!

Rev.	Description	App By	Date
P01	ISSUE FOR PLANNING		

PROJECT: LITTLETON WIND FARM		CLIENT: LITTLETON WIND FARM DAC	
SHEET: 1:1000 SITE LAYOUT PLAN - SHEET 61 OF 68 -	Date: 30.04.26	Project number: P20-211	Scale (@ A1): 1:1000
	Drawn by: EB	Drawing Number: P20-211-0100-0070 (Sheet set subset Site Layouts)	Rev: P01
	Checked by: TB		

O:\ACAD\2020\P20-211\P20-211-0100-0070

Plotted: 18 May 2026 - 10:11 O:\ACAD\2020\P20-211\P20-211-0100-0070.dwg

Legend


- Planning Boundary
- Proposed Wind Farm Access Track.
- Proposed Passing Bays
- Proposed Turning Areas
- Proposed Turbine And Hardstanding Areas
- Proposed Peat Deposition Areas
- Proposed Borrow Pit Area
- Proposed BEMP Area
- Proposed Construction Compound
- Existing Recreational Amenity Car Park
- Proposed Recreational Amenity Car Park
- Proposed Substation Compound
- Proposed Security Building
- Existing Drainage
- Proposed Recreational Amenity Trail
- Existing Recreational Amenity Trail
- Proposed Internal Collector Circuit
- Proposed Minimum Noise Barrier
- X.Xm Proposed Hardstand Finished Level
- PMM Proposed Permanent Metrological Mast

Notes.

1. This drawing is for planning purposes only.
2. Dimensions in meters unless otherwise noted.
3. Levels shown relative to ordinance datum (Malin Head).
4. Co-ordinates are to Irish Transverse Mercator (ITM).
5. Refer to drawing series 0600 for Borrow Pit / Peat Deposition area drawings.

Note:
All coordinates are in ITM.


See BEMP for details of proposed biodiversity enhancement measures.

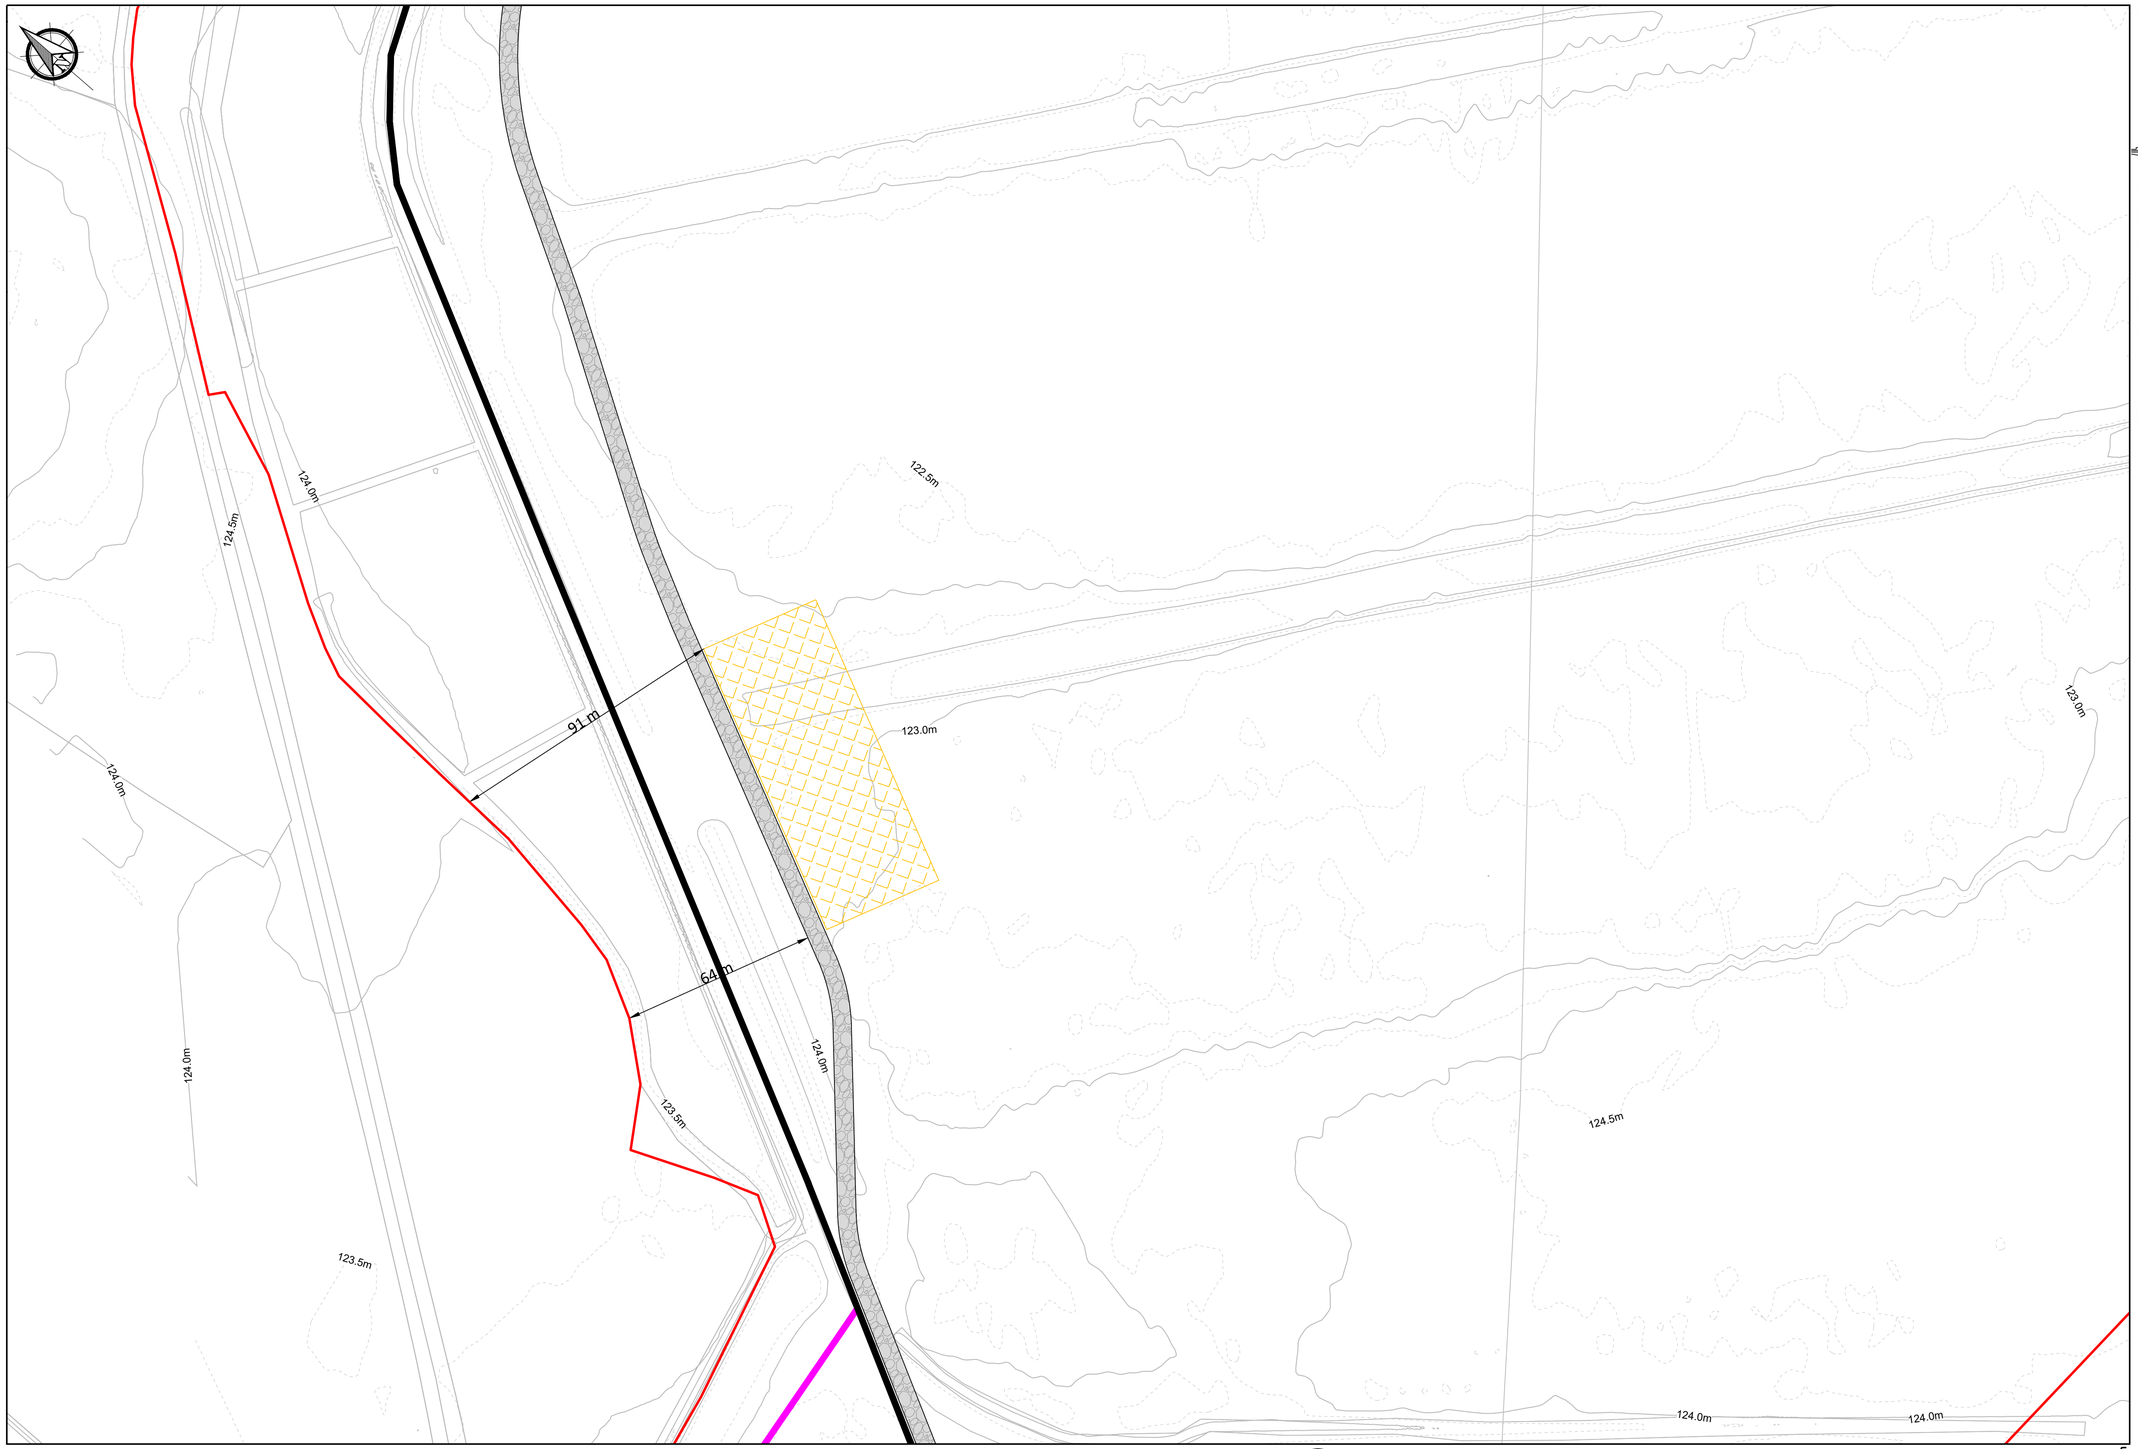

PLAN
1:1000

62
-

0m 10m 20m 30m 40m 50m 60m 70m 80m 90m 100m
Scale 1:1000

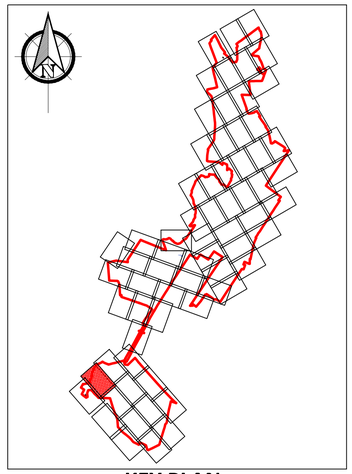

KEY PLAN
1:70000

If Applicable : Ordnance Survey Ireland Licence No. CYAL50221678 © Ordnance Survey Ireland and Government of Ireland
OSI 4578, 4579, 4580, 4637, 4638, 4639, 4697,4698,4699, 4758, 4759, 4760, 4818, 4819, 4820, 4881, 4882, 4883

FEHILY TIMONEY
Cork | Dublin | Carlow
www.fehilytimoney.ie

No part of this document may be reproduced or transmitted in any form or stored in any retrieval system of any nature without the written permission of Fehily Timoney & Company as copyright holder except as agreed for use on the project for which the document was originally issued. Do not scale. Use figured dimensions only. If in doubt - Ask!


Rev.	Description	App By	Date
P01	ISSUE FOR PLANNING		

PROJECT	LITTLETON WIND FARM
CLIENT	LITTLETON WIND FARM DAC
SHEET	1:1000 SITE LAYOUT PLAN - SHEET 62 OF 68 -
Date	30.04.26
Project number	P20-211
Scale (@ A1)	1:1000
Drawn by	EB
Drawing Number	P20-211-0100-0071
Checked by	TB
Rev	P01

(Sheet set subset Site Layouts)

O:\ACAD\2020\P20-211\P20-211-0100-0071

I:\00-0010-211-02\211-02\A1\2020\DWG\P20-211-0100-0071.dwg 30/04/2026 09:26:18

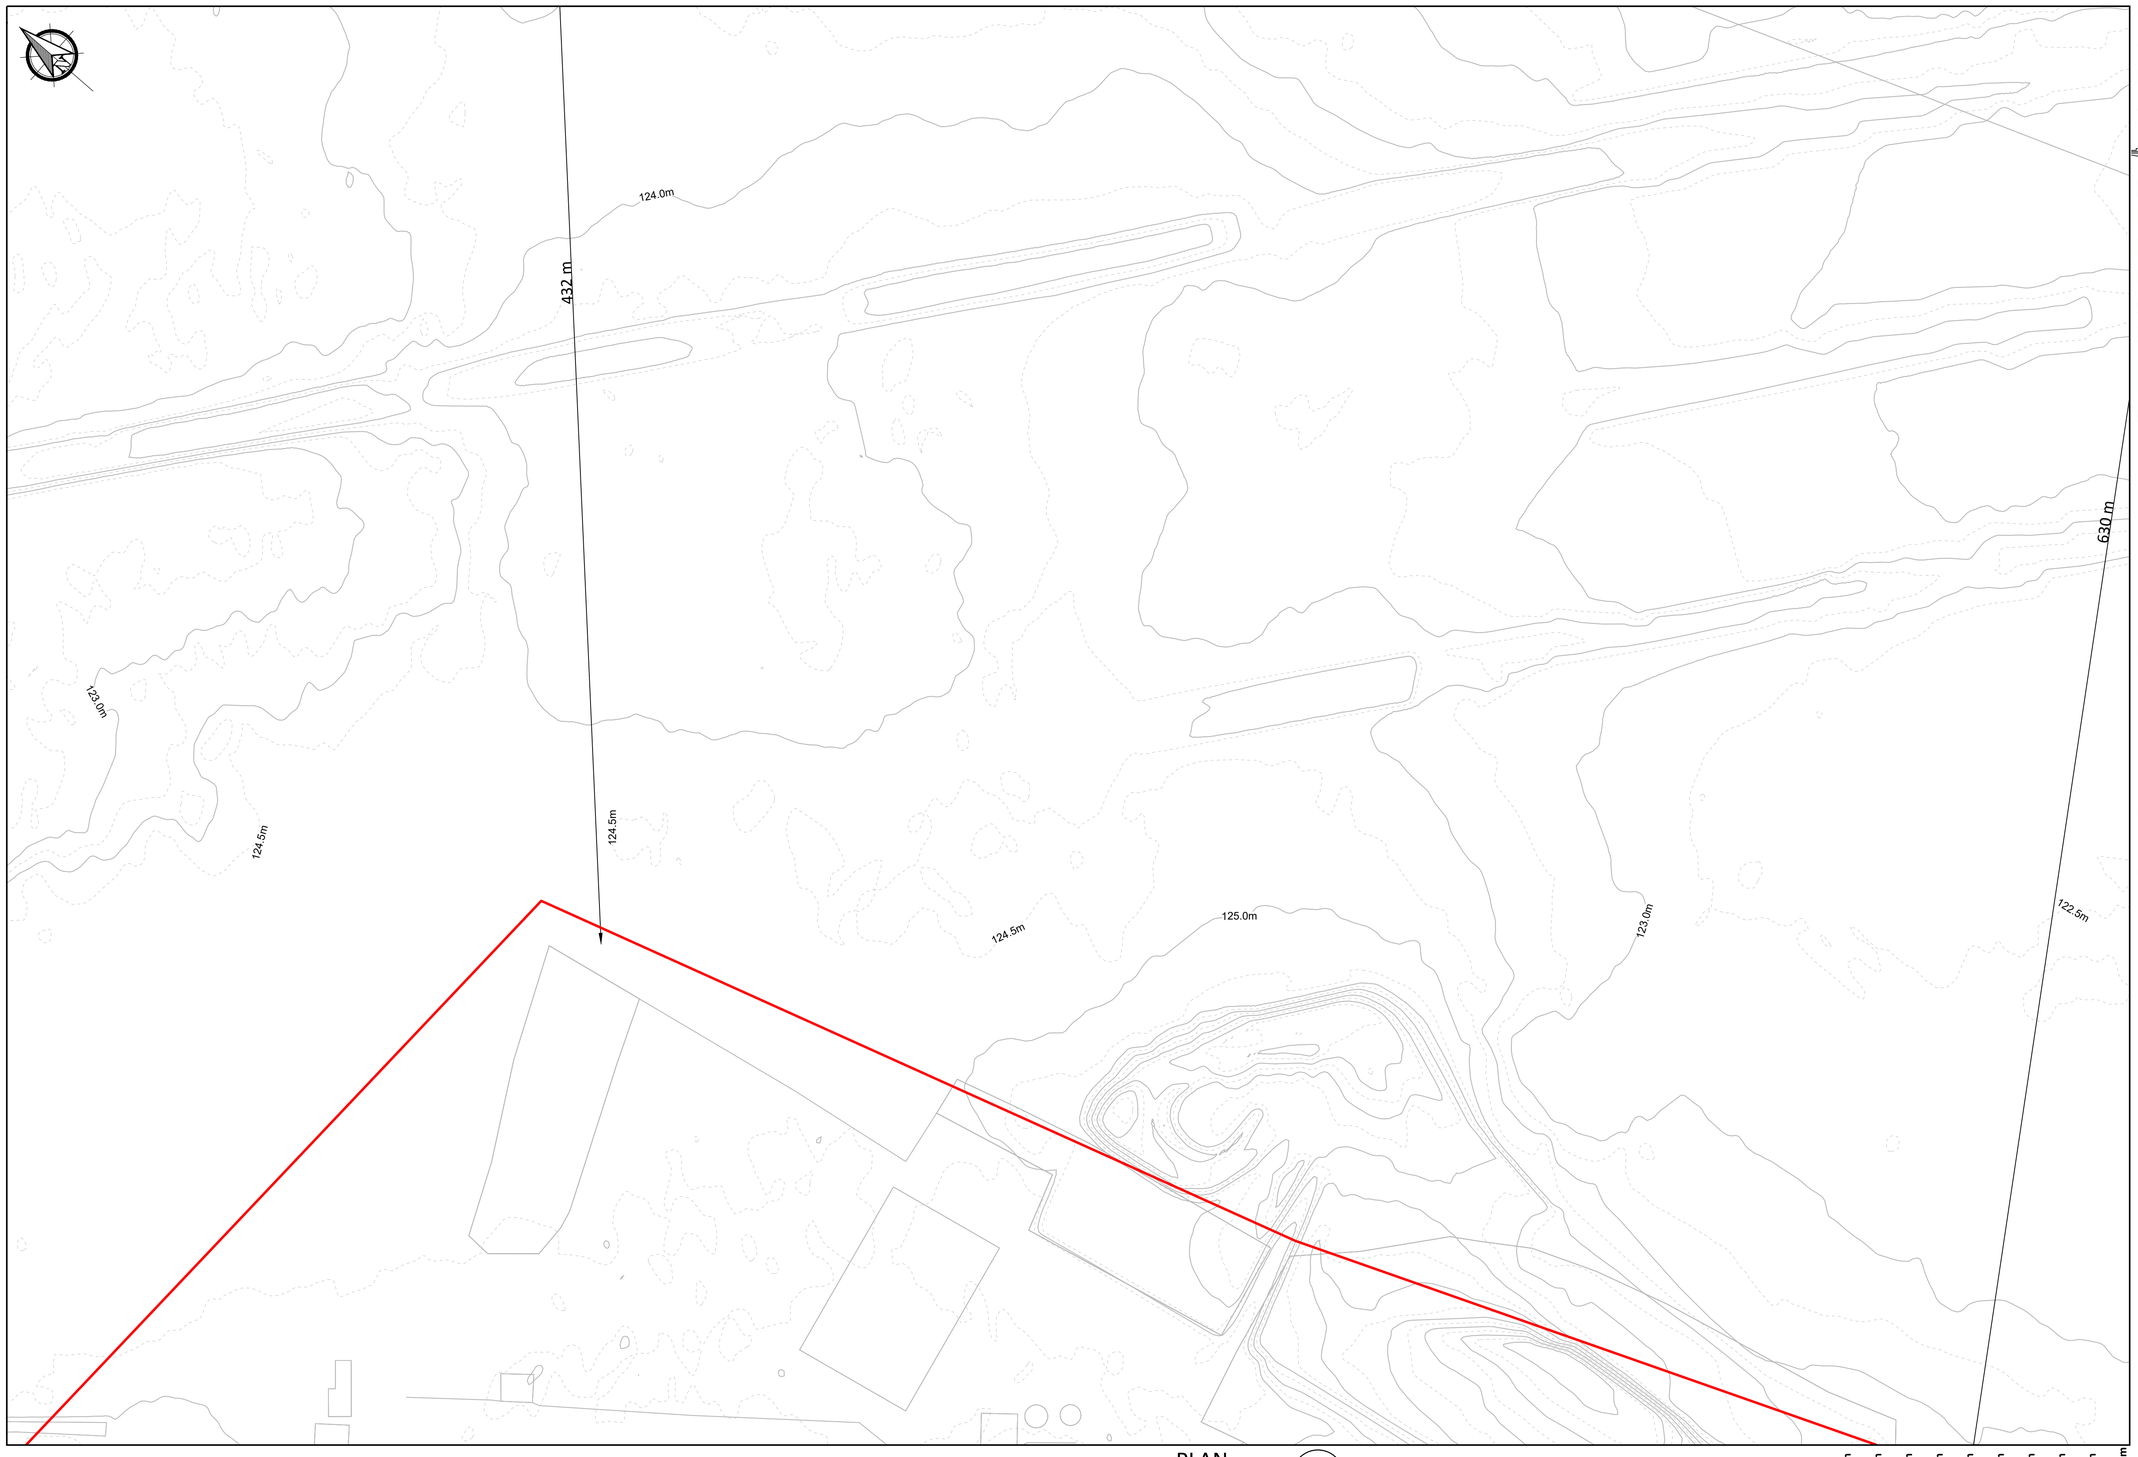

Legend


- Planning Boundary
- Proposed Wind Farm Access Track.
- Proposed Passing Bays
- Proposed Turning Areas
- Proposed Turbine And Hardstanding Areas
- Proposed Peat Deposition Areas
- Proposed Borrow Pit Area
- Proposed BEMP Area
- Proposed Construction Compound
- Existing Recreational Amenity Car Park
- Proposed Recreational Amenity Car Park
- Proposed Substation Compound
- Proposed Security Building
- Existing Drainage
- Proposed Recreational Amenity Trail
- Existing Recreational Amenity Trail
- Proposed Internal Collector Circuit
- Proposed Minimum Noise Barrier
- X.Xm Proposed Hardstand Finished Level
- PMM Proposed Permanent Metrological Mast

Notes.

1. This drawing is for planning purposes only.
2. Dimensions in meters unless otherwise noted.
3. Levels shown relative to ordinance datum (Malin Head).
4. Co-ordinates are to Irish Transverse Mercator (ITM).
5. Refer to drawing series 0600 for Borrow Pit / Peat Deposition area drawings.

Note:
All coordinates are in ITM.

See BEMP for details of proposed biodiversity enhancement measures.

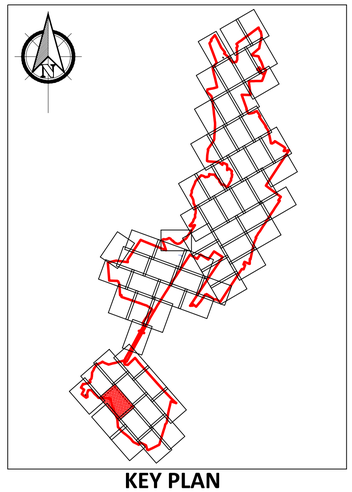

KEY PLAN
1:70000

PLAN
1:1000

63
-

0m 10m 20m 30m 40m 50m 60m 70m 80m 90m 100m
Scale 1:1000

If Applicable : Ordnance Survey Ireland Licence No. CYAL50221678 © Ordnance Survey Ireland and Government of Ireland
OSI 4578, 4579, 4580, 4637, 4638, 4639, 4697,4698,4699, 4758, 4759, 4760, 4818, 4819, 4820, 4881, 4882, 4883

FEHILY TIMONEY
Cork | Dublin | Carlow
www.fehilytimoney.ie

No part of this document may be reproduced or transmitted in any form or stored in any retrieval system of any nature without the written permission of Fehily Timoney & Company as copyright holder except as agreed for use on the project for which the document was originally issued. Do not scale. Use figured dimensions only. If in doubt - Ask!

Rev.	Description	App By	Date
P01	ISSUE FOR PLANNING		

PROJECT
LITTLETON WIND FARM


CLIENT
LITTLETON WIND FARM DAC

SHEET
1:1000 SITE LAYOUT PLAN - SHEET 63 OF 68 -

Date: 30.04.26
Project number: P20-211
Scale (@ A1): 1:1000
Drawn by: EB
Checked by: TB
Drawing Number: **P20-211-0100-0072**
(Sheet set subset Site Layouts)
Rev: **P01**

O:\ACAD\2020\P20-211\P20-211-0100-0072

18 May 2026 (O:\ACAD\2020\P20-211\P20-211-0100-0072)

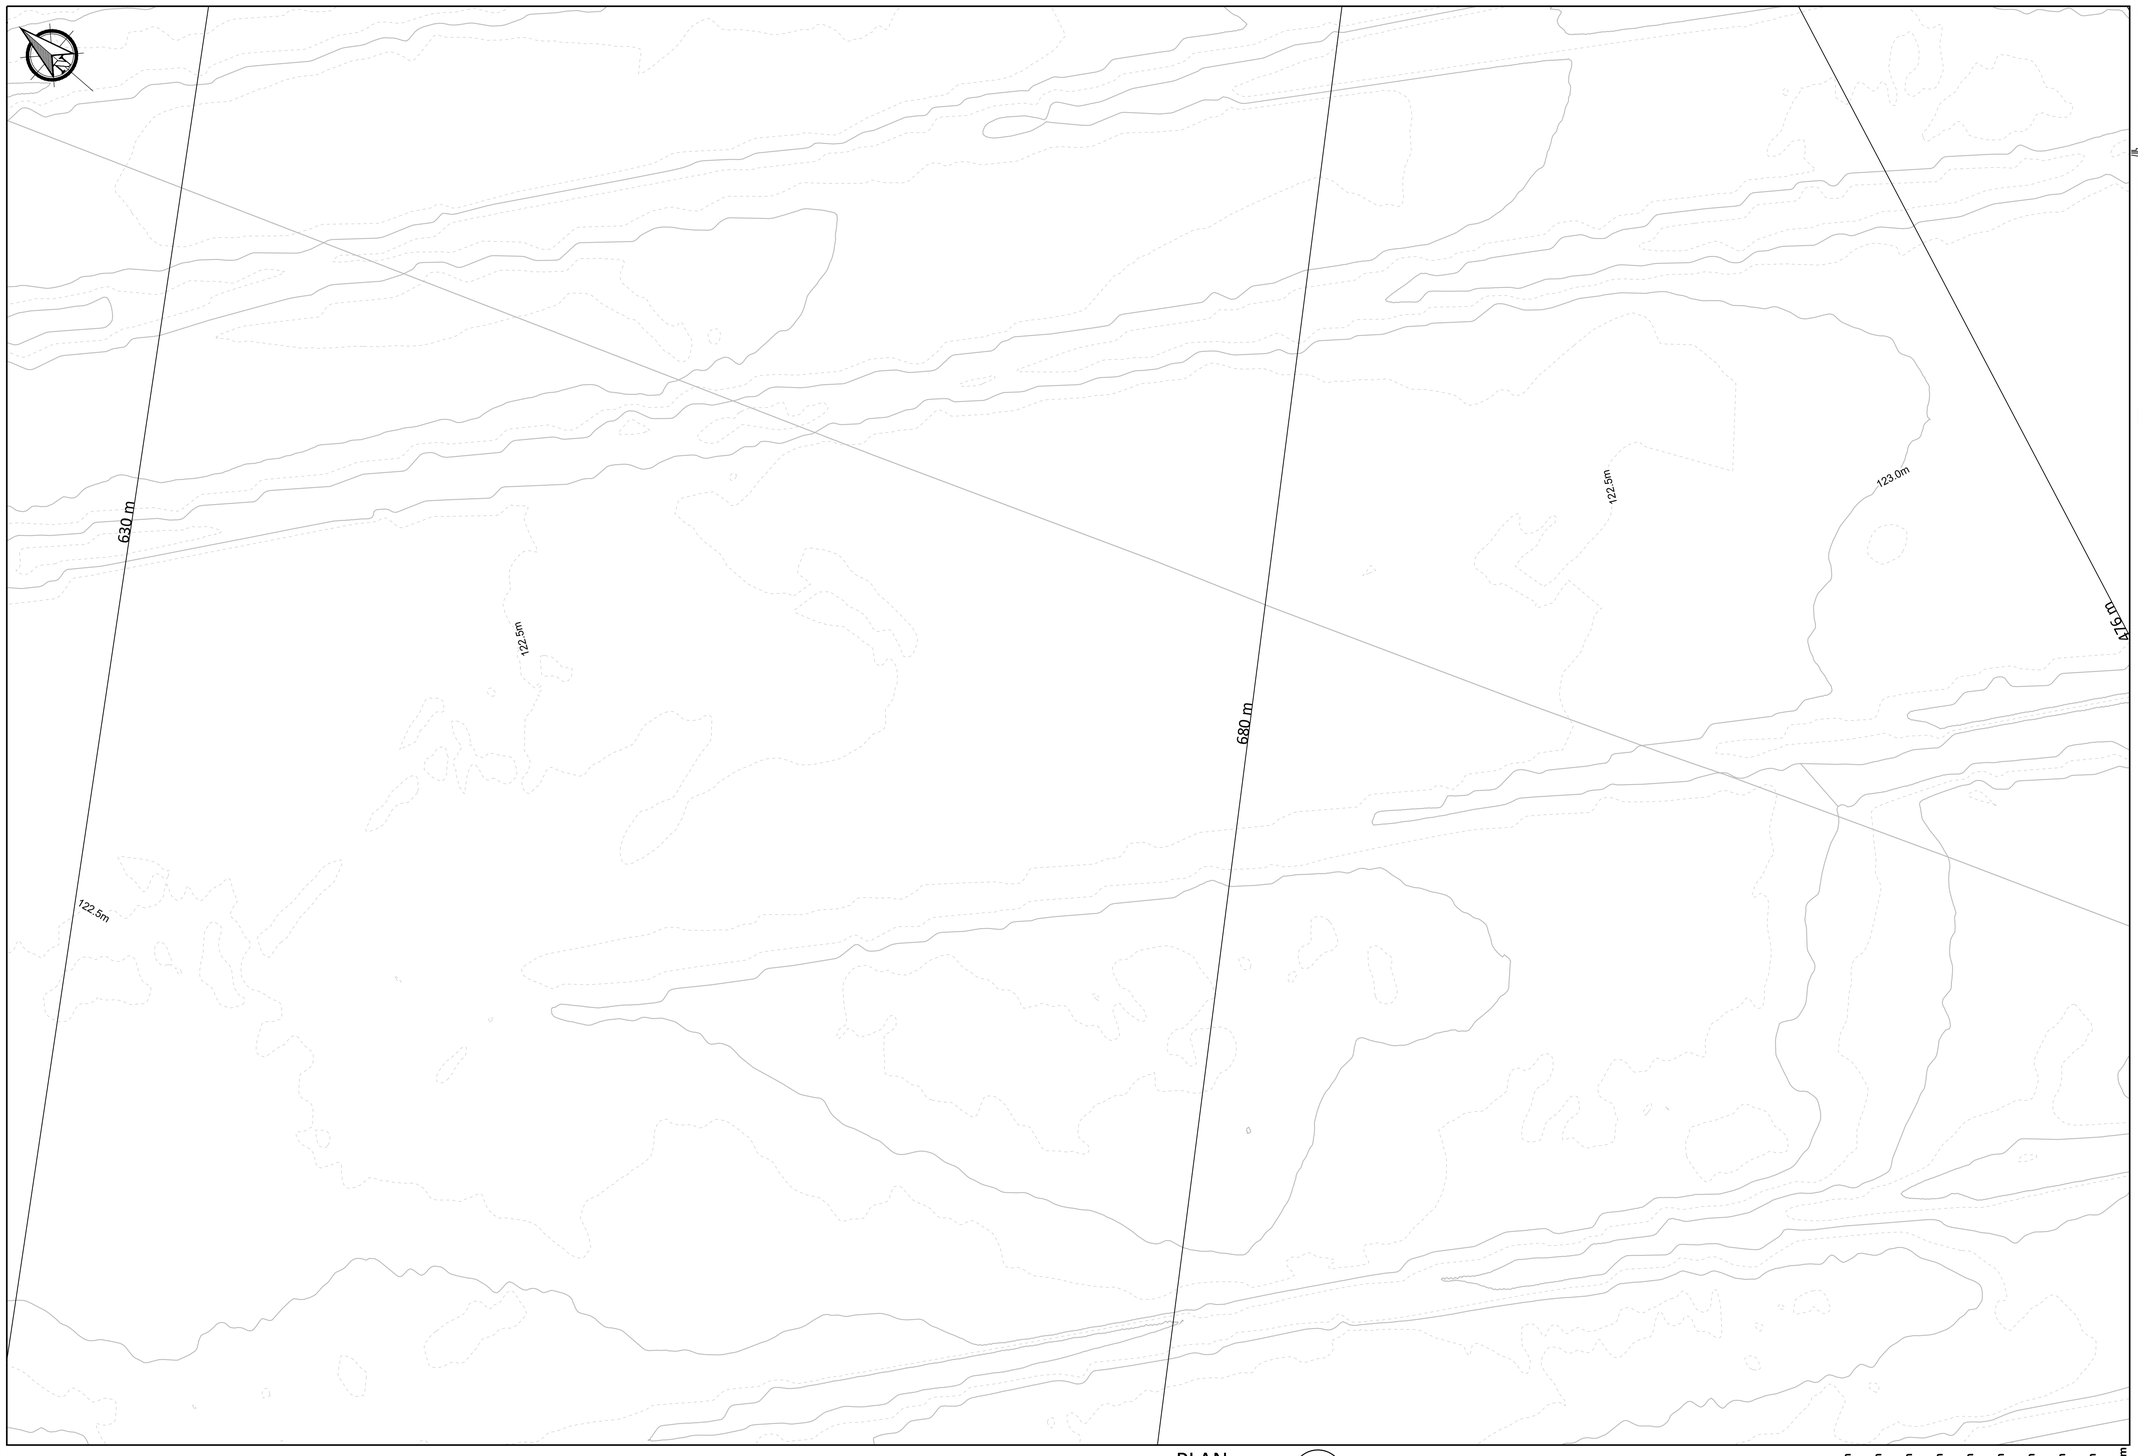

Legend


- Planning Boundary
- Proposed Wind Farm Access Track.
- Proposed Passing Bays
- Proposed Turning Areas
- Proposed Turbine And Hardstanding Areas
- Proposed Peat Deposition Areas
- Proposed Borrow Pit Area
- Proposed BEMP Area
- Proposed Construction Compound
- Existing Recreational Amenity Car Park
- Proposed Recreational Amenity Car Park
- Proposed Substation Compound
- Proposed Security Building
- Existing Drainage
- Proposed Recreational Amenity Trail
- Existing Recreational Amenity Trail
- Proposed Internal Collector Circuit
- Proposed Minimum Noise Barrier
- X.Xm Proposed Hardstand Finished Level
- PMM Proposed Permanent Metrological Mast

Notes.

1. This drawing is for planning purposes only.
2. Dimensions in meters unless otherwise noted.
3. Levels shown relative to ordinance datum (Malin Head).
4. Co-ordinates are to Irish Transverse Mercator (ITM).
5. Refer to drawing series 0600 for Borrow Pit / Peat Deposition area drawings.

Note:
All coordinates are in ITM.

See BEMP for details of proposed biodiversity enhancement measures.

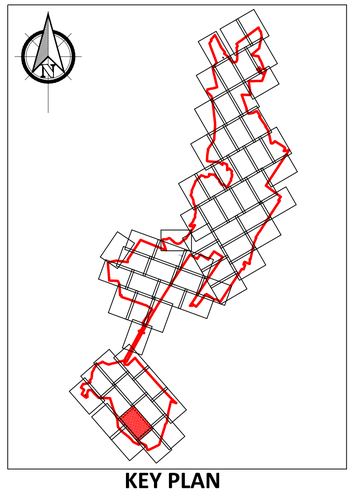

KEY PLAN
1:70000

PLAN
1:1000

64
-

0m 10m 20m 30m 40m 50m 60m 70m 80m 90m 100m
Scale 1:1000

If Applicable : Ordnance Survey Ireland Licence No. CYAL50221678 © Ordnance Survey Ireland and Government of Ireland
OSI 4578, 4579, 4580, 4637, 4638, 4639, 4697,4698,4699, 4758, 4759, 4760, 4818, 4819, 4820, 4881, 4882, 4883

FEHILY TIMONEY
Cork | Dublin | Carlow
www.fehilytimoney.ie

No part of this document may be reproduced or transmitted in any form or stored in any retrieval system of any nature without the written permission of Fehily Timoney & Company as copyright holder except as agreed for use on the project for which the document was originally issued. Do not scale. Use figured dimensions only. If in doubt - Ask!

Rev.	Description	App By	Date
P01	ISSUE FOR PLANNING		

PROJECT: LITTLETON WIND FARM

CLIENT: LITTLETON WIND FARM DAC

SHEET: 1:1000 SITE LAYOUT PLAN - SHEET 64 OF 68 -

Date 30.04.26	Project number P20-211	Scale (@ A1) 1:1000	
Drawn by EB	Drawing Number P20-211-0100-0073		Rev P01
Checked by TB	*(Sheet set subset Site Layouts)*		

O:\ACAD\2020\P20-211\P20-211-0100-0073

18 May 2026 (O:\ACAD\2020\P20-211\P20-211-0100-0073)



Legend

- Planning Boundary
- Proposed Wind Farm Access Track.
- Proposed Passing Bays
- Proposed Turning Areas
- Proposed Turbine And Hardstanding Areas
- Proposed Peat Deposition Areas
- Proposed Borrow Pit Area
- Proposed BEMP Area
- Proposed Construction Compound
- Existing Recreational Amenity Car Park
- Proposed Recreational Amenity Car Park
- Proposed Substation Compound
- Proposed Security Building
- Existing Drainage
- Proposed Recreational Amenity Trail
- Existing Recreational Amenity Trail
- Proposed Internal Collector Circuit
- Proposed Minimum Noise Barrier
- X.Xm Proposed Hardstand Finished Level
- PMM Proposed Permanent Metrological Mast

Notes.


1. This drawing is for planning purposes only.
2. Dimensions in meters unless otherwise noted.
3. Levels shown relative to ordinance datum (Malin Head).
4. Co-ordinates are to Irish Transverse Mercator (ITM).
5. Refer to drawing series 0600 for Borrow Pit / Peat Deposition area drawings.

Note:
All coordinates are in ITM.

See BEMP for details of proposed biodiversity enhancement measures.

PLAN 1:1000 — 65 -

0m 10m 20m 30m 40m 50m 60m 70m 80m 90m 100m
Scale 1:1000

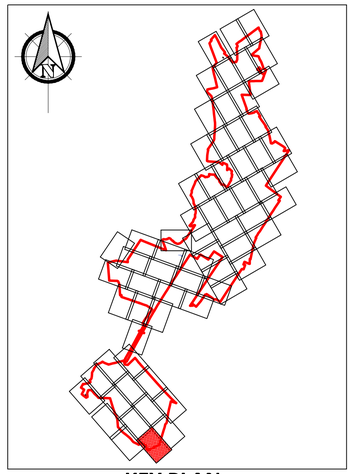

KEY PLAN
1:70000

If Applicable : Ordnance Survey Ireland Licence No. CYAL50221678 © Ordnance Survey Ireland and Government of Ireland
OSI 4578, 4579, 4580, 4637, 4638, 4639, 4697,4698,4699, 4758, 4759, 4760, 4818, 4819, 4820, 4881, 4882, 4883

FEHILY TIMONEY
Cork | Dublin | Carlow
www.fehilytimoney.ie


No part of this document may be reproduced or transmitted in any form or stored in any retrieval system of any nature without the written permission of Fehily Timoney & Company as copyright holder except as agreed for use on the project for which the document was originally issued. Do not scale. Use figured dimensions only. If in doubt - Ask!

Rev.	Description	App By	Date
P01	ISSUE FOR PLANNING		

PROJECT	LITTLETON WIND FARM
CLIENT	LITTLETON WIND FARM DAC
SHEET	1:1000 SITE LAYOUT PLAN - SHEET 65 OF 68 -
Date	30.04.26
Project number	P20-211
Scale (@ A1)	1:1000
Drawn by	EB
Checked by	TB
Drawing Number	P20-211-0100-0074
	[Sheet set subset Site Layouts]
Rev	P01

O:\ACAD\2020\P20-211\P20-211-0100-0074

18 May 2026 O:\ACAD\2020\P20-211\P20-211-0100-0074

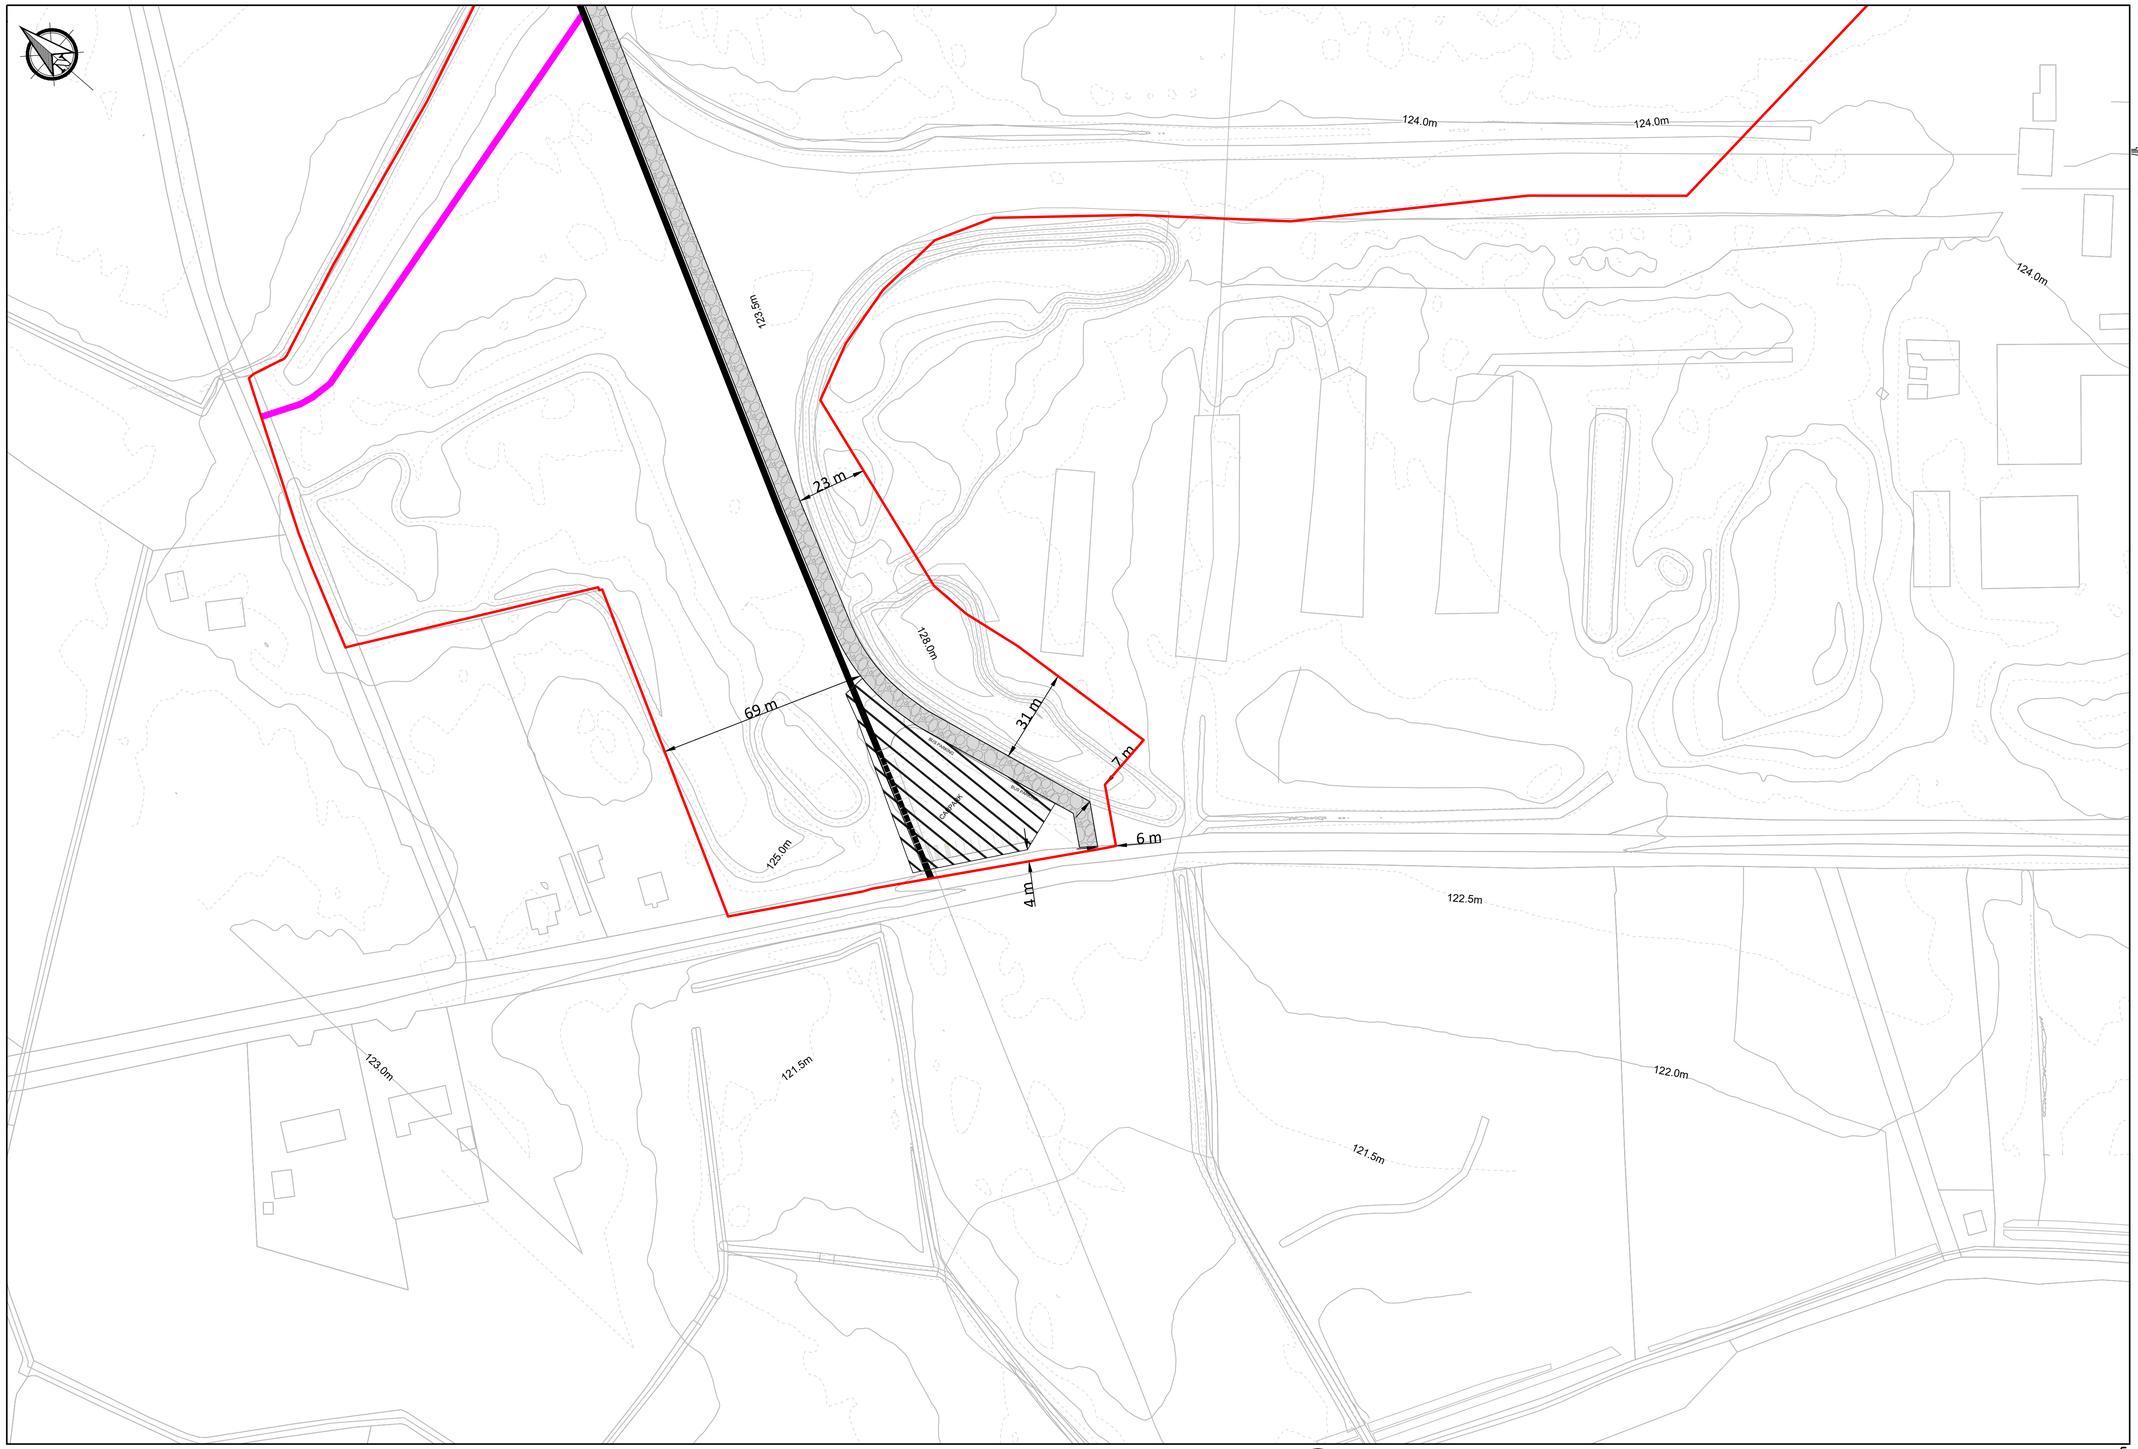

Legend


- Planning Boundary
- Proposed Wind Farm Access Track.
- Proposed Passing Bays
- Proposed Turning Areas
- Proposed Turbine And Hardstanding Areas
- Proposed Peat Deposition Areas
- Proposed Borrow Pit Area
- Proposed BEMP Area
- Proposed Construction Compound
- Existing Recreational Amenity Car Park
- Proposed Recreational Amenity Car Park
- Proposed Substation Compound
- Proposed Security Building
- Existing Drainage
- Proposed Recreational Amenity Trail
- Existing Recreational Amenity Trail
- Proposed Internal Collector Circuit
- Proposed Minimum Noise Barrier
- X.Xm Proposed Hardstand Finished Level
- PMM Proposed Permanent Metrological Mast

Notes.

1. This drawing is for planning purposes only.
2. Dimensions in meters unless otherwise noted.
3. Levels shown relative to ordinance datum (Malin Head).
4. Co-ordinates are to Irish Transverse Mercator (ITM).
5. Refer to drawing series 0600 for Borrow Pit / Peat Deposition area drawings.

Note:
All coordinates are in ITM.

See BEMP for details of proposed biodiversity enhancement measures.

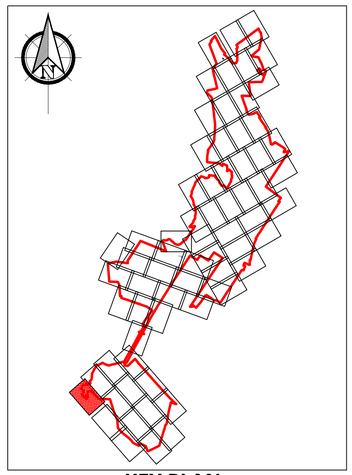

KEY PLAN
1:70000

PLAN 66
1:1000 -

0m 10m 20m 30m 40m 50m 60m 70m 80m 90m 100m
Scale 1:1000

If Applicable : Ordnance Survey Ireland Licence No. CYAL50221678 © Ordnance Survey Ireland and Government of Ireland
OSI 4578, 4579, 4580, 4637, 4638, 4639, 4697,4698,4699, 4758, 4759, 4760, 4818, 4819, 4820, 4881, 4882, 4883

FEHILY TIMONEY
Cork | Dublin | Carlow
www.fehilytimoney.ie

No part of this document may be reproduced or transmitted in any form or stored in any retrieval system of any nature without the written permission of Fehily Timoney & Company as copyright holder except as agreed for use on the project for which the document was originally issued. Do not scale. Use figured dimensions only. If in doubt - Ask!

Rev.	Description	App By	Date
P01	ISSUE FOR PLANNING		

PROJECT	LITTLETON WIND FARM
CLIENT	LITTLETON WIND FARM DAC
SHEET	1:1000 SITE LAYOUT PLAN - SHEET 66 OF 68 -
Date	30.04.26
Project number	P20-211
Scale (@ A1)	1:1000
Drawn by	EB
Checked by	TB
Drawing Number	P20-211-0100-0075 (Sheet set subset Site Layouts)
Rev	P01

O:\ACAD\2020\P20-211\P20-211-0100-0075

18 May 2026 (O:\ACAD\2020\P20-211\P20-211-0100-0075)

124.0m

124.0m

Legend

- Planning Boundary
- Proposed Wind Farm Access Track.
- Proposed Passing Bays
- Proposed Turning Areas
- Proposed Turbine And Hardstanding Areas
- Proposed Peat Deposition Areas
- Proposed Borrow Pit Area
- Proposed BEMP Area
- Proposed Construction Compound
- Existing Recreational Amenity Car Park
- Proposed Recreational Amenity Car Park
- Proposed Substation Compound
- Proposed Security Building
- Existing Drainage
- Proposed Recreational Amenity Trail
- Existing Recreational Amenity Trail
- Proposed Internal Collector Circuit
- Proposed Minimum Noise Barrier
- X.Xm Proposed Hardstand Finished Level
- PMM Proposed Permanent Metrological Mast

Notes.

1. This drawing is for planning purposes only.
2. Dimensions in meters unless otherwise noted.
3. Levels shown relative to ordinance datum (Malin Head).
4. Co-ordinates are to Irish Transverse Mercator (ITM).
5. Refer to drawing series 0600 for Borrow Pit / Peat Deposition area drawings.

Note:
All coordinates are in ITM.

See BEMP for details of proposed biodiversity enhancement measures.

PLAN 67
1:1000 -

0m 10m 20m 30m 40m 50m 60m 70m 80m 90m 100m
Scale 1:1000

KEY PLAN
1:70000

If Applicable : Ordnance Survey Ireland Licence No. CYAL50221678 © Ordnance Survey Ireland and Government of Ireland
OSI 4578, 4579, 4580, 4637, 4638, 4639, 4697,4698,4699, 4758, 4759, 4760, 4818, 4819, 4820, 4881, 4882, 4883

FEHILY TIMONEY
Cork | Dublin | Carlow
www.fehilytimoney.ie

No part of this document may be reproduced or transmitted in any form or stored in any retrieval system of any nature without the written permission of Fehily Timoney & Company as copyright holder except as agreed for use on the project for which the document was originally issued. Do not scale. Use figured dimensions only. If in doubt - Ask!

Rev.	Description	App By	Date
P01	ISSUE FOR PLANNING		

PROJECT: LITTLETON WIND FARM		CLIENT: LITTLETON WIND FARM DAC	
SHEET: 1:1000 SITE LAYOUT PLAN - SHEET 67 OF 68 -	Date: 30.04.26	Project number: P20-211	Scale (@ A1): 1:1000
	Drawn by: EB	Drawing Number: P20-211-0100-0076 (Sheet set subset Site Layouts)	Rev: P01
	Checked by: TB		

O:\ACAD\2020\P20-211\P20-211-0100-0076

(0600-0010-211-02-21\211\20\2020\0\ACAD\O:) 26 May 2026 - 12



Legend

- Planning Boundary
- Proposed Wind Farm Access Track.
- Proposed Passing Bays
- Proposed Turning Areas
- Proposed Turbine And Hardstanding Areas
- Proposed Peat Deposition Areas
- Proposed Borrow Pit Area
- Proposed BEMP Area
- Proposed Construction Compound
- Existing Recreational Amenity Car Park
- Proposed Recreational Amenity Car Park
- Proposed Substation Compound
- Proposed Security Building
- Existing Drainage
- Proposed Recreational Amenity Trail
- Existing Recreational Amenity Trail
- Proposed Internal Collector Circuit
- Proposed Minimum Noise Barrier
- X.Xm Proposed Hardstand Finished Level
- PMM Proposed Permanent Metrological Mast

Notes.


1. This drawing is for planning purposes only.
2. Dimensions in meters unless otherwise noted.
3. Levels shown relative to ordinance datum (Malin Head).
4. Co-ordinates are to Irish Transverse Mercator (ITM).
5. Refer to drawing series 0600 for Borrow Pit / Peat Deposition area drawings.

Note:
All coordinates are in ITM.

See BEMP for details of proposed biodiversity enhancement measures.

PLAN 68
1:1000 -

0m 10m 20m 30m 40m 50m 60m 70m 80m 90m 100m
Scale 1:1000

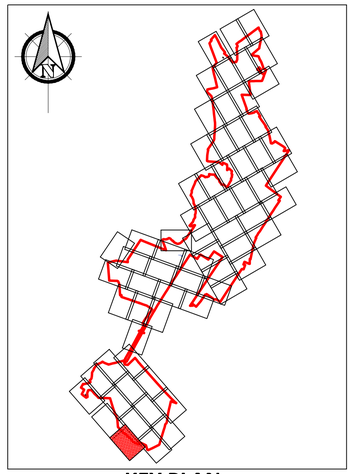

KEY PLAN
1:70000

If Applicable : Ordnance Survey Ireland Licence No. CYAL50221678 © Ordnance Survey Ireland and Government of Ireland
OSI 4578, 4579, 4580, 4637, 4638, 4639, 4697,4698,4699, 4758, 4759, 4760, 4818, 4819, 4820, 4881, 4882, 4883

FEHILY TIMONEY
Cork | Dublin | Carlow
www.fehilytimoney.ie

No part of this document may be reproduced or transmitted in any form or stored in any retrieval system of any nature without the written permission of Fehily Timoney & Company as copyright holder except as agreed for use on the project for which the document was originally issued. Do not scale. Use figured dimensions only. If in doubt - Ask!

Rev.	Description	App By	Date
P01	ISSUE FOR PLANNING		

PROJECT
LITTLETON WIND FARM


CLIENT
LITTLETON WIND FARM DAC


SHEET
1:1000 SITE LAYOUT PLAN - SHEET 68 OF 68 -

Date 30.04.26	Project number P20-211	Scale (@ A1) 1:1000	
Drawn by EB	Drawing Number P20-211-0100-0077		Rev P01
Checked by TB	*(Sheet set subset Site Layouts)*		

O:\ACAD\2020\P20-211\P20-211-0100-0077

18 May 2026 (O:\ACAD\2020\P20-211\P20-211-0100-0077)

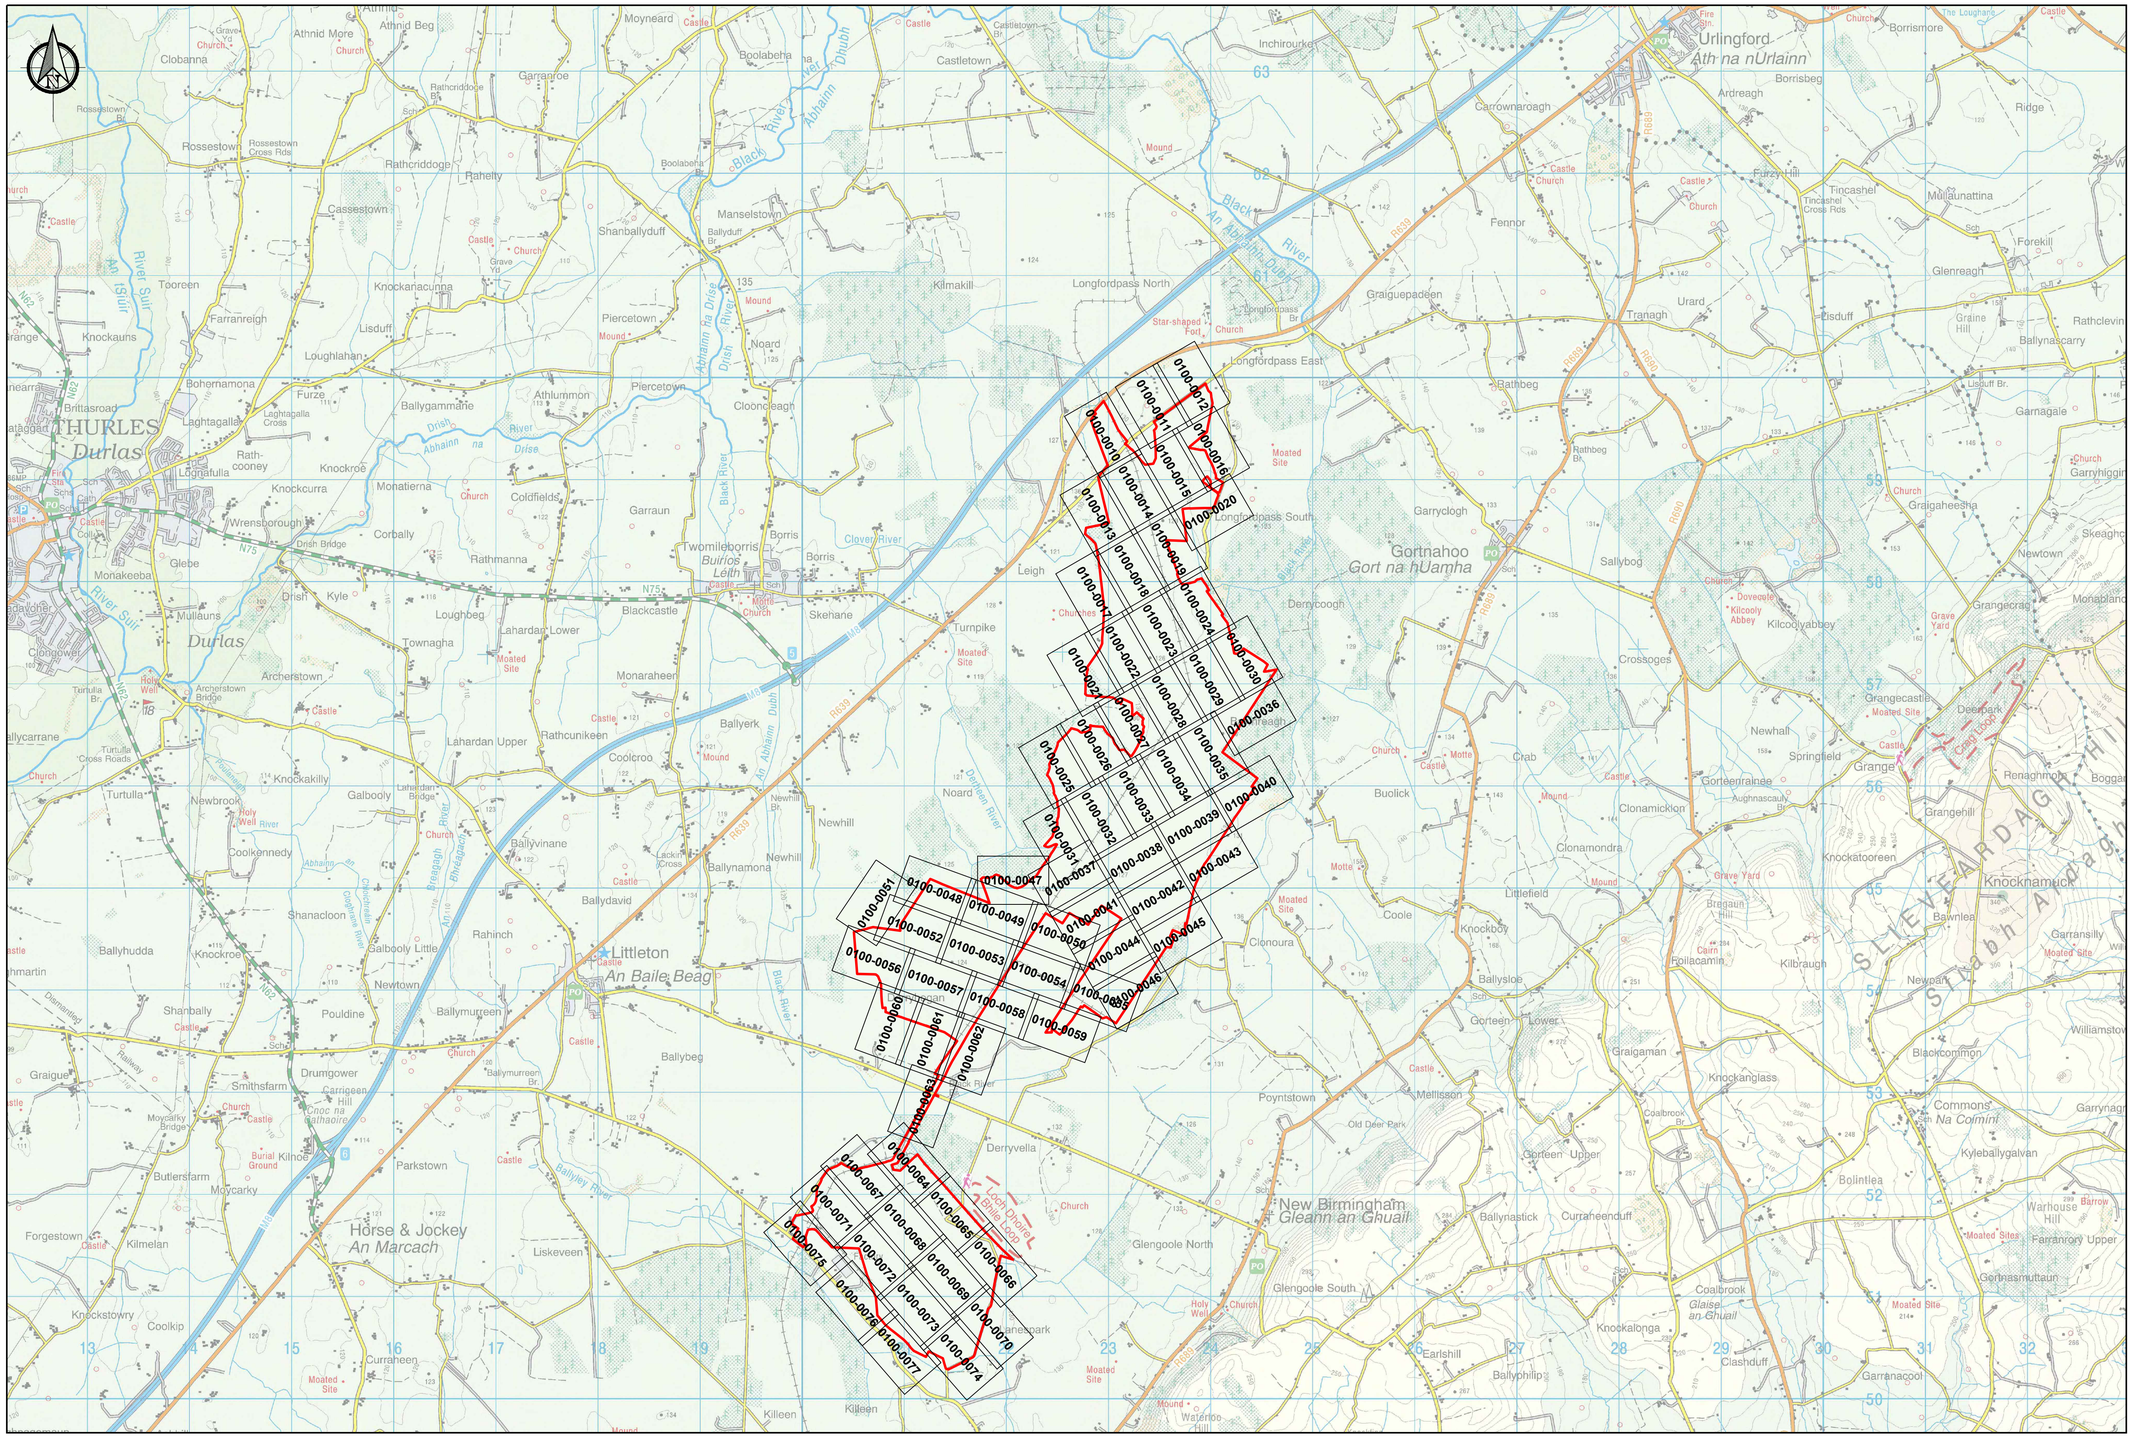
0100-0012
0100-0011
0100-0010
0100-0016
0100-0015
0100-0020
0100-0013
0100-0014
0100-0019
0100-0017
0100-0018
0100-0024
0100-0030
0100-0022
0100-0023
0100-0029
0100-0027
0100-0028
0100-0036
0100-0025
0100-0026
0100-0047
0100-0034
0100-0035
0100-0032
0100-0033
0100-0040
0100-0031
0100-0039
0100-0037
0100-0038
0100-0043
0100-0041
0100-0042
0100-0051
0100-0048
0100-0049
0100-0050
0100-0052
0100-0053
0100-0044
0100-0045
0100-0056
0100-0057
0100-0054
0100-0046
0100-0060
0100-0058
0100-0059
0100-0061
0100-0062
0100-0063
0100-0064
0100-0067
0100-0065
0100-0066
0100-0071
0100-0072
0100-0068
0100-0069
0100-0070
0100-0075
0100-0076
0100-0073
0100-0074
0100-0077
Urlingford
Ath na nUrlainn
Gortnahoo
Gort na hUamha
Littleton
An Baile Beag
New Birmingham
Gleann an Ghuail
Horse & Jockey
An Marcach
Durlas
THURLES
Durlas
Twomileborris
Buiríos Leith
Longfordpass North
Longfordpass East
Longfordpass South
Star-shaped Fort
Moated Site
Church
Castle
Mound
Graveyard
Holy Well
Motte
Crannóg
Standing Stone
Tobar Dhiarmada Bhaile Longáin
Black River
River Suir
An Abhainn Dubh
Abhainn na Drise
Drish River
Clover River
Derrycoogh
Derryvella
Glengoole North
Glengoole South
Poyntstown
Mellisson
Fennor
Carrownaroagh
Inchirourke
Castletown
Boolabeha
Moyneard
Athnid More
Athnid Beg
Clobanna
Garranroe
Rossestown
Rathcriddoge
Rahelty
Cassestown
Manselstown
Shanballyduff
Kilmakill
Graiguepadeen
Tranagh
Urard
Rathbeg
Garraun
Leigh
Turnpike
Skehane
Borris
Monaheer
Ballyerk
Rathcunikeen
Coolcroo
Noard
Newhill
Ballynamona
Ballydavid
Shanacloon
Rahinch
Ballybeg
Ballymurreen
Ballyvinane
Galbooly
Knockakilly
Turtulla
Newbrook
Cooliennedy
Ballyhudda
Knockroe
Galbooly Little
Newtown
Poulding
Shanbally
Graigue
Smithsfarm
Drumgower
Carrigeen Hill
Cnoc na Sathaoire
Moycarky Bridge
Butlersfarm
Moycarky
Forgestown
Kilmelan
Knockstowry
Coolkip
Parkstown
Kilnoe
Liskeveen
Curraheen
Killeen
Waterloo Hill
Lahardan Upper
Lahardan Lower
Townagha
Loughbeg
Mullauns
Kyle
Drish
Monatierna
Knockcurra
Knockroe
Laghtagalla
Rath-cooney
Lognafulla
Wrensborough
Corbally
Rathmanna
Coldfields
Athlummon
Ballygammane
Furze
Loughlahan
Lisduff
Knockanacunna
Tooreen
Farranreigh
Knockauns
Britasroad
Bohernamona
Piercetown
Cloondeagh
Noard
Skeaghcon
Newtown
Garryhiggin
Graigaheesha
Garnagale
Ballynascarry
Rathclevin
Forekill
Glenreagh
Graine Hill
Lisduff Br.
Tincashel
Tincashel Cross Rds
Mullanattina
Furzey Hill
Ridge
Borrisbeg
Borrismore
Ardreagh
Grangecrag
Monaplanc
Kilcooly Abbey
Dovecote
Sallybog
Crossoges
Newhall
Springfield
Grangecastle
Deerpark
Grange
Renaghmore
Boggan
Grangehill
Gortenrrainee
Aughnascaulv
Clonamickion
Clonamondra
Knockatooreen
Knocknamuck
Bawnlea
Garransilly
Newpark
Kilbraugh
Foilacamin
Cairn
Blackcommon
Commons Na Coimín
Williamstov
Garrynagr
Kyleballygalvan
Bolintlea
Warhouse Hill
Farranroy Upper
Gortnasmuttaun
Knockanglass
Graigaman
Gorteen Lower
Gorteen Upper
Ballynastick
Curraheenduff
Coalbrook
Coalbrook Glaise an Ghuail
Knockalonga
Clashduff
Earlshill
Ballyphilip
Garranacool
Littlefield
Coole
Knockboy
Clonoura
Ballysloe
Buolick
Crab
Lackin Cross
Ballyvinane
Ballyhudda
Ballyvinane
Ballyhudda
Ballyvinane
Ballyhudda

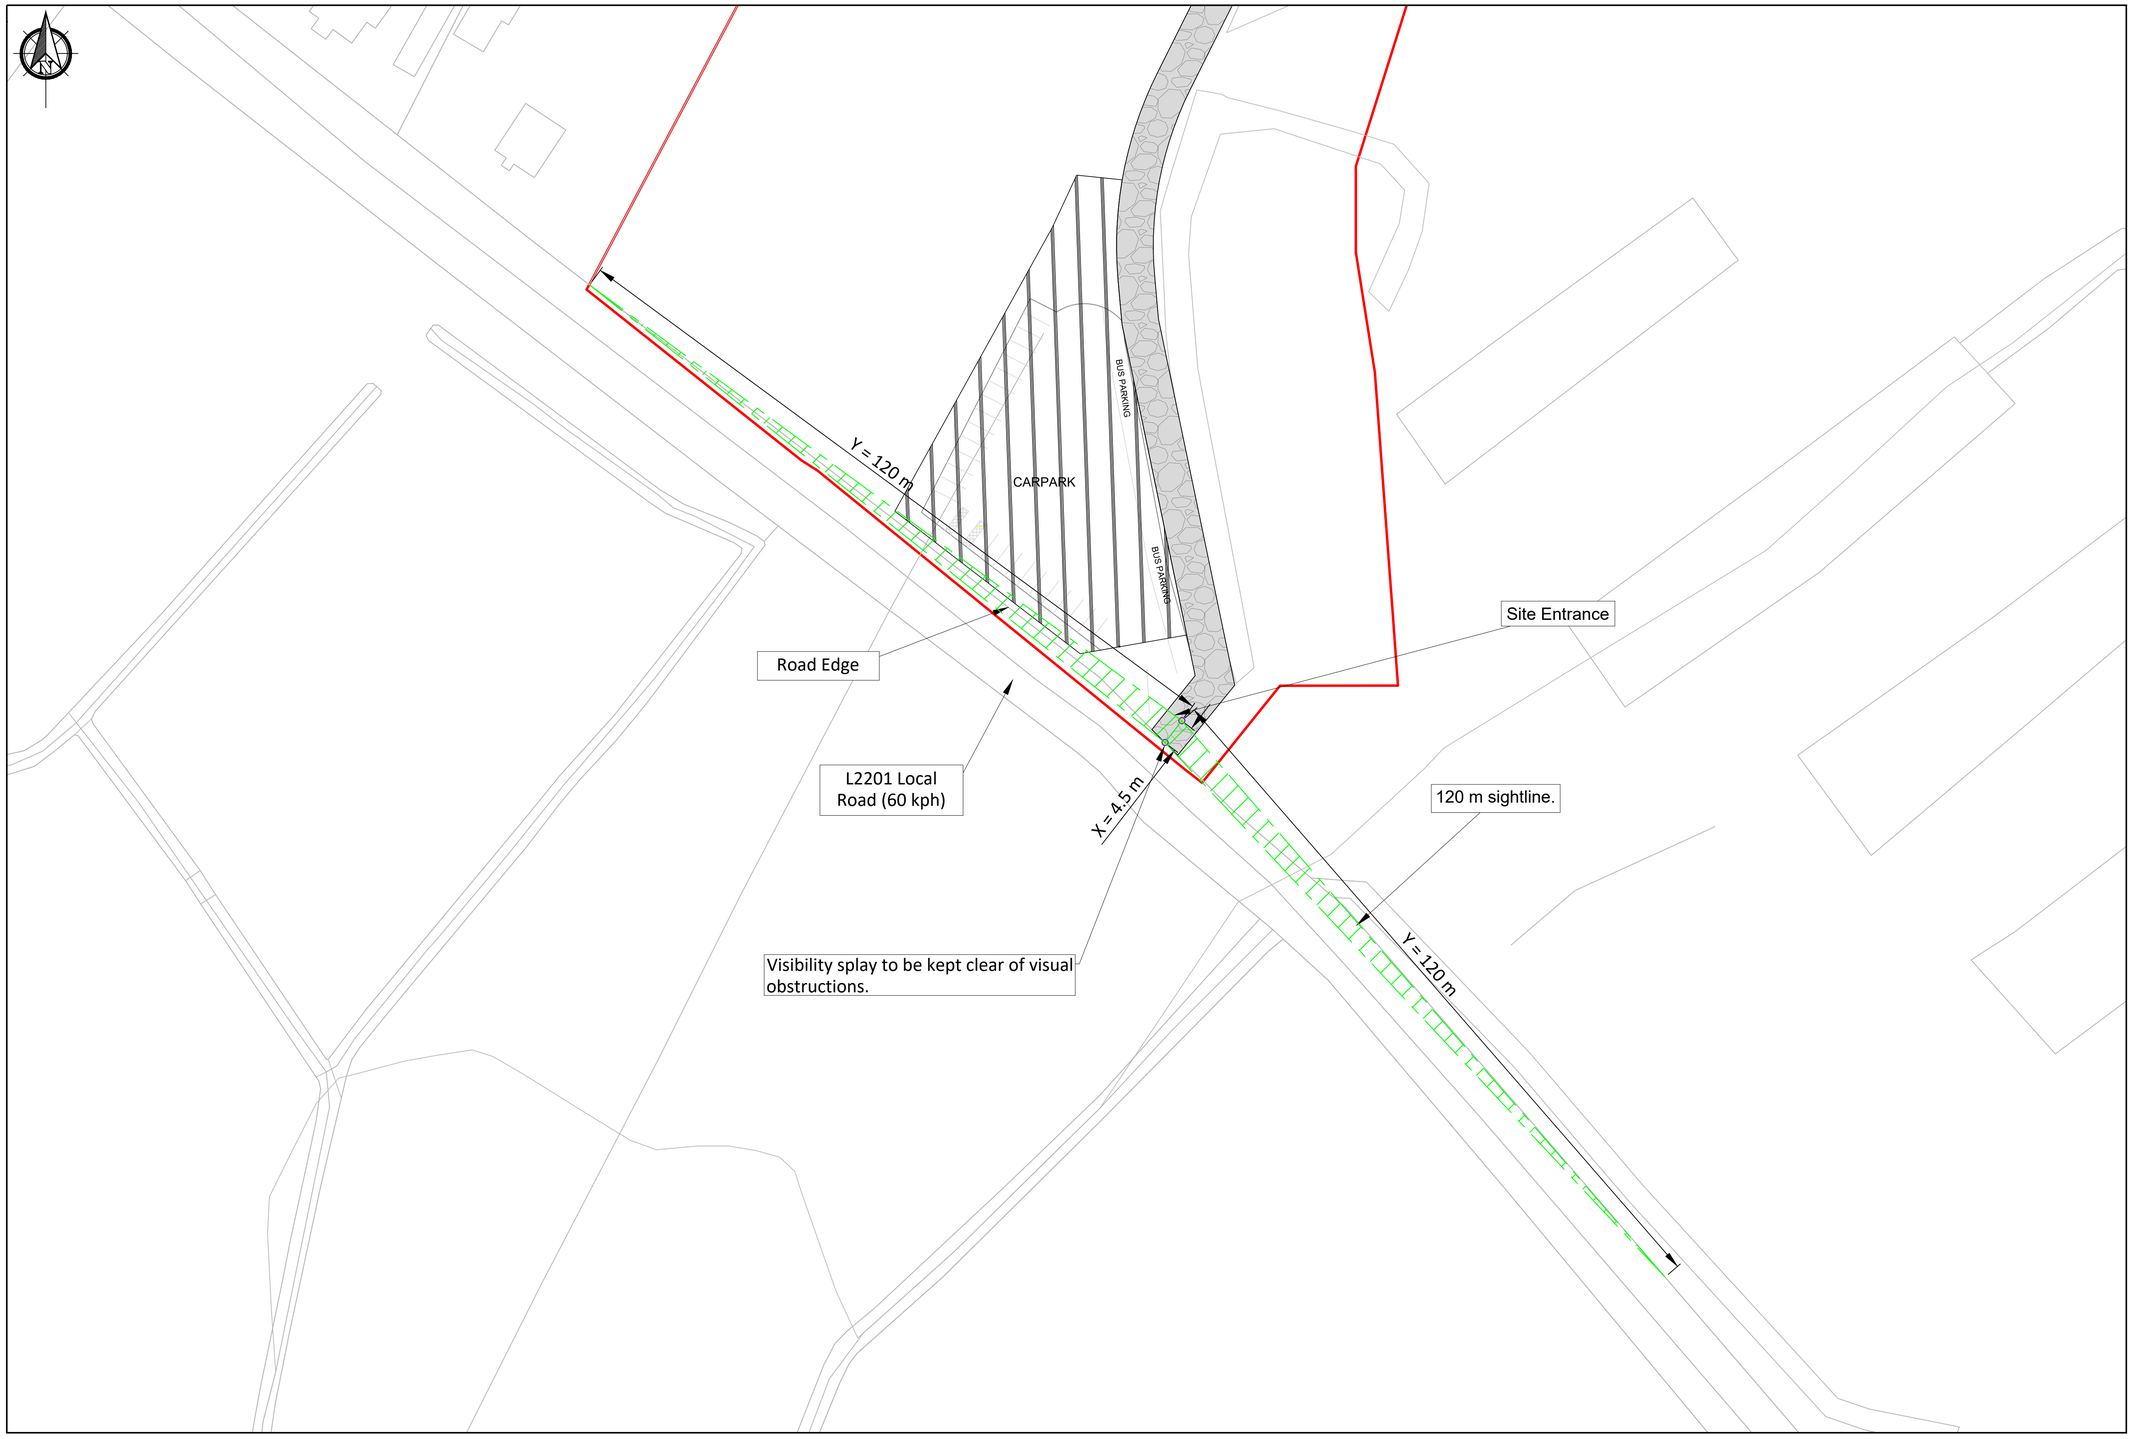

Legend

- Planning Boundary
- Access Track
- Sight Line & Visibility Splay
- Existing Recreational Amenity Car Park
- Proposed Recreational Amenity Car Park
- Security Building

Notes.

1. This drawing is for planning purposes only.
2. Dimensions in meters unless otherwise noted.
3. Levels shown relative to ordinance datum (Malin Head).
4. Co-ordinates are to Irish Transverse Mercator (ITM).


Note:

All coordinates are in ITM.
Refer to 1:1000 scale site layout maps for proposed infrastructure finished levels.

See BEMP for details of proposed biodiversity enhancement measures.

Drainage not shown. Refer out to drainage drawings:
Refer to Drainage Layout drawings P1617-1-0226-A1-D101 to P1617-1-0226-A1-D112 prepared by Hydro Environmental Services.

No visual obstructions will interfere within proposed sightlines.

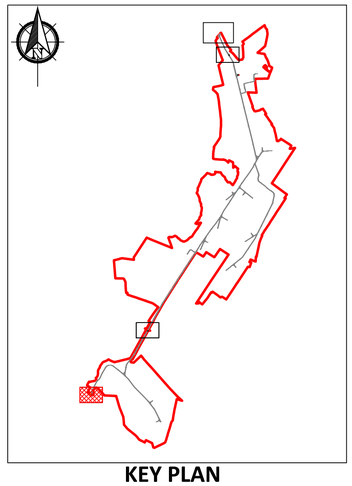

KEY PLAN
1:70000

PLAN
1:500

1

0m 4m 8m 12m 16m 20m 24m 28m 32m 36m 40m
Scale 1:500

If Applicable : Ordnance Survey Ireland Licence No. CYAL50221678 © Ordnance Survey Ireland and Government of Ireland
OSI 4578, 4579, 4580, 4637, 4638, 4639, 4697,4698,4699, 4758, 4759, 4760, 4818, 4819, 4820, 4881, 4882, 4883

FEHILY TIMONEY
Cork | Dublin | Carlow
www.fehilytimoney.ie

No part of this document may be reproduced or transmitted in any form or stored in any retrieval system of any nature without the written permission of Fehily Timoney & Company as copyright holder except as agreed for use on the project for which the document was originally issued. Do not scale. Use figured dimensions only. If in doubt - Ask!

Rev.	Description	App By	Date
P01	ISSUE FOR PLANNING		

PROJECT: LITTLETON WIND FARM


CLIENT: LITTLETON WIND FARM DAC

SHEET: SITE ENTRANCE 1 LAYOUT PLAN

Date: 30.04.26	Project number: P20-211	Scale (@ A1): As Shown	
Drawn by: EB	Drawing Number: P20-211-0101-0001		Rev: P01
Checked by: TB	*[Sheet set subset (SS1)]*		

O:\ACAD\2020\P20-211\P20-211-0101-0001

14 May 2026 (O:\ACAD\2020\P20-211\P20-211-0101-0001)

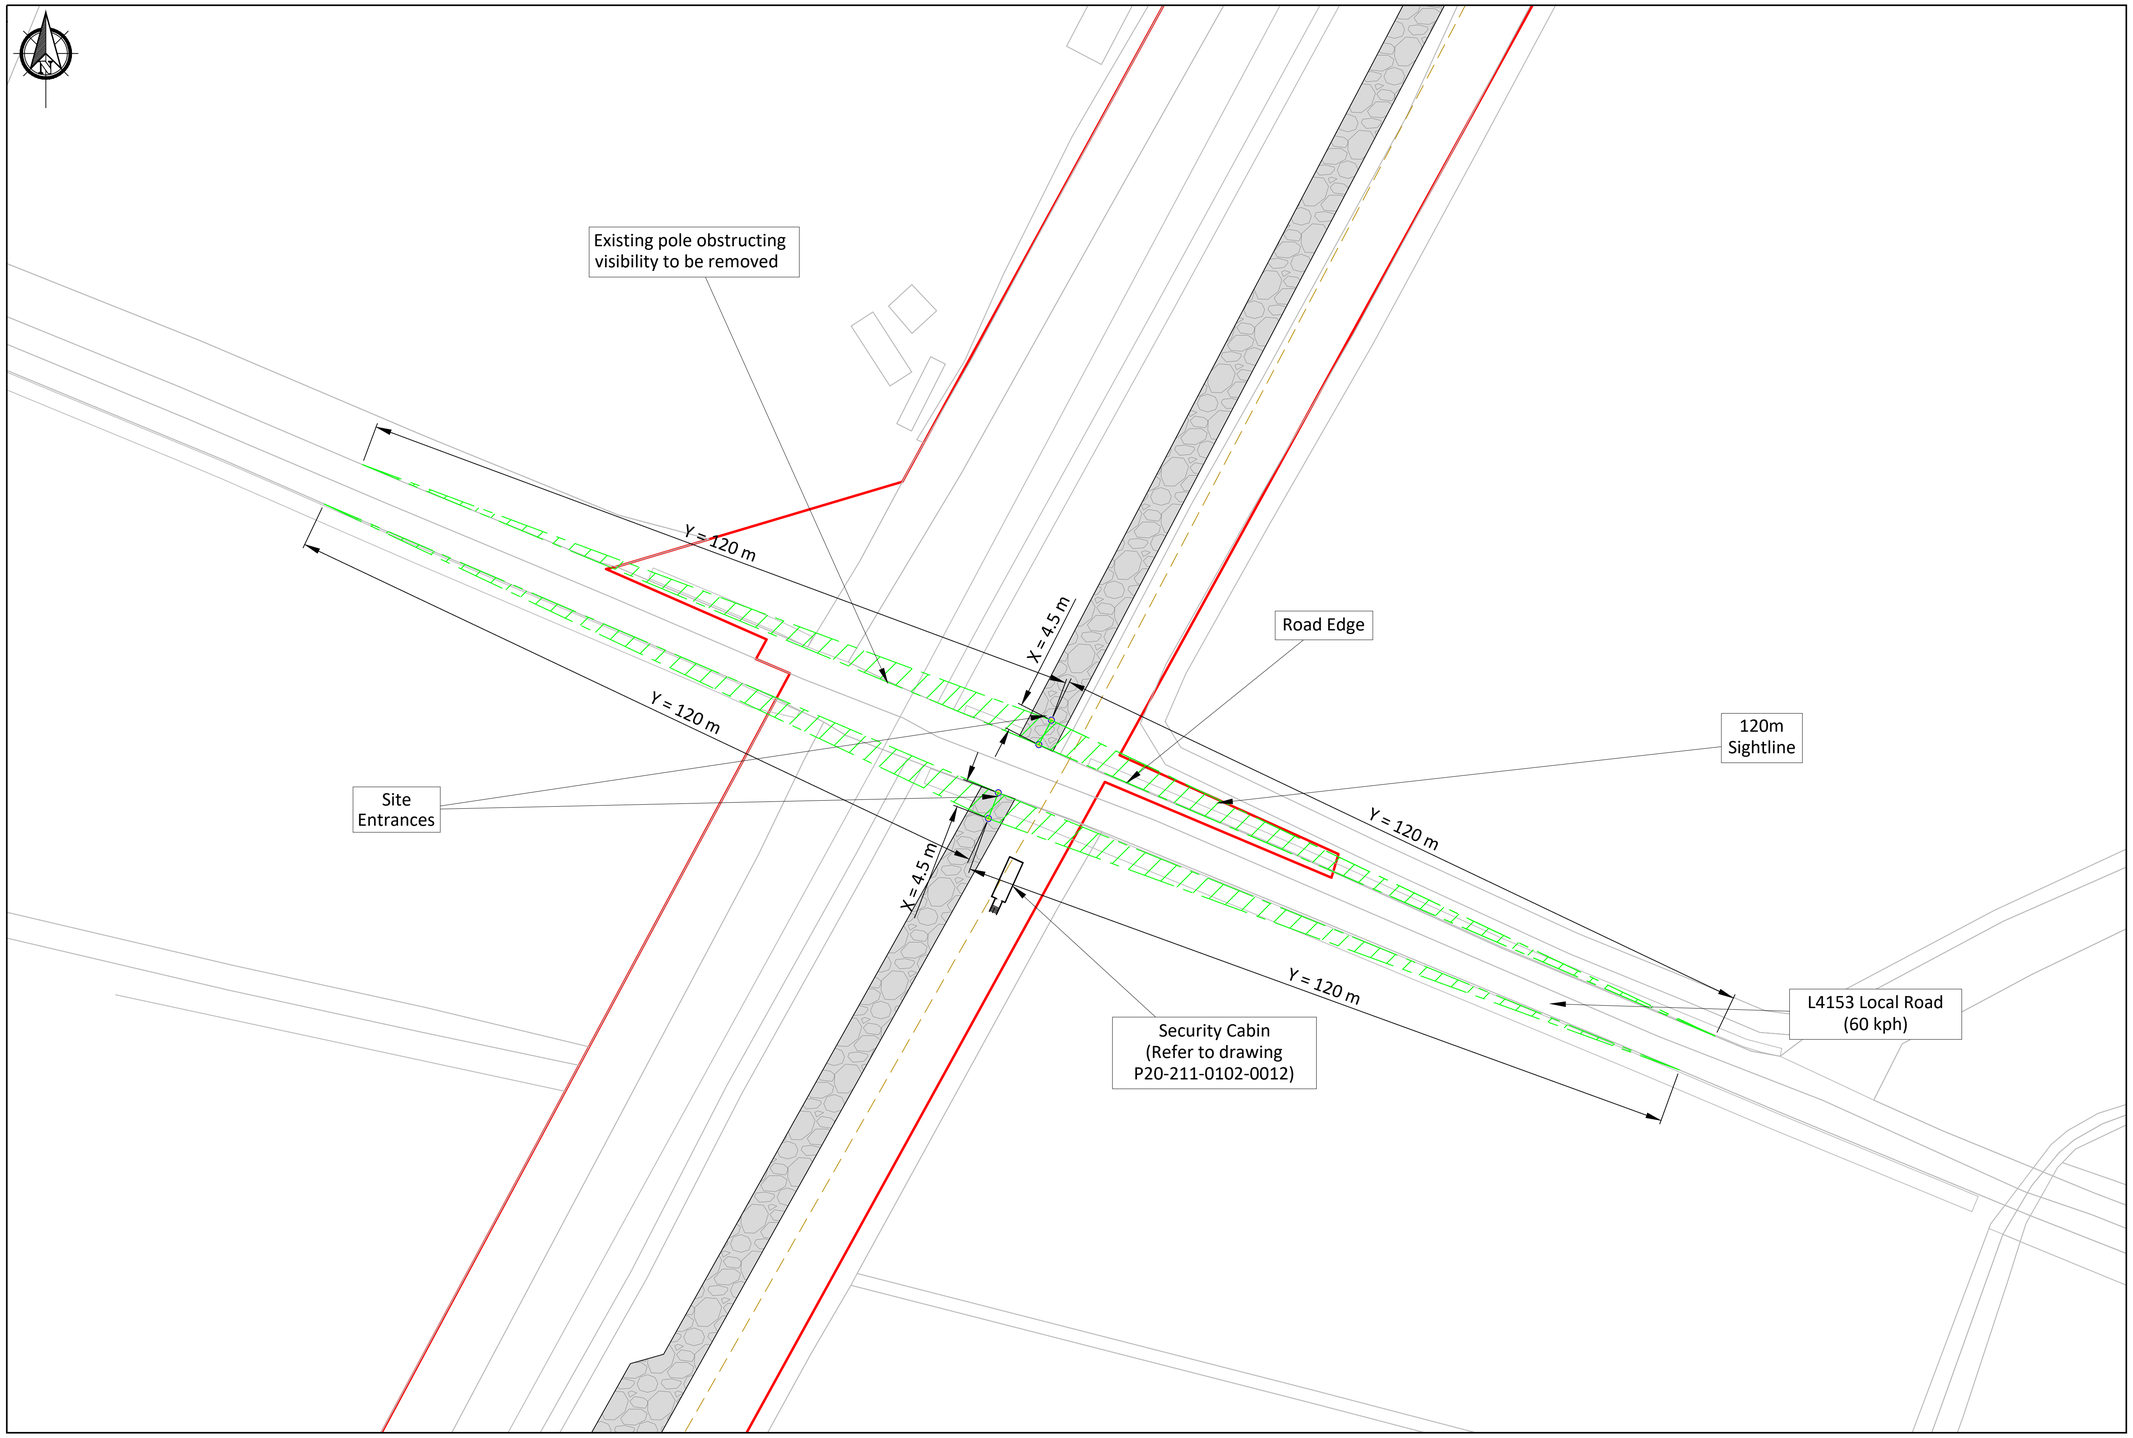

PLAN
1:500

2
-

0m 4m 8m 12m 16m 20m 24m 28m 32m 36m 40m
Scale 1:500

Legend

- Planning Boundary
- Access Track
- Sight Line & Visibility Splay
- Existing Recreational Amenity Car Park
- Proposed Recreational Amenity Car Park
- Security Building

Notes.

1. This drawing is for planning purposes only.
2. Dimensions in meters unless otherwise noted.
3. Levels shown relative to ordinance datum (Malin Head).
4. Co-ordinates are to Irish Transverse Mercator (ITM).


Note:

All coordinates are in ITM.
Refer to 1:1000 scale site layout maps for proposed infrastructure finished levels.

See BEMP for details of proposed biodiversity enhancement measures.

Drainage not shown. Refer out to drainage drawings:
Refer to Drainage Layout drawings P1617-1-0226-A1-D101 to P1617-1-0226-A1-D112 prepared by Hydro Environmental Services.

No visual obstructions will interfere within proposed sightlines.

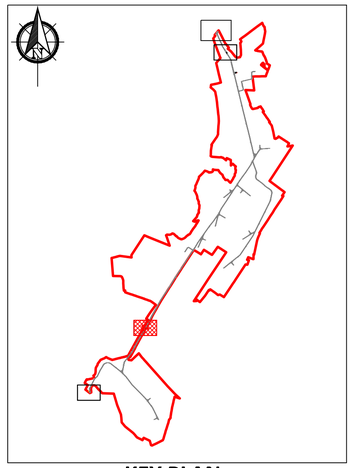

KEY PLAN
1:70000

If Applicable : Ordnance Survey Ireland Licence No. CYAL50221678 © Ordnance Survey Ireland and Government of Ireland
OSI 4578, 4579, 4580, 4637, 4638, 4639, 4697,4698,4699, 4758, 4759, 4760, 4818, 4819, 4820, 4881, 4882, 4883

FEHILY TIMONEY
Cork | Dublin | Carlow
www.fehilytimoney.ie


No part of this document may be reproduced or transmitted in any form or stored in any retrieval system of any nature without the written permission of Fehily Timoney & Company as copyright holder except as agreed for use on the project for which the document was originally issued. Do not scale. Use figured dimensions only. If in doubt - Ask!

Rev.	Description	App By	Date
P01	ISSUE FOR PLANNING		

PROJECT	LITTLETON WIND FARM
CLIENT	LITTLETON WIND FARM DAC
SHEET	SITE ENTRANCE 2/3 LAYOUT PLAN
Date	30.04.26
Project number	P20-211
Scale (@ A1)	As Shown
Drawn by	EB
Checked by	TB
Drawing Number	P20-211-0101-0002
	[Sheet set subset 0101]
Rev	P01

O:\ACAD\2020\P20-211\P20-211-0101-0002

14 May 2026 (O:\ACAD\2020\P20-211\P20-211-0101-0002)

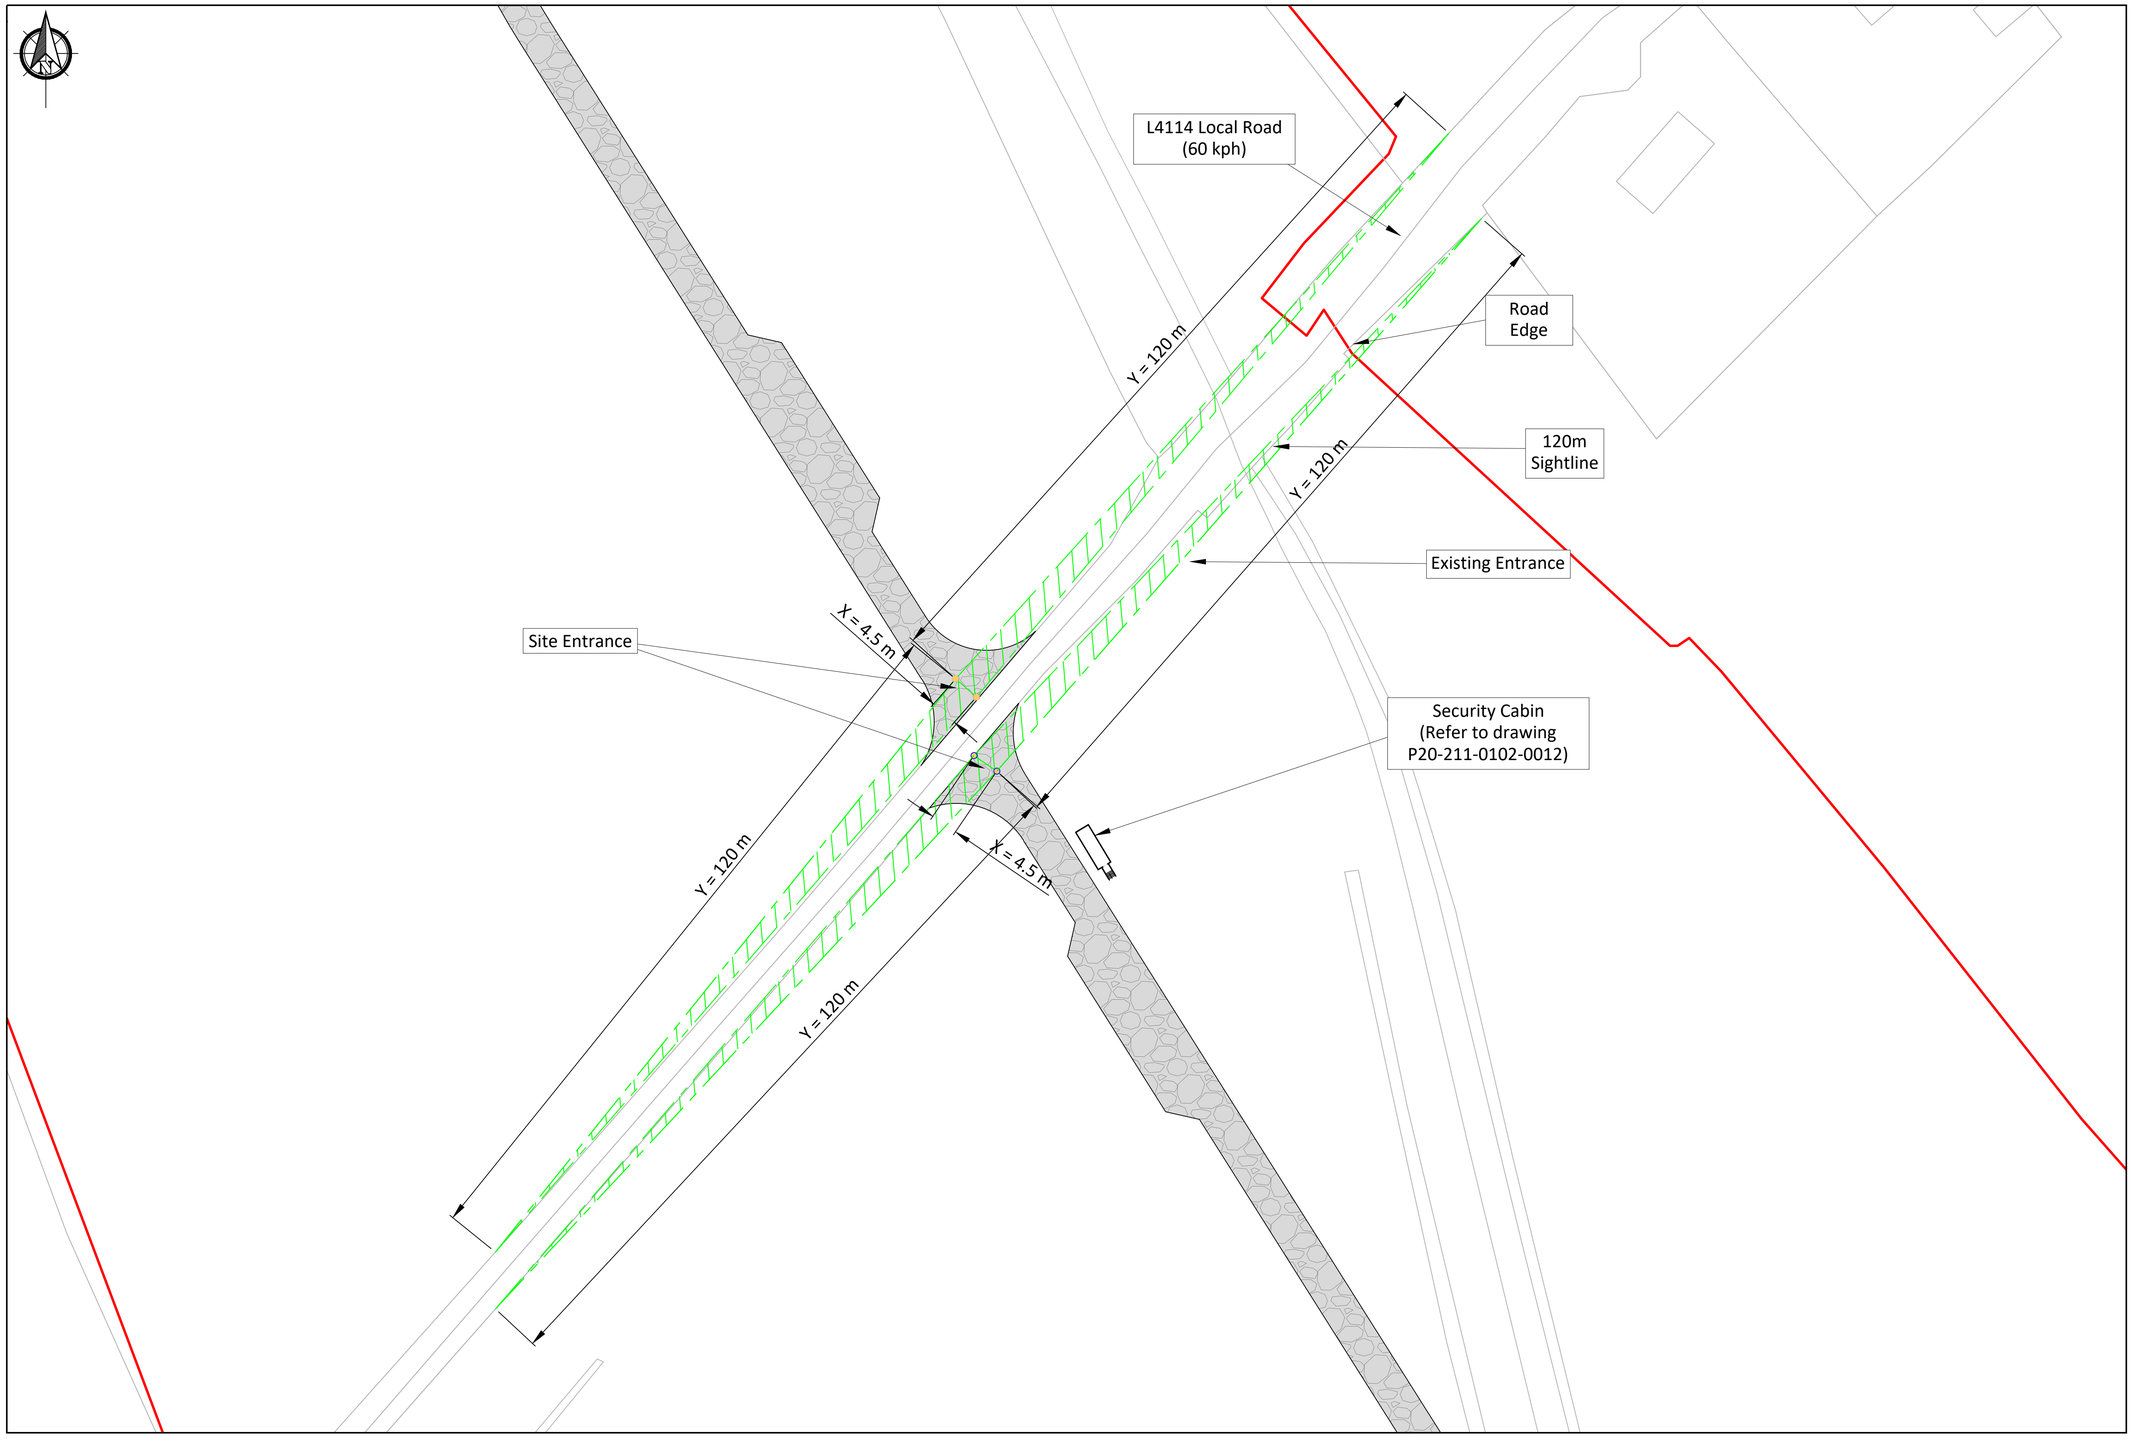

Legend

- Planning Boundary
- Access Track
- Sight Line & Visibility Splay
- Existing Recreational Amenity Car Park
- Proposed Recreational Amenity Car Park
- Security Building

Notes.

1. This drawing is for planning purposes only.
2. Dimensions in meters unless otherwise noted.
3. Levels shown relative to ordinance datum (Malin Head).
4. Co-ordinates are to Irish Transverse Mercator (ITM).


Note:

All coordinates are in ITM.
Refer to 1:1000 scale site layout maps for proposed infrastructure finished levels.

See BEMP for details of proposed biodiversity enhancement measures.

Drainage not shown. Refer out to drainage drawings:
Refer to Drainage Layout drawings P1617-1-0226-A1-D101 to P1617-1-0226-A1-D112 prepared by Hydro Environmental Services.

No visual obstructions will interfere within proposed sightlines.

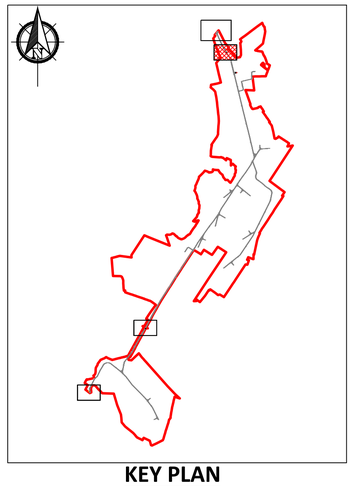

KEY PLAN
1:70000

PLAN
1:500

3
-

0m 4m 8m 12m 16m 20m 24m 28m 32m 36m 40m
Scale 1:500

If Applicable : Ordnance Survey Ireland Licence No. CYAL50221678 © Ordnance Survey Ireland and Government of Ireland
OSI 4578, 4579, 4580, 4637, 4638, 4639, 4697,4698,4699, 4758, 4759, 4760, 4818, 4819, 4820, 4881, 4882, 4883

FEHILY TIMONEY
Cork | Dublin | Carlow
www.fehilytimoney.ie

No part of this document may be reproduced or transmitted in any form or stored in any retrieval system of any nature without the written permission of Fehily Timoney & Company as copyright holder except as agreed for use on the project for which the document was originally issued. Do not scale. Use figured dimensions only. If in doubt - Ask!


Rev.	Description	App By	Date
P01	ISSUE FOR PLANNING		

PROJECT	LITTLETON WIND FARM
CLIENT	LITTLETON WIND FARM DAC
SHEET	SITE ENTRANCE 4/5 LAYOUT PLAN
Date	30.04.26
Project number	P20-211
Scale (@ A1)	As Shown
Drawn by	EB
Drawing Number	P20-211-0101-0003
Checked by	TB
Rev	P01

[Sheet set subset 0101]

O:\ACAD\2020\P20-211\P20-211-0101-0003

14 May 2026 [O:\ACAD\2020\P20-211\P20-211-0101-0003]

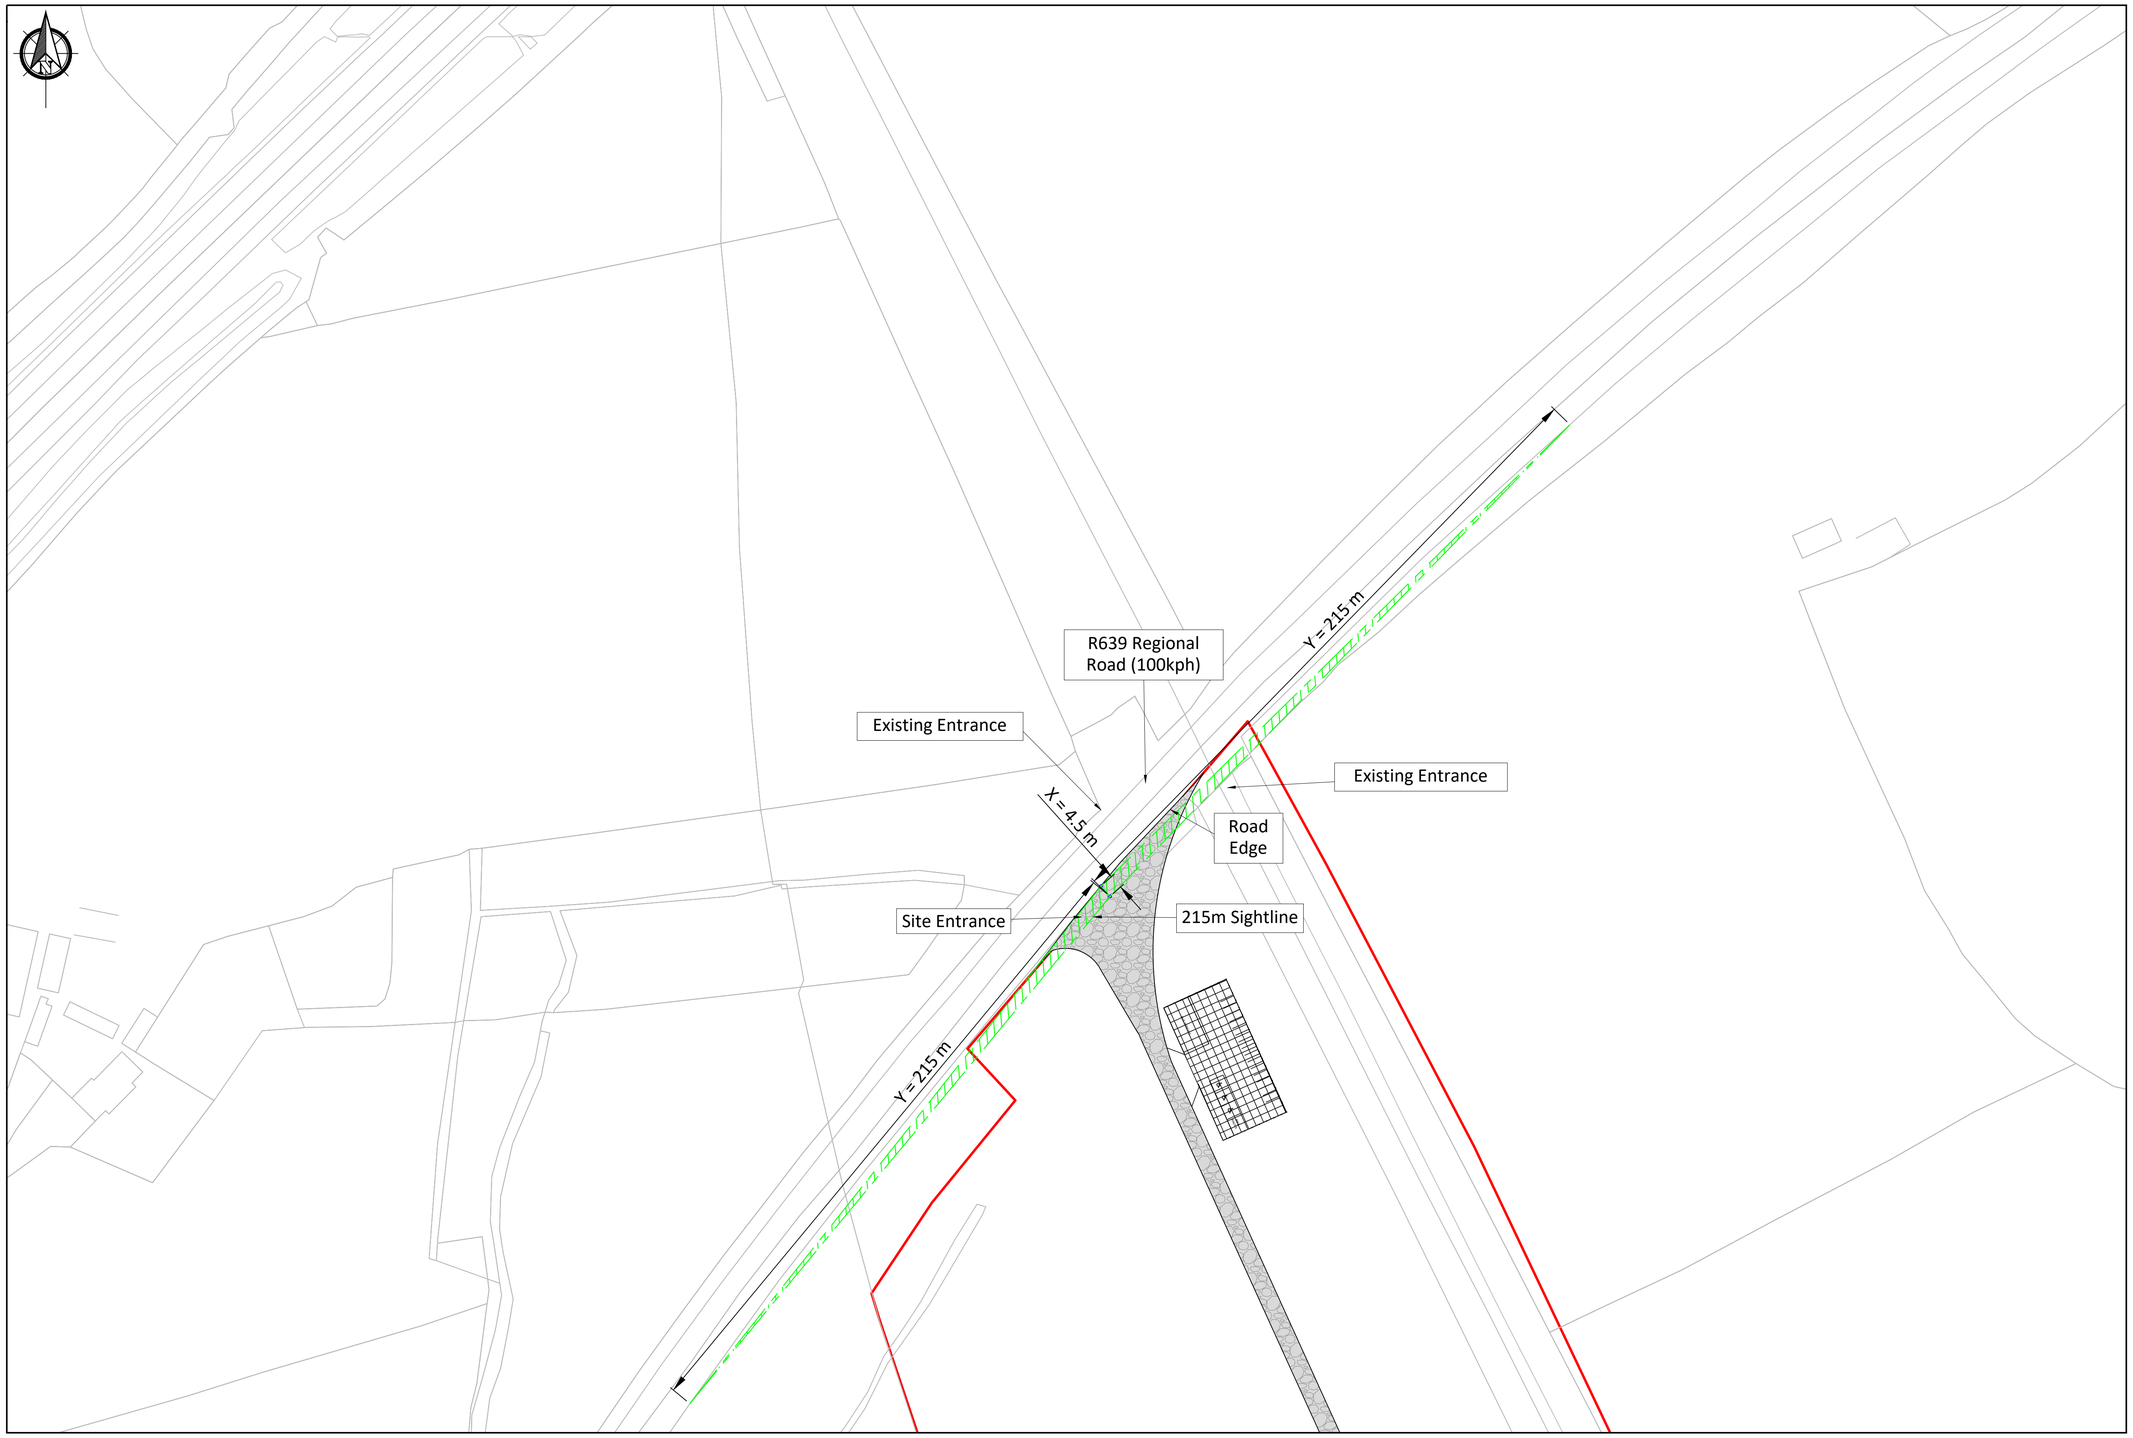

Legend

- Planning Boundary
- Access Track
- Sight Line & Visibility Splay
- Existing Recreational Amenity Car Park
- Proposed Recreational Amenity Car Park
- Security Building

Notes.

1. This drawing is for planning purposes only.
2. Dimensions in meters unless otherwise noted.
3. Levels shown relative to ordinance datum (Malin Head).
4. Co-ordinates are to Irish Transverse Mercator (ITM).


Note:

All coordinates are in ITM.
Refer to 1:1000 scale site layout maps for proposed infrastructure finished levels.

See BEMP for details of proposed biodiversity enhancement measures.

Drainage not shown. Refer out to drainage drawings:
Refer to Drainage Layout drawings P1617-1-0226-A1-D101 to P1617-1-0226-A1-D112 prepared by Hydro Environmental Services.

No visual obstructions will interfere within proposed sightlines.

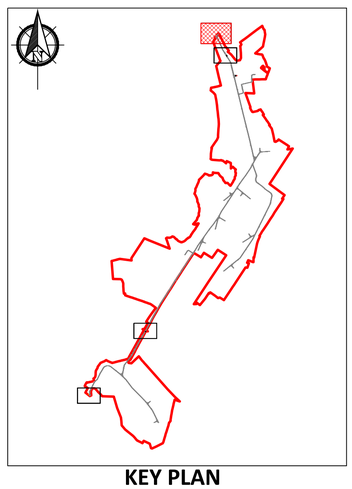

KEY PLAN
1:70000

PLAN 4
1:1000

0m 8m 16m 24m 32m 40m 48m 56m 64m 72m 80m
Scale 1:1000

If Applicable : Ordnance Survey Ireland Licence No. CYAL50221678 © Ordnance Survey Ireland and Government of Ireland
OSI 4578, 4579, 4580, 4637, 4638, 4639, 4697,4698,4699, 4758, 4759, 4760, 4818, 4819, 4820, 4881, 4882, 4883

FEHILY TIMONEY
Cork | Dublin | Carlow
www.fehilytimoney.ie


No part of this document may be reproduced or transmitted in any form or stored in any retrieval system of any nature without the written permission of Fehily Timoney & Company as copyright holder except as agreed for use on the project for which the document was originally issued. Do not scale. Use figured dimensions only. If in doubt - Ask!

Rev.	Description	App By	Date
P01	ISSUE FOR PLANNING		

PROJECT	LITTLETON WIND FARM
CLIENT	LITTLETON WIND FARM DAC
SHEET	SITE ENTRANCE 6 LAYOUT PLAN
Date	30.04.26
Project number	P20-211
Scale (@ A1)	As Shown
Drawn by	EB
Checked by	TB
Drawing Number	P20-211-0101-0004 (Sheet set subset 0101)
Rev	P01

O:\ACAD\2020\P20-211\P20-211-0101-0004

14 May 2026 (O:\ACAD\2020\P20-211\P20-211-0101-0004)

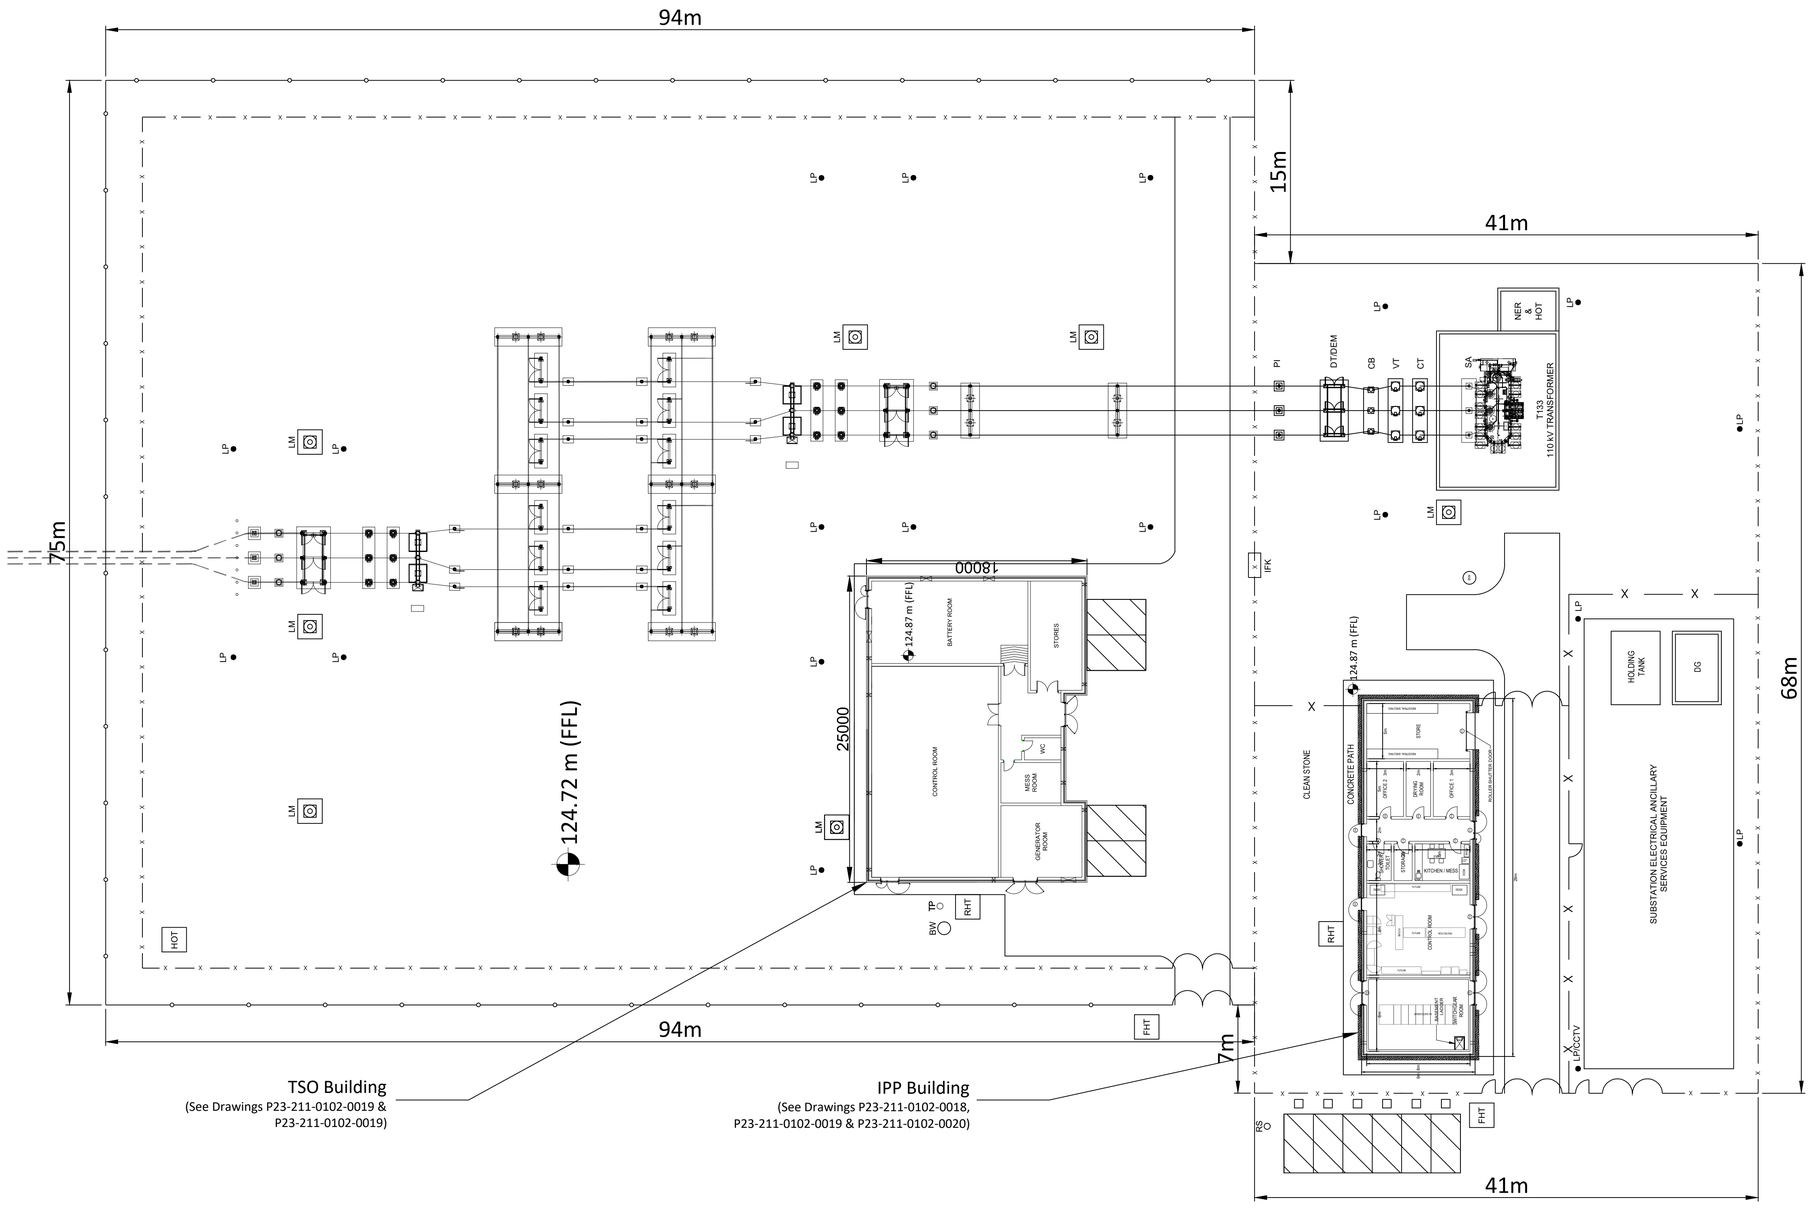


PLAN 1
1:250 -

Legend

- Planning Boundary
- Substation Car Parking Spaces
- Palisade Fencing
- Stock Proof Fencing

ID	DESCRIPTION
BBPI	BUSBAR POST INSULATOR
BW	BORED WELL
CB	CIRCUIT BREAKER
CC	CABLE CHAIR
CCTV	CLOSED CIRCUIT TRANSFORMER
CT	CURRENT TRANSFORMER
CT/VT	COMBINED CURRENT & VOLTAGE TRANSFORMER
DA	BUSBAR DISCONNECTOR
DB	BUSBAR DISCONNECTOR
DE	EARTH SWITCH
DEM	TRANSFORMER EARTH SWITCH
DG	DIESEL GENERATOR
DL	LINE DISCONNECTOR
DT	TRANSFORMER DISCONNECTOR
FHT	FOUL HOLDING TANK
HOT	HOUSE TRANSFORMER
IFK	INTERFACE KIOSK
LM	LIGHTING MAST
LP	LAMP POST
LT	LAMP TRAP
NER	NEUTRAL EARTHING RESISTOR
NER CSE	NER CABLE SEALING END
OLG	OVERHEAD LINE GANTRY
PI	POST INSULATOR
RS	RURAL SUPPLY
SA	SURGE ARRESTER
TP	TELECOMMUNICATIONS POLE
VT	VOLTAGE TRANSFORMER
RHT	RAINWATER HARVESTING TANK

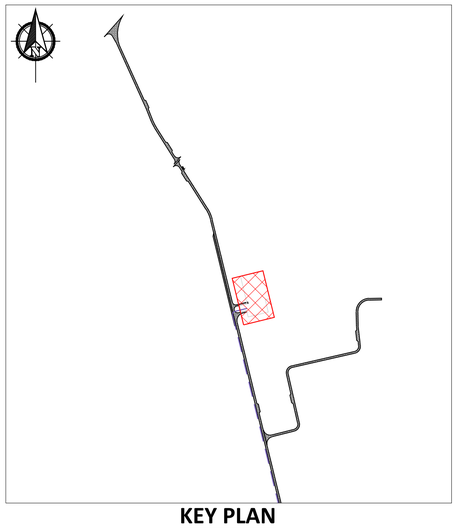

KEY PLAN
1:10000

If Applicable : Ordnance Survey Ireland Licence No. CYAL50221678 © Ordnance Survey Ireland and Government of Ireland

FEHILY TIMONEY
Cork | Dublin | Carlow
www.fehilytimoney.ie

No part of this document may be reproduced or transmitted in any form or stored in any retrieval system of any nature without the written permission of Fehily Timoney & Company as copyright holder except as agreed for use on the project for which the document was originally issued. Do not scale. Use figured dimensions only. If in doubt - Ask!


Rev.	Description	App By	Date
P01	ISSUE FOR PLANNING		

PROJECT	LITTLETON WIND FARM
CLIENT	LITTLETON WIND FARM DAC
SHEET	SUBSTATION COMPOUND PLAN
Date	30.04.26
Project number	P20-211
Scale (@ A1)	1:250
Drawn by	EB
Drawing Number	P20-211-0102-0001
Rev	P01
Checked by	TB

(Sheet set subset 0102)


O:\ACAD\2020\P20-211\P20-211-0102-0001

12 May 2026 (O:\ACAD\2020\P20-211\P20-211-0102-0001)

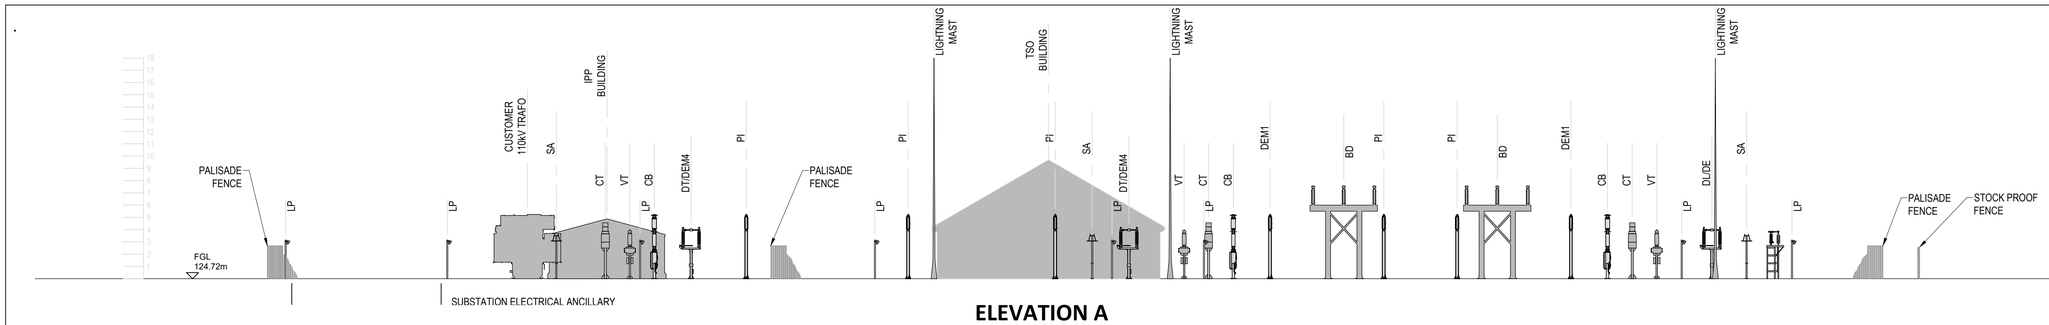


ELEVATION A

Scale: 1:250

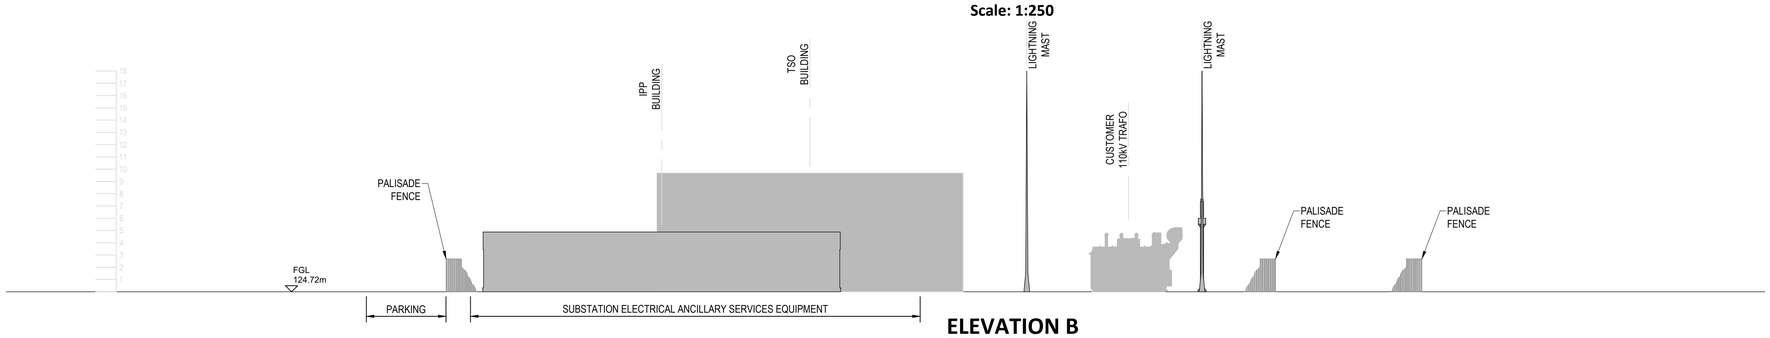


ELEVATION B

Scale: 1:250

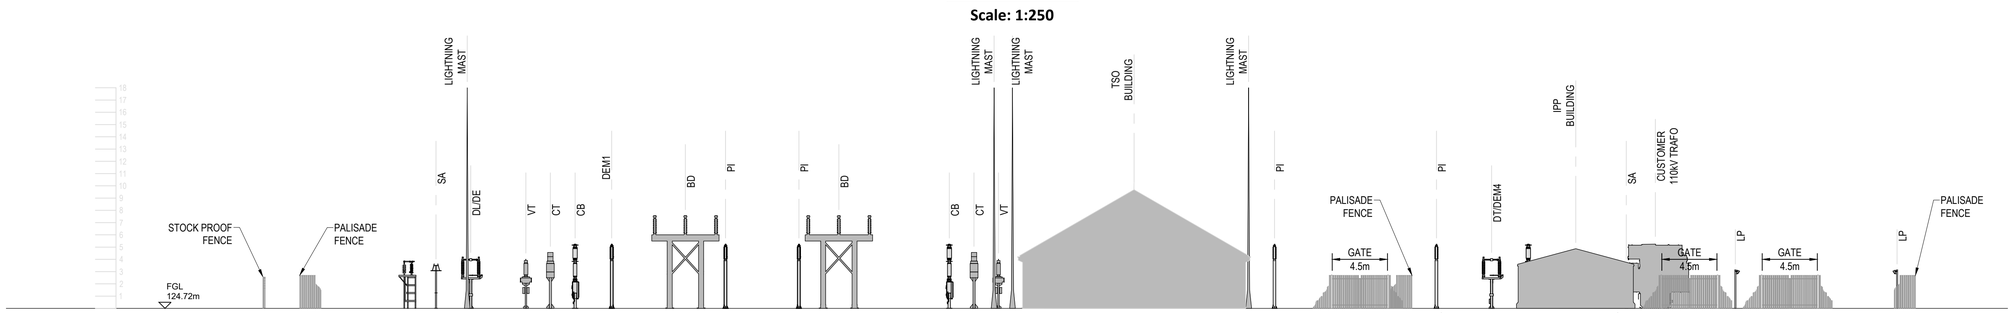


ELEVATION C

Scale: 1:250

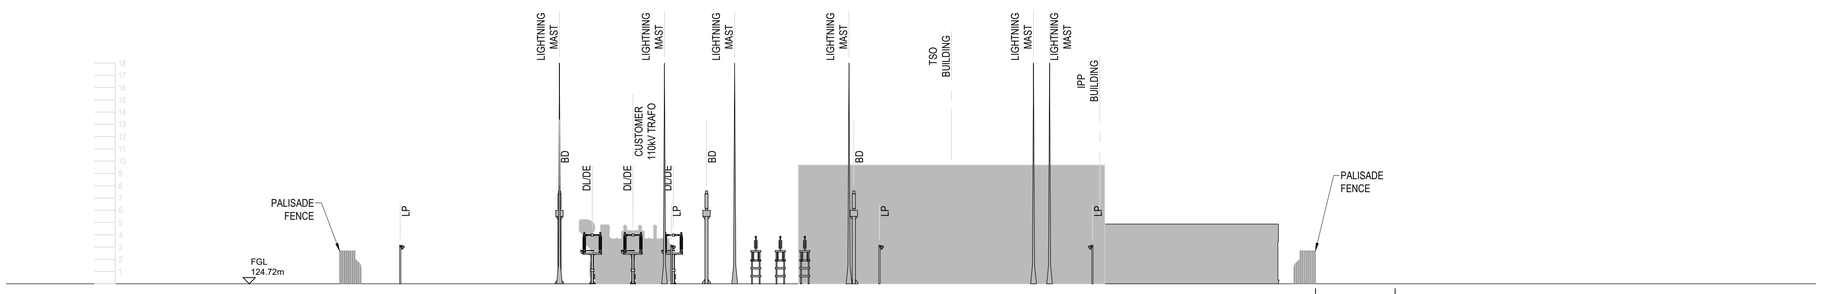

ELEVATION D

Scale: 1:250

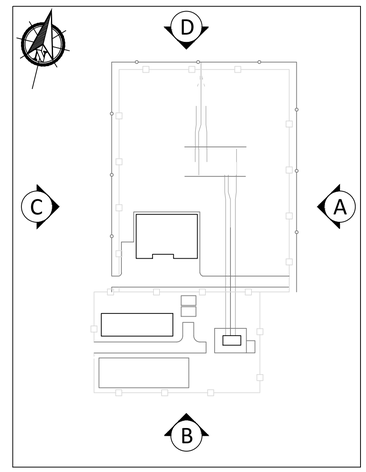

KEY PLAN

Scale: 1:1250

If Applicable : Ordnance Survey Ireland Licence No. CYAL50221678 © Ordnance Survey Ireland and Government of Ireland

FEHILY TIMONEY
Cork | Dublin | Carlow
www.fehilytimoney.ie

No part of this document may be reproduced or transmitted in any form or stored in any retrieval system of any nature without the written permission of Fehily Timoney & Company as copyright holder except as agreed for use on the project for which the document was originally issued. Do not scale. Use figured dimensions only. If in doubt - Ask!


Rev.	Description	App By	Date
P01	ISSUE FOR PLANNING		

PROJECT	LITTLETON WIND FARM
CLIENT	LITTLETON WIND FARM DAC
SHEET	SUBSTATION COMPOUND ELEVATIONS
Date	30.04.26
Project number	P20-211
Scale (@ A1)	As Shown
Drawn by	EB
Drawing Number	P20-211-0102-0002
Checked by	TB
Rev	P01

(Sheet set subset 0102)

O:\ACAD\2020\P20-211\P20-211-0102-0002

30 April 2026 (O:\ACAD\2020\P20-211\P20-211-0102-0002)

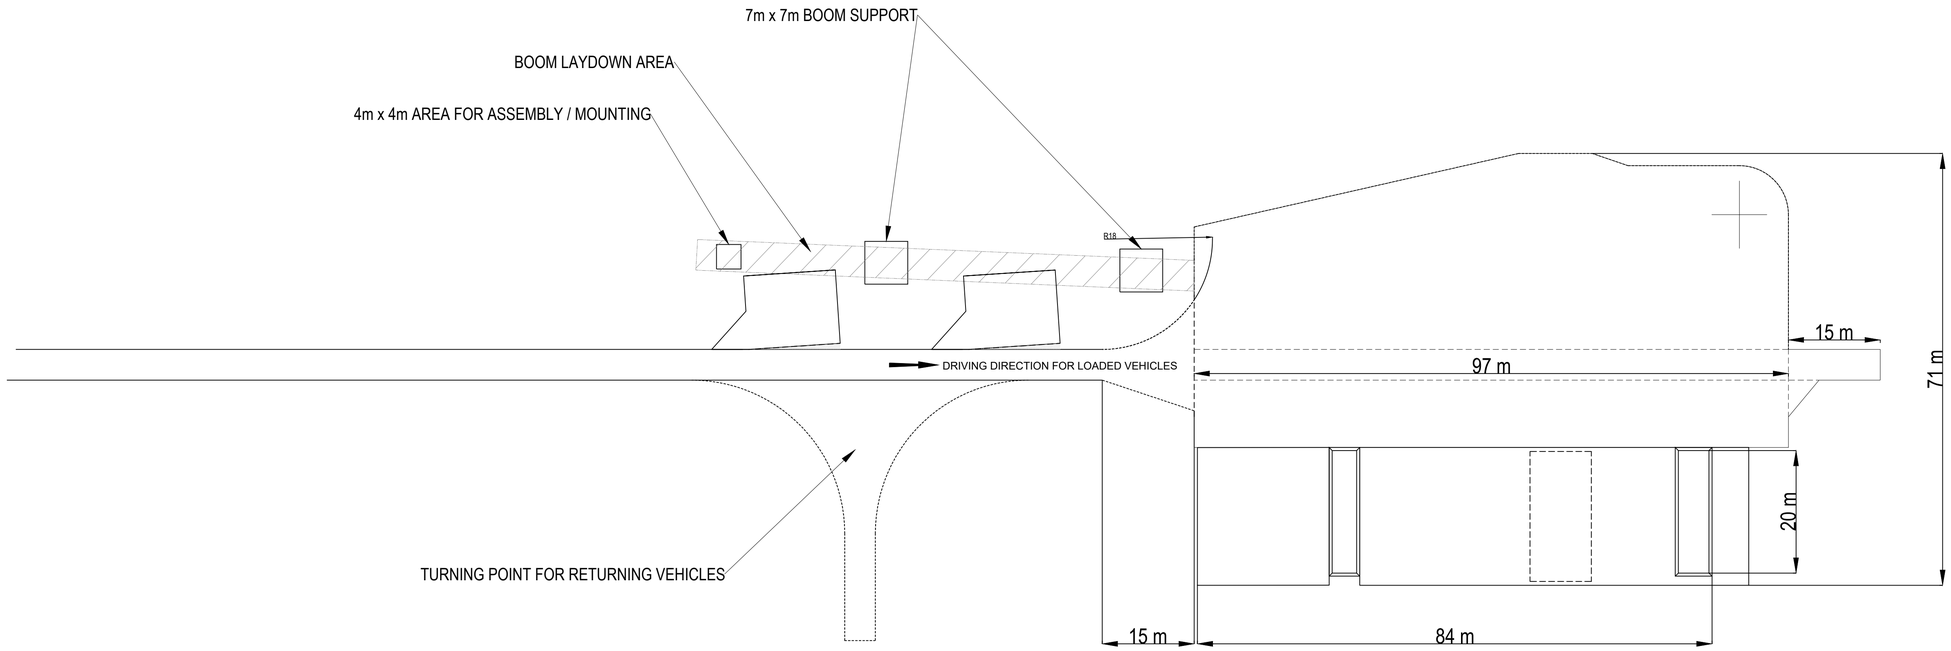

0m 5m 10m 15m 20m 25m 30m 35m 40m 45m 50m

Scale 1:500

If Applicable : Ordnance Survey Ireland Licence No. CYAL50221678 © Ordnance Survey Ireland and Government of Ireland

FEHILY TIMONEY
Cork | Dublin | Carlow
www.fehilytimoney.ie

No part of this document may be reproduced or transmitted in any form or stored in any retrieval system of any nature without the written permission of Fehily Timoney & Company as copyright holder except as agreed for use on the project for which the document was originally issued. Do not scale. Use figured dimensions only. If in doubt - Ask!

Rev.	Description	App By	Date
P01	ISSUE FOR PLANNING		

PROJECT: LITTLETON WIND FARM

CLIENT: LITTLETON WIND FARM DAC

SHEET: HARDSTAND DETAIL PLAN

Date: 30.04.26

Project number: P20-211

Scale (@ A1): 1:500

Drawn by: EB

Checked by: TB


Drawing Number: P20-211-0102-0003


[Sheet set subset 0102]

Rev: P01

O:\ACAD\2020\P20-211\P20-211-0102-0003

[6000-0010-11-20-21\A1-21\P20\2020\20\CVCA\(C).DWG 26th Apr 30]

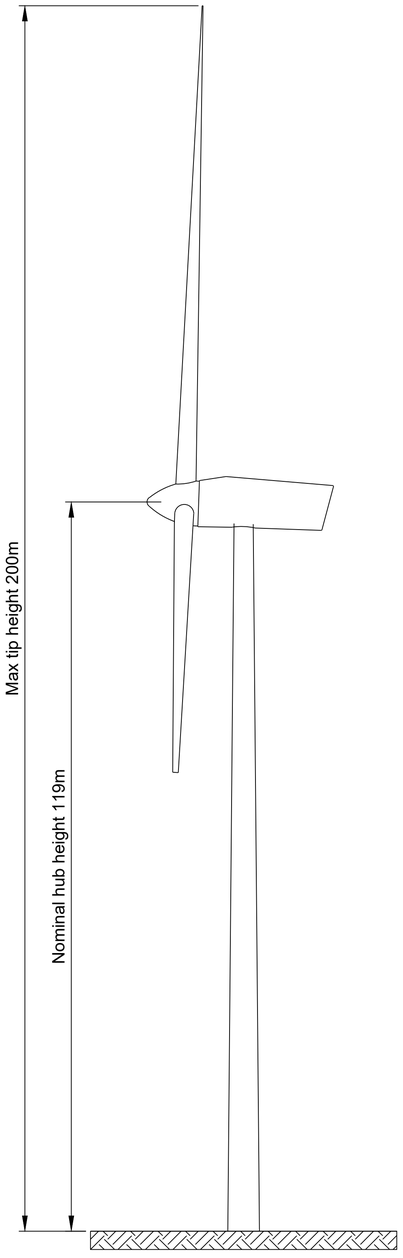

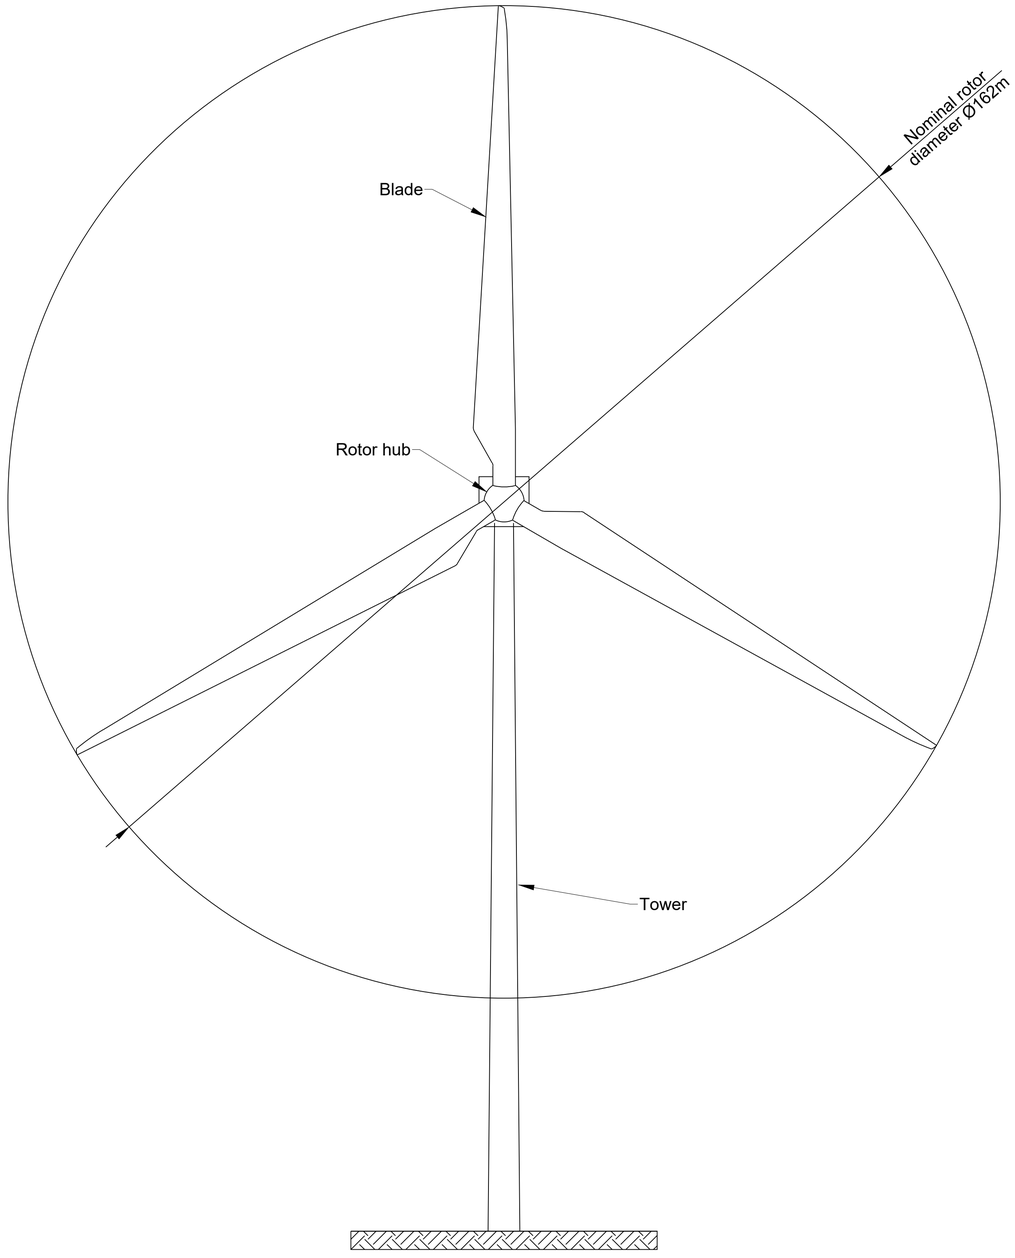

If Applicable : Ordnance Survey Ireland Licence No. CYAL50221678 © Ordnance Survey Ireland and Government of Ireland

FEHILY TIMONEY

Cork | Dublin | Carlow

www.fehilytimoney.ie

No part of this document may be reproduced or transmitted in any form or stored in any retrieval system of any nature without the written permission of Fehily Timoney & Company as copyright holder except as agreed for use on the project for which the document was originally issued. Do not scale. Use figured dimensions only. If in doubt - Ask!


Rev.	Description	App By	Date
P01	ISSUE FOR PLANNING		

PROJECT	LITTLETON WIND FARM
CLIENT	LITTLETON WIND FARM DAC
SHEET	TURBINE ELEVATIONS
Date	30.04.26
Project number	P20-211
Scale (@ A1)	1:500
Drawn by	EB
Checked by	TB
Drawing Number	P20-211-0102-0004 (Sheet set subset 0102)
Rev	P01

O:\ACAD\2020\P20-211\P20-211-0102-0004


[xref] O:\ACAD\2020\P20-211\P20-211-0102-0004.dwg 30 April 2026

.

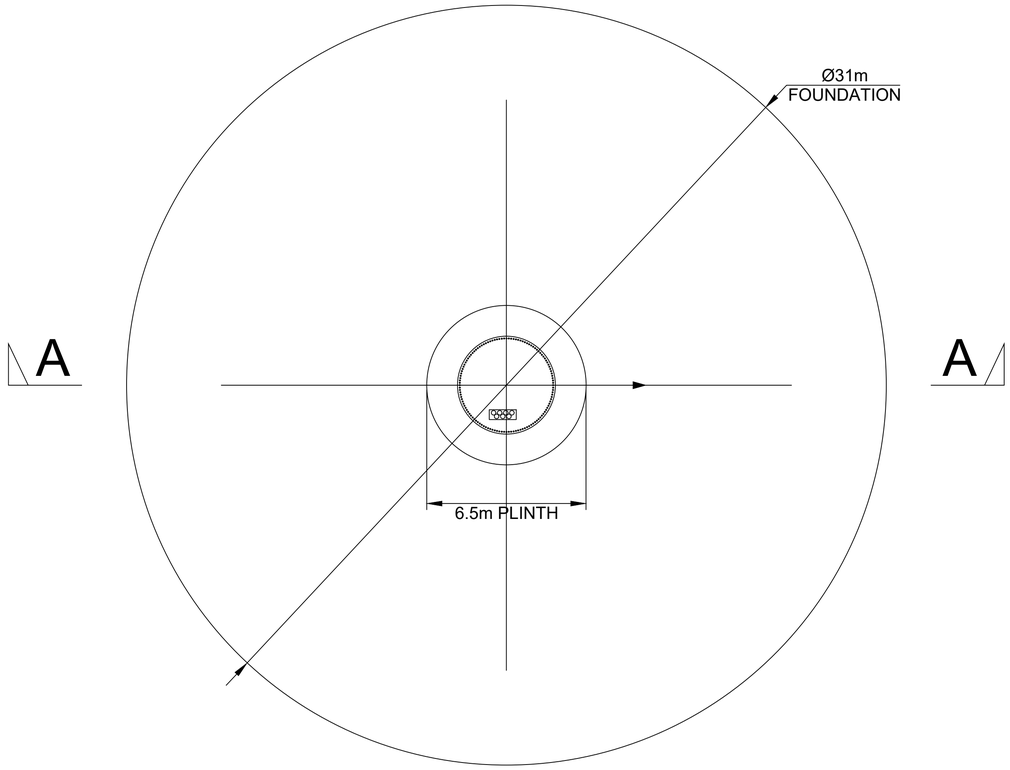

TURBINE FOUNDATION PLAN - GRAVITY

Scale: 1:125

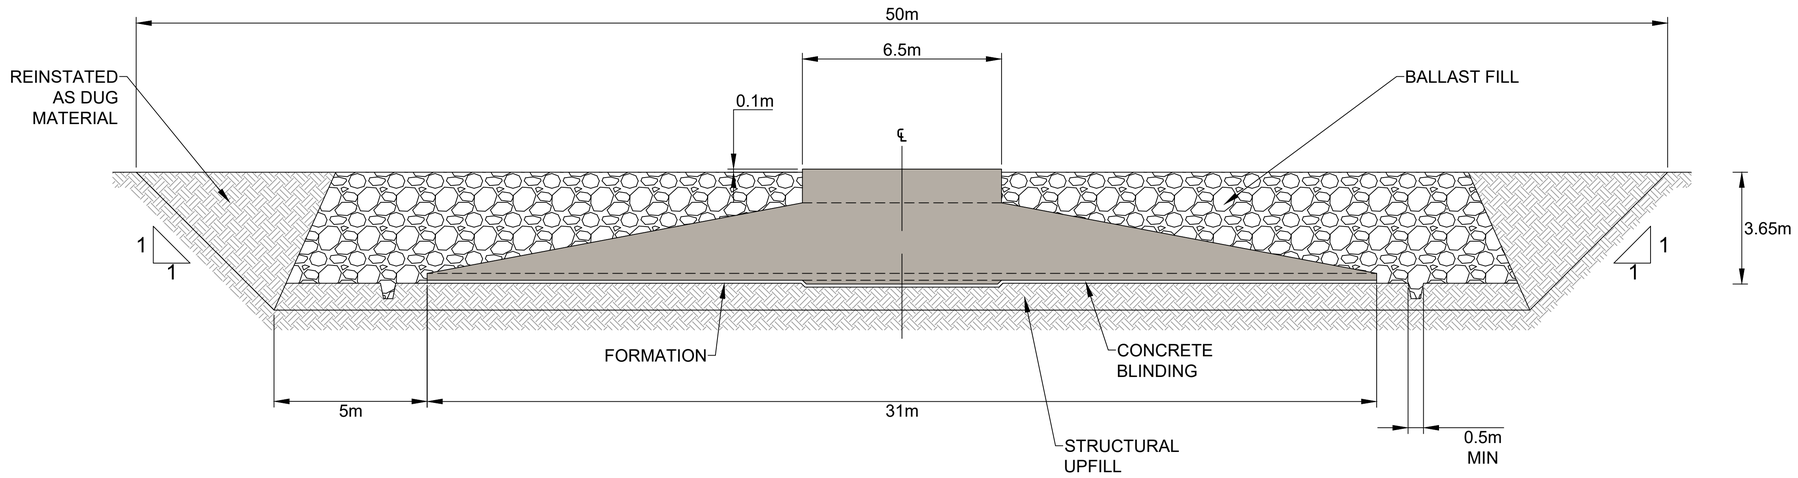

TURBINE FOUNDATION SECTION - GRAVITY

Scale: 1:100

If Applicable : Ordnance Survey Ireland Licence No. CYAL50221678 © Ordnance Survey Ireland and Government of Ireland

FEHILY TIMONEY
Cork | Dublin | Carlow
www.fehilytimoney.ie


No part of this document may be reproduced or transmitted in any form or stored in any retrieval system of any nature without the written permission of Fehily Timoney & Company as copyright holder except as agreed for use on the project for which the document was originally issued. Do not scale. Use figured dimensions only. If in doubt - Ask!

Rev.	Description	App By	Date
P01	ISSUE FOR PLANNING		

PROJECT: LITTLETON WIND FARM	CLIENT: LITTLETON WIND FARM DAC
SHEET: TURBINE FOUNDATION PLAN AND SECTION - GRAVITY	Date: 30.04.26 · Project number: P20-211 · Scale (@ A1): As Shown
	Drawn by: EB · Checked by: TB · Drawing Number: P20-211-0102-0005 (Sheet set subset 0102) · Rev: P01


O:\ACAD\2020\P20-211\P20-211-0102-0005

30 April 2026 05:00:01 O:\ACAD\2020\P20-211\P20-211-0102-0005.DWG

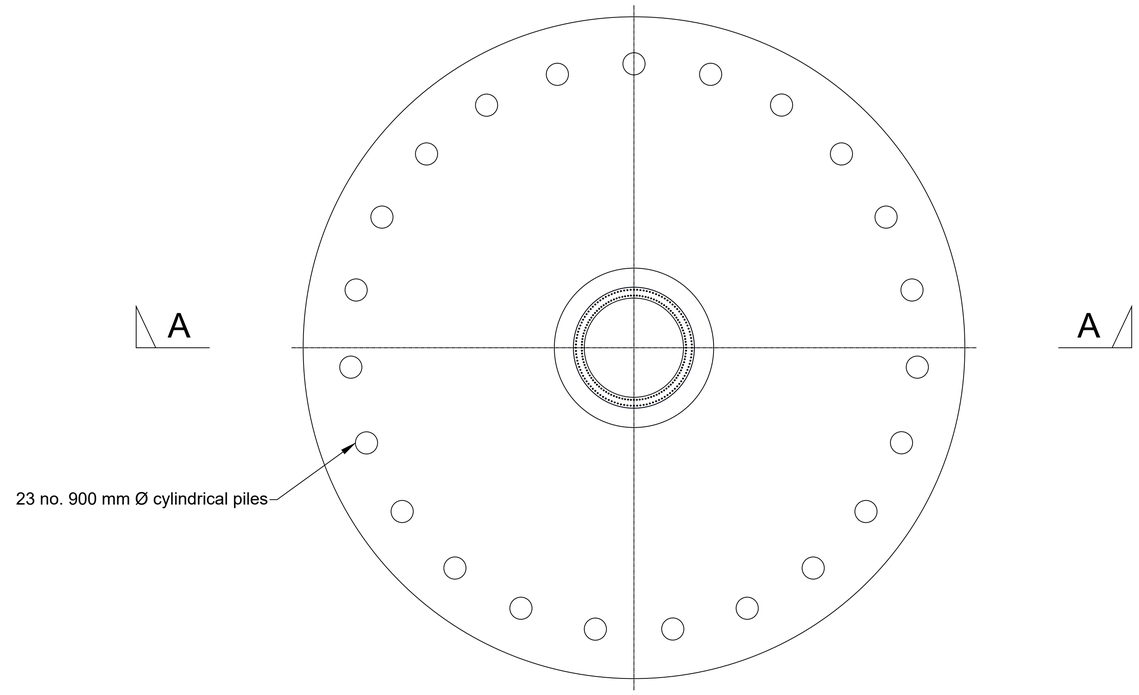

TURBINE FOUNDATION PLAN - PILED

Scale: 1:125

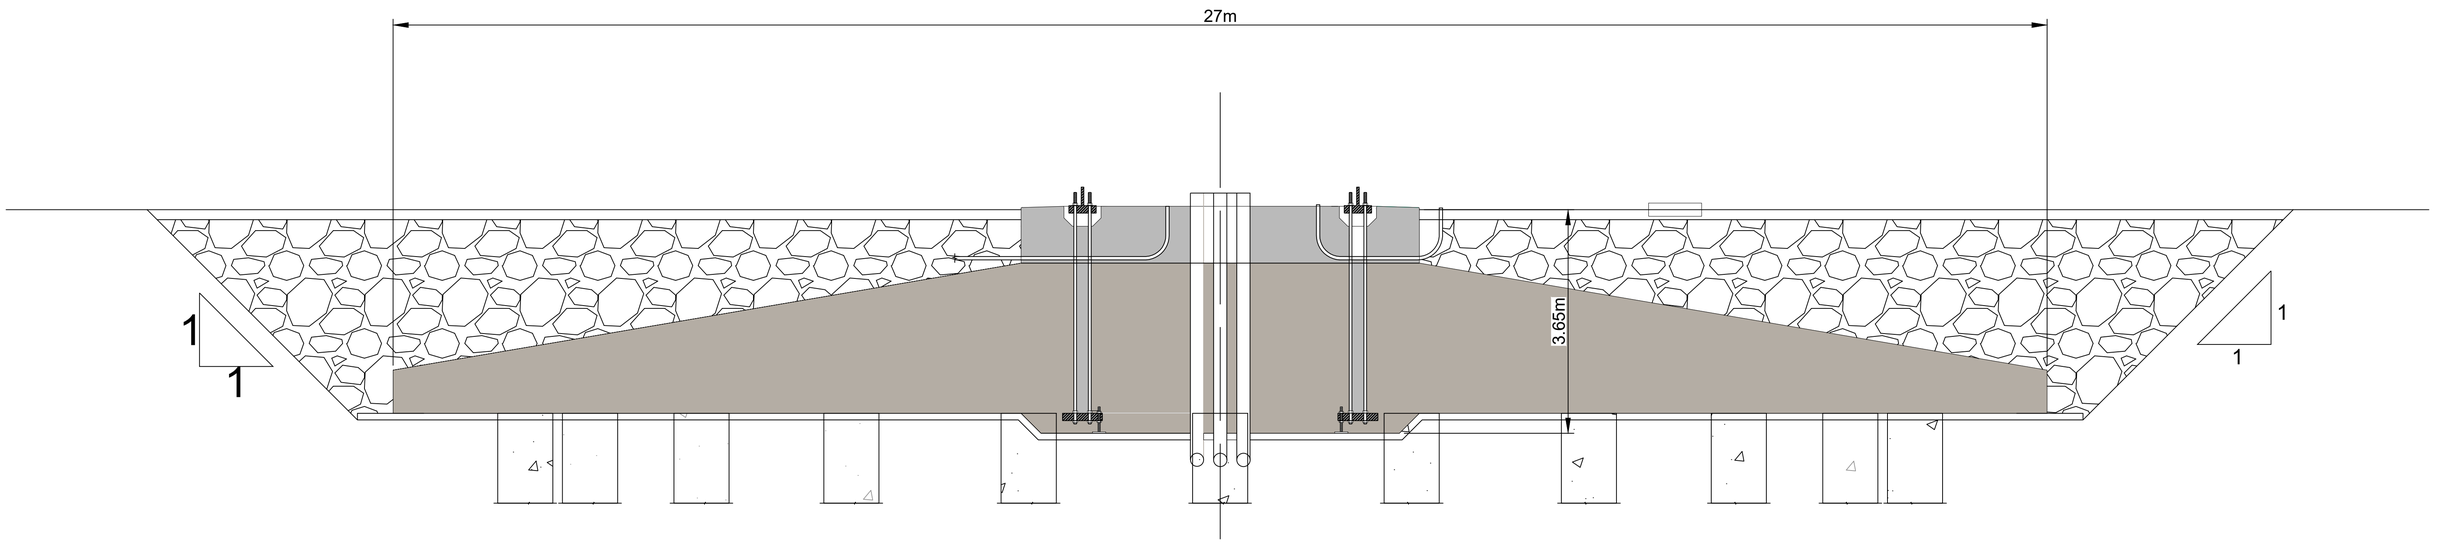

TURBINE FOUNDATION SECTION - PILED

Scale: 1:50

If Applicable : Ordnance Survey Ireland Licence No. CYAL50221678 © Ordnance Survey Ireland and Government of Ireland

FEHILY TIMONEY
Cork | Dublin | Carlow
www.fehilytimoney.ie

No part of this document may be reproduced or transmitted in any form or stored in any retrieval system of any nature without the written permission of Fehily Timoney & Company as copyright holder except as agreed for use on the project for which the document was originally issued. Do not scale. Use figured dimensions only. If in doubt - Ask!

Rev.	Description	App By	Date
P01	ISSUE FOR PLANNING		


PROJECT: LITTLETON WIND FARM		CLIENT: LITTLETON WIND FARM DAC	
SHEET: TURBINE FOUNDATION PLAN AND SECTION - PILED	Date: 30.04.26	Project number: P20-211	Scale (@ A1): As Shown
	Drawn by: EB	Drawing Number: P20-211-0102-0006 *(Sheet set subset 0102)*	Rev: P01
	Checked by: TB		

O:\ACAD\2020\P20-211\P20-211-0102-0006

30 April 2026 09:00:01 O:\ACAD\2020\P20-211\P20-211-0102-0006.DWG

Notes.

1. Refer to 1:1000 scale site layout maps for proposed infrastructure finished levels.

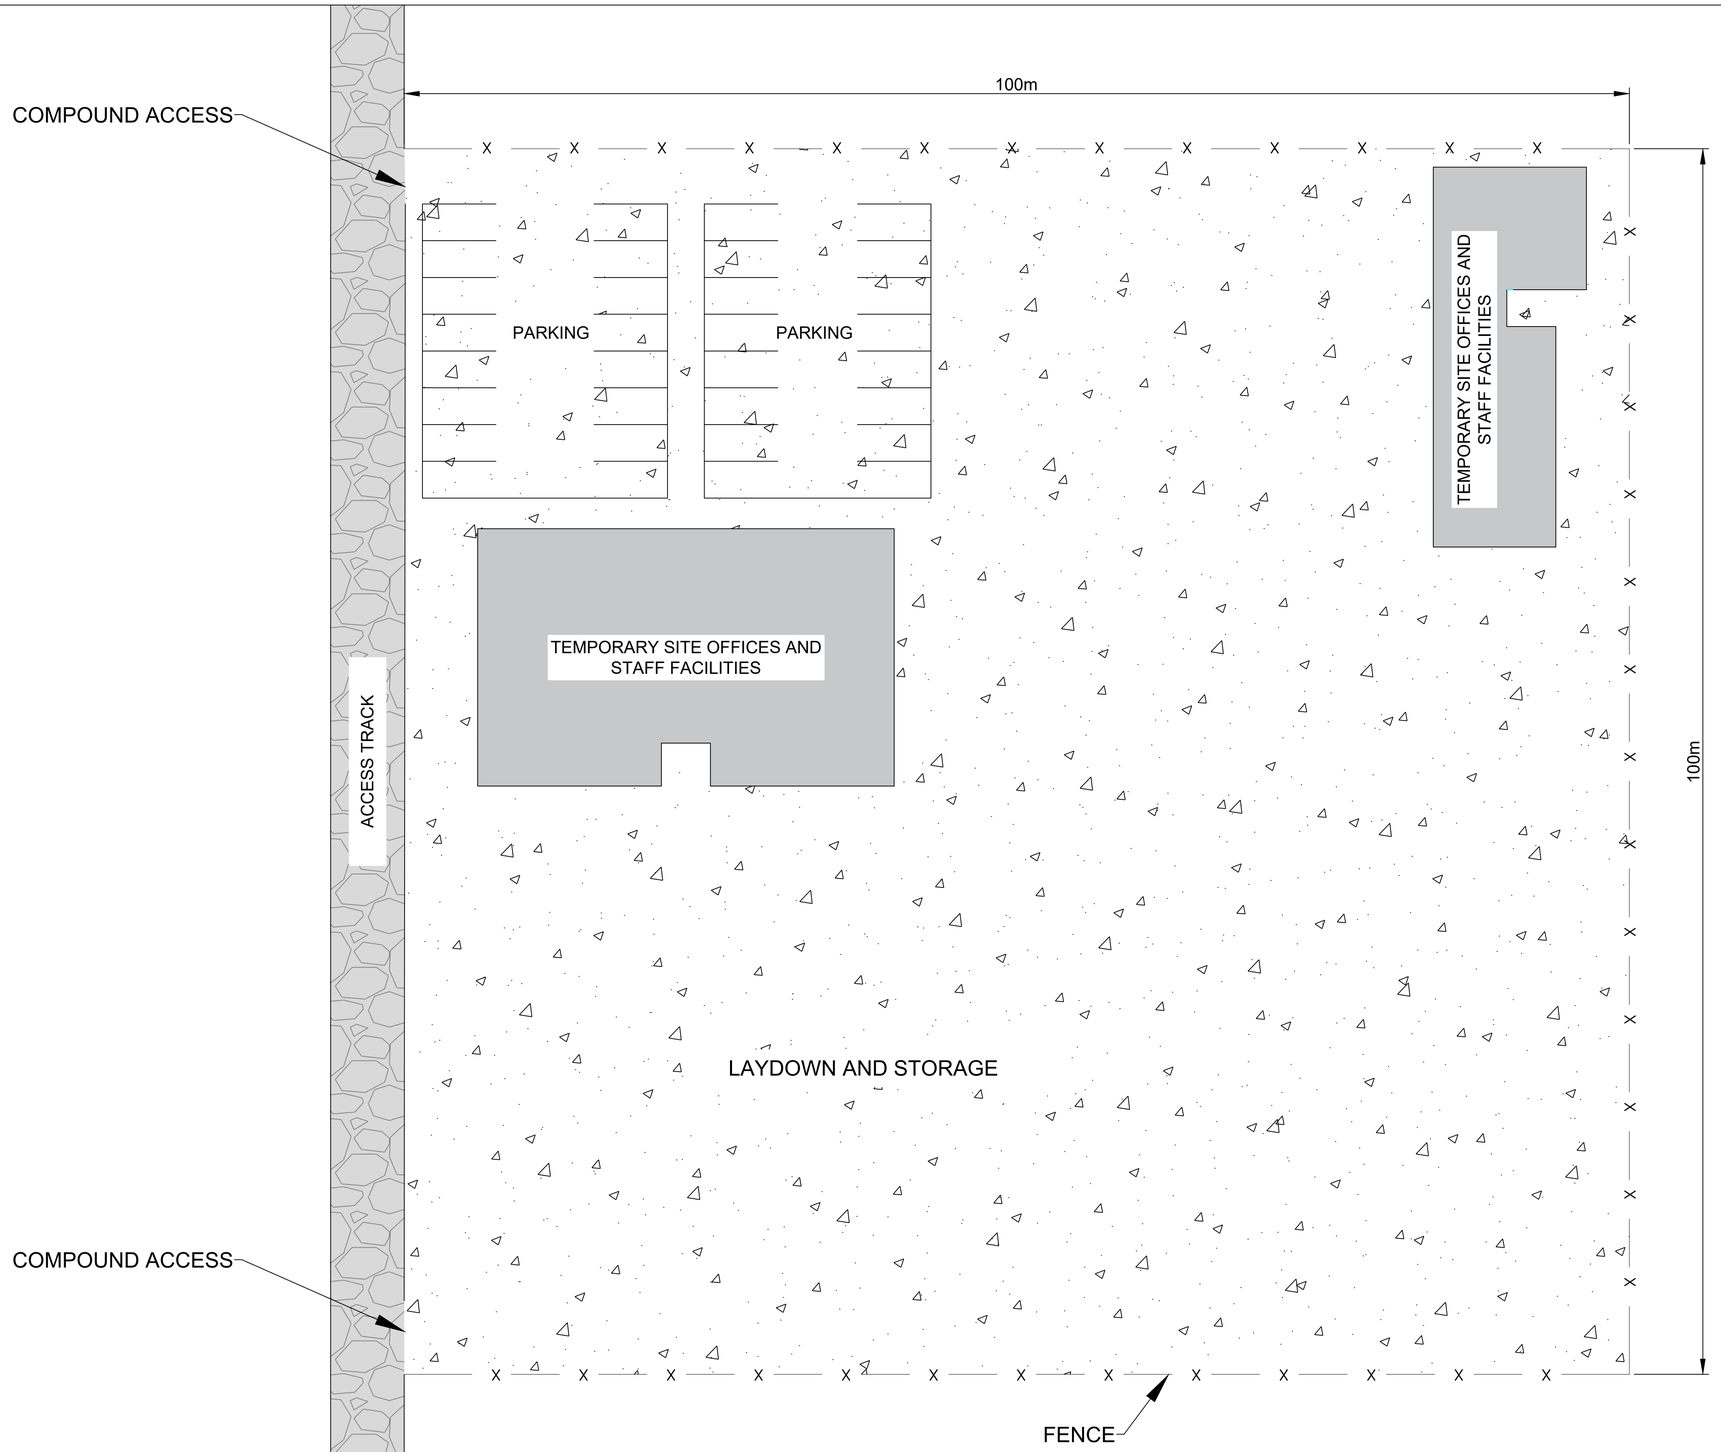

If Applicable : Ordnance Survey Ireland Licence No. CYAL50221678 © Ordnance Survey Ireland and Government of Ireland

FEHILY TIMONEY

Cork | Dublin | Carlow

www.fehilytimoney.ie

No part of this document may be reproduced or transmitted in any form or stored in any retrieval system of any nature without the written permission of Fehily Timoney & Company as copyright holder except as agreed for use on the project for which the document was originally issued. Do not scale. Use figured dimensions only. If in doubt - Ask!

Rev.	Description	App By	Date
P01	ISSUE FOR PLANNING		

PROJECT	LITTLETON WIND FARM
CLIENT	LITTLETON WIND FARM DAC
SHEET	TEMPORARY CONSTRUCTION COMPOUND LAYOUT
Date	30.04.26
Project number	P20-211
Scale (@ A1)	1:250
Drawn by	EB
Checked by	TB
Drawing Number	P20-211-0102-0007
Rev	P01


(Sheet set subset 0102)

O:\ACAD\2020\P20-211\P20-211-0102-0007

12 May 2026 (O:\ACAD\2020\P20-211\P20-211-0102-0007)

MET MAST PLAN

Scale: 1:250

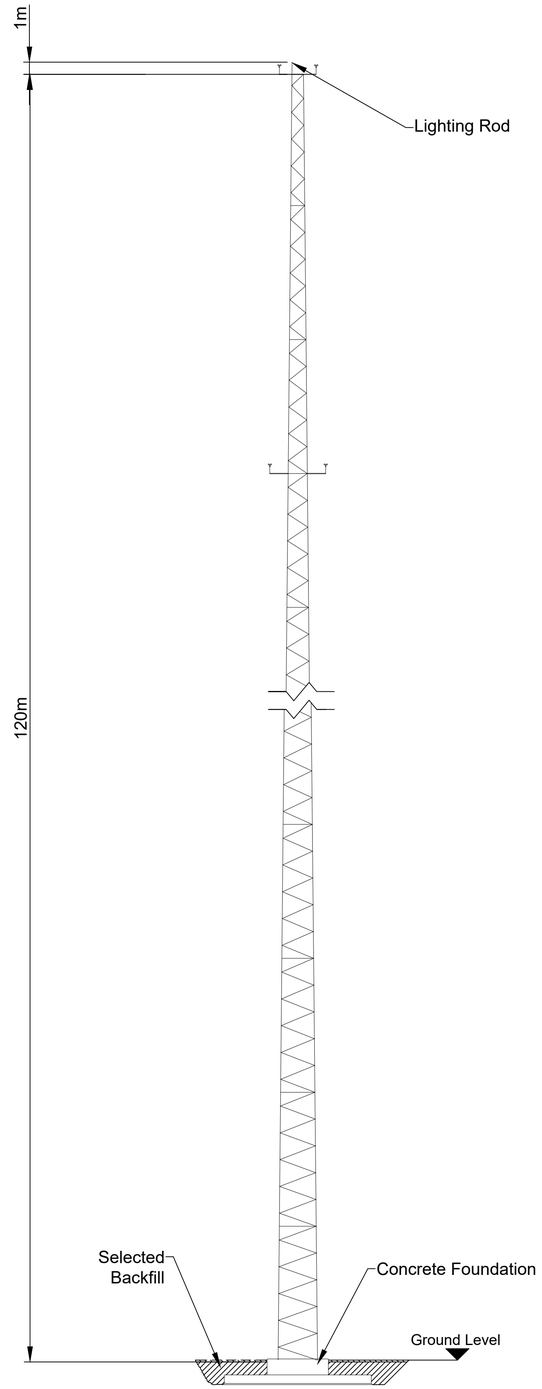

MET MAST ELEVATION

Scale: 1:250

If Applicable : Ordnance Survey Ireland Licence No. CYAL50221678 © Ordnance Survey Ireland and Government of Ireland

FEHILY TIMONEY

Cork | Dublin | Carlow

www.fehilytimoney.ie


No part of this document may be reproduced or transmitted in any form or stored in any retrieval system of any nature without the written permission of Fehily Timoney & Company as copyright holder except as agreed for use on the project for which the document was originally issued. Do not scale. Use figured dimensions only. If in doubt - Ask!

Rev.	Description	App By	Date
P01	ISSUE FOR PLANNING		

PROJECT: LITTLETON WIND FARM		CLIENT: LITTLETON WIND FARM DAC	
SHEET: MET MAST PLAN AND ELEVATION	Date: 30.04.26	Project number: P20-211	Scale (@ A1): 1:375
	Drawn by: EB	Drawing Number: P20-211-0102-0008 [Sheet set subset 0102]	Rev: P01
	Checked by: TB		


O:\ACAD\2020\P20-211\P20-211-0102-0008

30 April 2026 10:\ACAD\2020\P20-211\P20-211-0102-0008

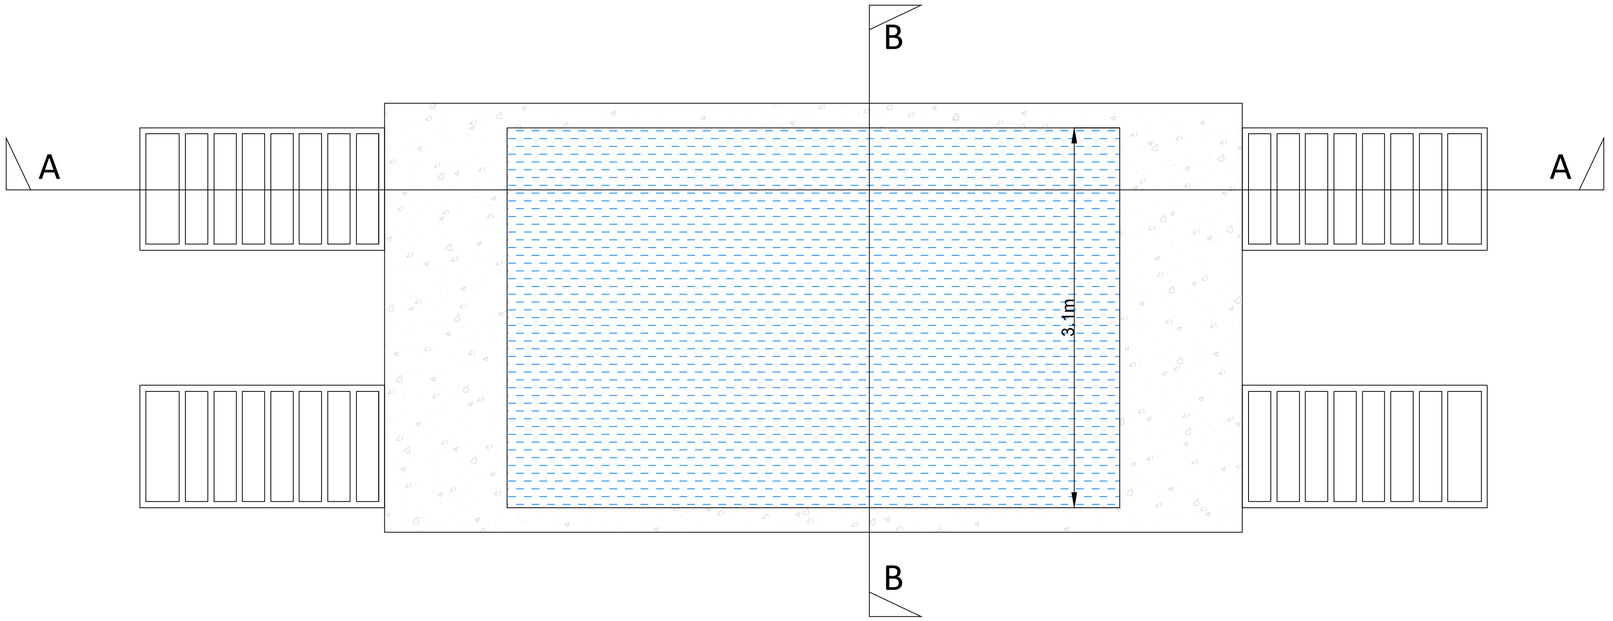

WHEEL WASH PLAN

Scale: 1:25

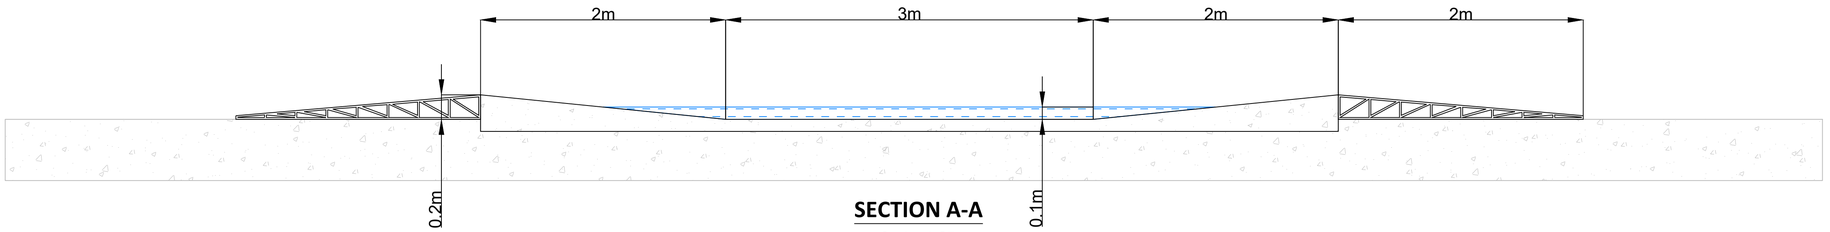

SECTION A-A

Scale: 1:25



SECTION B-B

Scale: 1:25

If Applicable : Ordnance Survey Ireland Licence No. CYAL50221678 © Ordnance Survey Ireland and Government of Ireland

FEHILY TIMONEY

Cork | Dublin | Carlow

www.fehilytimoney.ie


No part of this document may be reproduced or transmitted in any form or stored in any retrieval system of any nature without the written permission of Fehily Timoney & Company as copyright holder except as agreed for use on the project for which the document was originally issued. Do not scale. Use figured dimensions only. If in doubt - Ask!

Rev.	Description	App By	Date
P01	ISSUE FOR PLANNING		

PROJECT: LITTLETON WIND FARM		CLIENT: LITTLETON WIND FARM DAC	
SHEET: WHEEL WASH PLAN AND SECTIONS	Date: 30.04.26	Project number: P20-211	Scale (@ A1): 1:25
	Drawn by: EB	Drawing Number: P20-211-0102-0009 *[Sheet set subset 0102]*	Rev: P01
	Checked by: TB		


O:\ACAD\2020\P20-211\P20-211-0102-0009

30 April 2026 10:01:19 O:\ACAD\2020\P20-211-P20\P20-211-0102\ACAD\P20-211-0102-0009.dwg

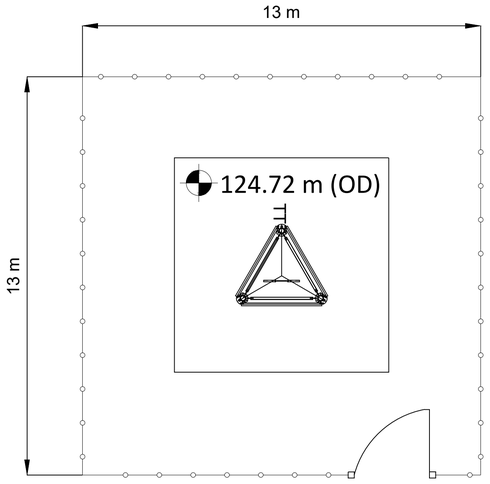

TELECOMS TOWER PLAN

Scale: 1:100

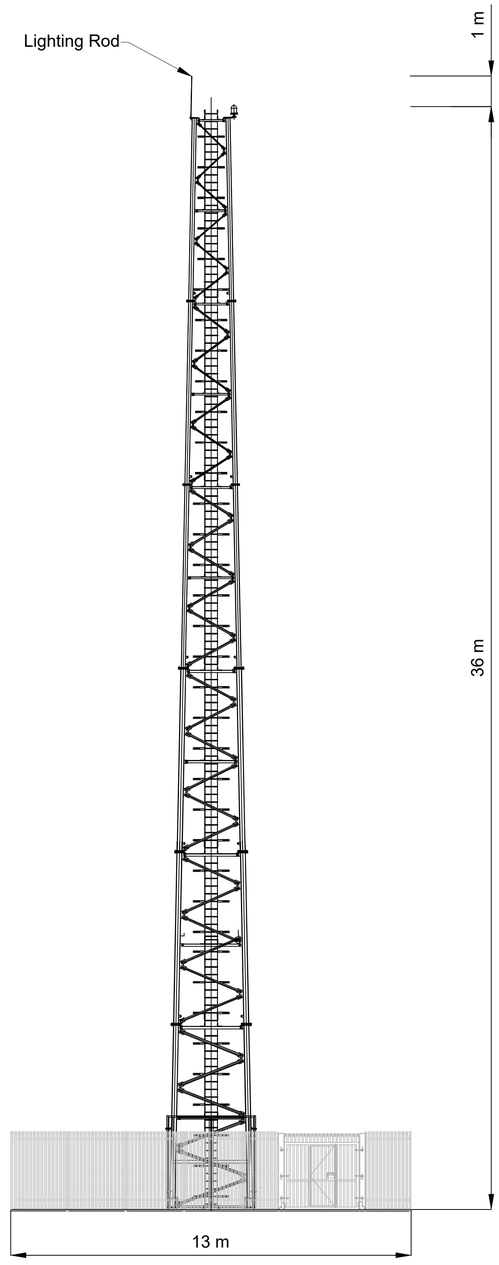

TELECOMS TOWER ELEVATION

Scale: 1:100

If Applicable : Ordnance Survey Ireland Licence No. CYAL50221678 © Ordnance Survey Ireland and Government of Ireland

FEHILY TIMONEY
Cork | Dublin | Carlow
www.fehilytimoney.ie


No part of this document may be reproduced or transmitted in any form or stored in any retrieval system of any nature without the written permission of Fehily Timoney & Company as copyright holder except as agreed for use on the project for which the document was originally issued. Do not scale. Use figured dimensions only. If in doubt - Ask!

Rev.	Description	App By	Date
P01	ISSUE FOR PLANNING		

PROJECT	LITTLETON WIND FARM
CLIENT	LITTLETON WIND FARM DAC
SHEET	TELECOMS TOWER PLAN AND ELEVATION
Date	30.04.26
Project number	P20-211
Scale (@ A1)	1:100
Drawn by	EB
Checked by	TB
Drawing Number	P20-211-0102-0010 *[Sheet set subset 0102]*
Rev	P01

O:\ACAD\2020\P20-211\P20-211-0102-0010

12 May 2026 (O:\ACAD\2020\P20-211\P20-211-0102-0010)

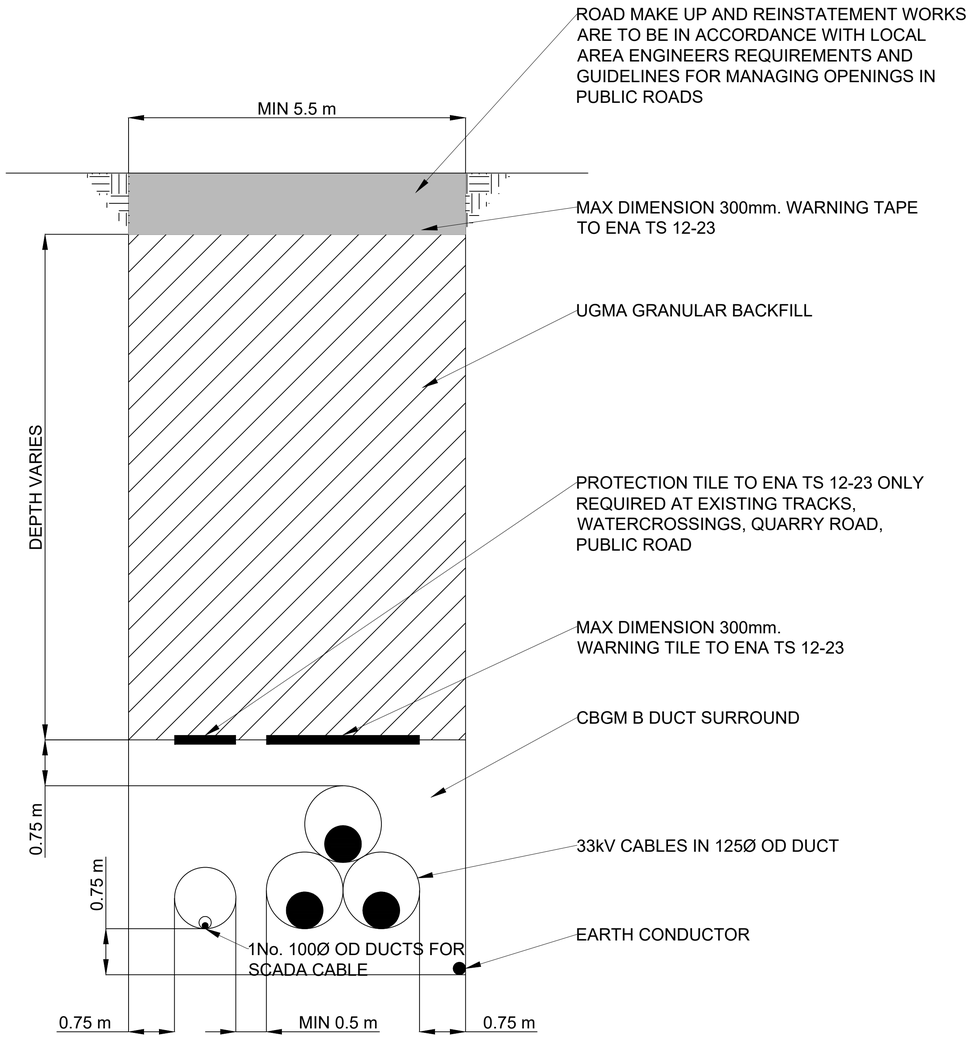

CIRCUIT DETAIL

Scale: 1:50

If Applicable : Ordnance Survey Ireland Licence No. CYAL50221678 © Ordnance Survey Ireland and Government of Ireland

FEHILY TIMONEY

Cork | Dublin | Carlow

www.fehilytimoney.ie


No part of this document may be reproduced or transmitted in any form or stored in any retrieval system of any nature without the written permission of Fehily Timoney & Company as copyright holder except as agreed for use on the project for which the document was originally issued. Do not scale. Use figured dimensions only. If in doubt - Ask!

Rev.	Description	App By	Date
P01	ISSUE FOR PLANNING		

PROJECT: LITTLETON WIND FARM		CLIENT: LITTLETON WIND FARM DAC	
SHEET: 33KV CIRCUIT DETAIL IN PUBLIC ROADS	Date: 30.04.26	Project number: P20-211	Scale (@ A1): 1:50
	Drawn by: EB	Drawing Number: P20-211-0102-0011 *(Sheet set subset 0102)*	Rev: P01
	Checked by: TB		


O:\ACAD\2020\P20-211\P20-211-0102-0011

[01]00-0102-211-02-A1\211-20\2020\OVC\(O) 9202 24Apr 30

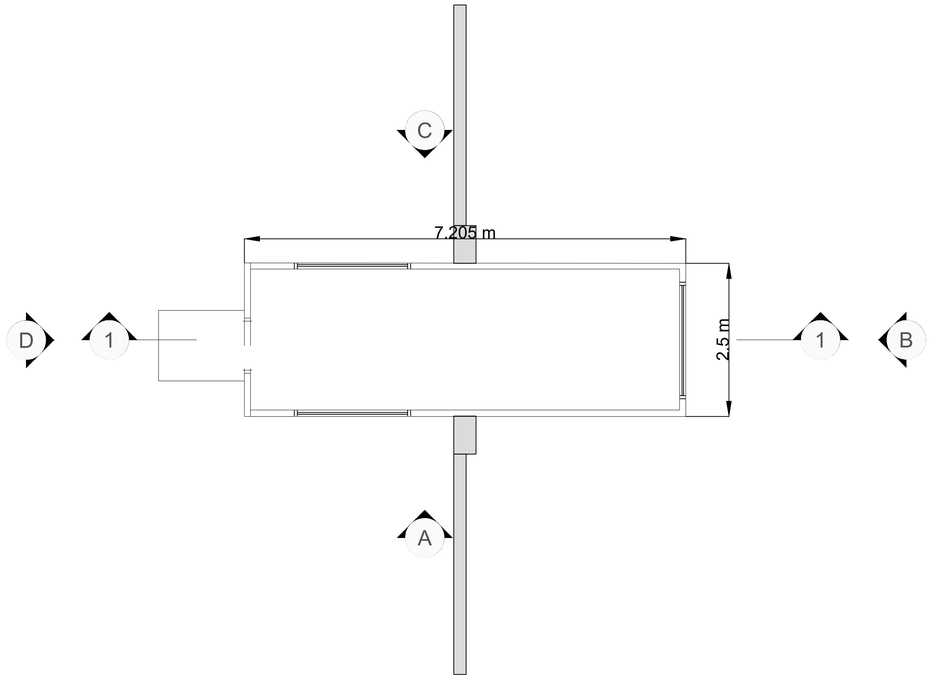


SECURTIY CABIN PLAN

Scale: 1:50

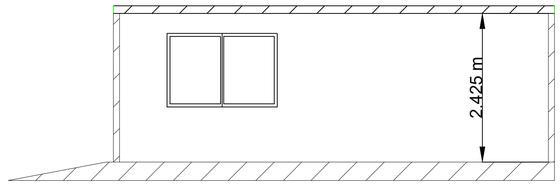


SECTION 1-1

Scale: 1:50

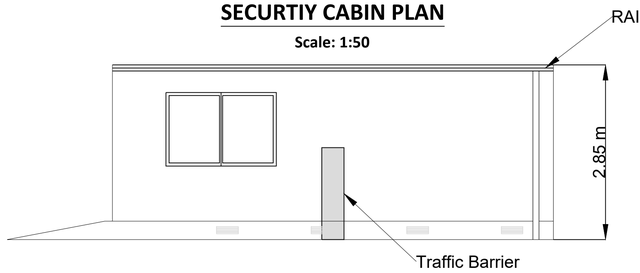


ELEVATION A

Scale: 1:50

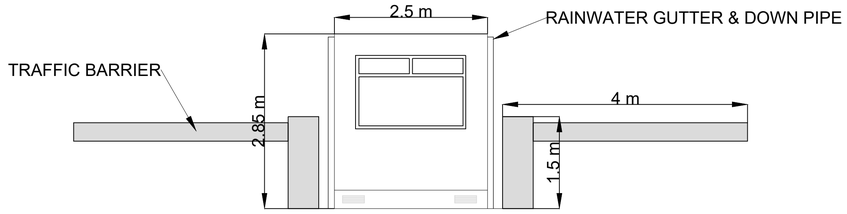


ELEVATION B

Scale: 1:50

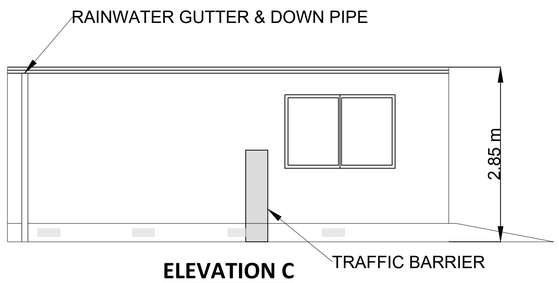

ELEVATION C

Scale: 1:50

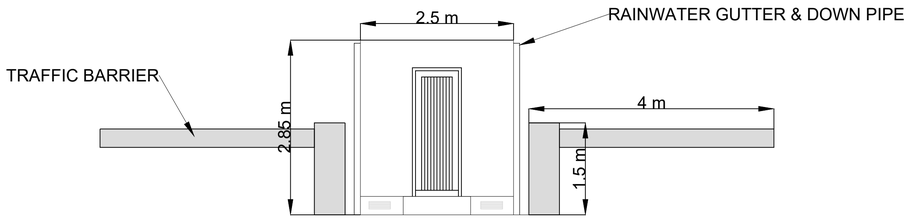

ELEVATION D

Scale: 1:50

If Applicable : Ordnance Survey Ireland Licence No. CYAL50221678 © Ordnance Survey Ireland and Government of Ireland

FEHILY TIMONEY
Cork | Dublin | Carlow
www.fehilytimoney.ie


No part of this document may be reproduced or transmitted in any form or stored in any retrieval system of any nature without the written permission of Fehily Timoney & Company as copyright holder except as agreed for use on the project for which the document was originally issued. Do not scale. Use figured dimensions only. If in doubt - Ask!

Rev.	Description	App By	Date
P01	ISSUE FOR PLANNING		

PROJECT	LITTLETON WIND FARM
CLIENT	LITTLETON WIND FARM DAC
SHEET	SECURITY CABIN PLAN, ELEVATIONS AND SECTION
Date	30.04.26
Project number	P20-211
Scale (@ A1)	1:50
Drawn by	EB
Checked by	TB
Drawing Number	P20-211-0102-0012 *(Sheet set subset 0102)*
Rev	P01


O:\ACAD\2020\P20-211\P20-211-0102-0012

30 April 2026 (O:\ACAD\2020\P20-211\P20-211-0102-0012)

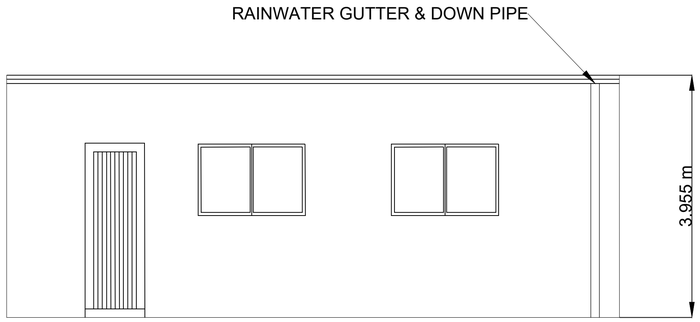


ELEVATION A

Scale: 1:50

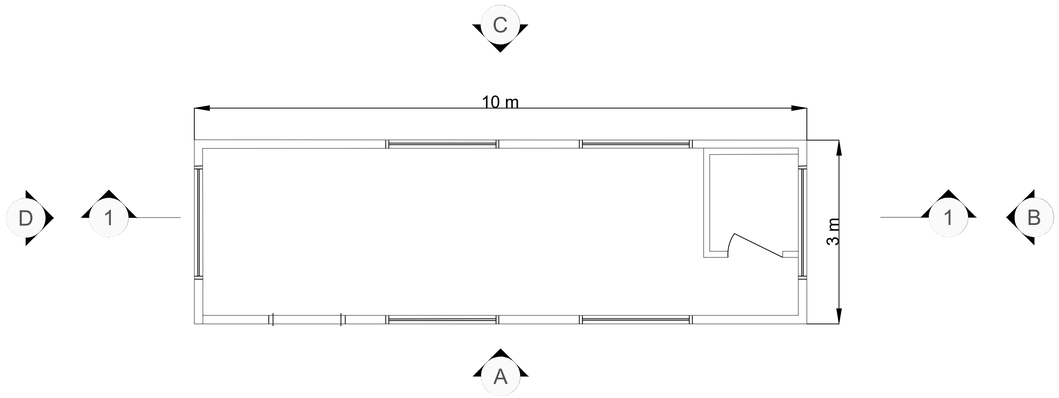


STAFF FACILITIES PLAN

Scale: 1:50

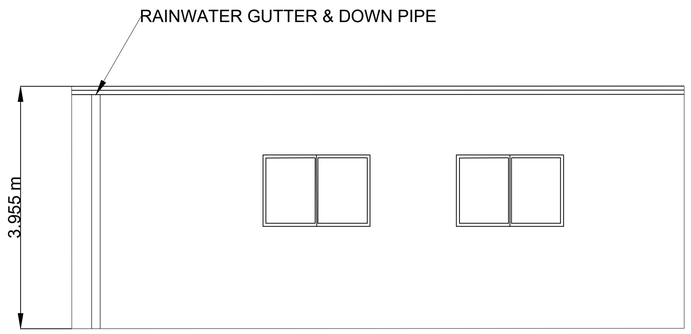


ELEVATION C

Scale: 1:50

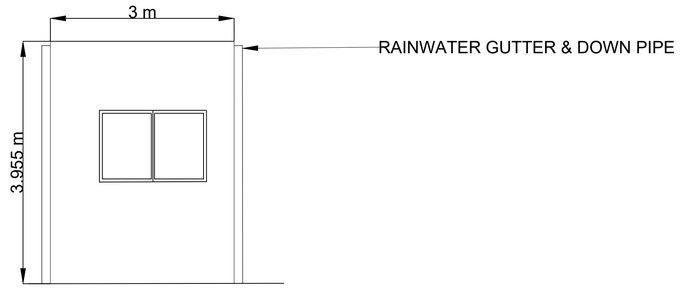


ELEVATION B

Scale: 1:50

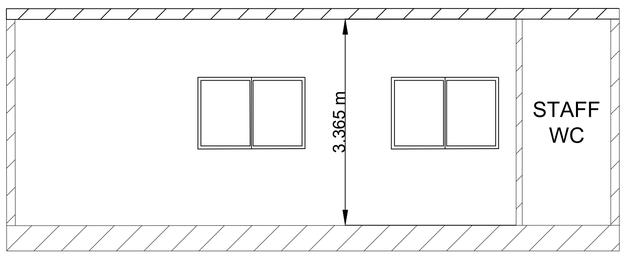

SECTION 1-1

Scale: 1:50

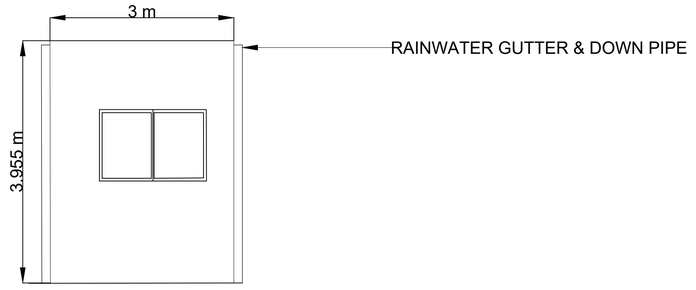

ELEVATION D

Scale: 1:50

If Applicable : Ordnance Survey Ireland Licence No. CYAL50221678 © Ordnance Survey Ireland and Government of Ireland

FEHILY TIMONEY
Cork | Dublin | Carlow
www.fehilytimoney.ie

No part of this document may be reproduced or transmitted in any form or stored in any retrieval system of any nature without the written permission of Fehily Timoney & Company as copyright holder except as agreed for use on the project for which the document was originally issued. Do not scale. Use figured dimensions only. If in doubt - Ask!

Rev.	Description	App By	Date
P01	ISSUE FOR PLANNING		


PROJECT	LITTLETON WIND FARM
CLIENT	LITTLETON WIND FARM DAC
SHEET	TEMPORARY SITE OFFICES AND SITE FACILITIES PLAN, ELEVATION AND SECTION
Date	30.04.26
Project number	P20-211
Scale (@ A1)	1:50
Drawn by	EB
Checked by	TB
Drawing Number	P20-211-0102-0013 *(Sheet set subset 0102)*
Rev	P01

O:\ACAD\2020\P20-211\P20-211-0102-0013

(E100-0010-211-02-01\211-02\A\2020\O\VCV) 30 Apr 2026 PM 12

Notes.

1. Levels shown relative to ordinance datum (Malin Head).

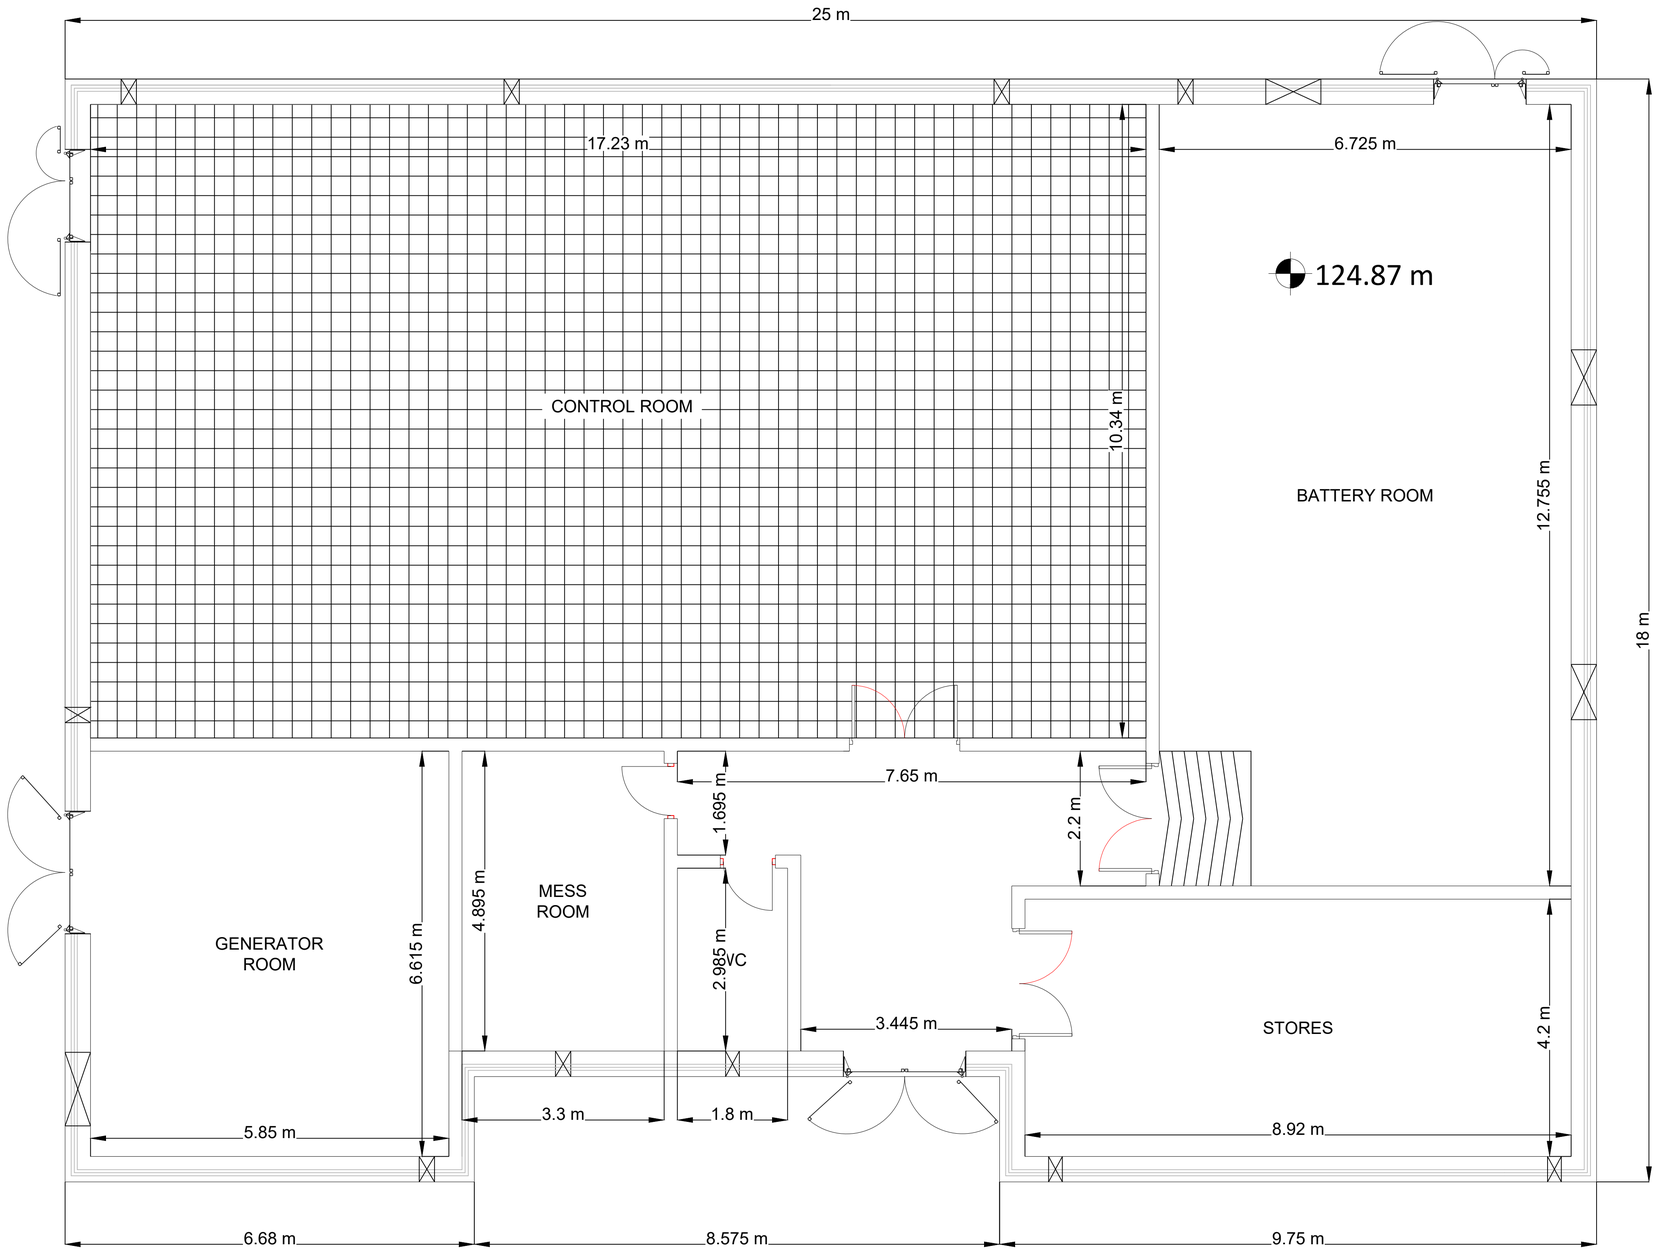

If Applicable : Ordnance Survey Ireland Licence No. CYAL50221678 © Ordnance Survey Ireland and Government of Ireland

FEHILY TIMONEY

Cork | Dublin | Carlow

www.fehilytimoney.ie

No part of this document may be reproduced or transmitted in any form or stored in any retrieval system of any nature without the written permission of Fehily Timoney & Company as copyright holder except as agreed for use on the project for which the document was originally issued. Do not scale. Use figured dimensions only. If in doubt - Ask!

Rev.	Description	App By	Date
P01	ISSUE FOR PLANNING		

PROJECT	LITTLETON WIND FARM
CLIENT	LITTLETON WIND FARM DAC
SHEET	TSO BUILDING PLAN
Date	30.04.26
Project number	P20-211
Scale (@ A1)	1:50
Drawn by	EB
Checked by	TB
Drawing Number	P20-211-0102-0014
	(Sheet set subset 0102)
Rev	P01


O:\ACAD\2020\P20-211\P20-211-0102-0014

1 May 2026 (O:\ACAD\2020\P20-211\P20-211-0102-0014)

.


Notes.

1. Levels shown relative to ordinance datum (Malin Head).

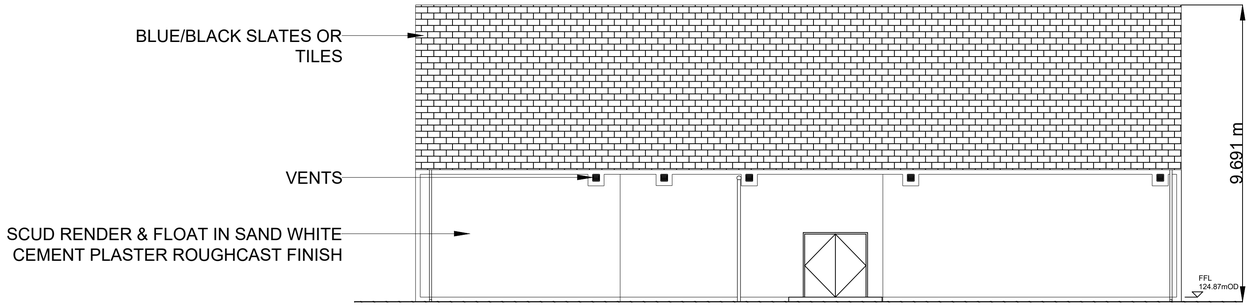


ELEVATION 1

Scale: 1:100

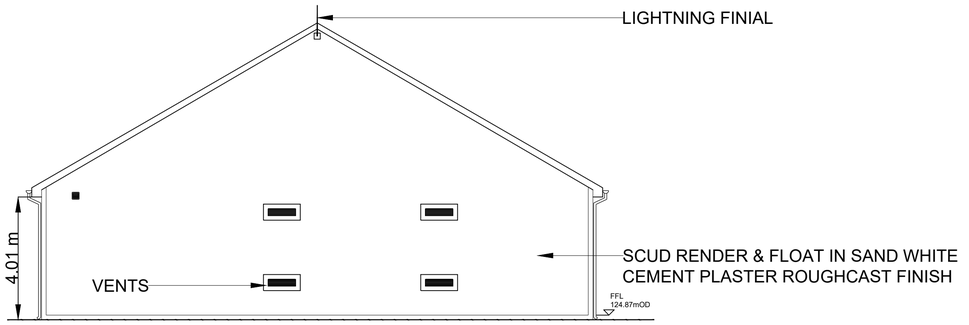


ELEVATION 4

Scale: 1:100

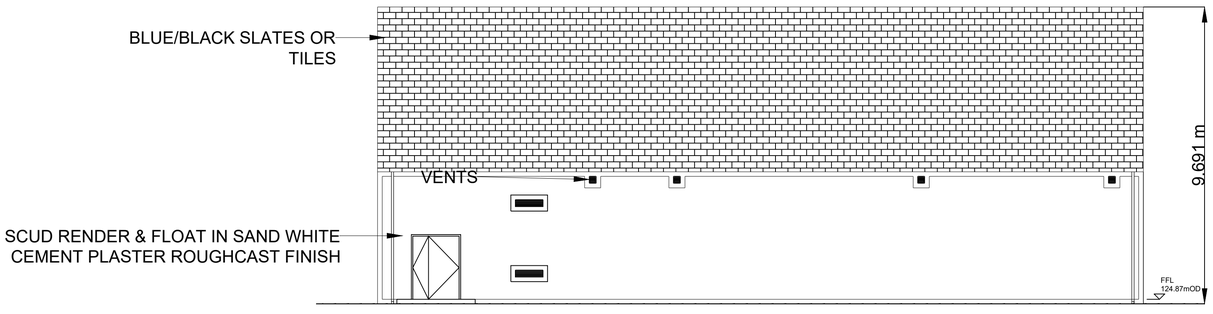


ELEVATION 2

Scale: 1:100

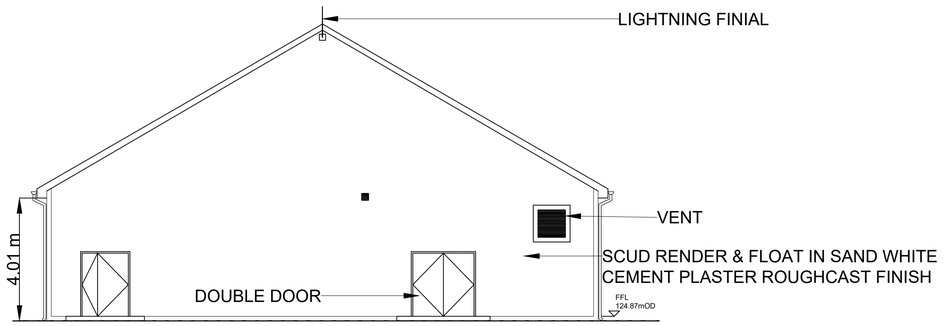

ELEVATION 3

Scale: 1:100

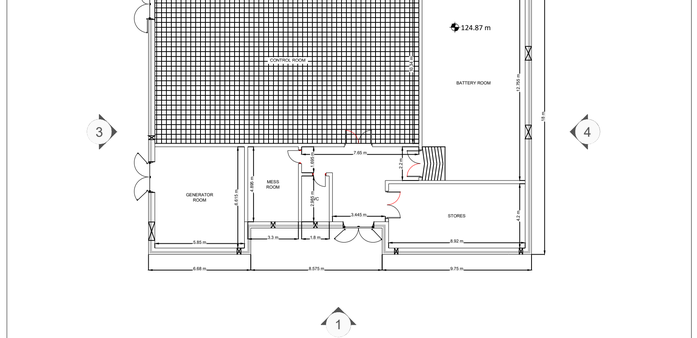

KEY PLAN

Scale: 1:100

If Applicable : Ordnance Survey Ireland Licence No. CYAL50221678 © Ordnance Survey Ireland and Government of Ireland

FEHILY TIMONEY

Cork | Dublin | Carlow

www.fehilytimoney.ie

No part of this document may be reproduced or transmitted in any form or stored in any retrieval system of any nature without the written permission of Fehily Timoney & Company as copyright holder except as agreed for use on the project for which the document was originally issued. Do not scale. Use figured dimensions only. If in doubt - Ask!


Rev.	Description	App By	Date
P01	ISSUE FOR PLANNING		

PROJECT	LITTLETON WIND FARM
CLIENT	LITTLETON WIND FARM DAC
SHEET	TSO BUILDING ELEVATIONS
Date	30.04.26
Project number	P20-211
Scale (@ A1)	1:100
Drawn by	EB
Checked by	TB
Drawing Number	P20-211-0102-0015
Rev	P01

[Sheet set subset 0102]


O:\ACAD\2020\P20-211\P20-211-0102-0015

(G100-02-01-11-P01)11\20-20\0202\CAD\xCAD (G) 2026 May 1

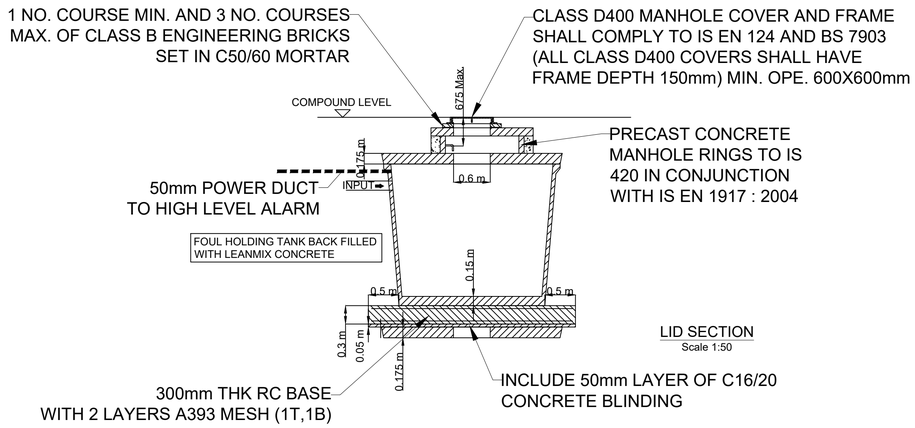


TANK VERTICAL SECTION

Scale: 1:50

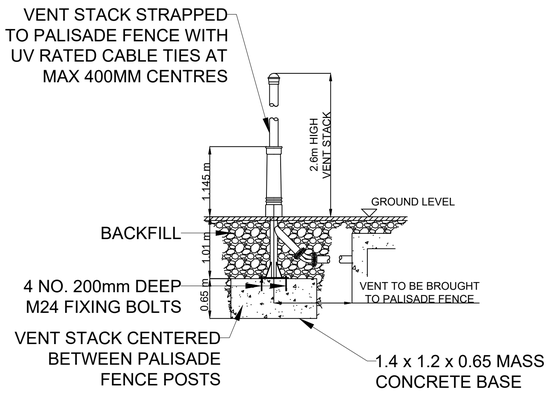


SECTION

Scale: 1:50

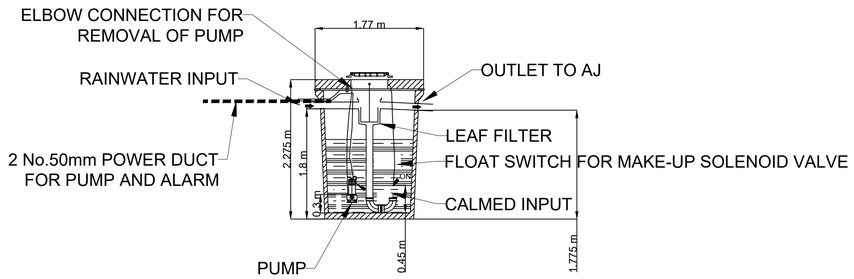


SECTION

Scale: 1:50

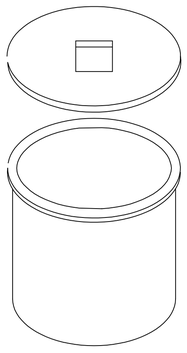


FOUL SEWER HOLDING TANK (VOLUME 5m³)

Scale: 1:50

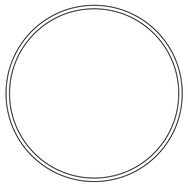


TANK TOP PLAN

Scale: 1:50

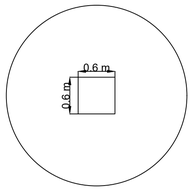


LID TOP PLAN

Scale: 1:50

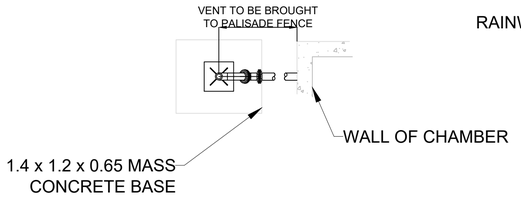

VENT STACK DETAIL

Scale: 1:50

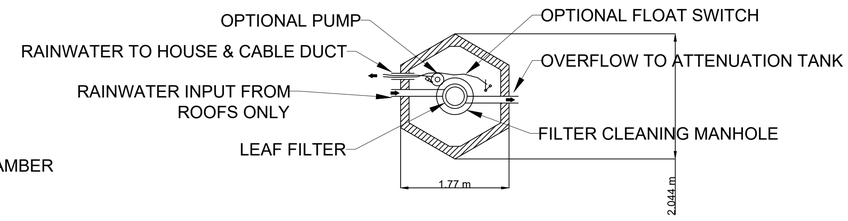

RAINWATER HARVESTING H+ TANK (3,500 LITRES)

Scale: 1:50

If Applicable : Ordnance Survey Ireland Licence No. CYAL50221678 © Ordnance Survey Ireland and Government of Ireland

FEHILY TIMONEY

Cork | Dublin | Carlow

www.fehilytimoney.ie

No part of this document may be reproduced or transmitted in any form or stored in any retrieval system of any nature without the written permission of Fehily Timoney & Company as copyright holder except as agreed for use on the project for which the document was originally issued. Do not scale. Use figured dimensions only. If in doubt - Ask!

Rev.	Description	App By	Date
P01	ISSUE FOR PLANNING		


PROJECT	LITTLETON WIND FARM
CLIENT	LITTLETON WIND FARM DAC
SHEET	FOUL HOLDING TANK AND RAINWATER HARVESTING DETAILS
Date	30.04.26
Drawn by	EB
Checked by	TB
Project number	P20-211
Scale (@ A1)	1:50
Drawing Number	P20-211-0102-0016
	[Sheet set subset 0102]
Rev	P01

O:\ACAD\2020\P20-211\P20-211-0102-0016

30 April 2026 10:\VACAD\2020\P20-211\P20-211-0102-0016.dwg


Notes.

1. Levels shown relative to ordinance datum (Malin Head).

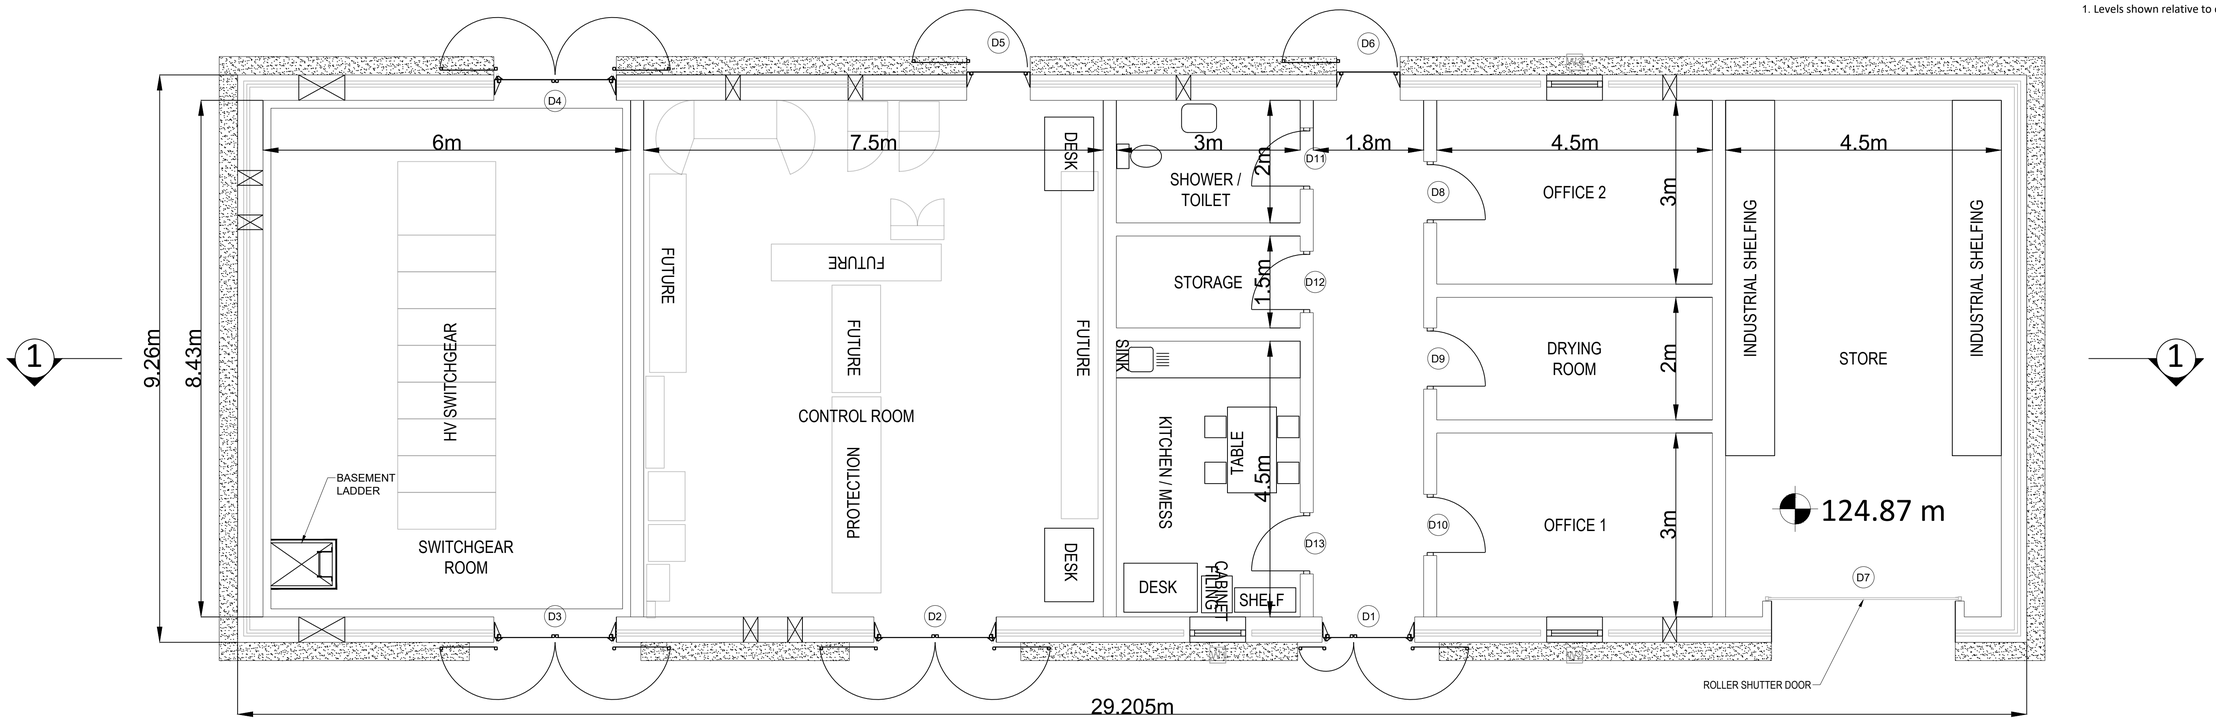

BUILDING PLAN

Scale: 1:50

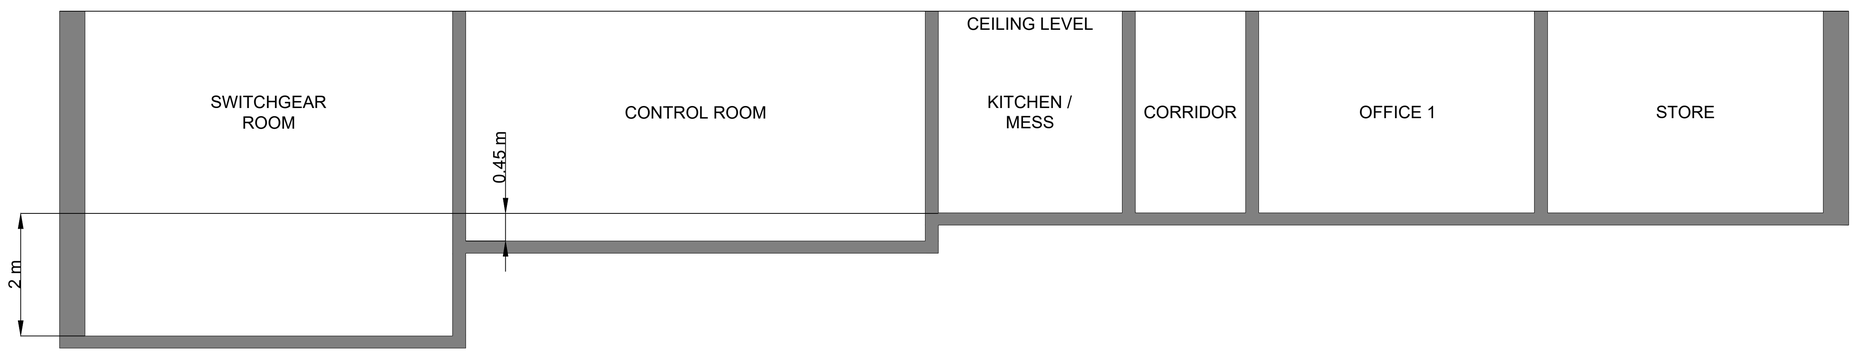

SECTION 1-1

Scale: 1:50

If Applicable : Ordnance Survey Ireland Licence No. CYAL50221678 © Ordnance Survey Ireland and Government of Ireland

FEHILY TIMONEY
Cork | Dublin | Carlow
www.fehilytimoney.ie

No part of this document may be reproduced or transmitted in any form or stored in any retrieval system of any nature without the written permission of Fehily Timoney & Company as copyright holder except as agreed for use on the project for which the document was originally issued. Do not scale. Use figured dimensions only. If in doubt - Ask!

Rev.	Description	App By	Date
P01	ISSUE FOR PLANNING		


PROJECT	LITTLETON WIND FARM
CLIENT	LITTLETON WIND FARM DAC
SHEET	IPP BUILDING PLAN AND SECTION
Date	30.04.26
Project number	P20-211
Scale (@ A1)	1:50
Drawn by	EB
Checked by	TB
Drawing Number	P20-211-0102-0017 (Sheet set subset 0102)
Rev	P01

O:\ACAD\2020\P20-211\P20-211-0102-0017

1 May 2026 (O:\ACAD\2020\P20-211\P20-211-0102-0017)


Notes.

1. Levels shown relative to ordinance datum (Malin Head).

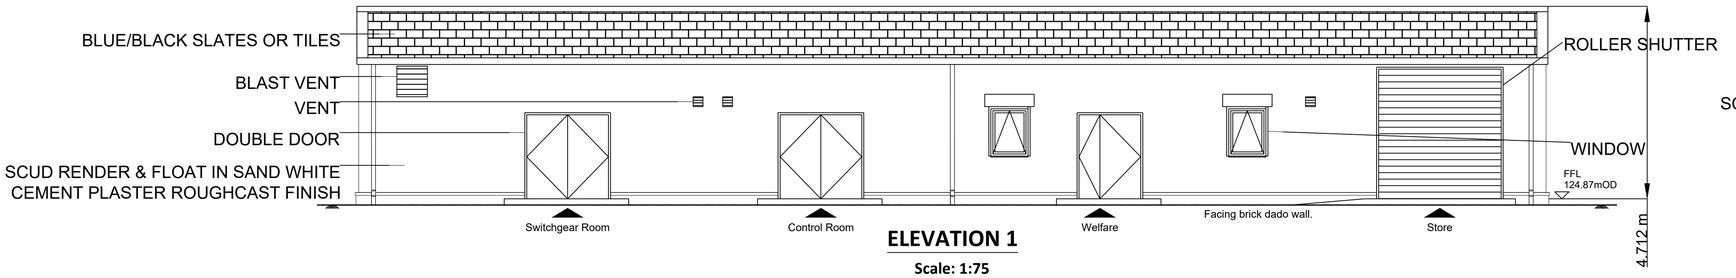


ELEVATION 1

Scale: 1:75

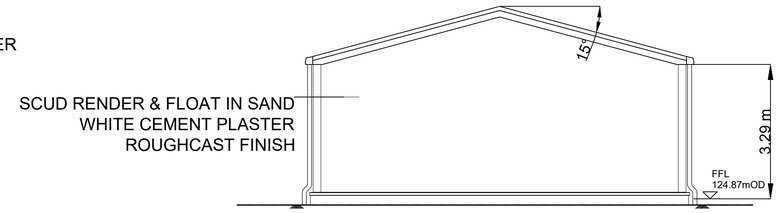


ELEVATION 4

Scale: 1:75

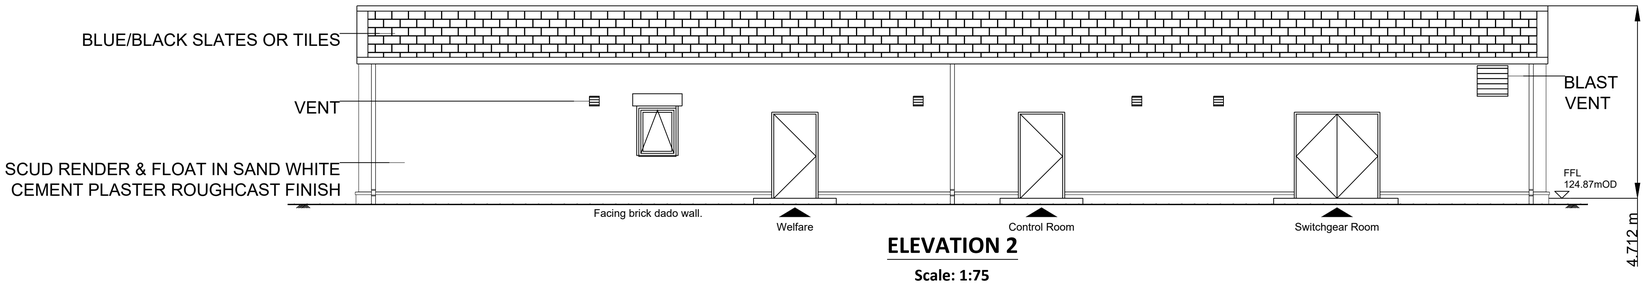


ELEVATION 2

Scale: 1:75

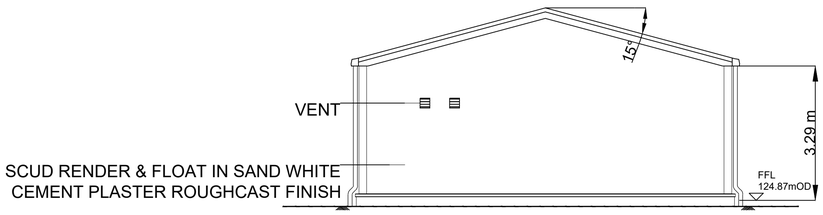

ELEVATION 3

Scale: 1:75

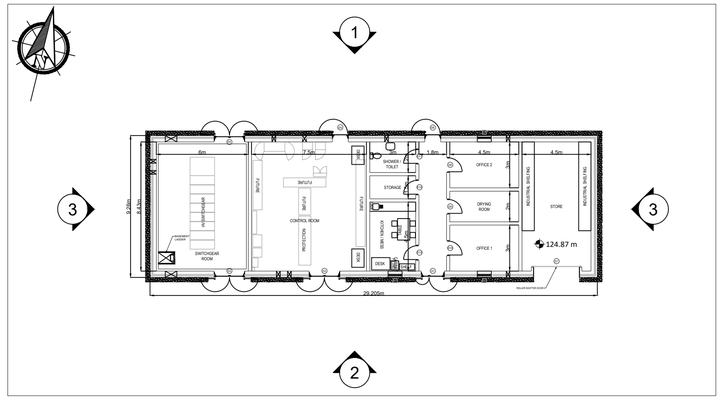

KEY PLAN

Scale: 1:200

If Applicable : Ordnance Survey Ireland Licence No. CYAL50221678 © Ordnance Survey Ireland and Government of Ireland

FEHILY TIMONEY

Cork | Dublin | Carlow

www.fehilytimoney.ie


No part of this document may be reproduced or transmitted in any form or stored in any retrieval system of any nature without the written permission of Fehily Timoney & Company as copyright holder except as agreed for use on the project for which the document was originally issued. Do not scale. Use figured dimensions only. If in doubt - Ask!

Rev.	Description	App By	Date
P01	ISSUE FOR PLANNING		

PROJECT: LITTLETON WIND FARM		CLIENT: LITTLETON WIND FARM DAC	
SHEET: IPP BUILDING ELEVATIONS	Date: 30.04.26	Project number: P20-211	Scale (@ A1): As Shown
	Drawn by: EB	Drawing Number: P20-211-0102-0018 *[Sheet set subset 0102]*	Rev: P01
	Checked by: TB		


O:\ACAD\2020\P20-211\P20-211-0102-0018

1 May 2026 (GMT+01:00) O:\ACAD\2020\P20-211\P20-211-0102-0018.dwg

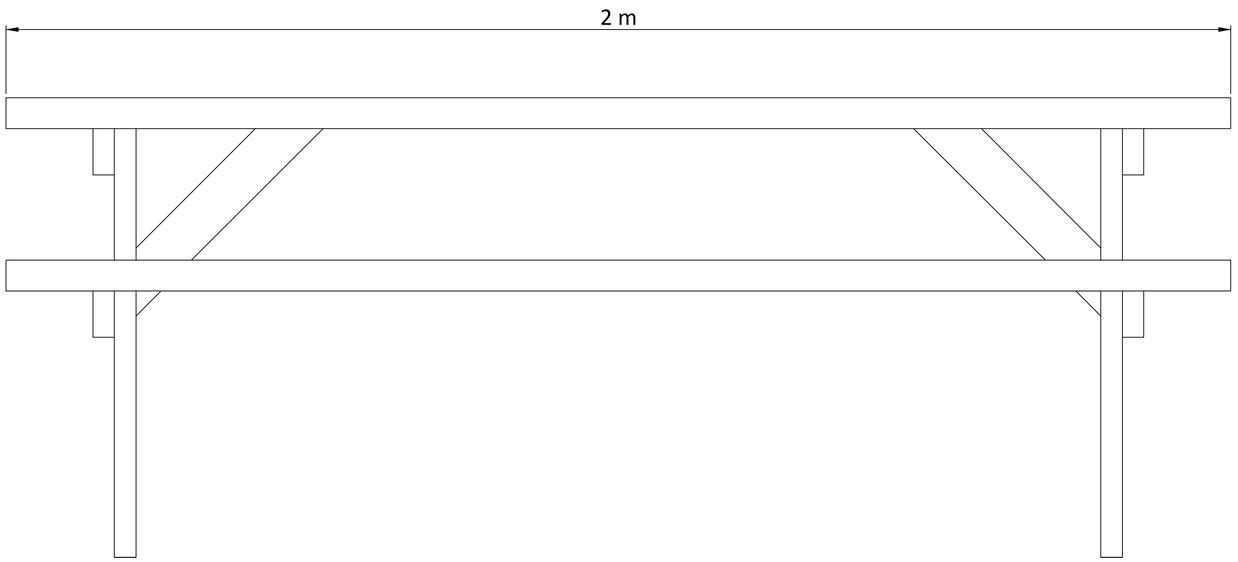


BENCH FRONT ELEVATION

Scale: 1:5

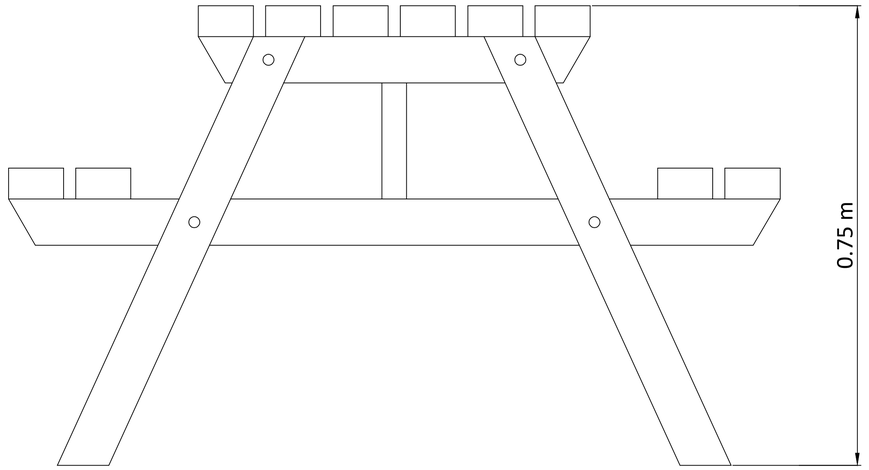


BENCH SIDE ELEVATION

Scale: 1:5

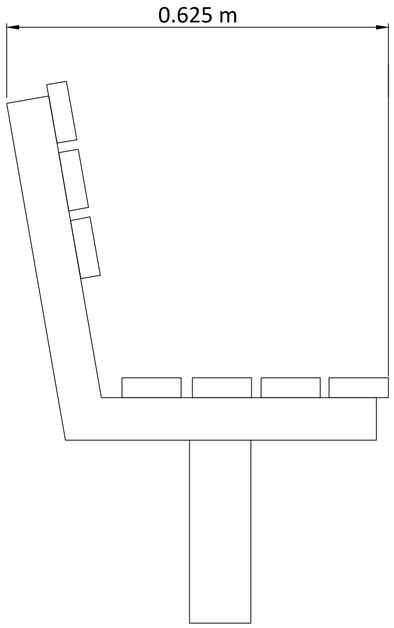

BENCH SIDE ELEVATION

Scale: 1:5

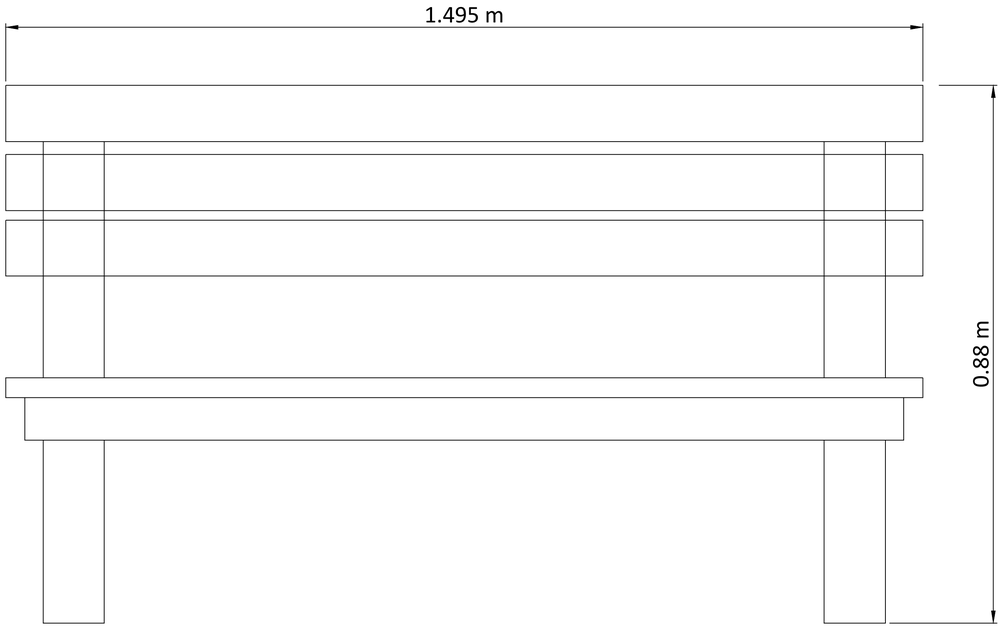

BENCH FRONT ELEVATION

Scale: 1:5

If Applicable : Ordnance Survey Ireland Licence No. CYAL50221678 © Ordnance Survey Ireland and Government of Ireland

FEHILY TIMONEY

Cork | Dublin | Carlow

www.fehilytimoney.ie


No part of this document may be reproduced or transmitted in any form or stored in any retrieval system of any nature without the written permission of Fehily Timoney & Company as copyright holder except as agreed for use on the project for which the document was originally issued. Do not scale. Use figured dimensions only. If in doubt - Ask!

Rev.	Description	App By	Date
P01	ISSUE FOR PLANNING		

PROJECT: LITTLETON WIND FARM		CLIENT: LITTLETON WIND FARM DAC	
SHEET: BENCH ELEVATIONS	Date: 30.04.26	Project number: P20-211	Scale (@ A1): 1:5
	Drawn by: EB	Drawing Number: P20-211-0102-0019	Rev: P01
	Checked by: TB	(Sheet set subset 0102)	


O:\ACAD\2020\P20-211\P20-211-0102-0019

(619) P20-211-0102-0019 30 April 2026 O:\ACAD\2020\P20-211\P20-211-0102-0019.dwg

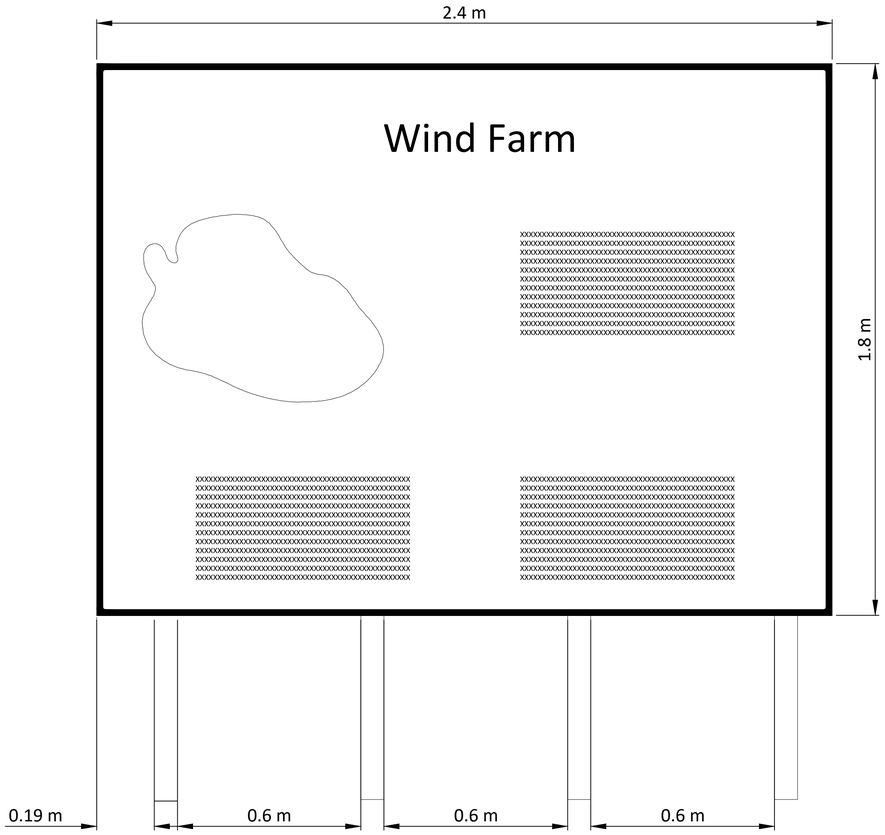


SIGNAGE TYPE A - ENTRY POINT SIGANGE

Scale: 1:10

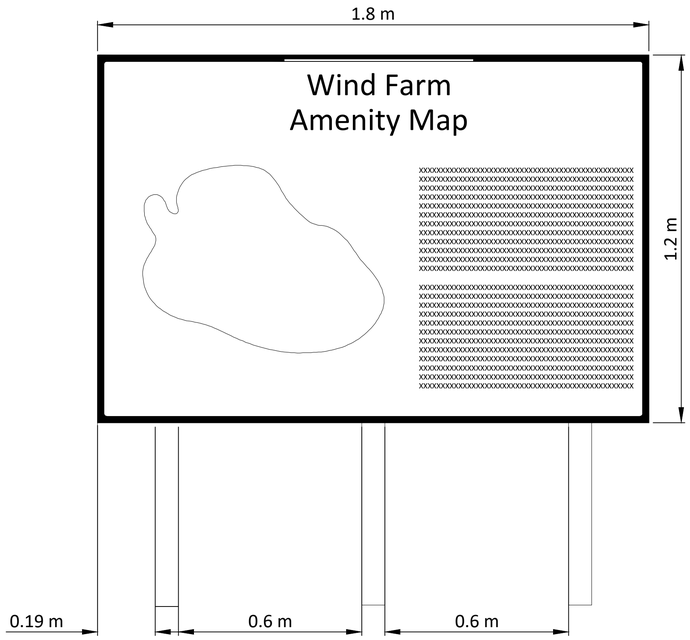

SIGNAGE TYPE B - WAYPOINT MAP SIGNAGE

Scale: 1:10

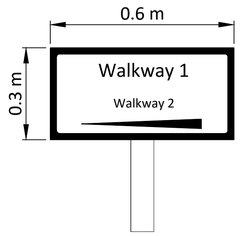

SIGNAGE TYPE C - WAY POINT DIRECTION SIGANGE

Scale: 1:10

If Applicable : Ordnance Survey Ireland Licence No. CYAL50221678 © Ordnance Survey Ireland and Government of Ireland

FEHILY TIMONEY
Cork | Dublin | Carlow
www.fehilytimoney.ie


No part of this document may be reproduced or transmitted in any form or stored in any retrieval system of any nature without the written permission of Fehily Timoney & Company as copyright holder except as agreed for use on the project for which the document was originally issued. Do not scale. Use figured dimensions only. If in doubt - Ask!

Rev.	Description	App By	Date
P01	ISSUE FOR PLANNING		

PROJECT: LITTLETON WIND FARM	CLIENT: LITTLETON WIND FARM DAC
SHEET: SIGNAGE ELEVATIONS	Date: 30.04.26 · Project number: P20-211 · Scale (@ A1): 1:10
	Drawn by: EB · Drawing Number: P20-211-0102-0020 · Rev: P01
	Checked by: TB (Sheet set subset 0102)


O:\ACAD\2020\P20-211\P20-211-0102-0020

30 April 2026 (O:\ACAD\2020\P20-211\P20-211-0102-0020)

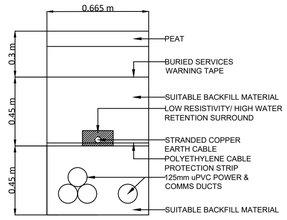


CABLE TRENCH TYPE 1

Scale: 1:20

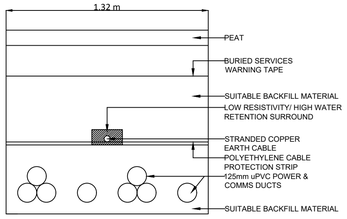


CABLE TRENCH TYPE 2

Scale: 1:20

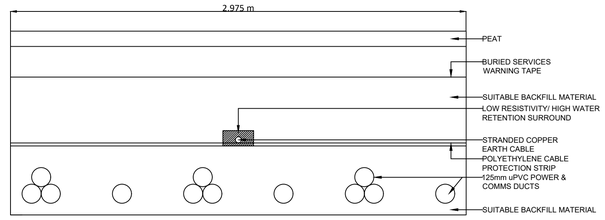


CABLE TRENCH TYPE 3

Scale: 1:20

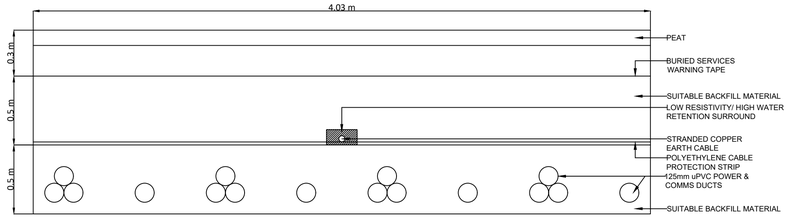


CABLE TRENCH TYPE 4

Scale: 1:20

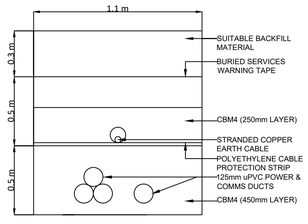


ROAD CROSSING TRENCH DETAIL

Scale: 1:20

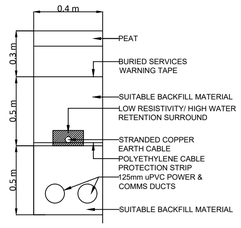


MET MAST TRENCH DETAIL

Scale: 1:20

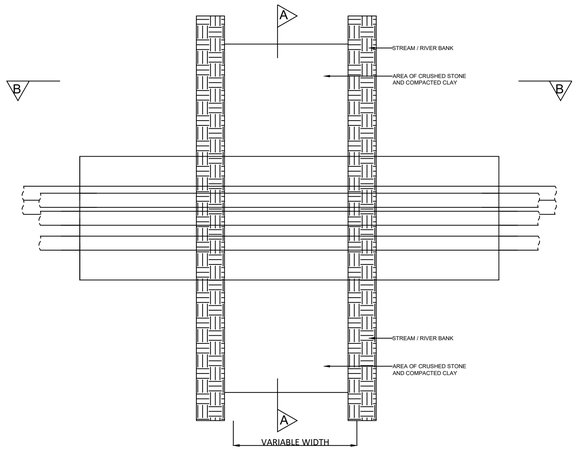


STREAM CROSSING TRENCH DETAIL

Scale: N.T.S

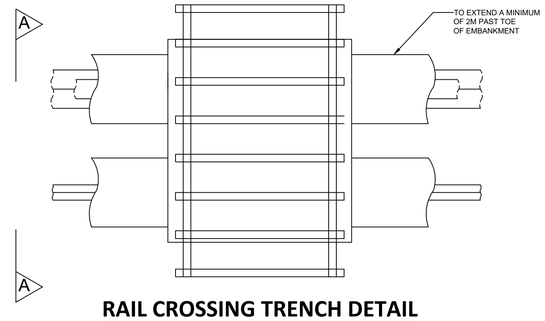


RAIL CROSSING TRENCH DETAIL

Scale: N.T.S

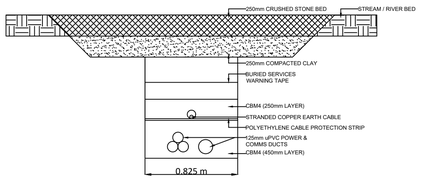


STREAM CROSSING TRENCH DETAIL SECTION VIEW A-A

Scale: N.T.S

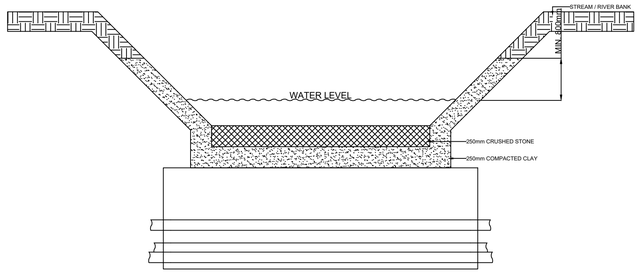

STREAM CROSSING TRENCH DETAIL SECTION VIEW B-B

Scale: N.T.S

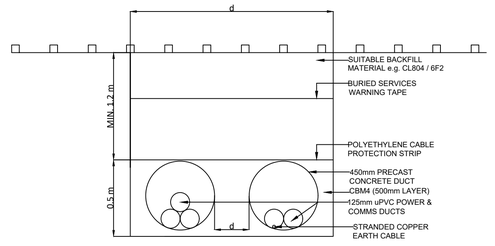

RAIL CROSSING TRENCH DETAIL SECTION VIEW A-A

Scale: N.T.S

If Applicable : Ordnance Survey Ireland Licence No. CYAL50221678 © Ordnance Survey Ireland and Government of Ireland

FEHILY TIMONEY

Cork | Dublin | Carlow

www.fehilytimoney.ie

No part of this document may be reproduced or transmitted in any form or stored in any retrieval system of any nature without the written permission of Fehily Timoney & Company as copyright holder except as agreed for use on the project for which the document was originally issued. Do not scale. Use figured dimensions only. If in doubt - Ask!


Rev.	Description	App By	Date
P01	ISSUE FOR PLANNING		

PROJECT	LITTLETON WIND FARM
CLIENT	LITTLETON WIND FARM DAC
SHEET	INTERNAL COLLECTOR NETWORK TRENCH ARRANGEMENT DETAILS
Date	30.04.26
Project number	P20-211
Scale (@ A1)	As Shown
Drawn by	EB
Drawing Number	P20-211-0102-0021
Rev	P01
Checked by	TB

[Sheet set subset 0102]


O:\ACAD\2020\P20-211\P20-211-0102-0021

30 April 2026 [O:\ACAD\2020\P20-211\P20-211-0102-0021]

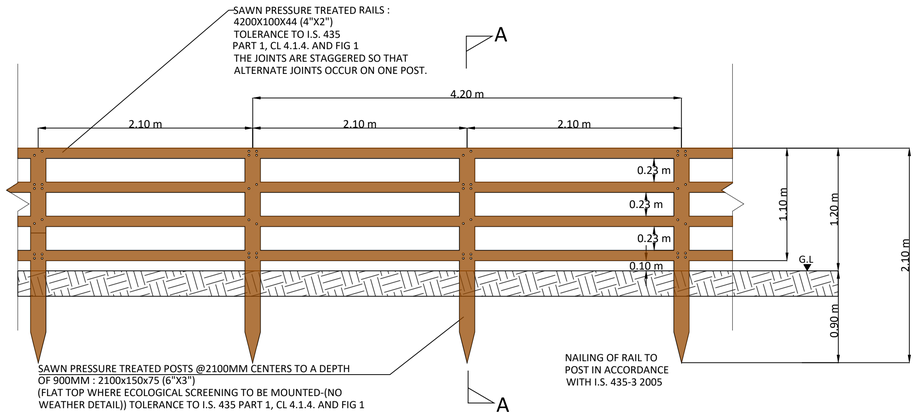


FENCE TYPE '04'

Scale: 1:30

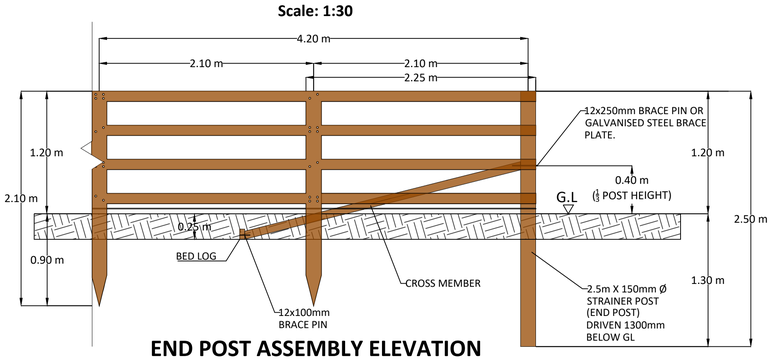


END POST ASSEMBLY ELEVATION

Scale: 1:30

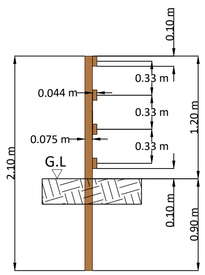


SECTION A-A

Scale: 1:30

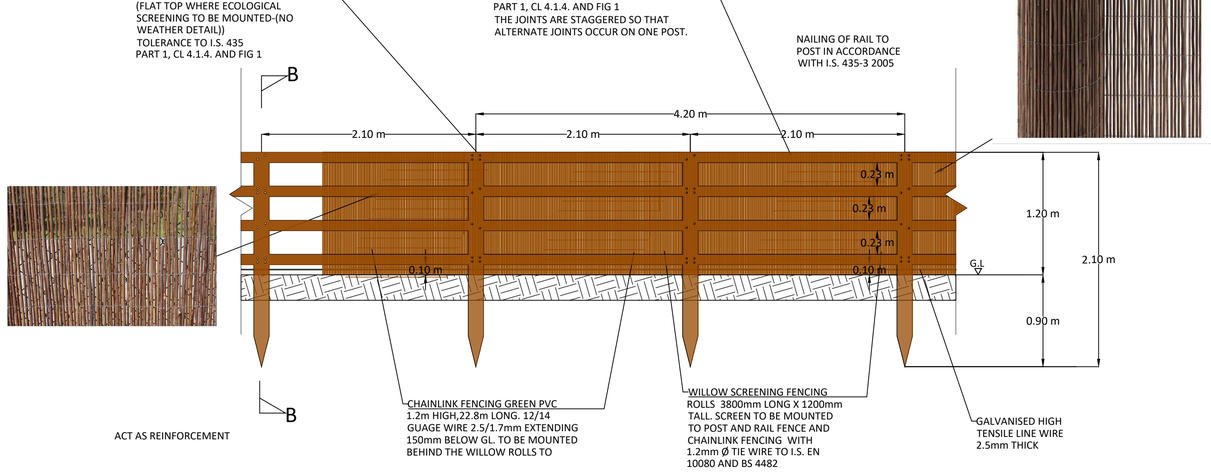


FENCE TYPE '04' WITH ECOLOGICAL SCREENING & CHAINLINK GREEN PVC FENCING MOUNTED

Scale: 1:30

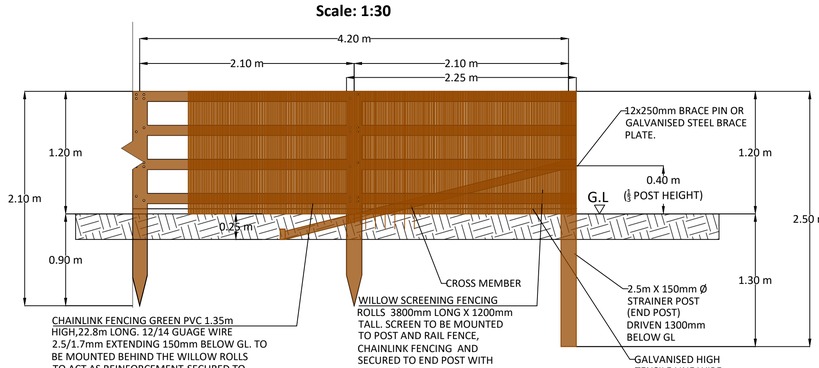

END POST ASSEMBLY ELEVATION WITH WILLOW AND CHAINLINK MOUNTED

Scale: 1:30

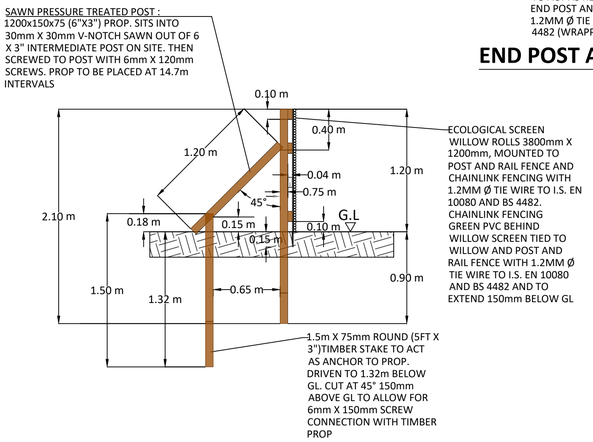

SECTION B-B

Scale: 1:30

If Applicable : Ordnance Survey Ireland Licence No. CYAL50221678 © Ordnance Survey Ireland and Government of Ireland

FEHILY TIMONEY

Cork | Dublin | Carlow

www.fehilytimoney.ie

No part of this document may be reproduced or transmitted in any form or stored in any retrieval system of any nature without the written permission of Fehily Timoney & Company as copyright holder except as agreed for use on the project for which the document was originally issued. Do not scale. Use figured dimensions only. If in doubt - Ask!


Rev.	Description	App By	Date
P01	ISSUE FOR PLANNING		

PROJECT	LITTLETON WIND FARM
CLIENT	LITTLETON WIND FARM DAC
SHEET	FENCE ELEVATIONS AND SECTIONS
Date	30.04.26
Project number	P20-211
Scale (@ A1)	1:30
Drawn by	EB
Checked by	TB
Drawing Number	P20-211-0102-0022
Rev	P01

(Sheet set subset 0102)

O:\ACAD\2020\P20-211\P20-211-0102-0022

1 May 2026 (O:\ACAD\2020\P20-211\P20-211-0102-0022)

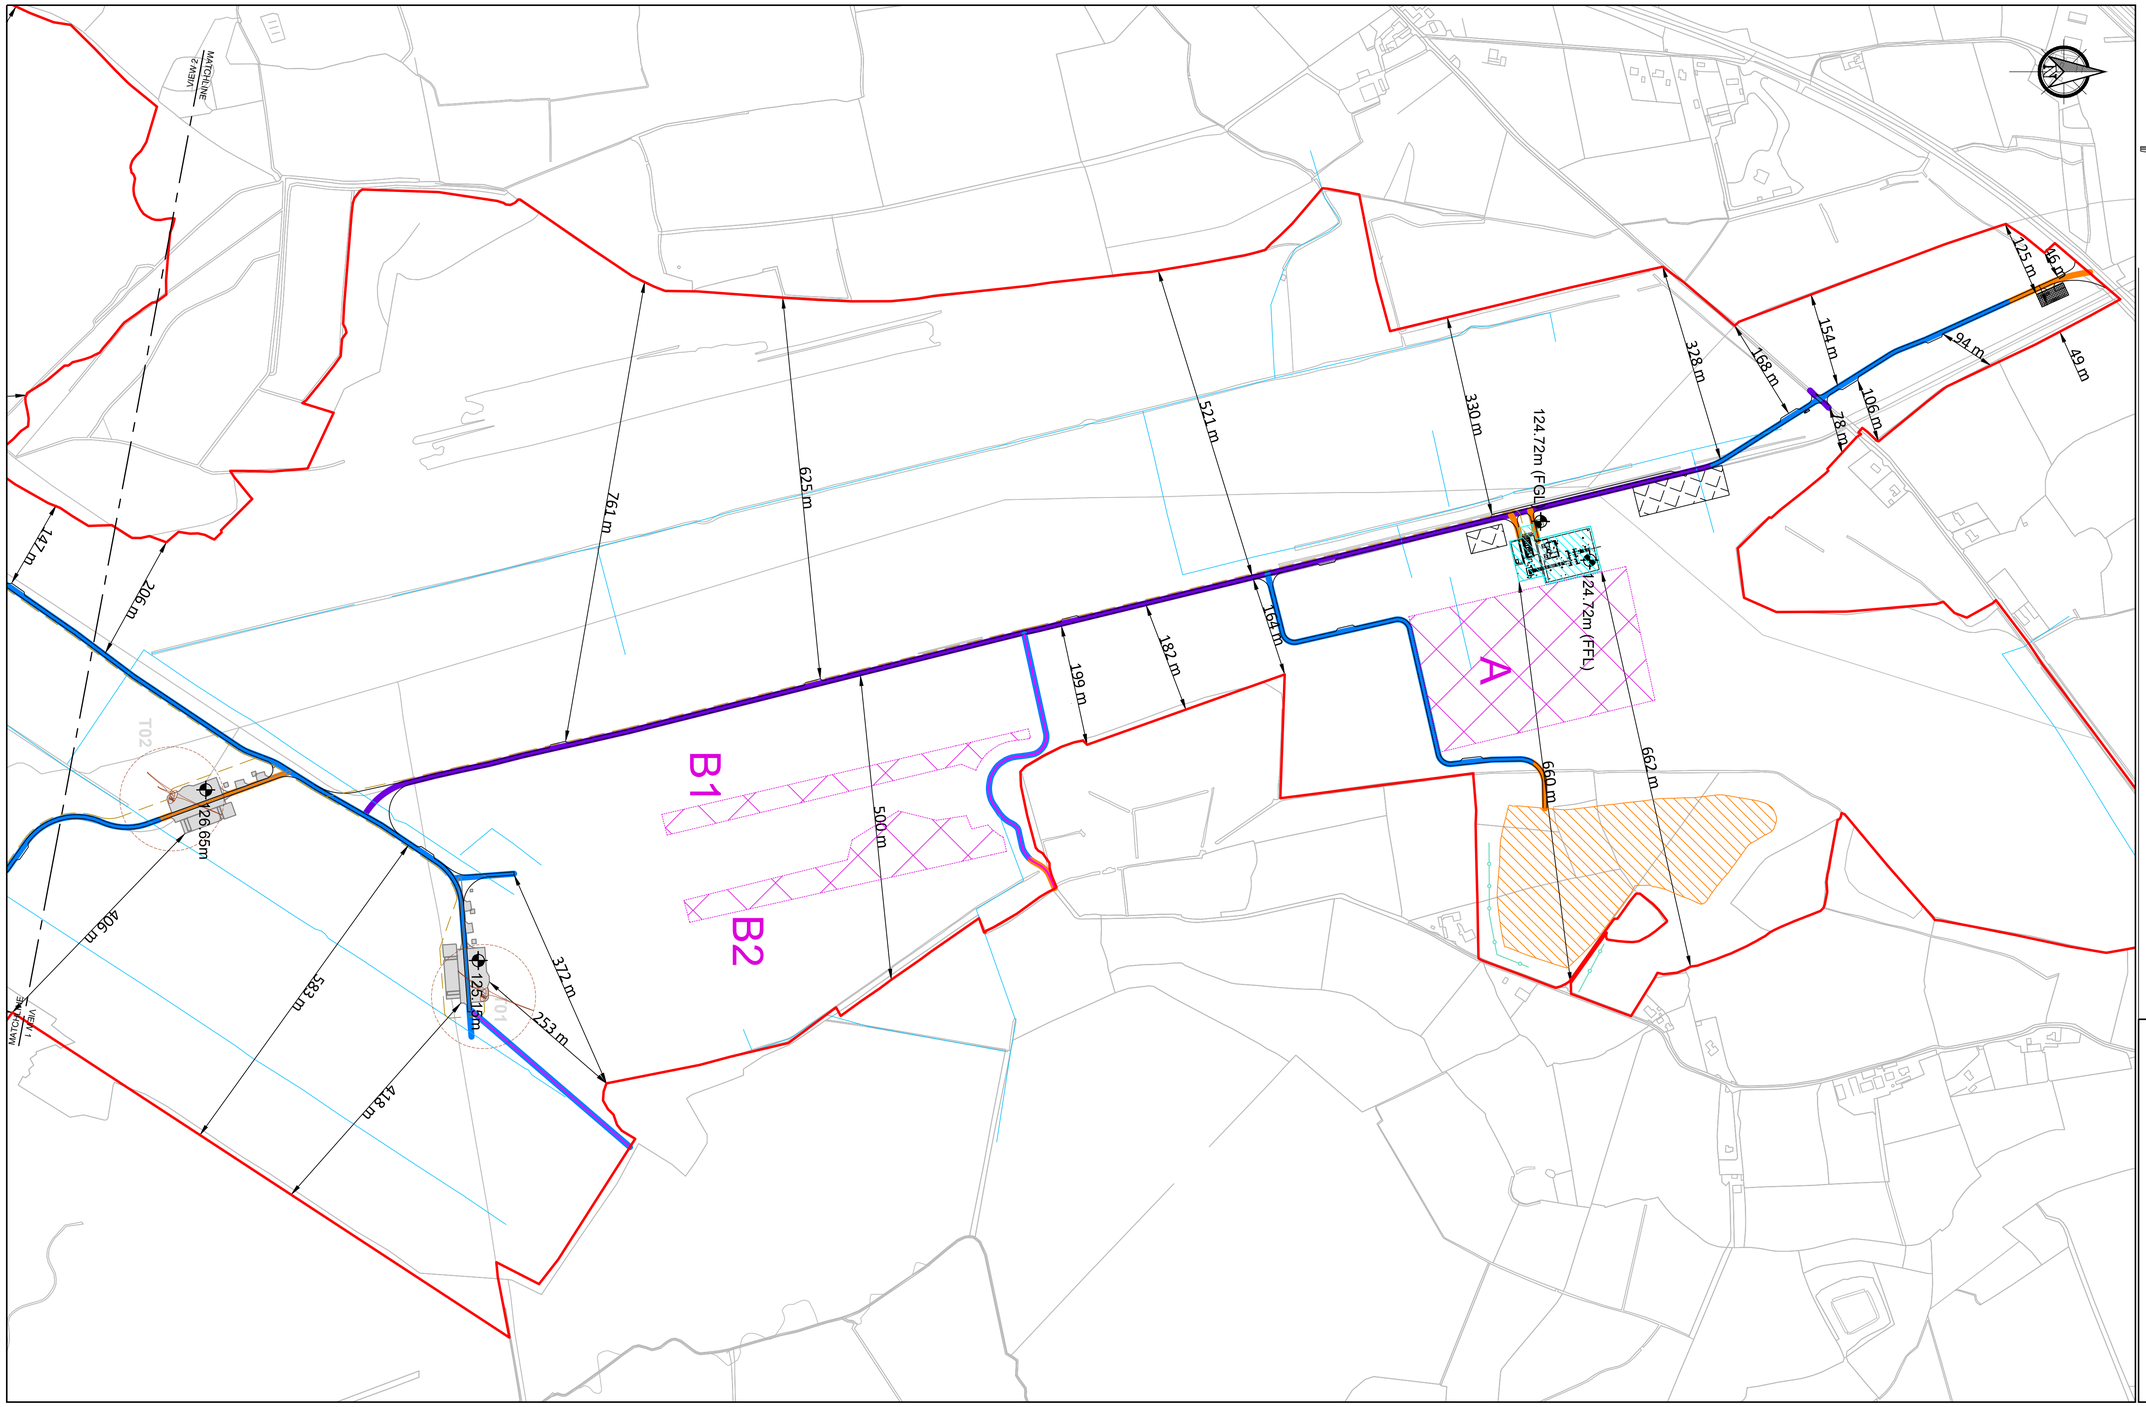


Legend

- Planning Boundary
- Proposed Wind Farm Access Track.
- Proposed Passing Bays
- Proposed Turning Areas
- Proposed Turbine And Hardstanding Areas
- Proposed Peat Deposition Areas
- Proposed Borrow Pit Area
- Proposed BEMP Area
- Proposed Construction Compound
- Existing Recreational Amenity Car Park
- Proposed Recreational Amenity Car Park
- Proposed Substation Compound
- Proposed Security Building
- Existing Drainage
- Proposed Recreational Amenity Trail
- Existing Recreational Amenity Trail
- Proposed Internal Collector Circuit
- Proposed Minimum Noise Barrier
- X.Xm Proposed Hardstand Finished Level
- PMM Permanent Metrological Mast

Road Type Legend:

- Type A - Construction of New Excavated Access Tracks Through Peat
- Type B - Construction of New Floating Access Tracks Over Peat
- Type C - Upgrade of Existing Internal Tracks

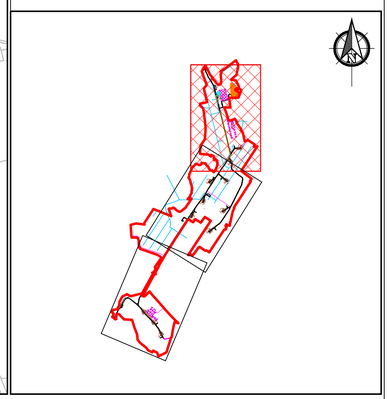

PLAN
Scale 1:5000

KEYPLAN
Scale 1:100000

If Applicable : Ordnance Survey Ireland Licence No. CYAL50221678 © Ordnance Survey Ireland and Government of Ireland
OSI 4578, 4579, 4580, 4637, 4638, 4639, 4697,4698,4699, 4758, 4759, 4760, 4818, 4819, 4820, 4881, 4882, 4883

FEHILY TIMONEY
Cork | Dublin | Carlow
www.fehilytimoney.ie


No part of this document may be reproduced or transmitted in any form or stored in any retrieval system of any nature without the written permission of Fehily Timoney & Company as copyright holder except as agreed for use on the project for which the document was originally issued. Do not scale. Use figured dimensions only. If in doubt - Ask!

Rev.	Description	App By	Date
P01	ISSUE FOR PLANNING	JH	16.04.26

PROJECT	LITTLETON WIND FARM
CLIENT	LITTLETON WIND FARM DAC
SHEET	ROAD CONSTRUCTION TYPES PLAN - SHEET 1 OF 3
Date	16.04.26
Project number	P20-211
Scale (@ A1)	As Shown
Drawn by	POR
Checked by	AC
Drawing Number	P20-211-0600-0013
Rev	P01

O:\ACAD\2020\P20-211\P20-211-0600-0013

13 May 2026

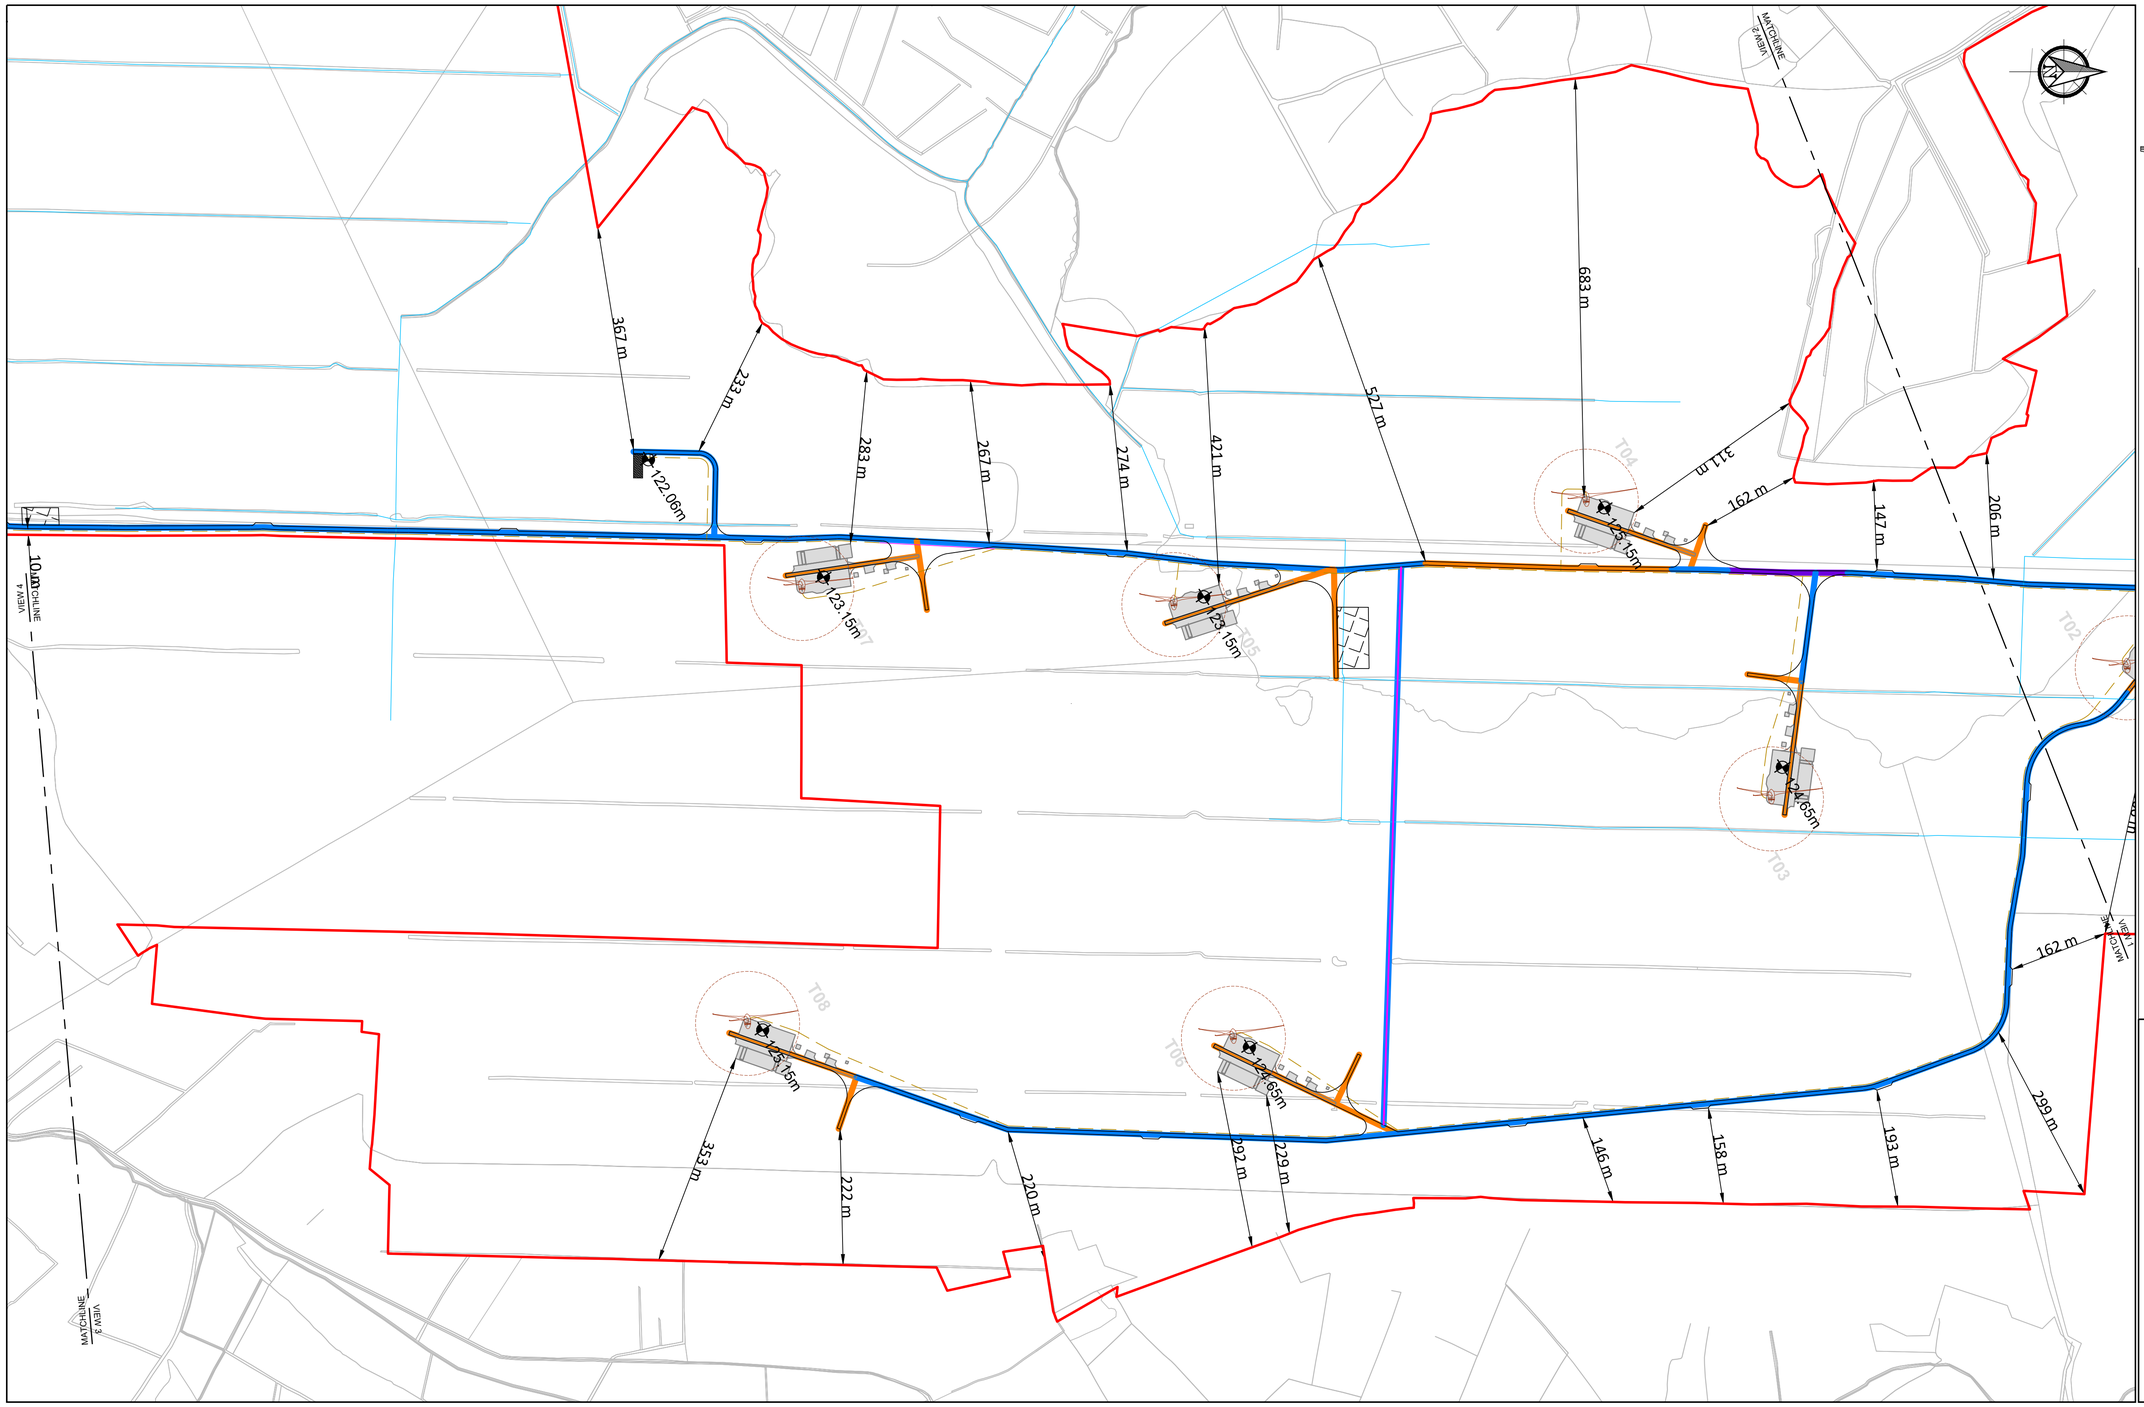


Legend

- Planning Boundary
- Proposed Wind Farm Access Track.
- Proposed Passing Bays
- Proposed Turning Areas
- Proposed Turbine And Hardstanding Areas
- Proposed Peat Deposition Areas
- Proposed Borrow Pit Area
- Proposed BEMP Area
- Proposed Construction Compound
- Existing Recreational Amenity Car Park
- Proposed Recreational Amenity Car Park
- Proposed Substation Compound
- Proposed Security Building
- Existing Drainage
- Proposed Recreational Amenity Trail
- Existing Recreational Amenity Trail
- Proposed Internal Collector Circuit
- Proposed Minimum Noise Barrier
- X.Xm Proposed Hardstand Finished Level
- PMM Permanent Metrological Mast

Road Type Legend:

- Type A - Construction of New Excavated Access Tracks Through Peat
- Type B - Construction of New Floating Access Tracks Over Peat
- Type C - Upgrade of Existing Internal Tracks

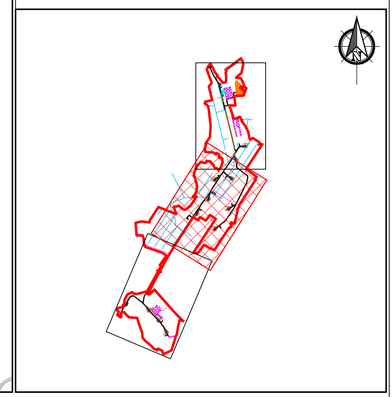

PLAN
Scale 1:5000

KEYPLAN
Scale 1:100000

If Applicable : Ordnance Survey Ireland Licence No. CYAL50221678 © Ordnance Survey Ireland and Government of Ireland
OSI 4578, 4579, 4580, 4637, 4638, 4639, 4697,4698,4699, 4758, 4759, 4760, 4818, 4819, 4820, 4881, 4882, 4883

FEHILY TIMONEY
Cork | Dublin | Carlow
www.fehilytimoney.ie

No part of this document may be reproduced or transmitted in any form or stored in any retrieval system of any nature without the written permission of Fehily Timoney & Company as copyright holder except as agreed for use on the project for which the document was originally issued. Do not scale. Use figured dimensions only. If in doubt - Ask!

Rev.	Description	App By	Date
P01	ISSUE FOR PLANNING	JH	16.04.26

PROJECT: LITTLETON WIND FARM


CLIENT: LITTLETON WIND FARM DAC

SHEET: ROAD CONSTRUCTION TYPES PLAN - SHEET 2 OF 3

Date: 16.04.26
Project number: P20-211
Scale (@ A1): As Shown
Drawn by: POR
Drawing Number: P20-211-0600-0014
Rev: P01
Checked by: AC

O:\ACAD\2020\P20-211\P20-211-0600-0014

13 May 2026

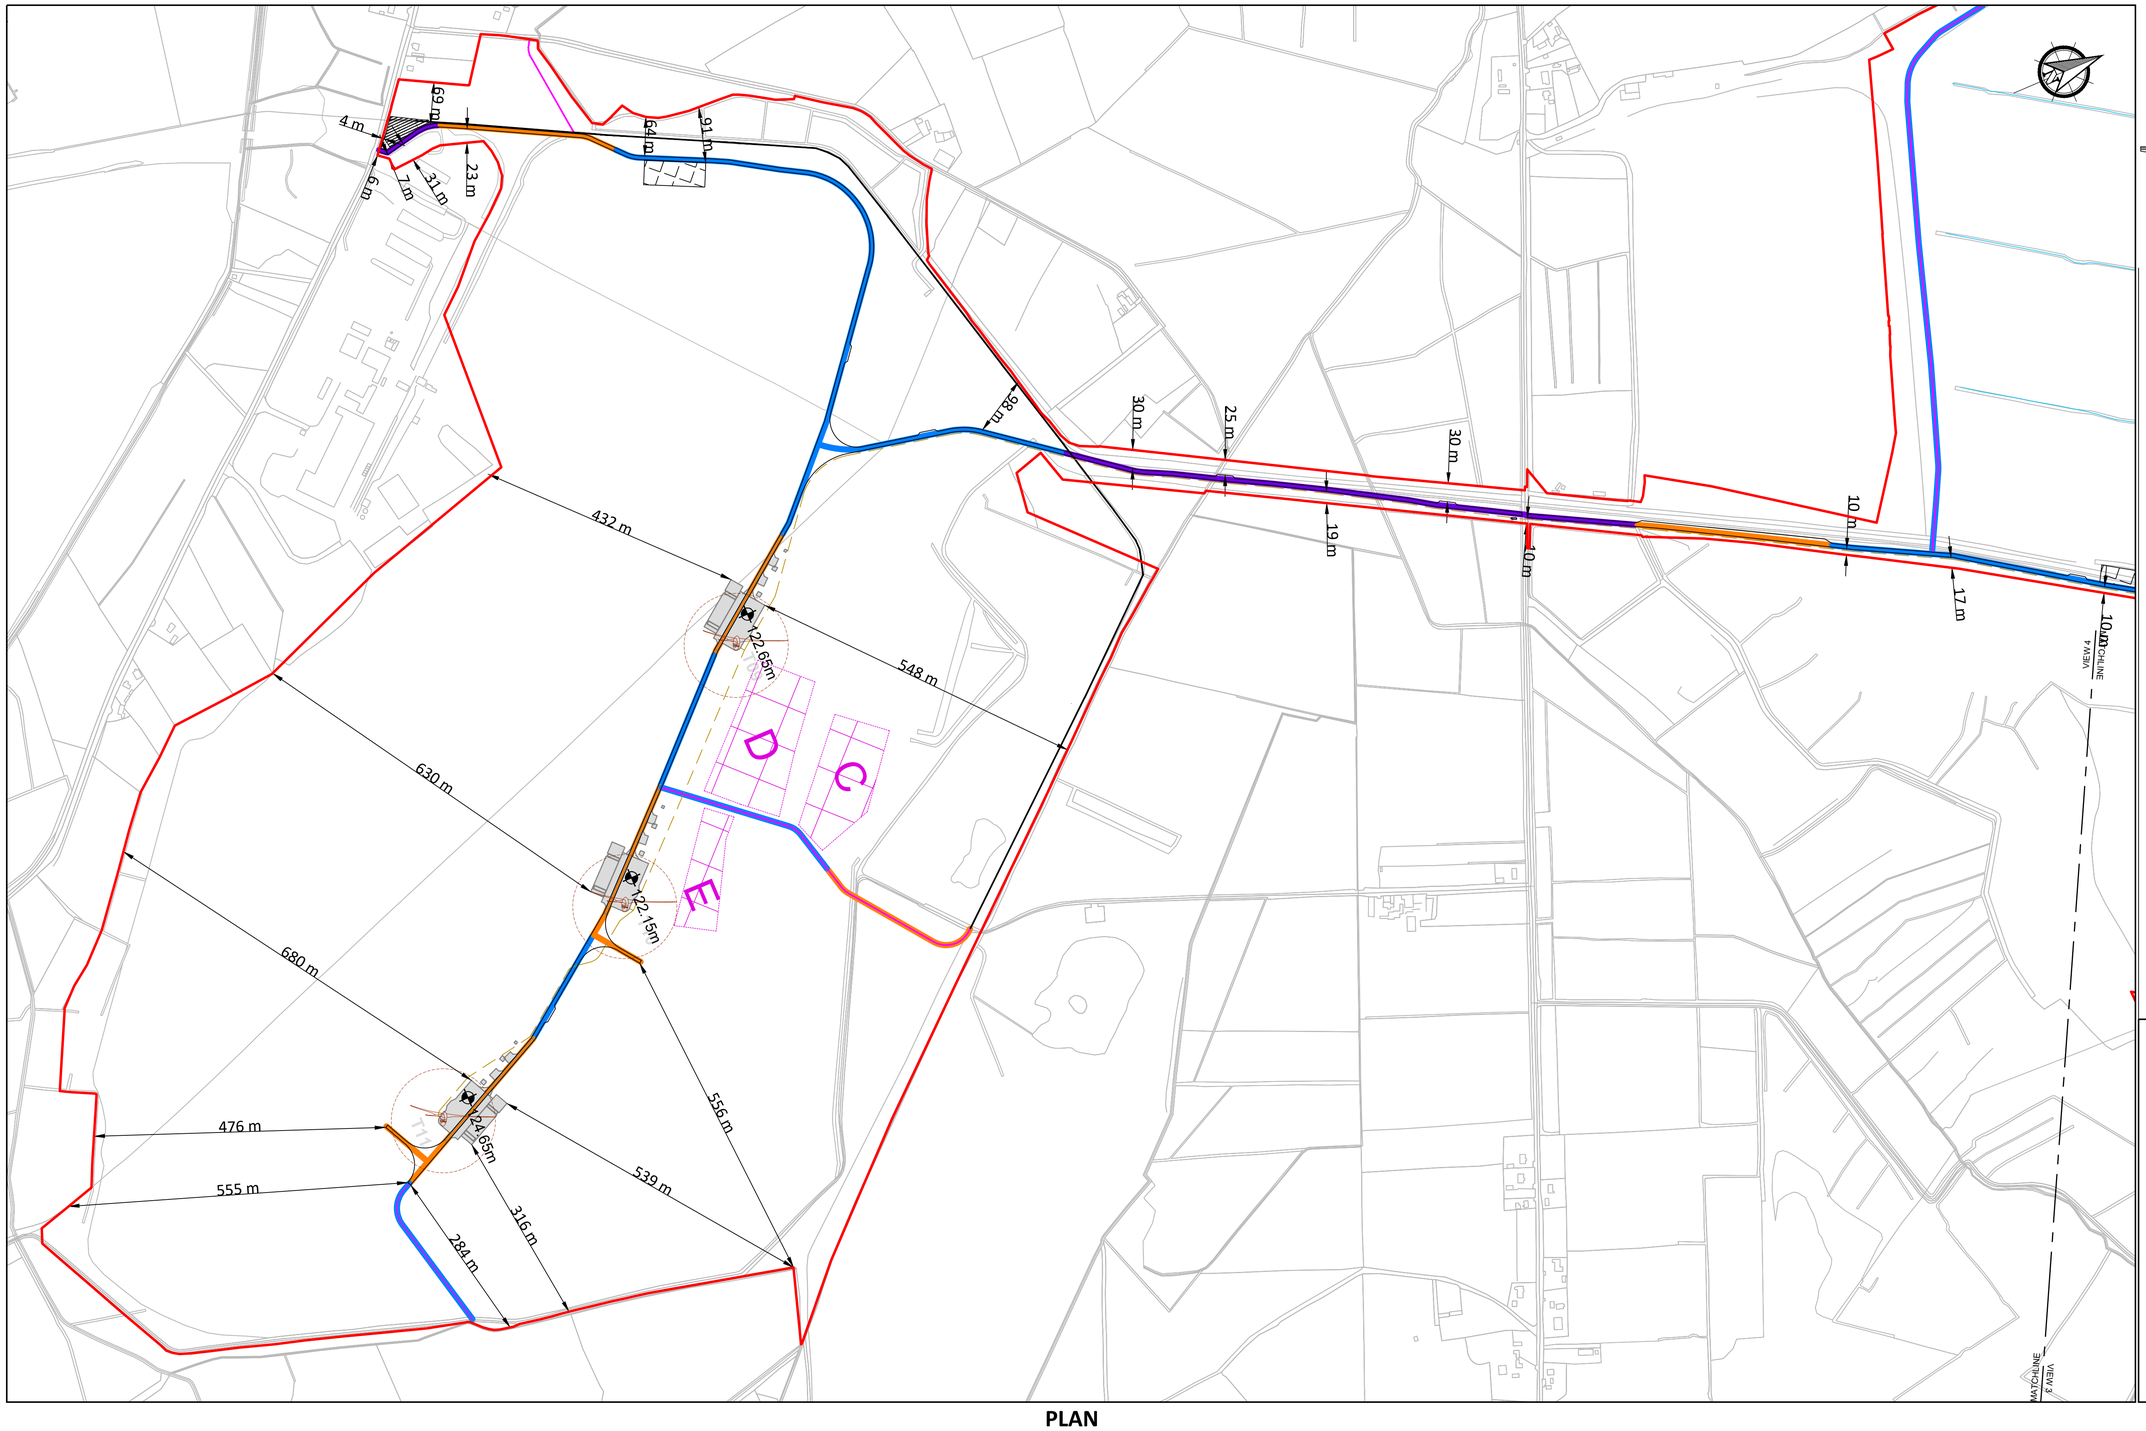


Legend

- Planning Boundary
- Proposed Wind Farm Access Track.
- Proposed Passing Bays
- Proposed Turning Areas
- Proposed Turbine And Hardstanding Areas
- Proposed Peat Deposition Areas
- Proposed Borrow Pit Area
- Proposed BEMP Area
- Proposed Construction Compound
- Existing Recreational Amenity Car Park
- Proposed Recreational Amenity Car Park
- Proposed Substation Compound
- Proposed Security Building
- Existing Drainage
- Proposed Recreational Amenity Trail
- Existing Recreational Amenity Trail
- Proposed Internal Collector Circuit
- Proposed Minimum Noise Barrier
- X.Xm Proposed Hardstand Finished Level
- PMM Permanent Metrological Mast

Road Type Legend:

- Type A - Construction of New Excavated Access Tracks Through Peat
- Type B - Construction of New Floating Access Tracks Over Peat
- Type C - Upgrade of Existing Internal Tracks

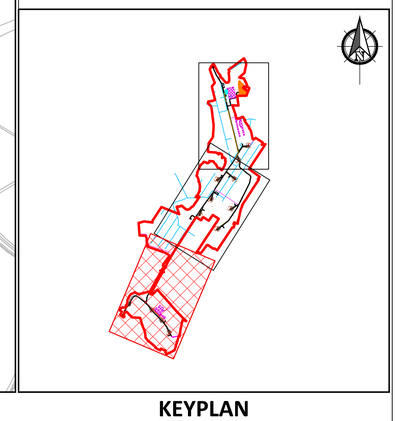

PLAN
Scale 1:5000

KEYPLAN
Scale 1:100000

If Applicable : Ordnance Survey Ireland Licence No. CYAL50221678 © Ordnance Survey Ireland and Government of Ireland
OSI 4578, 4579, 4580, 4637, 4638, 4639, 4697,4698,4699, 4758, 4759, 4760, 4818, 4819, 4820, 4881, 4882, 4883

FEHILY TIMONEY
Cork | Dublin | Carlow
www.fehilytimoney.ie

No part of this document may be reproduced or transmitted in any form or stored in any retrieval system of any nature without the written permission of Fehily Timoney & Company as copyright holder except as agreed for use on the project for which the document was originally issued. Do not scale. Use figured dimensions only. If in doubt - Ask!


Rev.	Description	App By	Date
P01	ISSUE FOR PLANNING	JH	16.04.26


PROJECT	LITTLETON WIND FARM
CLIENT	LITTLETON WIND FARM DAC
SHEET	ROAD CONSTRUCTION TYPES PLAN - SHEET 3 OF 3

Date 16.04.26	Project number P20-211	Scale (@ A1) As Shown
Drawn by POR	Drawing Number P20-211-0600-0015	Rev P01
Checked by AC		

O:\ACAD\2020\P20-211\P20-211-0600-0015

13 May 2026

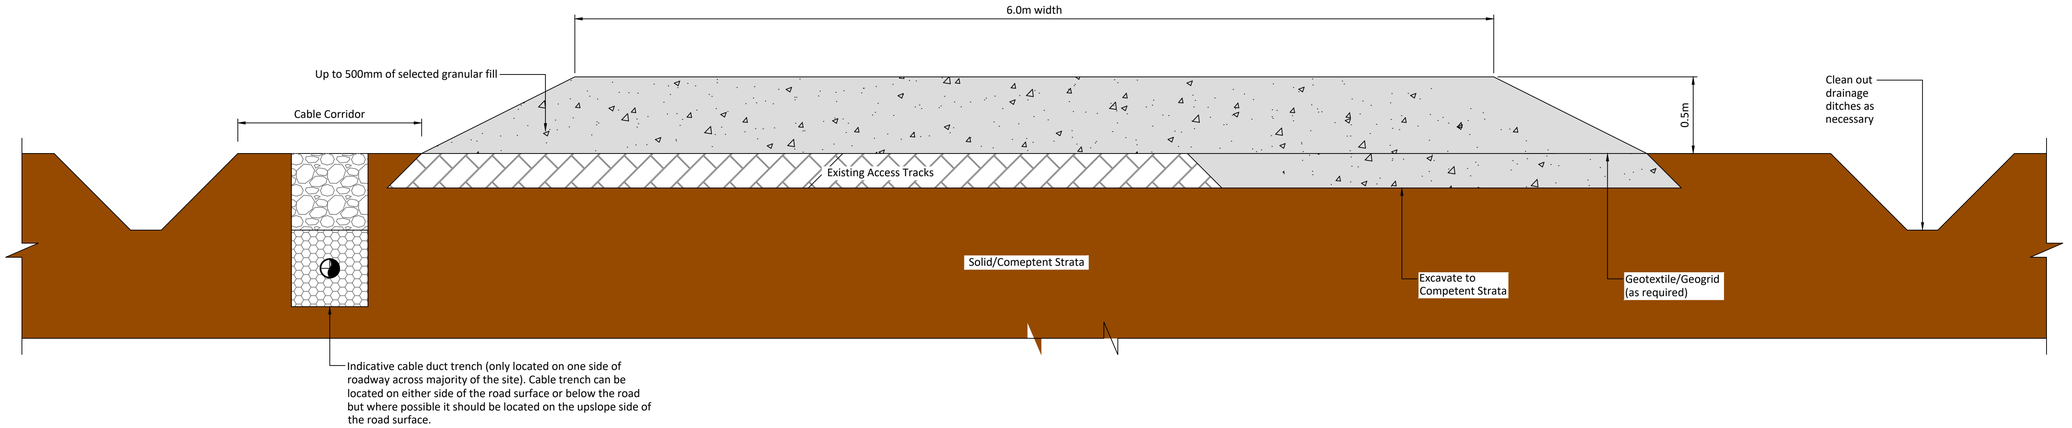

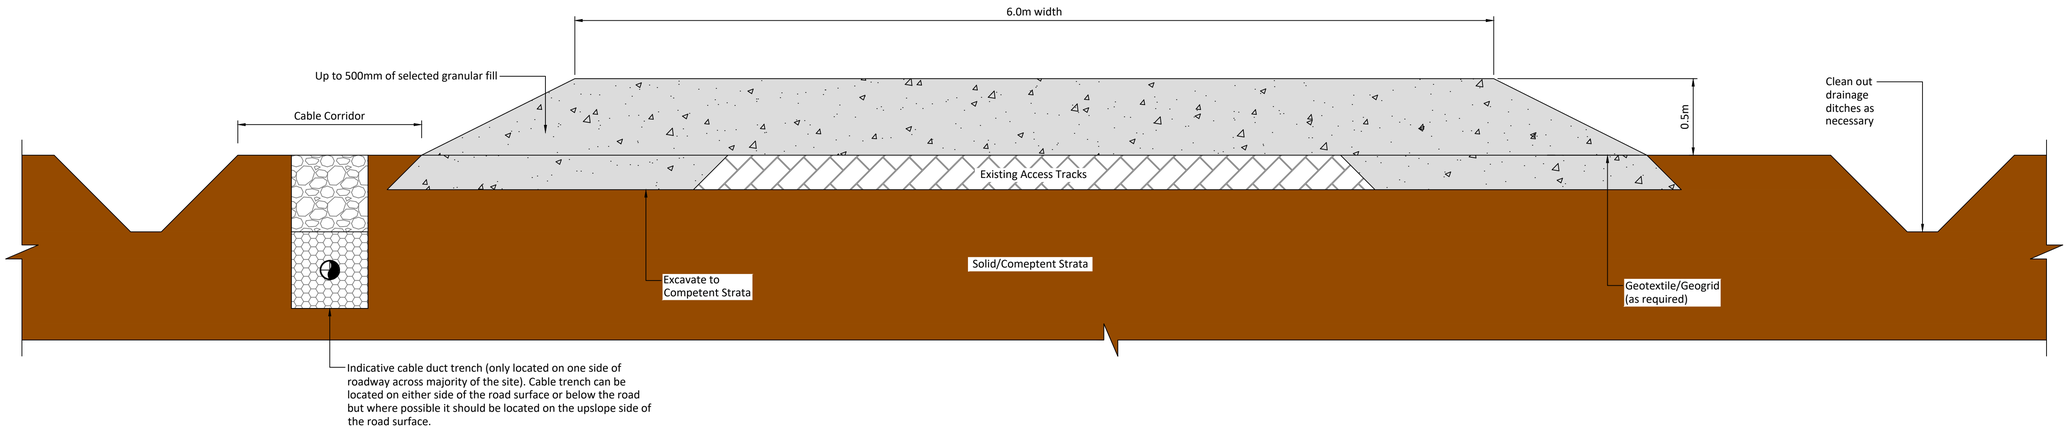

Scale 1:20

If Applicable : Ordnance Survey Ireland Licence No. CYAL50221678 © Ordnance Survey Ireland and Government of Ireland

FEHILY TIMONEY

Cork | Dublin | Carlow

www.fehilytimoney.ie

No part of this document may be reproduced or transmitted in any form or stored in any retrieval system of any nature without the written permission of Fehily Timoney & Company as copyright holder except as agreed for use on the project for which the document was originally issued. Do not scale. Use figured dimensions only. If in doubt - Ask!

Rev.	Description	App By	Date
P01	ISSUE FOR PLANNING	JH	16.04.26

PROJECT
LITTLETON WIND FARM


CLIENT
LITTLETON WIND FARM DAC

SHEET
TYPE C – UPGRADE OF EXISTING INTERNAL TRACKS

Date: 16.04.26	Project number: P20-211	Scale (@ A1): 1:20	
Drawn by: POR	Drawing Number: P20-211-0600-0016		Rev: P01
Checked by: AC			

O:\ACAD\2020\P20-211\P20-211-0600-0016

13 May 2026

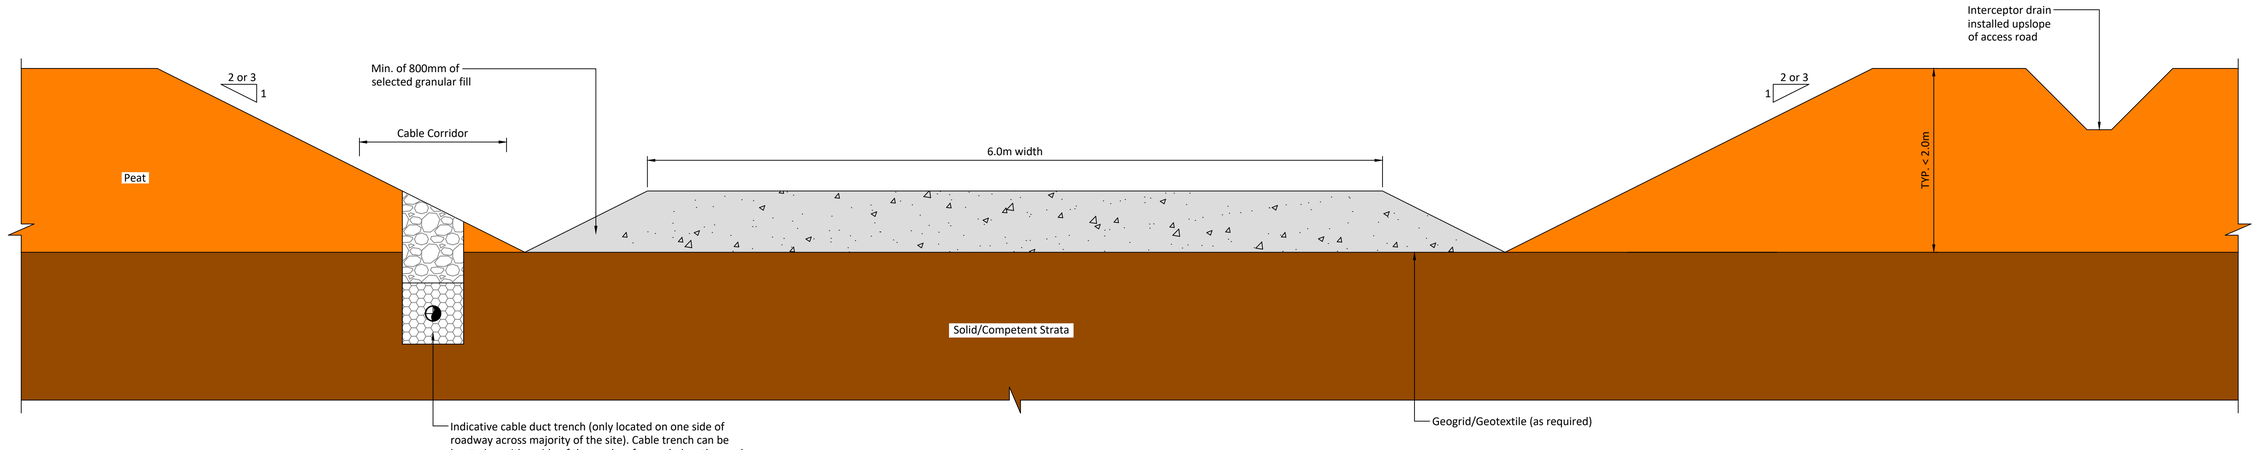

Scale 1:25

If Applicable : Ordnance Survey Ireland Licence No. CYAL50221678 © Ordnance Survey Ireland and Government of Ireland

FEHILY TIMONEY
Cork | Dublin | Carlow
www.fehilytimoney.ie


No part of this document may be reproduced or transmitted in any form or stored in any retrieval system of any nature without the written permission of Fehily Timoney & Company as copyright holder except as agreed for use on the project for which the document was originally issued. Do not scale. Use figured dimensions only. If in doubt - Ask!

Rev.	Description	App By	Date
P01	ISSUE FOR PLANNING	JH	16.04.26

PROJECT	LITTLETON WIND FARM
CLIENT	LITTLETON WIND FARM DAC
SHEET	TYPE A – NEW EXCAVATE AND REPLACE INTERNAL TRACK
Date	16.04.26
Project number	P20-211
Scale (@ A1)	1:25
Drawn by	POR
Drawing Number	P20-211-0600-0017
Rev	P01
Checked by	AC

O:\ACAD\2020\P20-211\P20-211-0600-0017

13 May 2026

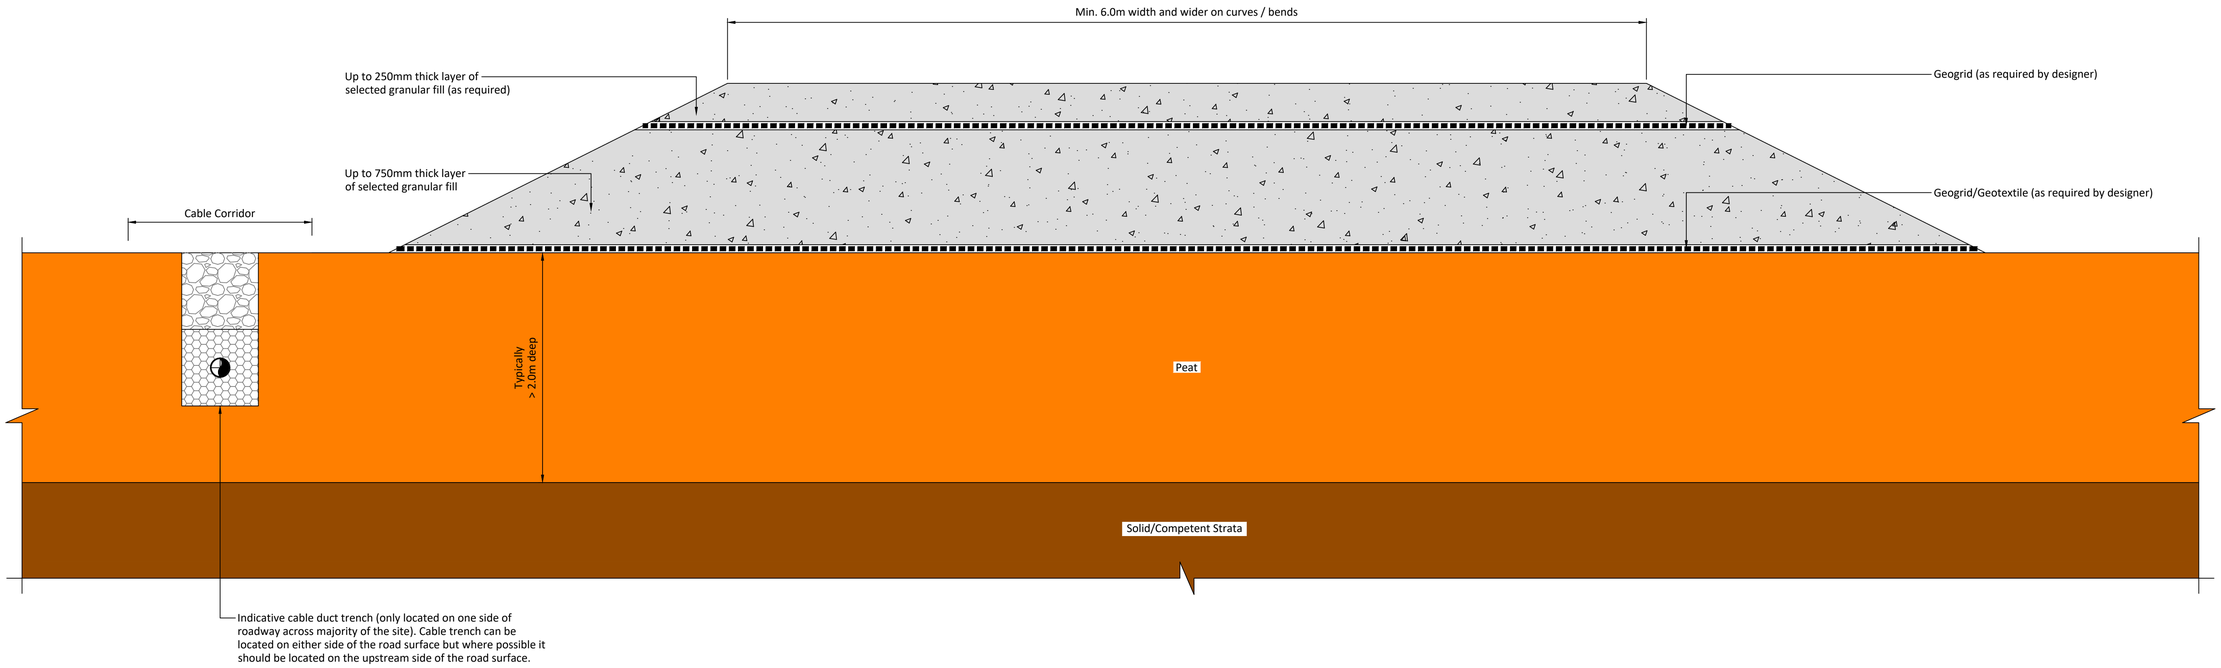

Scale 1:20

If Applicable : Ordnance Survey Ireland Licence No. CYAL50221678 © Ordnance Survey Ireland and Government of Ireland

FEHILY TIMONEY
Cork | Dublin | Carlow
www.fehilytimoney.ie


No part of this document may be reproduced or transmitted in any form or stored in any retrieval system of any nature without the written permission of Fehily Timoney & Company as copyright holder except as agreed for use on the project for which the document was originally issued. Do not scale. Use figured dimensions only. If in doubt - Ask!

Rev.	Description	App By	Date
P01	ISSUE FOR PLANNING	JH	16.04.26

PROJECT	LITTLETON WIND FARM
CLIENT	LITTLETON WIND FARM DAC
SHEET	TYPE B – NEW FLOATED INTERNAL TRACK
Date	16.04.26
Project number	P20-211
Scale (@ A1)	1:20
Drawn by	POR
Drawing Number	P20-211-0600-0018
Rev	P01
Checked by	AC

O:\ACAD\2020\P20-211\P20-211-0600-0018

13 May 2026

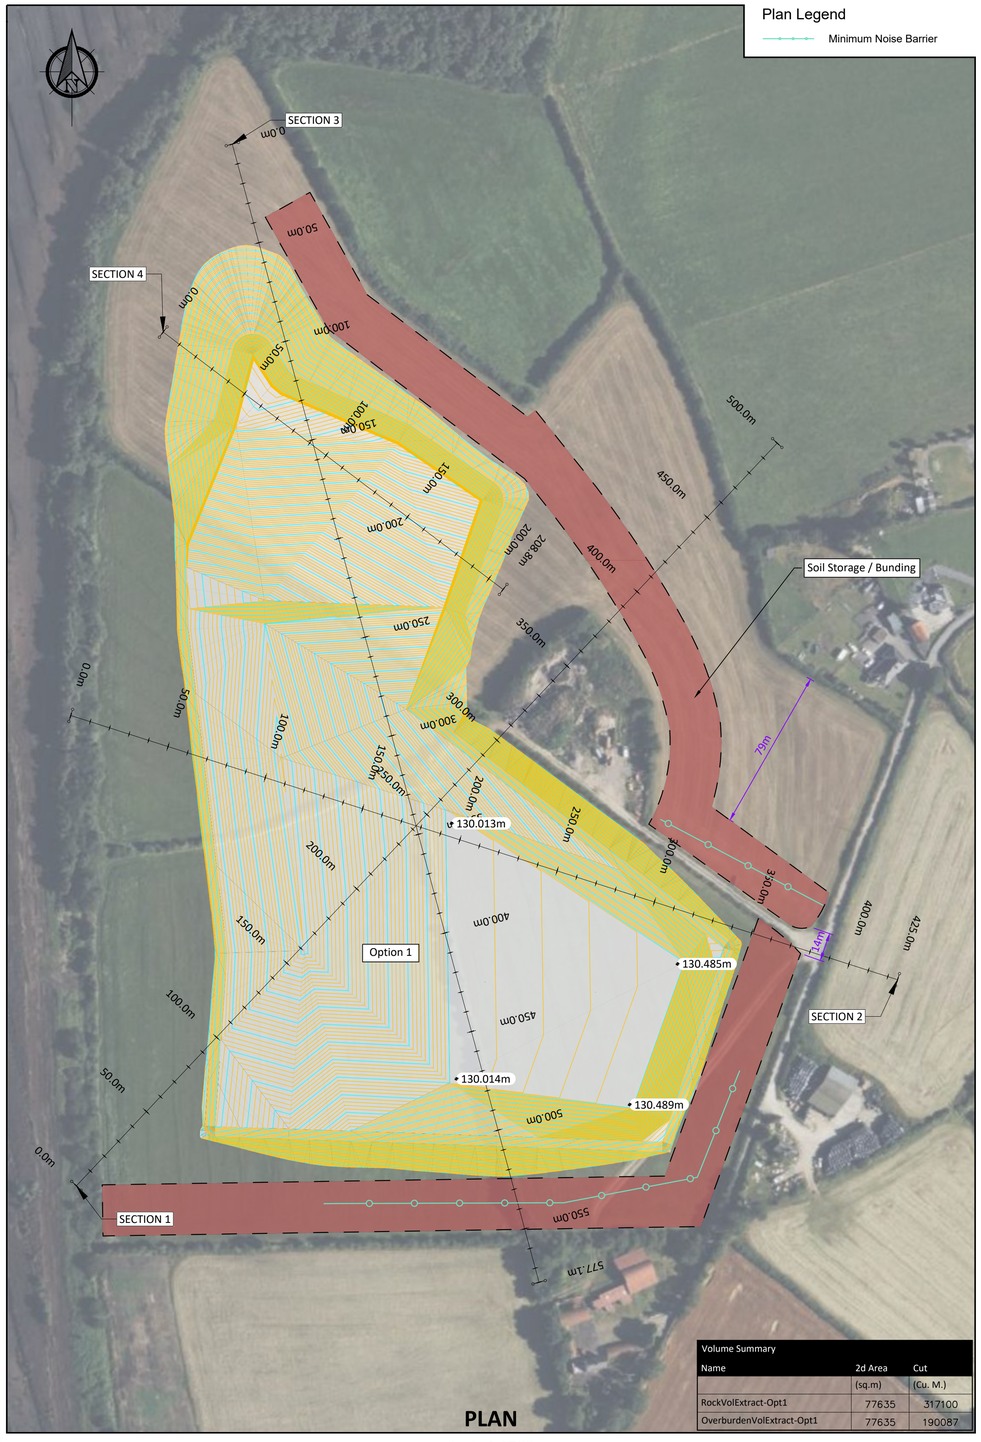

PLAN


Scale 1:1500

If Applicable : Ordnance Survey Ireland Licence No. CYAL50221678 © Ordnance Survey Ireland and Government of Ireland

Section Legend


- Existing Ground Surface
- Top of Rock
- Excavation Base

For soil bund requirements associated with construction noise mitigation, please refer to Figure 11.3, Volume 4 of the EIAR.
For additional construction noise mitigation requirements please refer to Chapter 11, Volume 2 of the EIAR.

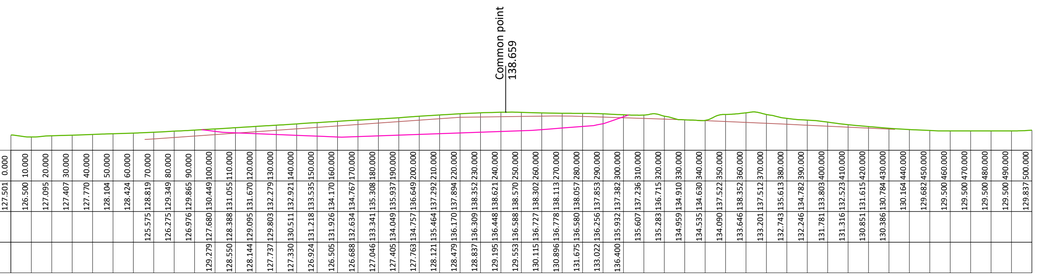


Chainage	0.000	10.000	20.000	30.000	40.000	50.000	60.000	70.000	80.000	90.000	100.000	110.000	120.000	130.000	140.000	150.000	160.000	170.000	180.000	190.000	200.000	210.000	220.000	230.000	240.000	250.000	260.000	270.000	280.000	290.000	300.000	310.000	320.000	330.000	340.000	350.000	360.000	370.000	380.000	390.000	400.000	410.000	420.000	430.000	440.000	450.000	460.000	470.000	480.000	490.000	500.000
Existing Ground Level	127.501	126.500	127.095	127.407	127.770	128.104	128.424	128.819	129.349	129.865	130.449	131.055	131.670	132.279	132.921	133.535	134.170	134.767	135.398	135.937	136.649	137.292	137.894	138.352	138.621	138.570	138.302	138.113	137.853	137.382	136.715	134.910	134.638	134.090	133.646	133.352	132.743	132.246	131.781	131.316	131.615	130.784	130.164	129.682	129.500	129.500	129.500	129.500	129.500	129.837
Top Of Rock								125.575	126.275	126.976	127.680	128.550	128.144	127.737	127.338	126.924	126.505	126.088	127.046	127.405	127.763	128.121	128.479	129.195	129.553	130.115	130.896	131.675	133.022	136.400		135.607	135.283	134.959	134.535	134.091	133.661	133.201	132.743	132.246	131.781	131.316	130.851	130.386									
Excavation Base	

SECTION 1

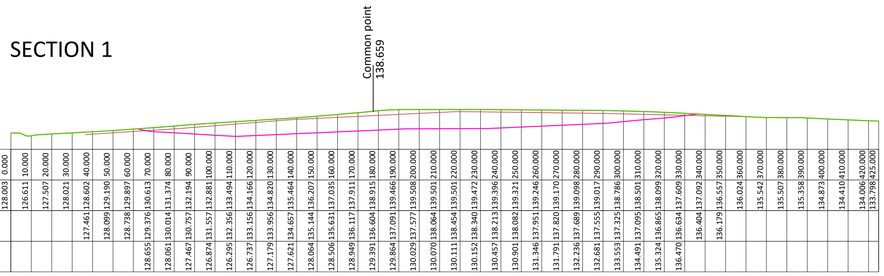


Chainage	0.000	10.000	20.000	30.000	40.000	50.000	60.000	70.000	80.000	90.000	100.000	110.000	120.000	130.000	140.000	150.000	160.000	170.000	180.000	190.000	200.000	210.000	220.000	230.000	240.000	250.000	260.000	270.000	280.000	290.000	300.000	310.000	320.000	330.000	340.000	350.000	360.000	370.000	380.000	390.000	400.000	410.000	420.000	425.000
Existing Ground Level	128.003	126.611	127.507	128.021	128.602	129.190	129.897	130.613	131.374	132.194	132.881	133.494	134.166	134.820	135.464	136.207	137.035	137.911	138.915	139.466	139.508	139.501	139.501	139.472	139.396	139.321	139.246	139.170	139.098	139.017	138.786	138.501	138.099	137.609	137.092	136.557	136.024	135.542	135.507	135.358	134.873	134.410	134.006	133.798
Top Of Rock	
Excavation Base	

SECTION 2

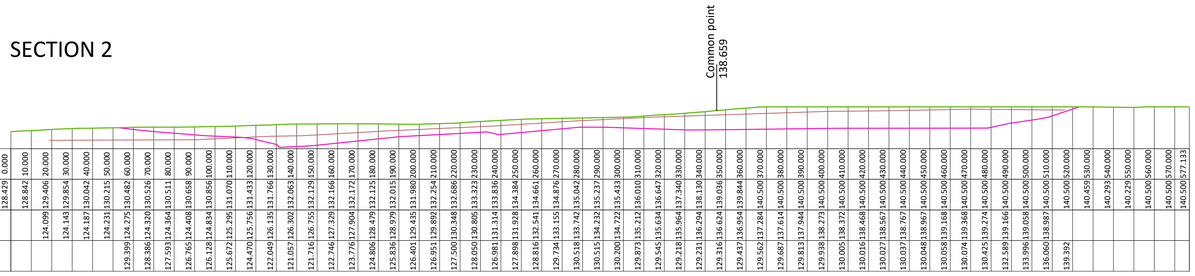

Chainage	0.000	10.000	20.000	30.000	40.000	50.000	60.000	70.000	80.000	90.000	100.000	110.000	120.000	130.000	140.000	150.000	160.000	170.000	180.000	190.000	200.000	210.000	220.000	230.000	240.000	250.000	260.000	270.000	280.000	290.000	300.000	310.000	320.000	330.000	340.000	350.000	360.000	370.000	380.000	390.000	400.000	410.000	420.000	430.000	440.000	450.000	460.000	470.000	480.000	490.000	500.000	510.000	520.000	530.000	540.000	550.000	560.000	570.000	577.133
Existing Ground Level	128.429	128.842	129.406	129.854	130.042	130.215	130.482	130.526	130.511	130.658	130.856	131.070	131.433	131.766	132.063	132.129	132.166	132.172	132.125	132.015	131.980	131.882	132.254	132.686	133.323	133.836	134.384	134.661	134.876	135.042	135.337	135.433	136.010	136.647	137.340	138.130	138.294	139.036	139.844	140.500	140.500	140.500	140.500	140.500	140.500	140.500	140.500	140.500	140.500	140.500	140.500	140.500	140.500	140.500	140.500	140.500	140.500	140.500	140.500
Top Of Rock	
Excavation Base	

SECTION 3

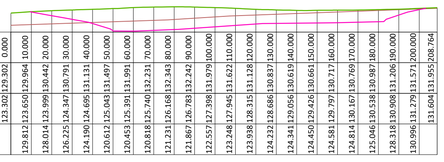

Chainage	0.000	10.000	20.000	30.000	40.000	50.000	60.000	70.000	80.000	90.000	100.000	110.000	120.000	130.000	140.000	150.000	160.000	170.000	180.000	190.000	200.000	208.764
Existing Ground Level	123.302	123.650	123.999	124.347	124.695	125.045	125.040	125.740	126.168	126.783	127.398	127.945	128.315	128.686	129.056	129.426	129.797	130.167	130.538	130.908	131.279	131.604
Top Of Rock	129.302	129.964	130.442	130.791	131.131	131.497	131.991	132.231	132.343	132.242	131.979	131.622	131.128	130.837	130.619	130.651	130.717	130.769	130.987	131.206	131.572	131.955
Excavation Base																						

SECTION 4

SECTIONS

Scale 1:1500

FEHILY TIMONEY
Cork | Dublin | Carlow
www.fehilytimoney.ie

No part of this document may be reproduced or transmitted in any form or stored in any retrieval system of any nature without the written permission of Fehily Timoney & Company as copyright holder except as agreed for use on the project for which the document was originally issued. Do not scale. Use figured dimensions only. If in doubt - Ask!

Rev.	Description	App By	Date
P01	ISSUE FOR PLANNING	TB	09.09.24
P02	ISSUE FOR PLANNING	TB	30.10.24
P03	ISSUE FOR PLANNING	TB	13.11.24
P04	ISSUE FOR PLANNING	TB	06.12.24
P05	ISSUE FOR PLANNING	TB	06.01.25
P06	ISSUE FOR PLANNING	TB	16.04.26

PROJECT: **LITTLETON WIND FARM**


CLIENT: **LITTLETON WIND FARM DAC**

SHEET: **BORROW PIT**

Date: 14.04.26
Project number: P20-211
Scale (@ A1): 1:1500
Drawn by: POR
Checked by: AW
Drawing Number: **P20-211-0600-0019**
Rev: **P06**

O:\ACAD\2020\P20-211\P20-211-0600-0019

13 May 2026

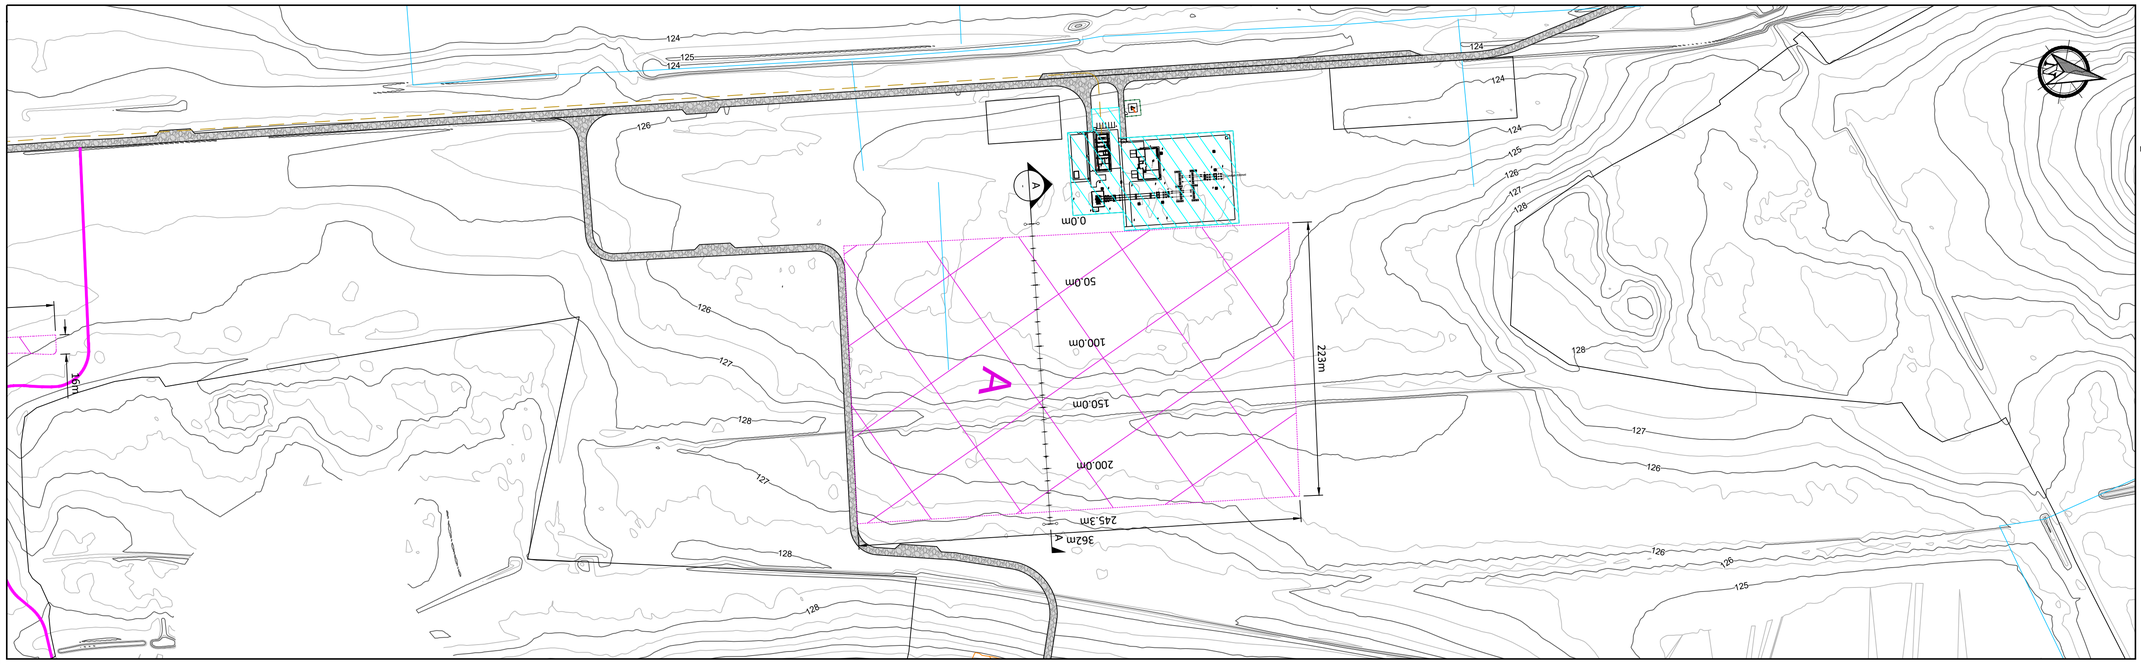


PLAN

Scale 1:2500


Legend

- Planning Boundary
- Proposed Wind Farm Access Track.
- Proposed Passing Bays
- Proposed Turning Areas
- Proposed Turbine And Hardstanding Areas
- Proposed Peat Deposition Areas
- Proposed Borrow Pit Area
- Proposed BEMP Area
- Proposed Construction Compound
- Existing Recreational Amenity Car Park
- Proposed Recreational Amenity Car Park
- Proposed Substation Compound
- Proposed Security Building
- Existing Drainage
- Proposed Recreational Amenity Trail
- Existing Recreational Amenity Trail
- Proposed Internal Collector Circuit
- Proposed Minimum Noise Barrier
- X.Xm Proposed Hardstand Finished Level
- PMM Permanent Metrological Mast

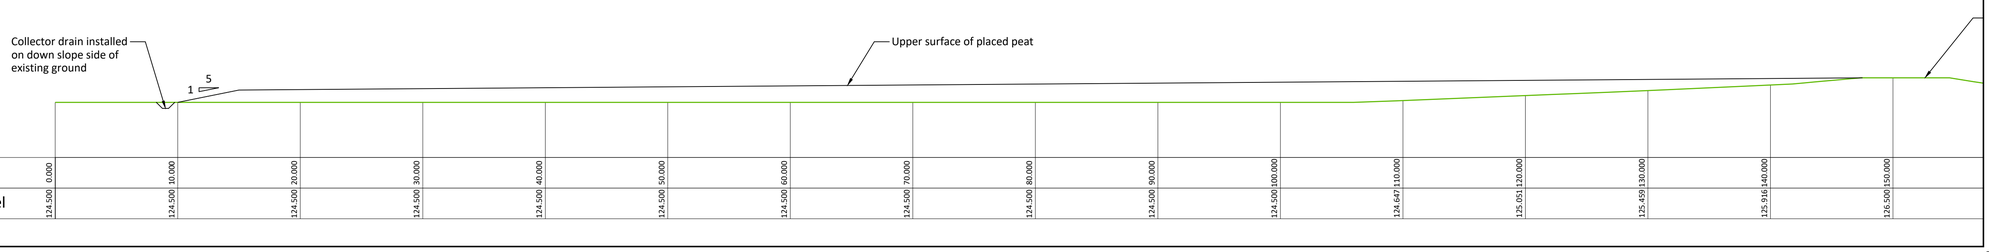

SECTION A - A

Scale 1:250

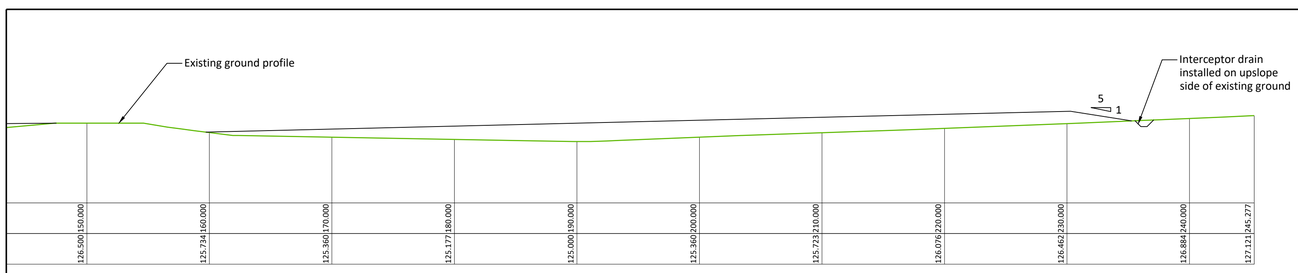

SECTION A - A (continued)

Scale 1:250

Construction Notes Peat / Spoil Deposition Area:

(1) An interceptor drain will also be installed upslope of the peat deposition areas.


(2) A silting pond will be required at the lower side of the peat deposition areas.

(3) It is important that the surface of the stored peat be shaped to allow efficient run-off of water from the stored spoil.

(4) Supervision by a geotechnical engineer or appropriately competent person is recommended for the construction of the peat deposition area.

(5) All the above-mentioned general guidelines and requirements will be implemented during construction.

(6) Further guidelines on the construction of the peat storage area are included within Section 5.4 of the Peat & Spoil Management Plan.

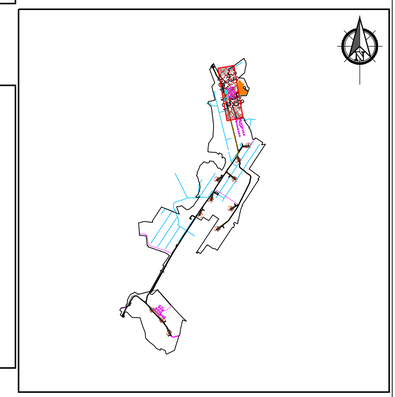

KEYPLAN

Scale 1:100000

If Applicable : Ordnance Survey Ireland Licence No. CYAL50221678 © Ordnance Survey Ireland and Government of Ireland
OSI 4578, 4579, 4580, 4637, 4638, 4639, 4697,4698,4699, 4758, 4759, 4760, 4818, 4819, 4820, 4881, 4882, 4883

FEHILY TIMONEY

Cork | Dublin | Carlow

www.fehilytimoney.ie

No part of this document may be reproduced or transmitted in any form or stored in any retrieval system of any nature without the written permission of Fehily Timoney & Company as copyright holder except as agreed for use on the project for which the document was originally issued. Do not scale. Use figured dimensions only. If in doubt - Ask!

Rev.	Description	App By	Date
P01	ISSUE FOR PLANNING	JH	16.04.26

PROJECT
LITTLETON WIND FARM


CLIENT
LITTLETON WIND FARM DAC

SHEET
PEAT DEPOSITION AREA A

Date 16.04.26	Project number P20-211	Scale (@ A1) As Shown
Drawn by POR	Drawing Number P20-211-0600-0020	Rev P01
Checked by AC		

O:\ACAD\2020\P20-211\P20-211-0600-0020

13 May 2026

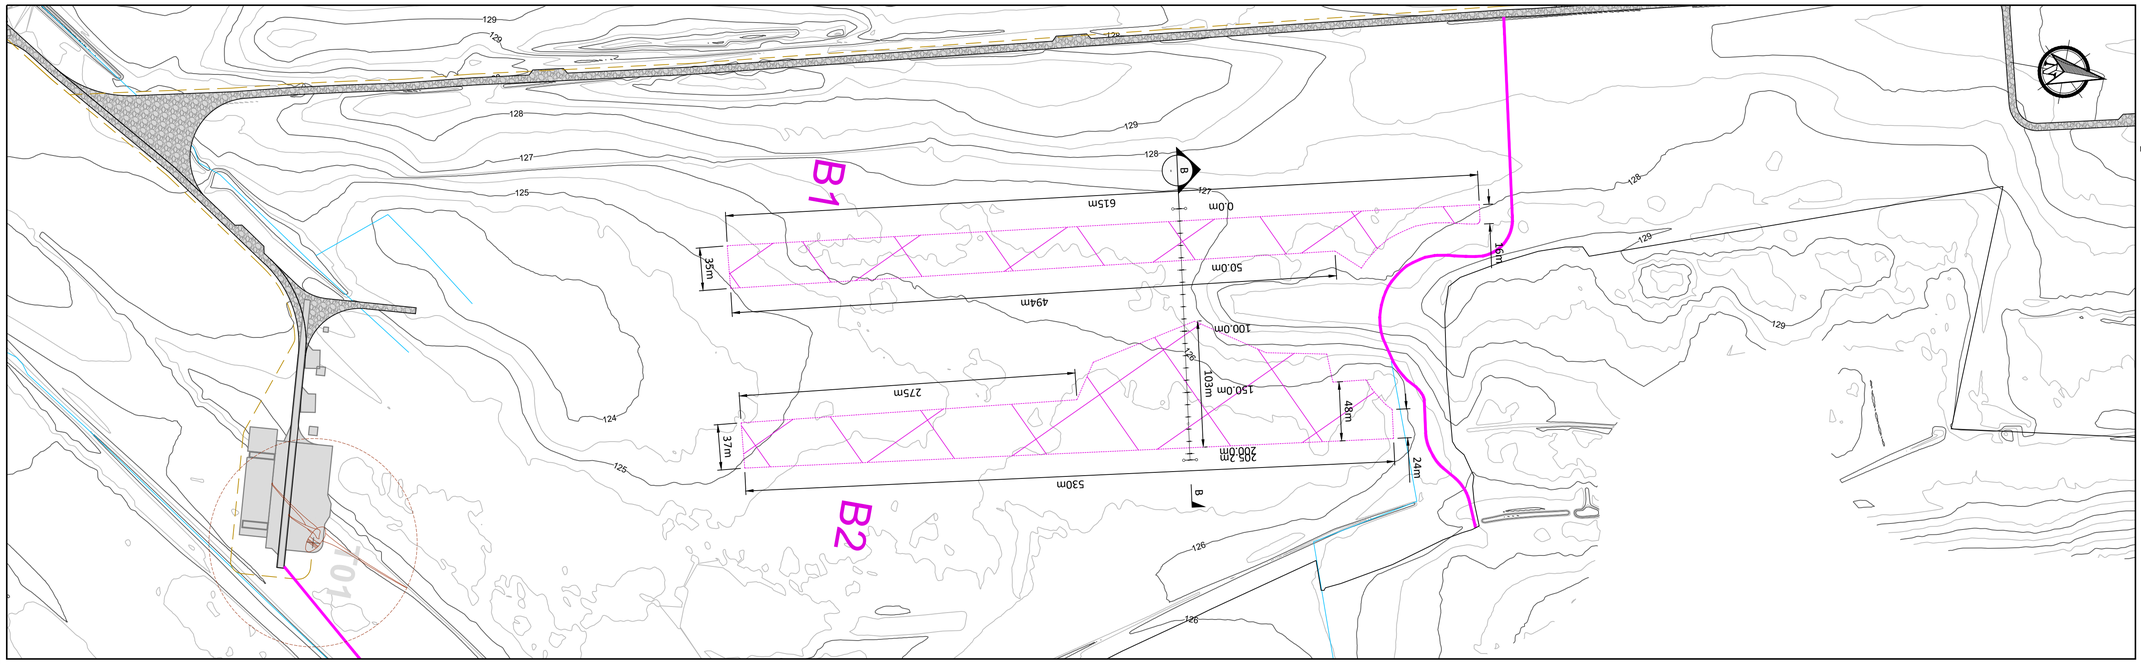


PLAN

Scale 1:2500

Legend

- Planning Boundary
- Proposed Wind Farm Access Track.
- Proposed Passing Bays
- Proposed Turning Areas
- Proposed Turbine And Hardstanding Areas
- Proposed Peat Deposition Areas
- Proposed Borrow Pit Area
- Proposed BEMP Area
- Proposed Construction Compound
- Existing Recreational Amenity Car Park
- Proposed Recreational Amenity Car Park
- Proposed Substation Compound
- Proposed Security Building
- Existing Drainage
- Proposed Recreational Amenity Trail
- Existing Recreational Amenity Trail
- Proposed Internal Collector Circuit
- Proposed Minimum Noise Barrier
- X.Xm Proposed Hardstand Finished Level
- PMM Permanent Metrological Mast

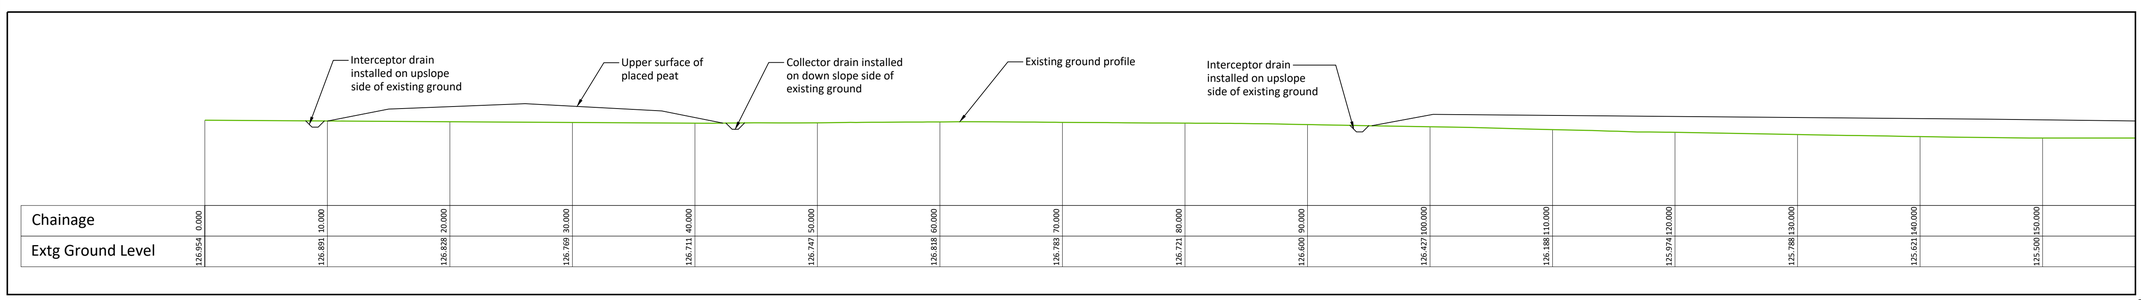

SECTION B - B

Scale 1:250

Construction Notes Peat / Spoil Deposition Area:

(1) An interceptor drain will also be installed upslope of the peat deposition areas.


(2) A silting pond will be required at the lower side of the peat deposition areas.

(3) It is important that the surface of the stored peat be shaped to allow efficient run-off of water from the stored spoil.

(4) Supervision by a geotechnical engineer or appropriately competent person is recommended for the construction of the peat deposition area.


(5) All the above-mentioned general guidelines and requirements will be implemented during construction.

(6) Further guidelines on the construction of the peat storage area are included within Section 5.4 of the Peat & Spoil Management Plan.

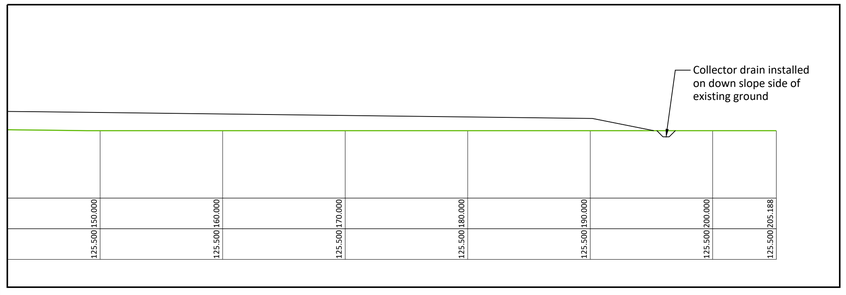

SECTION B - B (continued)

Scale 1:250

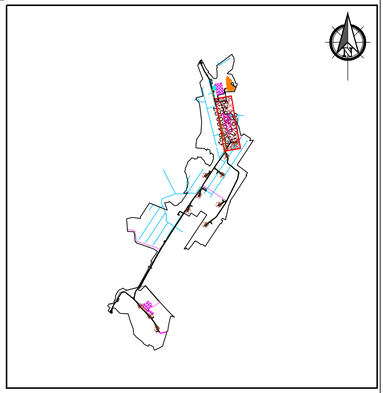

KEYPLAN

Scale 1:100000

If Applicable : Ordnance Survey Ireland Licence No. CYAL50221678 © Ordnance Survey Ireland and Government of Ireland
OSI 4578, 4579, 4580, 4637, 4638, 4639, 4697,4698,4699, 4758, 4759, 4760, 4818, 4819, 4820, 4881, 4882, 4883

FEHILY TIMONEY
Cork | Dublin | Carlow
www.fehilytimoney.ie


No part of this document may be reproduced or transmitted in any form or stored in any retrieval system of any nature without the written permission of Fehily Timoney & Company as copyright holder except as agreed for use on the project for which the document was originally issued. Do not scale. Use figured dimensions only. If in doubt - Ask!

Rev.	Description	App By	Date
P01	ISSUE FOR PLANNING	JH	16.04.26

PROJECT	LITTLETON WIND FARM
CLIENT	LITTLETON WIND FARM DAC
SHEET	PEAT DEPOSITION AREAS B1 & B2
Date	16.04.26
Project number	P20-211
Scale (@ A1)	As Shown
Drawn by	POR
Checked by	AC
Drawing Number	P20-211-0600-0021
Rev	P01


O:\ACAD\2020\P20-211\P20-211-0600-0021

13 May 2026

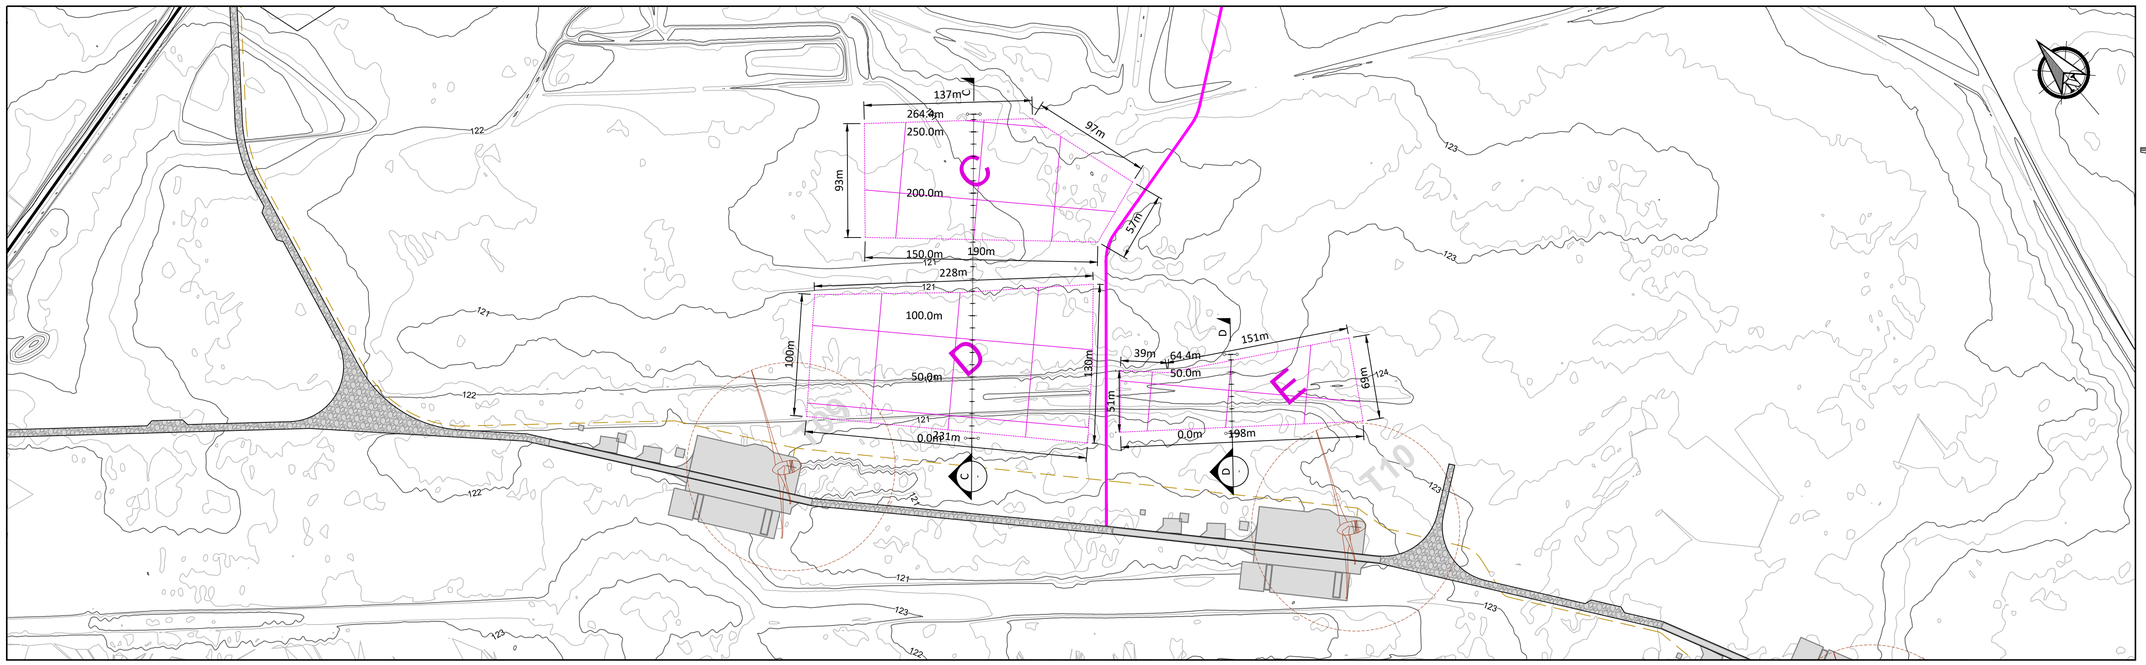

PLAN

Scale 1:2500

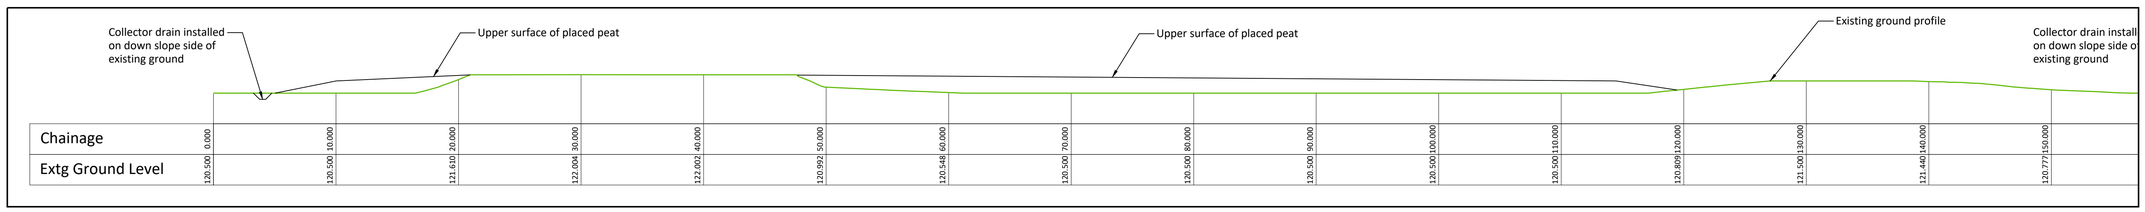


SECTION C - C

Scale 1:250



SECTION C - C (continued)

Scale 1:250

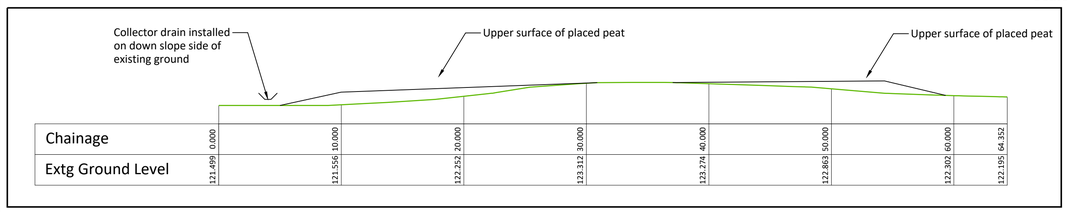

SECTION D - D

Scale 1:250

Legend

- Planning Boundary
- Proposed Wind Farm Access Track.
- Proposed Passing Bays
- Proposed Turning Areas
- Proposed Turbine And Hardstanding Areas
- Proposed Peat Deposition Areas
- Proposed Borrow Pit Area
- Proposed BEMP Area
- Proposed Construction Compound
- Existing Recreational Amenity Car Park
- Proposed Recreational Amenity Car Park
- Proposed Substation Compound
- Proposed Security Building
- Existing Drainage
- Proposed Recreational Amenity Trail
- Existing Recreational Amenity Trail
- Proposed Internal Collector Circuit
- Proposed Minimum Noise Barrier
- X.Xm Proposed Hardstand Finished Level
- PMM Permanent Metrological Mast

Construction Notes Peat / Spoil Deposition Area:

(1) An interceptor drain will also be installed upslope of the peat deposition areas.


(2) A silting pond will be required at the lower side of the peat deposition areas.

(3) It is important that the surface of the stored peat be shaped to allow efficient run-off of water from the stored spoil.

(4) Supervision by a geotechnical engineer or appropriately competent person is recommended for the construction of the peat deposition area.

(5) All the above-mentioned general guidelines and requirements will be implemented during construction.

(6) Further guidelines on the construction of the peat storage area are included within Section 5.4 of the Peat & Spoil Management Plan.

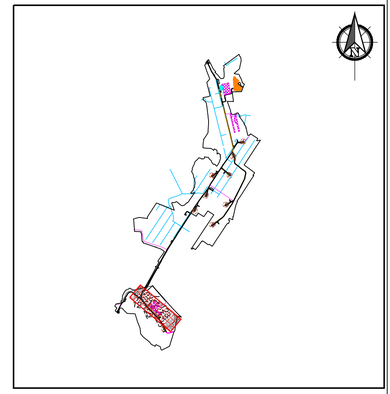

KEYPLAN

Scale 1:100000

If Applicable : Ordnance Survey Ireland Licence No. CYAL50221678 © Ordnance Survey Ireland and Government of Ireland
OSI 4578, 4579, 4580, 4637, 4638, 4639, 4697,4698,4699, 4758, 4759, 4760, 4818, 4819, 4820, 4881, 4882, 4883

FEHILY TIMONEY
Cork | Dublin | Carlow
www.fehilytimoney.ie

No part of this document may be reproduced or transmitted in any form or stored in any retrieval system of any nature without the written permission of Fehily Timoney & Company as copyright holder except as agreed for use on the project for which the document was originally issued. Do not scale. Use figured dimensions only. If in doubt - Ask!

Rev.	Description	App By	Date
P01	ISSUE FOR PLANNING	JH	16.04.26

PROJECT	LITTLETON WIND FARM
CLIENT	LITTLETON WIND FARM DAC
SHEET	PEAT DEPOSITION AREAS C, D & E
Date	16.04.26
Project number	P20-211
Scale (@ A1)	As Shown
Drawn by	POR
Drawing Number	P20-211-0600-0022
Rev	P01
Checked by	AC

O:\ACAD\2020\P20-211\P20-211-0600-0022

13 May 2026