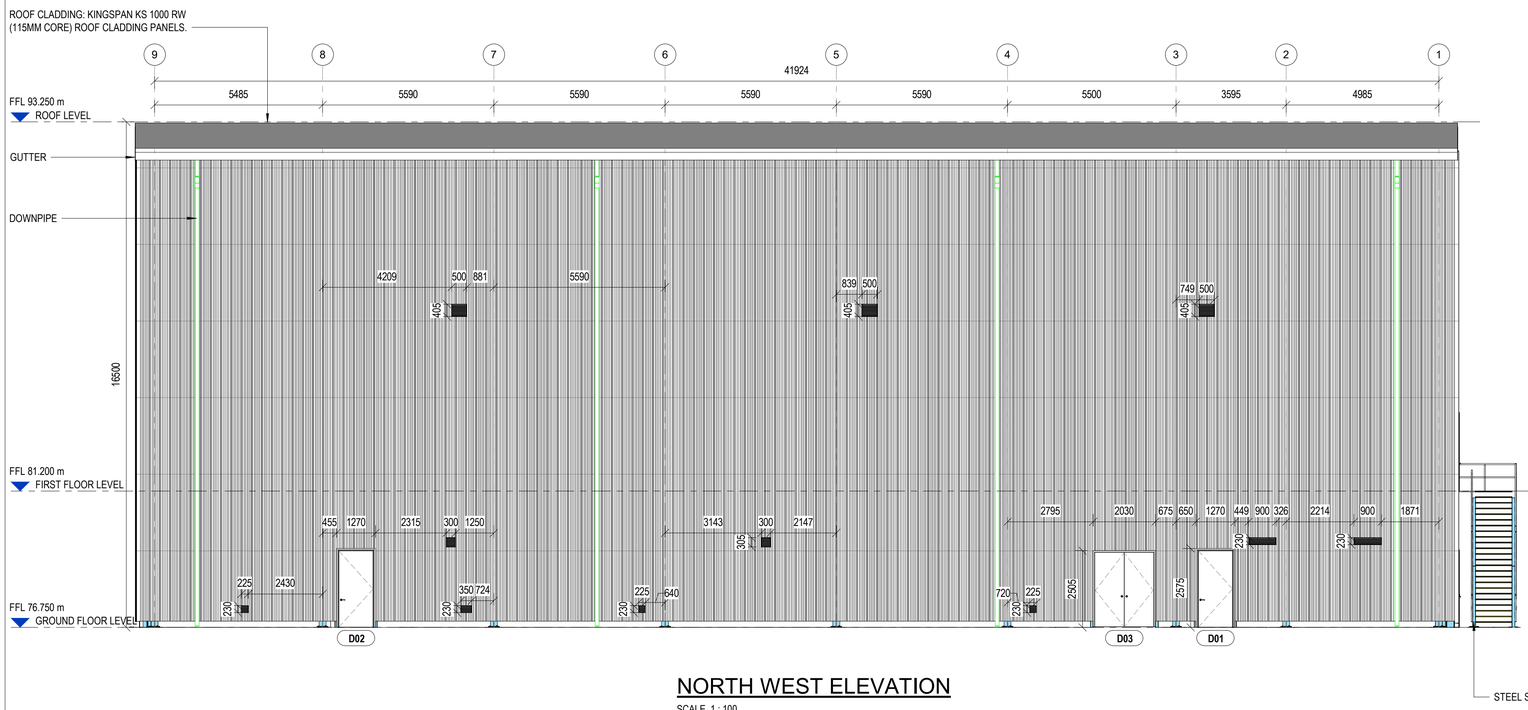

NORTH WEST ELEVATION

SCALE 1 : 100

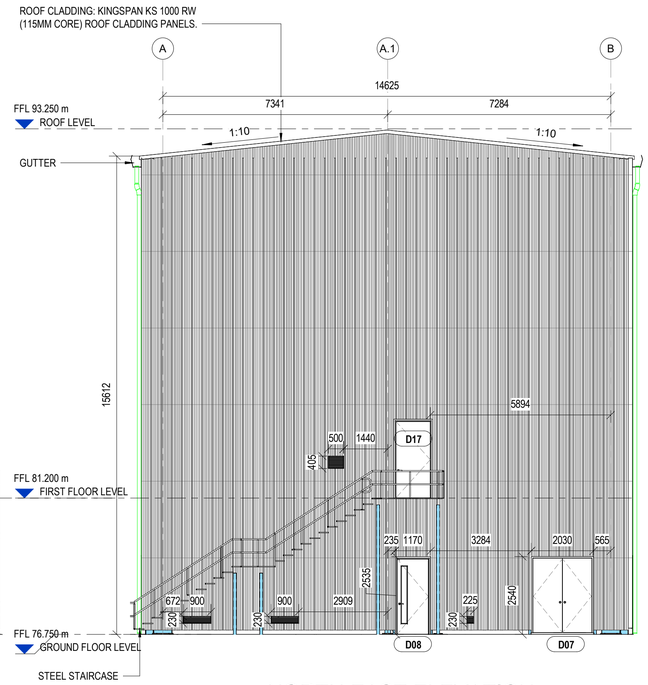

NORTH EAST ELEVATION

SCALE 1 : 100

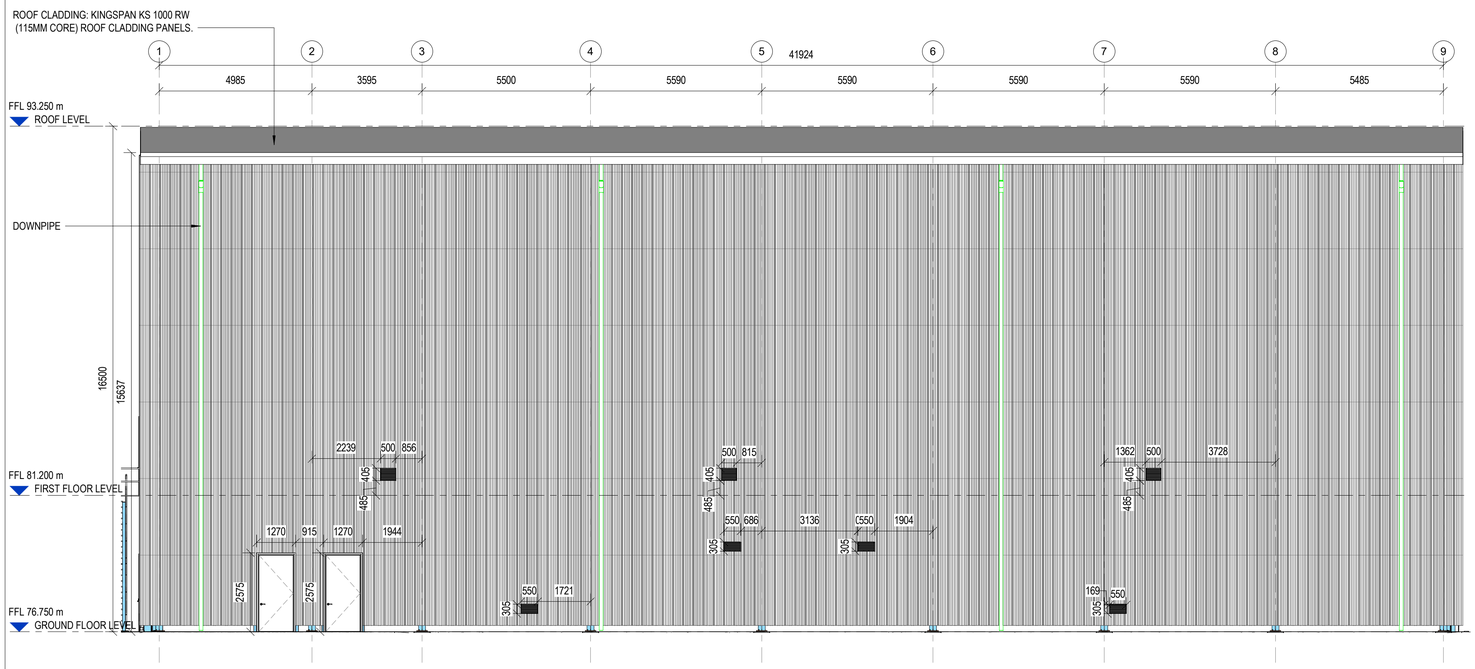

SOUTH EAST ELEVATION

SCALE 1 : 100

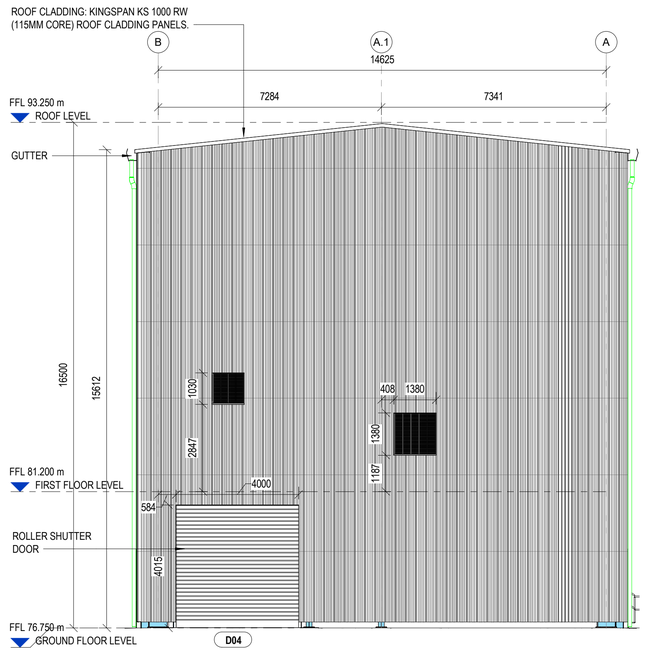

SOUTH WEST ELEVATION

SCALE 1 : 100

DO NOT SCALE FROM THIS DRAWING. USE FIGURED DIMENSIONS IN ALL CASES.
VERIFY DIMENSIONS ON SITE AND REPORT ANY DISCREPANCIES TO THE DESIGNERS IMMEDIATELY.
THIS DRAWING TO BE READ IN CONJUNCTION WITH THE DESIGNERS SPECIFICATION.
© THIS DRAWING IS COPYRIGHT AND MAY ONLY BE REPRODUCED WITH THE DESIGNERS PERMISSION.

NOTES:

1. ALL DRAWINGS ARE TO BE READ IN CONJUNCTION WITH ALL RELEVANT SPECIFICATIONS, BILLS OF QUANTITIES, ARCHITECTURAL,SERVICES AND ENGINEERING DRAWINGS.
2. ALL LEVELS ARE IN METRES RELATED TO; DATUM: ORDNANCE DATUM MALIN HEAD REFERENCE SYSTEM: IRISH TRANSVERSE MERCATOR (ITM) GEOID: OSGM15
3. ALL DIMENSIONS ARE IN MILLIMETRES, UNLESS NOTED OTHERWISE.
4. ALL COORDINATES ARE TO ING (m)
5. ANY DISCREPANCIES BETWEEN THESE DOCUMENTS SHALL BE BROUGHT TO THE ATTENTION OF THE ENGINEER.
6. DRAWINGS ARE NOT TO BE SCALED.
7. AERIAL IMAGERY, WHEN USED, IS SOURCED FROM MICROSOFT BING MAPS THROUGH THE OPEN LICENSING AGREEMENT WITH AUTODESK.

LEGEND	
	STEEL MEMBER
	RWP

REV	DATE	DESCRIPTION	BY	APP
0	02/06/26	ISSUED FOR INFORMATION	EP	IB

PROJECT:

DUB40 110kV GIS SUBSTATION

TITLE:

DUB40 SUBSTATION PROPOSED ELEVATIONS

CLIENT:

kirby engineering & construction

MWP
ENGINEERING AND ENVIRONMENTAL CONSULTANTS
CORK | TRALEE | LONDON | LIMERICK
mwp.ie

DRAWN:	CHECKED:	APPROVED:
ODE	BK	IB

PROJECT NUMBER:	DATE:	SCALE @ A1:
27135	MAR '26	AS INDICATED

ACCEPTANCE CODE:	PURPOSE OF ISSUE:	PURPOSE CODE:
S	ISSUED FOR INFORMATION	P1

DRAWING NUMBER:	REV:
27135-S1-ZZZ-DR-MWP-SE-5310	0