


Copyright and ownership of this drawing is vested in daa Plc.,whose prior written consent is required for its reproduction / publication in any form. No dimensions to be scaled from this drawing. Dimensions to be checked on site and any discrepancies to be notified to the Architect/Engineer

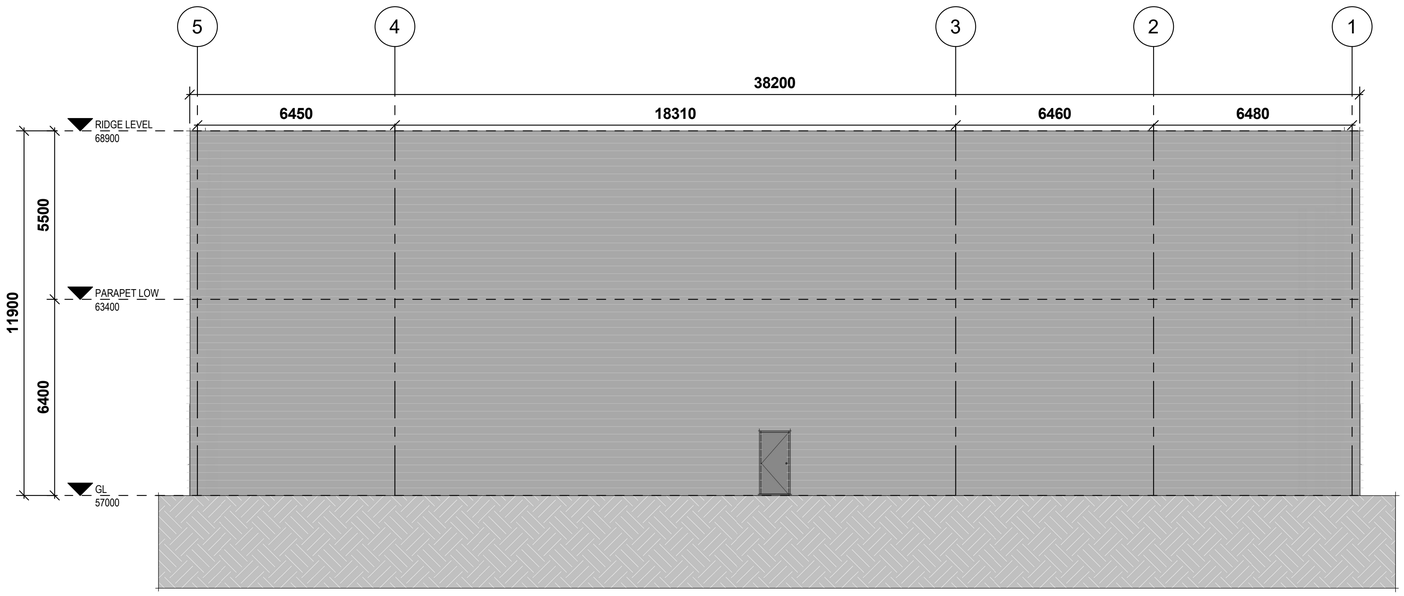


1 / 1210 HV North Elevation
SCALE 1 : 100

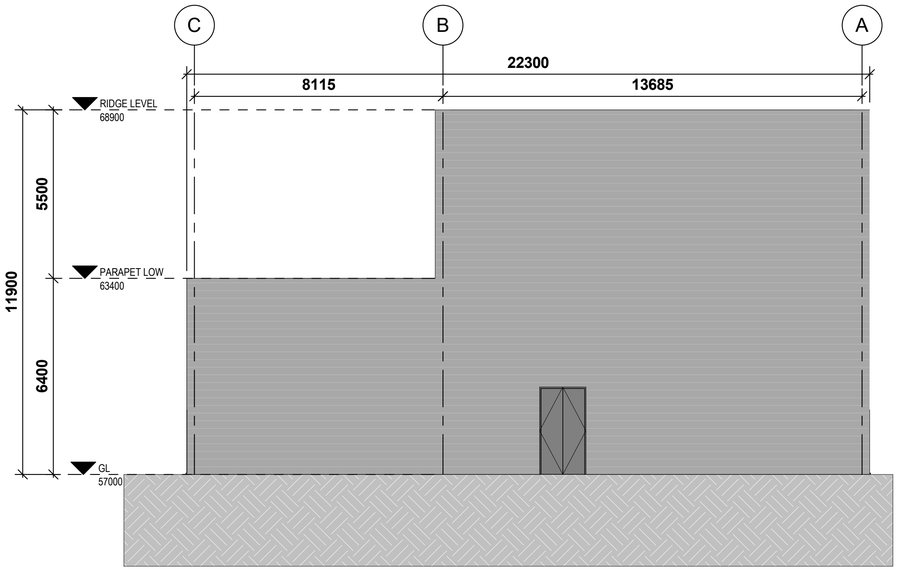

3 / 1210 HV East Elevation
SCALE 1 : 100

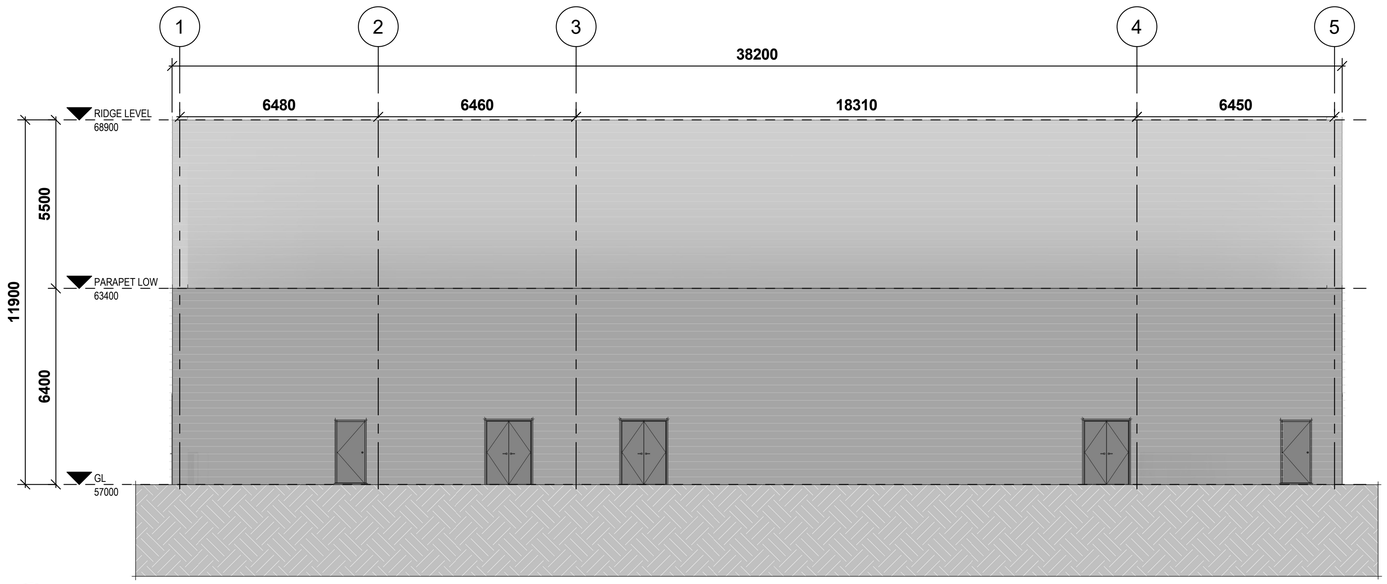

2 / 1210 HV South Elevation
SCALE 1 : 100

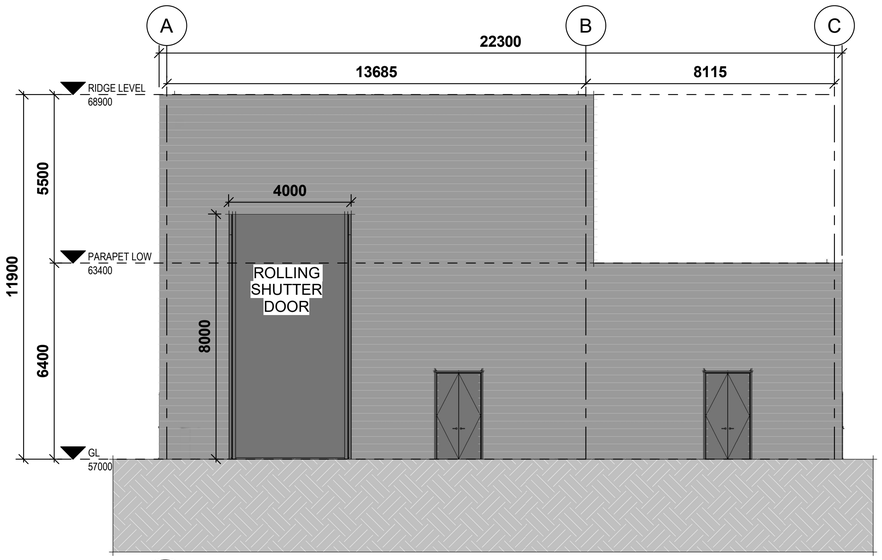

4 / 1210 HV West Elevation
SCALE 1 : 100

REVISION SCHEDULE

NO.	DATE	REVISED BY	DESCRIPTION
F00	02/06/2026	XL	Draft RIAI Stage 2
F01	24/07/2026	XL	RIAI Stage 2


CLIENT: daa

FRAMEWORK CONSULTANT : AtkinsRéalis

ATKINS HOUSE,150 AIRSIDE BUSINESS PARK,
SWORDS, DUBLIN,K67 K5W4
Tel : +353 1 810 8000 Email : info.ie@atkinsréalis.com

MARTERIAL:
DARK GRAY MATTE FINISH METAL CLADDING

KEYPLAN

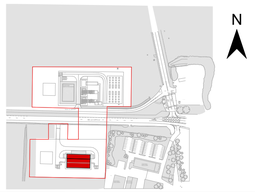

SAFETY, HEALTH AND ENVIRONMENTAL INFORMATION

CONSTRUCTION

MAINTENANCE / CLEANING

DECOMMISSIONING / DEMOLITION

PROJECT:
LOT2 WO 37 2nd HV MV Primary Connection Substation

TITLE:
Proposed Substation - HV Building Elevations

ORIGINATOR:	CHECKER:	REVIEWER:	APPROVER:
XL	AH	AH	AJB

STATUS: FEASIBILITY | Scale: As indicated | Sheet: A1 | Date: 02/06/2026

Drawing No.: D25200-ATK-S99-XX-002-EL-A-300-1210

Revision: F01

28/07/2026 10:17:52