
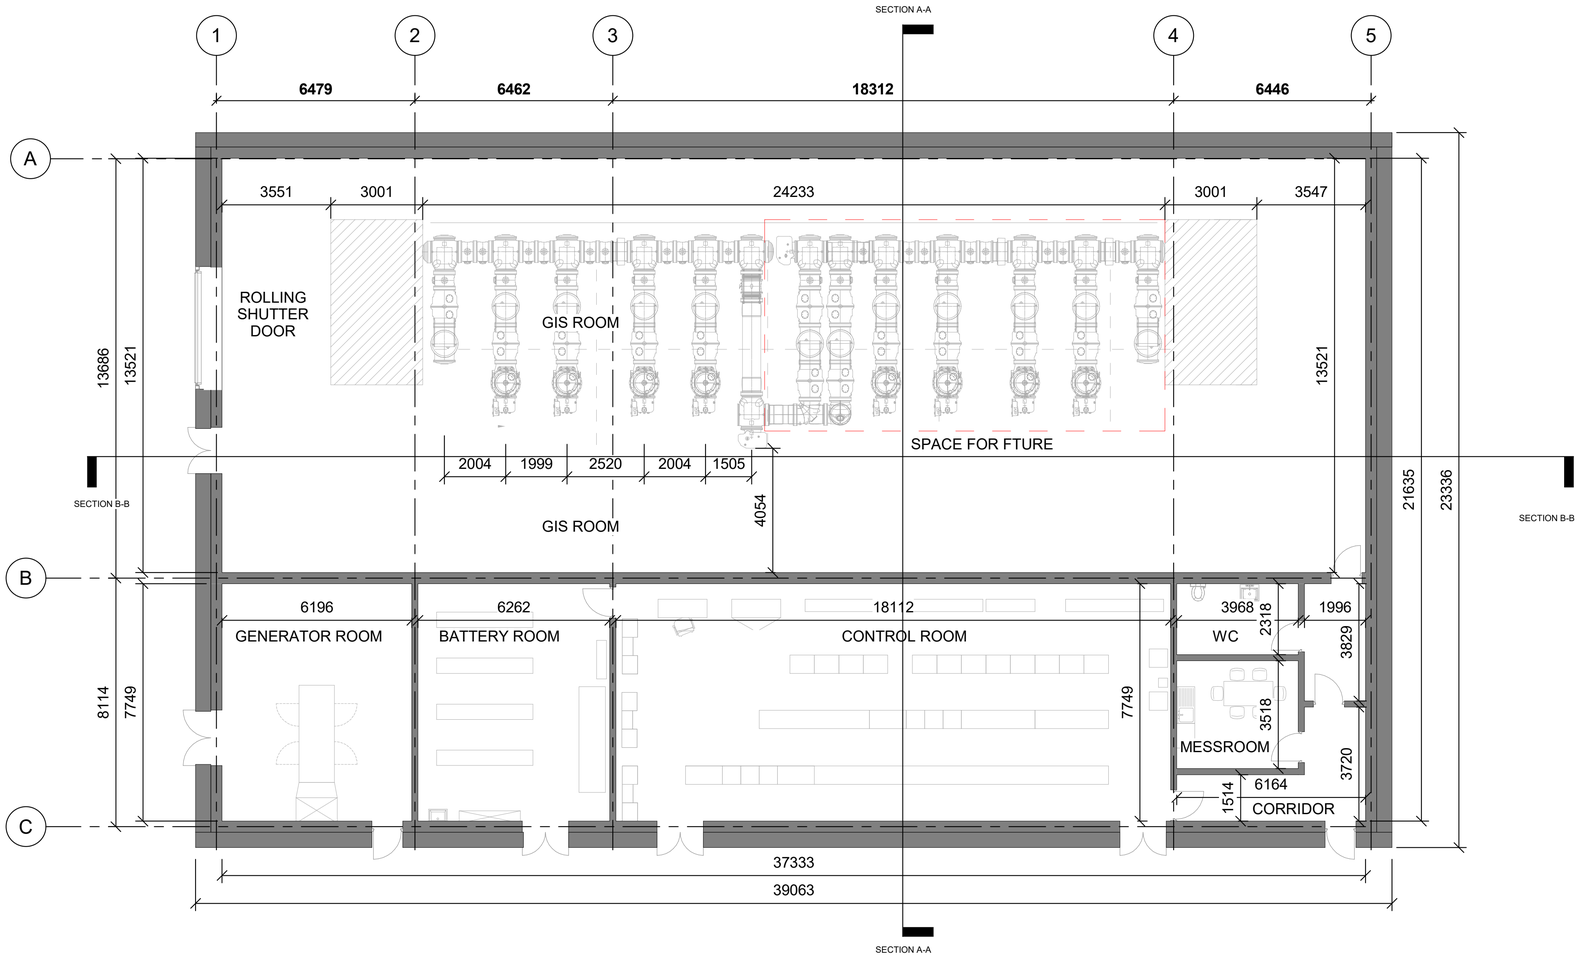


1 / 0110 GL - HV Building Gound Floor Layout

SCALE 1 : 100

N

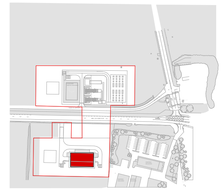

KEYPLAN

SAFETY, HEALTH AND ENVIRONMENTAL INFORMATION

CONSTRUCTION

MAINTENANCE / CLEANING

DECOMMISSIONING / DEMOLITION

REVISION SCHEDULE

NO.	DATE	REVISED BY	DESCRIPTION
F00	02/06/2026	XL	Draft RIAI Stage 2

CLIENT:

daa

FRAMEWORK CONSULTANT :

AtkinsRéalis

ATKINS HOUSE,150 AIRSIDE BUSINESS PARK,
SWORDS, DUBLIN,K67 K5W4
Tel : +353 1 810 8000 Email : info.ie@atkinsréalis.com

PROJECT:

LOT2 WO 37 2nd HV MV Primary Connection Substation

TITLE:

Proposed Substation - HV Building Ground Floor Plan Option 1

ORIGINATOR:	CHECKER:	REVIEWER:	APPROVER:
XR	AH	JM	AJB

STATUS:	SCALE:	SHEET:	DATE:
Feasibility	As indicated	A1	2026-06-02

Drawing No.: D25200-ATK-S99-00-002-DR-A-300-1110

REV: F00

02/06/2026 17:43:41