
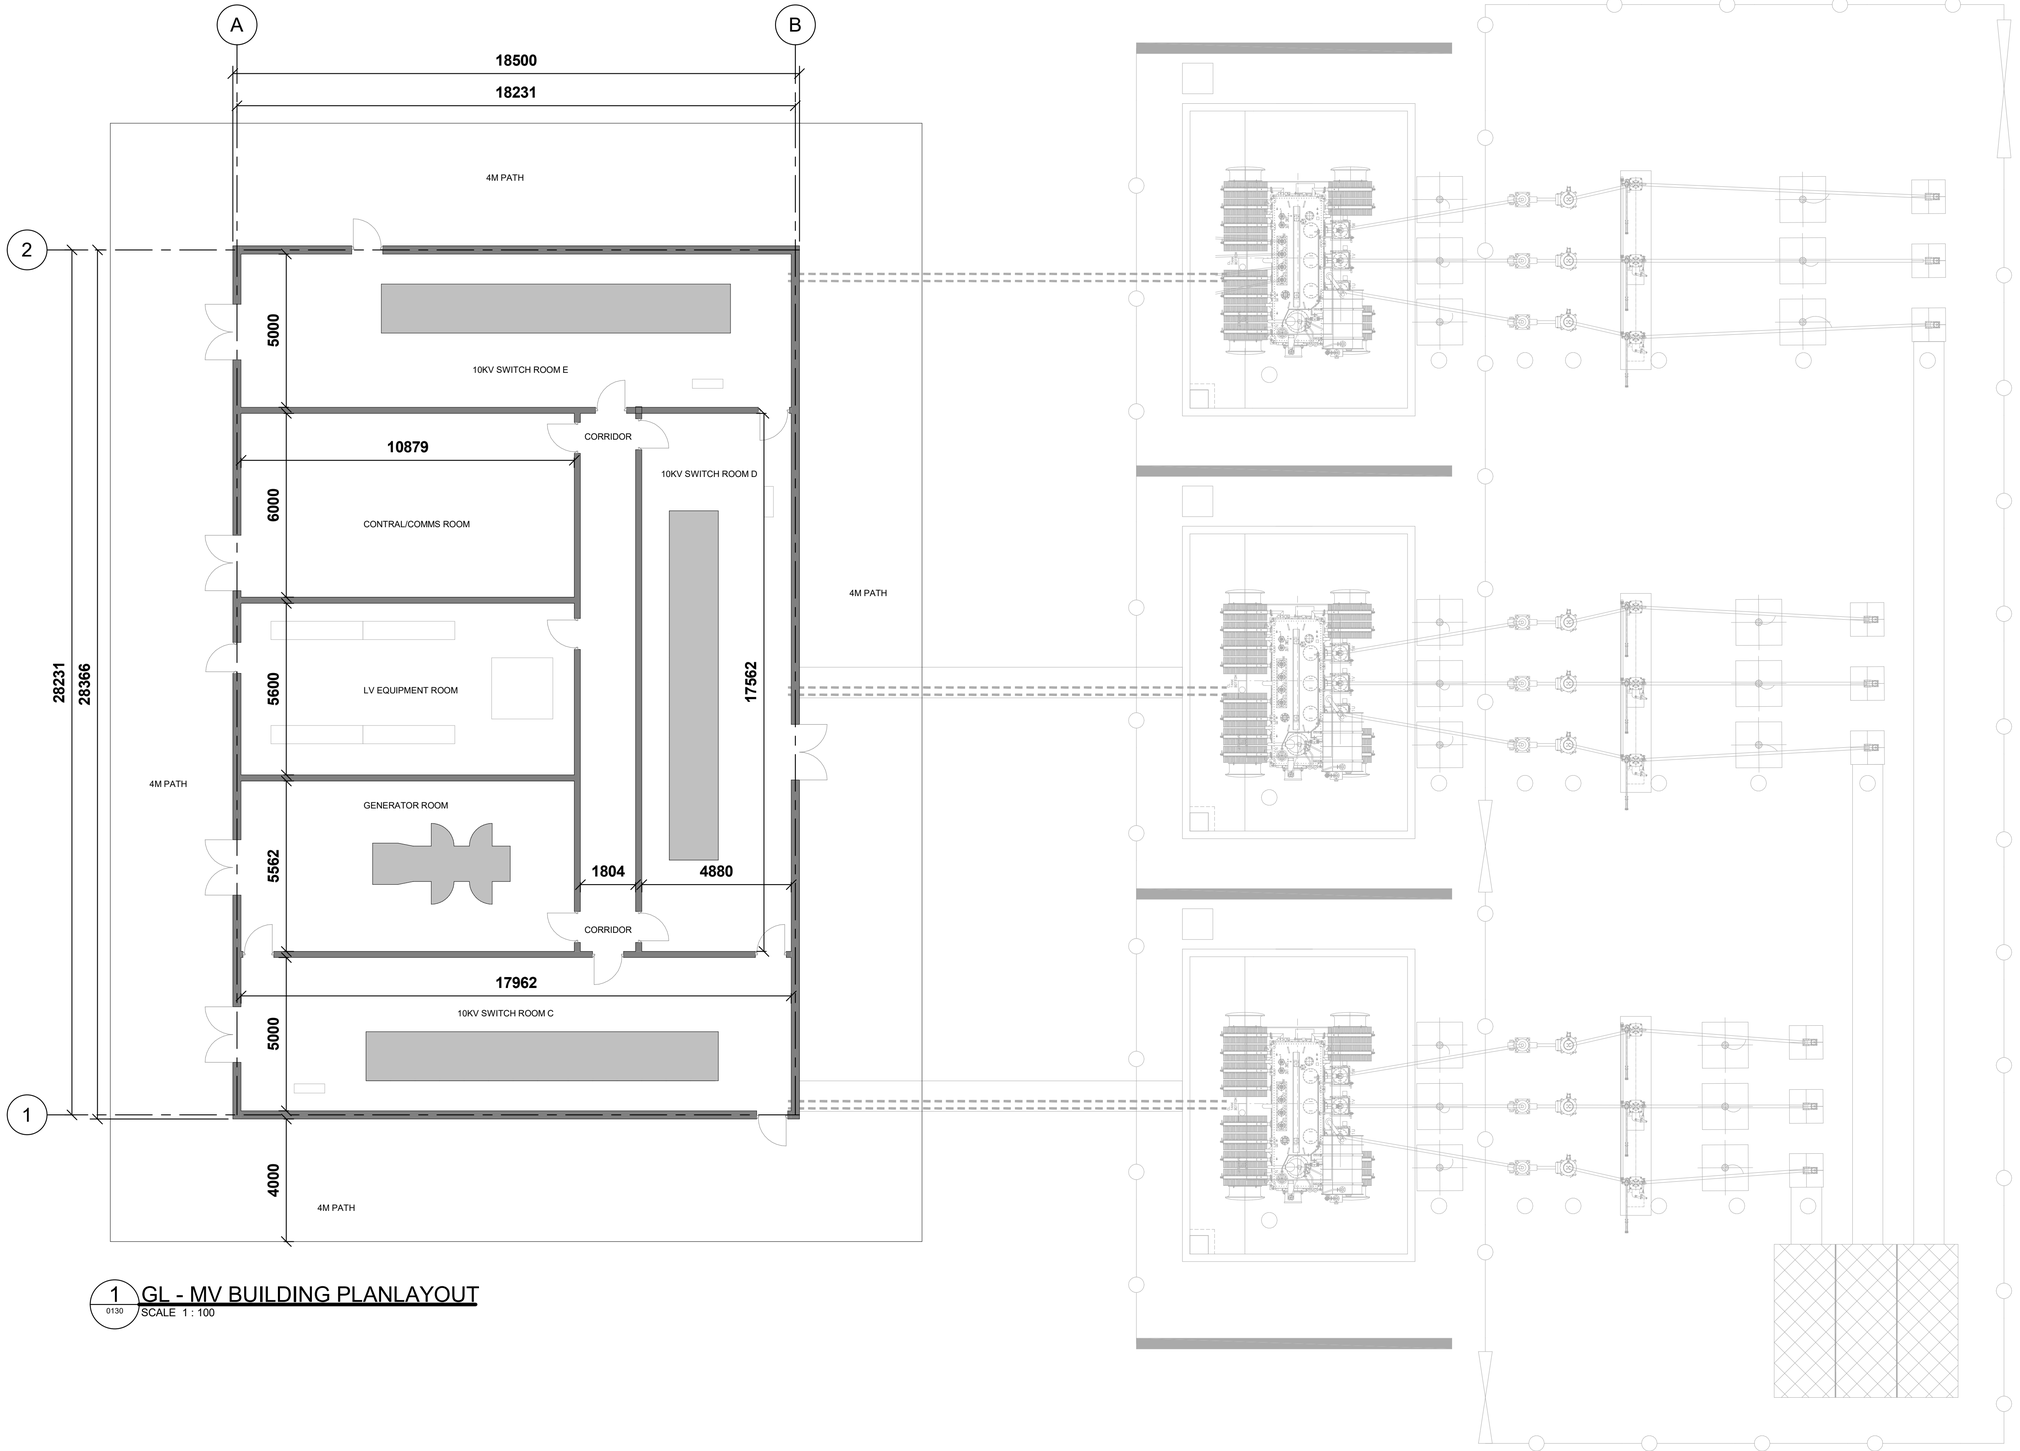


1 / 0130 GL - MV BUILDING PLANLAYOUT
SCALE 1 : 100

N

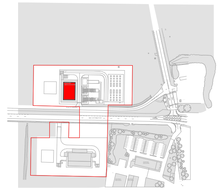

KEYPLAN

SAFETY, HEALTH AND ENVIRONMENTAL INFORMATION

CONSTRUCTION

MAINTENANCE / CLEANING

DECOMMISSIONING / DEMOLITION

REVISION SCHEDULE

NO.	DATE	REVISED BY	DESCRIPTION
F00	02/06/2026	XL	Draft RIAI Stage 2

CLIENT: daa

FRAMEWORK CONSULTANT :

AtkinsRéalis
ATKINS HOUSE,150 AIRSIDE BUSINESS PARK,
SWORDS, DUBLIN,K67 K5W4
Tel : +353 1 810 8000 Email : info.ie@atkinsréalis.com

PROJECT: LOT2 WO37 2nd HV MV Primary Connection Substation

TITLE: Proposed Substation - MV Building Ground Floor Plan

ORIGINATOR:	CHECKER:	REVIEWER:	APPROVER:
XL	AH	JM	AJB

STATUS:	SCALE:	SHEET:	DATE:
FEASIBILITY	As indicated	A1	02/06/2026

Drawing No.: D25200-ATK-S99-00-001-DR-A-300-1130 REV: F00

03/06/2026 11:58:39