

ISO A1 594mm x 841mm

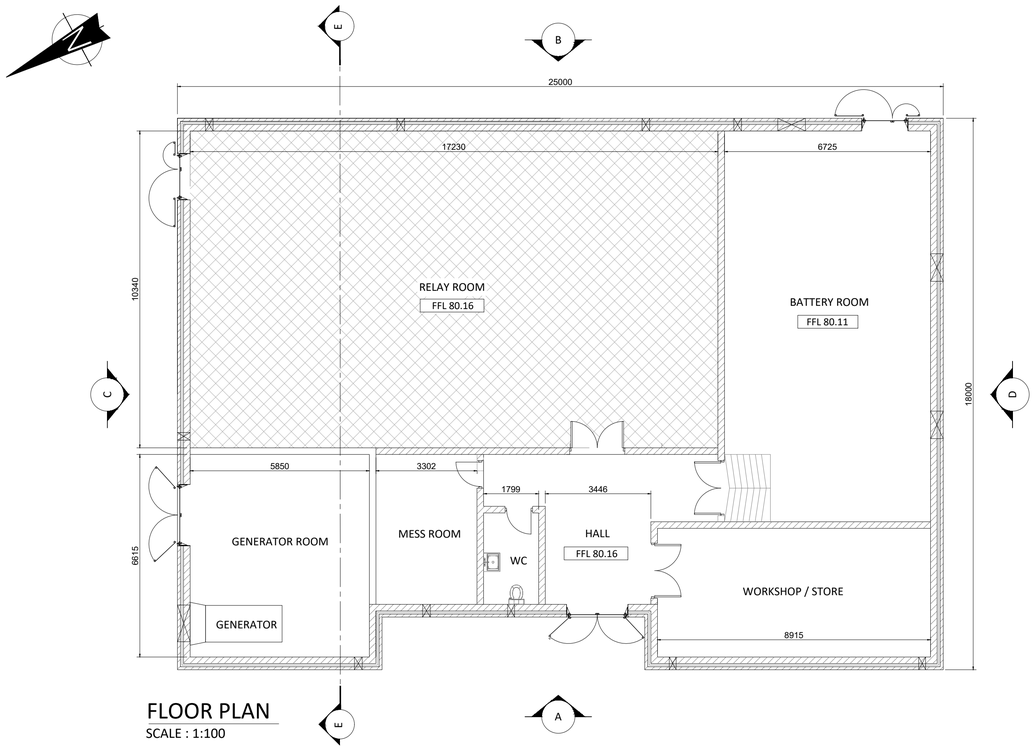


FLOOR PLAN
SCALE : 1:100


Roof Construction
Blue black cement fibre slates on treated battens on roofing felt on prefabricated timber trusses.

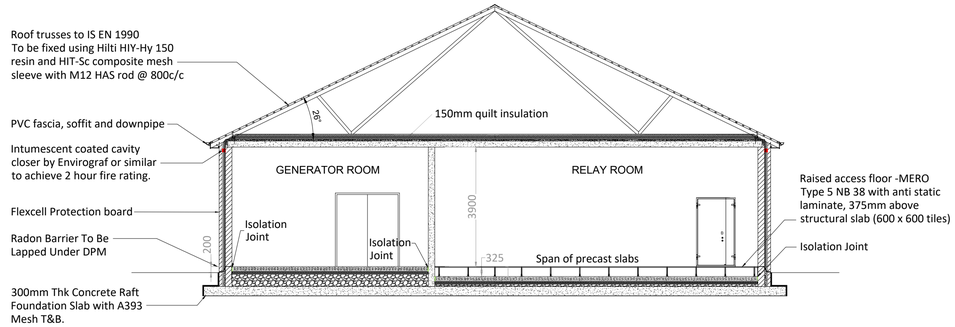


SECTION E-E
SCALE : 1:100

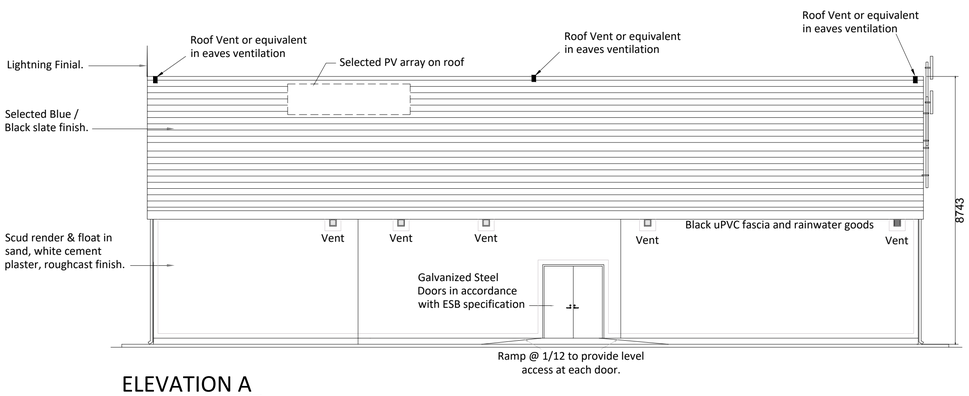


ELEVATION A
SCALE : 1:100

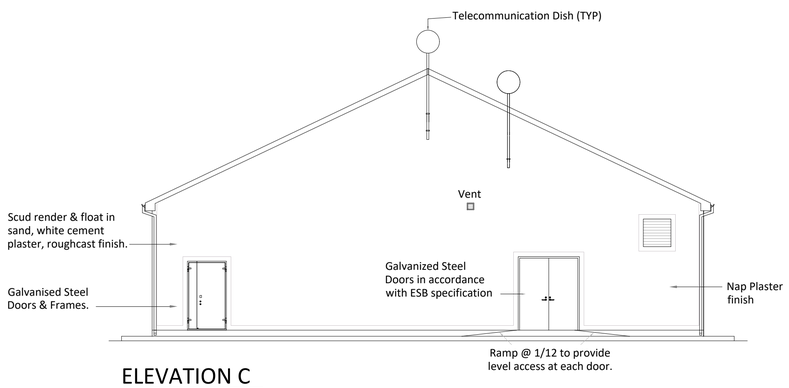

ELEVATION C
SCALE : 1:100

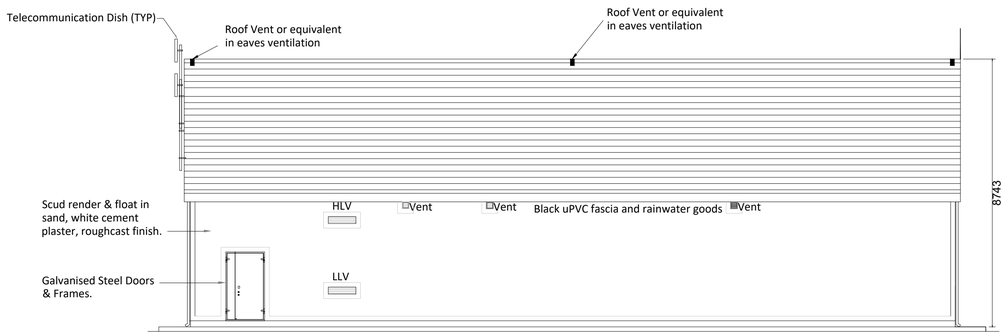

ELEVATION B
SCALE : 1:100

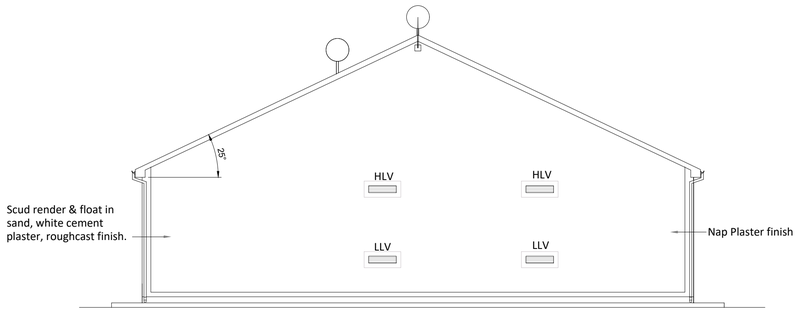

ELEVATION D
SCALE : 1:100

Project Management Initials: Designer: BG Checked: AC Approved: RG

tli GROUP

Head Office
Beenreigh,
Abbeydorney,
Tralee, Co. Kerry
Ireland
Tel: 00353 66 7135710

Regional Office
Basepoint Business Centre
Stroudley Road, Basingstoke,
Hampshire,
RG24 8UP, UK
Tel: 00 44 1256406664

PROJECT

Cappakeel Solar Farm 110kV Substation

CLIENT

Perigus Energy

CONSULTANTS

NOTES: -

- This drawing is to be read in conjuction with relevant drawings, specifications and reports.
- Dimensions are in millimetres, unless noted otherwise.
- Drawings are not to be scaled use figured dimensions only.
- Please note that on Plan Layouts the following are denoted: FSL - Finished Slab Level

LEGEND: -

ISSUE/REVISION

I/R	DATE	DESCRIPTION
P1	16.06.2026	Issued for Planning
P0	20.03.2026	Issued for Planning

PROJECT NUMBER

300-100925

SHEET TITLE

EirGrid Substation Building
Plan, Elevations & Section E-E

SHEET NUMBER

300100925-DR-104