

ISO A2 420mm x 594mm

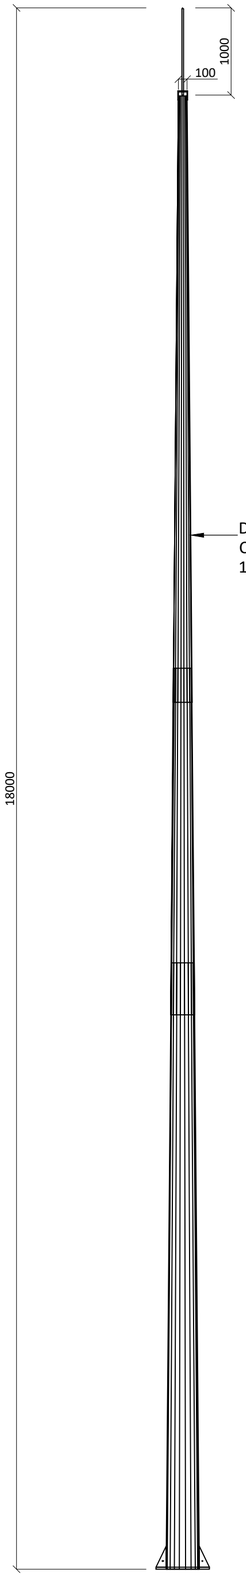


Elevation

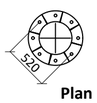

Plan


Monopole Details

Scale : 1:50

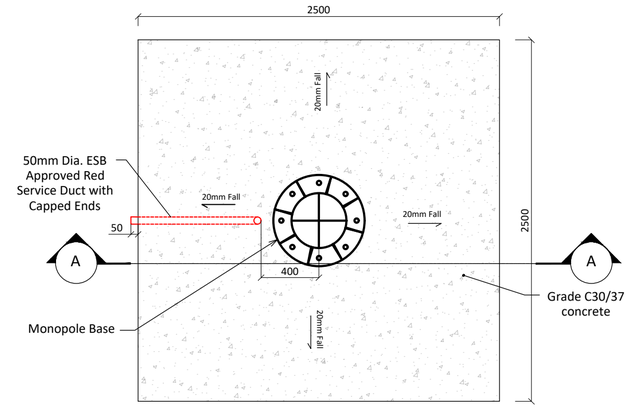


Typical Foundation Plan

Scale : 1:30

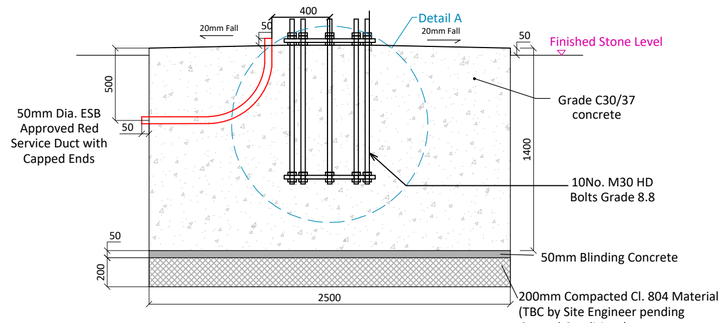


Section A-A: Foundation Detail

Scale : 1:30

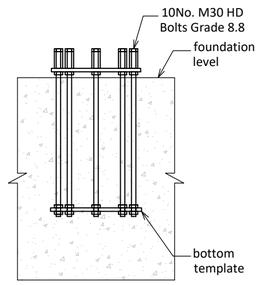

Detail A

Scale : 1:30

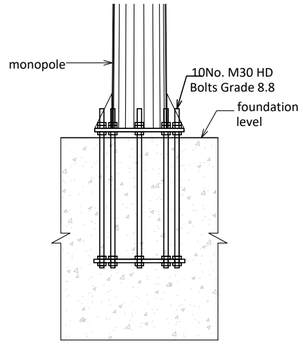

Monopole Base Plate to HDB Connection

Scale : 1:30

Head Office
Beenreigh, Abbeydorney,
Tralee, Co. Kerry, Ireland
Tel: 00353 66 7135710

PROJECT

Cappakeel Solar Farm

110 kV Substation

CLIENT

Perigus Energy

CONSULTANTS

NOTES: -

- This drawing is to be read in conjunction with relevant engineering drawings, specifications and reports
- Dimensions are in millimeters, unless noted otherwise
- Drawings are not to be scaled use figured dimensions only

LEGEND: -

ISSUE/REVISION

P1	16.06.2026	Issued for Planning
P0	20.03.2026	Issued for Planning
I/R	DATE	DESCRIPTION

PROJECT NUMBER

300-100925

SHEET TITLE

Lightning Monopole
18m Mast Details

SHEET NUMBER

300100925-DR-107

Project Management Initials: Designer: BG Checked: AC Approved: RG