

ISO A2 420mm x 594mm

* Please note that Conductors are not shown for clarity of Structure display.

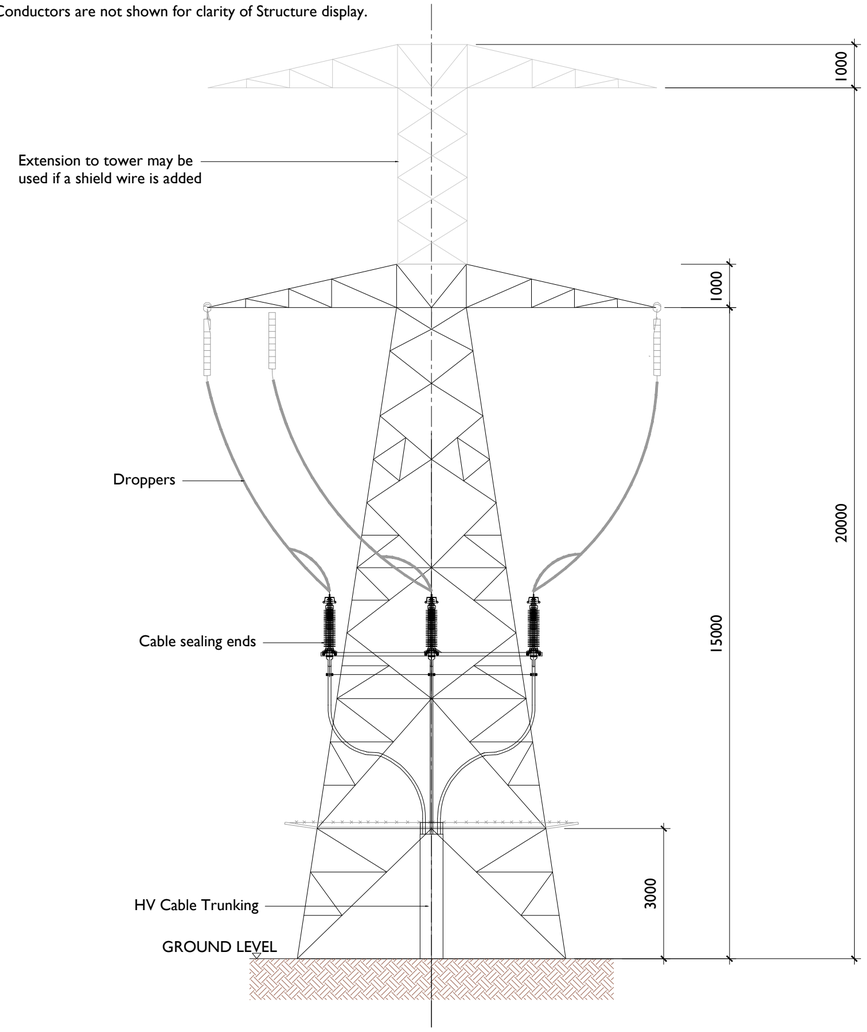


Front Elevation (Rear Platform Removed for Clarity)

SCALE 1:100

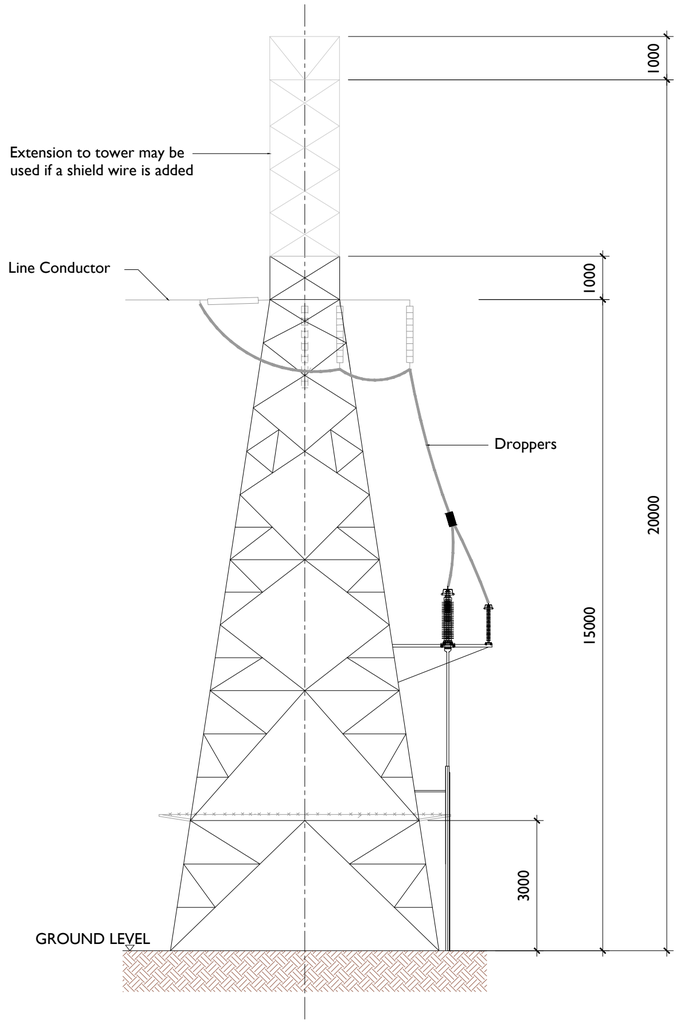


Side Elevation

SCALE 1:100

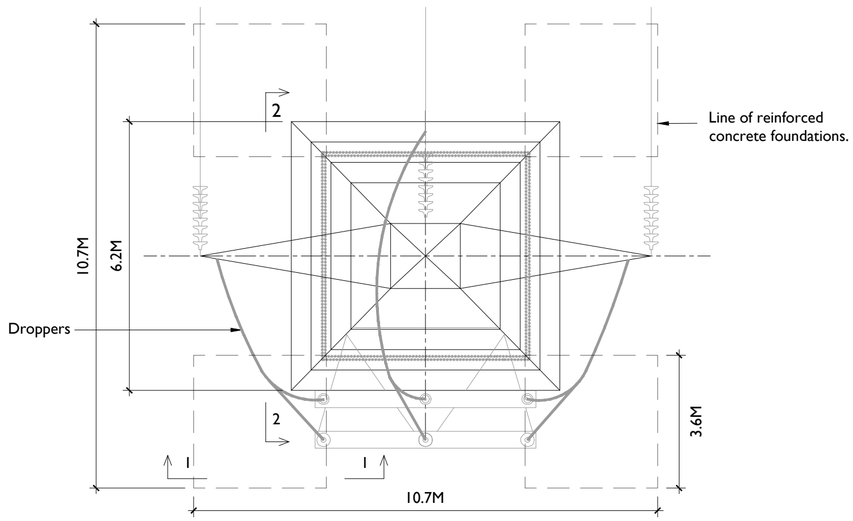


Plan View

SCALE 1:100

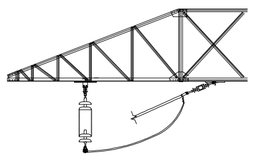

Elevation 1-1

SCALE 1:100

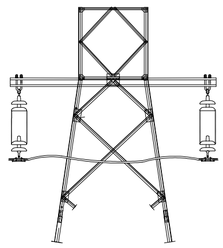

Elevation 2-2

SCALE 1:100

Project Management Initials: Designer: LP Checked: AC Approved: RG

tli GROUP

Head Office
Beenreigh, Abbeydorney,
Tralee, Co. Kerry, Ireland
Tel: 00353 66 7135710

PROJECT

Cappakeel Solar Farm
110 kV Substation

CLIENT

Perigus Energy

CONSULTANTS

NOTES: -

- This drawing is to be read in conjunction with relevant engineering drawings, specifications and reports.
- Dimensions are in millimeters, unless noted otherwise.
- Drawings are not to be scaled use figured dimensions only.

LEGEND: -

ISSUE/REVISION

P1	16.06.2026	Issued for Planning
P0	20.03.2026	Issued for Planning
I/R	DATE	DESCRIPTION

PROJECT NUMBER

300-100925

SHEET TITLE

End Mast Details
(Type 1493ET)

SHEET NUMBER

300100925-DR-110