


SUBSTATION LAYOUT

Scale 1:500

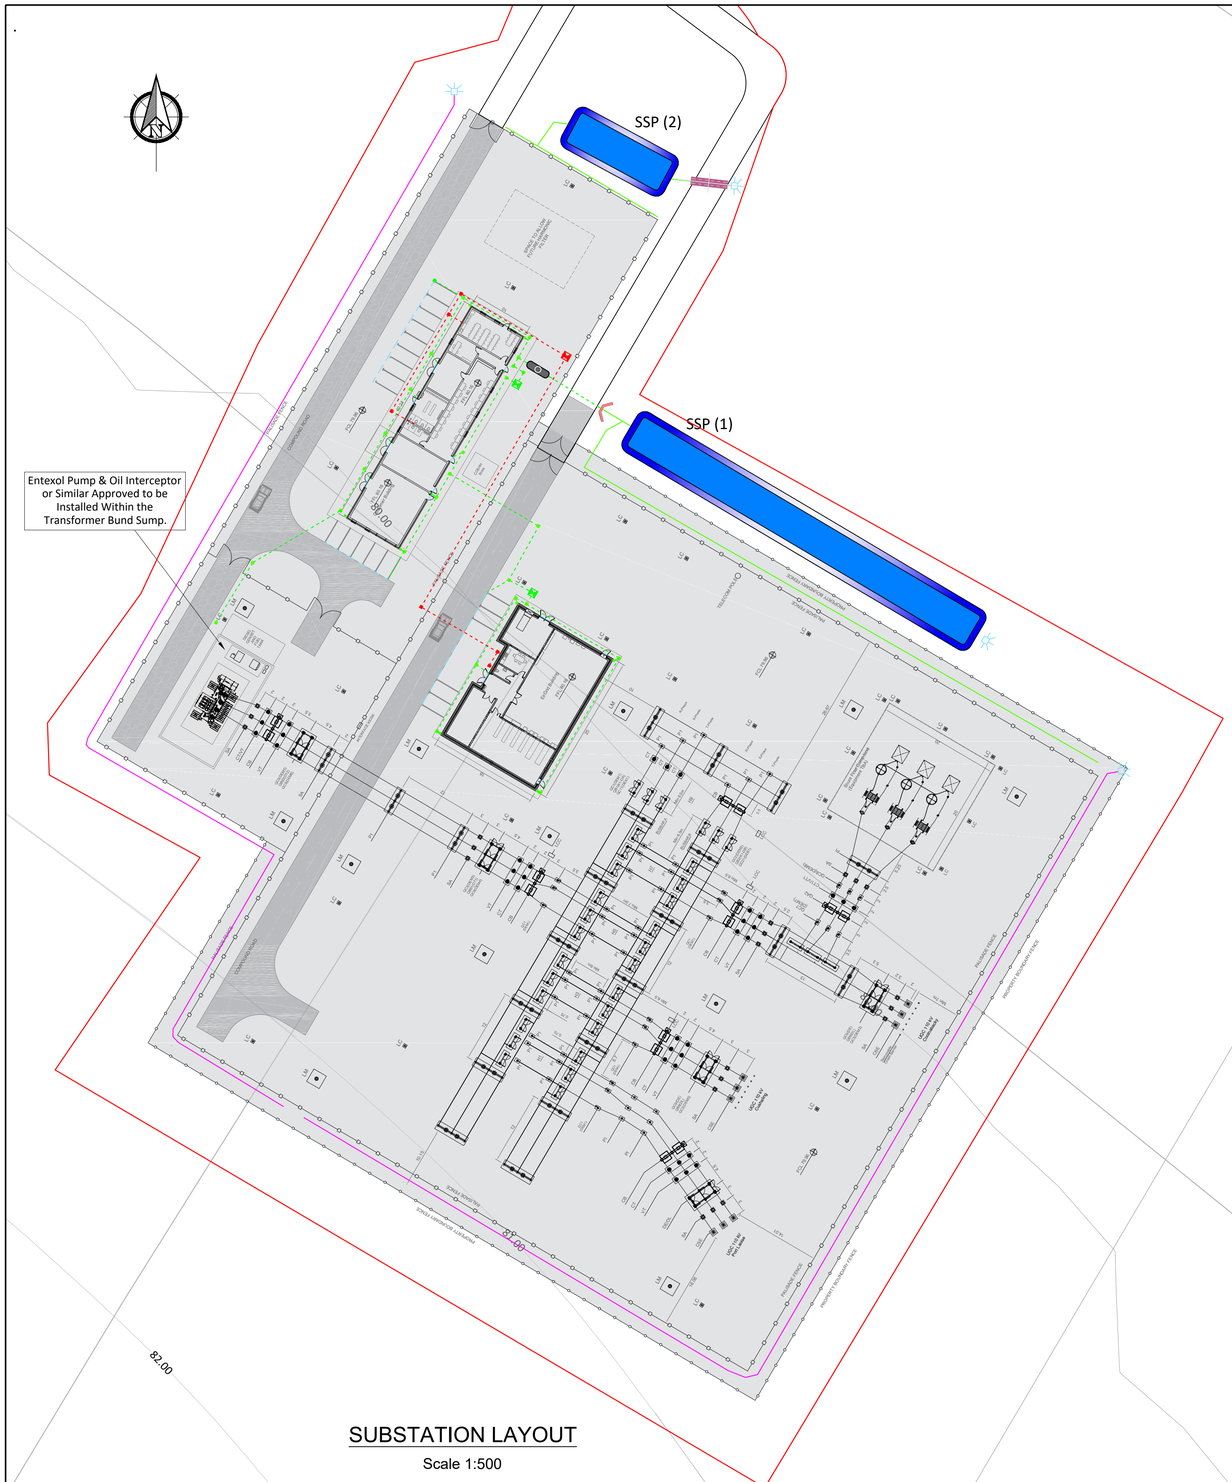

CONTROL BUILDING LAYOUT

Scale 1:250

If Applicable : Ordnance Survey Ireland Licence No. CYAL50368274 © Ordnance Survey Ireland and Government of Ireland
OSI-3771,3772,3773,3829,3830,3831,3887,3888,3889

Legend

- Redline Boundary
- Roadside Swale
- Interceptor Drain & Diffuser
- Channel Drain
- Piped Surface Water Drainage
- Piped Foul Water Drainage
- Foulwater Chamber
- Surfacewater Chamber
- Rainwater Pipe
- Foulwater Holding Tank
- 3000 Litre Platin Eco-Plus Rainwater Harvesting Tank
- Settlement Pond
- Cross Drain
- Headwall
- Klargester NSFA20 Class 1 Petrol Interceptor

FEHILY TIMONEY
Cork | Dublin | Carlow
www.fehilytimoney.ie

No part of this document may be reproduced or transmitted in any form or stored in any retrieval system of any nature without the written permission of Fehily Timoney & Company as copyright holder except as agreed for use on the project for which the document was originally issued. Do not scale. Use figured dimensions only. If in doubt - Ask!

Rev.	Description	App By	Date
A	ISSUE FOR PLANNING	JH	09.02.26

PROJECT	CAPPAKEEL SOLAR FARM
CLIENT	PERIGUS ENERGY IRELAND MIDCO LIMITED
SHEET	SUBSTATION DRAINAGE LAYOUT
Date	09.02.26
Project number	P23-226
Scale (@ A1-)	As Shown
Drawn by	CS
Checked by	PMcD
Drawing Number	P23-226-0600-0001
Rev	A

O:\ACAD\2023\P23-226\P23-226-0600-0001

7 September 2026