
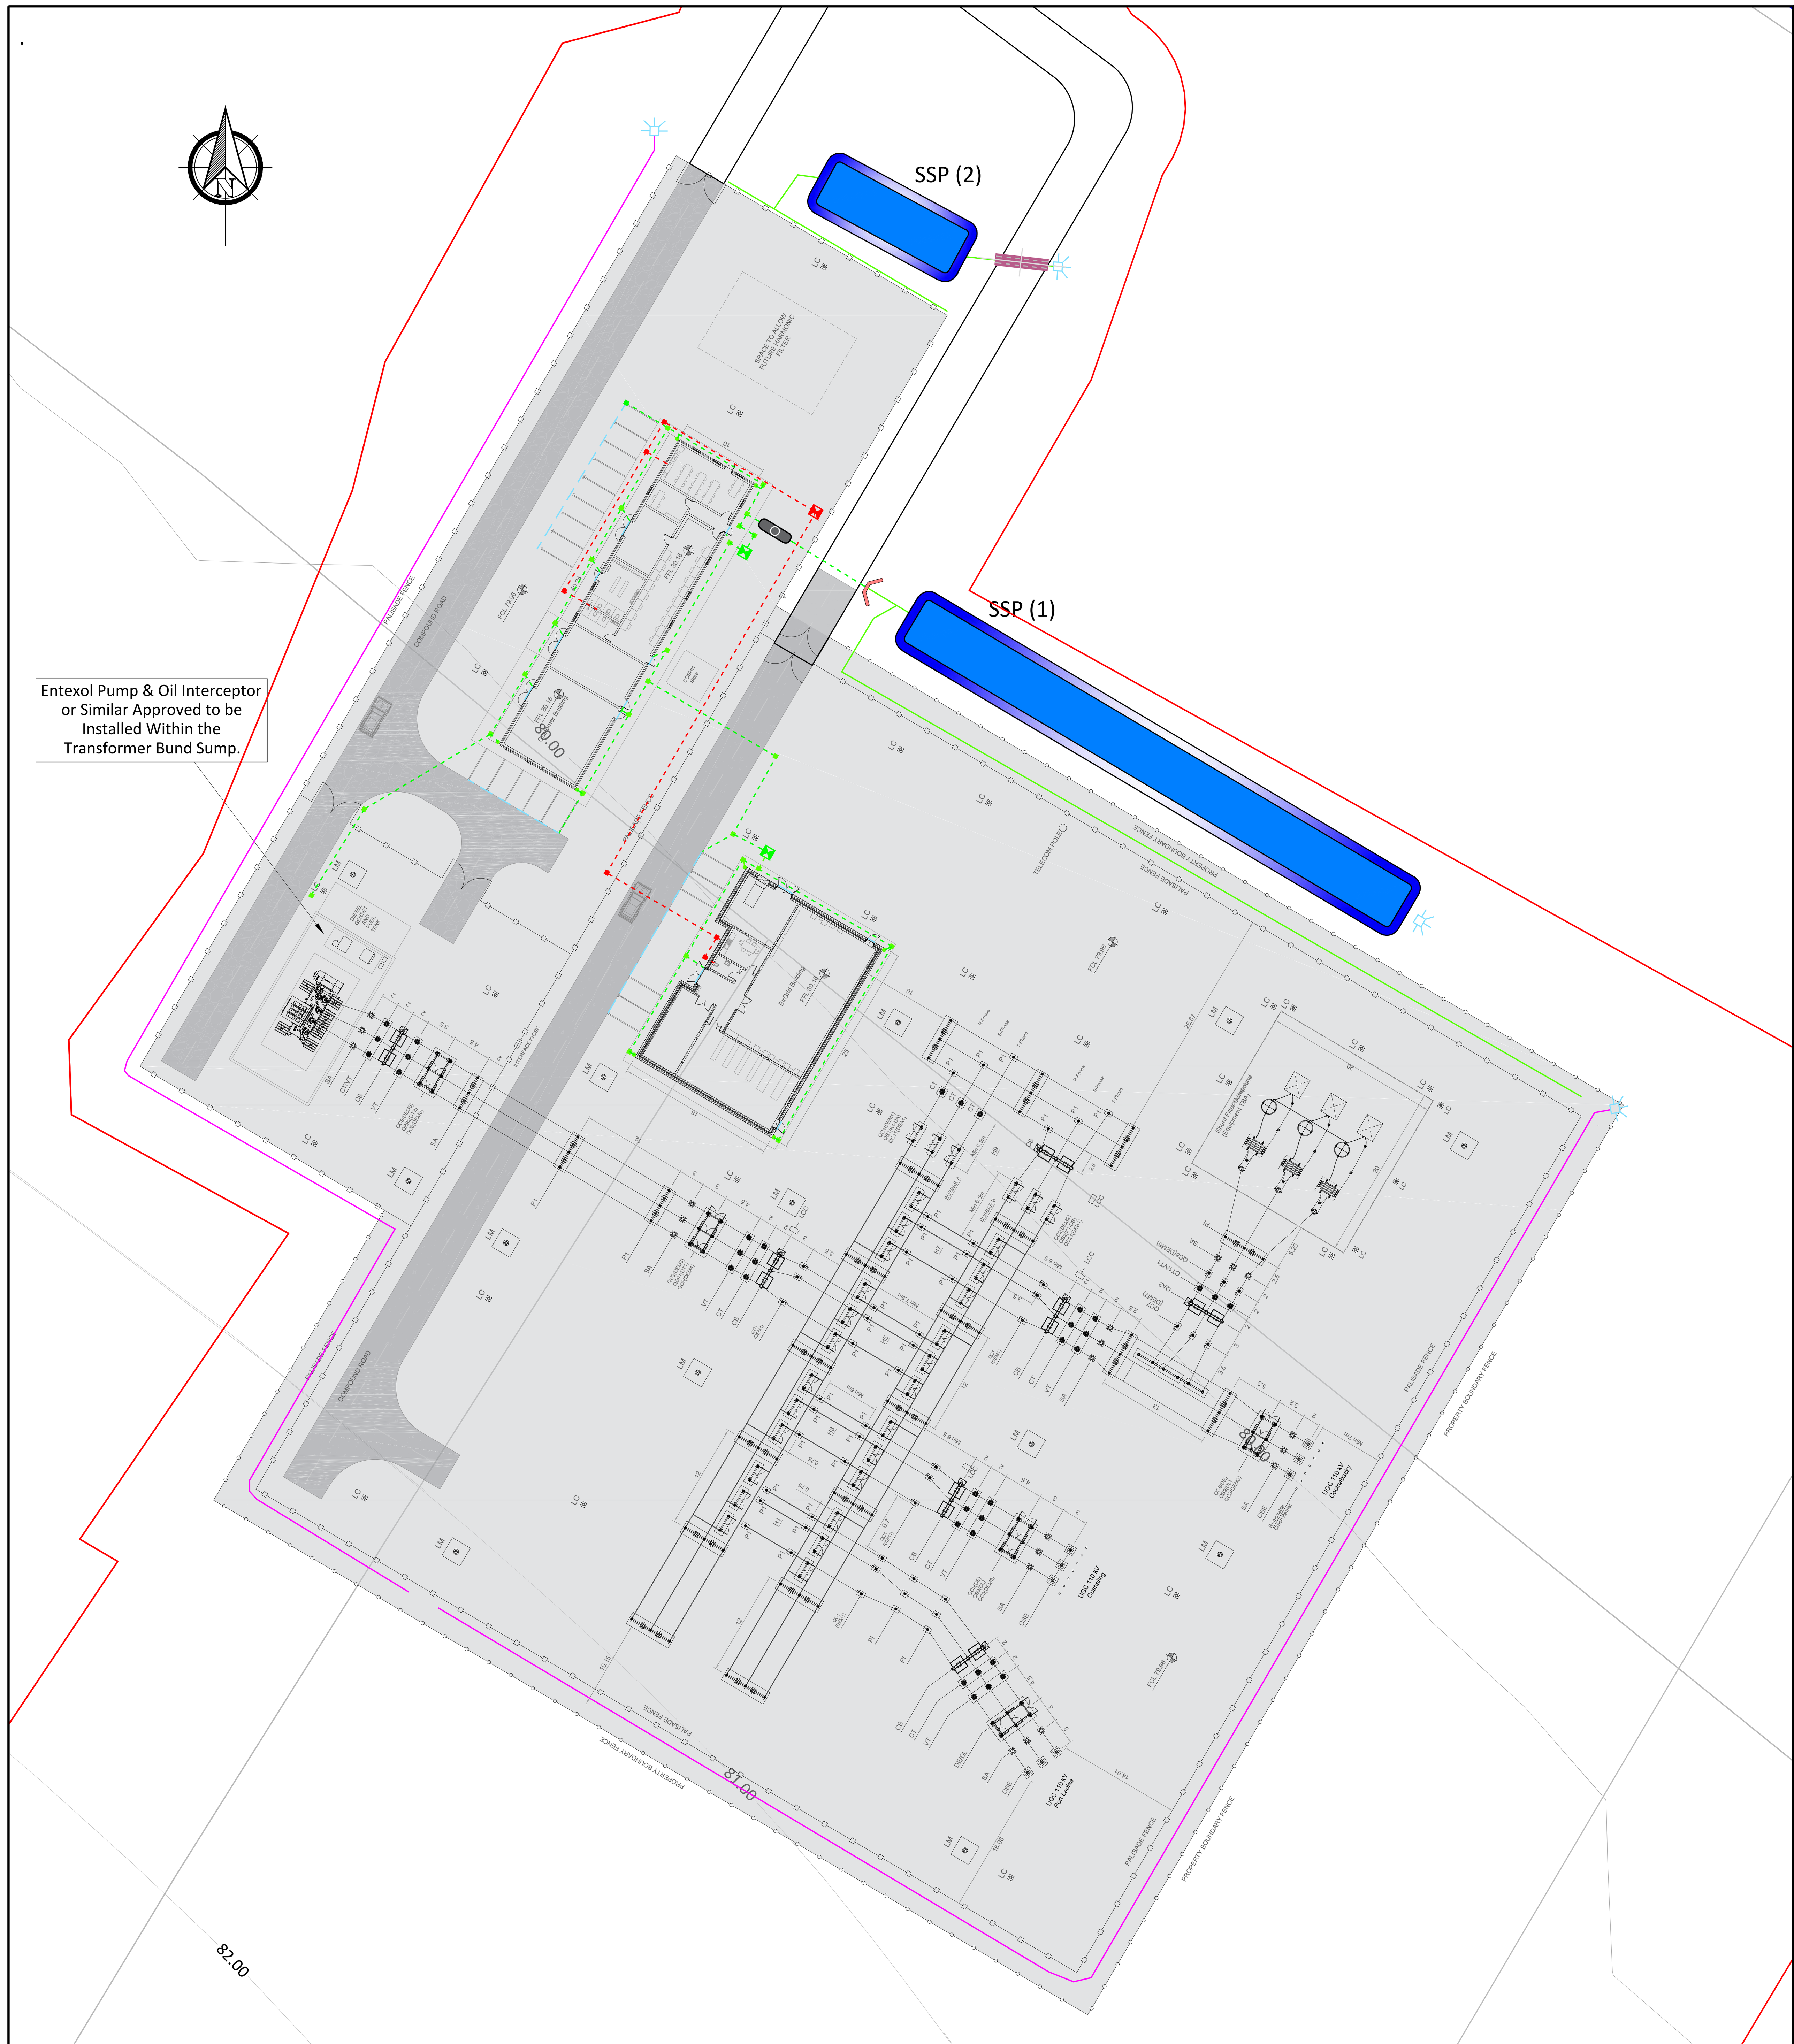


SUBSTATION LAYOUT

Scale 1:500

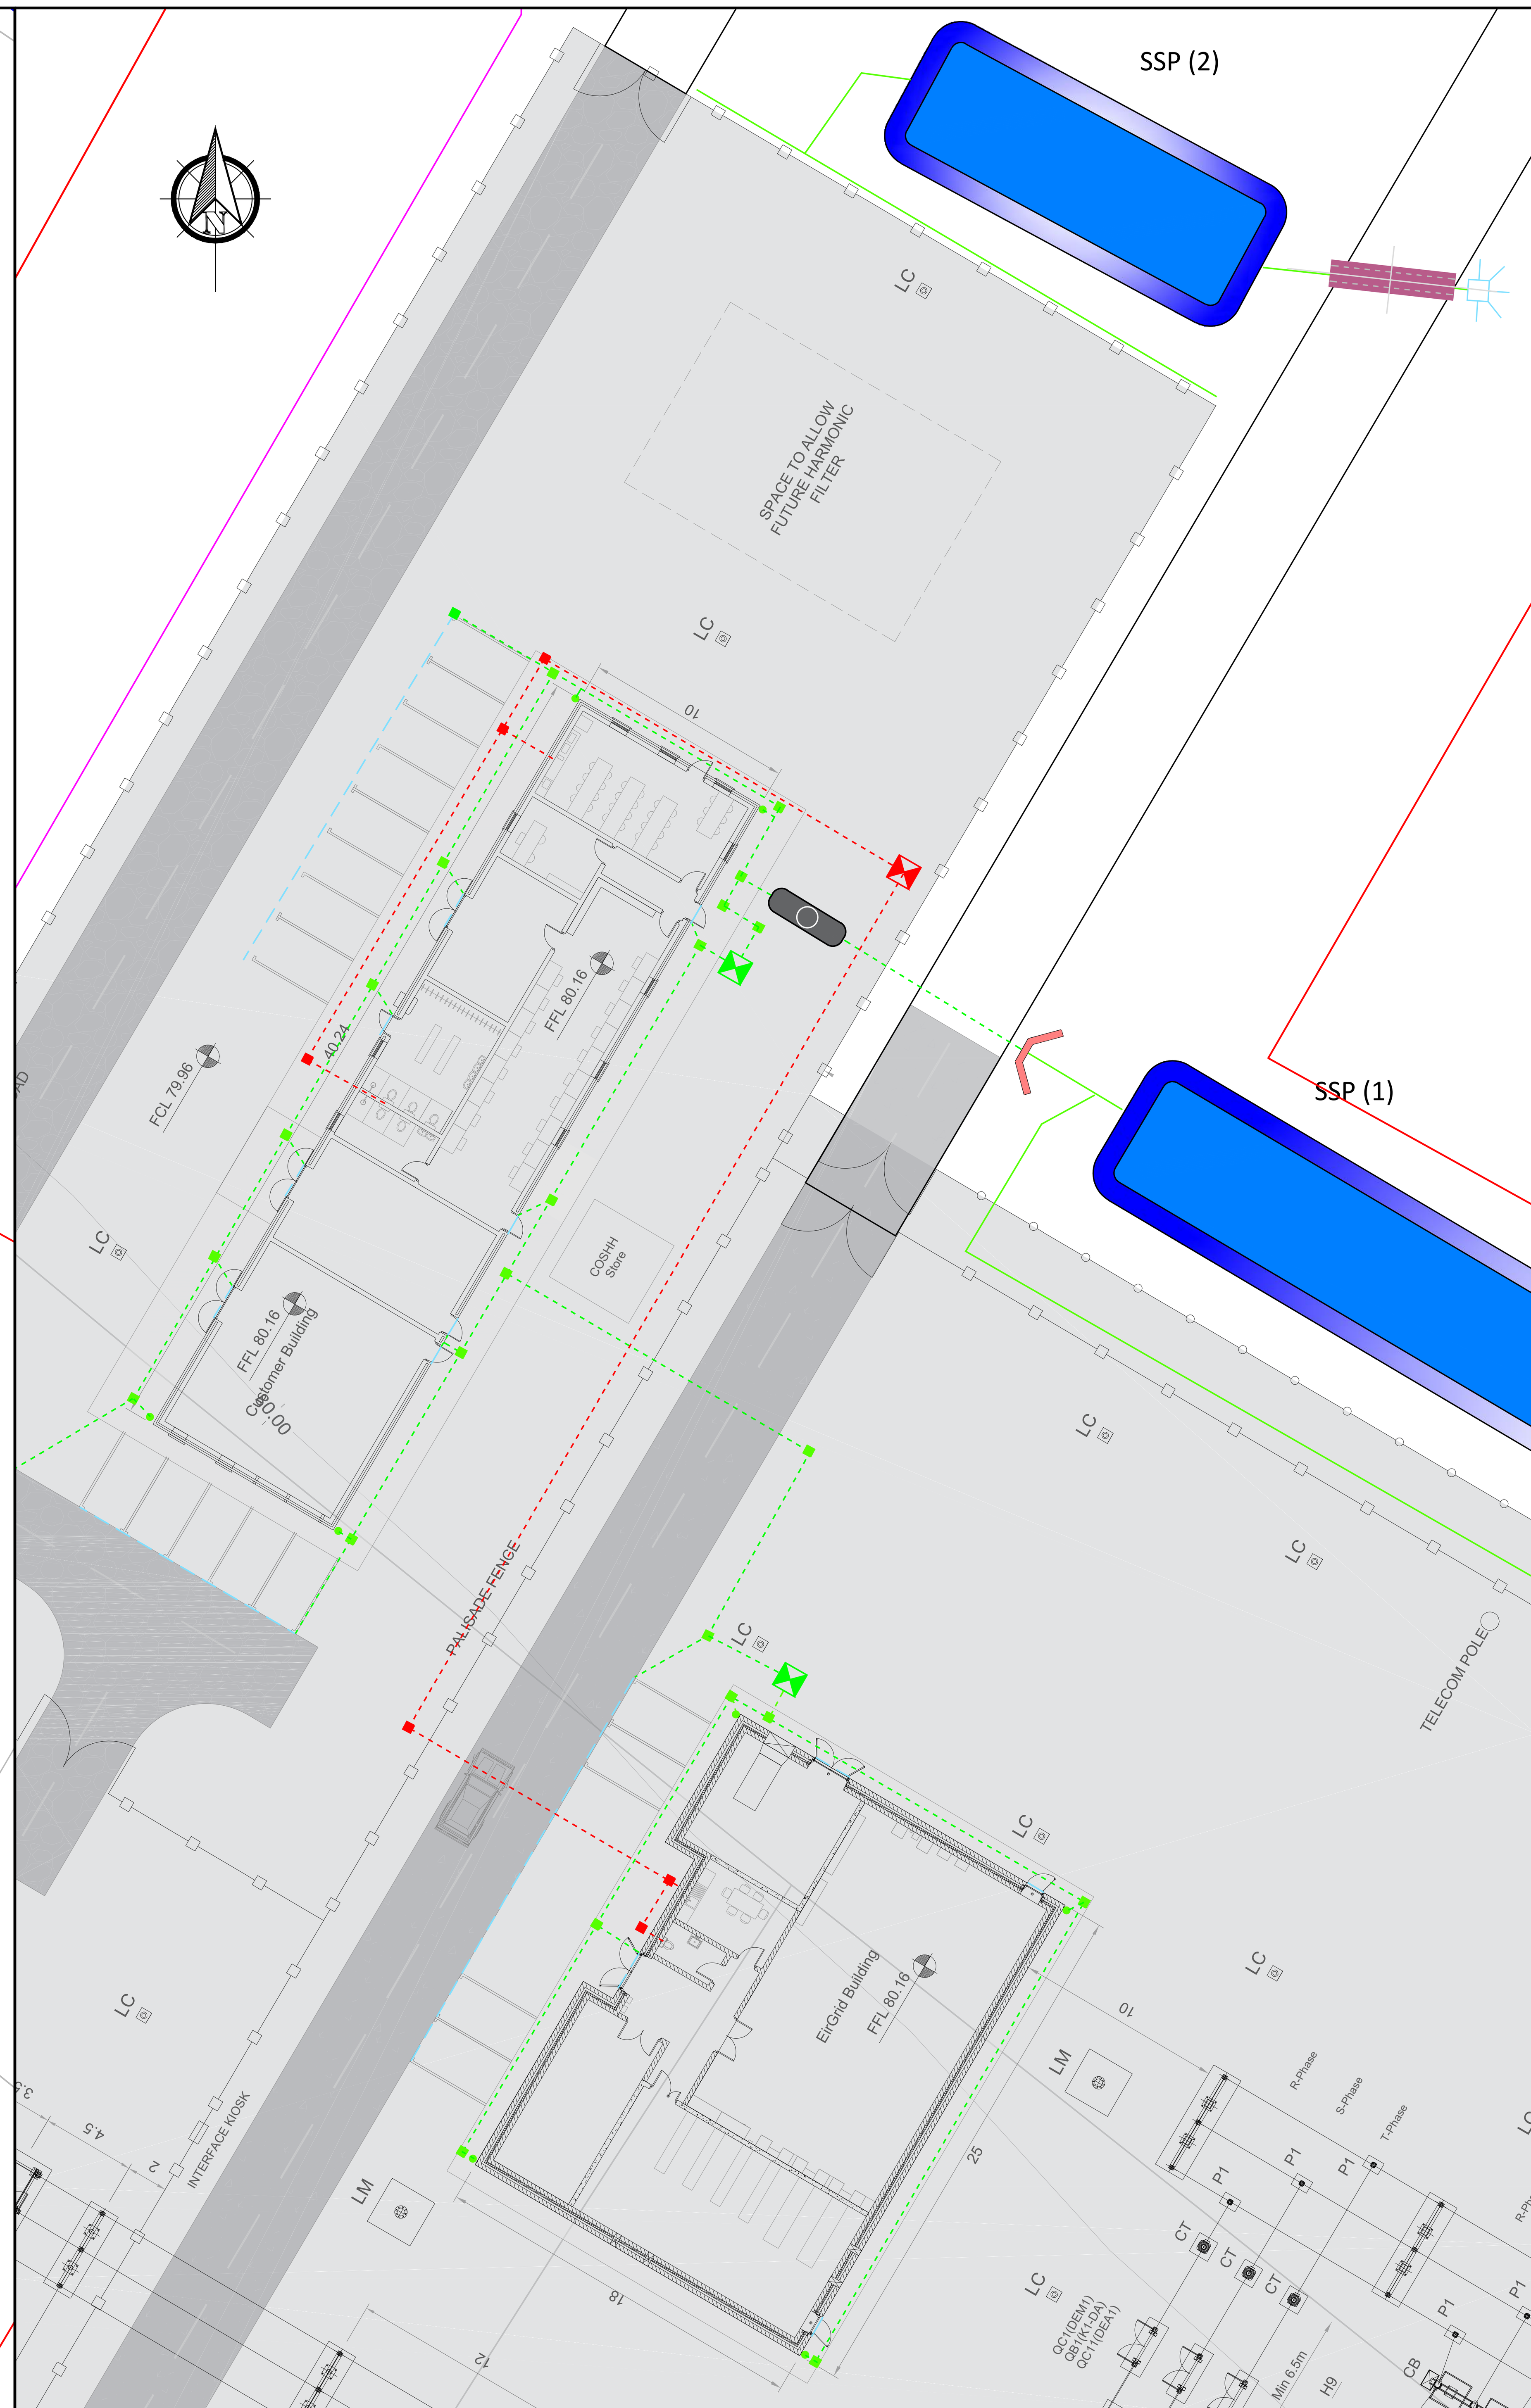

CONTROL BUILDING LAYOUT

Scale 1:250

Legend

- Redline Boundary
- Roadside Swale
- Interceptor Drain & Diffuser
- Channel Drain
- Piped Surface Water Drainage
- Piped Foul Water Drainage
- Foulwater Chamber
- Surfacewater Chamber
- Rainwater Pipe
- Foulwater Holding Tank
- 3000 Litre Platin Eco-Plus Rainwater Harvesting Tank
- Settlement Pond
- Cross Drain
- Headwall
- Klargester NSFA20 Class 1 Petrol Interceptor

If Applicable : Ordnance Survey Ireland Licence No. CYAL50368274 © Ordnance Survey Ireland and Government of Ireland
OSI-3771,3772,3773,3829,3830,3831,3887,3888,3889

FEHILY TIMONEY

Cork | Dublin | Carlow

www.fehilytimoney.ie

No part of this document may be reproduced or transmitted in any form or stored in any retrieval system of any nature without the written permission of Fehily Timoney & Company as copyright holder except as agreed for use on the project for which the document was originally issued. Do not scale. Use figured dimensions only. If in doubt - Ask!

Rev.	Description	App By	Date
A	ISSUE FOR PLANNING	JH	09.02.26

PROJECT: **CAPPAKEEL SOLAR FARM**

CLIENT: **PERIGUS ENERGY IRELAND MIDCO LIMITED**

SHEET: **SUBSTATION DRAINAGE LAYOUT**

Date	Project number	Scale (@ A1-)
09.02.26	P23-226	As Shown

Drawn by	Checked by	Drawing Number	Rev
CS	PMcD	P23-226-0600-0001	A

O:\ACAD\2023\P23-226\P23-226-0600-0001

22 September 2026