

Notes:

1. MEASUREMENTS SHOWN ARE IN MM, UNLESS INDICATED OTHERWISE
2. DRAWING FOR PLANNING PURPOSES ONLY
3. DRAWINGS ARE NOT TO BE SCALED. USE FIGURED DIMENSIONS ONLY

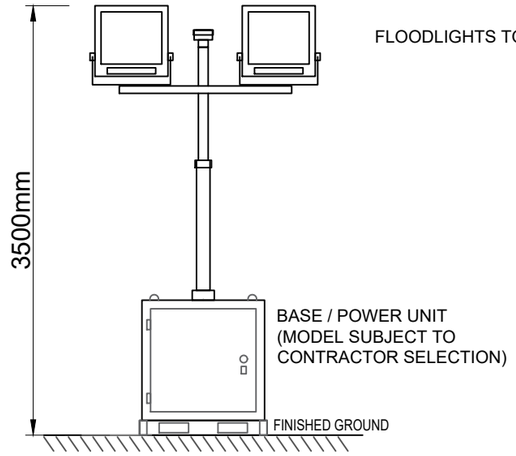


FRONT ELEVATION

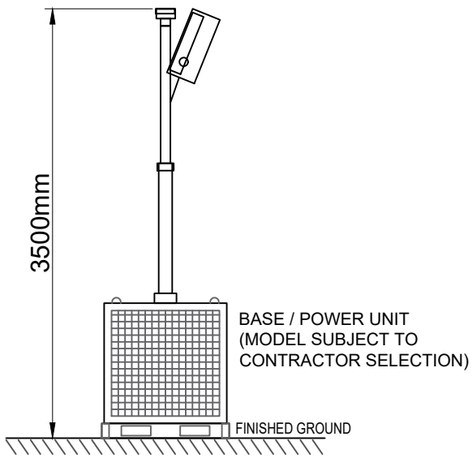

SIDE ELEVATION

TEMPORARY LIGHTING TOWER - TYPICAL DETAIL
SCALE 1:50

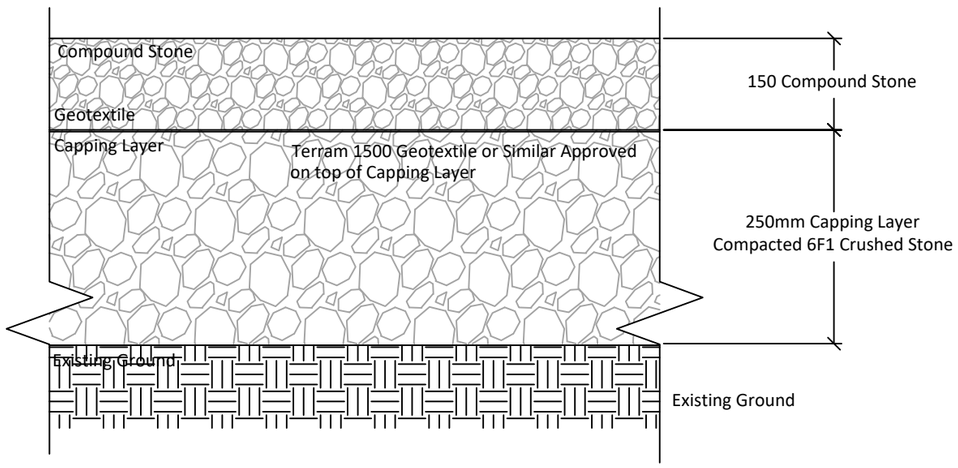

TYPICAL COMPOUND DETAIL
SCALE N.T.S

PROJECT TITLE:
Ballydermot Wind Farm, Co. Offaly and Co. Kildare

DRAWING TITLE:
Compound Details Sheet 1 of 2

PROJECT No.:	DRAWING No.:	SCALE:
250708	250708-50	As Shown@ A3

DRAWN BY:	CHECKED BY:	DATE:	REVISION.:
GO	RD	23.10.2026	P02

Email: info@www.mkoireland.ie /Website: www.mkoireland.ie