
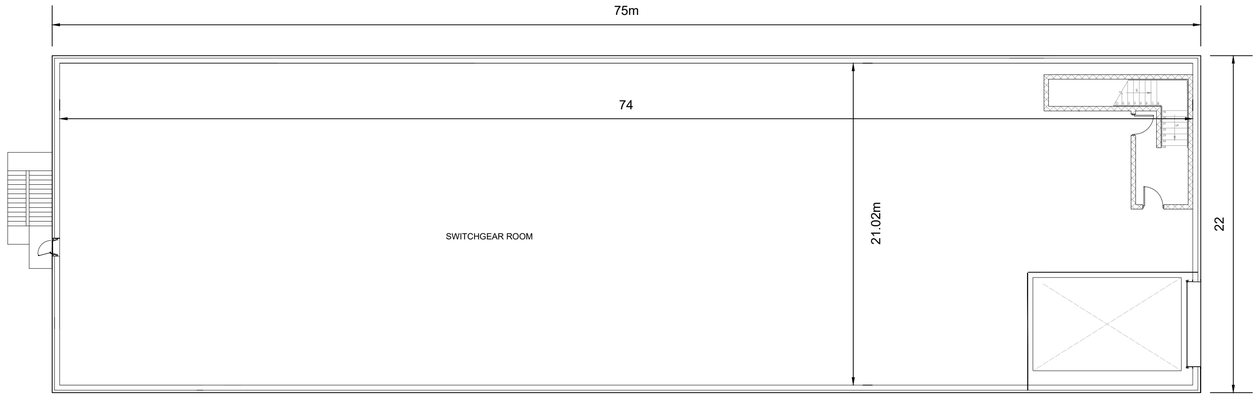



FIRST FLOOR PLAN
1:200

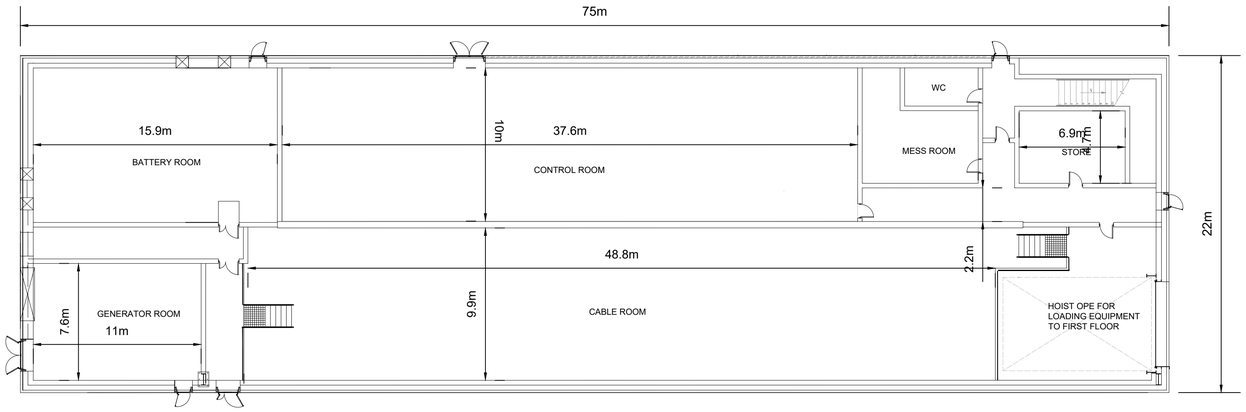


GROUND FLOOR PLAN
1:200

Notes:


1. MEASUREMENTS SHOWN IN METRES UNLESS INDICATED OTHERWISE
2. DRAWING FOR PLANNING PURPOSES ONLY
3. BUILDING COLOUR WILL RANGE WITHIN A MUTED MID-DARK GRAY SPECTRUM. REFER TO EIAR VOL. II APPENDIX 10A FOR INDICATIVE DETAIL
4. FINAL DETAIL OF BUILDING FINISHES TO BE AGREED WITH PLANNING AUTHORITY IN ADVANCE OF DEVELOPMENT COMMENCING
5. DOOR POSITION INDICATIVE. FINAL LOCATION TO BE DETERMINED DURING DETAILED DESIGN
6. STAIR POSITION INDICATIVE ONLY. FINAL DESIGN AND POSITION TO BE DETERMINED DURING DETAILED DESIGN

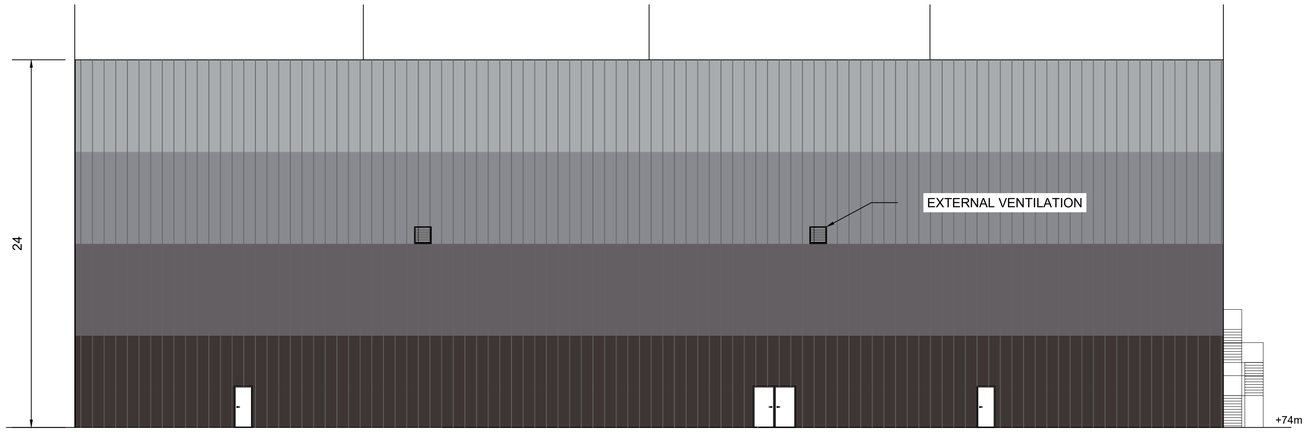


ELEVATION C-C

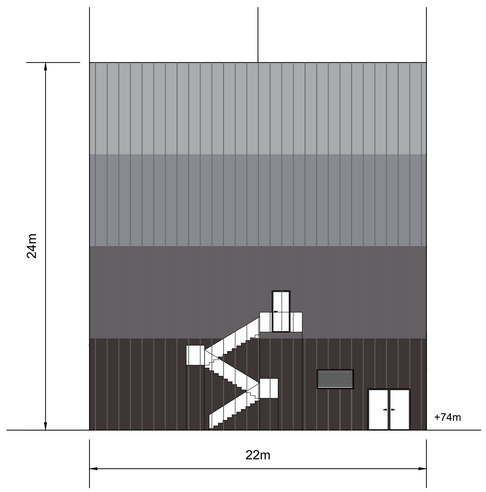


ELEVATION A-A

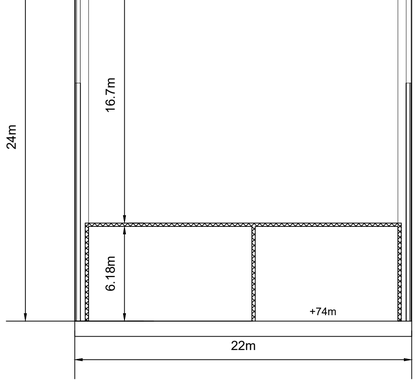

SECTION A-A

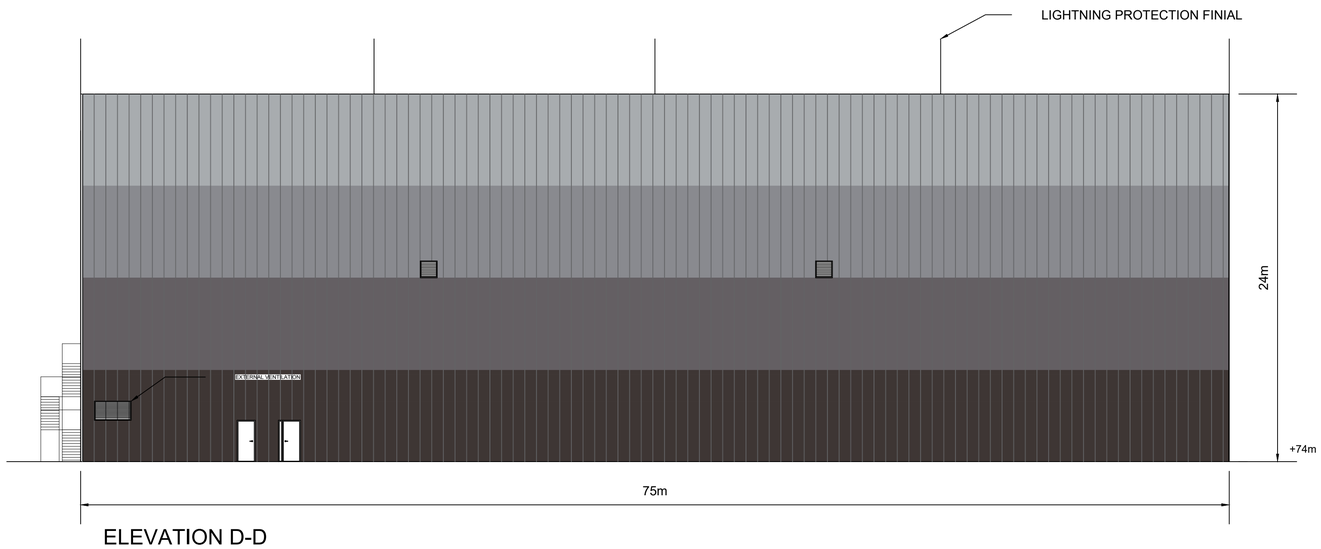

ELEVATION D-D

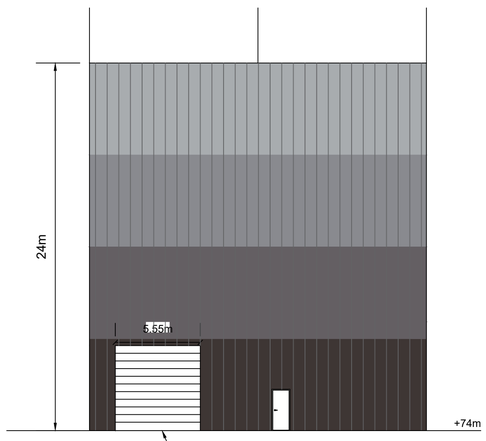

ELEVATION B-B

PROJECT TITLE: Ballydermot Wind Farm, Co. Offaly and Co. Kildare			
DRAWING TITLE: 220kV GIS Building Plan, Elevations & Section (on site)			
PROJECT No.: 250708	DRAWING No.: 250708-59	SCALE: 1:200	@ A1
DRAWN BY: GO	CHECKED BY: RD	DATE: 23.10.2026	REVISION: P03

Email: info@www.mkoireland.ieWebsite: www.mkoireland.ie