

Notes:


1. MEASUREMENTS SHOWN IN METRES UNLESS INDICATED OTHERWISE
2. DRAWING FOR PLANNING PURPOSES ONLY
3. FINAL DETAIL OF BUILDING FINISHES TO BE AGREED WITH PLANNING AUTHORITY IN ADVANCE OF DEVELOPMENT COMMENCING
4. DOOR POSITION INDICATIVE. FINAL LOCATION TO BE DETERMINED DURING DETAILED DESIGN
5. STAIR POSITION INDICATIVE ONLY. FINAL DESIGN AND POSITION TO BE DETERMINED DURING DETAILED DESIGN

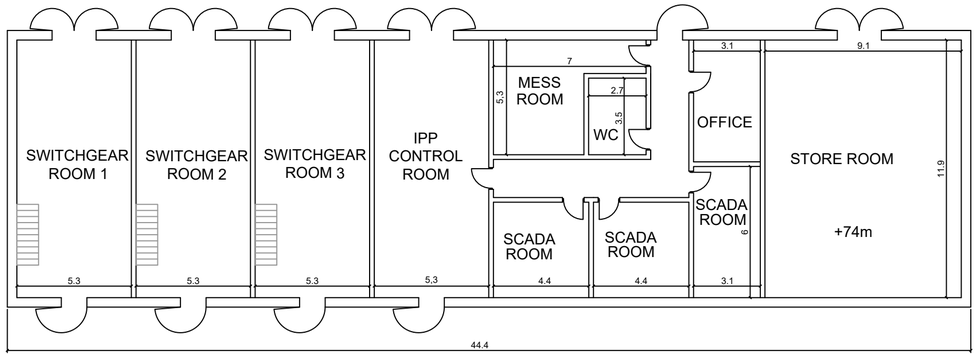


GROUND FLOOR PLAN

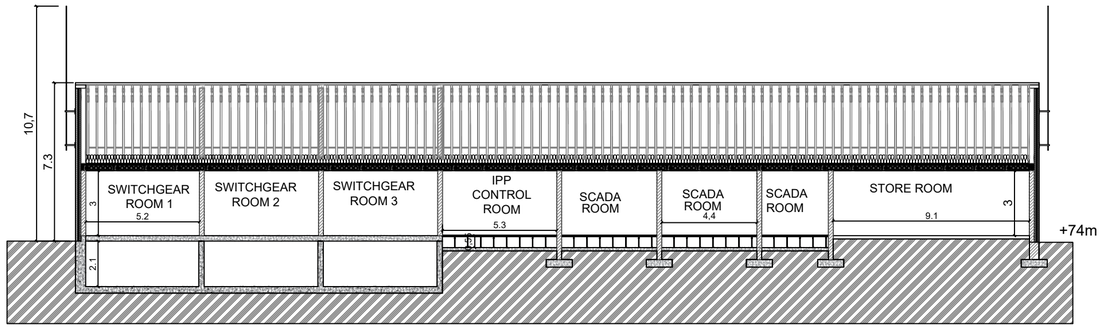


SECTION D-D

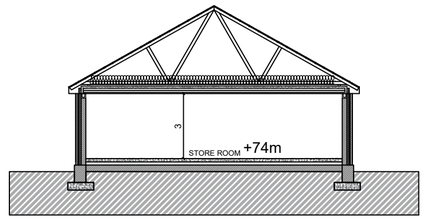


SECTION A-A

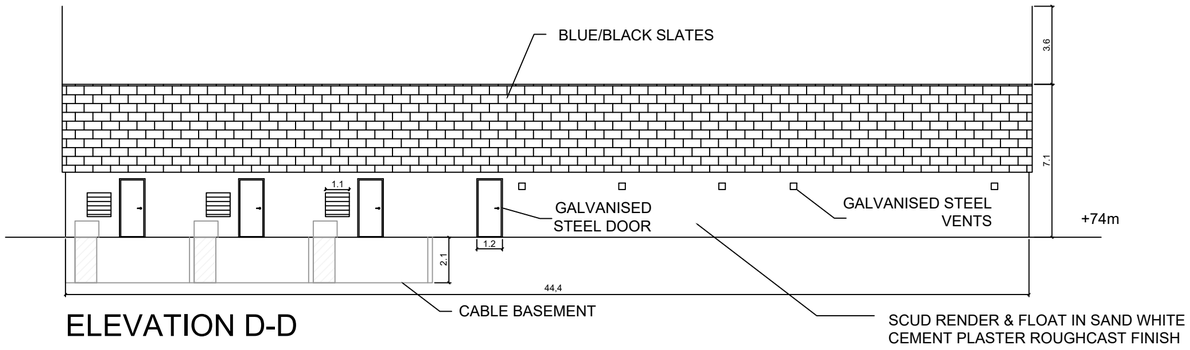


ELEVATION D-D

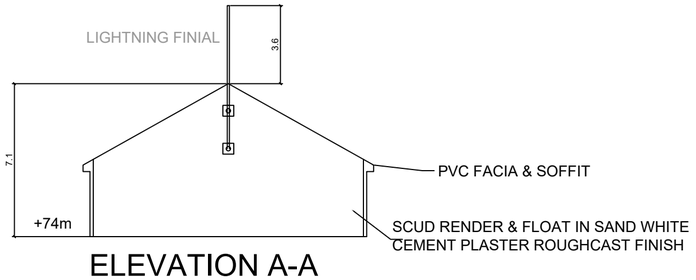

ELEVATION A-A

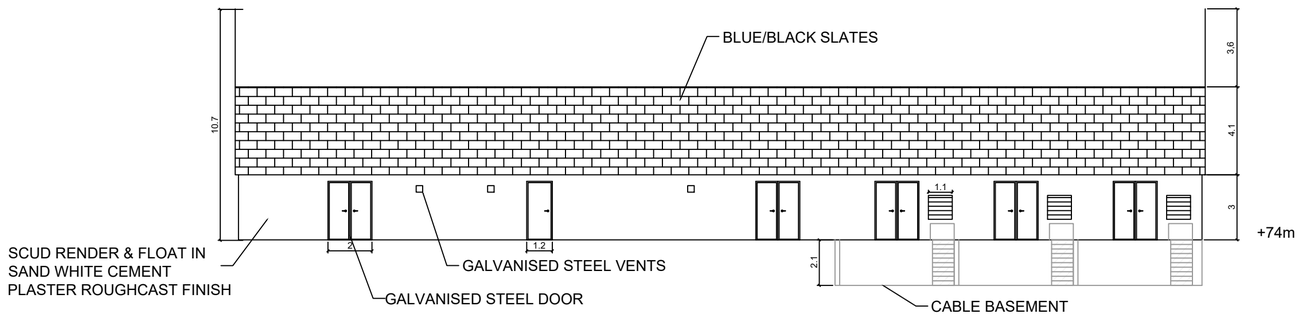

ELEVATION C-C

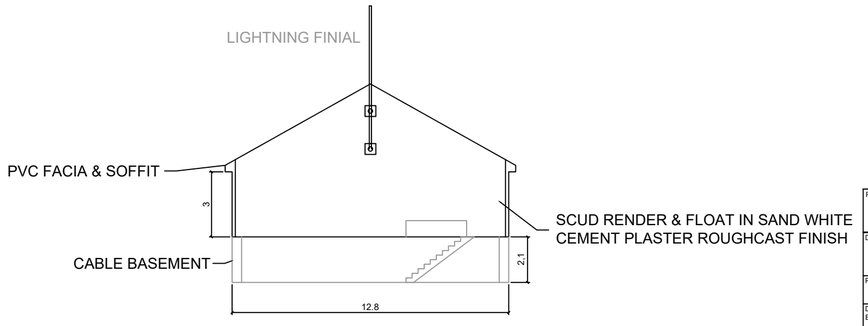

ELEVATION B-B

PROJECT TITLE: Ballydermot Wind Farm, Co. Offaly and Co. Kildare			
DRAWING TITLE: IPP Control Building Plan, Elevations & Section (on site)			
PROJECT No.: 250708	DRAWING No.: 250708-61	SCALE: 1:200 @ A2	
DRAWN BY: GO	CHECKED BY: RD	DATE: 24.10.2026	REVISION.: P03

Email: info@www.mkoireland.ie/Website: www.mkoireland.ie